
Appendix A

15% Plans and Typical Sections of the Selected Alternative

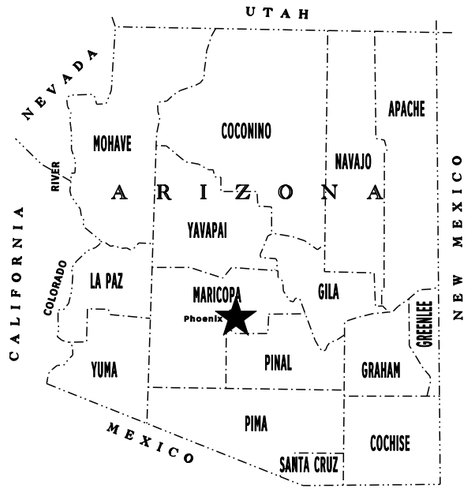



STATE OF ARIZONA
DEPARTMENT OF TRANSPORTATION
INTERMODAL TRANSPORTATION DIVISION

PROJECT PLANS

ADOT

STATE HIGHWAY
STATE ROUTE 202 LOOP

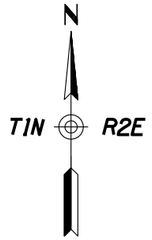

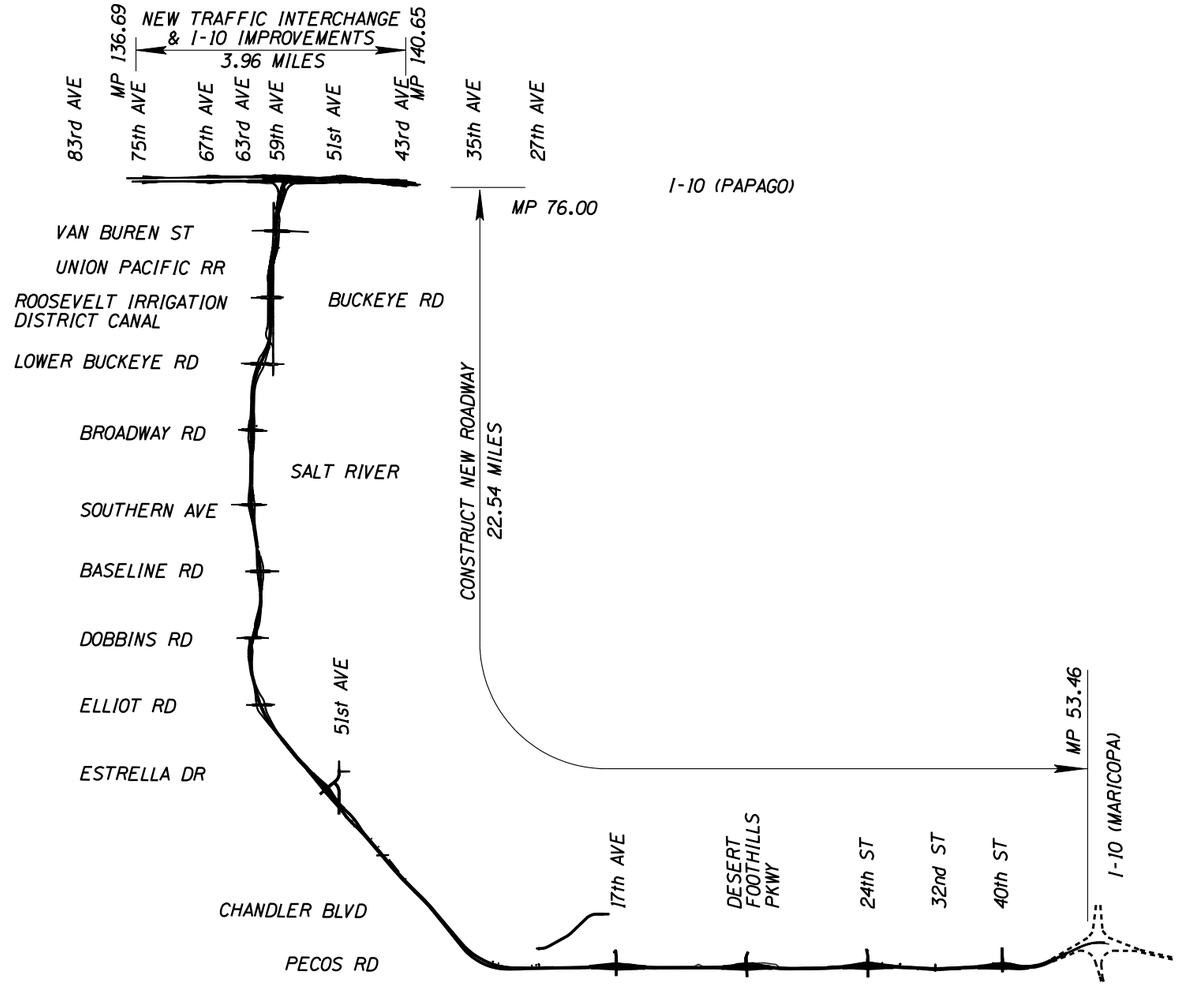

I–10 (MARICOPA) – I–10 (PAPAGO)

PROJECT NO. 202L MA 054 H5764 01 L

FEDERAL AID NO. NH–202–D(ADY)

ARIZONA DEPARTMENT OF TRANSPORTATION
INTERMODAL TRANSPORTATION DIVISION
JENNIFER TOTH, P.E., STATE ENGINEER

AS BUILT DATA	AS BUILT DATE	____ OF ____

c:\pwworking\phx\d0113218\CV5764IDCR01.dgn
ahoffman 8/12/2014 10:32:47 AM $PENTABLE$

ccccSYSTIMEccccc ccccDGNcSPECIFICATIONccccc

F.H.W.A. REGION	STATE	PROJECT NO.	SHEET NO.	TOTAL SHEETS	AS BUILT
9	ARIZ.	NH-202-D (ADY)	2	245	
		202L MA 054			

INDEX OF DRAWINGS

SHEET NO.	DWG. NO.	SHEET TITLE
	GENERAL	
1		Face Sheet
2	G-01.01	Index of Drawings
3-7	G-02.01 to G-02.05	Roadway Typical Sections
	ROADWAY	
8-59	C-01.00 to C-01.51	Geometric Sheets
60-80	C-02.01 to C-02.21	Geometric Data Sheets
81	C-03.00	Key Map
82-119	C-03.01 to C-03.38	Mainline Plan and Profile
120-137	C-04.01 to C-04.18	Crossroad Plan and Profile Sheets
138-185	C-05.01 to C-05.48	Ramp, Access Road and Frontage Road Profile Sheets
	STRUCTURES	
186-228	S-01.01 to S-01.43	Structure Sheets
	TRAFFIC	
229-245	T-01.01 to T-01.17	Guide Signing Plan Sheets

Call BLUE STAKE CENTER two working days before you dig.
602-263-1100
Within Maricopa County
-OR-
1-800-STAKE-IT
(782-5348)

	NAME	DATE
DESIGN	RPC	08/14
DRAWN	CADD	08/14
CHECKED	BWS	08/14

HDR

ARIZONA DEPARTMENT OF TRANSPORTATION
INTERMODAL TRANSPORTATION DIVISION
ROADWAY DESIGN SERVICES


INDEX OF DRAWINGS

FINAL 15%
PLANS
NOT FOR CONSTRUCTION OR RECORDING

ROUTE	LOCATION	DWG NO
SR 202L	I-10 (MARICOPA) - I-10 (PAPAGO)	G-01.01
TRACS NO. H5764 01L	NH-202-D (ADY)	____ OF ____

FILE NAME: c:\pwworking\phx\d0113218\IX5764IDCR01.dgn PLOT DATE: 8/12/2014 TIME: 10:32:51 AM PLOT SCALE: 1:200 PLOT BY: ahoffman
SURVEY NO. | FINISHED PLANS- | REVISIONS- | LOCATION- | DATE-
cccccSYSTIMEccccc ccccDGNcSPECIFICATIONccccc

F.H.W.A. REGION	STATE	PROJECT NO.	SHEET NO.	TOTAL SHEETS	AS BUILT
9	ARIZ.	NH-202-D (ADY)	3	245	
		202L MA 054			

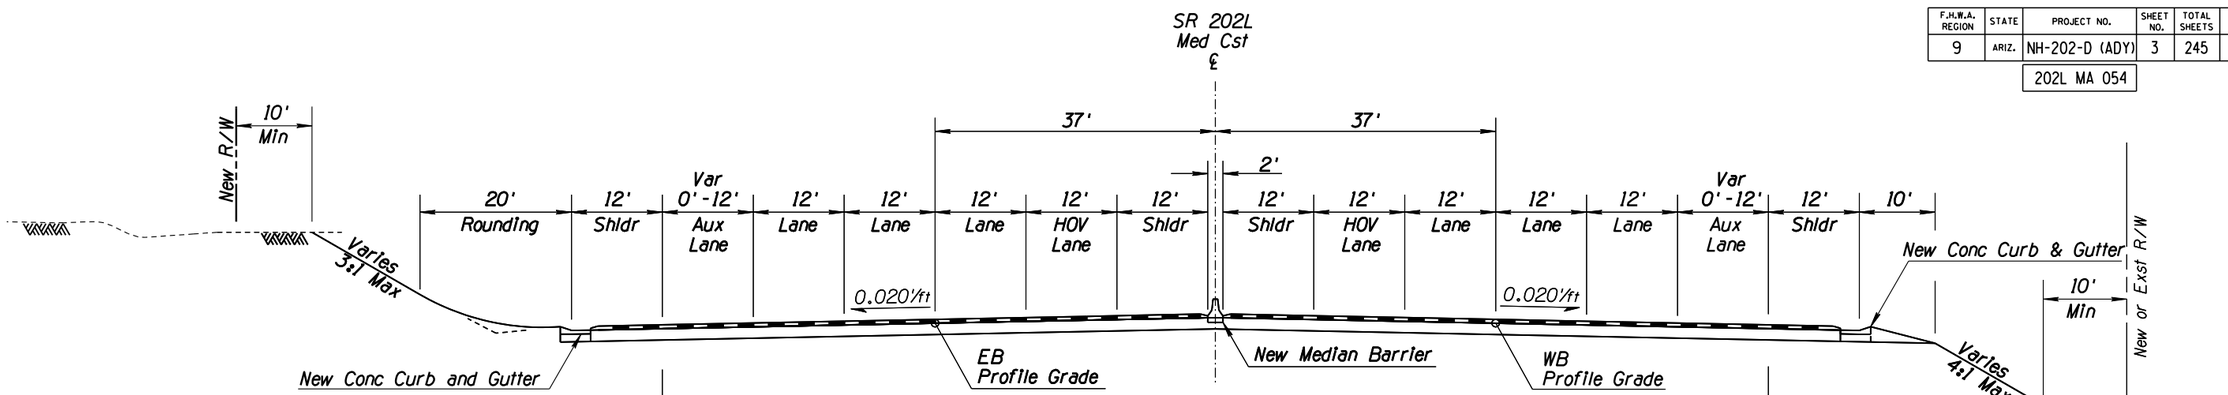


TYPICAL SR 202L SECTION
NORMAL CROWN

40th Street to West of 17th Avenue
51st Avenue to North of Baseline Road
North of Broadway to Lower Buckeye Road

Retaining Wall Section
Applies to Both WB and EB
Sides Where Warranted


Sound Wall Section
Applies to Both WB and EB
Sides Where Warranted

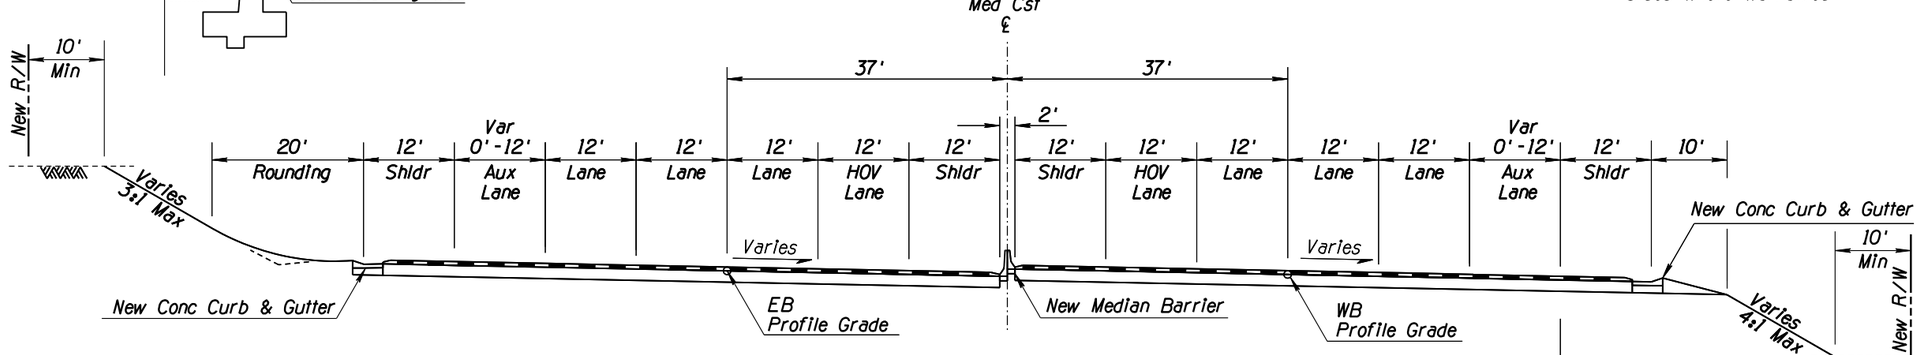

TYPICAL SR 202L SECTION
SUPERELEVATED SECTION

40th Street to West of 17th Avenue
51st Avenue to North of Baseline Road
North of Broadway to Lower Buckeye Road

Barrier Section Applies to Both WB and EB
Sides Where Warranted

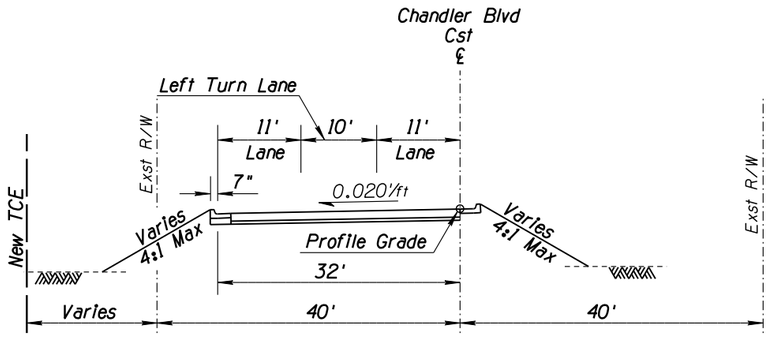

TYPICAL SECTION - CHANDLER BLVD

Call BLUE STAKE CENTER two working days before you dig.
602-263-1100
Within Maricopa County
-OR-
1-800-STAKE-IT
(782-5348)

	NAME	DATE
DESIGN	RPC	08/14
DRAWN	CADD	08/14
CHECKED	BWS	08/14

HDR

ARIZONA DEPARTMENT OF TRANSPORTATION
INTERMODAL TRANSPORTATION DIVISION
ROADWAY DESIGN SERVICES

DESIGN SHEET
TYPICAL SECTIONS

FINAL 15%
PLANS
NOT FOR CONSTRUCTION OR RECORDING

ROUTE	LOCATION	DWG NO
SR 202L	I-10 (MARICOPA) - I-10 (PAPAGO)	G-02.01
TRACS NO. H5764 01L	NH-202-D (ADY)	___ OF ___


FILE NAME: c:\pwworking\phx\d0113218\TY5764IDCR01.DGN PLOT DATE: 8/12/2014 TIME: 10:32:53 AM PLOT SCALE: 1:20 PLOT BY: ahoffman

SURVEY NO. | FINISHED PLANS- | REVISIONS- | LOCATION- | DATE-

ccccSYSTIMEccccc ccccDGNcSPECIFICATIONccccc

F.H.W.A. REGION	STATE	PROJECT NO.	SHEET NO.	TOTAL SHEETS	AS BUILT
9	ARIZ.	NH-202-D (ADY)	4	245	

202L MA 054

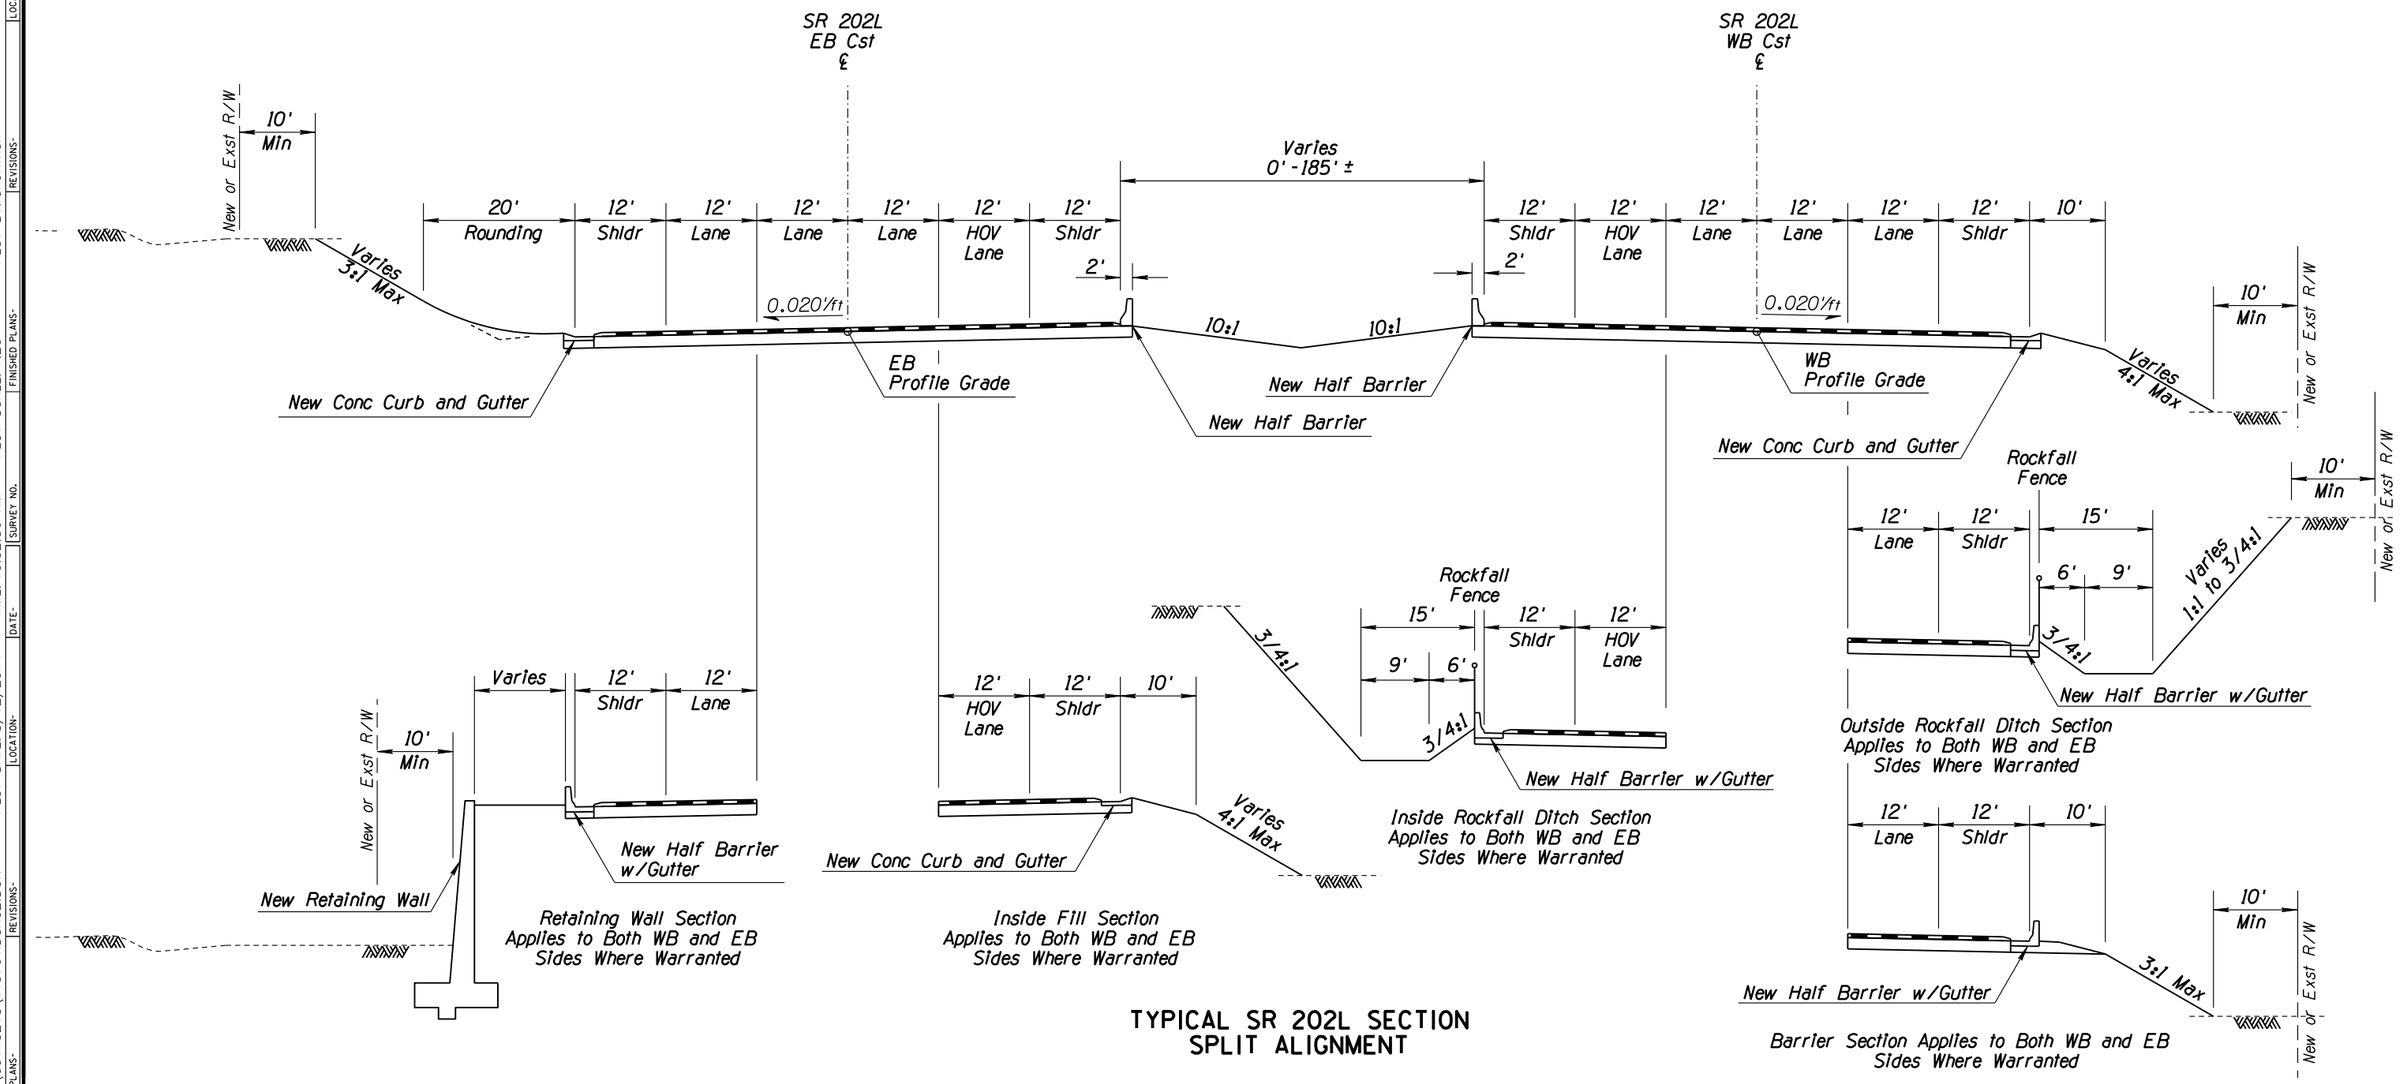

TYPICAL SR 202L SECTION
SPLIT ALIGNMENT

Call BLUE STAKE CENTER two working days before you dig.
602-263-1100
Within Maricopa County
-OR-
1-800-STAKE-IT
(782-5348)

	NAME	DATE
DESIGN	RPC	08/14
DRAWN	CADD	08/14
CHECKED	BWS	08/14

HDR

ARIZONA DEPARTMENT OF TRANSPORTATION
INTERMODAL TRANSPORTATION DIVISION
ROADWAY DESIGN SERVICES

DESIGN SHEET
TYPICAL SECTIONS

FINAL 15%
PLANS
NOT FOR CONSTRUCTION OR RECORDING


ROUTE	LOCATION	DWG NO
SR 202L	I-10 (MARICOPA) - I-10 (PAPAGO)	G-02.02
TRACS NO. H5764 01L	NH-202-D (ADY)	___ OF ___

FILE NAME: c:\pwworking\phx\d0113218\TY5764IDCR02.DGN
SURVEY NO. | FINISHED PLANS- | REVISIONS- | LOCATION- | DATE-
PLOT SCALE: 1:20
PLOT DATE: 8/12/2014
TIME: 10:32:56 AM
PLOT BY: ahoffman
SURVEY NO. | FINISHED PLANS- | REVISIONS- | LOCATION- | DATE-

ccccSYSTIMEccccc ccccDGNcSPECIFICATIONccccc


F.H.W.A. REGION	STATE	PROJECT NO.	SHEET NO.	TOTAL SHEETS	AS BUILT
9	ARIZ.	NH-202-D (ADY)	5	245	

202L MA 054

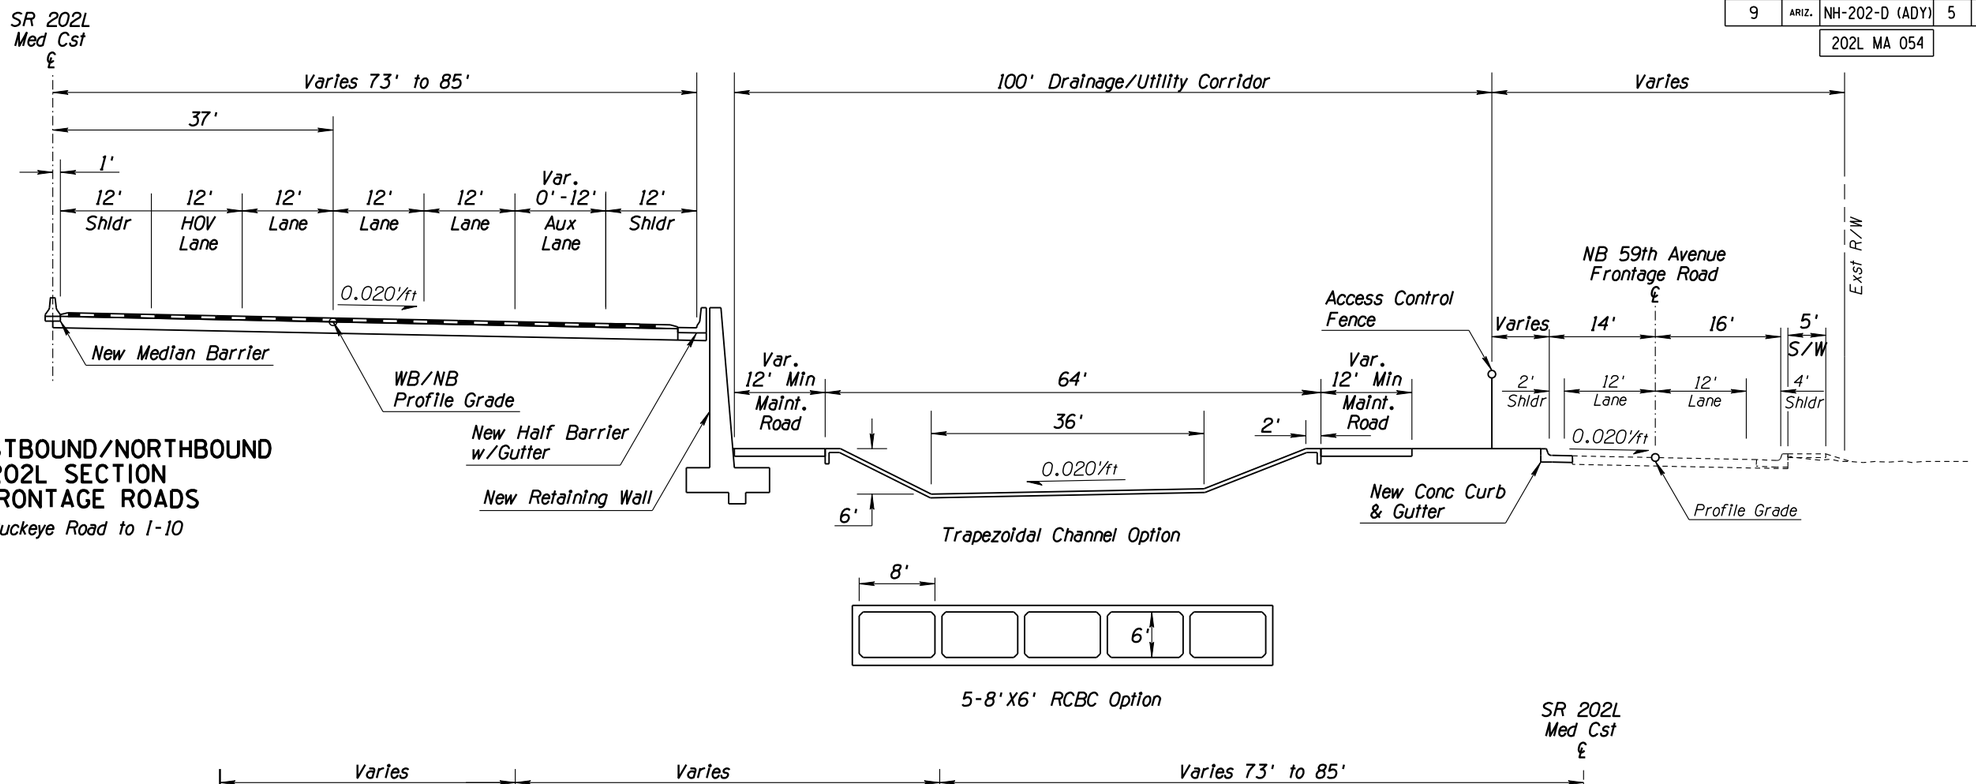

TYPICAL WESTBOUND/NORTHBOUND SR 202L SECTION WITH FRONTAGE ROADS

Lower Buckeye Road to I-10

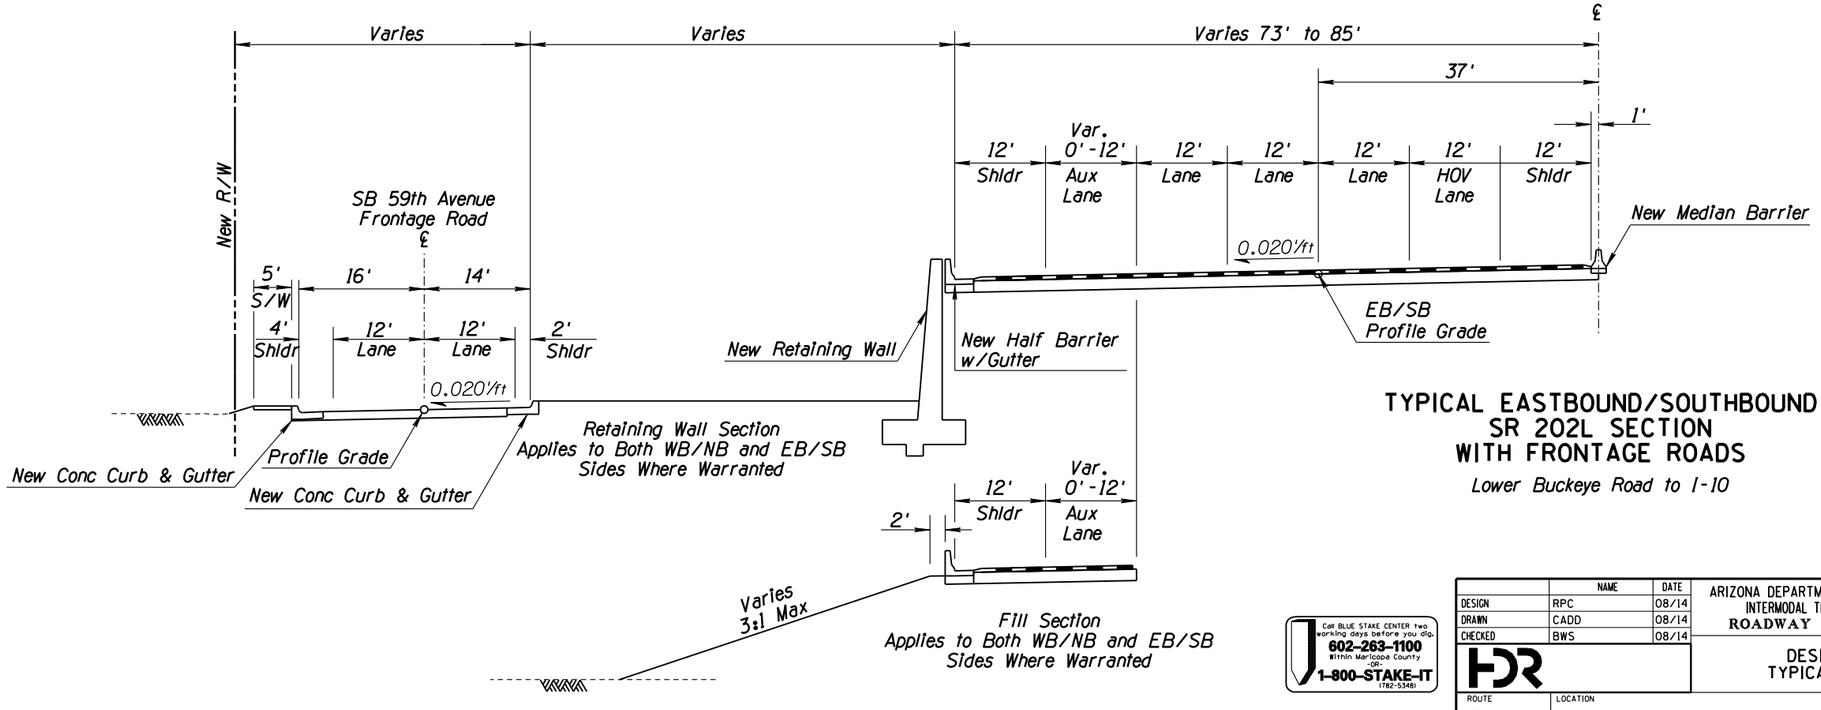

TYPICAL EASTBOUND/SOUTHBOUND SR 202L SECTION WITH FRONTAGE ROADS

Lower Buckeye Road to I-10

Call BLUE STAKE CENTER two working days before you dig.
602-263-1100
Within Maricopa County
-OR-
1-800-STAKE-IT
(782-5348)

	NAME	DATE
DESIGN	RPC	08/14
DRAWN	CADD	08/14
CHECKED	BWS	08/14

HDR

ARIZONA DEPARTMENT OF TRANSPORTATION
INTERMODAL TRANSPORTATION DIVISION
ROADWAY DESIGN SERVICES

DESIGN SHEET
TYPICAL SECTIONS

FINAL 15% PLANS
NOT FOR CONSTRUCTION OR RECORDING


ROUTE	LOCATION	DWG NO
SR 202L	I-10 (MARICOPA) - I-10 (PAPAGO)	G-02.03
TRACS NO. H5764 01L	NH-202-D (ADY)	___ OF ___

FILE NAME: c:\pwworking\phx\d0113218\TY5764IDCR03.DGN | SURVEY NO. | FINISHED PLANS- | REVISIONS- | LOCATION- | DATE-
PLOT SCALE: 1:20 | FINISHED PLANS- | REVISIONS- | LOCATION- | DATE-
PLOT BY: ahoffman | REVISIONS- | LOCATION- | DATE-
PLOT DATE: 8/12/2014 | LOCATION- | DATE-
TIME: 10:32:59 AM | DATE-

ccccSYSTIMEccccc ccccDGNcSPECIFICATIONccccc

F.H.W.A. REGION	STATE	PROJECT NO.	SHEET NO.	TOTAL SHEETS	AS BUILT
9	ARIZ.	NH-202-D (ADY)	6	245	


202L MA 054

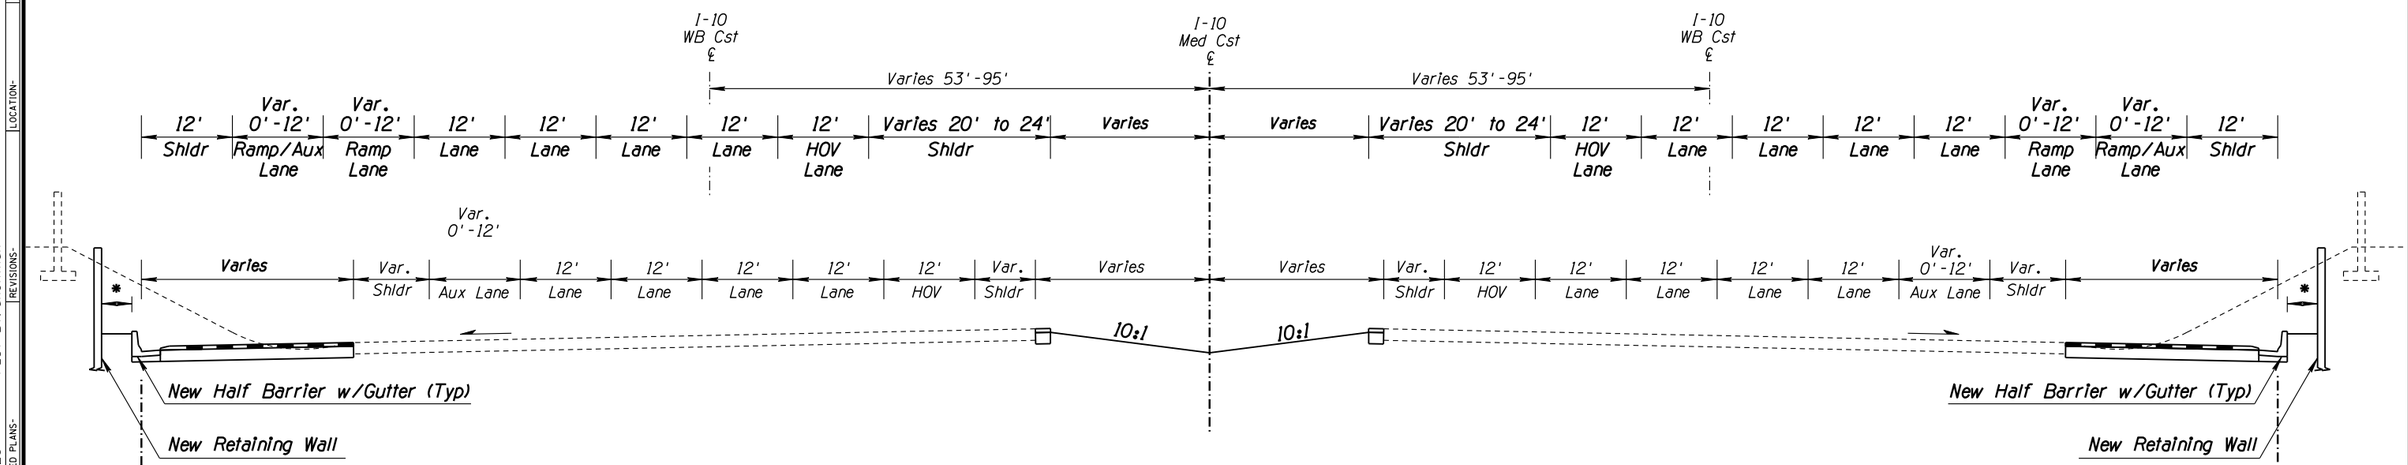

* 4' Min. Bench Area to Accommodate Sign Structure and Light Pole Foundations, Ground Mount Signs, Manholes, Pull Boxes, and Conduit. Offset Increase Where Walls are Set Back to Accommodate the Future Widening.


TYPICAL I-10 MAINLINE SECTION (NORMAL CROWN)

75th Avenue to 43rd Avenue
(Looking East)

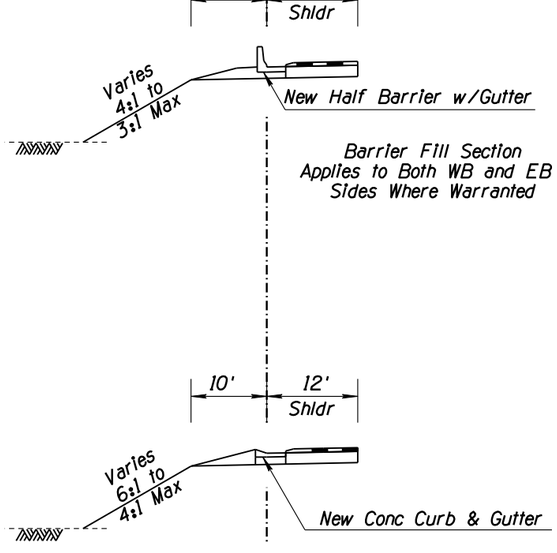

Barrier Fill Section
Applies to Both WB and EB
Sides Where Warranted

Fill Section
Applies to Both WB and EB
Sides Where Warranted

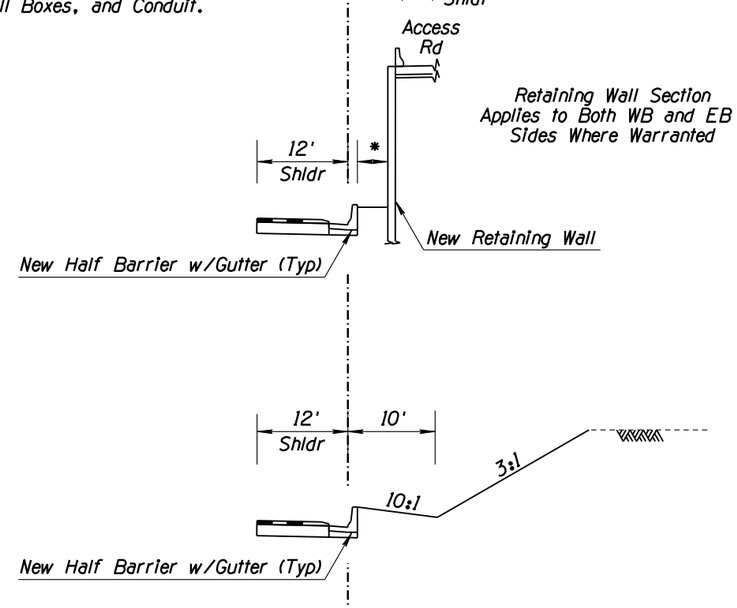

Retaining Wall Section
Applies to Both WB and EB
Sides Where Warranted

Barrier Cut Section
Applies to Both WB and EB
Sides Where Warranted

Call BLUE STAKE CENTER two working days before you dig.
602-263-1100 Within Maricopa County
-OR-
1-800-STAKE-IT (782-5348)

	NAME	DATE
DESIGN	RPC	08/14
DRAWN	CADD	08/14
CHECKED	BWS	08/14

HDR

ARIZONA DEPARTMENT OF TRANSPORTATION
INTERMODAL TRANSPORTATION DIVISION
ROADWAY DESIGN SERVICES


DESIGN SHEET
TYPICAL SECTIONS

FINAL 15%
PLANS
NOT FOR CONSTRUCTION OR RECORDING

ROUTE	LOCATION	DWG NO
SR 202L	I-10 (MARICOPA) - I-10 (PAPAGO)	G-02.04
TRACS NO. H5764 01L	NH-202-D (ADY)	___ OF ___


FILE NAME: c:\pwworking\phx\d0113218\TY5764IDCR04.DGN | PLOT DATE: 8/25/2014 | PLOT BY: ahoffman | PLOT SCALE: 1:20 | TIME: 8:49:26 AM
SURVEY NO. | FINISHED PLANS- | REVISIONS- | LOCATION- | DATE-

ccccSYSTIMEccccc ccccDGNcSPECIFICATIONccccc

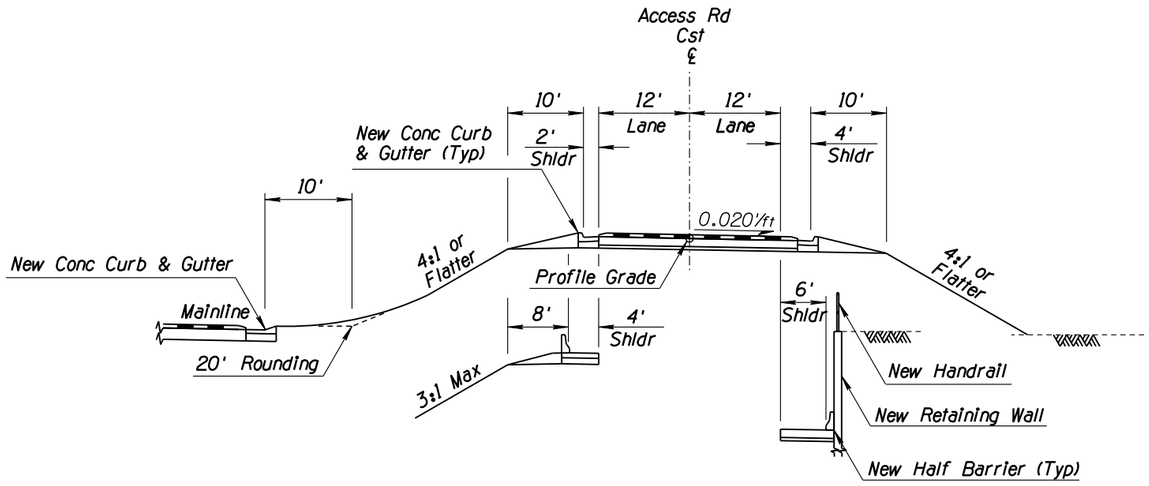


TYPICAL SECTION - TWO LANE ACCESS ROAD

Shown in the Direction of Travel

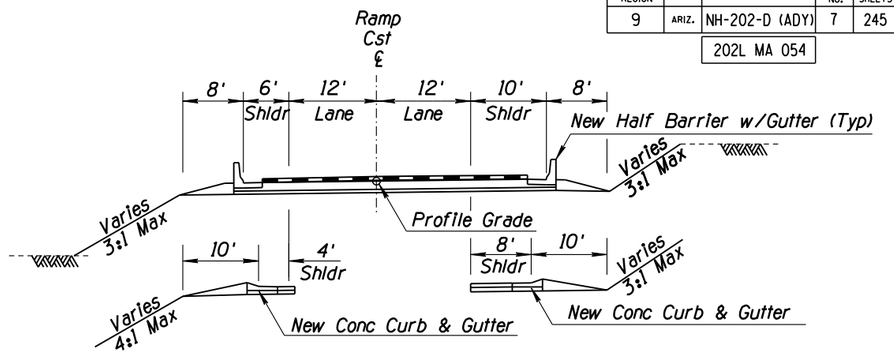


TYPICAL SECTION - TWO LANE DIRECTIONAL RAMP

Shown in the Direction of Travel

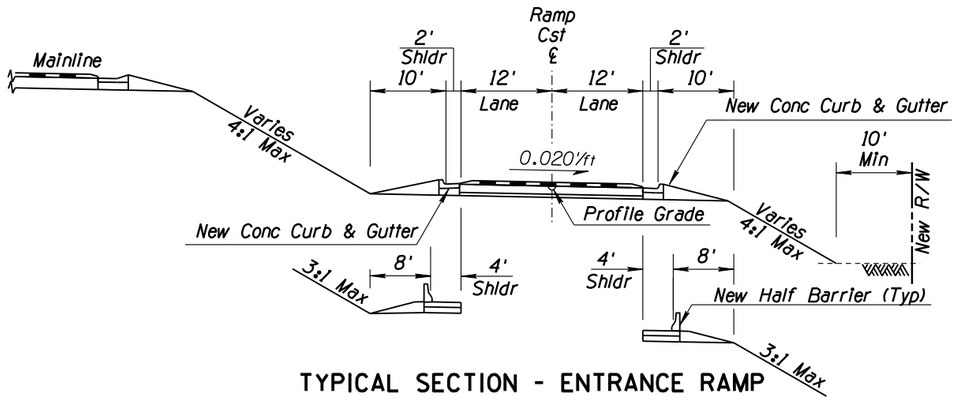


TYPICAL SECTION - ENTRANCE RAMP

2 Lane Dual-Metered Ramp
Shown in the Direction of Travel

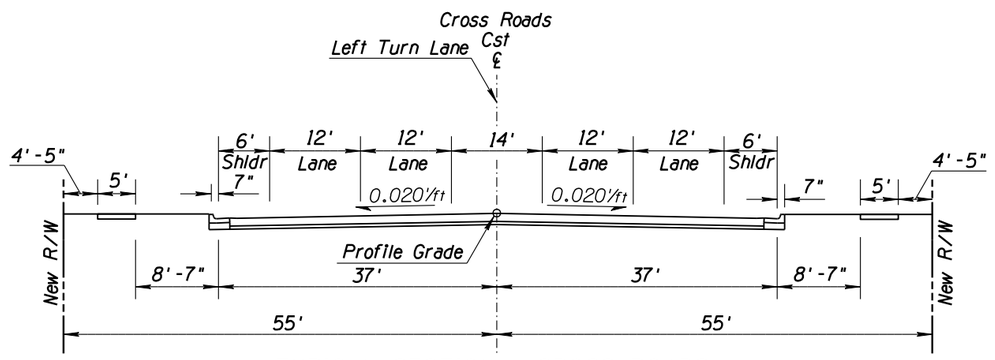

TYPICAL SECTION - CROSS ROADS

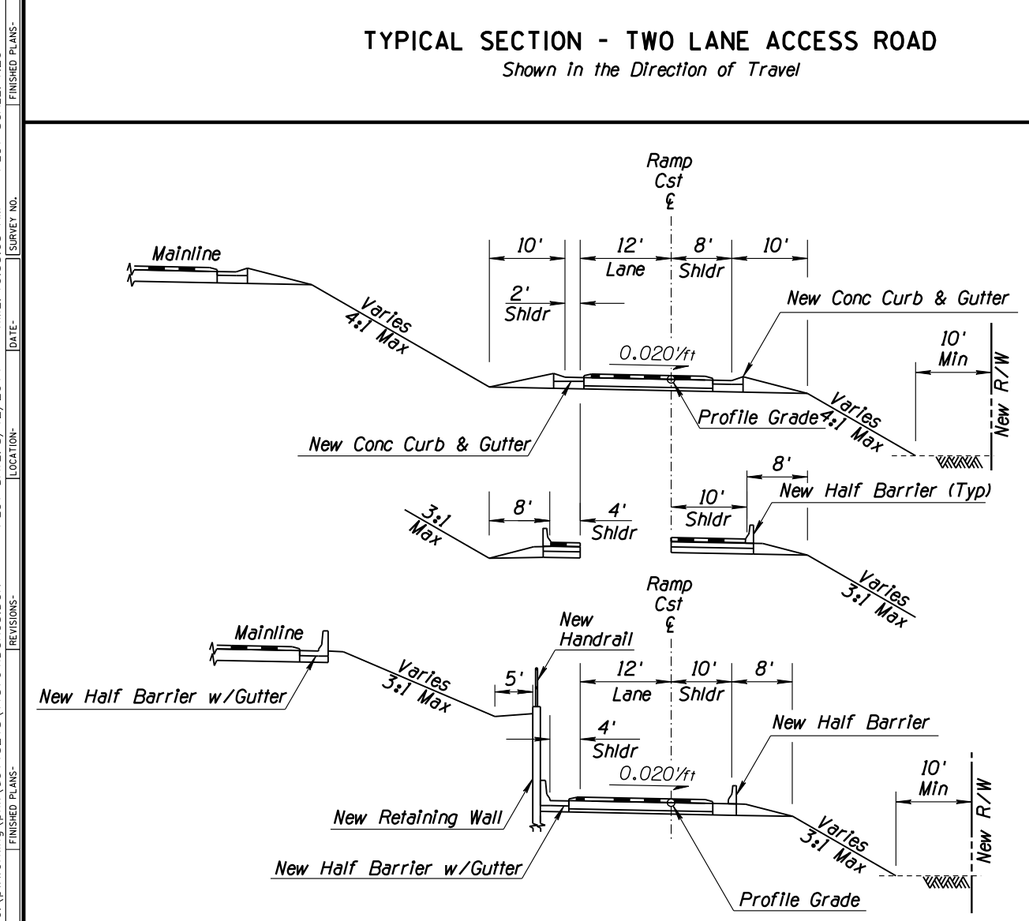

TYPICAL SECTION - EXIT RAMP

Shown in the Direction of Travel

F.H.W.A. REGION	STATE	PROJECT NO.	SHEET NO.	TOTAL SHEETS	AS BUILT
9	ARIZ.	NH-202-D (ADY)	7	245	
		202L MA 054			

Call BLUE STAKE CENTER two working days before you dig.
602-263-1100 Within Maricopa County
OR
1-800-STAKE-IT (782-5348)

	NAME	DATE
DESIGN	RPC	08/14
DRAWN	CADD	08/14
CHECKED	BWS	08/14

HDR

ARIZONA DEPARTMENT OF TRANSPORTATION
INTERMODAL TRANSPORTATION DIVISION
ROADWAY DESIGN SERVICES

DESIGN SHEET
TYPICAL SECTIONS

FINAL 15%
PLANS
NOT FOR CONSTRUCTION OR RECORDING


ROUTE	LOCATION	DWG NO
SR 202L	I-10 (MARICOPA) - I-10 (PAPAGO)	G-02.05
TRACS NO. H5764 01L	NH-202-D (ADY)	___ OF ___

FILE NAME: c:\pwworking\phx\d0113218\TY5764IDCR05.DGN | PLOT SCALE: 1:20 | PLOT BY: ahoffman
SURVEY NO. | FINISHED PLANS- | REVISIONS- | LOCATION- | DATE-
SURVEY NO. | FINISHED PLANS- | REVISIONS- | LOCATION- | DATE-
PLOT DATE: 8/12/2014 | TIME: 10:33:05 AM

ccccSYSTIMEccccc ccccDGNcSPECIFICATIONcccc

F.H.W.A. REGION	STATE	PROJECT NO.	SHEET NO.	TOTAL SHEETS	AS BUILT
9	ARIZ.	NH-202-D (ADY)	8	245	

202L MA 054

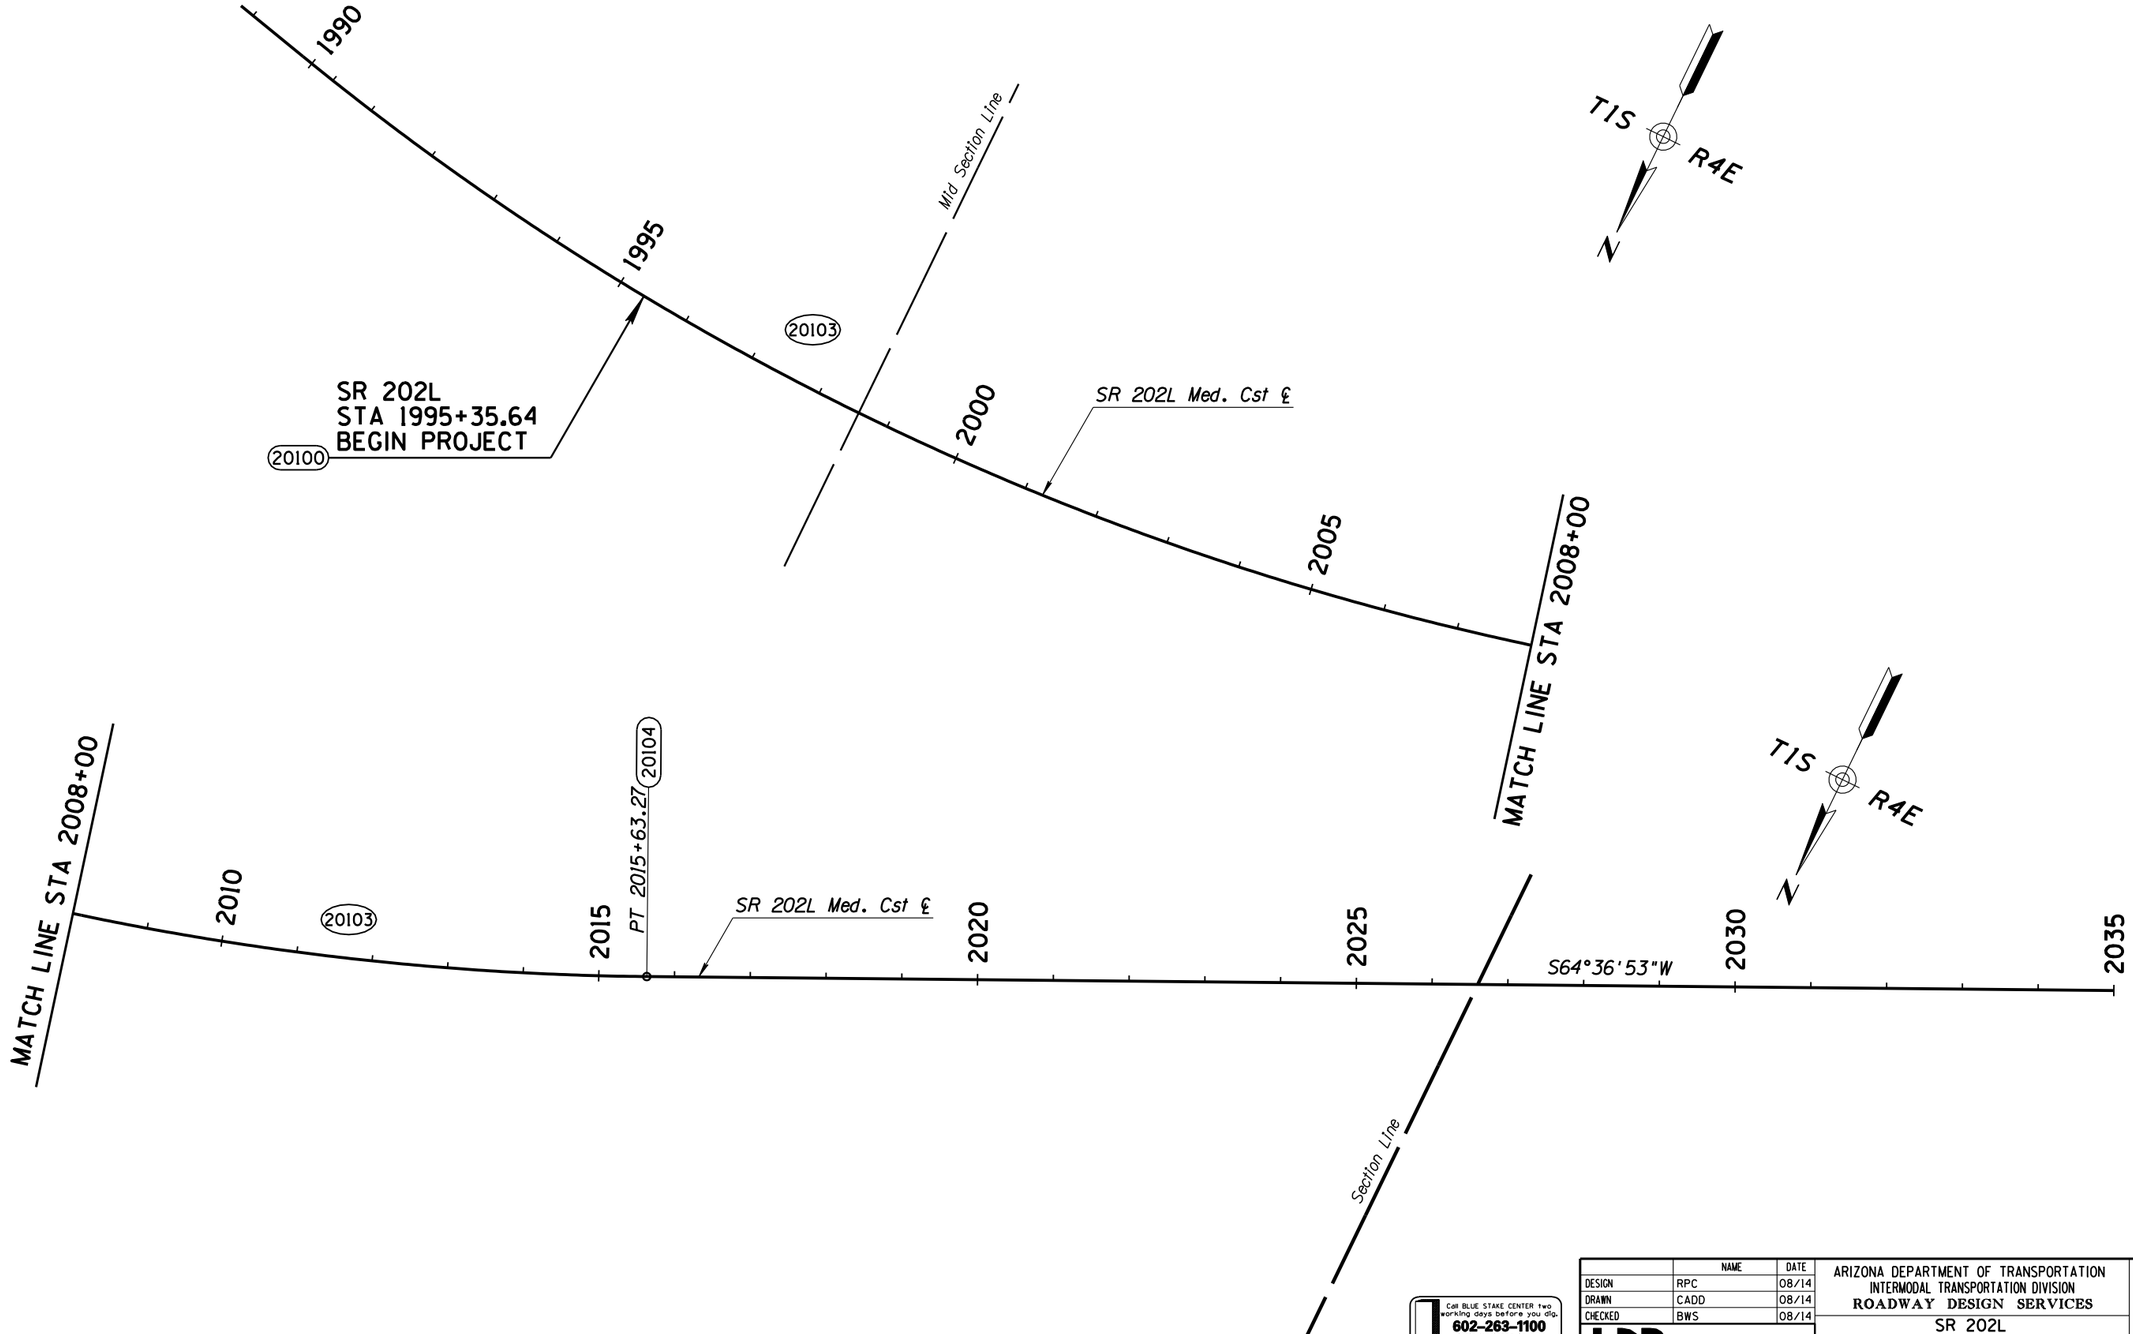

Call BLUE STAKE CENTER two working days before you dig.
602-263-1100 Within Maricopa County
-OR-
1-800-STAKE-IT (782-5348)

	NAME	DATE
DESIGN	RPC	08/14
DRAWN	CADD	08/14
CHECKED	BWS	08/14

ARIZONA DEPARTMENT OF TRANSPORTATION
INTERMODAL TRANSPORTATION DIVISION
ROADWAY DESIGN SERVICES

SR 202L
GEOMETRIC SHEET
Sta 1990+00 to 2035+00

FINAL 15%
PLANS
NOT FOR CONSTRUCTION OR RECORDING

ROUTE	LOCATION	DWG NO
SR 202L	I-10 (MARICOPA) - I-10 (PAPAGO)	C-01.00


TRACS NO.			SHEET
H5764 01L		NH-202-D (ADY)	___ OF ___

FILE NAME: c:\pwworking\phx\d0113218\GE57641DCR00.dgn | PLOT SCALE: 1:200 | PLOT BY: ahoffman
PLOT DATE: 8/12/2014 | TIME: 10:33:08 AM
SURVEY NO. | FINISHED PLANS- | REVISIONS- | LOCATION- | DATE-

ccccSYSTIMEccccc ccccDGNcSPECIFICATIONccccc

F.H.W.A. REGION	STATE	PROJECT NO.	SHEET NO.	TOTAL SHEETS	AS BUILT
9	ARIZ.	NH-202-D (ADY)	9	245	

202L MA 054

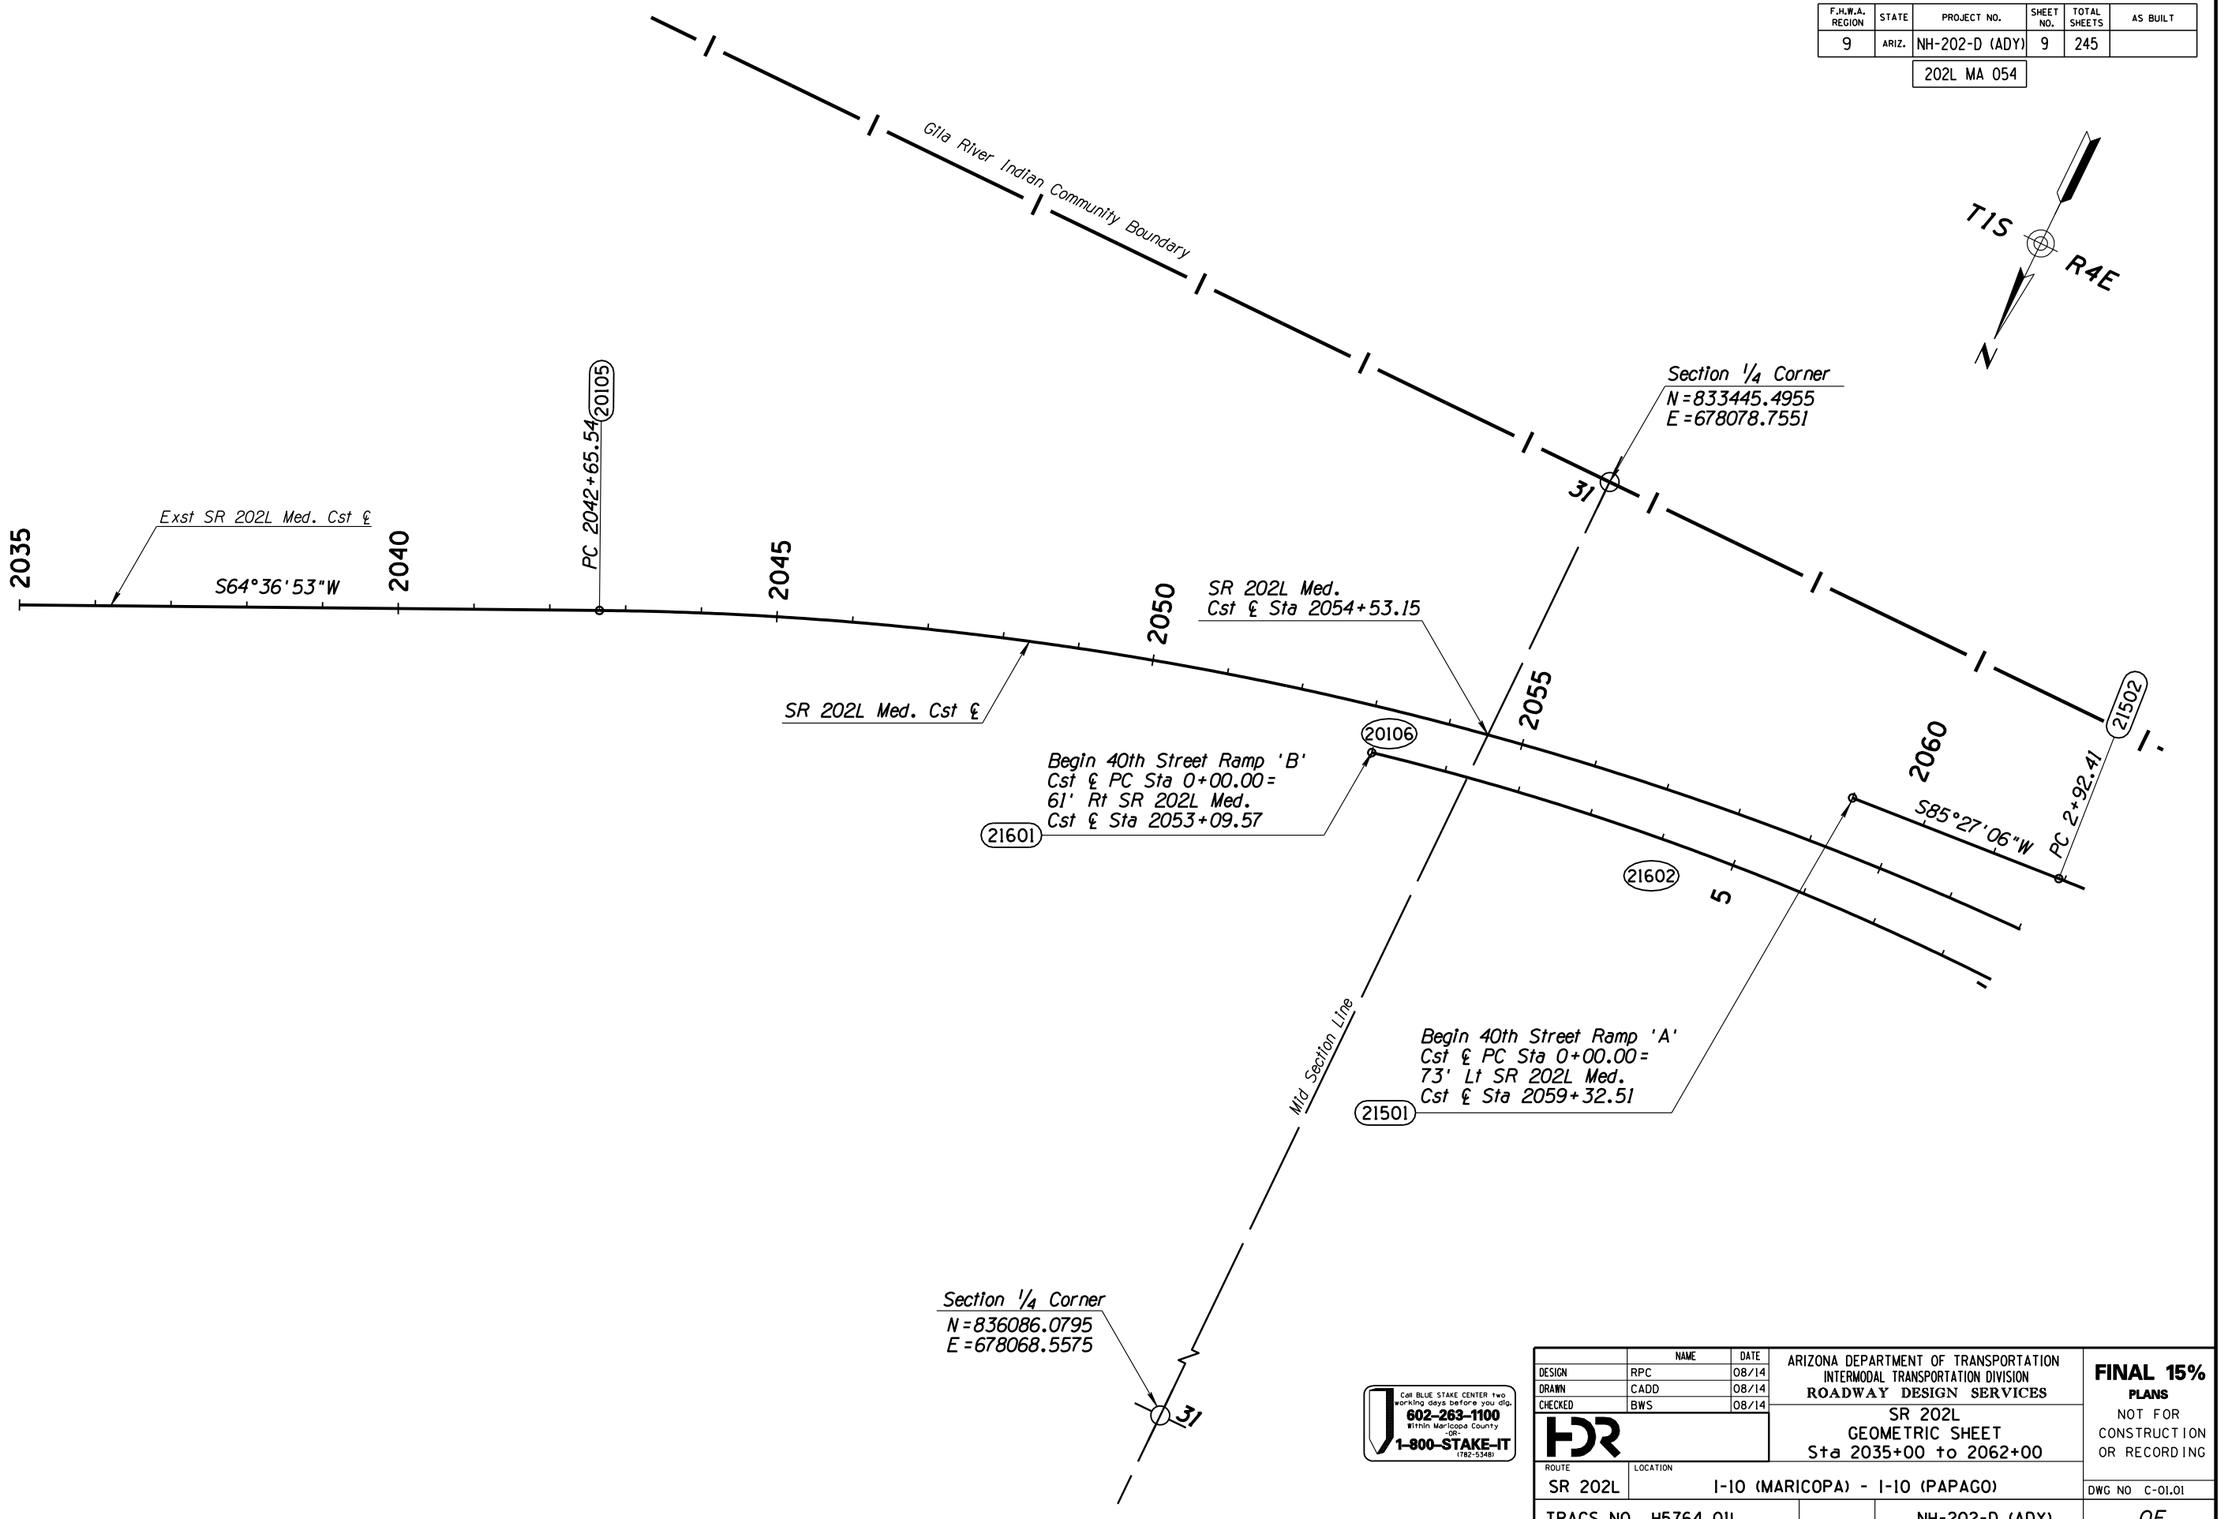

Call BLUE STAKE CENTER two working days before you dig.
602-263-1100
Within Maricopa County
OR
1-800-STAKE-IT
(782-5348)

	NAME	DATE
DESIGN	RPC	08/14
DRAWN	CADD	08/14
CHECKED	BWS	08/14

ARIZONA DEPARTMENT OF TRANSPORTATION
INTERMODAL TRANSPORTATION DIVISION
ROADWAY DESIGN SERVICES

SR 202L
GEOMETRIC SHEET
Sta 2035+00 to 2062+00

FINAL 15%
PLANS
NOT FOR CONSTRUCTION OR RECORDING

ROUTE	LOCATION	DWG NO
SR 202L	I-10 (MARICOPA) - I-10 (PAPAGO)	C-01.01
TRACS NO. H5764 01L	NH-202-D (ADY)	___ OF ___

FILE NAME: c:\pwworking\phx\d0113218\GE57641DCR01.dgn PLOT DATE: 8/12/2014 TIME: 10:33:11 AM PLOT SCALE: 1:200 PLOT BY: ahoffman

SURVEY NO. | FINISHED PLANS- | REVISIONS- | LOCATION- | DATE-

ccccSYSTIMEcccccc ccccDGNcSPECIFICATIONcccccc

F.H.W.A. REGION	STATE	PROJECT NO.	SHEET NO.	TOTAL SHEETS	AS BUILT
9	ARIZ.	NH-202-D (ADY)	10	245	

202L MA 054

Gila River Indian Community Boundary

21504 PT 9+80.49

21505 PC 15+07.85

21001 POB 15+00.00

Section Corner
N=833440.7732
E=675495.2940

31 36

End 40th Street Ramp 'A'
Cst ℄ POE Sta 20+83.03=
40th Street
Cst ℄ Sta 17+94.40

21508

Begin 40th Street Ramp 'C'
Cst ℄ POB Sta 0+00.00=
40th Street
Cst ℄ Sta 18+06.40

21701

40th Street
Ramp 'A' Cst ℄

N87°40'03"W

21503

21506

S86°00'00"W

40th Street
Ramp 'C' Cst ℄

N88°30'00"W

21507 PT 18+24.47

Exst 40th St
Cst ℄ Sta 20+00.00=
SR 202L Med.
Cst ℄ Sta 2080+45.54

20106

20107 PT 2067+99.23

PC 2071+58.25 20108

SR 202L Med. Cst ℄

N83°42'51"W

PT 2082+33.21 20110

S87°19'40"W

N00°00'00"E

21602

20109

40th Street
Ramp 'B' Cst ℄

N77°42'02"W

S82°00'00"W

21603 PT 16+47.46

21604 PC 19+75.01

21605

21606 PT 24+54.58

N87°19'56"W

Begin 40th Street Ramp 'D'
Cst ℄ POB Sta 0+00.00=
40th Street
Cst ℄ Sta 22+23.00

21801

40th Street
Ramp 'D' Cst ℄

PC 23+88.10 21002

21003

STREET

T1S R3E

N

SR 202L Med.
Cst ℄ Sta 2080+12.08=
40th Street
Cst ℄ Sta 19+97.88

25 25

PT 25+75.92 21004

End 40th Street Ramp 'B'
Cst ℄ POE Sta 27+02.29=
40th Street
Cst ℄ Sta 21+98.99

21607

Section Line

Exst 40th Street Cst ℄

40th Street Cst ℄

N2°23'29"W

40TH

30 30

N0°07'49"W

PC 32+32.02 21005

21006

765.77'

21007 PT 34+19.84

21008 POE 34+64.47

Section Corner
N=836077.7100
E=675489.2920

31 36

CALL TWO WORKING DAYS BEFORE YOU DIG
1-800-STAKE-IT
1-800-782-5348
ARIZONA BLUE STAKE

	NAME	DATE
DESIGN	RPC	08/14
DRAWN	CADD	08/14
CHECKED	BWS	08/14

HDR

ARIZONA DEPARTMENT OF TRANSPORTATION
INTERMODAL TRANSPORTATION DIVISION
ROADWAY DESIGN SERVICES

SR 202L
GEOMETRIC SHEET
Sta 2062+00 to 2090+00

FINAL 15%
PLANS
NOT FOR CONSTRUCTION OR RECORDING

ROUTE	LOCATION	DWG NO
SR 202L	I-10 (MARICOPA) - I-10 (PAPAGO)	C-01.02

TRACS NO. H5764 01L		NH-202-D (ADY)	___ OF ___


FILE NAME: c:\pwworking\phx\d0113218\GE5764IDCR02.dgn PLOT DATE: 8/12/2014 TIME: 10:33:13 AM PLOT SCALE: 1:200 PLOT BY: ahoffman

SURVEY NO. | FINISHED PLANS- | REVISIONS- | LOCATION- | DATE-

ccccSYSTIMEccccc ccccDGNcSPECIFICATIONccccc

F.H.W.A. REGION	STATE	PROJECT NO.	SHEET NO.	TOTAL SHEETS	AS BUILT
9	ARIZ.	NH-202-D (ADY)	11	245	

202L MA 054

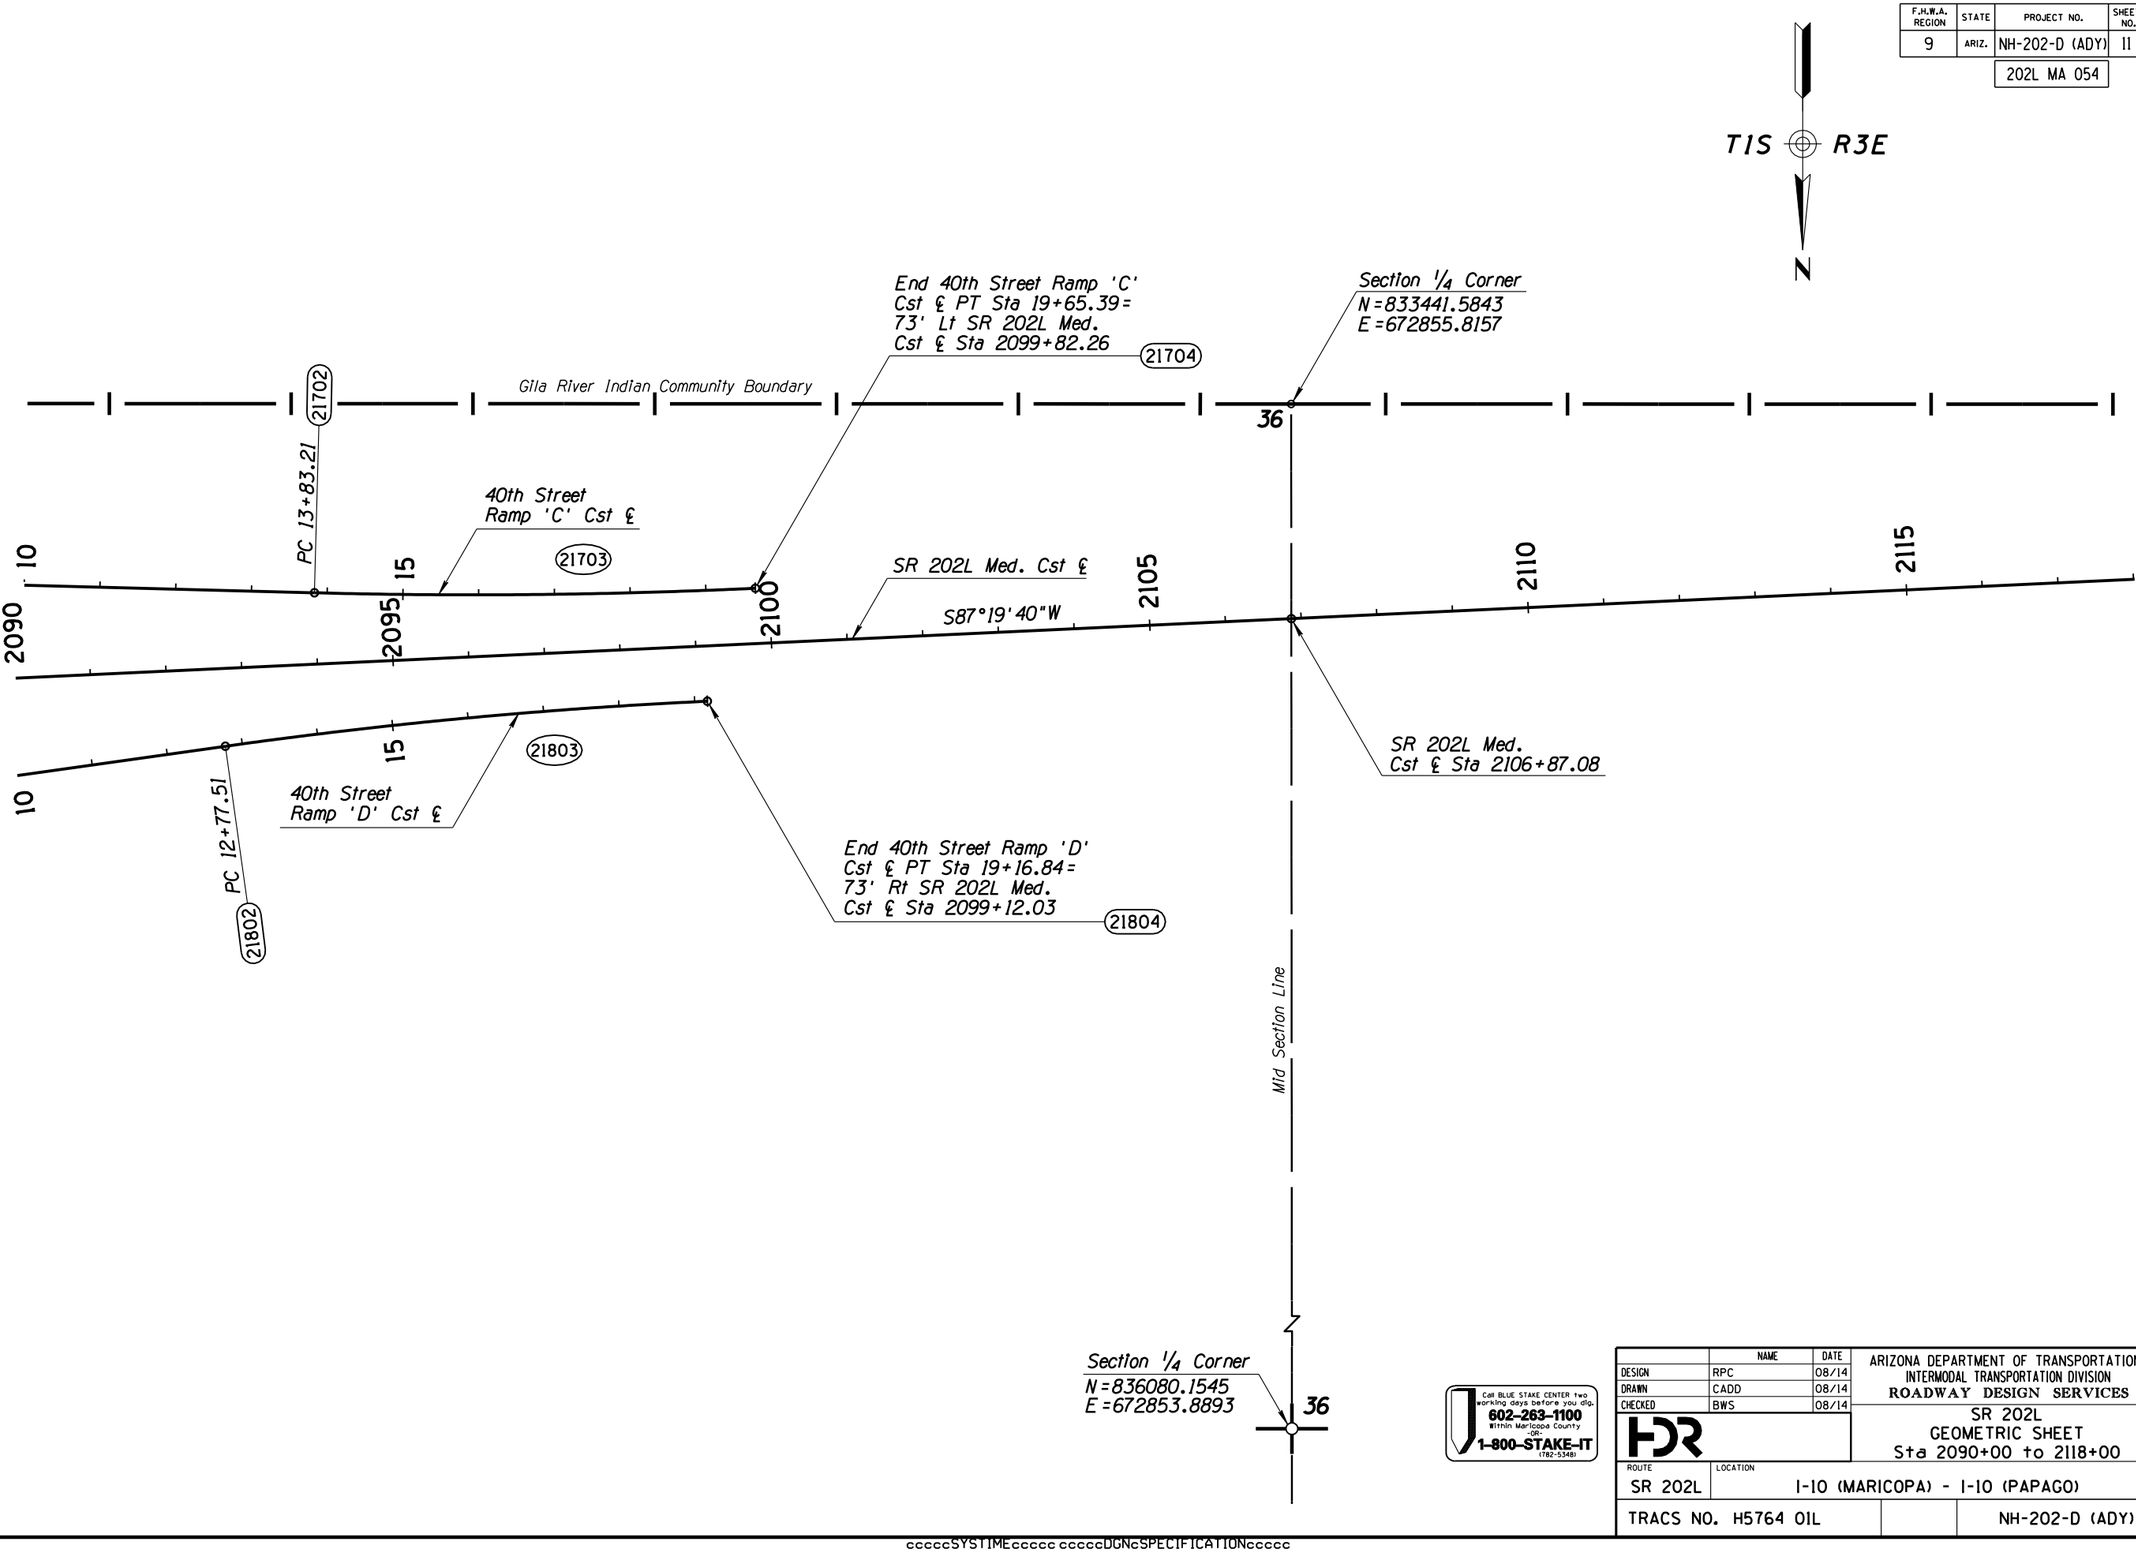

Call BLUE STAKE CENTER two working days before you dig.
602-263-1100 Within Maricopa County OR 1-800-STAKE-IT (782-5348)

	NAME	DATE
DESIGN	RPC	08/14
DRAWN	CADD	08/14
CHECKED	BWS	08/14

HDR

ARIZONA DEPARTMENT OF TRANSPORTATION
INTERMODAL TRANSPORTATION DIVISION
ROADWAY DESIGN SERVICES

SR 202L
GEOMETRIC SHEET
Sta 2090+00 to 2118+00

FINAL 15%
PLANS
NOT FOR CONSTRUCTION OR RECORDING

ROUTE	LOCATION	DWG NO
SR 202L	I-10 (MARICOPA) - I-10 (PAPAGO)	C-01.03


TRACS NO.			SHEET NO.
H5764 01L		NH-202-D (ADY)	___ OF ___

FILE NAME: c:\pwworking\phx\d0113218\GE5764IDCR03.dgn | PLOT SCALE: 1:200 | PLOT BY: ahoffman
PLOT DATE: 8/12/2014 | TIME: 10:33:16 AM
SURVEY NO. | FINISHED PLANS- | REVISIONS- | LOCATION- | DATE- | SURVEY NO.

ccccSYSTIMEccccc ccccDGNcSPECIFICATIONccccc

F.H.W.A. REGION	STATE	PROJECT NO.	SHEET NO.	TOTAL SHEETS	AS BUILT
9	ARIZ.	NH-202-D (ADY)	12	245	

202L MA 054

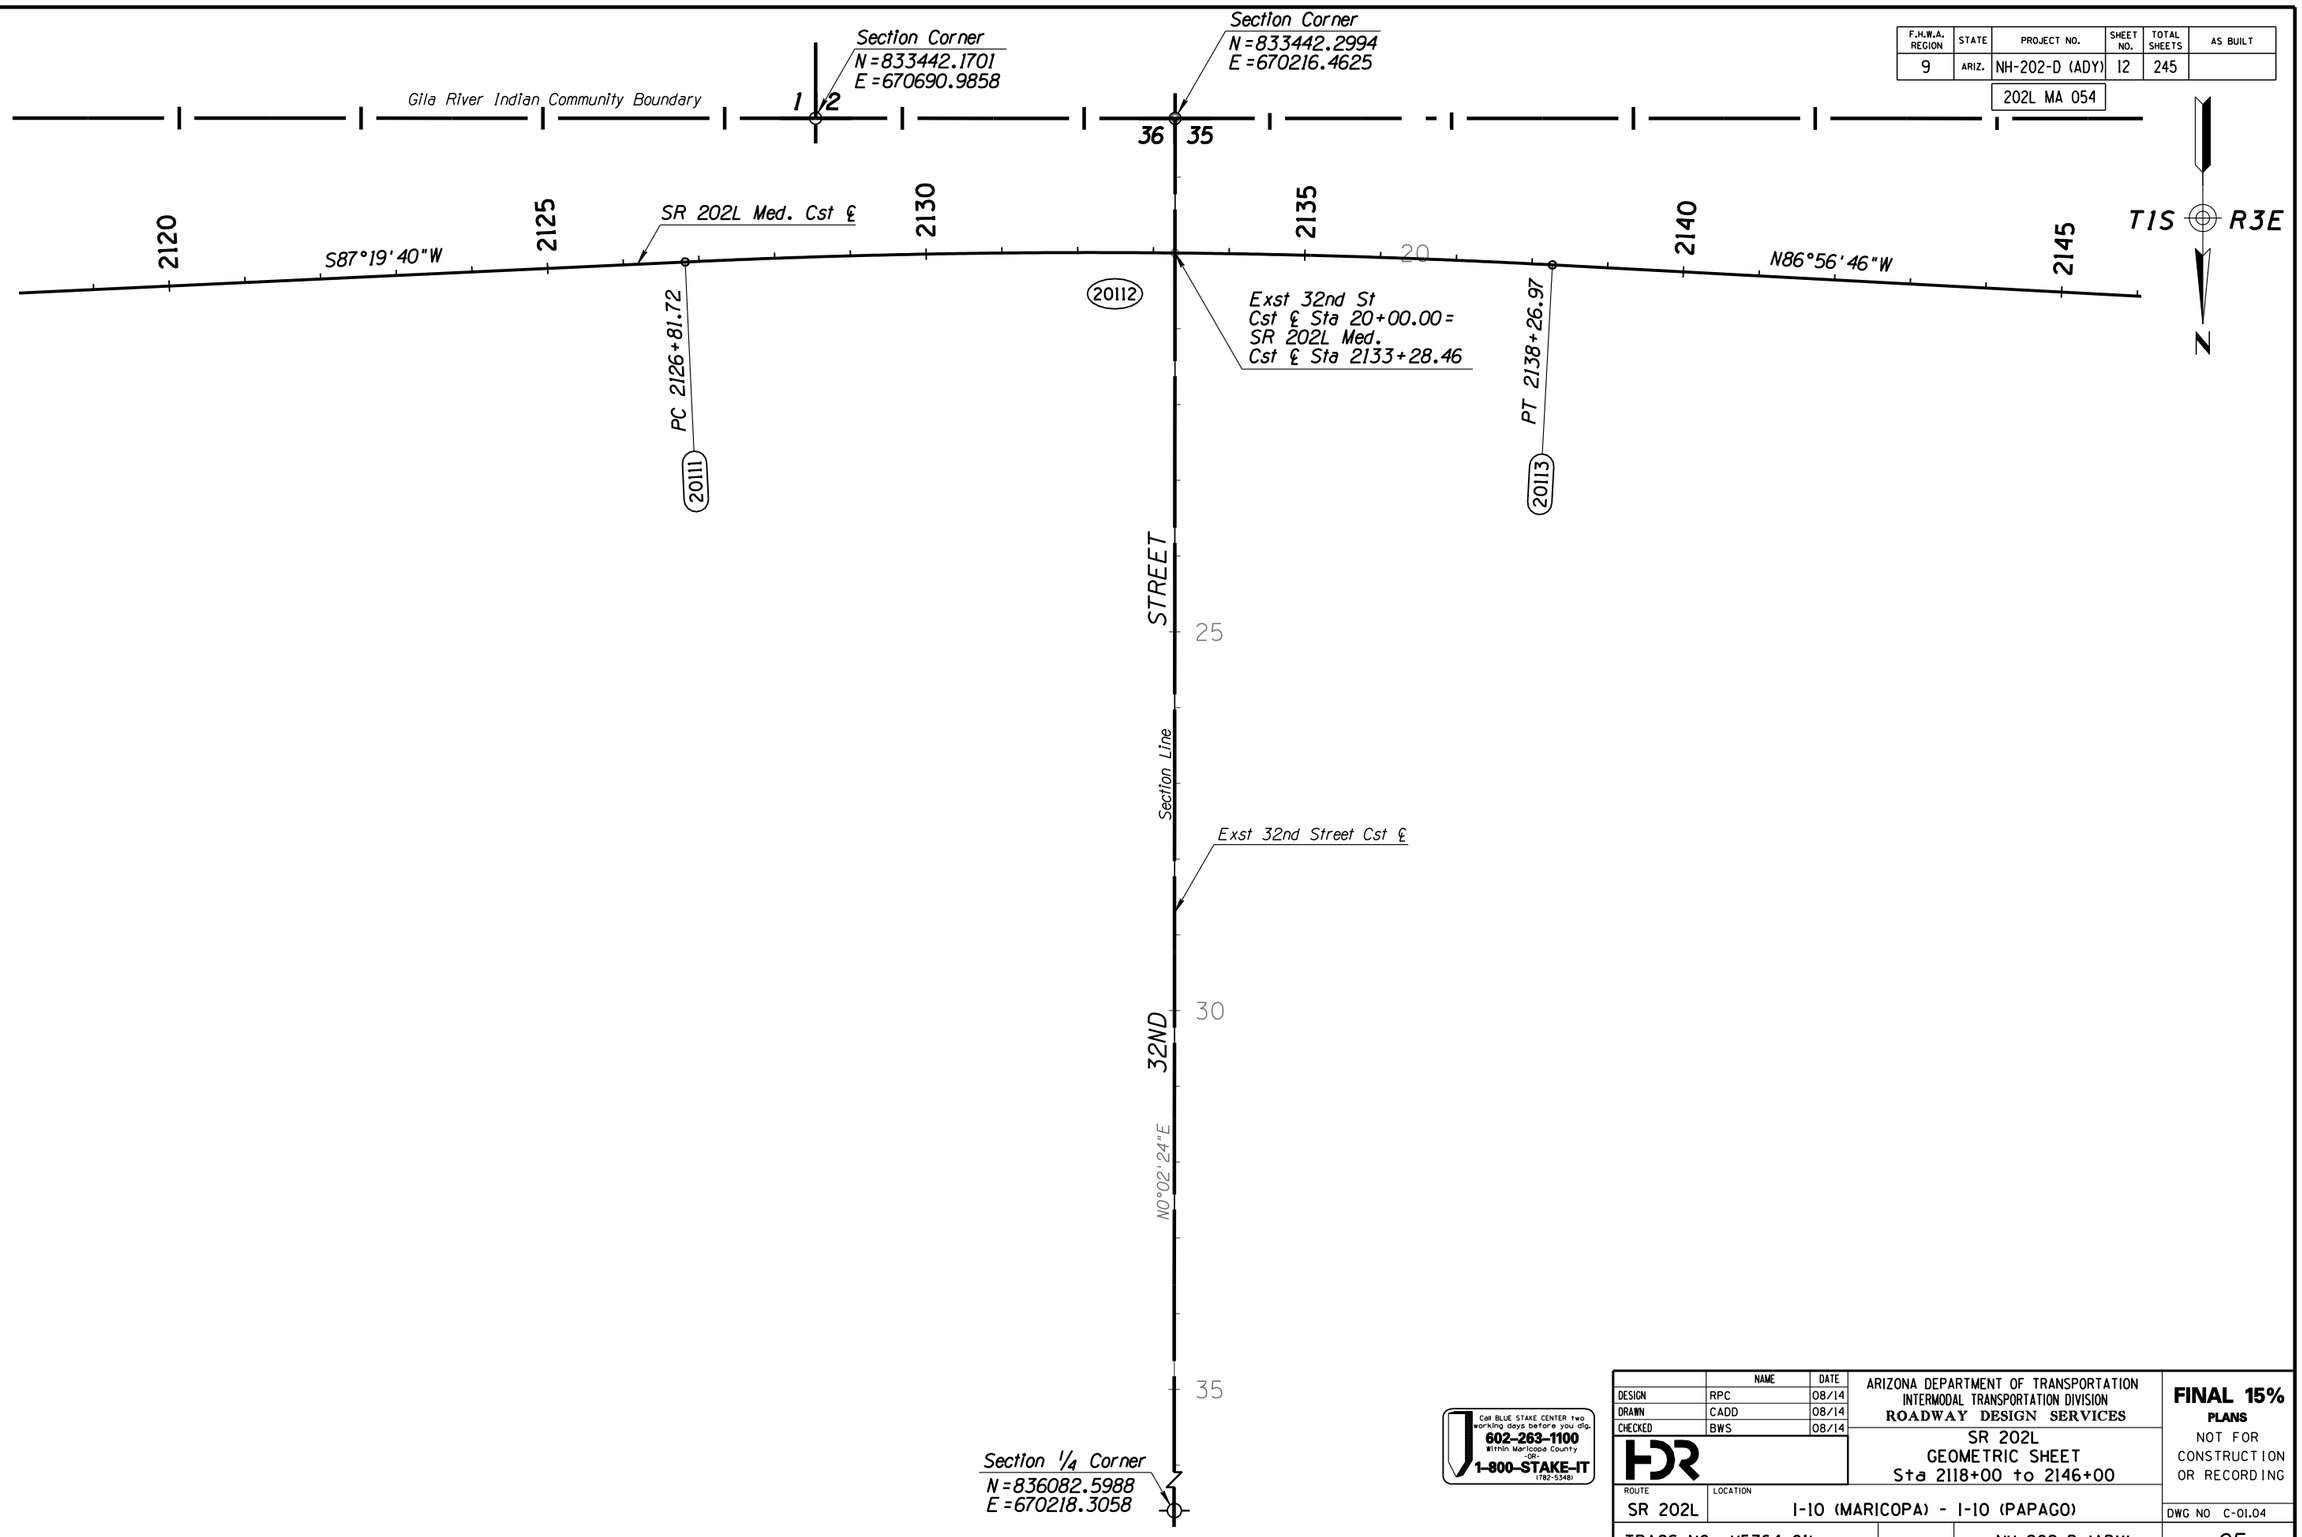

Call BLUE STAKE CENTER two working days before you dig.
602-263-1100
Within Maricopa County
OR
1-800-STAKE-IT
(782-5348)

	NAME	DATE
DESIGN	RPC	08/14
DRAWN	CADD	08/14
CHECKED	BWS	08/14

HDR

ARIZONA DEPARTMENT OF TRANSPORTATION
INTERMODAL TRANSPORTATION DIVISION
ROADWAY DESIGN SERVICES

SR 202L
GEOMETRIC SHEET
Sta 2118+00 to 2146+00

FINAL 15%
PLANS
NOT FOR CONSTRUCTION OR RECORDING

ROUTE	LOCATION	DWG NO
SR 202L	I-10 (MARICOPA) - I-10 (PAPAGO)	C-01.04
TRACS NO. H5764 01L	NH-202-D (ADY)	___ OF ___


FILE NAME: c:\pwworking\phx\d0113218\GE5764IDCR04.dgn
PLOT DATE: 8/12/2014
TIME: 10:33:19 AM
PLOT SCALE: 1:200
PLOT BY: ahoffman

SURVEY NO.	FINISHED PLANS-	REVISIONS-	LOCATION-	DATE-

cccccSYSTIMEccccc ccccDGNcSPECIFICATIONccccc

F.H.W.A. REGION	STATE	PROJECT NO.	SHEET NO.	TOTAL SHEETS	AS BUILT
9	ARIZ.	NH-202-D (ADY)	13	245	

202L MA 054

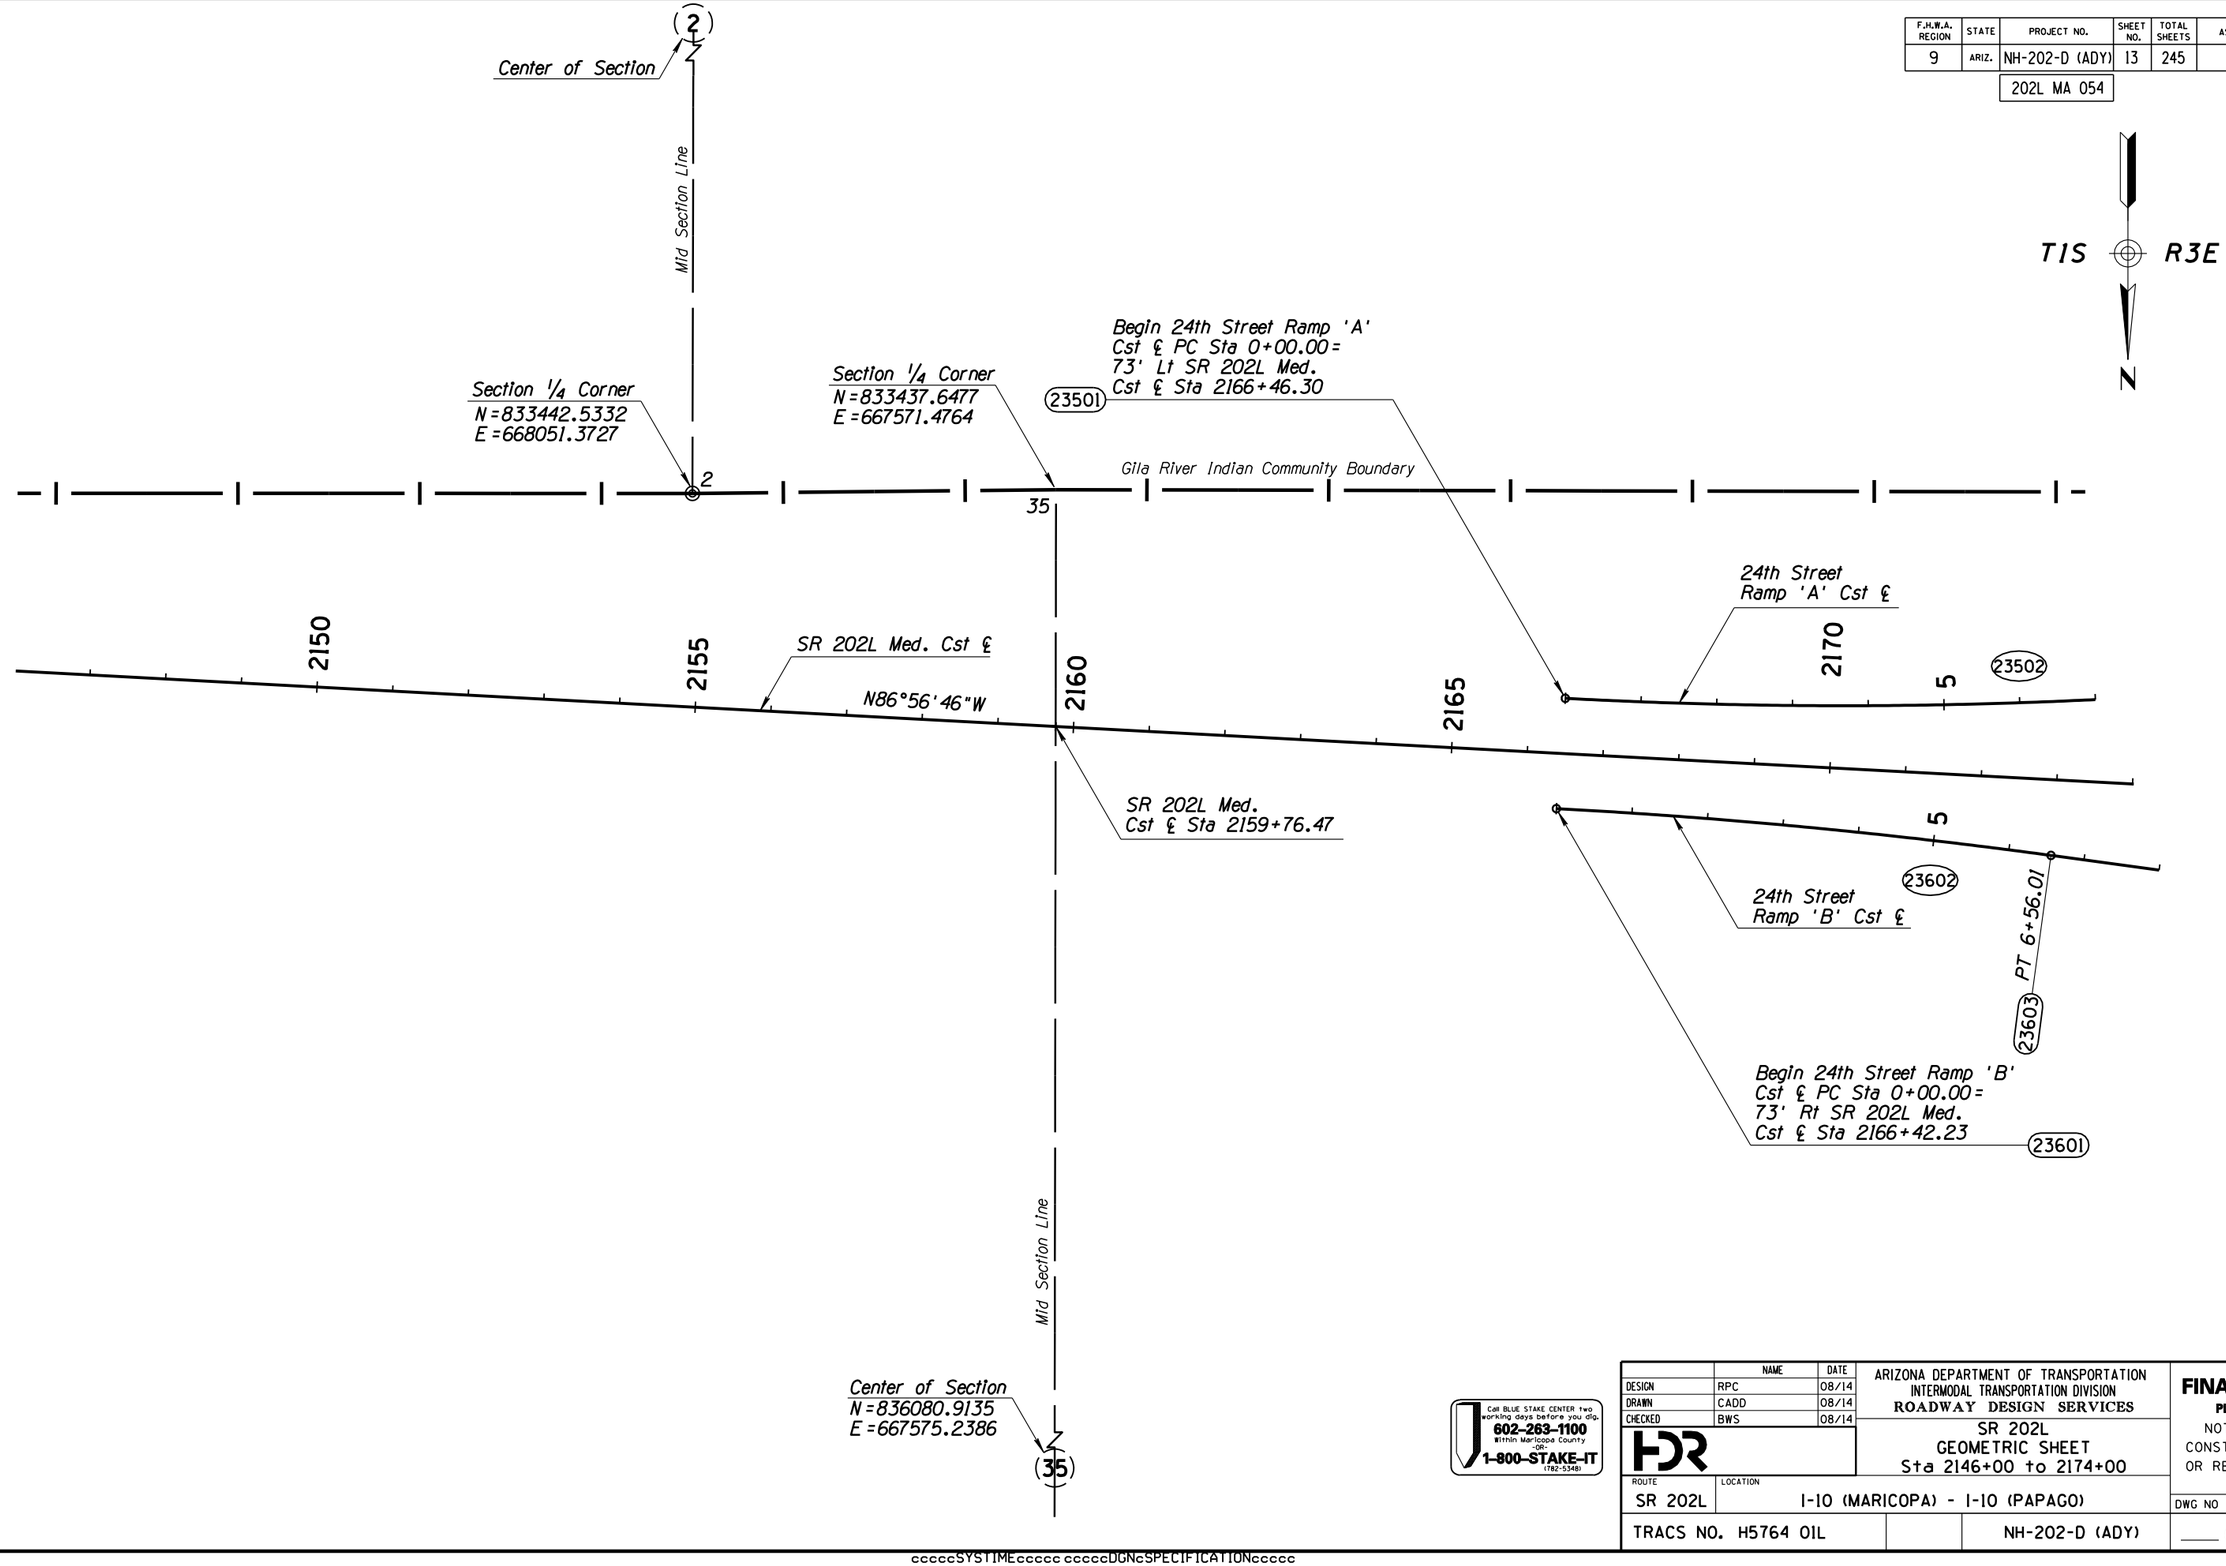

Call BLUE STAKE CENTER two working days before you dig.
602-263-1100
Within Maricopa County
-OR-
1-800-STAKE-IT
(782-5348)

	NAME	DATE
DESIGN	RPC	08/14
DRAWN	CADD	08/14
CHECKED	BWS	08/14

HDR

ARIZONA DEPARTMENT OF TRANSPORTATION
INTERMODAL TRANSPORTATION DIVISION
ROADWAY DESIGN SERVICES

SR 202L
GEOMETRIC SHEET
Sta 2146+00 to 2174+00

FINAL 15%
PLANS
NOT FOR CONSTRUCTION OR RECORDING

ROUTE	LOCATION	DWG NO
SR 202L	I-10 (MARICOPA) - I-10 (PAPAGO)	C-01.05

TRACS NO.			SHEET
H5764 01L		NH-202-D (ADY)	___ OF ___

FILE NAME: c:\pwworking\phx\d0113218\GE5764IDCR05.dgn | PLOT DATE: 8/12/2014 | PLOT BY: ahoffman
TIME: 10:33:21 AM | PLOT SCALE: 1:200
SURVEY NO. | FINISHED PLANS- | REVISIONS- | LOCATION- | DATE-

ccccSYSTIMEccccc ccccDGNcSPECIFICATIONccccc

F.H.W.A. REGION	STATE	PROJECT NO.	SHEET NO.	TOTAL SHEETS	AS BUILT
9	ARIZ.	NH-202-D (ADY)	14	245	
		202L MA 054			

Section Corner
N=833441.6084
E=664928.9540

POB 10+72.33 (23001)

24th Street Cst ℄

End 24th Street Ramp 'A'
Cst ℄ POE Sta 20+23.12=
24th Street Cst ℄
Sta 17+64.50 (23504)

Begin 24th Street Ramp 'C'
Cst ℄ POB Sta 0+00.00=
24th Street Cst ℄
Sta 17+76.50 (23701)

Section Corner
N=833442.1720
E=665411.4327

Section Line

STREET

Gila River Indian Community Boundary

T1S R3E

N

Exst 24th Street Cst ℄

SR 202L Med.
Cst ℄ Sta 2186+74.14=
24th Street
Cst ℄ Sta 20+00.00

24th Street
Ramp 'A' Cst ℄

PT 7+55.83 (23503)

PC 2180+24.15 (20114)

PT 2194+52.08 (20116)

24th Street
Ramp 'C' Cst ℄

PC 11+54.22 (23702)

(23703)

S86°45'19"W

N87°44'41"W

SR 202L Med. Cst ℄ (20115)

N86°56'46"W

N0°14'41"W

S85°54'52"W

Exst 24th St
Cst ℄ Sta 20+00.00=
SR 202L Med.
Cst ℄ Sta 2186+22.11 (23000)

N82°14'41"W

S80°45'19"W

24th Street
Ramp 'B' Cst ℄

24th Street
Ramp 'D' Cst ℄

PC 13+03.44 (23802)

(23803)

End 24th Street Ramp 'B'
Cst ℄ POE Sta 20+50.39=
24th Street Cst ℄
Sta 22+33.00 (23604)

Begin 24th Street Ramp 'D'
Cst ℄ POB Sta 0+00.00=
24th Steet Cst ℄
Sta 22+45.00 (23801)

24TH

Section Line

PC 26+07.90 (23002)

(23003)

PT 28+58.41 (23004)

POE 32+34.50 (23005)

Section 1/4 Corner
N=836079.4123
E=664932.1511

Call BLUE STAKE CENTER two working days before you dig.
602-263-1100
Within Maricopa County
-OR-
1-800-STAKE-IT (782-5348)

	NAME	DATE
DESIGN	RPC	08/14
DRAWN	CADD	08/14
CHECKED	BWS	08/14

FDR

ARIZONA DEPARTMENT OF TRANSPORTATION
INTERMODAL TRANSPORTATION DIVISION
ROADWAY DESIGN SERVICES

SR 202L
GEOMETRIC SHEET
Sta 2174+00 to 2202+00

ROUTE: SR 202L
LOCATION: I-10 (MARICOPA) - I-10 (PAPAGO)
TRACS NO. H5764 01L
NH-202-D (ADY)

FINAL 15%
PLANS
NOT FOR CONSTRUCTION OR RECORDING

DWG NO C-01.06
____ OF ____


FILE NAME: c:\pwworking\phx\d0113218\GE57641DCR06.dgn PLOT DATE: 8/12/2014 TIME: 10:33:24 AM PLOT SCALE: 1:200 PLOT BY: ahoffman


SURVEY NO. | FINISHED PLANS- | REVISIONS- | LOCATION- | DATE-

ccccSYSTIMEccccc ccccDGNcSPECIFICATIONcccc

F.H.W.A. REGION	STATE	PROJECT NO.	SHEET NO.	TOTAL SHEETS	AS BUILT
9	ARIZ.	NH-202-D (ADY)	15	245	

202L MA 054

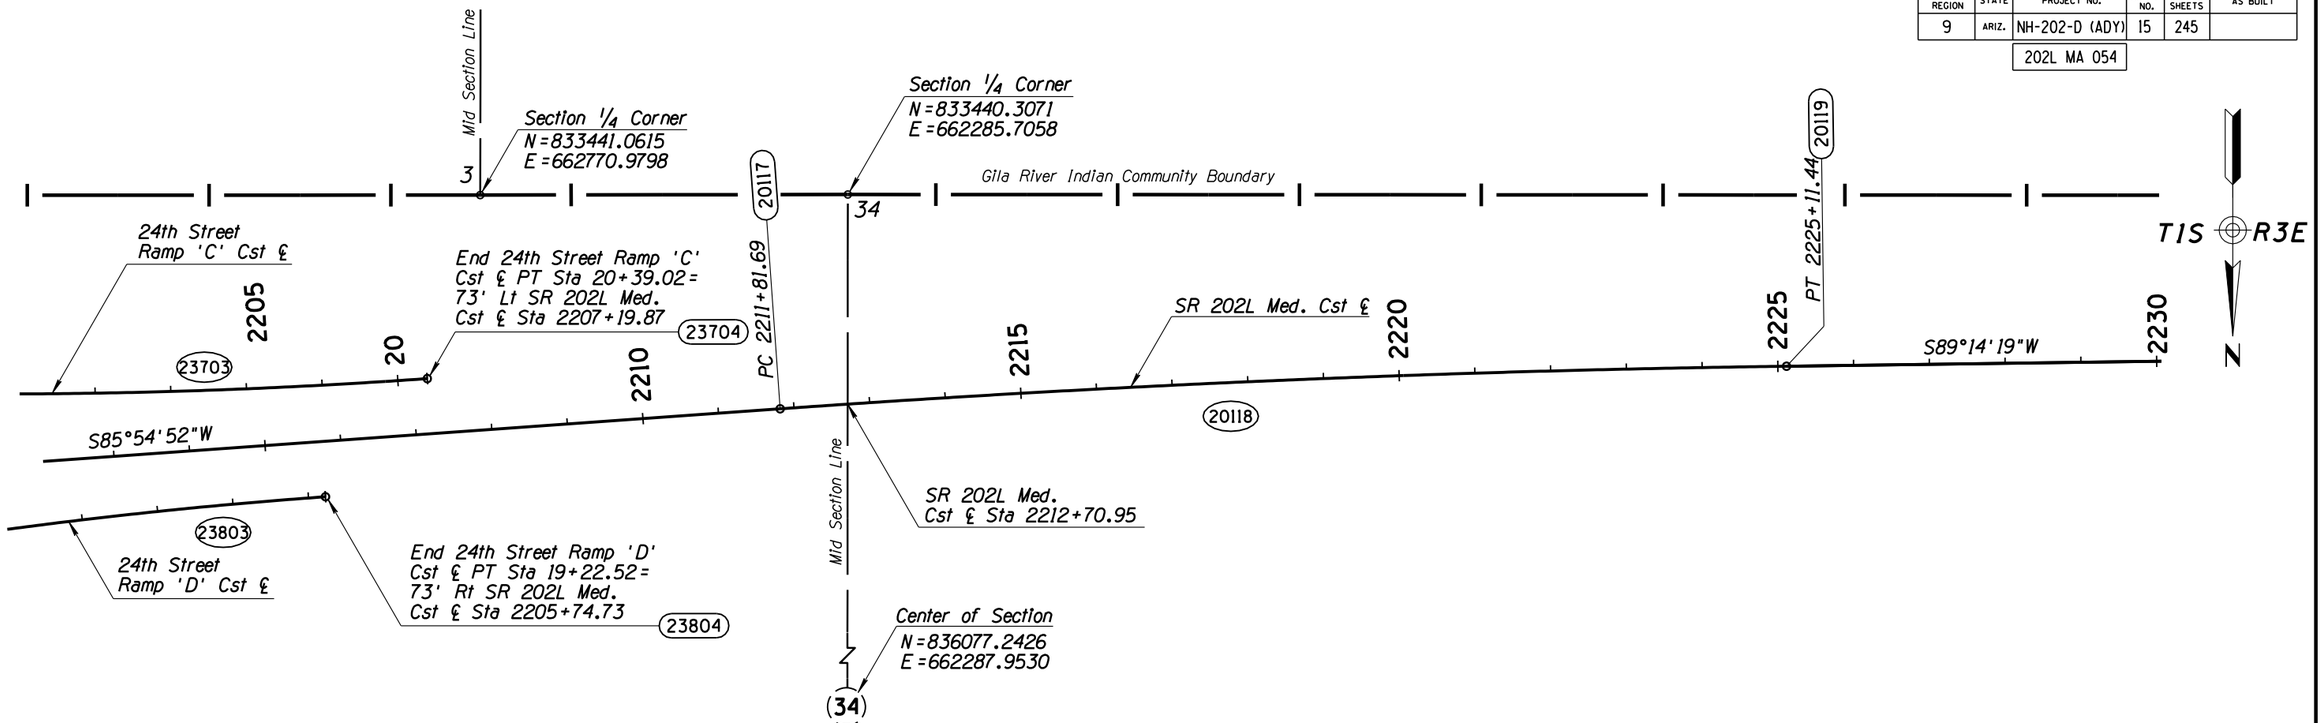

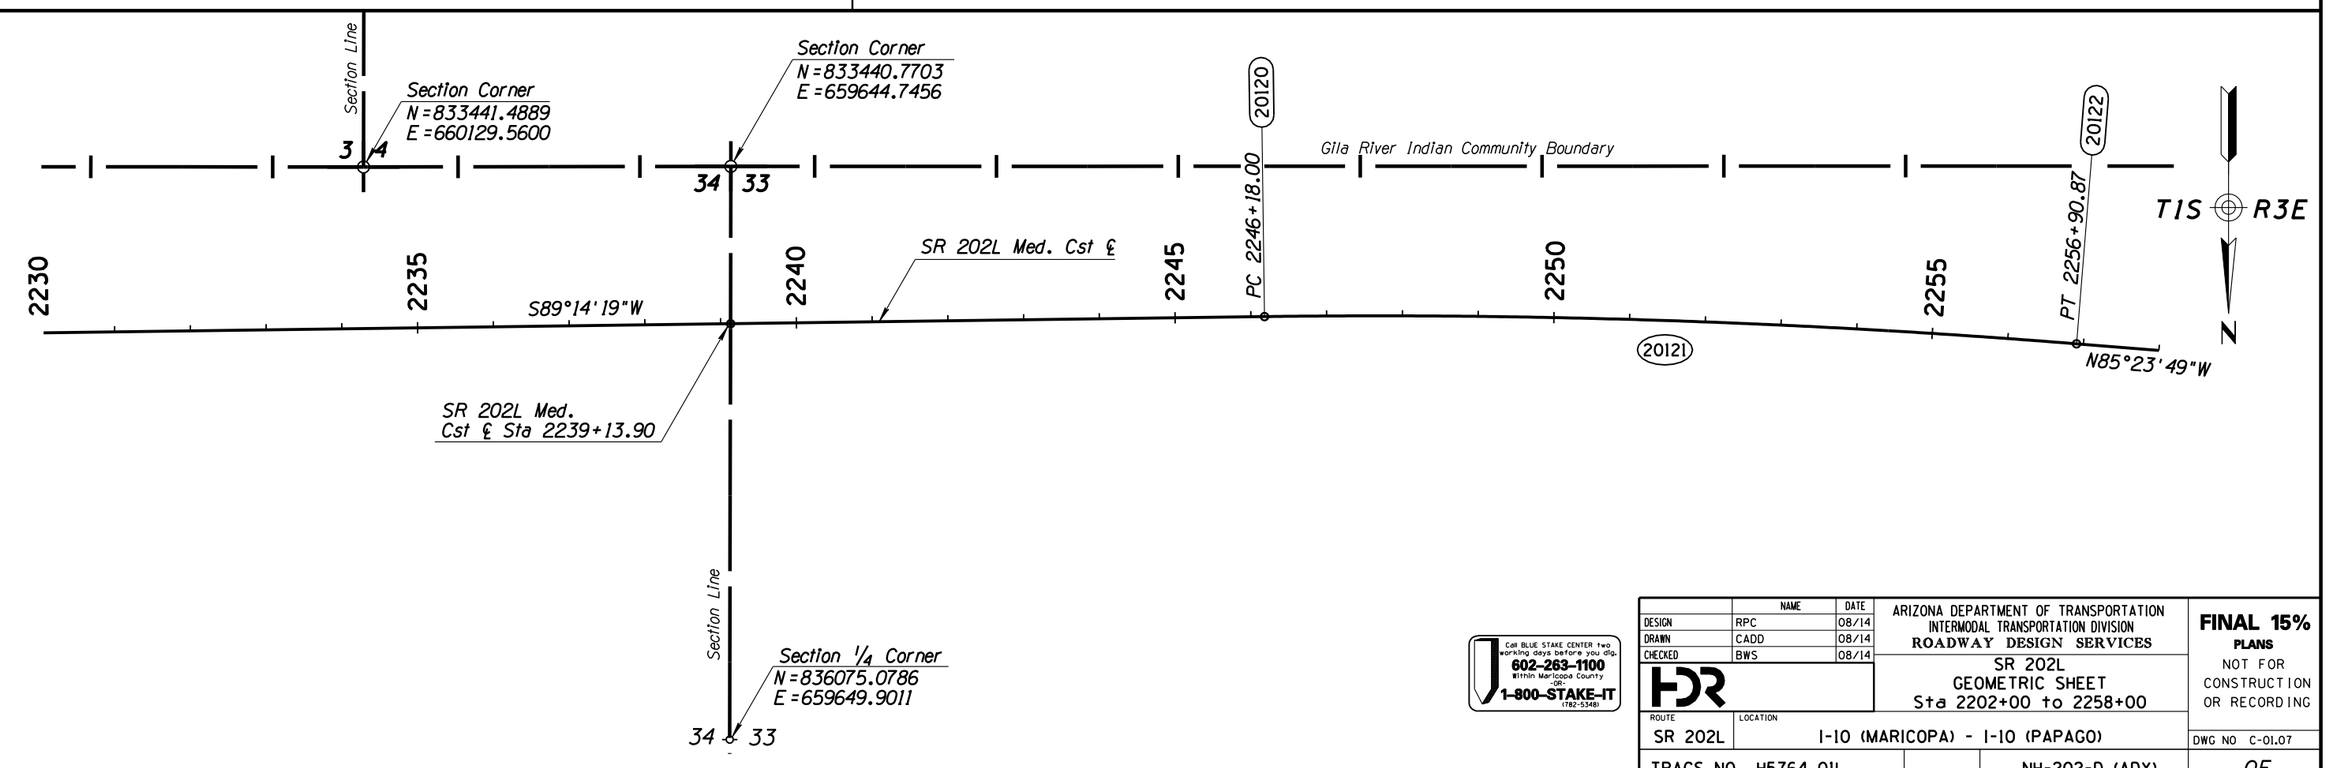

Call BLUE STAKE CENTER two working days before you dig.
602-263-1100
Within Maricopa County
OR
1-800-STAKE-IT
(782-5348)

	NAME	DATE
DESIGN	RPC	08/14
DRAWN	CADD	08/14
CHECKED	BWS	08/14

HDR

ARIZONA DEPARTMENT OF TRANSPORTATION
INTERMODAL TRANSPORTATION DIVISION
ROADWAY DESIGN SERVICES

SR 202L
GEOMETRIC SHEET
Sta 2202+00 to 2258+00

FINAL 15%
PLANS
NOT FOR CONSTRUCTION OR RECORDING

ROUTE	LOCATION	DWG NO
SR 202L	I-10 (MARICOPA) - I-10 (PAPAGO)	C-01.07
TRACS NO. H5764 01L	NH-202-D (ADY)	___ OF ___

FILE NAME: c:\pwworking\phx\d0113218\GE5764IDCR07.dgn
PLOT SCALE: 1:200
PLOT DATE: 8/12/2014
TIME: 10:33:27 AM
PLOT BY: ahoffman

SURVEY NO. | FINISHED PLANS- | REVISIONS- | LOCATION- | DATE-

ccccc SYSTIME ccccc ccccc DGN c SPECIFICATION ccccc

F.H.W.A. REGION	STATE	PROJECT NO.	SHEET NO.	TOTAL SHEETS	AS BUILT
9	ARIZ.	NH-202-D (ADY)	16	245	

202L MA 054

Begin Desert Foothills Pkwy Ramp 'A'
Cst ℄ PC Sta 0+00.00 =
73' Lt SR 202L Med.
Cst ℄ Sta 2262+46.06
24501

End Desert Foothills Pkwy Ramp 'A'
Cst ℄ POE Sta 20+41.97 =
Desert Foothills Pkwy Cst ℄
Sta 17+36.00
24504

24001 POB 11+36.04

Gila River Indian Community Boundary

PT 10+90.30 24503

Section 1/4 Corner
N = 833440.0191
E = 657013.9694

Desert Foothills Pkwy
Ramp 'A' Cst ℄
24502

20123

PC 2274+51.38

Desert Foothills Pkwy
Cst ℄ Sta 16+00.85

Desert Foothills Pkwy
Ramp 'C' Cst ℄

S85°31'02"W

N87°28'58"W

Begin Desert Foothills Pkwy Ramp 'C'
Cst ℄ PC Sta 0+00.00 =
Desert Foothills Pkwy Cst ℄
Sta 17+48.00
24701

Exst Desert Foothills Pkwy
Cst ℄ Sta 20+00.00 =
SR 202L Med.
Cst ℄ Sta 2283+19.79

N85°23'49"W

SR 202L Med. Cst ℄

20124

PT 2285+64.88 20125

N3°58'58"W

24602

SR 202L Med.
Cst ℄ Sta 2265+47.93

Desert Foothills Pkwy
Ramp 'B' Cst ℄

N79°23'51"W

PT 8+37.14 24603

PC 11+27.04 24604

24605

SR 202L Med.
Cst ℄ Sta 2283+12.76 =
Desert Foothills Pkwy
Cst ℄ Sta 20+00.00

PKWY

Desert Foothills Pkwy
Ramp 'D' Cst ℄

S80°31'02"W

24606 PT 16+99.39

TIS R3E

N

Mid Section Line

Begin Desert Foothills Pkwy Ramp 'B'
Cst ℄ PC Sta 0+00.00 =
73' Rt SR 202L Med.
Cst ℄ Sta 2264+26.28
24601

End Desert Foothills Pkwy Ramp 'B'
Cst ℄ POE Sta 19+19.39 =
Desert Foothills Pkwy Cst ℄
Sta 22+05.00
24607

FOOTHILLS

25 PC 25+16.88 24002

Begin Desert Foothills Pkwy
Ramp 'D' Cst ℄
PC Sta 0+00.00 =
Desert Foothills Pkwy Cst ℄
Sta 22+17.00
24801

Exst Desert Foothills
Pkwy Cst ℄

Desert Foothills
Pkwy Cst ℄

24003

DESERT

30 PT 30+28.80

PT 30+61.67

24005 POE 31+78.46

24004

Center of Section
N = 836079.5573
E = 657014.8451

33

Call BLUE STAKE CENTER two working days before you dig.
602-263-1100
Within Maricopa County
-OR-
1-800-STAKE-IT
(782-5348)

	NAME	DATE
DESIGN	RPC	08/14
DRAWN	CADD	08/14
CHECKED	BWS	08/14

HDR

ARIZONA DEPARTMENT OF TRANSPORTATION
INTERMODAL TRANSPORTATION DIVISION
ROADWAY DESIGN SERVICES

SR 202L
GEOMETRIC SHEET
Sta 2258+00 to 2286+00

FINAL 15%
PLANS
NOT FOR CONSTRUCTION OR RECORDING

ROUTE	LOCATION	DWG NO
SR 202L	I-10 (MARICOPA) - I-10 (PAPAGO)	C-01.08
TRACS NO. H5764 01L	NH-202-D (ADY)	___ OF ___


FILE NAME: c:\pwworking\phx\d0113218\GE5764IDCR08.dgn
PLOT DATE: 8/12/2014 TIME: 10:33:29 AM
PLOT SCALE: 1:200 PLOT BY: ahoffman

SURVEY NO.	FINISHED PLANS-	REVISIONS-	LOCATION-	DATE-	SURVEY NO.

ccccSYSTIMEccccc ccccDGNcSPECIFICATIONccccc

F.H.W.A. REGION	STATE	PROJECT NO.	SHEET NO.	TOTAL SHEETS	AS BUILT
9	ARIZ.	NH-202-D (ADY)	17	245	

202L MA 054

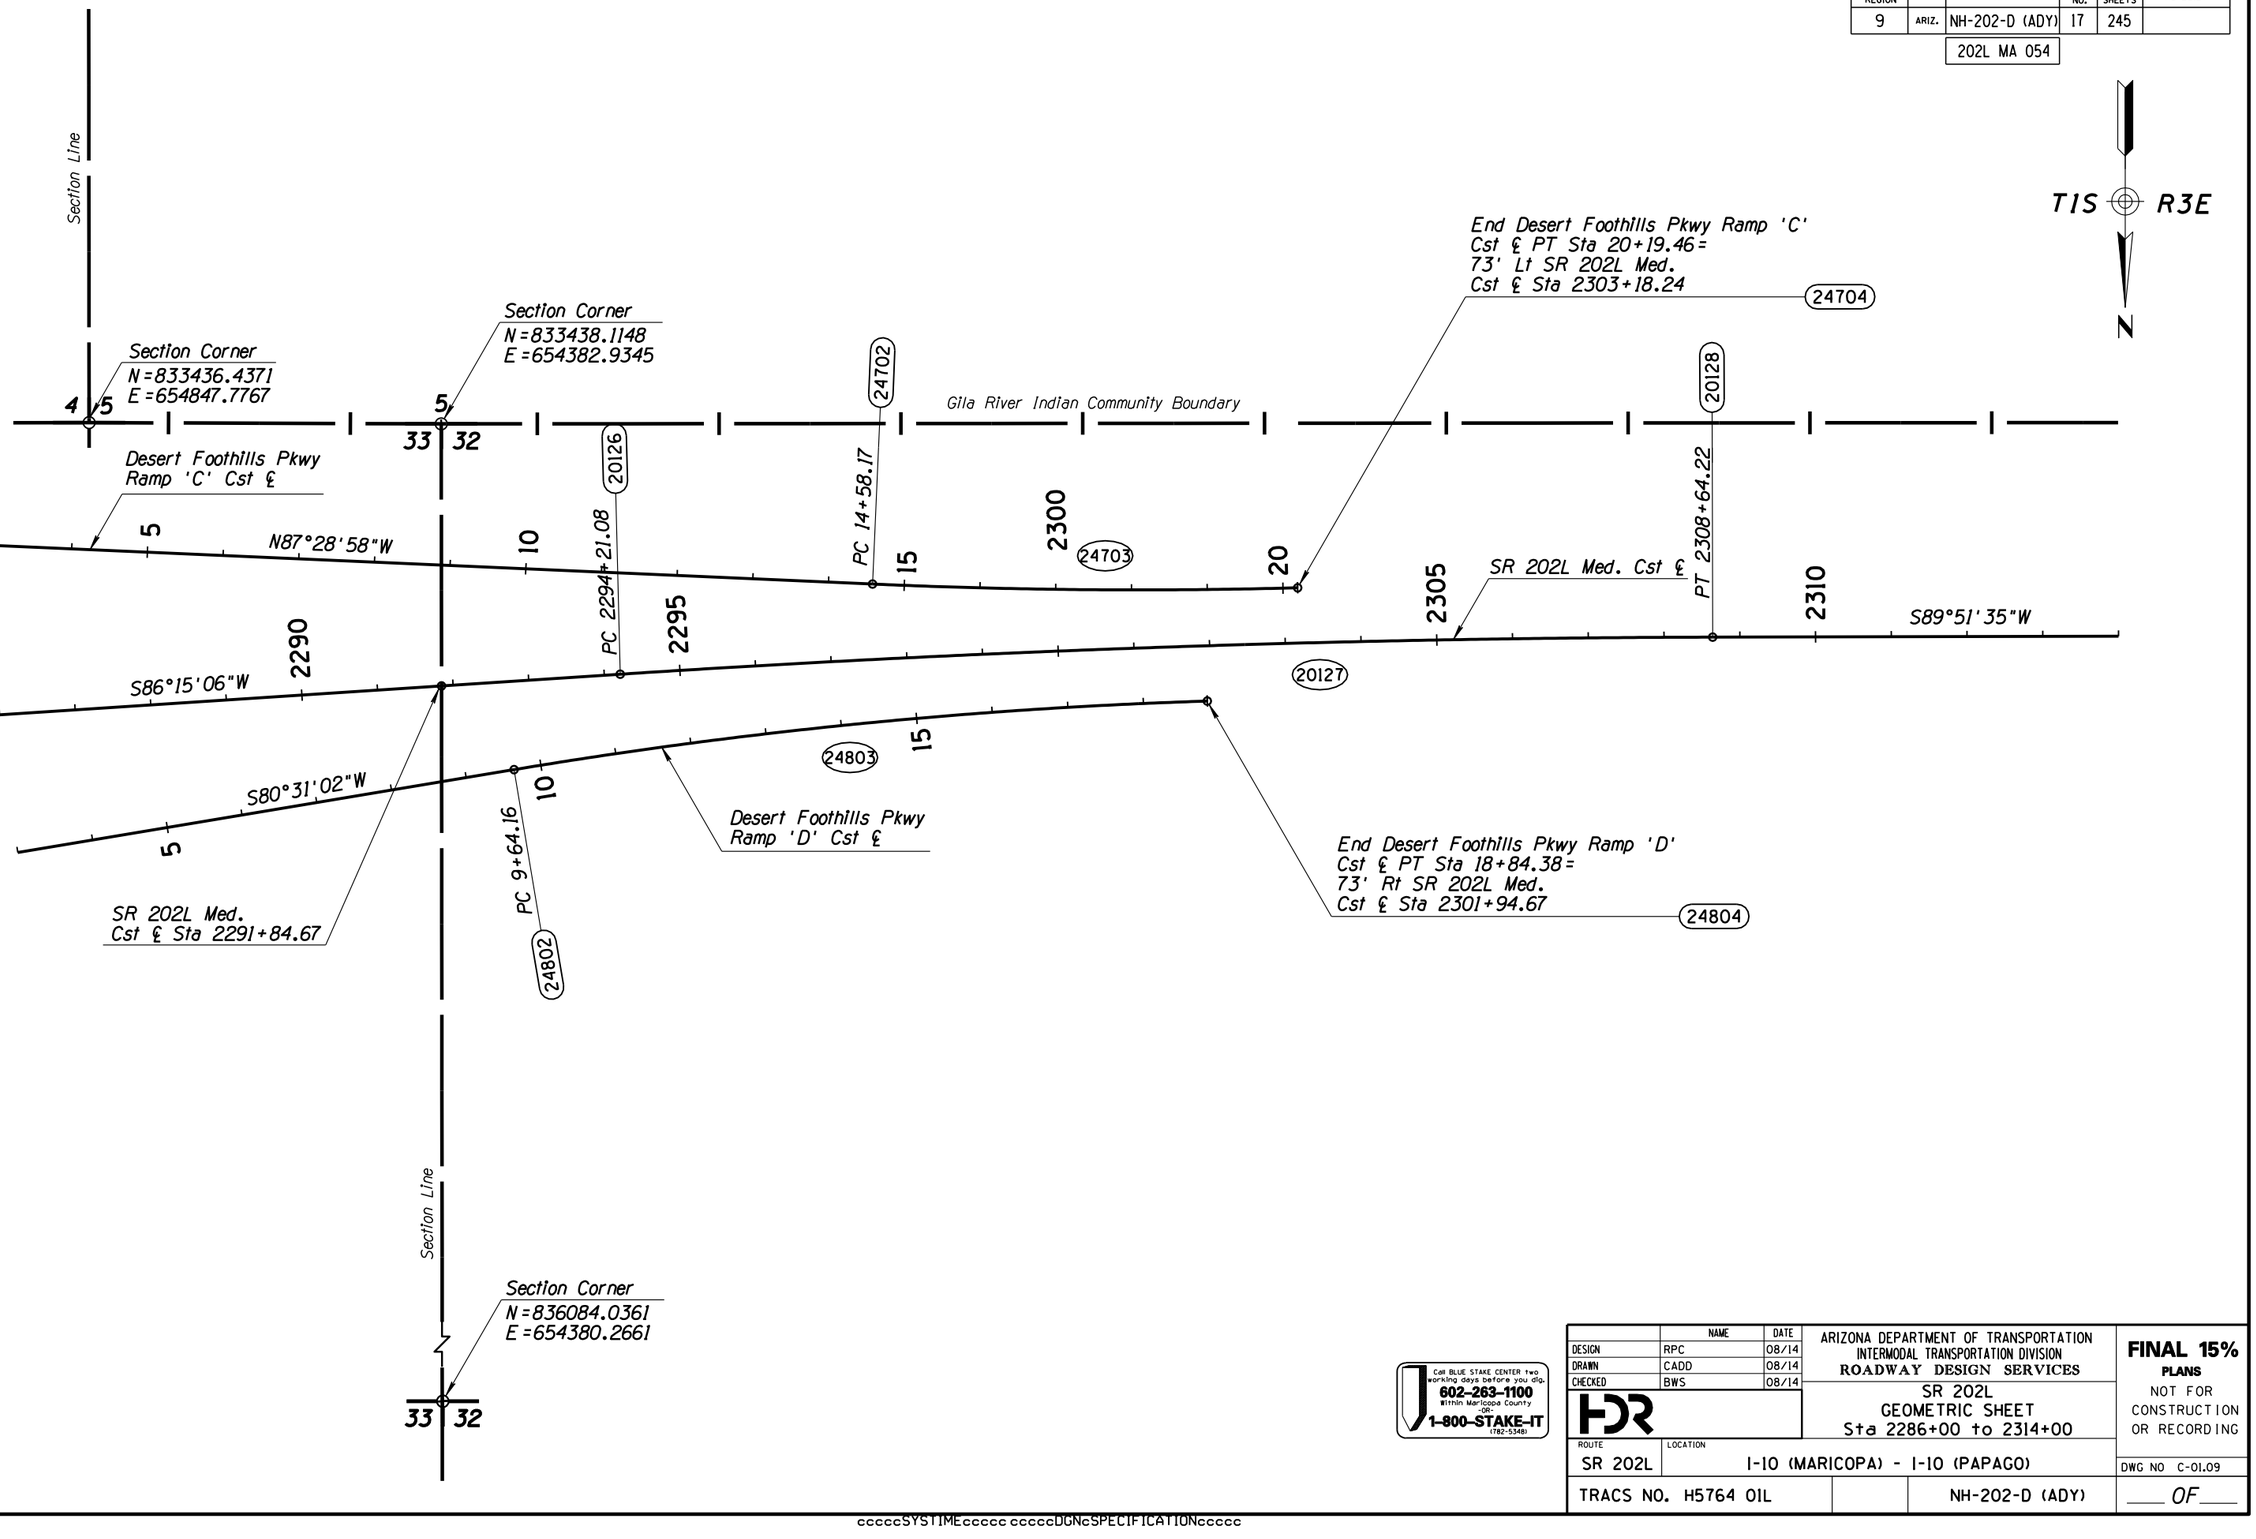

Call BLUE STAKE CENTER two working days before you dig.
602-263-1100
Within Maricopa County
-OR-
1-800-STAKE-IT
(782-5348)

	NAME	DATE
DESIGN	RPC	08/14
DRAWN	CADD	08/14
CHECKED	BWS	08/14

HDR

ARIZONA DEPARTMENT OF TRANSPORTATION
INTERMODAL TRANSPORTATION DIVISION
ROADWAY DESIGN SERVICES

SR 202L
GEOMETRIC SHEET
Sta 2286+00 to 2314+00

FINAL 15%
PLANS
NOT FOR CONSTRUCTION OR RECORDING

ROUTE	LOCATION	DWG NO
SR 202L	I-10 (MARICOPA) - I-10 (PAPAGO)	C-01.09
TRACS NO. H5764 01L	NH-202-D (ADY)	___ OF ___


FILE NAME: c:\pwworking\phx\d0113218\GE5764IDCR09.dgn
PLOT DATE: 8/12/2014
TIME: 10:33:32 AM
PLOT SCALE: 1:200
PLOT BY: ahoffman

SURVEY NO. | FINISHED PLANS- | REVISIONS- | LOCATION- | DATE-

ccccSYSTIMEccccc ccccDGNcSPECIFICATIONccccc

F.H.W.A. REGION	STATE	PROJECT NO.	SHEET NO.	TOTAL SHEETS	AS BUILT
9	ARIZ.	NH-202-D (ADY)	18	245	

202L MA 054

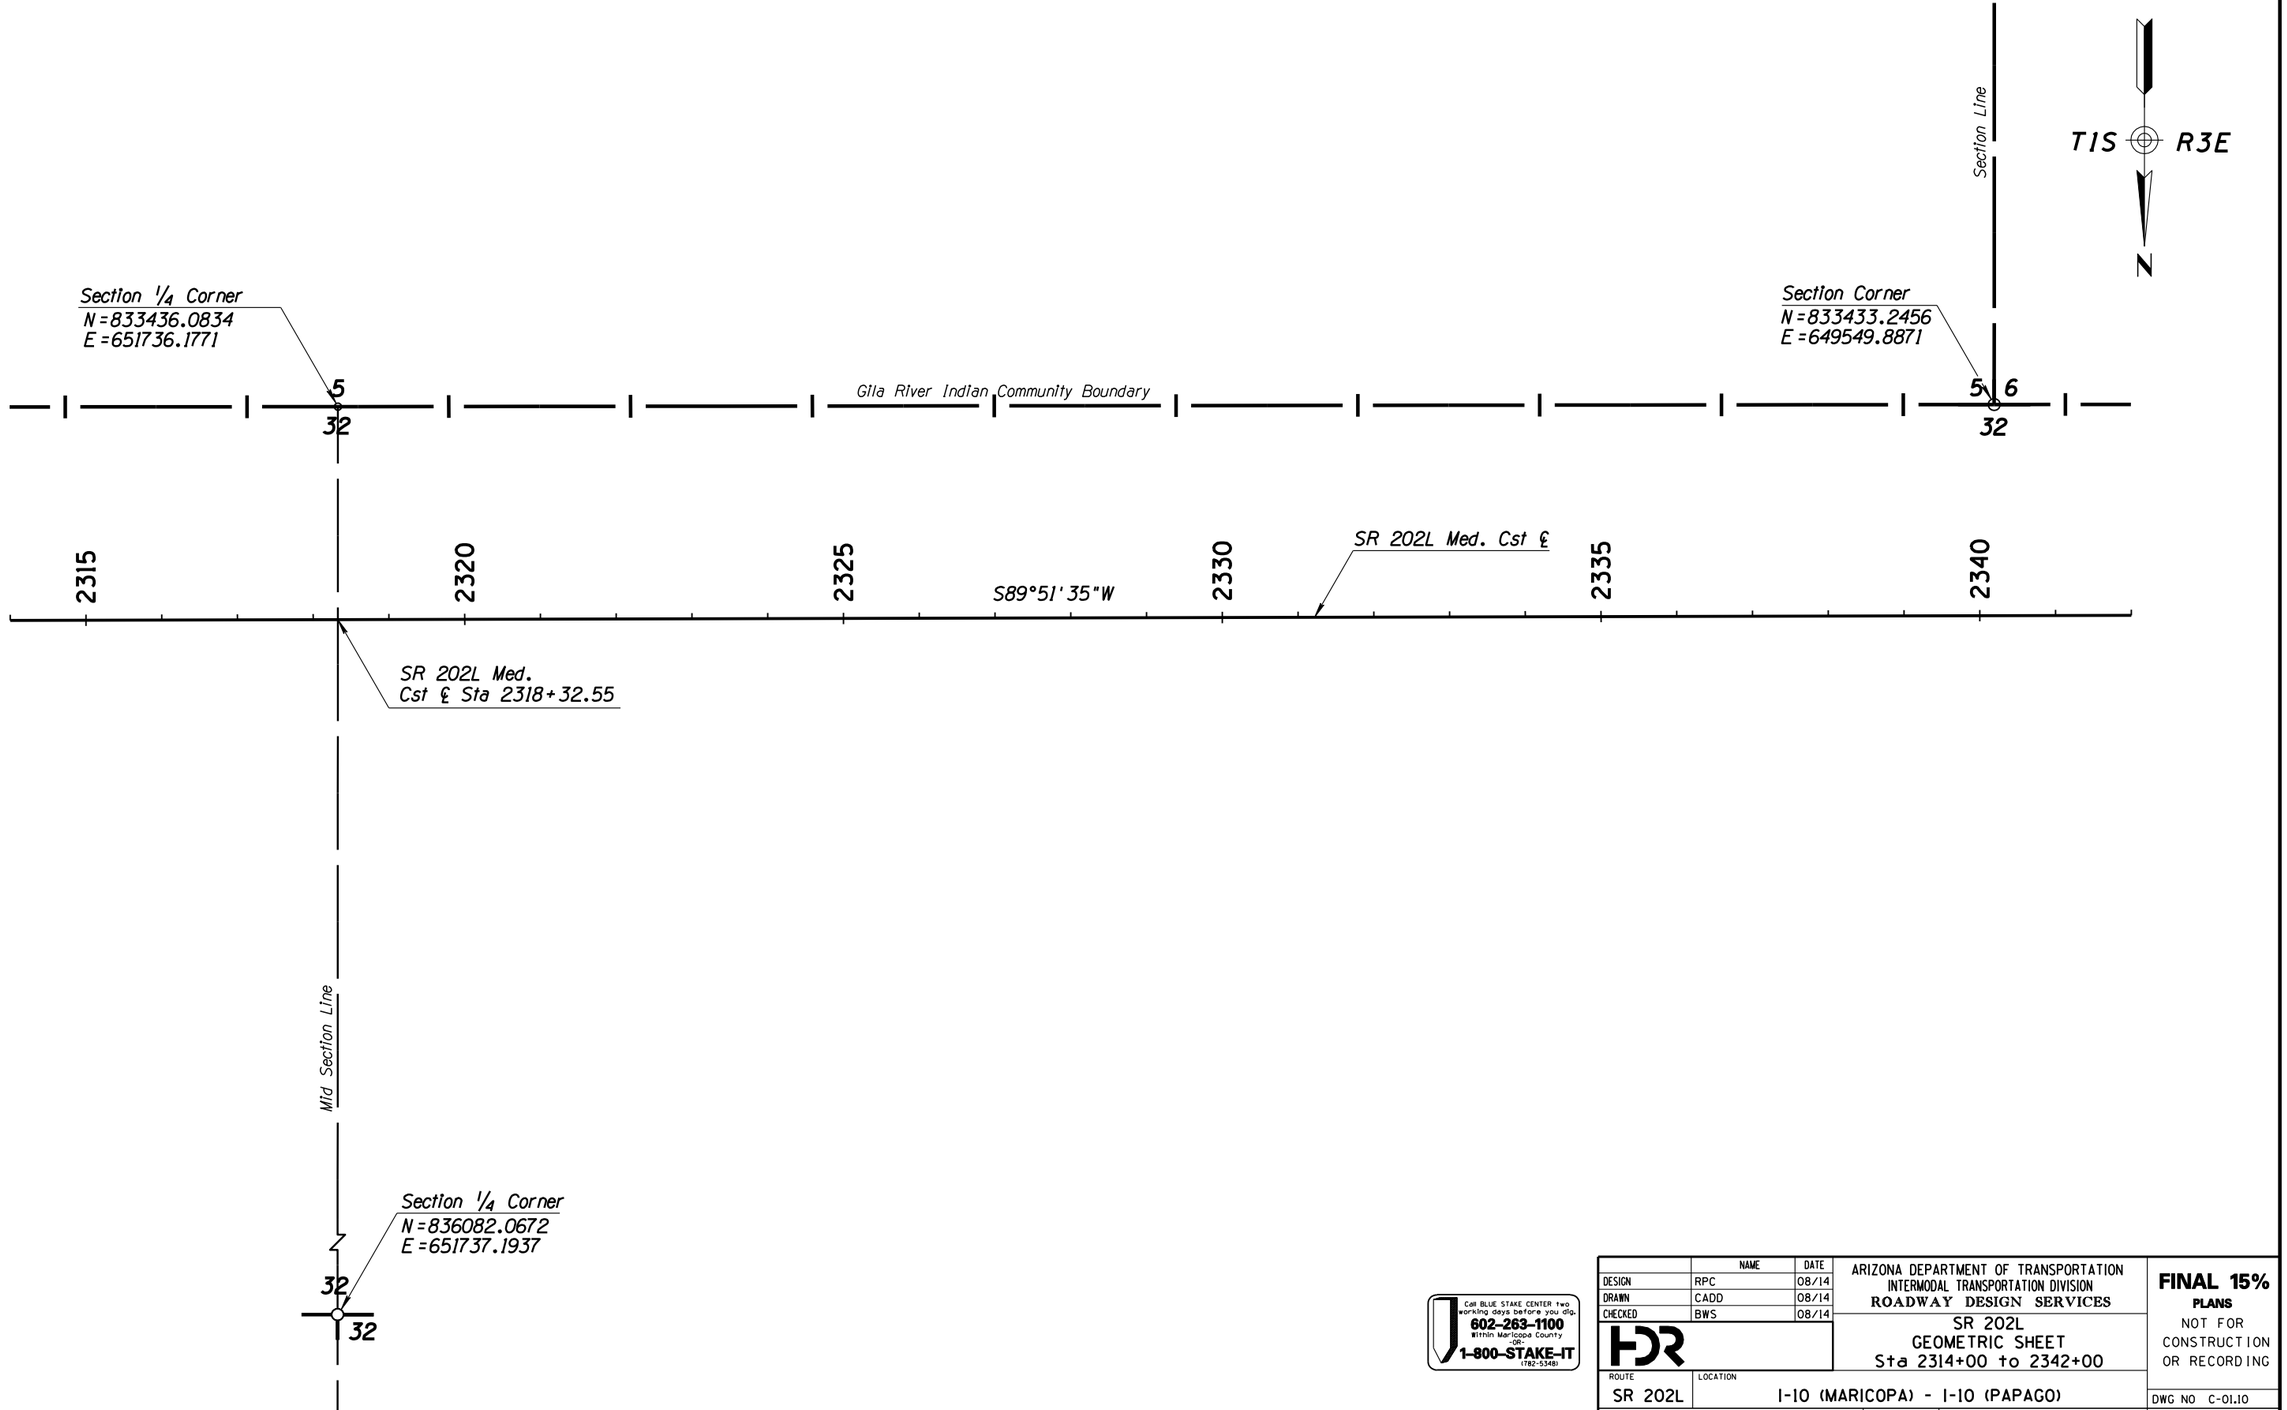

Call BLUE STAKE CENTER two working days before you dig.
602-263-1100
Within Maricopa County
-OR-
1-800-STAKE-IT
(782-5348)

	NAME	DATE
DESIGN	RPC	08/14
DRAWN	CADD	08/14
CHECKED	BWS	08/14

ARIZONA DEPARTMENT OF TRANSPORTATION
INTERMODAL TRANSPORTATION DIVISION
ROADWAY DESIGN SERVICES

SR 202L
GEOMETRIC SHEET
Sta 2314+00 to 2342+00

FINAL 15%
PLANS
NOT FOR CONSTRUCTION OR RECORDING

ROUTE	LOCATION	DWG NO
SR 202L	I-10 (MARICOPA) - I-10 (PAPAGO)	C-01.10
TRACS NO. H5764 01L	NH-202-D (ADY)	___ OF ___


FILE NAME: c:\pwworking\phx\d0113218\GE57641DCR10.dgn PLOT DATE: 8/12/2014 TIME: 10:33:35 AM PLOT SCALE: 1:200 PLOT BY: ahoffman

SURVEY NO. | FINISHED PLANS- | REVISIONS- | LOCATION- | DATE-

ccccSYSTIMEcccccc ccccDGNcSPECIFICATIONcccccc

F.H.W.A. REGION	STATE	PROJECT NO.	SHEET NO.	TOTAL SHEETS	AS BUILT
9	ARIZ.	NH-202-D (ADY)	19	245	

202L MA 054

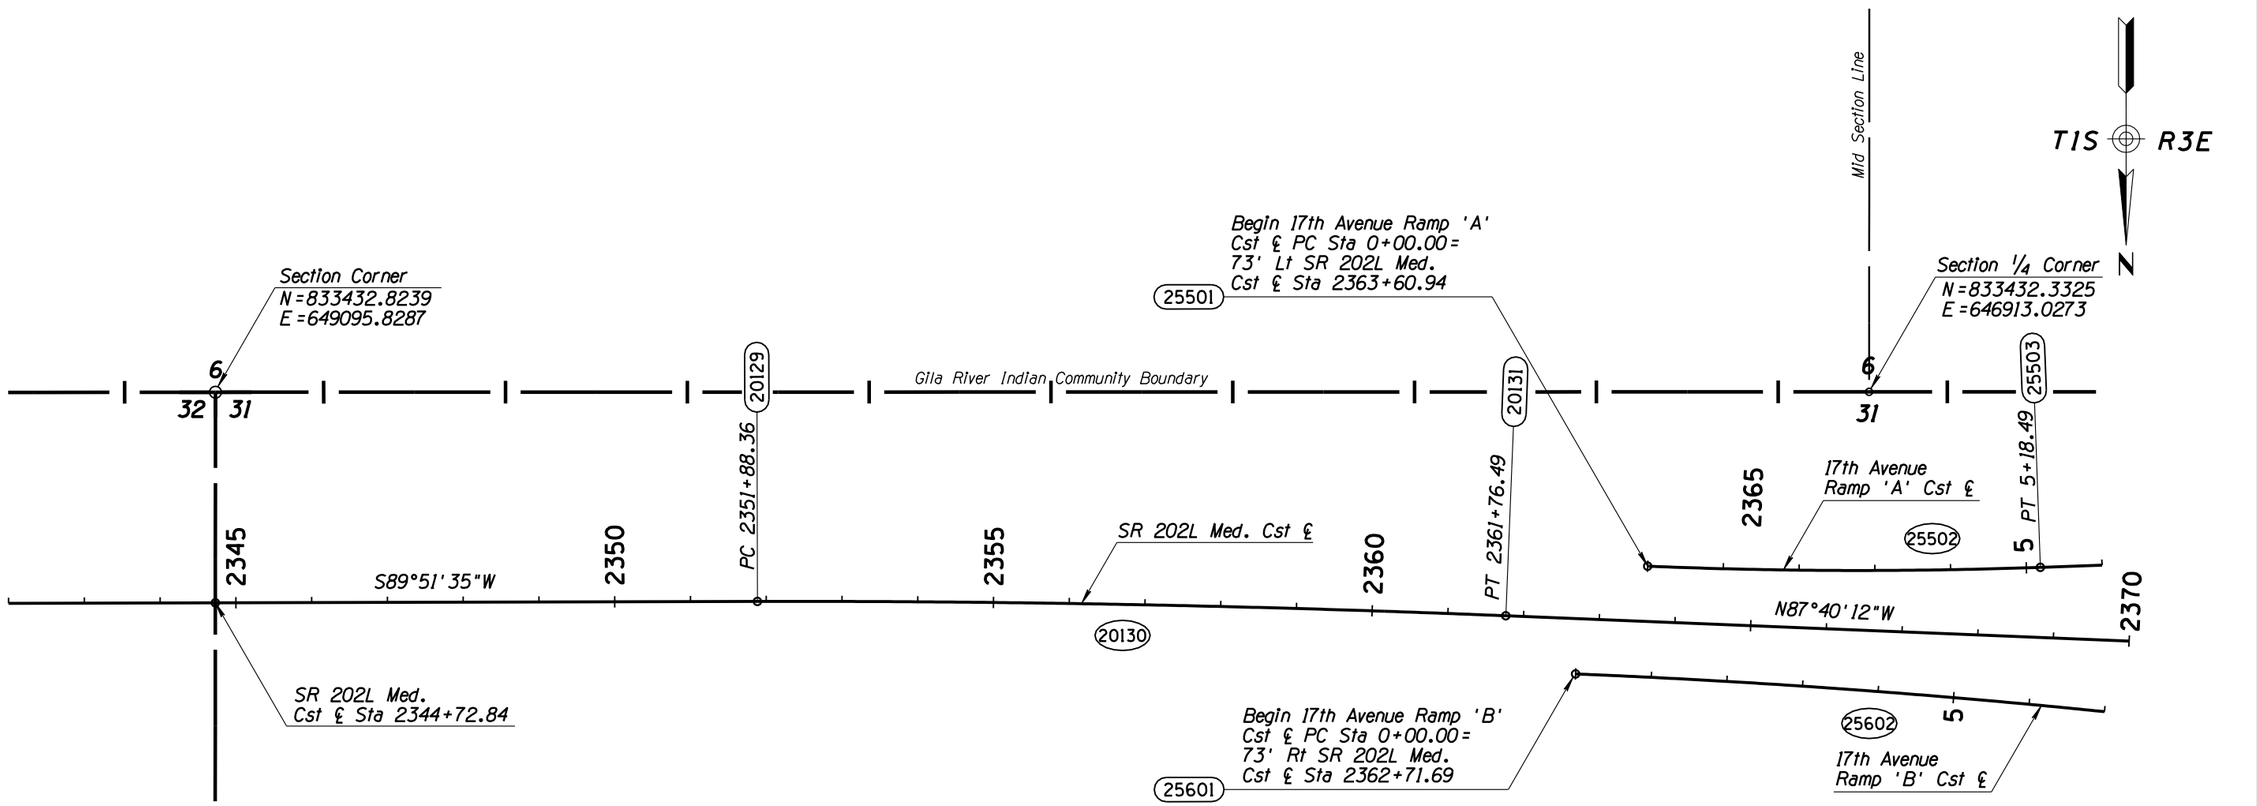

Call BLUE STAKE CENTER two working days before you dig.
602-263-1100
Within Maricopa County
-OR-
1-800-STAKE-IT
(782-5348)

	NAME	DATE
DESIGN	RPC	08/14
DRAWN	CADD	08/14
CHECKED	BWS	08/14

HDR

ARIZONA DEPARTMENT OF TRANSPORTATION
INTERMODAL TRANSPORTATION DIVISION
ROADWAY DESIGN SERVICES

SR 202L
GEOMETRIC SHEET
Sta 2342+00 to 2370+00

FINAL 15%
PLANS
NOT FOR CONSTRUCTION OR RECORDING

ROUTE	LOCATION	DWG NO
SR 202L	I-10 (MARICOPA) - I-10 (PAPAGO)	C-01.11
TRACS NO. H5764 01L	NH-202-D (ADY)	____ OF ____

FILE NAME: c:\pwworking\phx\d0113218\GE5764IDCR11.dgn PLOT DATE: 8/12/2014 TIME: 10:33:38 AM PLOT SCALE: 1:200 PLOT BY: ahoffman

SURVEY NO. | FINISHED PLANS- | REVISIONS- | LOCATION- | DATE-

ccccSYSTIMEccccc ccccDGNcSPECIFICATIONcccccc

F.H.W.A. REGION	STATE	PROJECT NO.	SHEET NO.	TOTAL SHEETS	AS BUILT
9	ARIZ.	NH-202-D (ADY)	20	245	

202L MA 054

T1S R3E

Section 1/4 Corner
N = 833432.2868
E = 646449.7994

Gila River Indian Community Boundary

POB 12+27.14 25001

Section Line

Begin 17th Avenue Ramp 'C' Cst ℄ POB Sta 0+00.00 = 17th Avenue Cst ℄ Sta 17+87.00 25701

Section Corner
N = 833428.6189
E = 644402.6897

Section Corner
N = 833427.1400
E = 643940.6720

POB 16+11.11

End 17th Avenue Ramp 'A' Cst ℄ POE Sta 22+68.03 = 17th Avenue Cst ℄ Sta 17+75.00 25504

17th Avenue Ramp 'A' Cst ℄

SR 202L Med. Cst ℄ Sta 2371+19.83

17th Avenue Ramp 'C' Cst ℄

S88°00'33"W

N86°59'27"W

PC 2379+92.33 20132

N0°30'33"E

PC 19+00.98

SR 202L Med. Cst ℄

N87°40'12"W

20133

PT 19+95.22

PI 20+00.00

25602

PT 7+35.85

N83°59'27"W

Exst 17th Avenue Cst ℄ Sta 20+00.00 = SR 202L Med. Cst ℄ Sta 2385+96.65

SR 202L Med. Cst ℄ Sta 2386+30.45 = 17th Avenue Cst ℄ Sta 19+90.58

SR 202L Med. Cst ℄ Sta 2396+29.30

S83°54'31"W

17th Avenue Cst ℄

25603

17th Avenue Ramp 'B' Cst ℄

PC 22+77.43

17th Avenue Ramp 'D' Cst ℄

End 17th Avenue Ramp 'B' Cst ℄ POE Sta 23+69.23 = 17th Avenue Cst ℄ Sta 22+01.00 25604

Begin 17th Avenue Ramp 'D' Cst ℄ POB Sta 0+00.00 = 17th Avenue Cst ℄ Sta 22+13.00 25801

AVENUE

17TH

PC 25+83.84 25002

25003

PT 28+50.97 25004

PT 29+06.08

N7°08'37"W

25005 POE 33+20.17

Mid Section Line

Section 1/4 Corner
N = 836073.4694
E = 646451.7966

Section Line

Section Corner
N = 836067.1924
E = 643947.5251

Call BLUE STAKE CENTER two working days before you dig.
602-263-1100
Within Maricopa County
OR
1-800-STAKE-IT
(782-5348)

	NAME	DATE
DESIGN	RPC	08/14
DRAWN	CADD	08/14
CHECKED	BWS	08/14

ARIZONA DEPARTMENT OF TRANSPORTATION
INTERMODAL TRANSPORTATION DIVISION
ROADWAY DESIGN SERVICES

SR 202L
GEOMETRIC SHEET
Sta 2370+00 to 2398+00

FINAL 15%
PLANS
NOT FOR CONSTRUCTION OR RECORDING

ROUTE	LOCATION	DWG NO
SR 202L	I-10 (MARICOPA) - I-10 (PAPAGO)	C-01.12

TRACS NO. H5764 01L | NH-202-D (ADY) | ___ OF ___

FILE NAME: c:\pwworking\phx\d0113218\GE5764IDCR12.dgn | PLOT DATE: 8/12/2014 | TIME: 10:33:40 AM | PLOT SCALE: 1:200 | PLOT BY: ahoffman

SURVEY NO. | FINISHED PLANS- | REVISIONS- | LOCATION- | DATE-

ccccSYSTIMEccccc ccccDGNcSPECIFICATIONccccc

F.H.W.A. REGION	STATE	PROJECT NO.	SHEET NO.	TOTAL SHEETS	AS BUILT
9	ARIZ.	NH-202-D (ADY)	21	245	

202L MA 054

T1S R2E

N

Mid Section Line

Section 1/4 Corner
N=833427.7237
E=641765.9505

Section 1/4 Corner
N=833418.0156
E=641382.4718

36

36

Gila River Indian Community Boundary

25702

PC 13+68.19

17th Avenue
Ramp 'C' Cst ℄

25703

End 17th Avenue Ramp 'C'
Cst ℄ PT Sta 20+03.98=
73' Lt SR 202L Med.
Cst ℄ Sta 2406+39.79

25704

SR 202L Med. Cst ℄

SR 202L Med.
Cst ℄ Sta 2421+88.70

S89°11'03"W

20135

PT 2416+53.00

20136

25803

17th Avenue
Ramp 'D' Cst ℄

PC 17+55.85

25802

PRC 2404+51.80

20134

End 17th Avenue Ramp 'D'
Cst ℄ PT Sta 21+69.00=
73' Rt SR 202L Med.
Cst ℄ Sta 2407+84.12

25804

Mid Section Line

Center of Section
N=836057.6080
E=641400.1968

36

Call BLUE STAKE CENTER two working days before you dig.
602-263-1100
Within Maricopa County
-OR-
1-800-STAKE-IT
(782-5348)

	NAME	DATE
DESIGN	RPC	08/14
DRAWN	CADD	08/14
CHECKED	BWS	08/14

HDR

ARIZONA DEPARTMENT OF TRANSPORTATION
INTERMODAL TRANSPORTATION DIVISION
ROADWAY DESIGN SERVICES

SR 202L
GEOMETRIC SHEET
Sta 2398+00 to 2426+00


FINAL 15%
PLANS
NOT FOR CONSTRUCTION OR RECORDING

ROUTE	LOCATION	DWG NO
SR 202L	I-10 (MARICOPA) - I-10 (PAPAGO)	C-01.13
TRACS NO. H5764 01L	NH-202-D (ADY)	____ OF ____

FILE NAME: c:\pwworking\phx\d0113218\GE5764IDCR13.dgn PLOT SCALE: 1:200 PLOT BY: ahoffman
PLOT DATE: 8/12/2014 TIME: 10:33:43 AM
SURVEY NO. | FINISHED PLANS- | REVISIONS- | LOCATION- | DATE-

ccccSYSTIMEccccc ccccDGNcSPECIFICATIONccccc

F.H.W.A. REGION	STATE	PROJECT NO.	SHEET NO.	TOTAL SHEETS	AS BUILT
9	ARIZ.	NH-202-D (ADY)	22	245	
		202L MA 054			

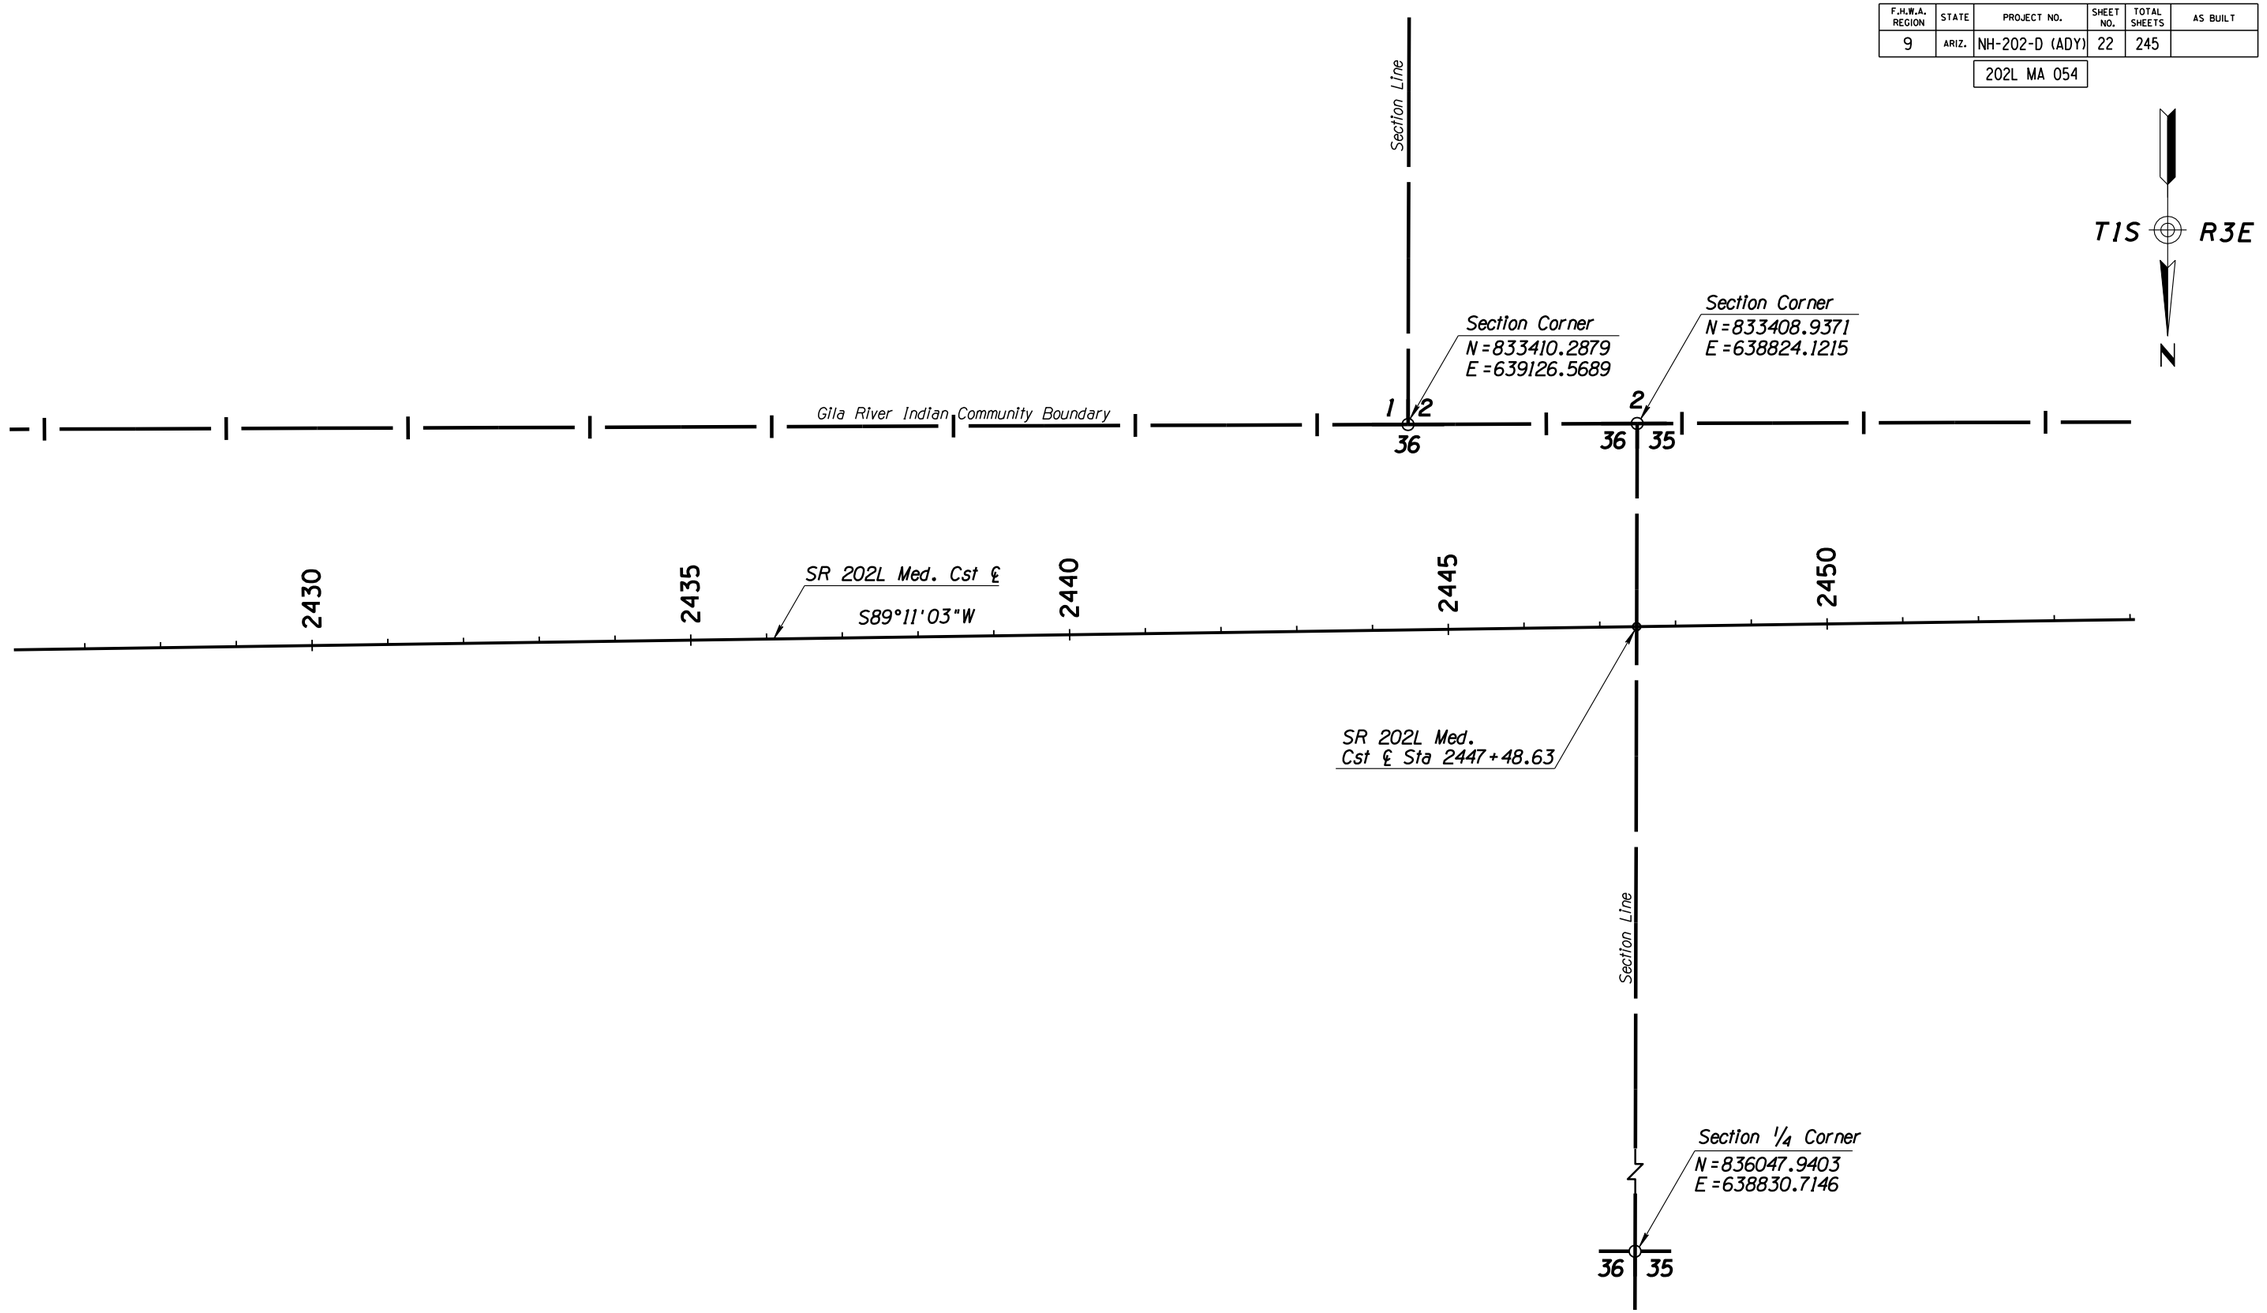

Call BLUE STAKE CENTER two working days before you dig.
602-263-1100
Within Maricopa County
-OR-
1-800-STAKE-IT
(782-5348)

	NAME	DATE
DESIGN	RPC	08/14
DRAWN	CADD	08/14
CHECKED	BWS	08/14

HDR

ARIZONA DEPARTMENT OF TRANSPORTATION
INTERMODAL TRANSPORTATION DIVISION
ROADWAY DESIGN SERVICES

SR 202L
GEOMETRIC SHEET
Sta 2426+00 to 2454+00

FINAL 15%
PLANS
NOT FOR CONSTRUCTION OR RECORDING

ROUTE	LOCATION	DWG NO
SR 202L	I-10 (MARICOPA) - I-10 (PAPAGO)	C-01.14
TRACS NO. H5764 01L	NH-202-D (ADY)	___ OF ___


FILE NAME: c:\pwworking\phx\d0113218\GE5764IDCR14.dgn PLOT DATE: 8/12/2014 TIME: 10:33:46 AM PLOT SCALE: 1:200 PLOT BY: ahoffman

SURVEY NO.	FINISHED PLANS-	REVISIONS-	LOCATION-	DATE-

ccccSYSTIMEccccc ccccDGNcSPECIFICATIONccccc

F.H.W.A. REGION	STATE	PROJECT NO.	SHEET NO.	TOTAL SHEETS	AS BUILT
9	ARIZ.	NH-202-D (ADY)	23	245	

202L MA 054

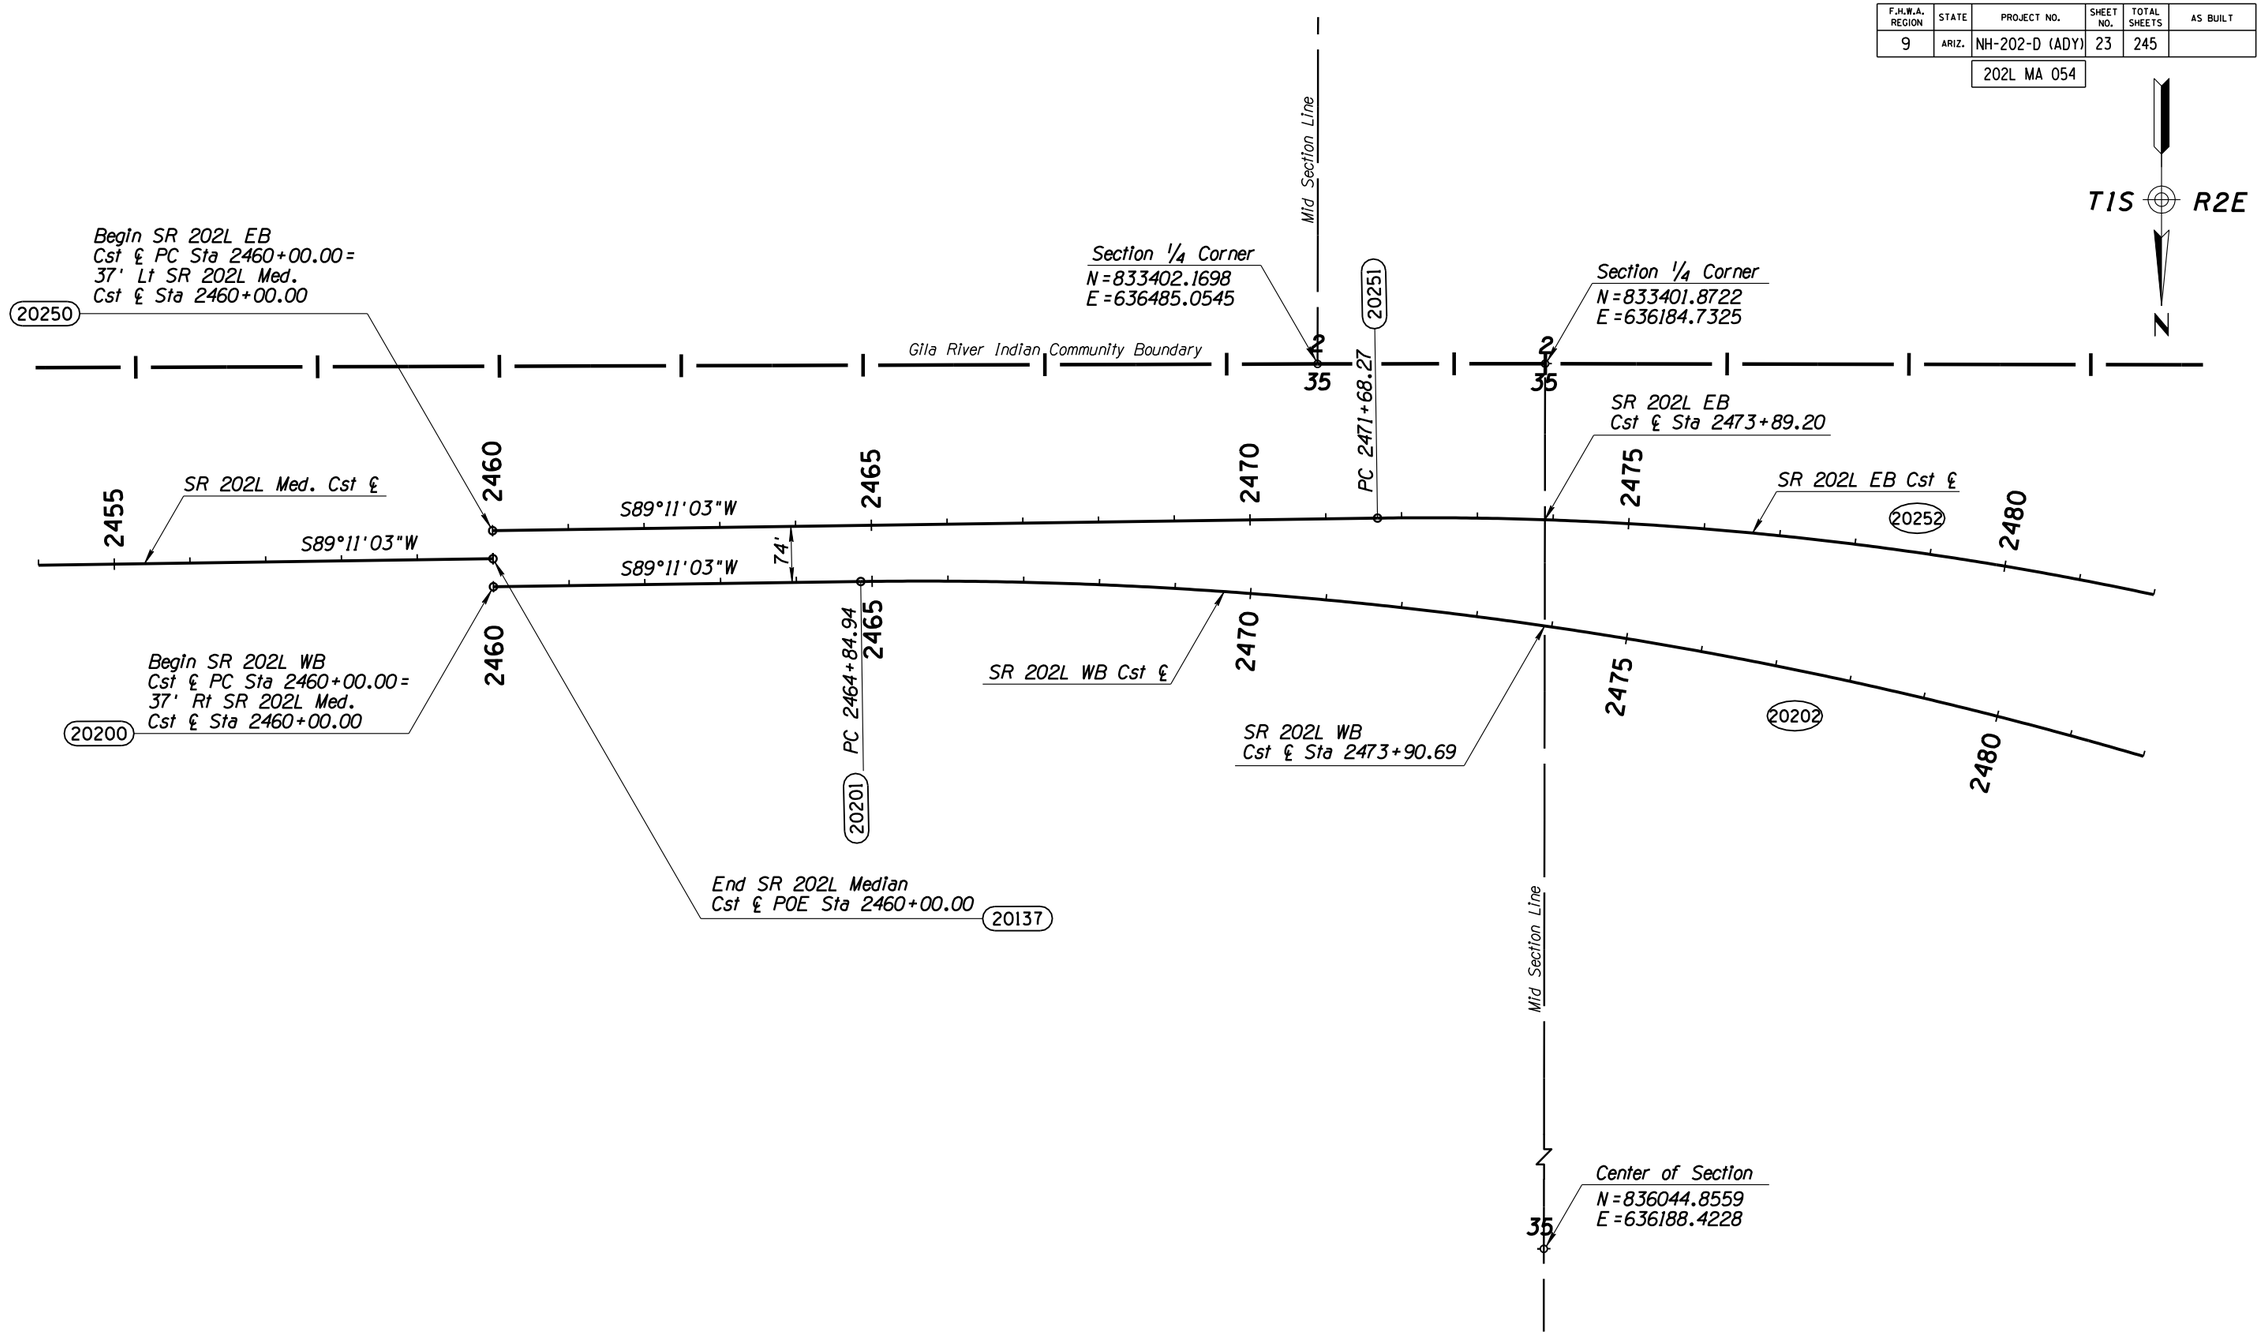

Call BLUE STAKE CENTER two working days before you dig,
602-263-1100
Within Maricopa County
-OR-
1-800-STAKE-IT
(782-5348)

	NAME	DATE
DESIGN	RPC	08/14
DRAWN	CADD	08/14
CHECKED	BWS	08/14

HDR

ARIZONA DEPARTMENT OF TRANSPORTATION
INTERMODAL TRANSPORTATION DIVISION
ROADWAY DESIGN SERVICES

SR 202L
GEOMETRIC SHEET
Sta 2454+00 to 2482+00

FINAL 15%
PLANS
NOT FOR CONSTRUCTION OR RECORDING

ROUTE	LOCATION	DWG NO
SR 202L	I-10 (MARICOPA) - I-10 (PAPAGO)	C-01.15
TRACS NO. H5764 01L	NH-202-D (ADY)	___ OF ___

FILE NAME: c:\pwworking\phx\d0113218\GE5764IDCR15.dgn
PLOT DATE: 8/12/2014 TIME: 10:33:48 AM
PLOT SCALE: 1:200 PLOT BY: ahoffman

SURVEY NO.	FINISHED PLANS-	REVISIONS-	LOCATION-	DATE-

ccccSYSTIMEccccc ccccDGNcSPECIFICATIONccccc

F.H.W.A. REGION	STATE	PROJECT NO.	SHEET NO.	TOTAL SHEETS	AS BUILT
9	ARIZ.	NH-202-D (ADY)	26	245	

202L MA 054

Gila River Indian Community Boundary

Section Corner
N=833406.4654
E=633527.3465

35 34

Gila River Indian Community Boundary

T1S R2E

Section Line

2485 2490 2495 SR 202L EB Cst ℄ 2500 2505 2510

20252

SR 202L EB
Cst ℄ Sta 2502+22.61

2485 2490 SR 202L WB Cst ℄ 2495 2500 2505 2510

20202

SR 202L WB
Cst ℄ Sta 2502+47.02

Section 1/4 Corner
N=836041.7983
E=633600.5059

35 34

Call BLUE STAKE CENTER two working days before you dig.
602-263-1100
Within Maricopa County
OR
1-800-STAKE-IT
(782-5348)

	NAME	DATE
DESIGN	RPC	08/14
DRAWN	CADD	08/14
CHECKED	BWS	08/14

HDR

ARIZONA DEPARTMENT OF TRANSPORTATION
INTERMODAL TRANSPORTATION DIVISION
ROADWAY DESIGN SERVICES

SR 202L
GEOMETRIC SHEET
Sta 2482+00 to 2510+00

FINAL 15%
PLANS
NOT FOR CONSTRUCTION OR RECORDING

ROUTE	LOCATION	DWG NO
SR 202L	I-10 (MARICOPA) - I-10 (PAPAGO)	C-01.16


TRACS NO.		NH-202-D (ADY)	___ OF ___
H5764 01L			


FILE NAME: c:\pwworking\phx\d0113218\GE5764IDCR16.dgn | SURVEY NO. | FINISHED PLANS- | REVISIONS- |
PLOT DATE: 8/12/2014 | LOCATION- | DATE- | SURVEY NO.
TIME: 10:33:51 AM | DATE-
PLOT SCALE: 1:200 | LOCATION-
PLOT BY: ahoffman | REVISIONS-

ccccSYSTIMEccccc ccccDGNcSPECIFICATIONccccc

F.H.W.A. REGION	STATE	PROJECT NO.	SHEET NO.	TOTAL SHEETS	AS BUILT
9	ARIZ.	NH-202-D (ADY)	25	245	

202L MA 054

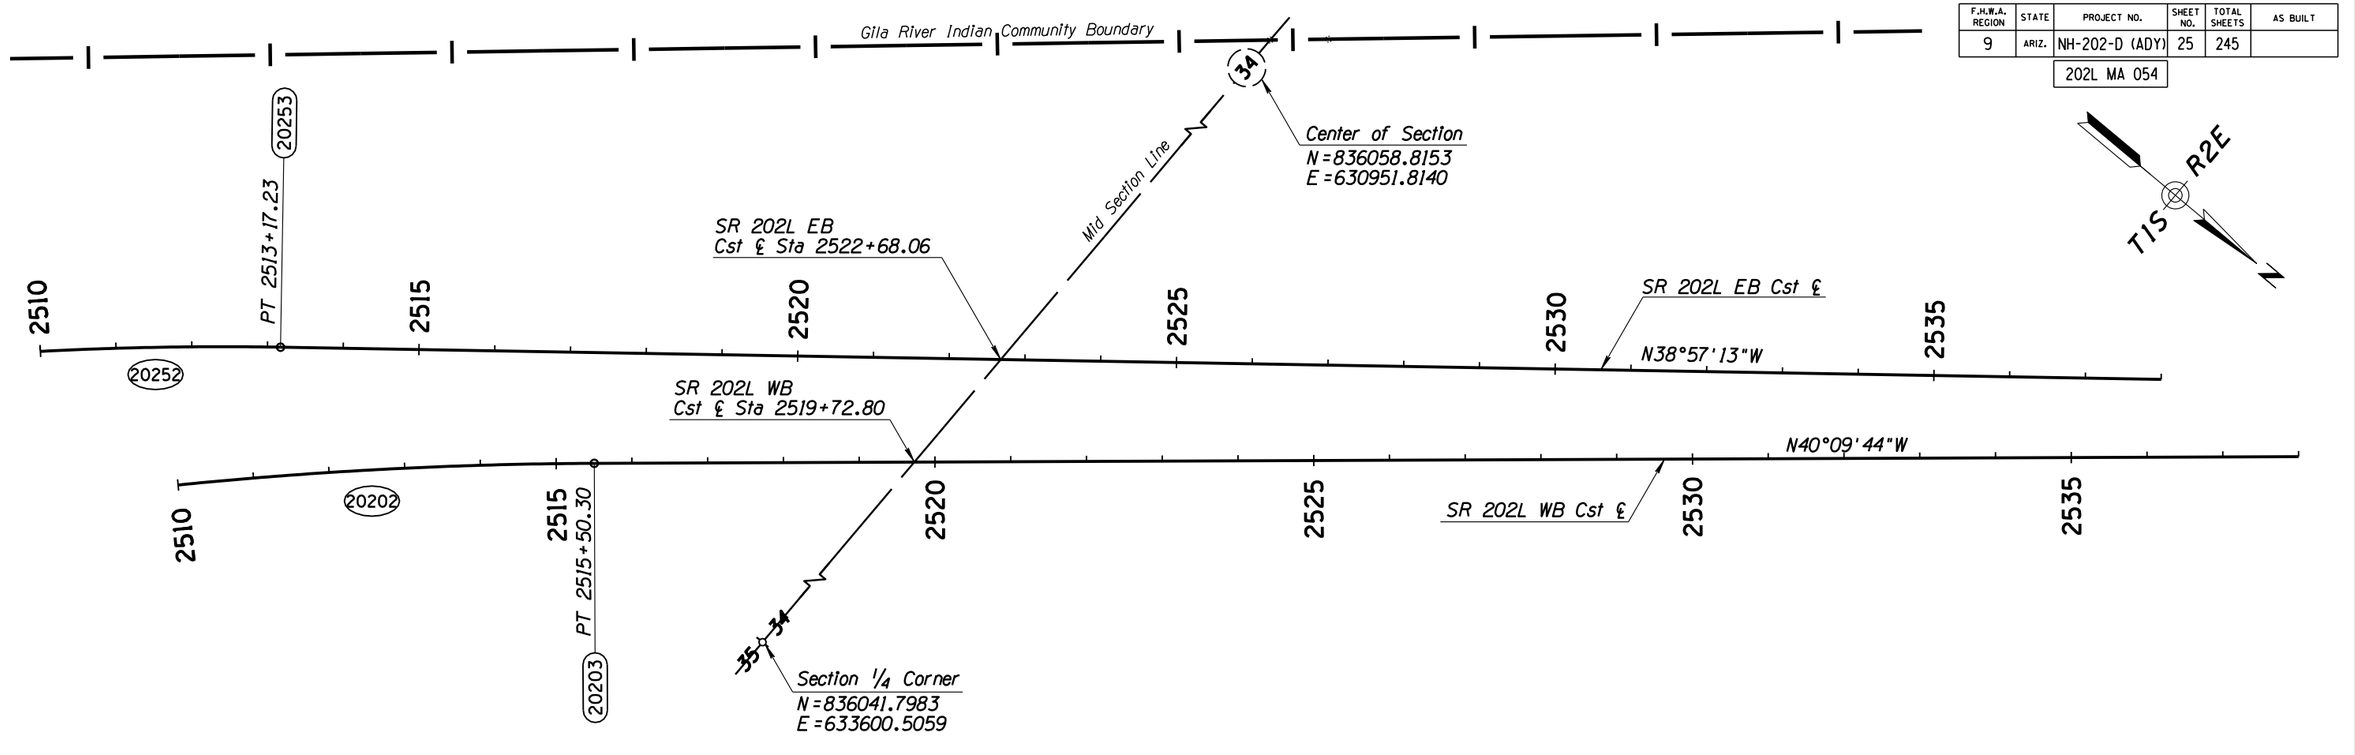

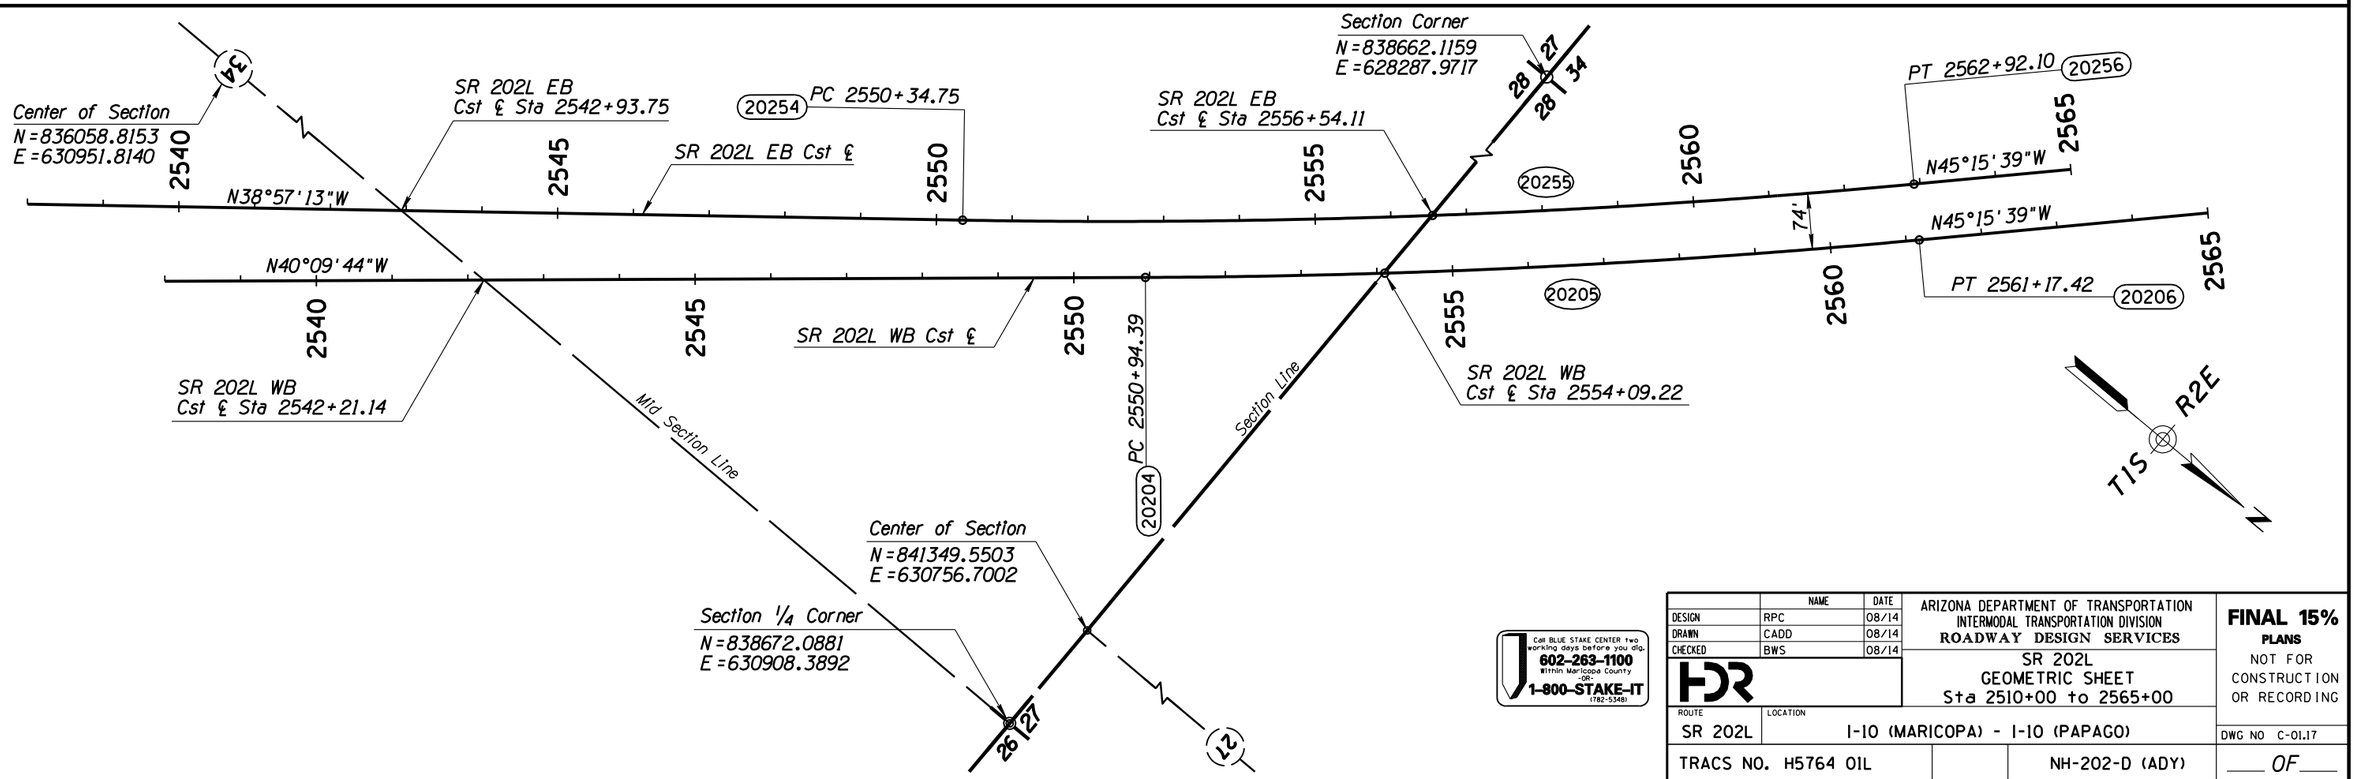

Call BLUE STAKE CENTER two working days before you dig.
602-263-1100 Within Maricopa County
-OR-
1-800-STAKE-IT (782-5348)

	NAME	DATE
DESIGN	RPC	08/14
DRAWN	CADD	08/14
CHECKED	BWS	08/14

ARIZONA DEPARTMENT OF TRANSPORTATION
INTERMODAL TRANSPORTATION DIVISION
ROADWAY DESIGN SERVICES

SR 202L
GEOMETRIC SHEET
Sta 2510+00 to 2565+00

FINAL 15%
PLANS
NOT FOR CONSTRUCTION OR RECORDING


ROUTE	LOCATION	DWG NO C-01.17
SR 202L	I-10 (MARICOPA) - I-10 (PAPAGO)	
TRACS NO. H5764 01L	NH-202-D (ADY)	___ OF ___


FILE NAME: c:\pwworking\phx\d0113218\GE57641DCR17.dgn PLOT DATE: 8/12/2014 TIME: 10:33:54 AM PLOT SCALE: 1:200 PLOT BY: ahoffman

SURVEY NO. | FINISHED PLANS- | REVISIONS- | LOCATION- | DATE-

ccccc SYSTIME ccccc ccccc DGN c SPECIFICATION ccccc

F.H.W.A. REGION	STATE	PROJECT NO.	SHEET NO.	TOTAL SHEETS	AS BUILT
9	ARIZ.	NH-202-D (ADY)	26	245	
		202L MA 054			

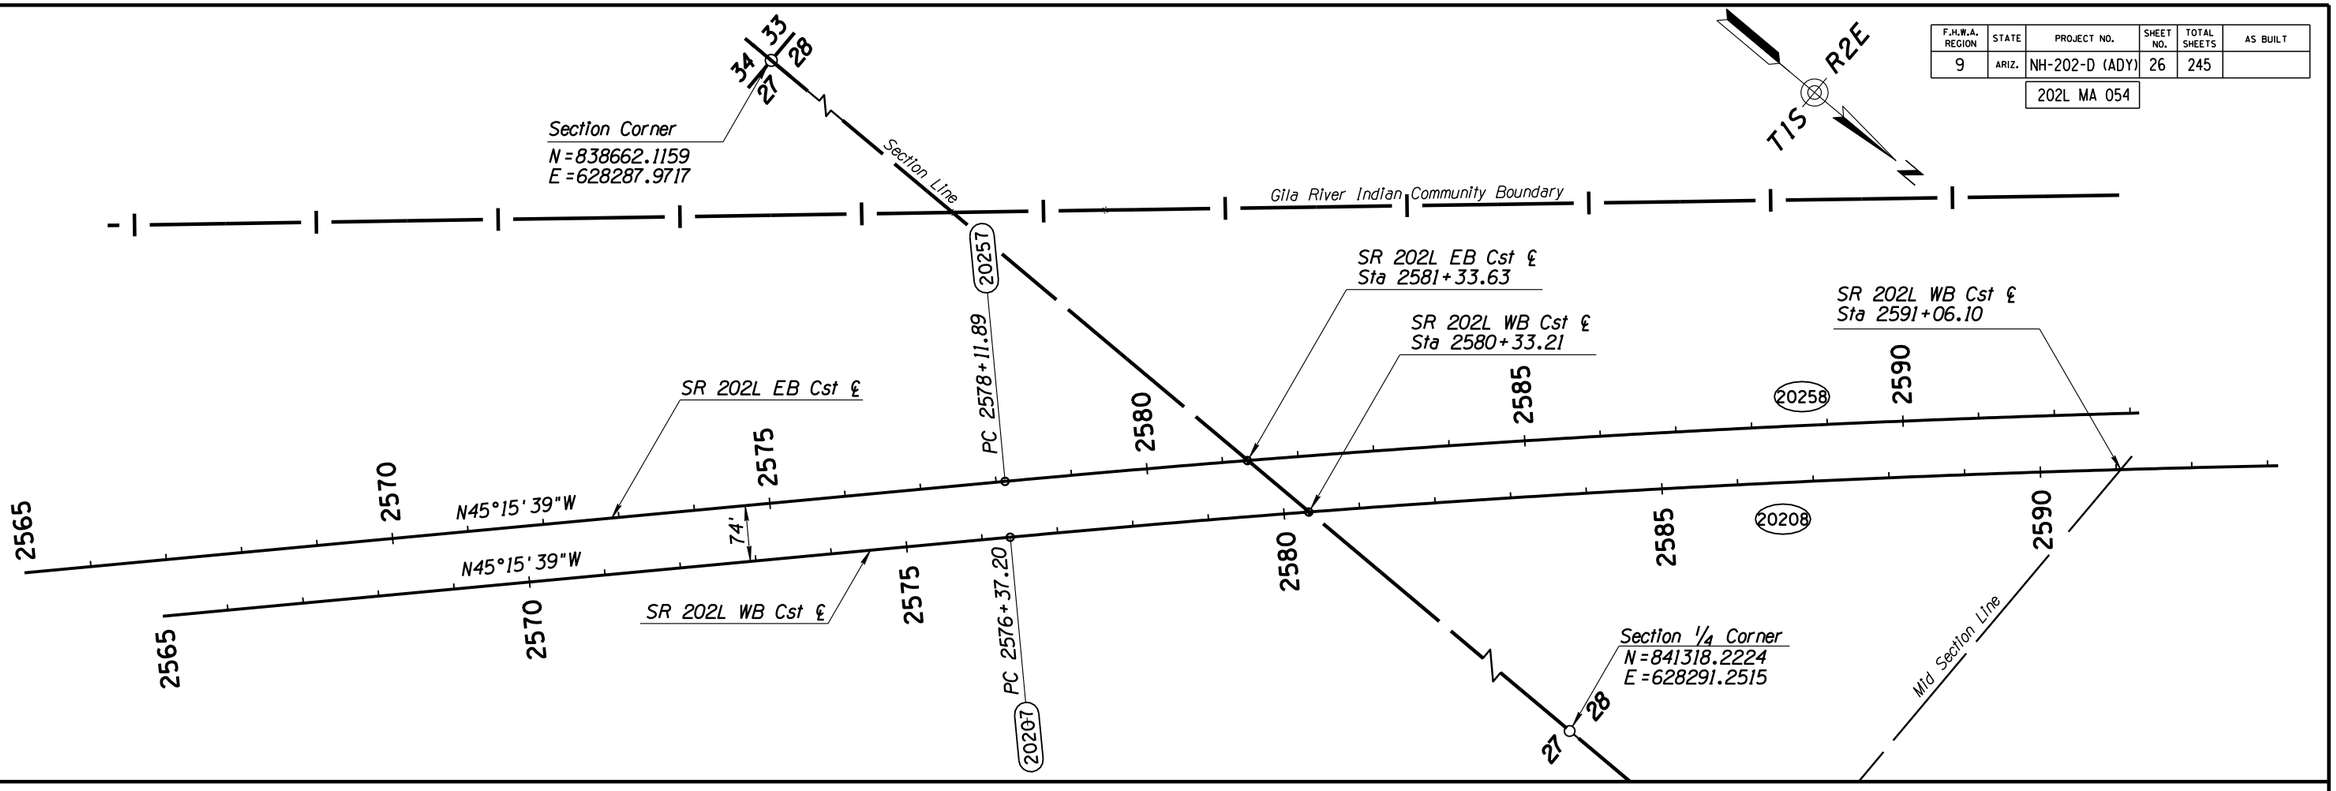

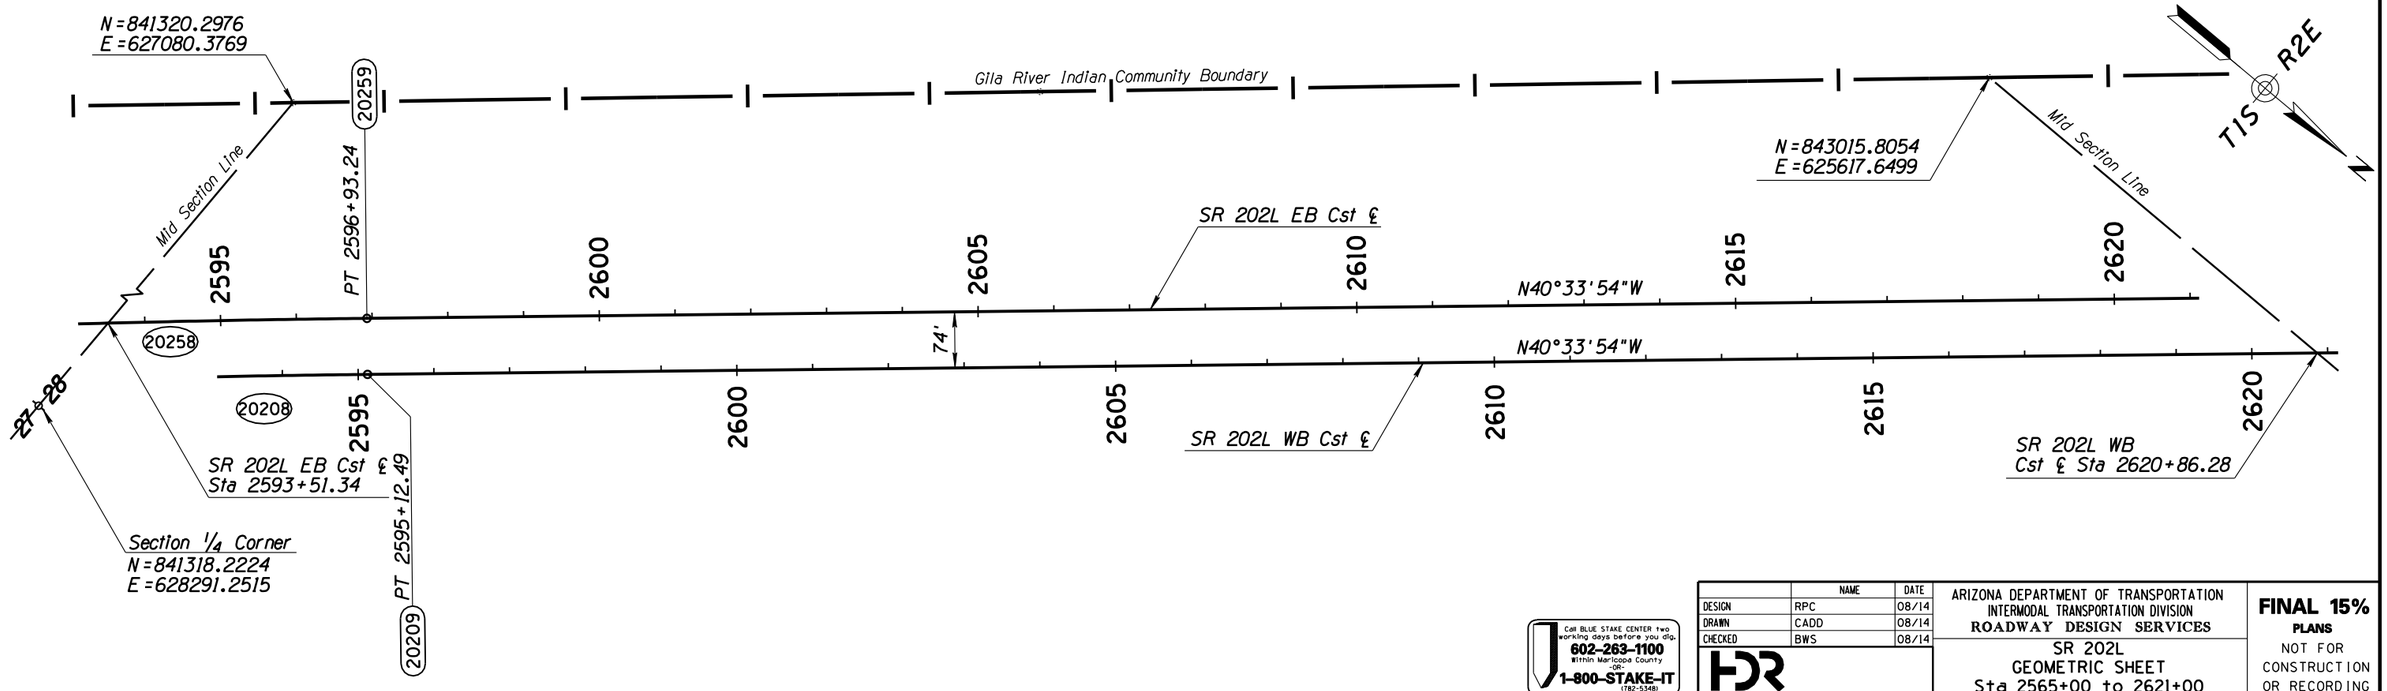

Call BLUE STAKE CENTER two working days before you dig.
602-263-1100
Within Maricopa County
-OR-
1-800-STAKE-IT
(782-5348)

	NAME	DATE
DESIGN	RPC	08/14
DRAWN	CADD	08/14
CHECKED	BWS	08/14

ARIZONA DEPARTMENT OF TRANSPORTATION
INTERMODAL TRANSPORTATION DIVISION
ROADWAY DESIGN SERVICES

SR 202L
GEOMETRIC SHEET
Sta 2565+00 to 2621+00

FINAL 15%
PLANS
NOT FOR CONSTRUCTION OR RECORDING

ROUTE	LOCATION	DWG NO
SR 202L	I-10 (MARICOPA) - I-10 (PAPAGO)	C-01.18
TRACS NO. H5764 01L	NH-202-D (ADY)	___ OF ___


FILE NAME: c:\pwworking\phx\d0113218\GE57641DCR18.dgn PLOT DATE: 8/12/2014 TIME: 10:33:56 AM PLOT SCALE: 1:200 PLOT BY: ahoffman

SURVEY NO. | FINISHED PLANS- | REVISIONS- | LOCATION- | DATE-

ccccSYSTIMEcccccc ccccDGNcSPECIFICATIONcccccc

F.H.W.A. REGION	STATE	PROJECT NO.	SHEET NO.	TOTAL SHEETS	AS BUILT
9	ARIZ.	NH-202-D (ADY)	27	245	

202L MA 054

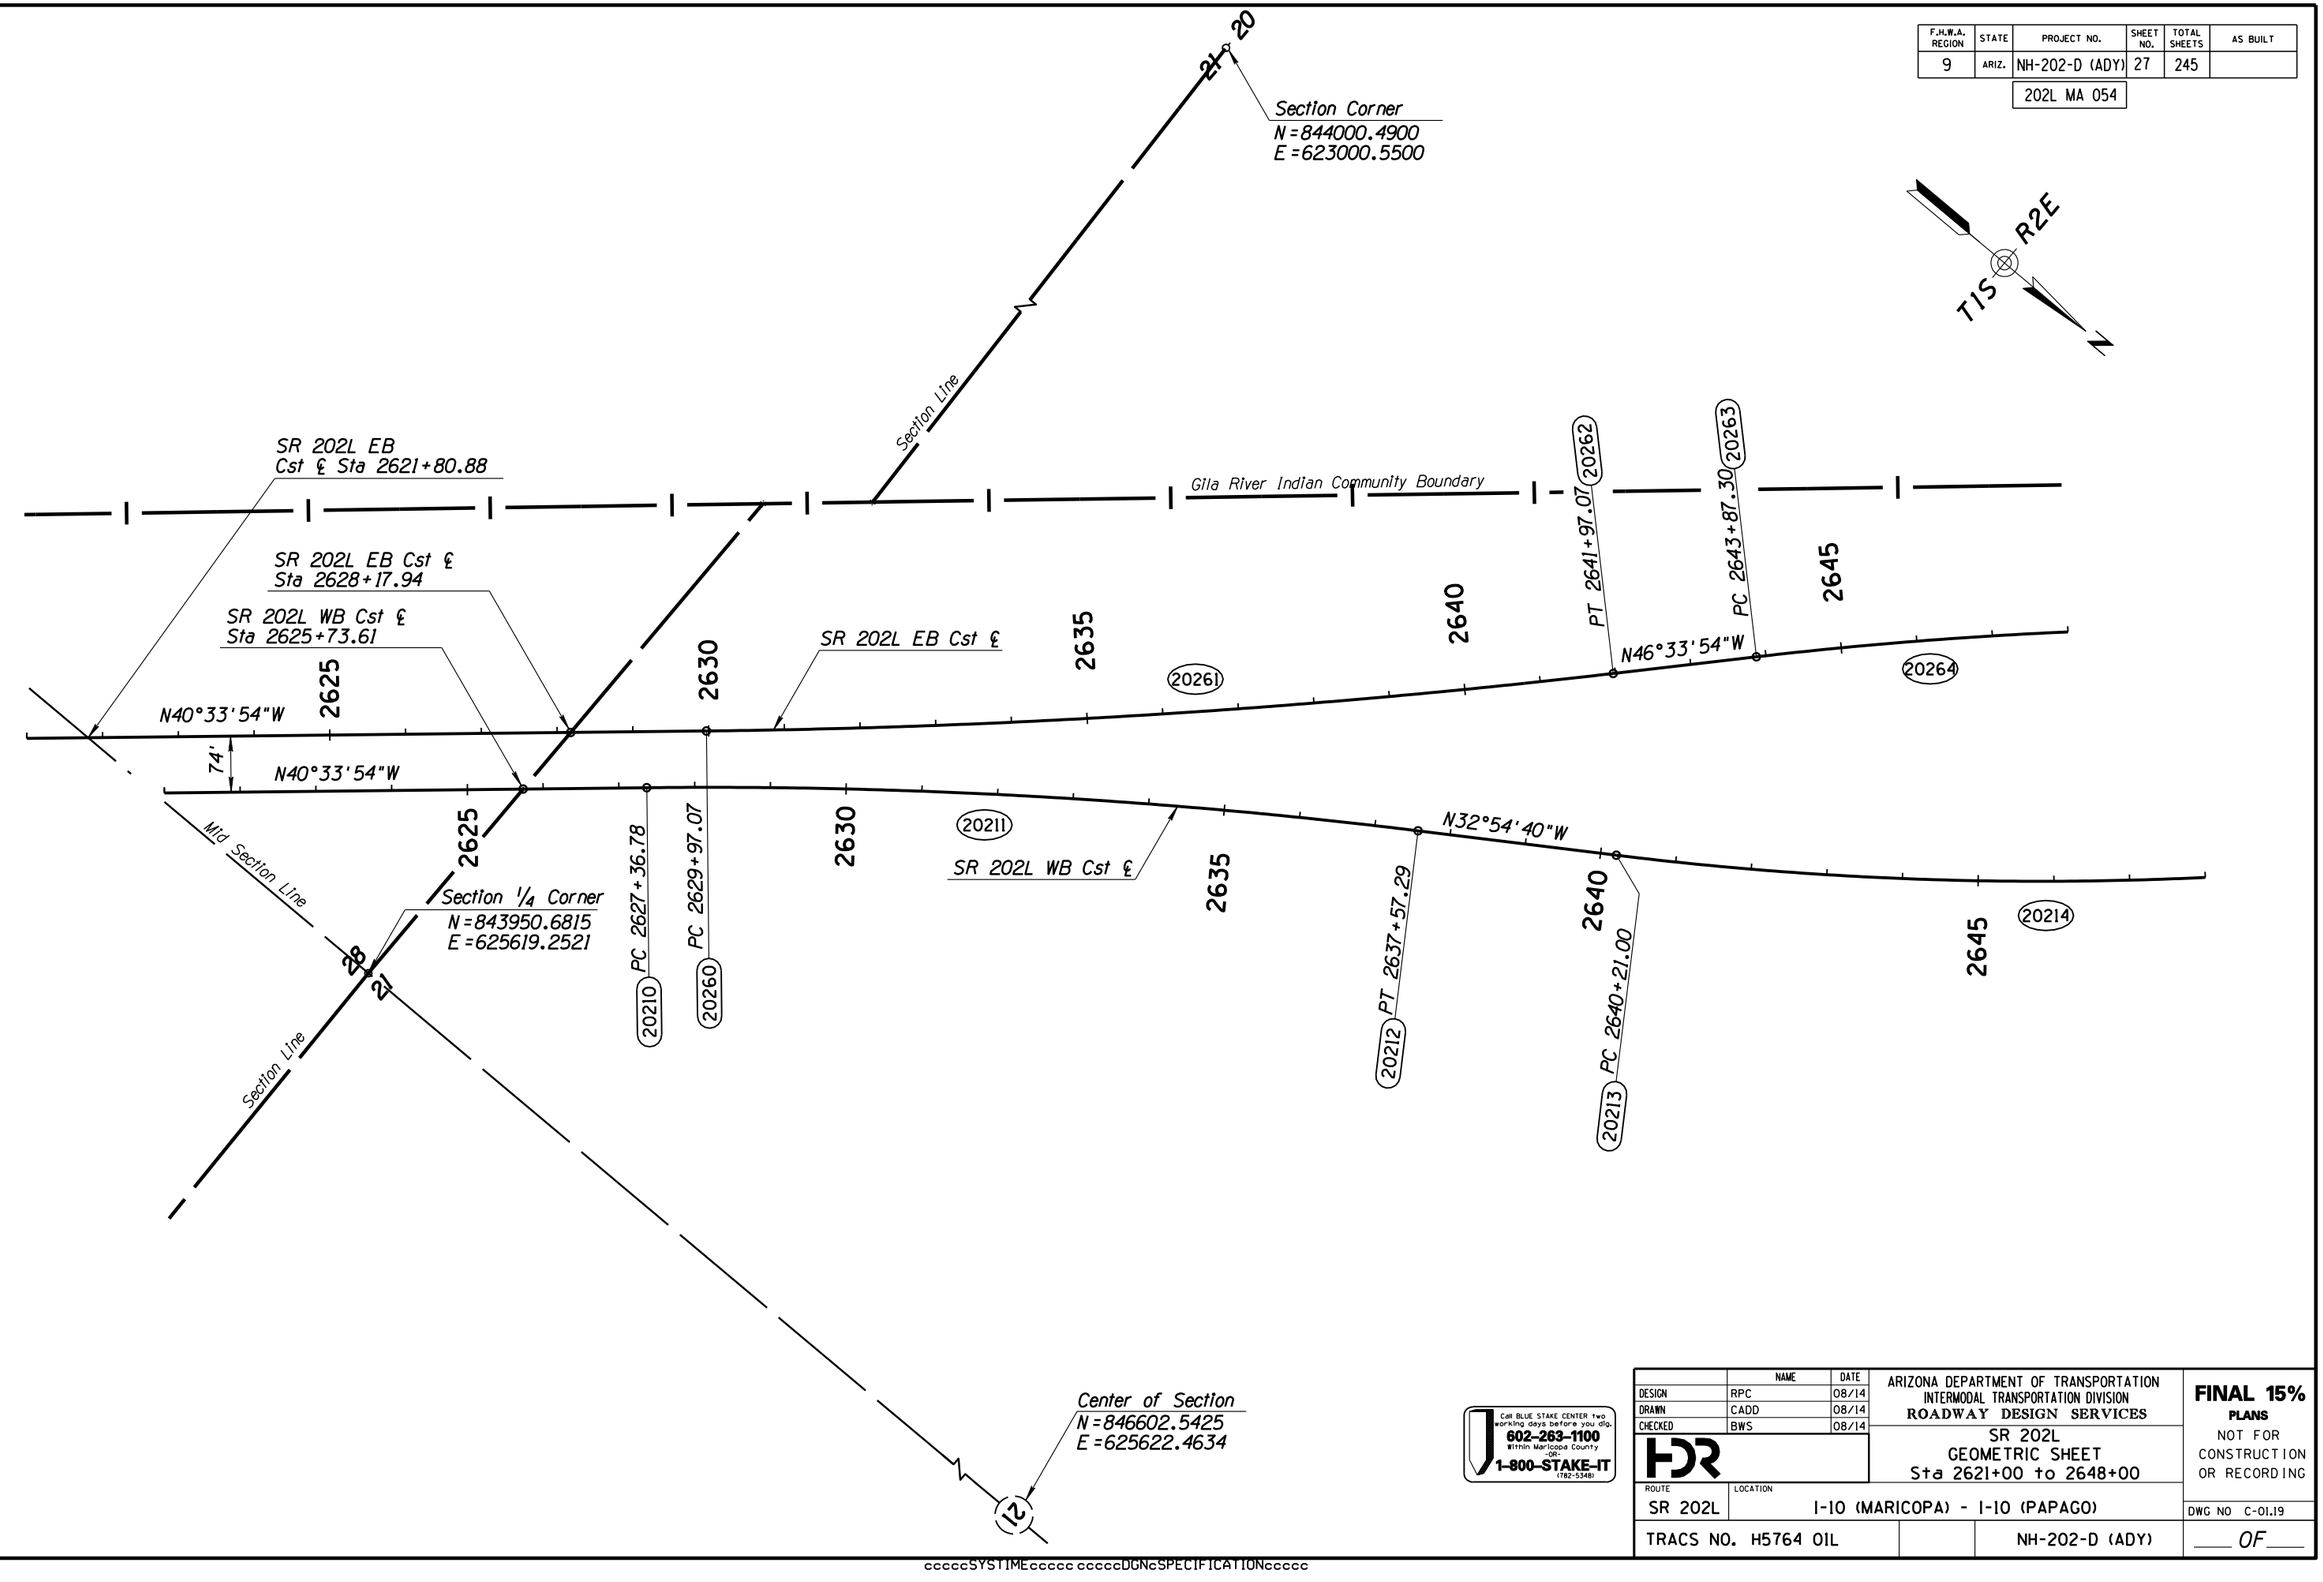

Call BLUE STAKE CENTER two working days before you dig.
602-263-1100 Within Maricopa County
OR:
1-800-STAKE-IT (782-5348)

	NAME	DATE
DESIGN	RPC	08/14
DRAWN	CADD	08/14
CHECKED	BWS	08/14

ARIZONA DEPARTMENT OF TRANSPORTATION
INTERMODAL TRANSPORTATION DIVISION
ROADWAY DESIGN SERVICES

SR 202L
GEOMETRIC SHEET
Sta 2621+00 to 2648+00

FINAL 15%
PLANS
NOT FOR CONSTRUCTION OR RECORDING

ROUTE	LOCATION	DWG NO
SR 202L	I-10 (MARICOPA) - I-10 (PAPAGO)	C-01.19
TRACS NO. H5764 01L	NH-202-D (ADY)	____ OF ____

FILE NAME: c:\pwworking\phx\d0113218\GE5764IDCR19.dgn PLOT DATE: 8/12/2014 TIME: 10:33:59 AM PLOT SCALE: 1:200 PLOT BY: ahoffman

SURVEY NO. | FINISHED PLANS- | REVISIONS- | LOCATION- | DATE-

ccccSYSTIMEccccc ccccDGNcSPECIFICATIONccccc

F.H.W.A. REGION	STATE	PROJECT NO.	SHEET NO.	TOTAL SHEETS	AS BUILT
9	ARIZ.	NH-202-D (ADY)	28	245	

202L MA 054

Section Corner
N = 843955.6615
E = 622921.9817

Begin 51st Avenue
Cst ℄ 12+00.00 =
393.67' Lt SR 202L EB
Cst ℄ Sta 2656+62.93
28001

Begin 51st Avenue Ramp 'A'
Cst ℄ PC Sta 0+00.00 =
36' Lt SR 202L EB
Cst ℄ Sta 2656+73.49
28501

Section 1/4 Corner
N = 846594.0764
E = 622980.8380

Center of Section
N = 846585.5227
E = 620341.8334

T1S R2E

Gila River Indian Community Boundary

PT 2653+90.90
20265

PT 5+60.28
28503

51st Avenue Cst ℄

28502

SR 202L EB Cst ℄
Sta 2663+32.01

51st Avenue
Ramp 'A' Cst ℄

20266 PC 2672+01.98

N41°11'53"W

20264

SR 202L EB Cst ℄

N36°31'44"W

20218 PT 2668+42.76

20267

SR 202L EB
Cst ℄ Sta 2661+93.19 =
51st Ave Cst ℄
Sta 18+60.42

20217

N36°31'44"W

20220

N47°33'54"W

28602

SR 202L WB Cst ℄
Sta 2660+55.41

51ST AVENUE
N0°03'41"E

N33°11'53"W

51st Avenue
Ramp 'B' Cst ℄

20214

SR 202L WB Cst ℄

PT 2651+93.30
20215

PC 2657+39.16
20216

PT 11+49.37
28603

PC 2670+22.05
20219

MATCH LINE STA 2674+00
SEE DWG NO. C-01.21

SR 202L WB
Cst ℄ Sta 2661+51.13 =
51st Ave Cst ℄
0.16' Rt Sta 20+51.52

Begin 51st Avenue Ramp 'B'
Cst ℄ PC Sta 0+00.00 =
36' Rt SR 202L WB Cst ℄
Sta 2655+99.86
28601

Mid Section Line

PC 30+40.36
28002

Section Line

28003

Center of Section
N = 846602.5425
E = 625622.4634

Section Corner
N = 849255.1561
E = 622983.6094

Call BLUE STAKE CENTER two working days before you dig.
602-263-1100
Within Maricopa County
-OR-
1-800-STAKE-IT
(782-5348)

	NAME	DATE
DESIGN	RPC	08/14
DRAWN	CADD	08/14
CHECKED	BWS	08/14

HDR

ARIZONA DEPARTMENT OF TRANSPORTATION
INTERMODAL TRANSPORTATION DIVISION
ROADWAY DESIGN SERVICES

SR 202L
GEOMETRIC SHEET
Sta 2648+00 to 2674+00

FINAL 15%
PLANS
NOT FOR CONSTRUCTION OR RECORDING


ROUTE	LOCATION	DWG NO
SR 202L	I-10 (MARICOPA) - I-10 (PAPAGO)	C-01.20
TRACS NO. H5764 01L	NH-202-D (ADY)	____ OF ____

FILE NAME: c:\pwworking\phx\d0113218\GE5764IDCR20.dgn PLOT DATE: 8/12/2014 TIME: 10:34:02 AM PLOT SCALE: 1:200 PLOT BY: ahoffman

SURVEY NO. | FINISHED PLANS- | REVISIONS- | LOCATION- | DATE-

ccccSYSTIMEccccc ccccDGNcSPECIFICATIONccccc

F.H.W.A. REGION	STATE	PROJECT NO.	SHEET NO.	TOTAL SHEETS	AS BUILT
9	ARIZ.	NH-202-D (ADY)	29	245	
		202L MA 054			

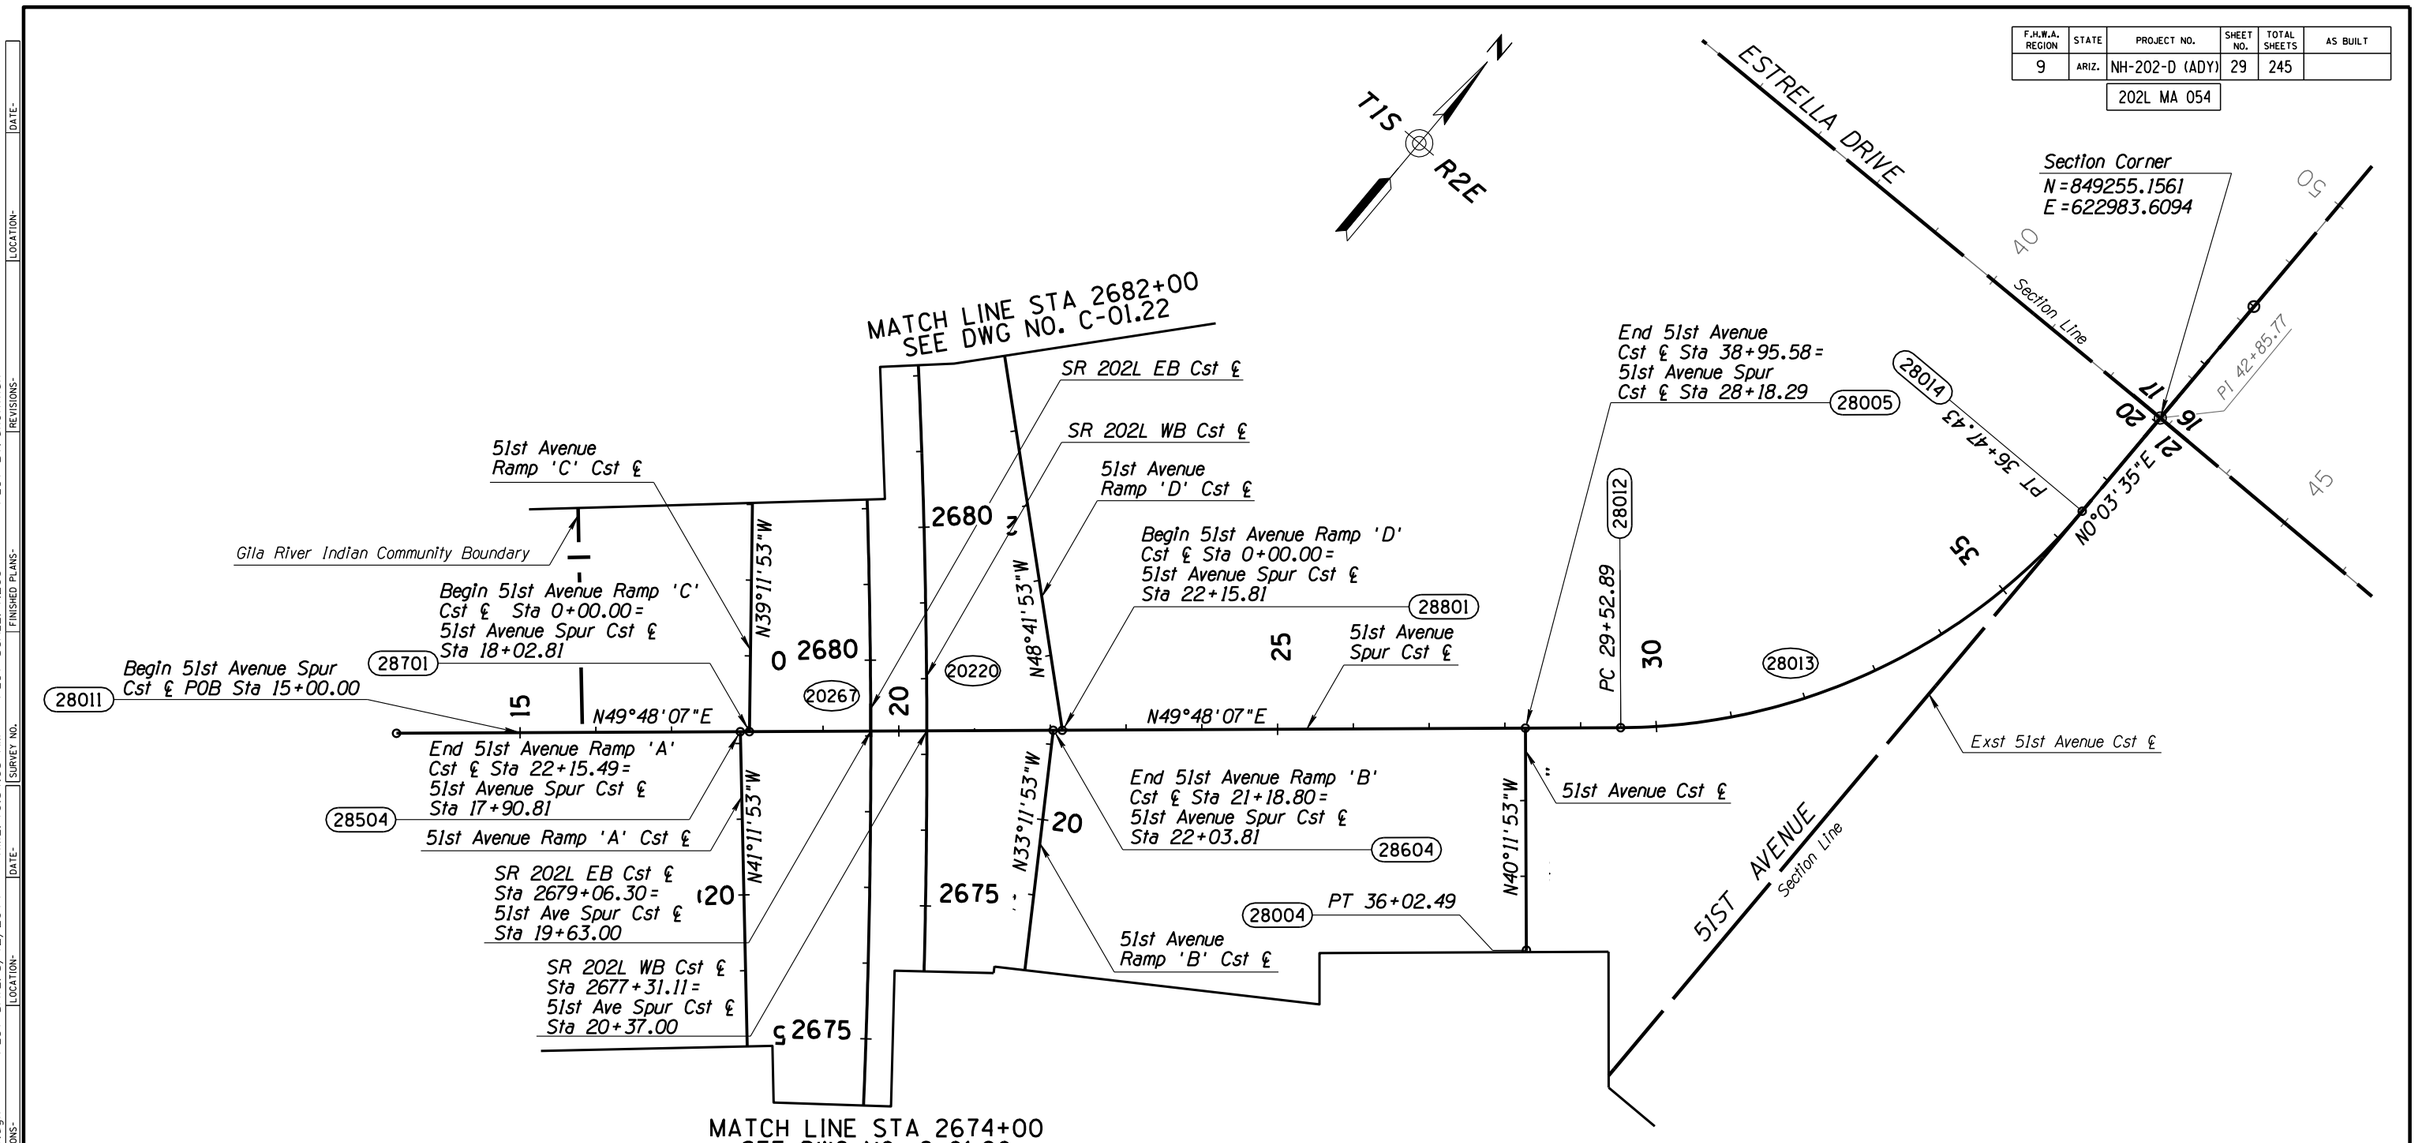

Call BLUE STAKE CENTER two working days before you dig.
602-263-1100 Within Maricopa County OR 1-800-STAKE-IT (782-5348)

	NAME	DATE
DESIGN	RPC	08/14
DRAWN	CADD	08/14
CHECKED	BWS	08/14

ARIZONA DEPARTMENT OF TRANSPORTATION
INTERMODAL TRANSPORTATION DIVISION
ROADWAY DESIGN SERVICES

SR 202L
GEOMETRIC SHEET
Sta 2674+00 to 2682+00

FINAL 15%
PLANS
NOT FOR CONSTRUCTION OR RECORDING


ROUTE	LOCATION	DWG NO
SR 202L	I-10 (MARICOPA) - I-10 (PAPAGO)	C-01.21
TRACS NO. H5764 01L	NH-202-D (ADY)	___ OF ___

FILE NAME: c:\pwworking\phx\d0113218\GE5764IDCR21.dgn PLOT SCALE: 1:200 PLOT BY: ahoffman
PLOT DATE: 8/12/2014 TIME: 10:34:05 AM
SURVEY NO. | FINISHED PLANS- | REVISIONS- | LOCATION- | DATE-

ccccSYSTIMEccccc ccccDGNcSPECIFICATIONccccc

F.H.W.A. REGION	STATE	PROJECT NO.	SHEET NO.	TOTAL SHEETS	AS BUILT
9	ARIZ.	NH-202-D (ADY)	30	245	

202L MA 054

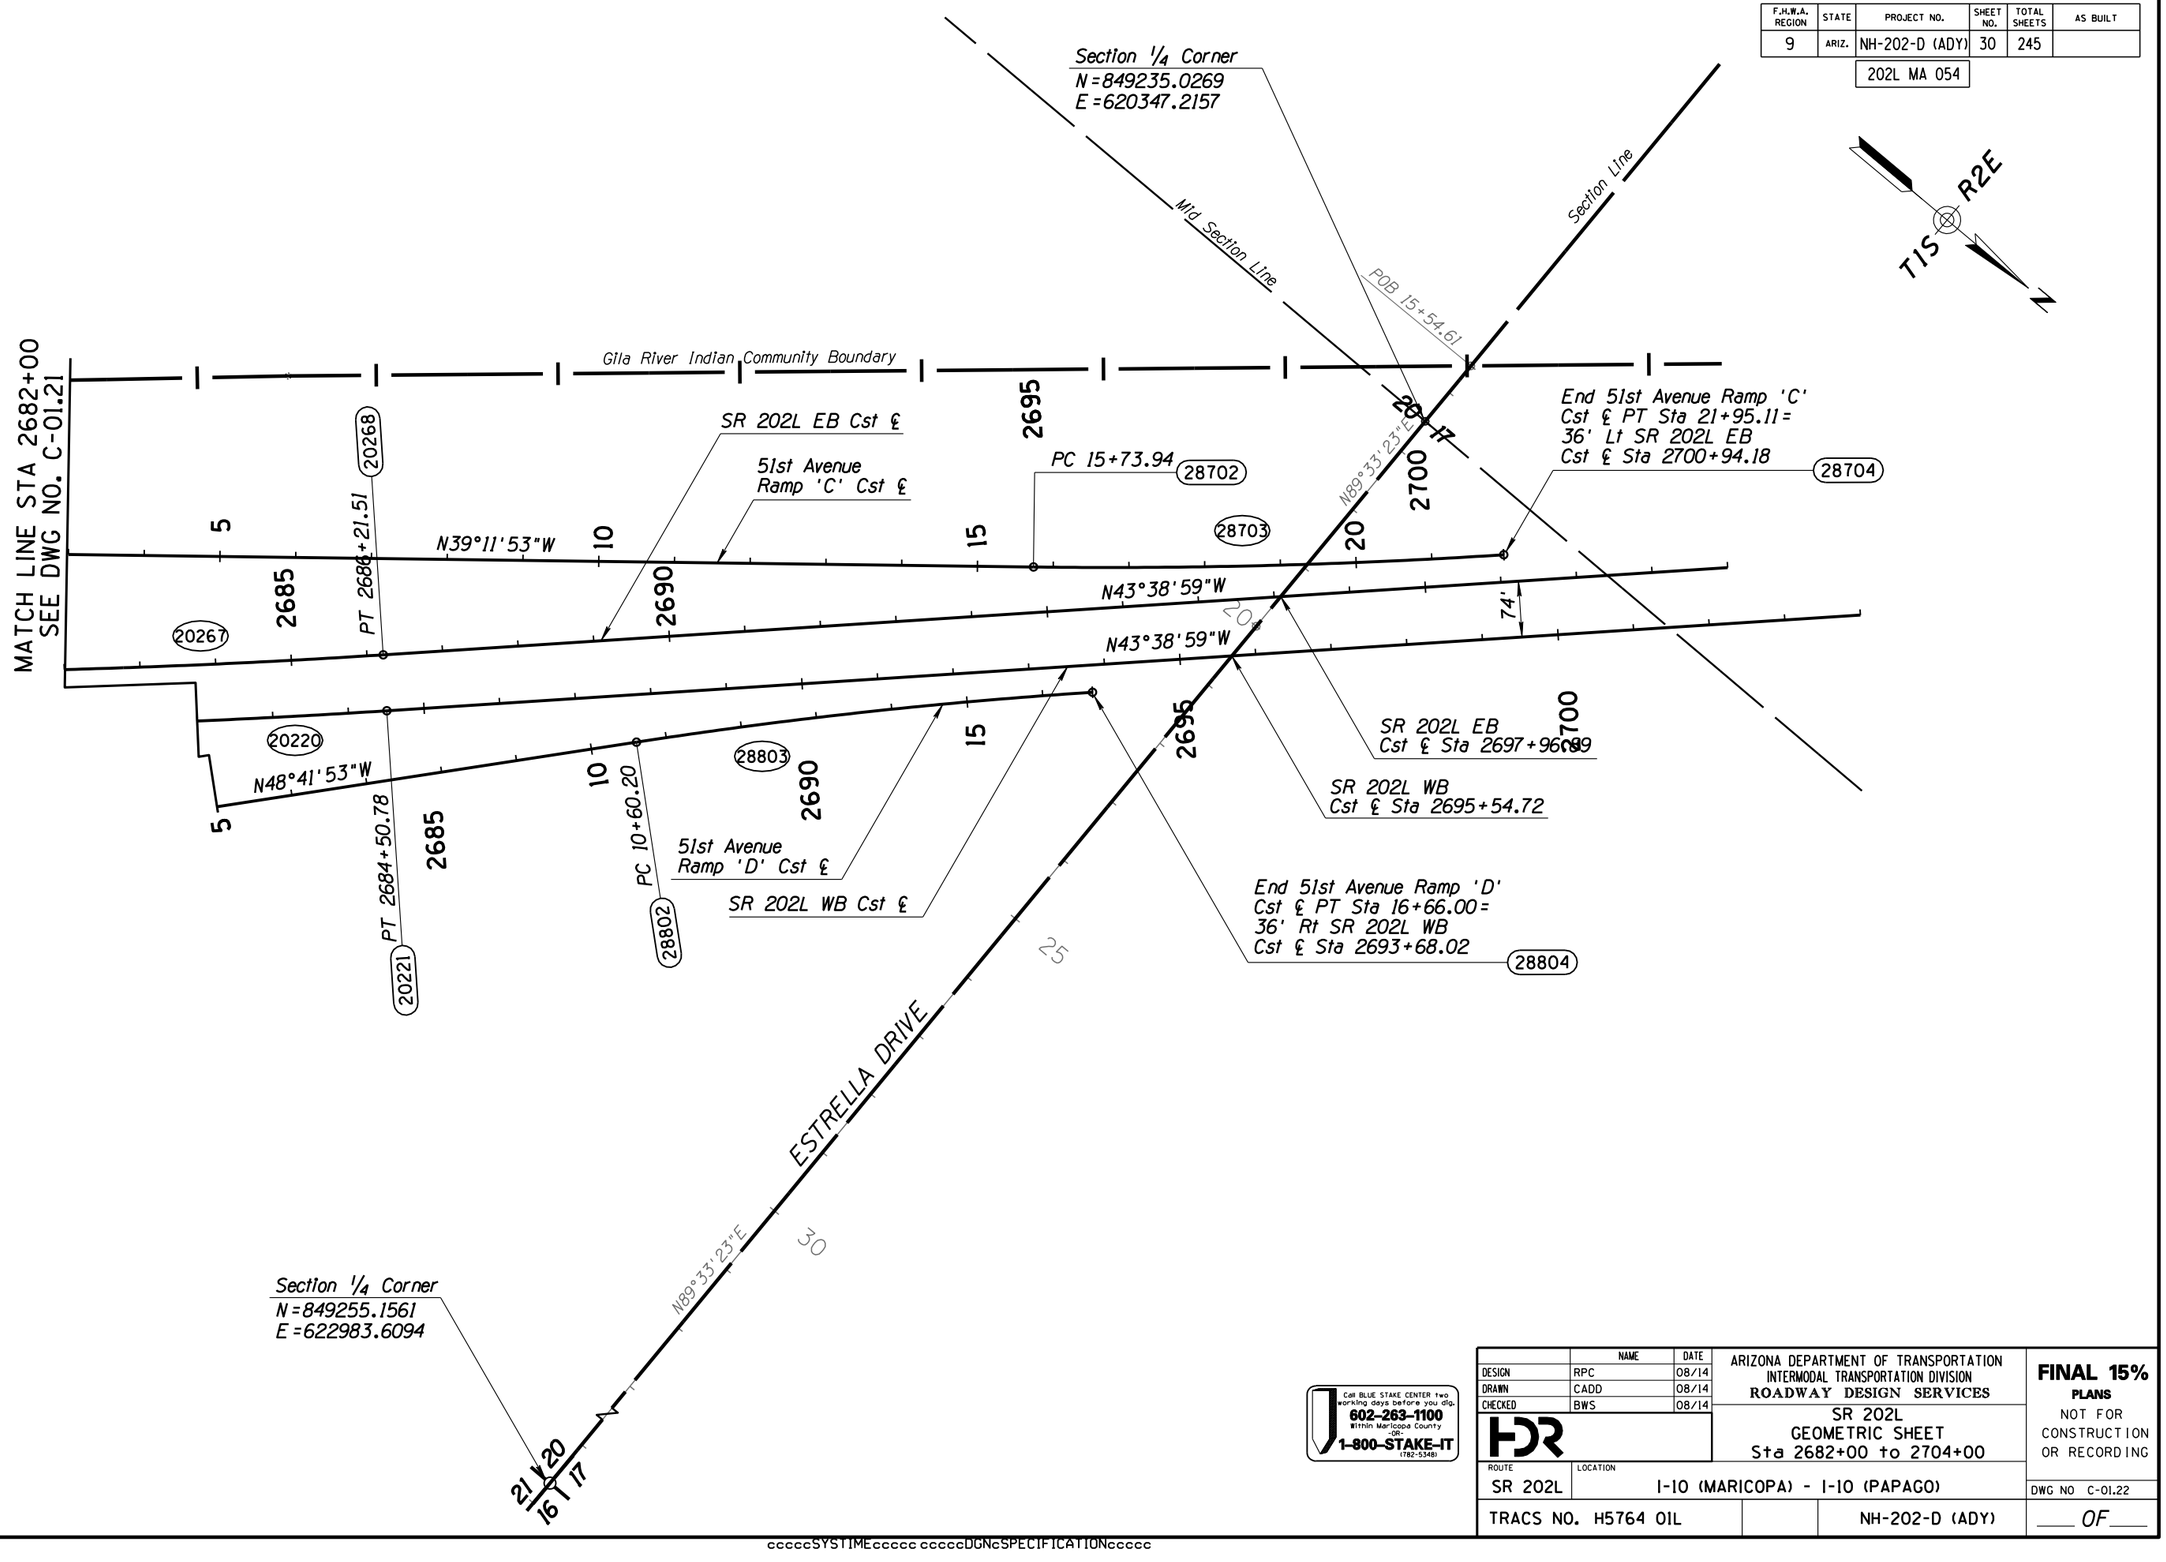

Call BLUE STAKE CENTER two working days before you dig.
602-263-1100 Within Maricopa County -OR- 1-800-STAKE-IT (782-5348)

	NAME	DATE
DESIGN	RPC	08/14
DRAWN	CADD	08/14
CHECKED	BWS	08/14

FDR

ARIZONA DEPARTMENT OF TRANSPORTATION
INTERMODAL TRANSPORTATION DIVISION
ROADWAY DESIGN SERVICES

SR 202L
GEOMETRIC SHEET
Sta 2682+00 to 2704+00

FINAL 15%
PLANS
NOT FOR CONSTRUCTION OR RECORDING


ROUTE	LOCATION	
SR 202L	I-10 (MARICOPA) - I-10 (PAPAGO)	DWG NO C-01.22
TRACS NO. H5764 01L	NH-202-D (ADY)	___ OF ___

FILE NAME: c:\pwworking\phx\d0113218\GE5764IDCR22.dgn | SURVEY NO. | FINISHED PLANS- | REVISIONS- | LOCATION- | DATE-
PLOT DATE: 8/12/2014 | LOCATION- | DATE-
PLOT BY: ahoffman | REVISIONS- | LOCATION- | DATE-
PLOT SCALE: 1:200 | FINISHED PLANS- | DATE-
TIME: 10:34:07 AM | SURVEY NO. | DATE-

ccccSYSTIMEccccc ccccDGNcSPECIFICATIONccccc

F.H.W.A. REGION	STATE	PROJECT NO.	SHEET NO.	TOTAL SHEETS	AS BUILT
9	ARIZ.	NH-202-D (ADY)	31	245	

202L MA 054

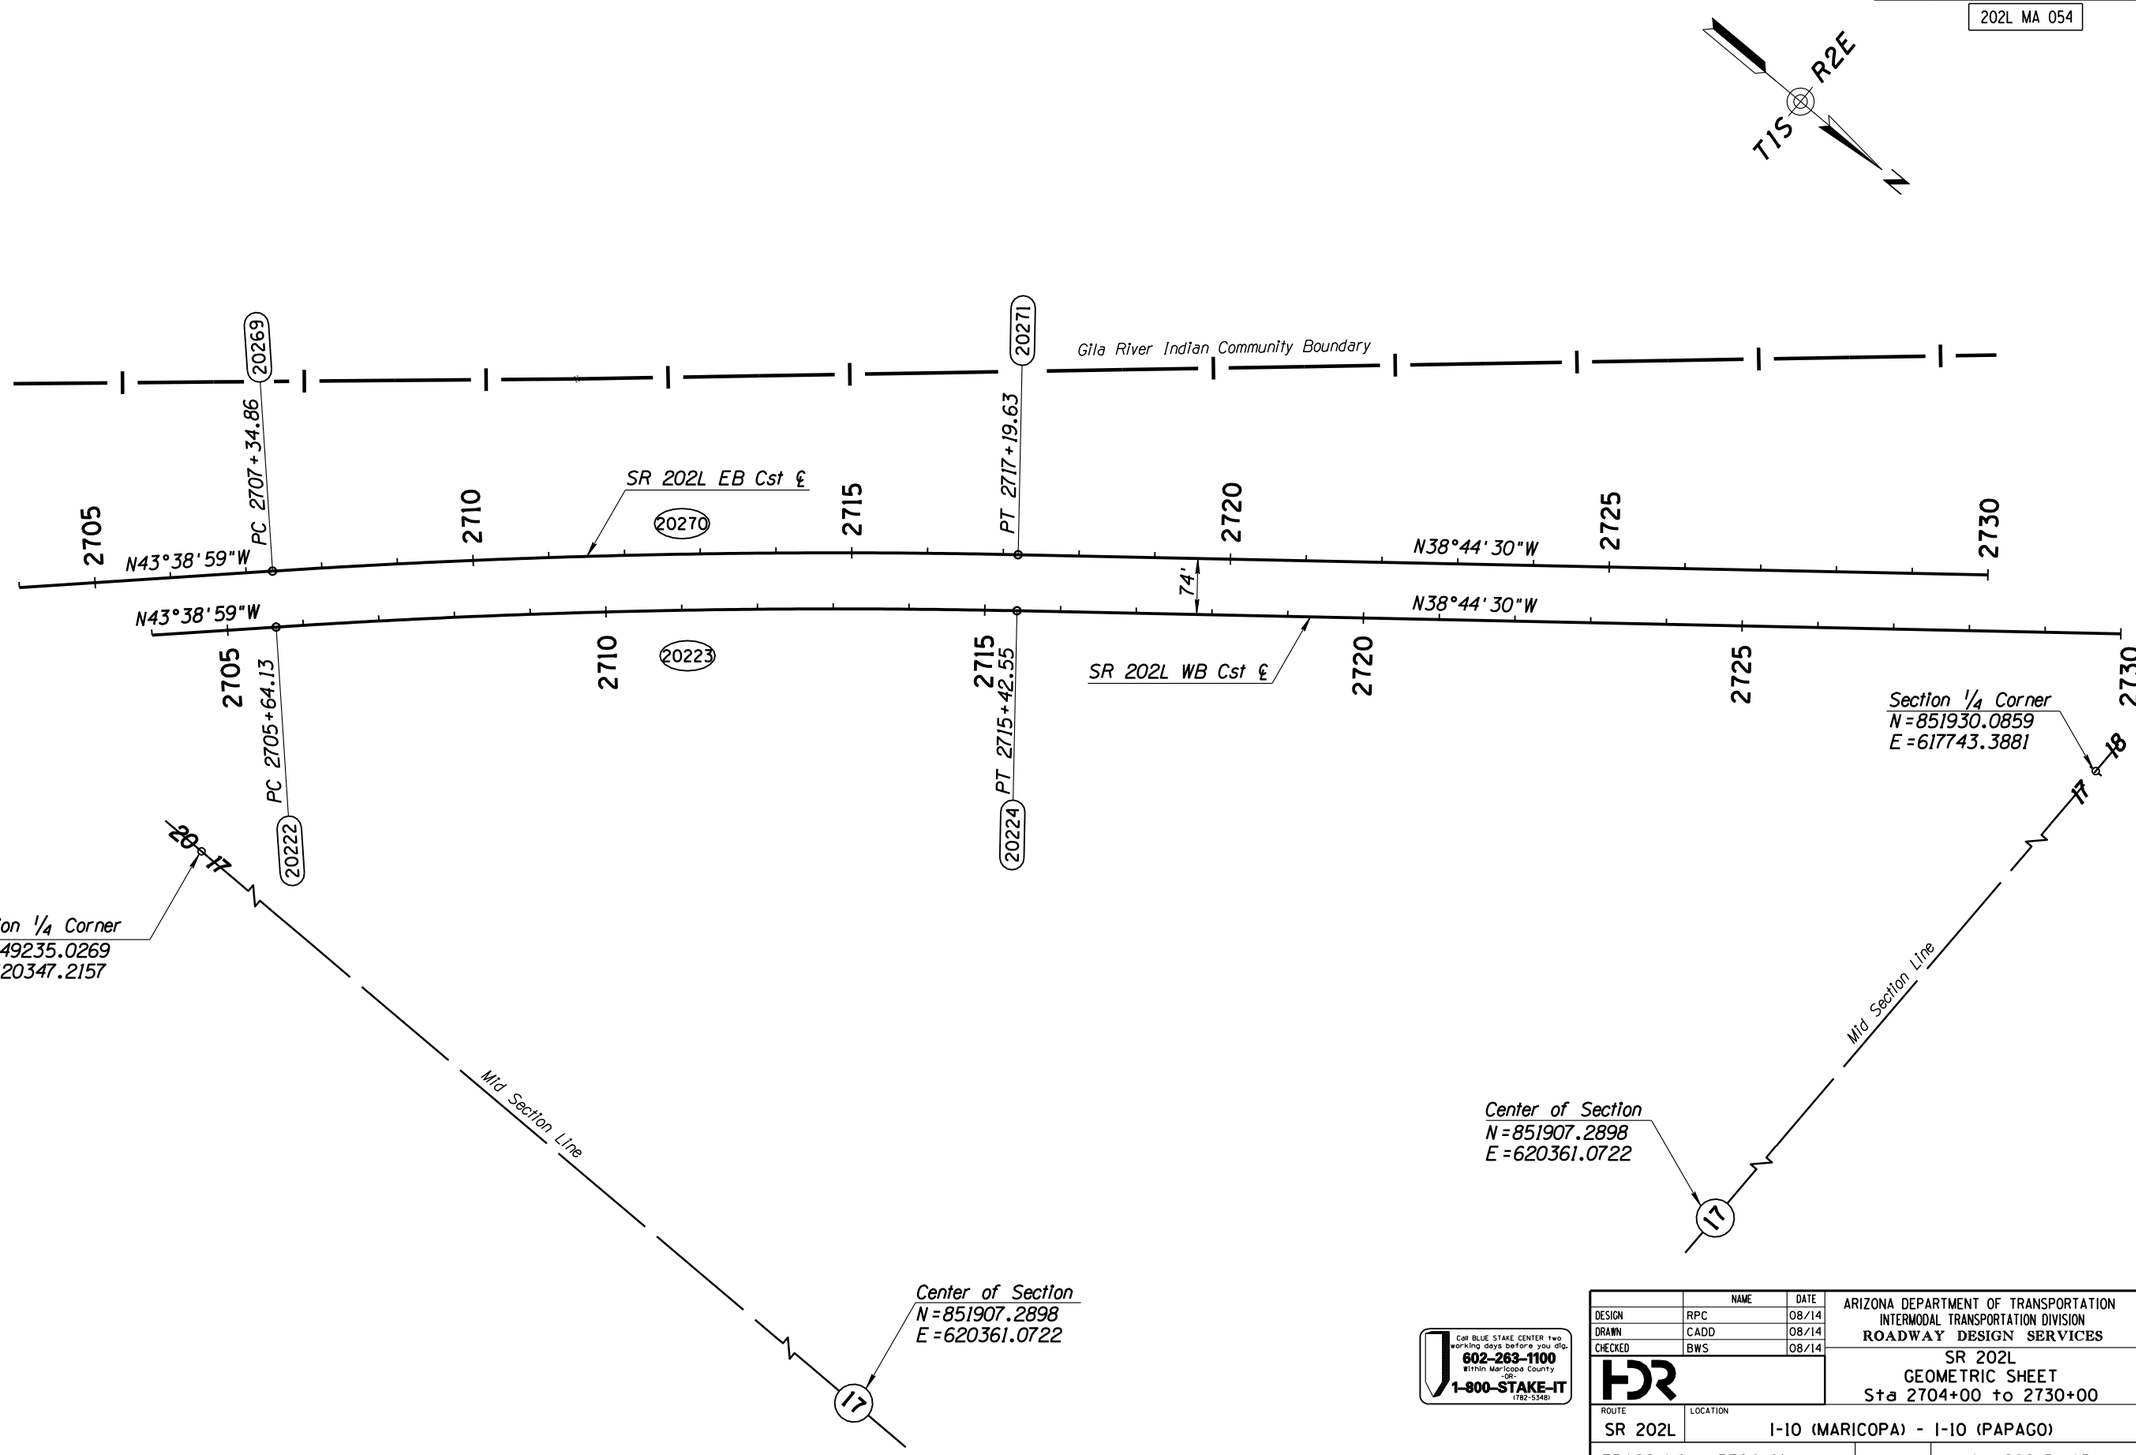

Call BLUE STAKE CENTER two working days before you dig.
602-263-1100
Within Maricopa County
-OR-
1-800-STAKE-IT
(782-5348)

	NAME	DATE
DESIGN	RPC	08/14
DRAWN	CADD	08/14
CHECKED	BWS	08/14

HDR

ARIZONA DEPARTMENT OF TRANSPORTATION
INTERMODAL TRANSPORTATION DIVISION
ROADWAY DESIGN SERVICES

SR 202L
GEOMETRIC SHEET
Sta 2704+00 to 2730+00

FINAL 15%
PLANS
NOT FOR CONSTRUCTION OR RECORDING

ROUTE	LOCATION	DWG NO
SR 202L	I-10 (MARICOPA) - I-10 (PAPAGO)	C-01.23
TRACS NO. H5764 01L	NH-202-D (ADY)	___ OF ___


FILE NAME: c:\pwworking\phx\d0113218\GE5764IDGR23.dgn
PLOT DATE: 8/12/2014 TIME: 10:34:10 AM PLOT SCALE: 1:200 PLOT BY: ahoffman

SURVEY NO.	FINISHED PLANS-	REVISIONS-	LOCATION-	DATE-

ccccSYSTIMEccccc ccccDGNcSPECIFICATIONccccc

F.H.W.A. REGION	STATE	PROJECT NO.	SHEET NO.	TOTAL SHEETS	AS BUILT
9	ARIZ.	NH-202-D (ADY)	32	245	

202L MA 054

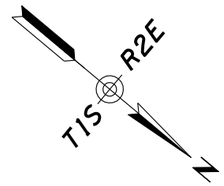

Section Line

Mid Section Line

17 18

Section 1/4 Corner
N=851930.0859
E=617743.3881

N=851928.4573
E=617930.4059

N=852143.6782
E=617744.4394

Gila River Indian Community Boundary

EQUATION
SR 202L EB Cst ℄ PC Sta 2732+35.31 Bk =
SR 202L Med. Cst ℄ Sta 3000+00.00 Ahd
20272

37'
37'

EQUATION
SR 202L Med. Cst ℄ Sta 3000+00.00 Ahd =
SR 202L WB Cst ℄ PC Sta 2730+58.24 Bk =
SR 202L EB Cst ℄ PC Sta 2732+35.31 Bk
20001

EQUATION
SR 202L WB Cst ℄ PC Sta 2730+58.24 Bk =
SR 202L Med. Cst ℄ Sta 3000+00.00 Ahd
20225

Section Line

Section 1/4 Corner
N=8545330.3260
E=617755.3390

17 18 7 8

Call BLUE STAKE CENTER two working days before you dig.
602-263-1100
Within Maricopa County
OR
1-800-STAKE-IT
(782-5348)

	NAME	DATE
DESIGN	RPC	08/14
DRAWN	CADD	08/14
CHECKED	BWS	08/14

HDR

ARIZONA DEPARTMENT OF TRANSPORTATION
INTERMODAL TRANSPORTATION DIVISION
ROADWAY DESIGN SERVICES

SR 202L
GEOMETRIC SHEET
Sta 2730+00 to 3000+00

FINAL 15%
PLANS
NOT FOR CONSTRUCTION OR RECORDING

ROUTE	LOCATION	DWG NO
SR 202L	I-10 (MARICOPA) - I-10 (PAPAGO)	C-01.24
TRACS NO. H5764 01L	NH-202-D (ADY)	___ OF ___

FILE NAME: c:\pwworking\phx\d0113218\GE5764IDCR24.dgn
PLOT SCALE: 1:200
PLOT DATE: 8/12/2014
TIME: 10:34:13 AM
PLOT BY: ahoffman

SURVEY NO. | FINISHED PLANS- | REVISIONS- | LOCATION- | DATE-

ccccSYSTIMEccccc ccccDGNcSPECIFICATIONccccc

F.H.W.A. REGION	STATE	PROJECT NO.	SHEET NO.	TOTAL SHEETS	AS BUILT
9	ARIZ.	NH-202-D (ADY)	33	245	

202L MA 054

Section Line

Mid Section Line

17°18'

Section 1/4 Corner
N=851930.0859
E=617743.3881

N=851928.4573
E=617930.4059

N=852143.6782
E=617744.4394

Gila River Indian Community Boundary

Begin Elliot Road Ramp 'A'
Cst ℄ PC Sta 10+00.00=
73' Lt SR 202L Med.
Cst ℄ Sta 3008+14.40

30501

EQUATION
SR 202L Med. Cst ℄ Sta 3000+00.00 Ahd=
SR 202L WB Cst ℄ PC Sta 2730+58.24 Bk=
SR 202L EB Cst ℄ PC Sta 2732+35.31 Bk

20001

SR 202L Med.
Cst ℄ Sta 3011+14.18

Elliot Road
Ramp 'A' Cst ℄

PC 28+86.11

30502

30503

N38°44'30"W

3005

3010

3015

3020

3025

SR 202L Med. Cst ℄

20003

N38°44'30"W

30602

PC 3008+14.40

20002

Begin Elliot Road Ramp 'B'
Cst ℄ PC Sta 10+00.00=
73' Rt SR 202L Med.
Cst ℄ Sta 3002+52.66

30601

SR 202L Med.
Cst ℄ Sta 3000+91.09

PT 21+22.08

30603

N27°30'02"W

Elliot Road
Ramp 'B' Cst ℄

PC 30+01.18

30604

30605

Section Line

17 18 7 8

Section 1/4 Corner
N=854530.3260
E=617755.3390

Call BLUE STAKE CENTER two working days before you dig.
602-263-1100
Within Maricopa County
OR
1-800-STAKE-IT
(782-5348)

	NAME	DATE
DESIGN	RPC	08/14
DRAWN	CADD	08/14
CHECKED	BWS	08/14

HDR

ARIZONA DEPARTMENT OF TRANSPORTATION
INTERMODAL TRANSPORTATION DIVISION
ROADWAY DESIGN SERVICES

SR 202L
GEOMETRIC SHEET
Sta 3000+00 to 3028+00

FINAL 15%
PLANS
NOT FOR CONSTRUCTION OR RECORDING

ROUTE	LOCATION	DWG NO
SR 202L	I-10 (MARICOPA) - I-10 (PAPAGO)	C-01.25

TRACS NO. H5764 01L | NH-202-D (ADY) | ___ OF ___

FILE NAME: c:\pwworking\phx\d0169640\GE5764W59_24.dgn | SURVEY NO. | FINISHED PLANS- | REVISIONS- | PLOT DATE: 8/12/2014 | LOCATION- | DATE- | TIME: 10:34:16 AM | SURVEY NO. | FINISHED PLANS- | REVISIONS- | PLOT SCALE: 1:200 | PLOT BY: ahoffman | LOCATION- | DATE-

ccccSYSTIMEccccc ccccDGNcSPECIFICATIONccccc

F.H.W.A. REGION	STATE	PROJECT NO.	SHEET NO.	TOTAL SHEETS	AS BUILT
9	ARIZ.	NH-202-D (ADY)	34	245	

202L MA 054

Gila River Indian Community Boundary

Begin Elliot Road Ramp 'C'
Cst ℄ PC Sta 0+00.00 =
Exst Elliot Road Cst ℄
Sta 20+56.19
30701

End Elliot Road Ramp 'C'
Cst ℄ PT Sta 26+59.04 =
73' Lt SR 202L Med.
Cst ℄ Sta 3049+03.77
30706

End Elliot Road Ramp 'A'
Cst ℄ POE Sta 35+55.98 =
Elliot Road Cst ℄
Sta 20+44.19
30505

Section Line
S89°53'58"E

PT 33+82.45
30504

PC 12+65.66
30702

PRC 17+41.90
30704

Elliot Road
Ramp 'C' Cst ℄
30705

3055+44.64
PC 3055
20005

Elliot Road
Ramp 'A' Cst ℄
30503

N9°53'58"W
N5°08'12"W
N14°18'32"W
30703

SR 202L Med. Cst ℄

PT 3040+71.67
20004

N35°29'52"W
30805

End Elliot Road Ramp 'D'
Cst ℄ PT Sta 30+29.93 =
73' Rt SR 202L Med.
Cst ℄ Sta 3050+81.88
30806

20003

Exst Elliot Road
Cst ℄ Sta 23+40.06 =
SR 202L
Cst ℄ Sta 3031+80.24

End Elliot Road Ramp 'B' Cst ℄
POE Sta 37+53.90 =
Elliot Road Cst ℄
Sta 26+88.29
30607

Elliot Road
Ramp 'D' Cst ℄

Elliot Road
Ramp 'B' Cst ℄
30605

N14°44'58"W
30803

PRC 16+17.49
30804

PC 12+50.44
30802

PT 35+87.62
30606

S89°53'58"E

Begin Elliot Road Ramp 'D'
Cst ℄ POB Sta 10+00.00 =
Elliot Road Cst ℄
Sta 27+01.08
30801

ELLIOT ROAD

Exst Elliot Rd Cst ℄

T1 33+38.85

Section 1/4 Corner
N = 854530.3260
E = 617755.3390

Section Line

Call BLUE STAKE CENTER two working days before you dig.
602-263-1100
Within Maricopa County
OR:
1-800-STAKE-IT
(782-5348)

	NAME	DATE
DESIGN	RPC	08/14
DRAWN	CADD	08/14
CHECKED	BWS	08/14

HDR

ARIZONA DEPARTMENT OF TRANSPORTATION
INTERMODAL TRANSPORTATION DIVISION
ROADWAY DESIGN SERVICES

SR 202L
GEOMETRIC SHEET
Sta 3028+00 to 3057+00


FINAL 15%
PLANS
NOT FOR CONSTRUCTION OR RECORDING

ROUTE	LOCATION	DWG NO
SR 202L	I-10 (MARICOPA) - I-10 (PAPAGO)	C-01.26
TRACS NO. H5764 01L	NH-202-D (ADY)	___ OF ___

FILE NAME: c:\pwworking\phx\d0169640\GE5764W59_25.dgn | SURVEY NO. | FINISHED PLANS- | REVISIONS- | LOCATION- | DATE-
PLOT DATE: 8/12/2014 | TIME: 10:34:20 AM | PLOT SCALE: 1:200 | PLOT BY: ahoffman

ccccSYSTIMEccccc ccccDGNcSPECIFICATIONccccc

F.H.W.A. REGION	STATE	PROJECT NO.	SHEET NO.	TOTAL SHEETS	AS BUILT
9	ARIZ.	NH-202-D (ADY)	35	245	
		202L MA 054			

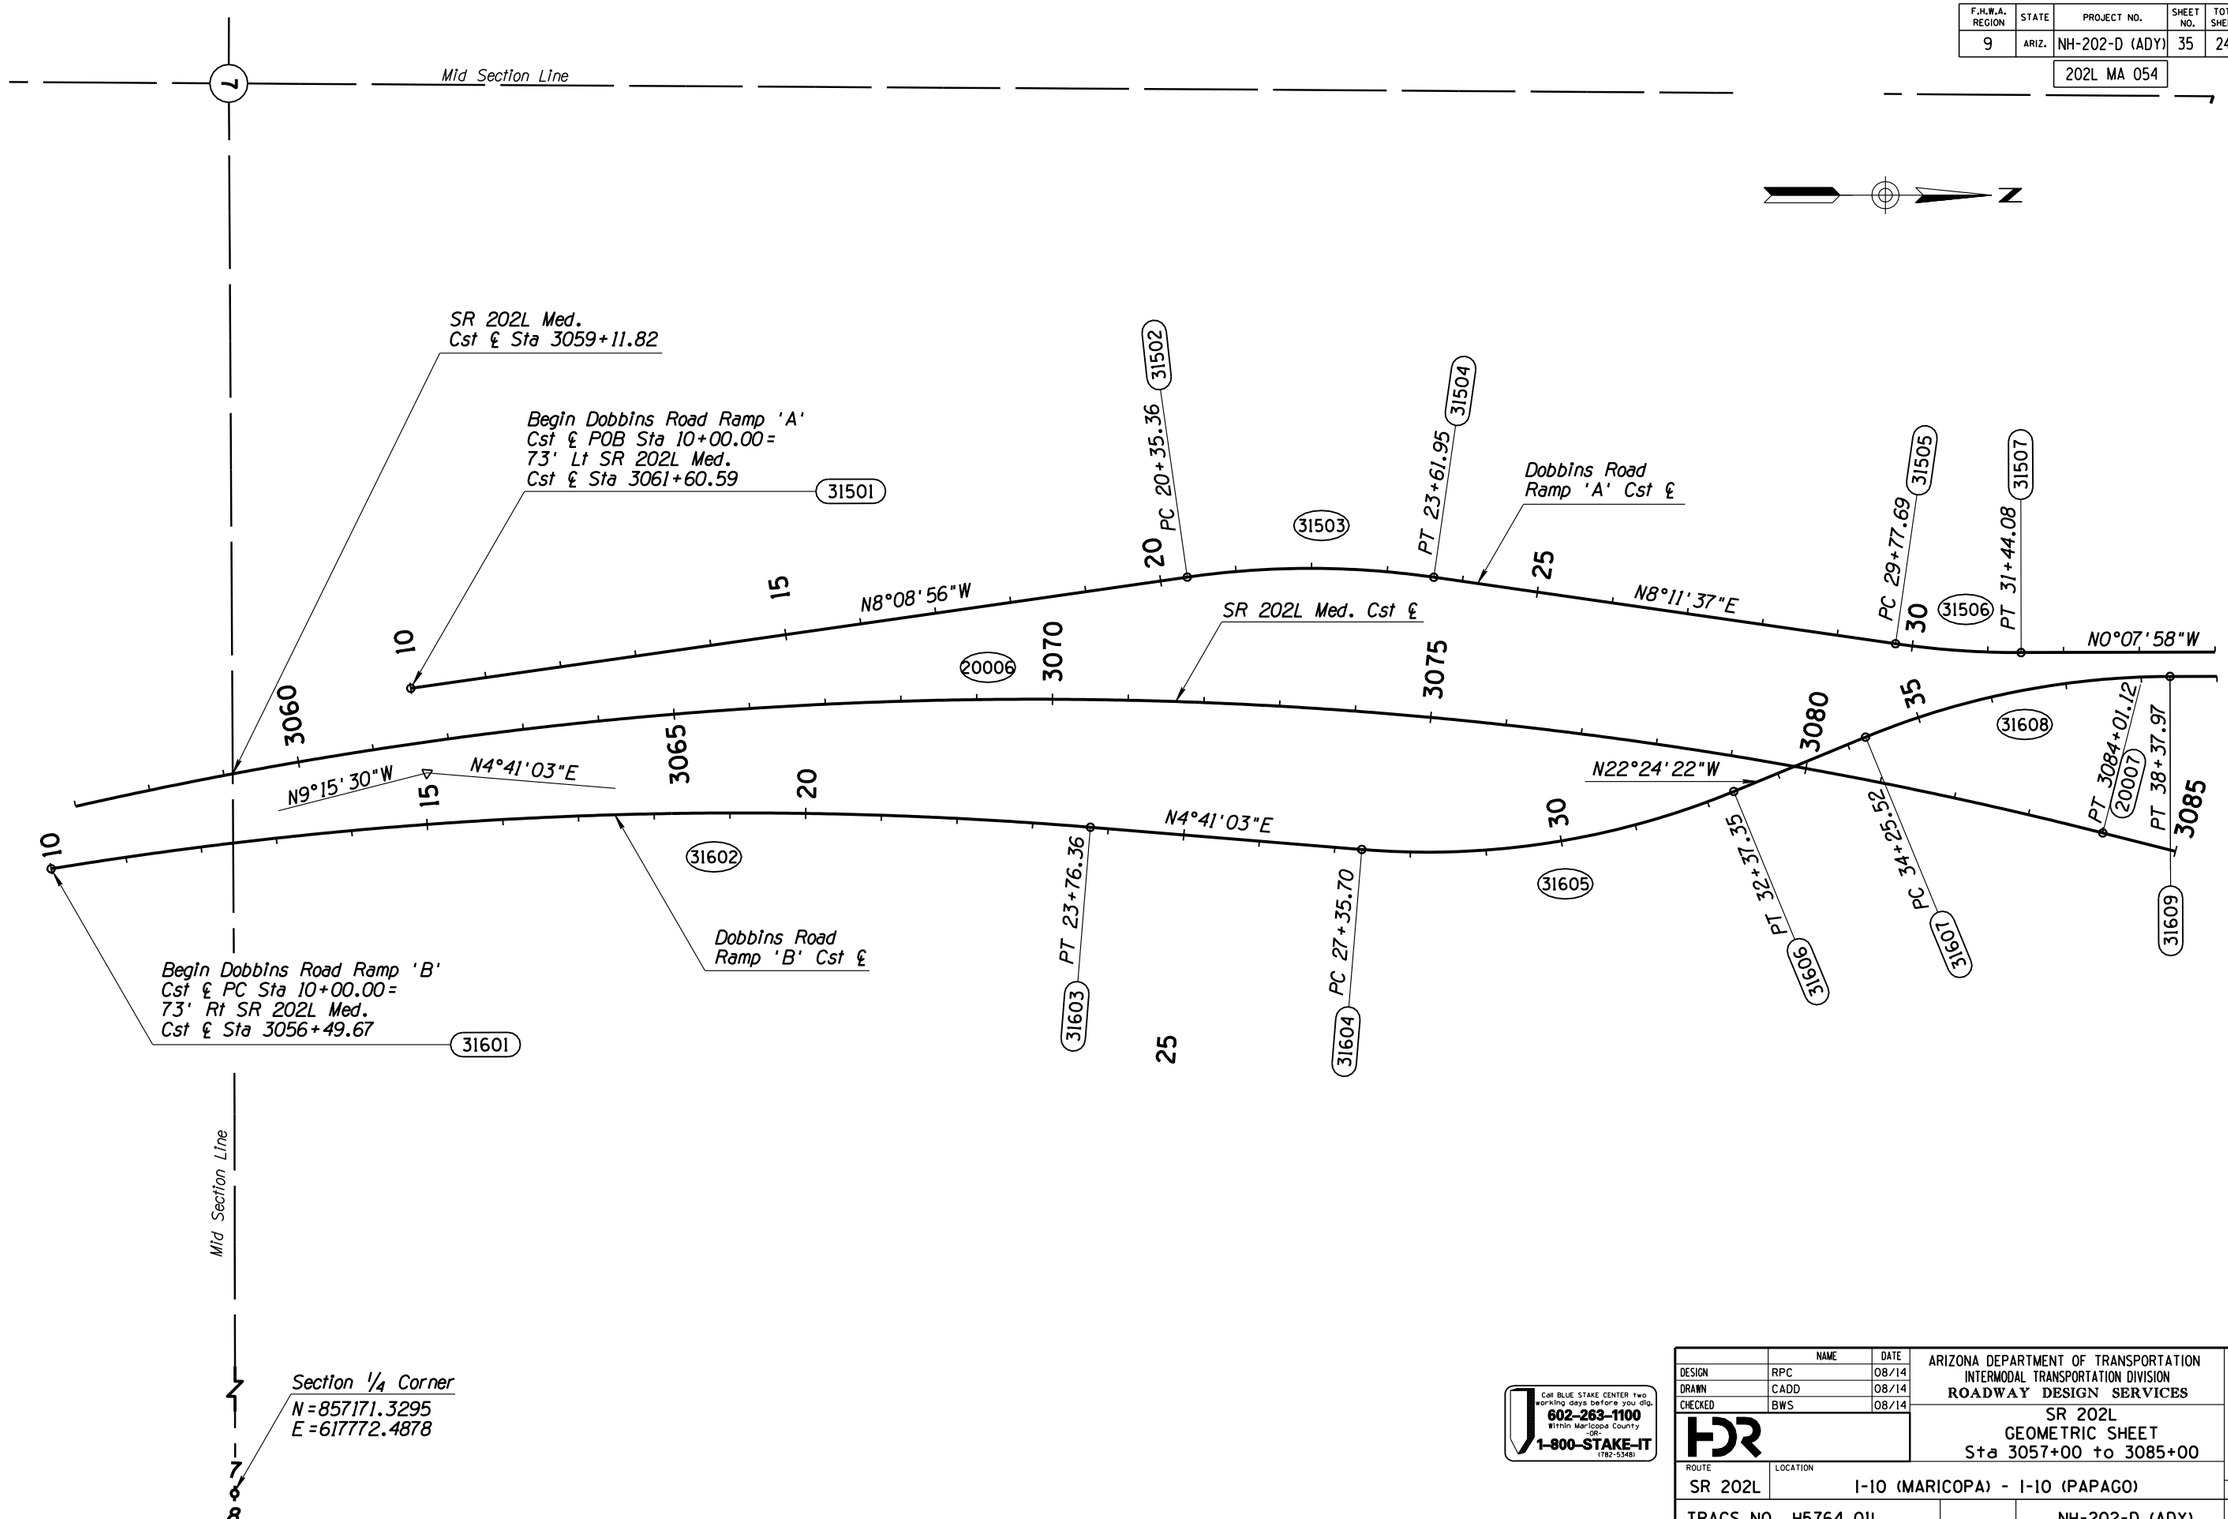

Call BLUE STAKE CENTER two working days before you dig.
602-263-1100 Within Maricopa County
-OR-
1-800-STAKE-IT (782-5348)

	NAME	DATE
DESIGN	RPC	08/14
DRAWN	CADD	08/14
CHECKED	BWS	08/14

ARIZONA DEPARTMENT OF TRANSPORTATION
INTERMODAL TRANSPORTATION DIVISION
ROADWAY DESIGN SERVICES

SR 202L
GEOMETRIC SHEET
Sta 3057+00 to 3085+00

ROUTE	LOCATION	
SR 202L	I-10 (MARICOPA) - I-10 (PAPAGO)	DWG NO C-01.27
TRACS NO. H5764 01L	NH-202-D (ADY)	___ OF ___

FINAL 15%
PLANS
NOT FOR CONSTRUCTION OR RECORDING

FILE NAME: c:\pwworking\phx\d0169640\GE5764W59_26.dgn PLOT DATE: 8/12/2014 TIME: 10:34:23 AM PLOT SCALE: 1:200 PLOT BY: ahoffman

SURVEY NO. | FINISHED PLANS- | REVISIONS- | LOCATION- | DATE-

ccccSYSTIMEccccc ccccDGNcSPECIFICATIONccccc

F.H.W.A. REGION	STATE	PROJECT NO.	SHEET NO.	TOTAL SHEETS	AS BUILT
9	ARIZ.	NH-202-D (ADY)	36	245	

202L MA 054

MATCH LINE STA 16+50 THIS SHEET

End Dobbins Road Ramp 'A'
Cst ℄ POE Sta 34+71.91 =
Dobbins Road Cst ℄
Sta 17+05.03
31507

End Dobbins Road Ramp 'B'
Cst ℄ POE Sta 39+69.34 =
Dobbins Road Cst ℄
Sta 17+37.03
31610

Dobbins Road
Cst ℄ Sta 20+00.00 =
SR 202L Med.
Cst ℄ Sta 3085+78.56

Begin Dobbins Road Ramp 'D'
Cst ℄ POB Sta 10+00.00 =
Dobbins Road Cst ℄
Sta 22+95.00
31801

Dobbins Road Cst ℄

Begin Dobbins Road Ramp 'C'
Cst ℄ POB Sta 10+00.00 =
Dobbins Road Cst ℄
Sta 22+63.00
31701

MATCH LINE STA 16+50

Section Line

PRC 10+70.87 31004

Dobbins Road Cst ℄

PT 19+01.53 31006

PC 17+02.06 31705

PT 14+64.51 31704

PC 11+96.61 31702

PC 23+99.38 31007

PC 12+79.91 31802

PT 16+66.65 31804

PC 18+03.96 31805

PT 22+45.59 31707

PC 5+47.45 31002

POB 0+00.00 31001

N89°47'16"E

N89°51'37"E

N14°36'05"W

N0°08'03"W

N14°15'31"E

N19°13'06"E

N14°45'01"E

N5°55'38"E

Dobbins Road
Ramp 'C' Cst ℄

SR 202L Med. Cst ℄

Dobbins Road
Ramp 'D' Cst ℄

PC 3105+26.57 20008

PC 31+80.56 31708

20009

31709

PT 24+68.34 31807

T1S R2E

Section Line

DOBBINS ROAD

PRC 29+27.12 31009

Exst Dobbins Road Cst ℄

PT 34+54.86 31011

Section Corner
N=859811.4338
E=617790.2246

POE 36+14.40 31012

Section Line

Call BLUE STAKE CENTER two working days before you dig.
602-263-1100
Within Maricopa County
-OR-
1-800-STAKE-IT
(782-5348)

	NAME	DATE
DESIGN	RPC	08/14
DRAWN	CADD	08/14
CHECKED	BWS	08/14

HDR

ARIZONA DEPARTMENT OF TRANSPORTATION
INTERMODAL TRANSPORTATION DIVISION
ROADWAY DESIGN SERVICES

SR 202L
GEOMETRIC SHEET
Sta 3085+00 to 3110+00

FINAL 15%
PLANS
NOT FOR CONSTRUCTION OR RECORDING

ROUTE	LOCATION	DWG NO
SR 202L	I-10 (MARICOPA) - I-10 (PAPAGO)	C-01.28
TRACS NO. H5764 01L	NH-202-D (ADY)	___ OF ___

FILE NAME: c:\pwworking\phx\d0169640\GE5764W59_27.dgn PLOT DATE: 8/12/2014 TIME: 10:34:26 AM PLOT SCALE: 1:200 PLOT BY: ahoffman

SURVEY NO. | FINISHED PLANS- | REVISIONS- | LOCATION- | DATE-

ccccSYSTIMEcccccccccDGNcSPECIFICATIONcccccc

F.H.W.A. REGION	STATE	PROJECT NO.	SHEET NO.	TOTAL SHEETS	AS BUILT
9	ARIZ.	NH-202-D (ADY)	37	245	

202L MA 054

N

Mid Section Line

Begin Baseline Road Ramp 'A'
Cst ℄ PC Sta 10+00.00 =
73' Lt SR 202L Med.
Cst ℄ Sta 3120+41.03

32501

End Dobbins Road Ramp 'C'
Cst ℄ POE Sta 38+94.87 =
73' Lt SR 202L Med.
Cst ℄ Sta 3115+33.08

31710

20010

PT 3117+24.07

32503

PT 16+23.31

Dobbins Road
Ramp 'C' Cst ℄

Baseline Road
Ramp 'A' Cst ℄

SR 202L Med.Cst ℄

32502

N6°56'45"W

N0°42'44"W

PC 3134+66.64

20011

20009

N5°55'38"E

Dobbins Road
Ramp 'D' Cst ℄

SR 202L Med.
Cst ℄ Sta 3112+92.10

End Dobbins Road Ramp 'D'
Cst ℄ POE Sta 35+24.33 =
73' Rt SR 202L Med.
Cst ℄ Sta 3111+93.00

31808

Baseline Road
Ramp 'B' Cst ℄

32602

N7°34'35"E

PT 18+28.79

32603

PC 21+67.23

32604

32605

Begin Baseline Road Ramp 'B'
Cst ℄ PC Sta 10+00.00 =
73' Rt SR 202L Med.
Cst ℄ Sta 3119+82.16

32601

Section 1/4 Corner
N = 862451.6662
E = 617804.6139

3110 3115 3120 3125 3130 3135

35 10 15 20 25

Call BLUE STAKE CENTER two working days before you dig.
602-263-1100 Within Maricopa County
OR
1-800-STAKE-IT (782-5348)

	NAME	DATE
DESIGN	RPC	08/14
DRAWN	CADD	08/14
CHECKED	BWS	08/14

HDR

ARIZONA DEPARTMENT OF TRANSPORTATION
INTERMODAL TRANSPORTATION DIVISION
ROADWAY DESIGN SERVICES

SR 202L
GEOMETRIC SHEET
Sta 3110+00 to 3135+00

ROUTE: SR 202L
LOCATION: I-10 (MARICOPA) - I-10 (PAPAGO)

TRACS NO. H5764 01L | NH-202-D (ADY)

FINAL 15%
PLANS
NOT FOR CONSTRUCTION OR RECORDING

DWG NO C-01.29

____ OF ____

FILE NAME: c:\pwworking\phx\d0169640\GE5764W59_28.dgn | PLOT DATE: 8/12/2014 | PLOT SCALE: 1:200 | PLOT BY: ahoffman | TIME: 10:34:29 AM

SURVEY NO. | FINISHED PLANS- | REVISIONS- | LOCATION- | DATE-

ccccSYSTIMEccccc ccccDGNcSPECIFICATIONccccc

F.H.W.A. REGION	STATE	PROJECT NO.	SHEET NO.	TOTAL SHEETS	AS BUILT
9	ARIZ.	NH-202-D (ADY)	38	245	

202L MA 054

Section Line

Section 1/4 Corner
Exst Baseline Road
Cst ℄ Sta 8+03.46 =
SR 202L Med.
Cst ℄ Sta 3137+82.82,
1,256.65' Lt

N89°47'53"E

End Baseline Road Ramp 'A'
Cst ℄ POE Sta 29+12.76 =
Baseline Road Cst ℄
Sta 18+24.92
32504

Baseline Road
Ramp 'A' Cst ℄

N6°56'45"W

Begin Baseline Road Ramp 'C'
Cst ℄ PC Sta 0+00.00 =
Baseline Road Cst ℄
Sta 18+36.92
32701

Baseline Road
Ramp 'C' Cst ℄

N2°08'17"W

PC 13+83.45
32702

End Baseline Road Ramp 'C'
Cst ℄ PT Sta 22+58.58 =
36' Lt SR 202L EB
Cst ℄ Sta 3165+35.73
32704

End SR 202L Cst ℄
POE Sta 3160+89.43 =
37' Lt SR 202L EB Cst ℄
Sta 3164+00.00
20501

End SR 202L Med. Cst ℄
Cst ℄ POE 3160+89.43
20014

SR 202L Med. Cst ℄

PT 3150+06.16
20013

N8°24'35"W

32703

SR 202L EB Cst ℄
N8°24'35"W

74'

N8°24'35"W

SR 202L WB Cst ℄

Baseline Road
Ramp 'B' Cst ℄

20012

Exst Baseline Road
Cst ℄ Sta 20+61.92 =
SR 202L Med. Cst ℄
Sta 3139+42.96

N0°12'07"W

PT 25+56.04
32606

End Baseline Road
Ramp 'B' Cst ℄ POE
Sta 29+67.45 =
Baseline Road Cst ℄
Sta 22+86.92
32607

PC 1+63.93
32802

32803

PT 6+93.81
32804

N16°05'55"W

Baseline Road
Ramp 'D' Cst ℄

PC 12+63.86
32805

32806

End Baseline Road Ramp 'D' Cst ℄
PT Sta 21+85.88 =
73' Rt SR 202L Med. Cst ℄
Sta 3160+85.26
32807

End SR 202L Med. Cst ℄
POE Sta 3158+57.98 =
37' Rt SR 202L WB Cst ℄
Sta 3164+00.00
20401

BASELINE ROAD

N89°47'53"E

Begin Baseline Road Ramp 'D'
Cst ℄ PC Sta 0+00.00 =
Baseline Road Cst ℄
Sta 22+98.92
32801

Exst Baseline Road Cst

Section Corner
Exst Baseline Road
Cst ℄ Sta 31+33.26 =
SR 202L Med.
Cst ℄ Sta 3136+62.08,
1,070.10' Rt

Section Line

POE 31+33.26

Call BLUE STAKE CENTER two working days before you dig.
602-263-1100
Within Maricopa County
-OR-
1-800-STAKE-IT
(782-5348)

	NAME	DATE
DESIGN	RPC	08/14
DRAWN	CADD	08/14
CHECKED	BWS	08/14

HDR

ARIZONA DEPARTMENT OF TRANSPORTATION
INTERMODAL TRANSPORTATION DIVISION
ROADWAY DESIGN SERVICES

SR 202L
GEOMETRIC SHEET
Sta 3135+00 to 3168+00

FINAL 15%
PLANS
NOT FOR
CONSTRUCTION
OR RECORDING

ROUTE	LOCATION	DWG NO
SR 202L	I-10 (MARICOPA) - I-10 (PAPAGO)	C-01.30
TRACS NO. H5764 01L	NH-202-D (ADY)	____ OF ____

FILE NAME: c:\pwworking\phx\d0169640\GE5764W59_29.dgn PLOT SCALE: 1:200 PLOT BY: ahoffman
PLOT DATE: 8/12/2014 TIME: 10:34:32 AM
SURVEY NO. | FINISHED PLANS- | REVISIONS- | LOCATION- | DATE- | SURVEY NO.

ccccSYSTIMEcccccc ccccDGNcSPECIFICATIONcccccc

F.H.W.A. REGION	STATE	PROJECT NO.	SHEET NO.	TOTAL SHEETS	AS BUILT
9	ARIZ.	NH-202-D (ADY)	39	245	
		202L MA 054			

Mid Section Line

T1N R2E

31

Center of Section
N=867730.1018
E=615451.3669

Mid Section Line

SR 202L EB Cst ℄
Sta 3169+15.67

SR 202L EB Cst ℄

3170 3175 3180 3185 3190

N8°24'35"W

74'

N8°24'35"W

SR 202L WB Cst ℄
Sta 3169+04.99

SR 202L WB Cst ℄

3170 3175 3180 3185 3190

Begin Southern Avenue Ramp 'A'
Cst ℄ PC Sta 0+00.00=
36' Lt SR 202L EB
Cst ℄ Sta 3176+81.74

33501

33502

33503

PT 5+45.06

5

Southern Avenue
Ramp 'A' Cst ℄

10

N12°57'07"W

15

20502

PC 3189+39.53

Begin Southern Avenue Ramp 'B'
Cst ℄ PC Sta 0+00.00=
36' Rt SR 202L WB
Cst ℄ Sta 3175+50.31

33601

33602

5

Southern Avenue
Ramp 'B' Cst ℄

10

N0°02'53"E

15

20402

PC 3185+29.29

PT 11+80.16

33603

Section 1/4 Corner
N=867739.2971
E=618089.9786

31

Call BLUE STAKE CENTER two working days before you dig.
602-263-1100
Within Maricopa County
-OR-
1-800-STAKE-IT
(782-5348)

	NAME	DATE
DESIGN	RPC	08/14
DRAWN	CADD	08/14
CHECKED	BWS	08/14

HDR

ARIZONA DEPARTMENT OF TRANSPORTATION
INTERMODAL TRANSPORTATION DIVISION
ROADWAY DESIGN SERVICES

SR 202L
GEOMETRIC SHEET
Sta 3168+00 to 3194+00

FINAL 15%
PLANS
NOT FOR CONSTRUCTION OR RECORDING

ROUTE	LOCATION	
SR 202L	I-10 (MARICOPA) - I-10 (PAPAGO)	DWG NO C-01.31
TRACS NO. H5764 01L	NH-202-D (ADY)	___ OF ___

FILE NAME: c:\pwworking\phx\d0169640\GE5764W59_30.dgn PLOT DATE: 8/12/2014 TIME: 10:34:36 AM PLOT SCALE: 1:200 PLOT BY: ahoffman

SURVEY NO. | FINISHED PLANS- | REVISIONS- | LOCATION- | DATE-

cccccSYSTIMEccccc ccccDGNcSPECIFICATIONccccc

F.H.W.A. REGION	STATE	PROJECT NO.	SHEET NO.	TOTAL SHEETS	AS BUILT
9	ARIZ.	NH-202-D (ADY)	40	245	

202L MA 054

Section 1/4 Corner
N=870376.6630
E=615413.0303

Section Line

Mid Section Line

Mid Section Line

31 30

PL 13+74.14

AVENUE

T1N R2E

N

End Southern Avenue Ramp 'A'
Cst ℄ POE Sta 19+35.41=
Southern Avenue Cst ℄
Sta 17+71.82

33504

Begin Southern Avenue Ramp 'C'
Cst ℄ POB Sta 0+00.00=
Southern Avenue Cst ℄
Sta 17+83.82

33701

Southern Avenue
Ramp 'A' Cst ℄

N12°57'07"W

PC 4+37.43

33702

N0°02'53"E

Southern Avenue
Ramp 'C' Cst ℄

33703

PRC 11+40.11

33704

PT 3207+60.93

20504

End Southern Avenue Ramp 'C'
Cst ℄ PT Sta 20+30.01=
36' Lt SR 202L EB Cst ℄
Cst ℄ Sta 3216+11.81

33706

33705

3195 3200 3205 3210 3215 3220

SR 202L EB Cst ℄

N0°41'50"E

138'

SR 202L WB Cst ℄

20503

20403

20

N0°41'50"E

Exst Southern Avenue
Cst ℄ Sta 19+59.73=
SR 202L EB
Cst ℄ Sta 3195+76.53

Exst Southern Avenue
Cst ℄ Sta 20+63+98=
SR 202L WB
Cst ℄ Sta 3195+70.68

20404 PT 3203+50.69

33803

N8°42'07"W

N0°02'53"E

Southern Avenue
Ramp 'D' Cst ℄

End Southern Avenue Ramp 'D'
Cst ℄ PT Sta PT 17+95.65=
36' Rt SB 202L WB Cst ℄
Cst ℄ Sta 3213+57.46

33804

Southern Avenue
Ramp 'B' Cst ℄

End Southern Avenue
Ramp 'B' Cst ℄ POE
Sta 20+02.92=
Southern Avenue Cst ℄
Sta 22+62.82

33604

PC 6+67.75

33802

25 Begin Southern Avenue Ramp 'D'
Cst ℄ POB Sta 0+00.00=
Southern Avenue Cst ℄
Sta 22+74.82

33801

Exst Southern Aveue Cst ℄

SOUTHERN

S89°57'07"E

Section 1/4 Corner
N=870374.4486
E=618057.9505

30

31 30
32 29

Call BLUE STAKE CENTER two working days before you dig.
602-263-1100
Within Maricopa County
OR
1-800-STAKE-IT
(782-5348)

	NAME	DATE
DESIGN	RPC	08/14
DRAWN	CADD	08/14
CHECKED	BWS	08/14

HDR

ARIZONA DEPARTMENT OF TRANSPORTATION
INTERMODAL TRANSPORTATION DIVISION
ROADWAY DESIGN SERVICES

SR 202L
GEOMETRIC SHEET
Sta 3194+00 to 3222+00

FINAL 15%
PLANS
NOT FOR CONSTRUCTION OR RECORDING

ROUTE	LOCATION	DWG NO
SR 202L	I-10 (MARICOPA) - I-10 (PAPAGO)	C-01.32

TRACS NO. H5764 01L | NH-202-D (ADY) | ___ OF ___

FILE NAME: c:\pwworking\phx\d0169640\GE5764W59_31.dgn PLOT SCALE: 1:200 PLOT BY: ahoffman
PLOT DATE: 8/12/2014 TIME: 10:34:38 AM
SURVEY NO. | FINISHED PLANS- | REVISIONS- | LOCATION- | DATE-

ccccSYSTIMEccccc ccccDGNcSPECIFICATIONccccc

F.H.W.A. REGION	STATE	PROJECT NO.	SHEET NO.	TOTAL SHEETS	AS BUILT
9	ARIZ.	NH-202-D (ADY)	41	245	
		202L MA 054			

Mid Section Line

30

Center of Section
N=873516.2054
E=615208.3915

T1N R2E

N

SR 202L EB
Cst ℄ Sta 3226+65.44

34501

Begin Broadway Road Ramp 'A'
Cst ℄ PC Sta 0+00.00=
36' Lt SR 202L EB
Cst ℄ Sta 3232+48.65

Broadway Road
Ramp 'A' Cst ℄

34502

34503
PT 11+82.78

34504
PC 14+37.37

34505

N9°09'34"W

3225 3230 5 3235 10 3240 15 3245 3250

N0°41'50"E

SR 202L EB Cst ℄

138'

SR 202L WB Cst ℄

N0°41'50"E

3225 3230 5 3235 10 3240 15 3245 3250

SR 202L WB
Cst ℄ Sta 3226+39.26

34602

N4°41'50"E

34603
PT 5+58.14

Broadway Road
Ramp 'B' Cst ℄

34604
PC 13+49.45

34605

34606
PT 18+95.90

3230 5 3235 10 15 20

Begin Broadway Road Ramp 'B'
Cst ℄ PC Sta 0+00.00=
36' Rt SR 202L WB
Cst ℄ Sta 3229+31.50

34601

Mid Section Line

Section 1/4 Corner
N=873301.3999
E=617907.6204

Call BLUE STAKE CENTER two working days before you dig.
602-263-1100
Within Maricopa County
-OR-
1-800-STAKE-IT
(782-5348)

	NAME	DATE
DESIGN	RPC	08/14
DRAWN	CADD	08/14
CHECKED	BWS	08/14

HDR

ARIZONA DEPARTMENT OF TRANSPORTATION
INTERMODAL TRANSPORTATION DIVISION
ROADWAY DESIGN SERVICES

SR 202L
GEOMETRIC SHEET
Sta 3222+00 to 3250+00

FINAL 15%
PLANS
NOT FOR CONSTRUCTION OR RECORDING

ROUTE	LOCATION	DWG NO
SR 202L	I-10 (MARICOPA) - I-10 (PAPAGO)	C-01.33
TRACS NO. H5764 01L	NH-202-D (ADY)	___ OF ___

FILE NAME: c:\pwworking\phx\d0169640\GE5764W59_32.dgn
PLOT DATE: 8/12/2014 TIME: 10:34:41 AM
PLOT SCALE: 1:200
PLOT BY: ahoffman

SURVEY NO. | FINISHED PLANS- | REVISIONS- | LOCATION- | DATE-

ccccSYSTIMEccccc ccccDGNcSPECIFICATIONccccc

F.H.W.A. REGION	STATE	PROJECT NO.	SHEET NO.	TOTAL SHEETS	AS BUILT
9	ARIZ.	NH-202-D (ADY)	42	245	
		202L MA 054			

30 19

Section 1/4 Corner
N=876335.0452
E=615024.6542

Mid Section Line
S87°46'02"E

T1N R2E

End Broadway Road Ramp 'A'
Cst ℄ POE Sta 22+75.81=
Broadway Road Cst ℄
Sta 18+46.40

34507

34506

PT 18+29.29

Broadway Road
Ramp 'A' Cst ℄

N6°31'04"E

34505

Exst Broadway Road
Cst ℄ Sta 19+96.00=
SR 202L EB Cst ℄
Sta 3255+07.13

ROAD

Begin SB Access Rd
Cst ℄ POB Sta 0+00.00=
Broadway Road Cst ℄
Sta 18+58.36

43001

20505

PC 3256+90.09

SR 202L EB Cst ℄

N5°13'31"E

43002

PC 9+62.85

20507

PRC 3266+70.06

EQUATION
SR 202L EB Cst ℄ POE Sta 3277+18.28 Bk=
37' Lt of SR 202L Med. Cst ℄ Sta 3277+64.72 Ahd

20509

PT 3276+50.03

43004

PT 21+42.05

SB Access Rd Cst ℄

43003

20508

N0°41'50"E

79'

116'

74'

91'

3250 3255 3260 3265 3270 3275

SR 202L WB Cst ℄

N0°41'50"E

N0°46'02"W

Broadway Road
Ramp 'B' Cst ℄

End Broadway Road Ramp 'B'
Cst ℄ POE Sta 25+54.89=
Broadway Road Cst ℄
Sta 22+40.02

34607

Exst Broadway Road
Cst ℄ Sta 21+30.60=
SR 202L Cst ℄
Sta 3254+86.55

N2°13'58"E

PC 3+71.64

42002

42003

Begin NB Access Rd
Cst ℄ POB Sta 0+00.00=
Broadway Road Cst ℄
Sta 22+52.02

42001

N2°44'33"W

PT 8+69.17

42004

PC 11+74.18

42005

42006

PT 15+18.16

42007

NB Access Rd Cst ℄

EQUATION
SR 202L Med. Cst ℄ Sta 3277+64.72 Ahd=
SR 202L WB Cst ℄ POE Sta 3277+00.00 Bk=
SR 202L EB Cst ℄ POE Sta 3277+18.28 Bk

EQUATION
SR 202L WB Cst ℄ POE Sta 3277+00.00 Bk=
37' Rt of SR 202L Med. Cst ℄ Sta 3277+64.72 Ahd

BROADWAY

Exst Broadway Road Cst ℄

S87°46'02"E

Section 1/4 Corner
N=876228.4981
E=617757.5374

30 19
29 20

Call BLUE STAKE CENTER two working days before you dig.
602-263-1100
Within Maricopa County
OR:
1-800-STAKE-IT
(782-5348)

	NAME	DATE
DESIGN	RPC	08/14
DRAWN	CADD	08/14
CHECKED	BWS	08/14

HDR

ARIZONA DEPARTMENT OF TRANSPORTATION
INTERMODAL TRANSPORTATION DIVISION
ROADWAY DESIGN SERVICES

SR 202L
GEOMETRIC SHEET
Sta 3250+00 to 3278+00

FINAL 15%
PLANS
NOT FOR CONSTRUCTION OR RECORDING


ROUTE	LOCATION	DWG NO
SR 202L	I-10 (MARICOPA) - I-10 (PAPAGO)	C-01.34
TRACS NO. H5764 01L	NH-202-D (ADY)	____ OF ____

FILE NAME: c:\pwworking\phx\d0169640\GE5764W59_33.dgn PLOT SCALE: 1:200 PLOT BY: ahoffman
PLOT DATE: 8/12/2014 TIME: 10:34:44 AM
SURVEY NO. | FINISHED PLANS- | REVISIONS- | LOCATION- | DATE-

ccccSYSTIMEccccc ccccDGNcSPECIFICATIONccccc

F.H.W.A. REGION	STATE	PROJECT NO.	SHEET NO.	TOTAL SHEETS	AS BUILT
9	ARIZ.	NH-202-D (ADY)	43	245	

202L MA 054

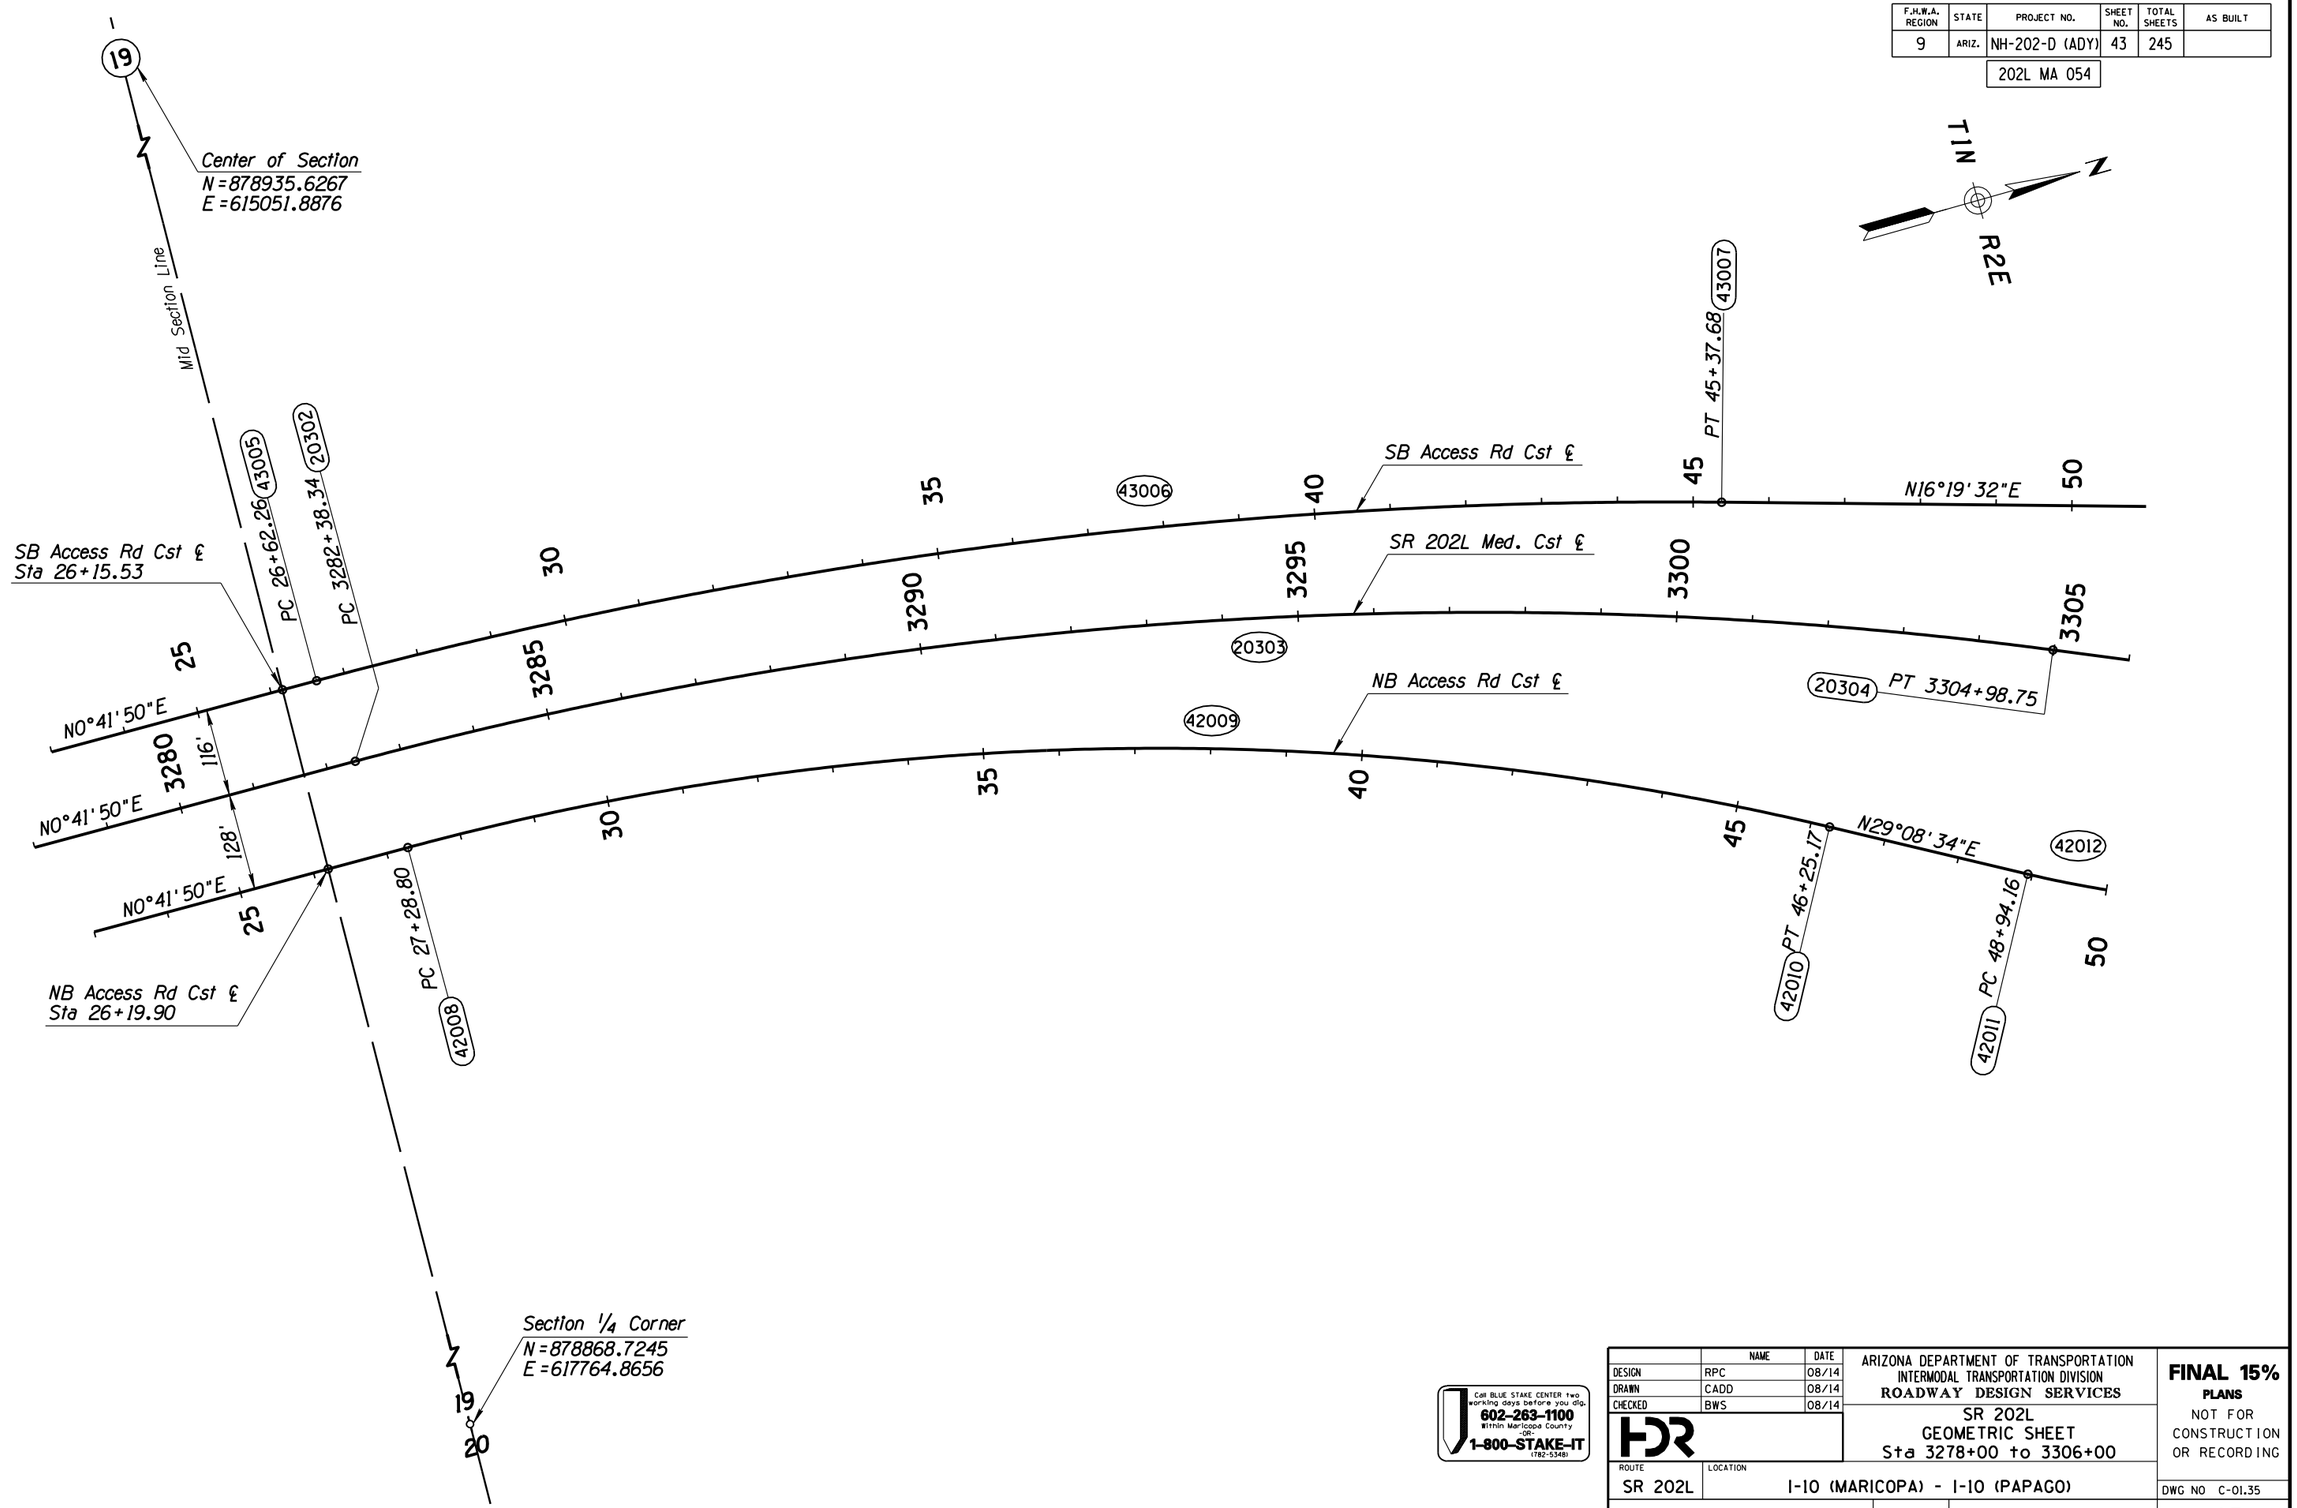

Call BLUE STAKE CENTER two working days before you dig.
602-263-1100
Within Maricopa County
-OR-
1-800-STAKE-IT
(782-5348)

	NAME	DATE
DESIGN	RPC	08/14
DRAWN	CADD	08/14
CHECKED	BWS	08/14

HDR

ARIZONA DEPARTMENT OF TRANSPORTATION
INTERMODAL TRANSPORTATION DIVISION
ROADWAY DESIGN SERVICES

SR 202L
GEOMETRIC SHEET
Sta 3278+00 to 3306+00

FINAL 15%
PLANS
NOT FOR CONSTRUCTION OR RECORDING

ROUTE	LOCATION	DWG NO C-01.35
SR 202L	I-10 (MARICOPA) - I-10 (PAPAGO)	
TRACS NO. H5764 01L	NH-202-D (ADY)	____ OF ____

FILE NAME: c:\pwworking\phx\d0169640\GE5764W59_34.dgn | PLOT SCALE: 1:200 | PLOT BY: ahoffman | PLOT DATE: 8/12/2014 | TIME: 10:34:47 AM
SURVEY NO. | FINISHED PLANS- | REVISIONS- | LOCATION- | DATE-

ccccSYSTIMEccccc ccccDGNcSPECIFICATIONccccc

F.H.W.A. REGION	STATE	PROJECT NO.	SHEET NO.	TOTAL SHEETS	AS BUILT
9	ARIZ.	NH-202-D (ADY)	44	245	

202L MA 054

End SB Access Rd
Cst ℄ POE Sta 52+99.68 =
Lower Buckeye Road Cst ℄
Sta 17+53.66 — 43008

Begin Lower Buckeye Road Ramp 'C'
Cst ℄ POB Sta 0+00.00 =
Lower Buckeye Road Cst ℄
Sta 17+65.66 — 35701

S88°40'28"E

LOWER BUCKEYE ROAD

Section Line

PC 2+56.24 — 35702

Lower Buckeye Rd
Cst ℄ Sta 20+00.00 =
SR 202L Med.
Cst ℄ Sta 3308+88.12

PRC 7+61.56 — 35704

SB Access Rd Cst ℄

N16°19'25"E

N16°19'32"E

35703

PC 3319+22.61 — 20305

Lower Buckeye Road
Ramp 'C' Cst ℄

35705

PC 20+47.82 — 40004

40005

SR 202L Med. Cst ℄

N23°18'05"E

20306

N40°23'42"W

N6°01'17"E

PT 20+87.69 — 35804

PT 17+73.31 — 40003

35803

Lower Buckeye Road
Ramp 'D' Cst ℄

N16°19'32"E

PC 10+57.58 — 35802

SB Frontage Rd Cst ℄

NB Access Rd Cst ℄

42012

N16°19'32"E

PT 52+14.59 — 42013

Begin SB Frontage Rd
Cst ℄ PC Sta 11+75.22 =
27' Lt NB Frontage Rd Cst ℄
Sta 11+75.91, 27.85' Lt — 40001

40002

N0°04'18"W

End NB Access Rd
Cst ℄ POE Sta 53+89.75 =
Lower Buckeye Road Cst ℄
Sta 22+94.66 — 42014

S88°40'28"E

Begin Lower Buckeye Road Ramp 'D'
Cst ℄ POB Sta 0+00.00 =
Lower Buckeye Road Cst ℄
Sta 23+06.66 — 35801

NB Frontage Rd Cst ℄

Exst Lower Buckeye Rd Cst ℄

59TH AVENUE

Exst 59th Avenue Cst ℄

Exst 59th Avenue
Cst ℄

NB Frontage Rd
Cst ℄

Section Corner
N = 881509.6000
E = 617772.0087

Begin NB Frontage Rd
Cst ℄ POB Sta 0+00.00 =
Lower Buckeye Road Cst ℄
Sta 30+13.33 — 41001

Call BLUE STAKE CENTER two working days before you dig.
602-263-1100 Within Maricopa County
-OR-
1-800-STAKE-IT (782-5348)

	NAME	DATE
DESIGN	RPC	08/14
DRAWN	CADD	08/14
CHECKED	BWS	08/14

HDR

ARIZONA DEPARTMENT OF TRANSPORTATION
INTERMODAL TRANSPORTATION DIVISION
ROADWAY DESIGN SERVICES

SR 202L
GEOMETRIC SHEET
Sta 3306+00 to 3332+00

ROUTE: SR 202L
LOCATION: I-10 (MARICOPA) - I-10 (PAPAGO)
TRACS NO. H5764 01L
NH-202-D (ADY)

FINAL 15%
PLANS
NOT FOR CONSTRUCTION OR RECORDING

DWG NO C-01.36

____ OF ____

FILE NAME: c:\pwworking\phx\d0169640\GE5764W59_35.dgn PLOT DATE: 8/12/2014 TIME: 10:34:51 AM PLOT SCALE: 1:200 PLOT BY: ahoffman

SURVEY NO. | FINISHED PLANS- | REVISIONS- | LOCATION- | DATE-

ccccSYSTIMEccccc ccccDGNcSPECIFICATIONccccc

F.H.W.A. REGION	STATE	PROJECT NO.	SHEET NO.	TOTAL SHEETS	AS BUILT
9	ARIZ.	NH-202-D (ADY)	45	245	
		202L MA 054			

Corner of Section
N=884196.2455
E=615092.9470

End Lower Buckeye Road Ramp 'C'
Cst ℄ PT 25+50.81=
73' Lt SR 202L
Cst ℄ Sta 3333+68.76
35706

PT 27+30.05 40006

PC 29+77.69 40007

N14°09'02"E

40005

40008

35705

PT 3337+66.74 20307

20306

Begin Buckeye Road Ramp 'A'
Cst ℄ PC Sta 0+00.00=
73' Lt SR 202L Med.
Cst ℄ Sta 3341+37.46
37501

40009

PT 35+33.72

37503

PT 5+20.00

37502

Buckeye Road
Ramp 'A' Cst ℄

SB Frontage Rd Cst ℄

NO°14'59"E

N4°05'01"W

SR 202L Med. Cst ℄

NO°14'59"E

T11N R2E

N

SR 202L Med.
Cst ℄ Sta 3336+41.74

BI 26+37.50

Buckeye Road
Ramp 'B' Cst ℄

N4°33'20"E

37602

59TH AVENUE

NO°04'40"W

Section Line

NO°05'02"W

37605

End Lower Buckeye Road Ramp 'D'
Cst ℄ POE Sta 23+46.80=
73' Rt SR 202L Med.
Cst ℄ Sta 3326+93.70
35806

Section 1/4 Corner
N=884147.1009
E=617768.7132

PT 5+44.92

37603

Exst 59th Avenue Cst ℄

NB Frontage Rd Cst ℄

Begin Buckeye Road Ramp 'B'
Cst ℄ PC Sta 0+00.00=
73' Rt SR 202L Med.
Cst ℄ Sta 3337+34.70
37601

PC 17+50.62

37604

Exst 59th Avenue
Cst ℄

6'

NB Frontage Rd
Cst ℄

Mid Section Line

End Buckeye Road Ramp 'B'
Cst ℄ PT 22+13.94=
12' Lt 59th Ave NB Frontage Rd
Cst ℄ Sta 49+42.81
37606

Call BLUE STAKE CENTER two working days before you dig.
602-263-1100
Within Maricopa County
-OR-
1-800-STAKE-IT
(782-5348)

	NAME	DATE
DESIGN	RPC	08/14
DRAWN	CADD	08/14
CHECKED	BWS	08/14

HDR

ARIZONA DEPARTMENT OF TRANSPORTATION
INTERMODAL TRANSPORTATION DIVISION
ROADWAY DESIGN SERVICES

SR 202L
GEOMETRIC SHEET
Sta 3332+00 to 3360+00

FINAL 15%
PLANS
NOT FOR CONSTRUCTION OR RECORDING

ROUTE	LOCATION	DWG NO
SR 202L	I-10 (MARICOPA) - I-10 (PAPAGO)	C-01.37
TRACS NO. H5764 01L	NH-202-D (ADY)	___ OF ___

FILE NAME: c:\pwworking\phx\d0169640\GE5764W59_36.dgn PLOT DATE: 8/12/2014 TIME: 10:34:56 AM PLOT SCALE: 1:200 PLOT BY: ahoffman

SURVEY NO. | FINISHED PLANS- | REVISIONS- | LOCATION- | DATE-

ccccSYSTIMEccccc ccccDGNcSPECIFICATIONccccc

F.H.W.A. REGION	STATE	PROJECT NO.	SHEET NO.	TOTAL SHEETS	AS BUILT
9	ARIZ.	NH-202-D (ADY)	46	245	
		202L MA 054			

End Buckeye Road Ramp 'A'
Cst ℄ POE Sta 19+68.16 =
59th Avenue SB Frontage Rd Cst ℄
Sta 52+71.20 — 37504

Section Corner
N = 886826.0165
E = 615106.7763

SB Frontage Rd Cst ℄ Sta 54+50.67 =
Buckeye Rd Cst ℄ Sta 17+88.05 — 40010

Begin Buckeye Road Ramp 'C'
Cst ℄ PC Sta 0+00.00 =
59th Avenue SB Frontage Rd Cst ℄
Sta 56+84.92, 12.00' Rt — 37701

SR 202L Med.
Cst ℄ Sta 3362+78.17

SB Frontage Rd Cst ℄

End Buckeye Road Ramp 'C'
Cst ℄ POE Sta 19+24.15 =
73' Lt SR 202L Med.
Cst ℄ Sta 3384+28.75 — 37704

Buckeye Road
Ramp 'A' Cst ℄

SR 202L Med. Cst ℄

Buckeye Road
Ramp 'C' Cst ℄

PC 3379+88.47 — 20308

Buckeye Road
Ramp 'D' Cst ℄

Exst 59th Avenue Cst ℄

PC 14+02.46 — 37802

PC 67+35.14 — 41003

PRC 70+73.54 — 41005

Section Corner
N = 886784.3428
E = 617764.8516

Begin Buckeye Road Ramp 'D'
Cst ℄ POB Sta 0+00.00 =
59th Avenue NB Frontage Rd Cst ℄
Sta 56+56.81 — 37801

NB Frontage Rd Cst ℄

NB Frontage Rd Cst ℄ Sta 52+74.76 =
Buckeye Rd Cst ℄ Sta 22+02.00 — 41002

Exst 59th Avenue
Cst ℄

NB Frontage Rd
Cst ℄

	NAME	DATE
DESIGN	RPC	08/14
DRAWN	CADD	08/14
CHECKED	BWS	08/14

ARIZONA DEPARTMENT OF TRANSPORTATION
INTERMODAL TRANSPORTATION DIVISION
ROADWAY DESIGN SERVICES

SR 202L
GEOMETRIC SHEET
Sta 3360+00 to 3388+00

FINAL 15%
PLANS
NOT FOR CONSTRUCTION OR RECORDING

ROUTE	LOCATION	DWG NO C-01.38
SR 202L	I-10 (MARICOPA) - I-10 (PAPAGO)	
TRACS NO. H5764 01L	NH-202-D (ADY)	___ OF ___

Call BLUE STAKE CENTER two working days before you dig.
602-263-1100 Within Maricopa County
-OR-
1-800-STAKE-IT (782-5348)

FILE NAME: c:\pwworking\phx\d0169640\GE5764W59_37.dgn PLOT DATE: 8/12/2014 TIME: 10:35:01 AM PLOT SCALE: 1:200 PLOT BY: ahoffman

SURVEY NO. | FINISHED PLANS- | REVISIONS- | LOCATION- | DATE-

ccccSYSTIMEcccccccccDGNcSPECIFICATIONcccccc

F.H.W.A. REGION	STATE	PROJECT NO.	SHEET NO.	TOTAL SHEETS	AS BUILT
9	ARIZ.	NH-202-D (ADY)	47	245	

202L MA 054

T1N R2E

7

Corner of Section
N=889450.0396
E=615136.4070

Mid Section Line

SR 202L Med. Cst ℄
Sta 3389+16.64

20310 PT 3392+32.21
N9°29'21"E

Begin Van Buren Street Ramp 'A'
Cst ℄ PC Sta 0+00.00=
73' Lt SR 202L Med.
Cst ℄ Sta 3395+20.42
38501

40014 PC 91+13.00

Van Buren Street
Ramp 'A' Cst ℄

40016 PT 95+45.01

38503 PT 9+22.66

SB Frontage Rd Cst ℄

End Van Buren Street Ramp 'A'
Cst ℄ POE Sta 17+56.49=
SB Frontage Rd Cst ℄
Sta 104+66.62
38504

Exst 59th Avenue Cst ℄

20309 N12°41'14"E

Section Line

59TH AVENUE N1°09'10"W

N0°15'40"E

N3°00'33"E

38502

40015

PC 3399+20.12
20311

SR 202L Med.
Cst ℄ Sta 3395+66.34

SR 202L Med. Cst ℄
20312

PT 3411+54.12
20313

N0°20'50"E

41006

Section 1/4 Corner
N=889420.1665
E=617776.6785

Van Buren Street
Ramp 'B' Cst ℄

38602

41008

PRC 87+12.83
41007

PRC 5+01.54
38603

38604

N3°20'50"E

NB Frontage Rd Cst ℄

PT 98+07.71
41009

End Van Buren Street Ramp 'B'
Cst ℄ PT 14+58.57=
12' Lt NB Frontage Rd
Cst ℄ Sta 102+30.36
38605

End Buckeye Road Ramp 'D'
Cst ℄ PT Sta 22+85.71=
73' Rt SR 202L Med.
Cst ℄ Sta 3389+53.11
37804

Begin Van Buren Street Ramp 'B'
Cst ℄ PC Sta 0+00.00=
73' Rt SR 202L Med.
Cst ℄ Sta 3397+95.57
38601

8

Corner of Section
N=889372.6313
E=620427.7901

Call BLUE STAKE CENTER two working days before you dig.
602-263-1100
Within Maricopa County
-OR-
1-800-STAKE-IT
(782-5348)

	NAME	DATE
DESIGN	RPC	08/14
DRAWN	CADD	08/14
CHECKED	BWS	08/14

HDR

ARIZONA DEPARTMENT OF TRANSPORTATION
INTERMODAL TRANSPORTATION DIVISION
ROADWAY DESIGN SERVICES

SR 202L
GEOMETRIC SHEET
Sta 3388+00 to 3414+00

ROUTE: SR 202L
LOCATION: I-10 (MARICOPA) - I-10 (PAPAGO)

TRACS NO. H5764 01L | NH-202-D (ADY)

FINAL 15%
PLANS
NOT FOR CONSTRUCTION OR RECORDING

DWG NO C-01.39

___ OF ___

FILE NAME: c:\pwworking\phx\d0169640\GE5764W59_38.dgn | PLOT DATE: 8/12/2014 | TIME: 10:35:06 AM | PLOT SCALE: 1:200 | PLOT BY: ahoffman

SURVEY NO. | FINISHED PLANS- | REVISIONS- | LOCATION- | DATE-

ccccSYSTIMEccccc ccccDGNcSPECIFICATIONccccc

F.H.W.A. REGION	STATE	PROJECT NO.	SHEET NO.	TOTAL SHEETS	AS BUILT
9	ARIZ.	NH-202-D (ADY)	48	245	

202L MA 054

T1N R2E

N

Section Line
S89°38'01"E

SB Frontage Rd
Cst ℄ Sta 107+46.77 =
Exst Van Buren St
Cst ℄ Sta 17+88.90
40017

Section Corner
N=892057.6444
E=617788.7004

Begin Ramp 'W-S'
Cst ℄ POB Sta 400+00.00 =
37' Lt SR 202L Med.
Cst ℄ Sta 3418+00.00
20901

SB Frontage Rd Cst ℄

Exst 59th Avenue Cst ℄

End Ramp 'E-S'
Cst ℄ PT Sta 152+96.03 =
217.78' Rt SB Frontage Rd
Cst ℄ Sta 15+09.99
20609

End SB Frontage Rd
Cst ℄ POE Sta 130+23.72 =
28.9' Lt NB Frontage Rd
Cst ℄ Sta 129+67.62
40018

PI 105+48.10
PI 17+88.90
59TH AVENUE
Section Line
N0°31'27"E
N0°31'27"E
41017

End SR 202L Med. Cst ℄
POE Sta 3418+00.00
20314

SR 202L Med.
Cst ℄
S87°46'44"E
N0°20'50"E
N0°20'50"E

PC 124+11.85

End NB Frontage Rd
Cst ℄ PT Sta 129+67.62 =
28.9' Rt SB Frontage Rd
Cst ℄ Sta 130+23.72
41019

41018

20903

PC 403+07.36
20902

Ramp 'N-W' Cst ℄

Ramp 'E-S' Cst ℄

PT 375+71.24
20814

20813

S7°46'24"W

N27°29'16"W

PC 363+83.38
20812

SR 202L Med.
Cst ℄
Sta 3415+77.57

N0°20'52"E

41012

PT 418+03.09
20904

Ramp 'W-S' Cst ℄

PC 109+24.69
41011

PT 112+33.76
41013

PC 114+09.60
41014

41015

NB Frontage Rd Cst ℄

PT 119+83.73
41016

20702

PT 202+59.40
20703

S15°09'24"W

N18°24'28"E

Ramp 'N-E' Cst ℄

VAN BUREN STREET

Exst Van Buren
Street Cst ℄

End Ramp 'N-W'
Cst ℄ PT Sta 376+20.97 =
25' Rt SR 202L Med.
Cst ℄ Sta 3418+00.00
20815

NB Frontage Rd
Cst ℄ POB Sta 105+84.67 =
240' Rt SR 202L Med.
Cst ℄ Sta 3415+69.71
41010

Section 1/4 Corner
N=891954.5939
E=620445.6874

Begin Ramp 'N-E'
Cst ℄ PC Sta 200+00 =
24' Lt Ramp 'N-W'
Cst ℄ Sta 363+83.38
20701

Call BLUE STAKE CENTER two working days before you dig.
602-263-1100
Within Maricopa County
-OR-
1-800-STAKE-IT
(782-5348)

	NAME	DATE
DESIGN	RPC	08/14
DRAWN	CADD	08/14
CHECKED	BWS	08/14

HDR

ARIZONA DEPARTMENT OF TRANSPORTATION
INTERMODAL TRANSPORTATION DIVISION
ROADWAY DESIGN SERVICES

SR 202L
GEOMETRIC SHEET
Sta 3414+00 to 424+00

FINAL 15%
PLANS
NOT FOR CONSTRUCTION OR RECORDING

ROUTE	LOCATION	DWG NO
SR 202L	I-10 (MARICOPA) - I-10 (PAPAGO)	C-01.40
TRACS NO. H5764 01L	NH-202-D (ADY)	___ OF ___

FILE NAME: c:\pwworking\phx\d0169640\GE5764W59_39.dgn | SURVEY NO. | FINISHED PLANS- | REVISIONS- | LOCATION- | DATE-
PLOT DATE: 8/12/2014 | REVISIONS- | LOCATION- | DATE-
PLOT SCALE: 1:200 | FINISHED PLANS-
PLOT BY: ahoffman | LOCATION- | DATE-
TIME: 10:35:11 AM | SURVEY NO. | DATE-

ccccSYSTIMEccccc ccccDGNcSPECIFICATIONccccc

F.H.W.A. REGION	STATE	PROJECT NO.	SHEET NO.	TOTAL SHEETS	AS BUILT
9	ARIZ.	NH-202-D (ADY)	49	245	

202L MA 054

TIN R2E

Begin EB Access Rd
Cst ℄ POB Sta 60+00.00 =
222.92' Rt Exst I-10 Median
Cst ℄ Sta 7314+44.59

End EB Access Rd
Cst ℄ POE Sta 51+89.76 =
234.94' Rt Exst I-10 Median
Cst ℄ Sta 7314+44.39

MATCH LINE STA 7309+00
SEE DWG NO. C-01.45

67th Ave Ramp 'D' Cst ℄

67th Ave Ramp 'C' Cst ℄

WB Access Rd Cst ℄

Exst 59th Ave Ramp 'B' Cst ℄

Exst I-10 Median Cst ℄

Exst 59th Ave Ramp 'A' Cst ℄

End 67th Ave Ramp 'D'
Cst ℄ PT Sta 25+95.41 =
117' Rt Exst I-10 Median
Cst ℄ Sta 7315+34.54

End 67th Ave Ramp 'C'
Cst ℄ PT Sta 17+46.06 =
236.59' Lt Exst I-10 Median
Cst ℄ Sta 7314+52.46

Exst 59th Ave Cst ℄

Mid Section Line

Section Line

PI 26+39.51

N0°31'32"E

POE 138+14.70

POE 28+75.48

POE 51+89.76

POB 60+00.00

PT 25+95.41

S2°49'09"W

S0°31'32"W

POE 17+46.06

POB 60+00.00

S0°51'36"E

PI 19+09.10

PI 24+00.10

Section Corner
N = 897321.0864
E = 617837.0611

POB 8+77.81

Ramp 'E-S' Cst ℄

PT 139+77.03

PC 61+71.05

Begin EB I-10
Cst ℄ PC Sta 7316+89.78 =
69' Rt Exst I-10 Median
Cst ℄ Sta 7316+89.78

PC 7316+89.78

PC 7316+36.25

PC 7317+91.69

N87°45'11"E

S84°09'42"E

N89°42'56"E

Begin WB Access Rd
Cst ℄ POB Sta 60+00.00 =
239.26' Lt Exst I-10 Median
Cst ℄ Sta 7314+52.51

Begin WB I-10
Cst ℄ PC Sta 7316+36.25 =
69' Lt Exst I-10 Median
Cst ℄ Sta 7316+36.26

PT 55+68.30

PC 64+41.69

End WB Access Rd
Cst ℄ PT Sta 55+68.30 =
115.82' Lt Exst I-10 Median
Cst ℄ Sta 7318+32.13

PC 50+09.15

Ramp 'E-S' Cst ℄
Sta 141+42.32

Ramp 'W-S' Cst ℄

N11°36'10"E

PC 432+14.91

Ramp 'W-S' Cst ℄
Sta 424+40.11

PT 347+71.81

S15°09'24"W

Ramp 'N-W' Cst ℄

N18°24'28"E

Ramp 'N-W' Cst ℄
Sta 351+31.50

Ramp 'N-E' Cst ℄
Sta 212+76.16

PC 217+61.00

Ramp 'N-E' Cst ℄

Center of Section
N = 894670.6815
E = 620461.7630

Exst 59th Ave Ramp 'D' Cst ℄

EB I-10 Cst ℄

EB Access Rd Cst ℄

PT 69+94.33

WB Access Rd Cst ℄

WB I-10 Cst ℄

PT 70+33.08

N85°35'46"E

S85°02'20"E

Exst 59th Ave Ramp 'C' Cst ℄

MATCH LINE STA 7325+00
SEE DWG NO. C-01.46

Call BLUE STAKE CENTER two working days before you dig.
602-263-1100 Within Maricopa County -OR-
1-800-STAKE-IT (782-5348)

	NAME	DATE
DESIGN	RPC	08/14
DRAWN	CADD	08/14
CHECKED	BWS	08/14

HDR

ARIZONA DEPARTMENT OF TRANSPORTATION
INTERMODAL TRANSPORTATION DIVISION
ROADWAY DESIGN SERVICES

SR 202L/I-10
GEOMETRIC SHEET
Sta 7309+00 to 7325+00

ROUTE: SR 202L
LOCATION: I-10 (MARICOPA) - I-10 (PAPAGO)
TRACS NO. H5764 01L
NH-202-D (ADY)


FINAL 15%
PLANS
NOT FOR CONSTRUCTION OR RECORDING

DWG NO C-01.41
___ OF ___

FILE NAME: c:\pwworking\phx\d0169640\GE5764W59_40.dgn | SURVEY NO. | FINISHED PLANS- | REVISIONS- | LOCATION- | DATE-
PLOT SCALE: 1:200 | PLOT DATE: 8/12/2014 | TIME: 10:35:15 AM | PLOT BY: ahoffman | SURVEY NO. | FINISHED PLANS- | REVISIONS- | LOCATION- | DATE-

ccccSYSTIMEccccc ccccDGNcSPECIFICATIONccccc

F.H.W.A. REGION	STATE	PROJECT NO.	SHEET NO.	TOTAL SHEETS	AS BUILT
9	ARIZ.	NH-202-D (ADY)	50	245	
		202L MA 054			

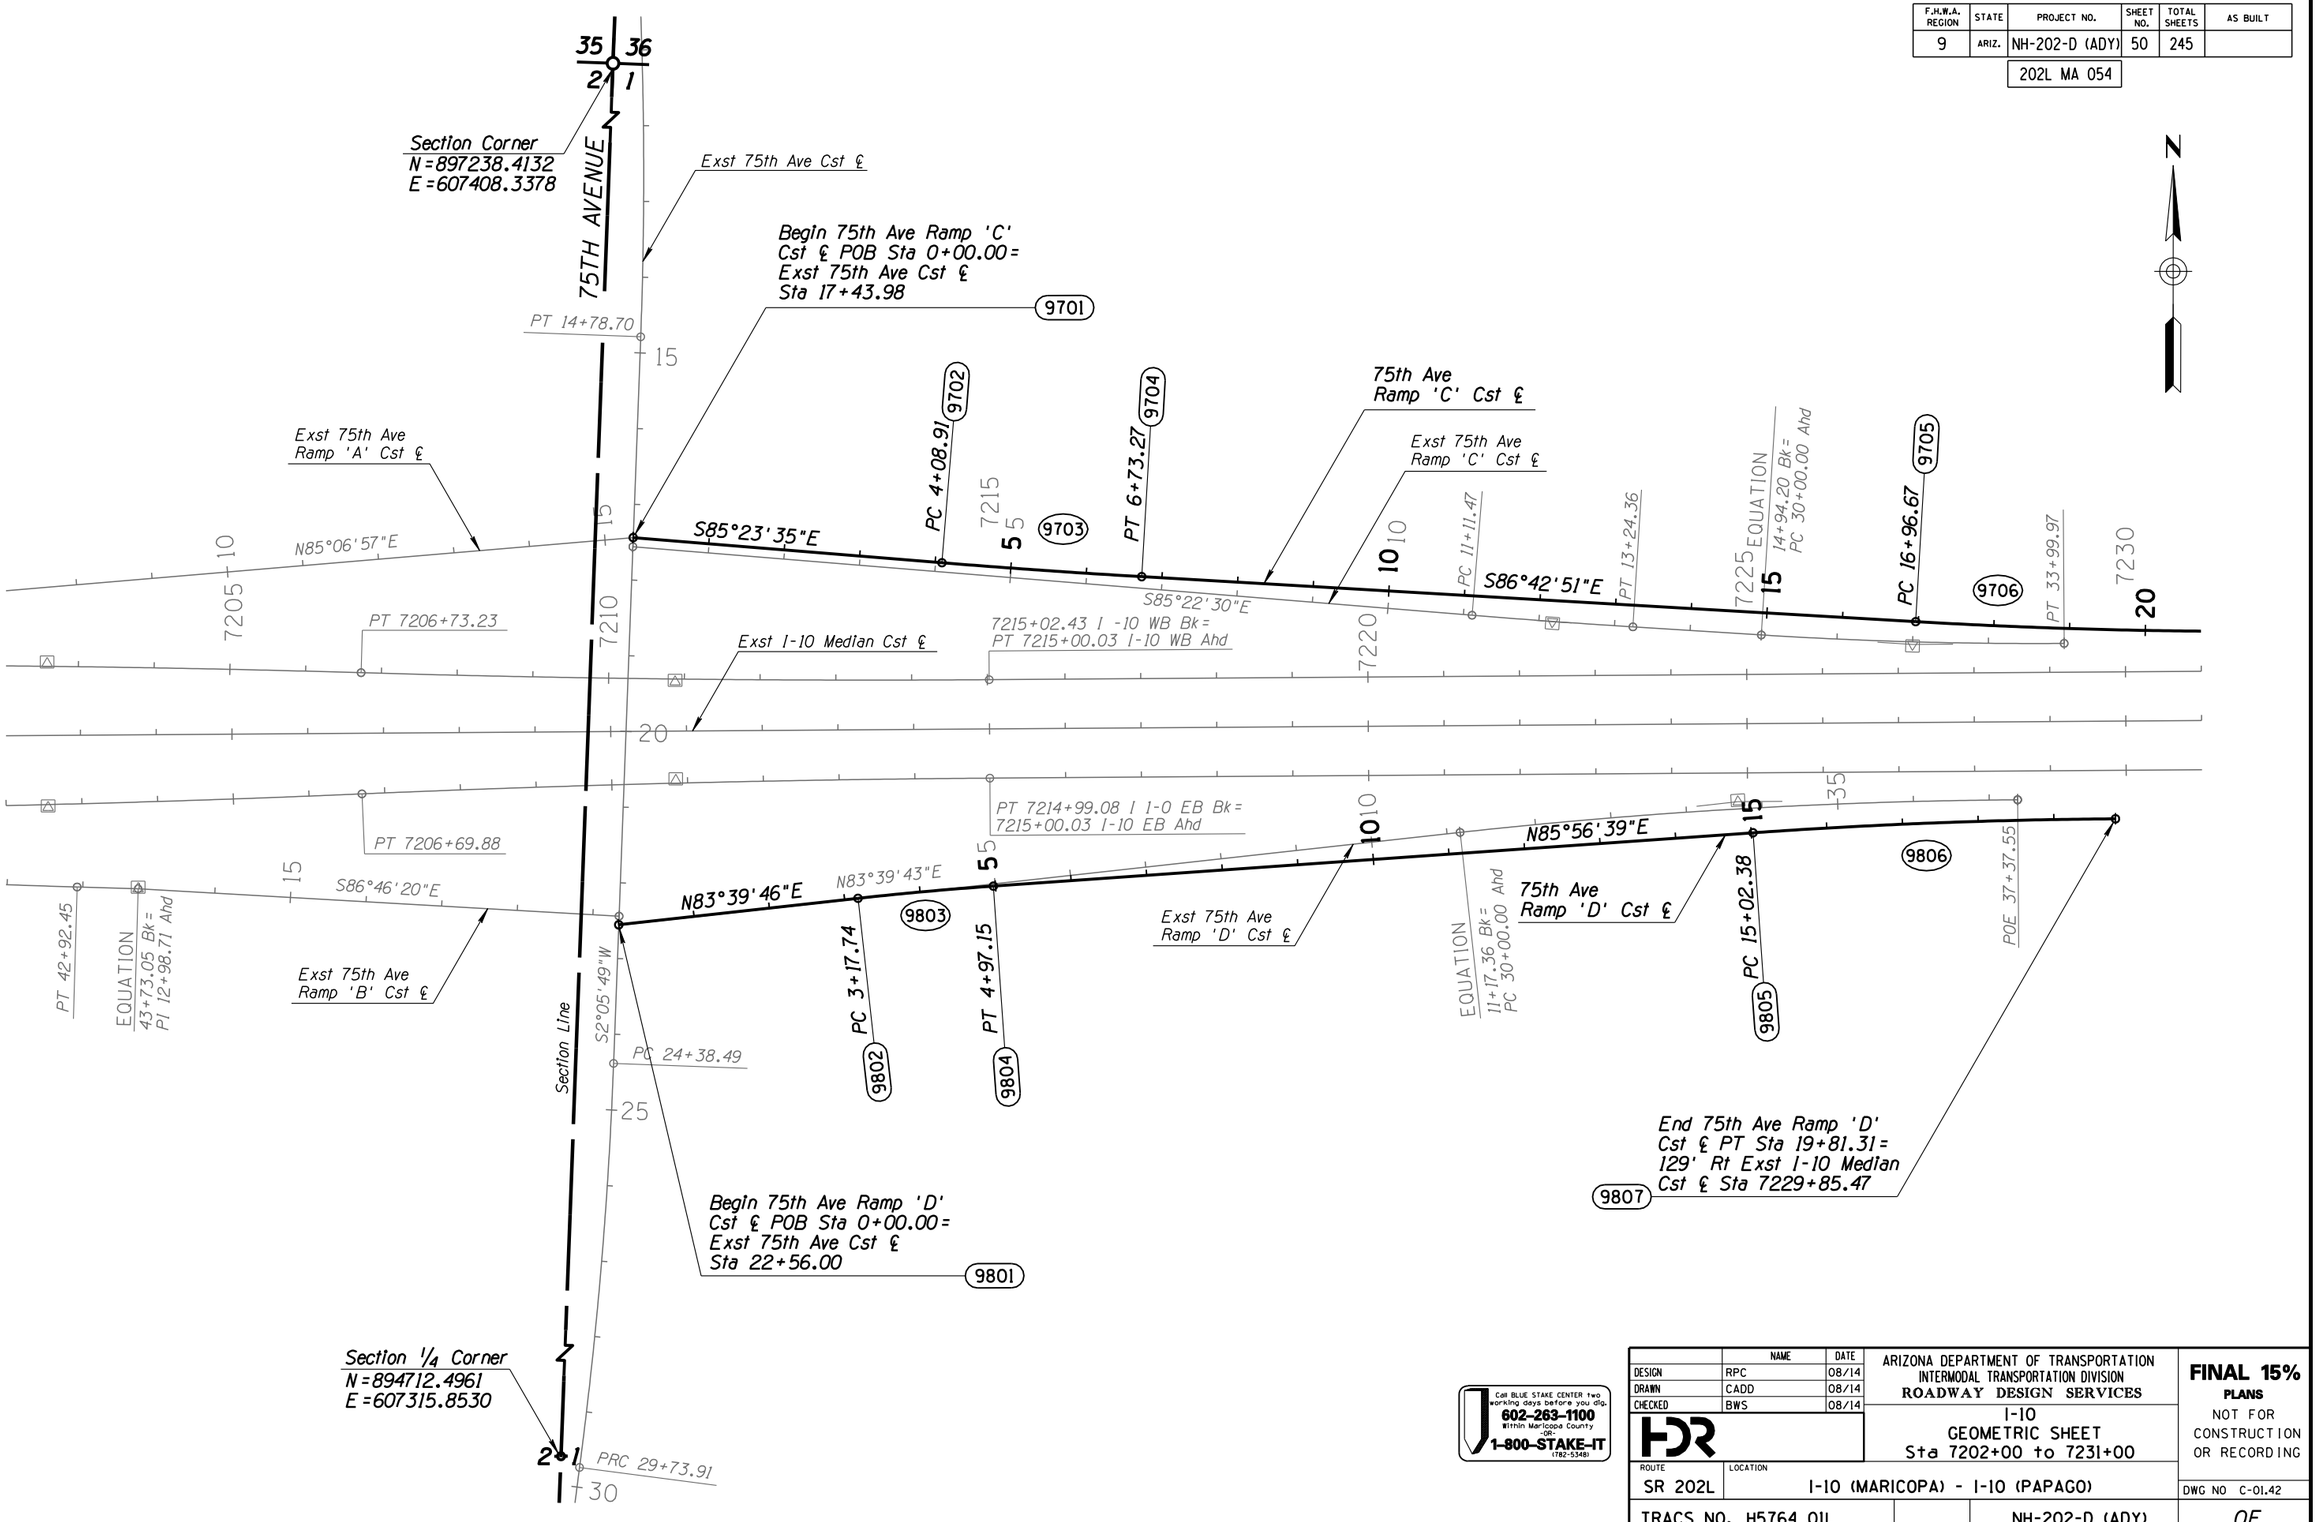

	NAME	DATE
DESIGN	RPC	08/14
DRAWN	CADD	08/14
CHECKED	BWS	08/14

ARIZONA DEPARTMENT OF TRANSPORTATION
INTERMODAL TRANSPORTATION DIVISION
ROADWAY DESIGN SERVICES

I-10
GEOMETRIC SHEET
Sta 7202+00 to 7231+00

FINAL 15%
PLANS
NOT FOR CONSTRUCTION OR RECORDING

ROUTE	LOCATION	DWG NO
SR 202L	I-10 (MARICOPA) - I-10 (PAPAGO)	C-01.42
TRACS NO. H5764 01L	NH-202-D (ADY)	____ OF ____

Call BLUE STAKE CENTER two working days before you dig.
602-263-1100
Within Maricopa County
-OR-
1-800-STAKE-IT
(782-5348)

FILE NAME: c:\pwworking\phx\d0169640\GE5764W59_41.dgn PLOT DATE: 8/12/2014 TIME: 10:35:20 AM PLOT SCALE: 1:200 PLOT BY: ahoffman

SURVEY NO. | FINISHED PLANS- | REVISIONS- | LOCATION- | DATE-

ccccc SYSTIME ccccc ccccc DGN c SPECIFICATION ccccc

F.H.W.A. REGION	STATE	PROJECT NO.	SHEET NO.	TOTAL SHEETS	AS BUILT
9	ARIZ.	NH-202-D (ADY)	51	245	

202L MA 054

36
1

Section 1/4 Corner
N=897265.4505
E=610041.5150

End 75th Ave Ramp 'C'
Cst ℄ PC Sta 21+91.60=
117' Rt Exst I-10 Median
Cst ℄ Sta 7232+18.14
9707

75th Ave
Ramp 'C' Cst ℄
9706

Begin 67th Ave Ramp 'A'
Cst ℄ PC Sta 0+00.00=
129' Lt Exst I-10 Median
Cst ℄ Sta 7243+48.49
8501

PC 30+00.00
7245
67th Ave
Ramp 'A' Cst ℄
8502
PT 4+71.87
8503
5
35
7250
Exst 67th Ave
Ramp 'A' Cst ℄
EQUATION
PT 37+69.29 Bk =
4+37.29 Ahd
5
10
N85°59'51"E
PC 12+85.72
8504
7255
N83°24'18"E

7235
7240
Exst I-10 Median Cst ℄
N89°33'38"E
N89°33'38"E
N89°33'38"E

Mid Section Line

Corner of Section
N=894702.8870
E=609984.0900
1

PC 30+00.00
EQUATION
PT 33+99.98 Bk =
4+00.78 Ahd
5
5
PC 5+71.71
S86°26'22"E
PT 8+16.83
10
10
S85°12'53"E
Exst 67th Ave
Ramp 'B' Cst ℄
67th Ave
Ramp 'B' Cst ℄

Begin 67th Ave Ramp 'B'
Cst ℄ PC Sta 0+00.00=
129' Rt Exst I-10 Median
Cst ℄ Sta 7243+41.72
8601

N

Call BLUE STAKE CENTER two working days before you dig.
602-263-1100
Within Maricopa County
-OR-
1-800-STAKE-IT
(782-5348)

	NAME	DATE
DESIGN	RPC	08/14
DRAWN	CADD	08/14
CHECKED	BWS	08/14

HDR

ARIZONA DEPARTMENT OF TRANSPORTATION
INTERMODAL TRANSPORTATION DIVISION
ROADWAY DESIGN SERVICES

I-10
GEOMETRIC SHEET
Sta 7231+00 to 7257+00

FINAL 15%
PLANS
NOT FOR CONSTRUCTION OR RECORDING

ROUTE	LOCATION	DWG NO
SR 202L	I-10 (MARICOPA) - I-10 (PAPAGO)	C-01.43
TRACS NO. H5764 01L	NH-202-D (ADY)	___ OF ___


FILE NAME: c:\pwworking\phx\d0169640\GE5764W59_42.dgn PLOT DATE: 8/12/2014 TIME: 10:35:22 AM PLOT SCALE: 1:200 PLOT BY: ahoffman

SURVEY NO. | FINISHED PLANS- | REVISIONS- | LOCATION- | DATE-

ccccSYSTIMEccccc ccccDGNcSPECIFICATIONccccc

F.H.W.A. REGION	STATE	PROJECT NO.	SHEET NO.	TOTAL SHEETS	AS BUILT
9	ARIZ.	NH-202-D (ADY)	52	245	

202L MA 054

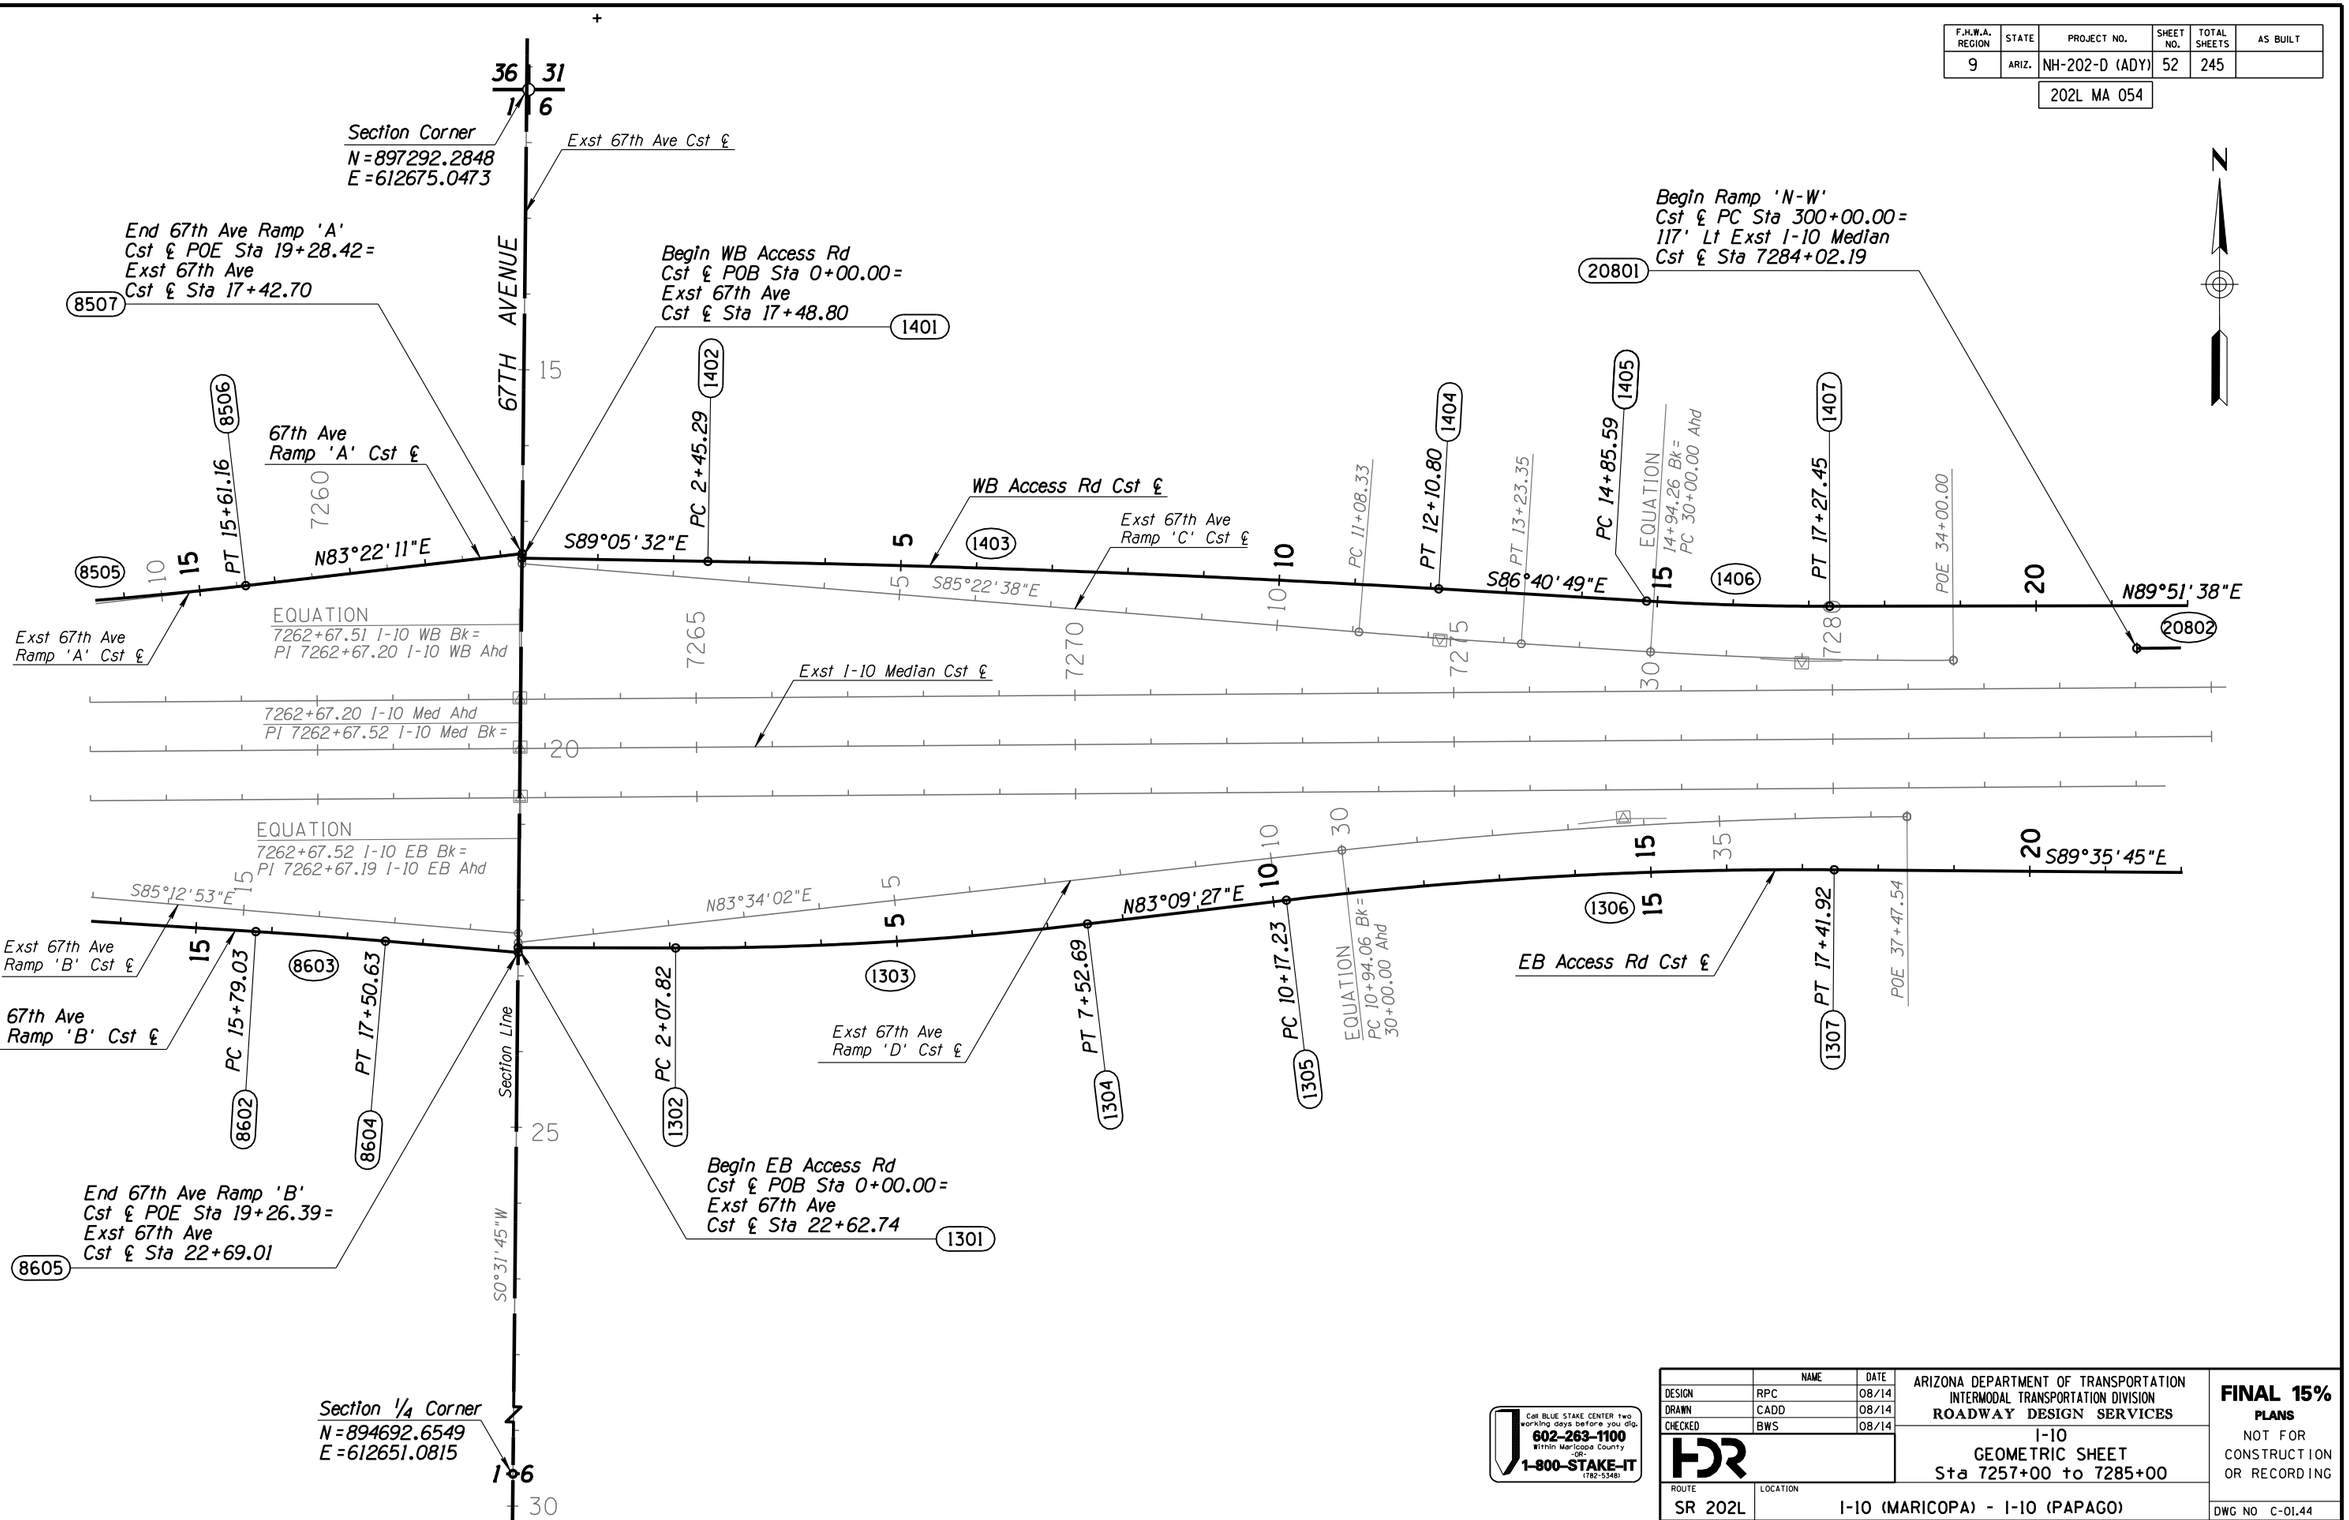

Call BLUE STAKE CENTER two working days before you dig.
602-263-1100 Within Maricopa County
-OR-
1-800-STAKE-IT (782-5348)

	NAME	DATE
DESIGN	RPC	08/14
DRAWN	CADD	08/14
CHECKED	BWS	08/14

ARIZONA DEPARTMENT OF TRANSPORTATION
INTERMODAL TRANSPORTATION DIVISION
ROADWAY DESIGN SERVICES

I-10
GEOMETRIC SHEET
Sta 7257+00 to 7285+00

FINAL 15%
PLANS
NOT FOR CONSTRUCTION OR RECORDING

ROUTE	LOCATION	DWG NO
SR 202L	I-10 (MARICOPA) - I-10 (PAPAGO)	C-01.44
TRACS NO. H5764 01L	NH-202-D (ADY)	___ OF ___

FILE NAME: c:\pwworking\phx\d0169640\GE5764W59_43.dgn PLOT SCALE: 1:200 PLOT BY: ahoffman
TIME: 10:35:25 AM PLOT DATE: 8/12/2014
SURVEY NO. | FINISHED PLANS- | REVISIONS- | LOCATION- | DATE-

ccccSYSTIMEcccccc ccccDGNcSPECIFICATIONcccccc

F.H.W.A. REGION	STATE	PROJECT NO.	SHEET NO.	TOTAL SHEETS	AS BUILT
9	ARIZ.	NH-202-D (ADY)	53	245	
		202L MA 054			

Section 1/4 Corner
N=897306.4361
E=615181.0142

63RD AVENUE

Begin 67th Ave Ramp 'C'
Cst ℄ PC Sta 0+00.00=
12' Lt WB Access Rd
Cst ℄ Sta 34+39.92

67th Ave
Ramp 'C' Cst ℄

WB Access Rd Cst ℄

Ramp 'N-W' Cst ℄

PC 23+01.45

PRC 305+22.59

PT 26+81.83

PT 308+77.24

PT 4+94.48

EQUATION
PT 37+15.86 Bk =
3+84.97 Ahd

PC 6+47.78

PC 42+53.96

PT 9+66.42

PT 44+35.28

N87°57'22"E

N88°42'12"E

N89°32'51"E

N83°49'24"E

N84°17'35"E

PT 322+34.80

PC 316+48.11

POB 30+00.00

Exst I-10 Median Cst ℄

Exst 59th Ave
Ramp 'A' Cst ℄

Exst 59th Ave
Ramp 'B' Cst ℄

Ramp 'E-S' Cst ℄

S89°54'47"E

S87°42'05"E

S87°18'35"E

S85°06'52"E

N87°45'11"E

EQUATION
PT 34+00.76 Bk =
4+01.21 Ahd

PC 5+71.07

PT 17+70.62

PT 17+04.14

PC 122+25.28

PC 18+89.46

PT 40+58.18

PC 23+87.01

PRC 103+82.12

PT 29+73.60

PT 108+58.80

PC 33+44.95

PC 6+83.85

POB 30+00.00

67th Ave
Ramp 'D' Cst ℄

EB Access Rd Cst ℄

Begin Ramp 'E-S'
Cst ℄ PC Sta 100+00.00=
117' Rt Exst I-10 Median
Cst ℄ Sta 7285+50.55

Begin 67th Ave Ramp 'D'
Cst ℄ POB Sta 0+00.00=
12' Lt EB Access Rd
Cst ℄ Sta 26+86.24

Mid Section Line
S0°09'56"W

Corner of Section
N=894703.5037
E=615173.5389

MATCH LINE STA 7309+00
SEE DWG NO. C-01.41

	NAME	DATE
DESIGN	RPC	08/14
DRAWN	CADD	08/14
CHECKED	BWS	08/14

Call BLUE STAKE CENTER two working days before you dig.
602-263-1100
Within Maricopa County
-OR-
1-800-STAKE-IT
(782-5348)

ARIZONA DEPARTMENT OF TRANSPORTATION
INTERMODAL TRANSPORTATION DIVISION
ROADWAY DESIGN SERVICES

I-10
GEOMETRIC SHEET
Sta 7285+00 to 7309+00

FINAL 15%
PLANS
NOT FOR CONSTRUCTION OR RECORDING


ROUTE	LOCATION	DWG NO
SR 202L	I-10 (MARICOPA) - I-10 (PAPAGO)	C-01.45
TRACS NO. H5764 01L	NH-202-D (ADY)	___ OF ___

FILE NAME: c:\pwworking\phx\d0169640\GE5764W59_44.dgn
PLOT SCALE: 1:200
PLOT BY: ahoffman
PLOT DATE: 8/12/2014
TIME: 10:35:28 AM

SURVEY NO. | FINISHED PLANS- | REVISIONS- | LOCATION- | DATE-

ccccSYSTIMEccccc ccccDGNcSPECIFICATIONcccccc

F.H.W.A. REGION	STATE	PROJECT NO.	SHEET NO.	TOTAL SHEETS	AS BUILT
9	ARIZ.	NH-202-D (ADY)	54	245	
		202L MA 054			

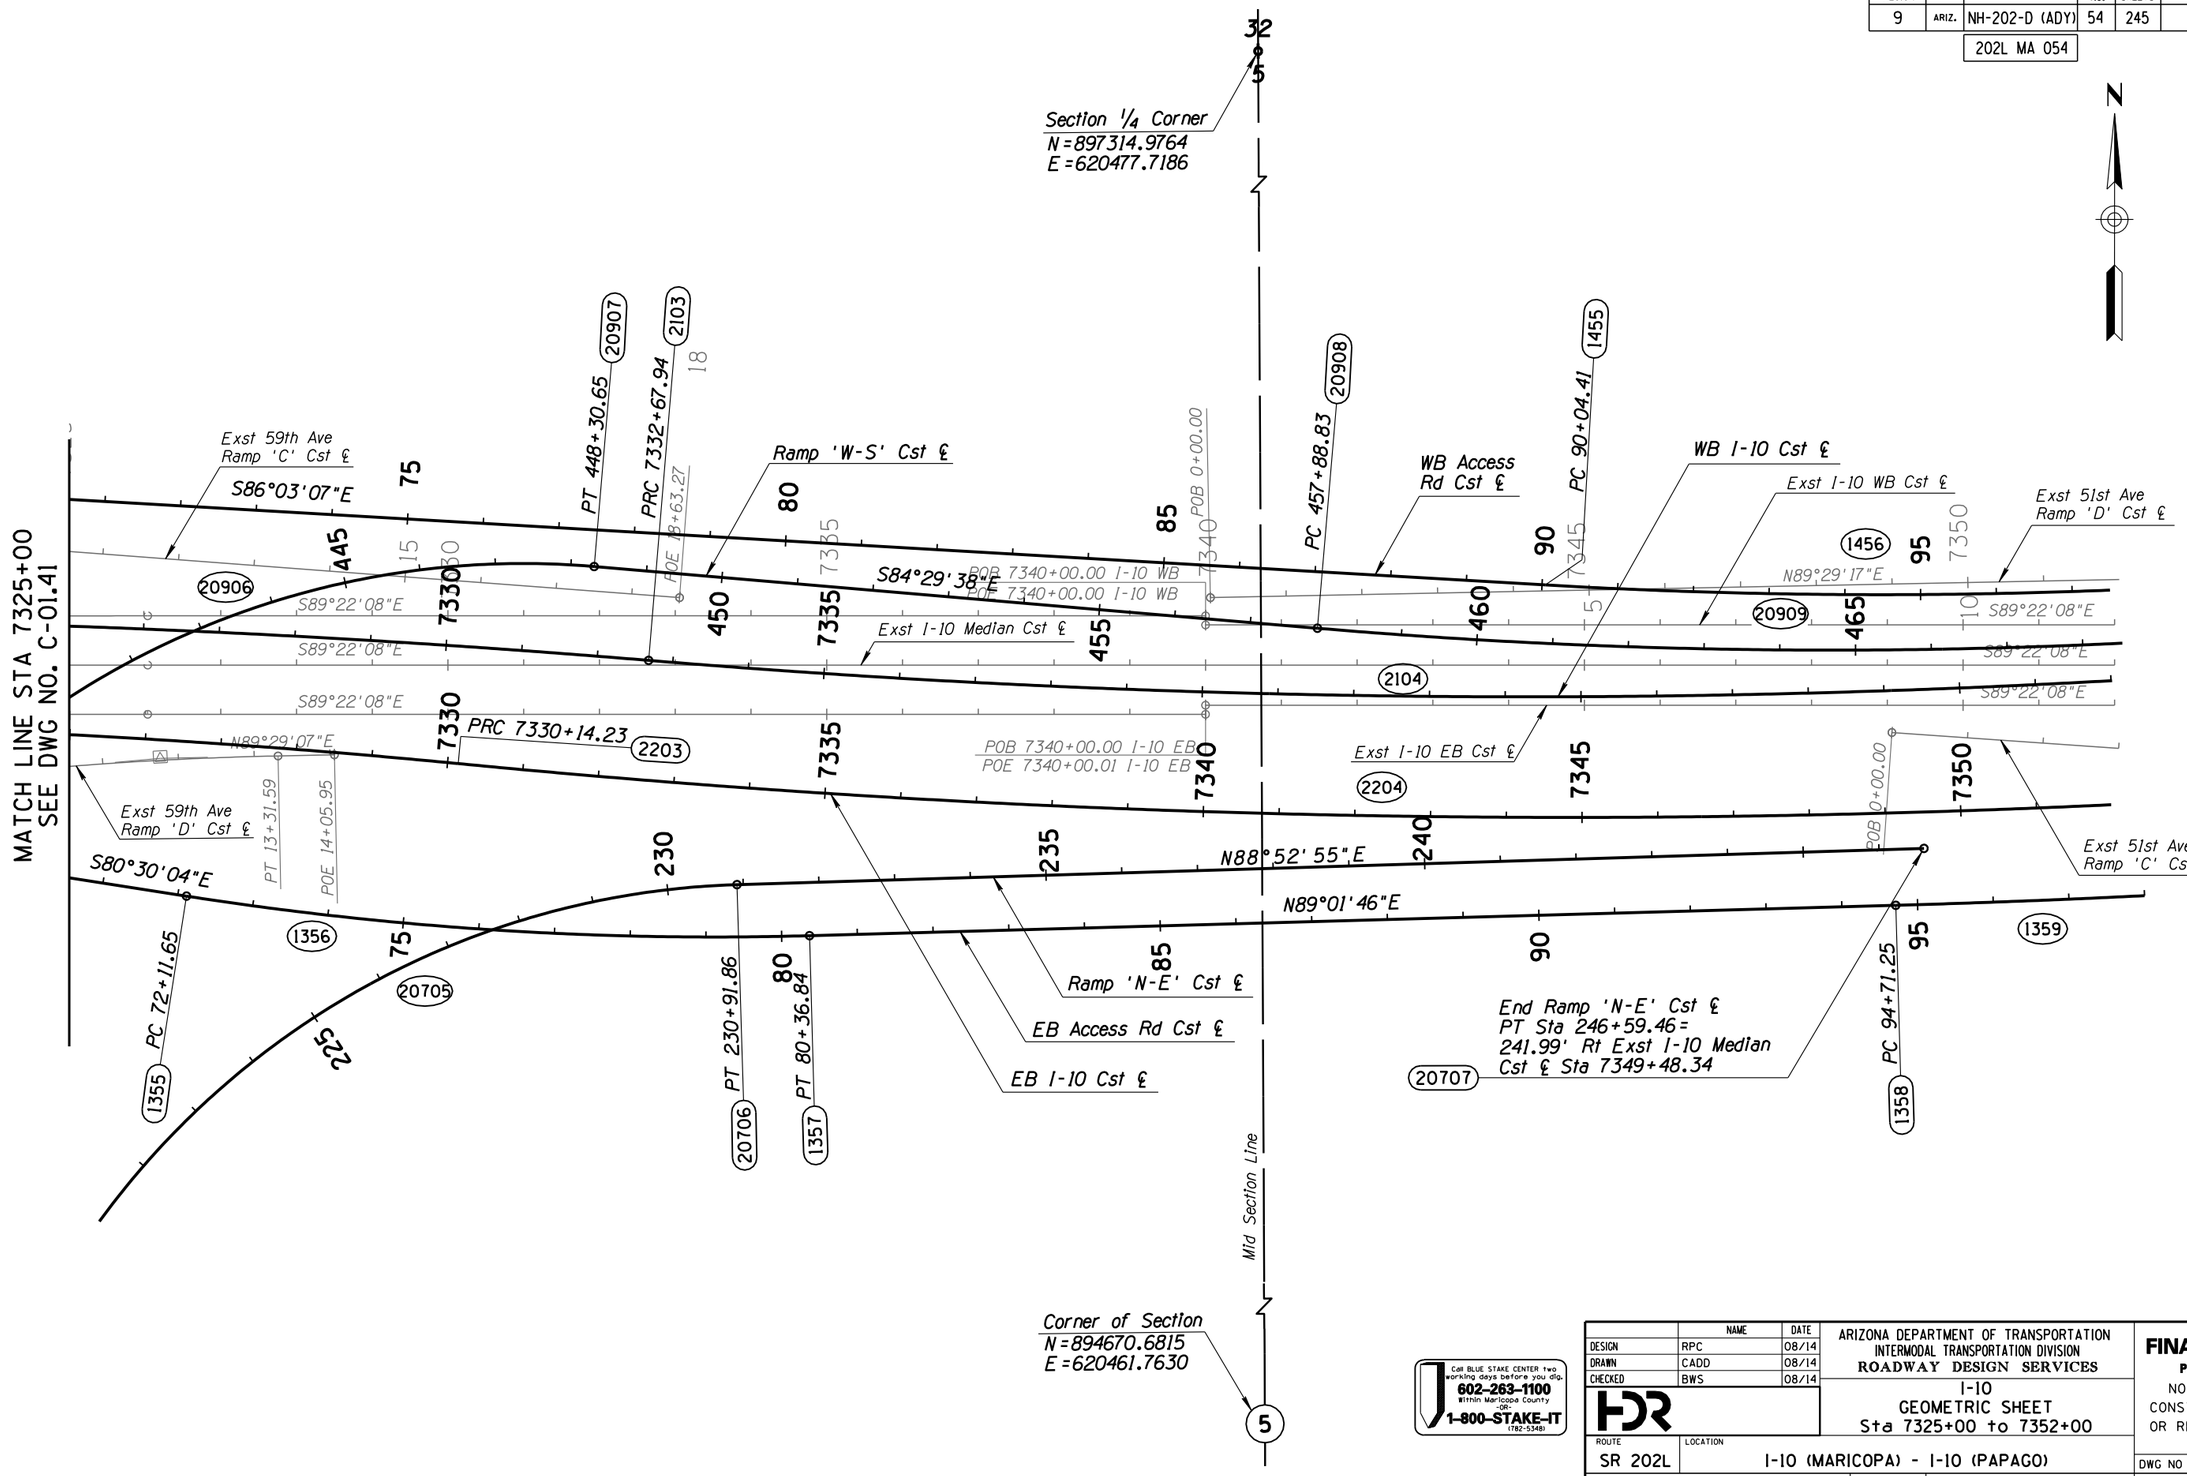

Call BLUE STAKE CENTER two working days before you dig.
602-263-1100 Within Maricopa County
-OR-
1-800-STAKE-IT (782-5348)

	NAME	DATE
DESIGN	RPC	08/14
DRAWN	CADD	08/14
CHECKED	BWS	08/14

HDR

ARIZONA DEPARTMENT OF TRANSPORTATION
INTERMODAL TRANSPORTATION DIVISION
ROADWAY DESIGN SERVICES

I-10
GEOMETRIC SHEET
Sta 7325+00 to 7352+00

FINAL 15%
PLANS
NOT FOR CONSTRUCTION OR RECORDING

ROUTE	LOCATION	DWG NO
SR 202L	I-10 (MARICOPA) - I-10 (PAPAGO)	C-01.46
TRACS NO. H5764 01L	NH-202-D (ADY)	___ OF ___

FILE NAME: c:\pwworking\phx\d0169640\GE5764W59_45.dgn PLOT SCALE: 1:200 PLOT BY: ahoffman
PLOT DATE: 8/12/2014 TIME: 10:35:31 AM
SURVEY NO. | FINISHED PLANS- | REVISIONS- | LOCATION- | DATE-

ccccSYSTIMEcccccccccDGNcSPECIFICATIONccccc

F.H.W.A. REGION	STATE	PROJECT NO.	SHEET NO.	TOTAL SHEETS	AS BUILT
9	ARIZ.	NH-202-D (ADY)	55	245	

202L MA 054

Section Corner
N=897307.9793
E=623117.0328

Section Line

51ST AVENUE

Exst 51st Avenue Cst ℄

Begin 51st Ave Ramp 'A'
Cst ℄ POB Sta 0+00.00=
Exst 51st Avenue
Cst ℄ Sta 17+48.16

End WB Access Road
Cst ℄ POE Sta 112+72.91=
Exst 51st Avenue
Cst ℄ Sta 17+48.16

End Ramp 'W-S'
Cst ℄ PT Sta 470+09.72=
48.00' Lt WB I-10
Cst ℄ Sta 7353+75.71

WB Access Road Cst ℄

PT 111+78.93

PT 106+45.02

PC 108+20.48

PC 1+08.81

PT 4+39.67

PT 7376+01.31

PT 7356+61.39

PC 7358+39.46

PC 15+69.58

PT 20+10.87

PC 8+79.76

PT 11+80.08

51st Avenue Ramp 'A' Cst ℄

Exst 51st Ave Ramp 'A' Cst ℄

Exst 51st Ave Ramp D Cst ℄

WB I-10 Cst ℄

Exst I-10 Median Cst ℄

Exst I-10 WB Cst ℄

EQUATION
7380+84.29 Ahd WB Bk =
7380+84.29 Ahd WB Ahd

PC 7366+75.50

Exst I-10 EB Cst ℄

EB I-10 Cst ℄

EB Access Road Cst ℄

51st Avenue Ramp 'B' Cst ℄

PRC 104+11.95

PT 107+17.29

PC 7366+05.67

PT 7355+56.28

PT 7375+95.28

PC 12+55.17

PT 11+05.00

PC 7+18.30

Exst 51st Ave Ramp 'C' Cst ℄

Exst 51st Ave Ramp B Cst ℄

Begin 51st Ave Ramp 'B'
Cst ℄ POB Sta 0+00.00=
Exst 51st Avenue
Cst ℄ Sta 22+28.59

End EB Access Road
Cst ℄ POE Sta 112+70.96
Exst 51st Avenue
Cst ℄ Sta 22+28.59

Center of Section
N=894626.2393
E=623089.8994

N81°40'09"E
N80°40'09"E
N88°30'05"E
S80°58'13"E
S82°02'55"E
S86°02'55"E
N86°35'57"E
S85°21'41"E
N89°01'34"E
N85°03'40"E
S0°34'47"W

Call BLUE STAKE CENTER two working days before you dig.
602-263-1100
Within Maricopa County
-OR-
1-800-STAKE-IT
(782-5348)

	NAME	DATE
DESIGN	RPC	08/14
DRAWN	CADD	08/14
CHECKED	BWS	08/14

HDR

ARIZONA DEPARTMENT OF TRANSPORTATION
INTERMODAL TRANSPORTATION DIVISION
ROADWAY DESIGN SERVICES

I-10
GEOMETRIC SHEET
Sta 7352+00 to 7380+00

FINAL 15%
PLANS
NOT FOR CONSTRUCTION OR RECORDING

ROUTE	LOCATION	DWG NO
SR 202L	I-10 (MARICOPA) - I-10 (PAPAGO)	C-01.47
TRACS NO. H5764 01L	NH-202-D (ADY)	___ OF ___

FILE NAME: c:\pwworking\phx\d0169640\GE5764W59_46.dgn
PLOT SCALE: 1:200
PLOT BY: ahoffman
PLOT DATE: 8/12/2014
TIME: 10:35:35 AM
SURVEY NO. | FINISHED PLANS- | REVISIONS- | LOCATION- | DATE-

ccccSYSTIMEcccccc ccccDGNcSPECIFICATIONcccccc

F.H.W.A. REGION	STATE	PROJECT NO.	SHEET NO.	TOTAL SHEETS	AS BUILT
9	ARIZ.	NH-202-D (ADY)	56	245	

202L MA 054

Section 1/4 Corner
N=897300.0781
E=625756.7561

Mid Section Line

N

End WB I-10 Cst ℄
Sta 7380+16.72
69' Lt Exst I-10 Median
Cst ℄ Sta 7380+04.29
2109

51st Avenue
Ramp 'A' Cst ℄

Exst 51st Ave
Ramp 'A' Cst ℄

End 51st Ave Ramp 'A'
Cst ℄ POE Sta 18+77.35=
129' Lt Exst I-10 Median
Cst ℄ Sta 7385+66.88
6505

Begin 43rd Avenue Ramp 'D'
Cst ℄ PC Sta 0+00.00=
141' Lt Exst I-10 Med
Cst ℄ Sta 7400+13.64
5801

43rd Avenue
Ramp 'D' Cst ℄
5802

PT 5+54.70
5803

PC 7+52.58
5804

S82°02'55"E
S87°35'14"E
S86°02'55"E
S86°02'55"E
S86°02'55"E
S86°02'55"E

7380
7385
7390
7395
7400
7405

Exst I-10 WB Cst ℄
Exst I-10 Median Cst ℄
Exst I-10 EB Cst ℄
S87°11'41"E

15
20
25
5
10

POE 17+96.74
POE 26+88.51

PC 12+55.17
6602

7380+01.22 I-10 EB Bk =
PT 7380+04.29 I-10 EB Ahd

6603
51st Avenue
Ramp 'B' Cst ℄

End EB I-10 Cst ℄
Sta 7380+07.42
69' Rt Exst I-10 Median
Cst ℄ Sta 7380+04.29
2209

Exst 51st Ave
Ramp 'B' Cst ℄

End 51st Ave Ramp 'B'
Cst ℄ PT Sta 19+08.46=
129' Rt Exst I-10 Median
Cst ℄ Sta 7386+25.20
6604

5702
43rd Avenue
Ramp 'C' Cst ℄

POB 0+00.00
PT 5+60.20
5703

S82°02'55"E
S80°27'07"E

PC 8+97.60
5704

5705
Exst 43rd Ave
Ramp 'C' Cst ℄

Begin 43rd Avenue Ramp 'C'
Cst ℄ PC Sta 0+00.00=
117' Rt Exst I-10 Med
Cst ℄ Sta 7396+66.75
5701

Corner of Section
N=894629.1265
E=625758.9010
4

Call BLUE STAKE CENTER two working days before you dig.
602-263-1100
Within Maricopa County
OR
1-800-STAKE-IT
(782-5348)

	NAME	DATE
DESIGN	RPC	08/14
DRAWN	CADD	08/14
CHECKED	BWS	08/14

HDR

ARIZONA DEPARTMENT OF TRANSPORTATION
INTERMODAL TRANSPORTATION DIVISION
ROADWAY DESIGN SERVICES

I-10
GEOMETRIC SHEET
Sta 7380+00 to 7408+00

ROUTE: SR 202L
LOCATION: I-10 (MARICOPA) - I-10 (PAPAGO)
TRACS NO. H5764 01L
NH-202-D (ADY)

FINAL 15%
PLANS
NOT FOR CONSTRUCTION OR RECORDING

DWG NO C-01.48

___ OF ___

FILE NAME: c:\pwworking\phx\d0169640\GE5764W59_47.dgn
PLOT SCALE: 1:200
PLOT BY: ahoffman
PLOT DATE: 8/12/2014
TIME: 10:35:37 AM
DESIGN SURVEY NO. | FINISHED PLANS | REVISIONS | LOCATION | DATE

ccccSYSTIMEccccc ccccDGNcSPECIFICATIONccccc

F.H.W.A. REGION	STATE	PROJECT NO.	SHEET NO.	TOTAL SHEETS	AS BUILT
9	ARIZ.	NH-202-D (ADY)	57	245	

202L MA 054

33 34
4 3

Section Corner
N=897292.7759
E=628394.9461

Exst 43rd Ave Cst ℄

End 43rd Avenue Ramp 'D'
Cst ℄ POE Sta 19+58.74=
Exst 43rd Ave
Cst ℄ Sta 71+81.00

5810

43RD AVENUE S1°38'18"W

PI 15+86.00

Section Line

43rd Avenue
Ramp 'D' Cst ℄

5805 5806 5807 5808 5809

PT 11+80.29
PC 15+73.93
PT 17+39.03

S85°26'06"E
S87°19'53"E
S82°43'25"E
N87°42'16"E
S0°19'44"W

PC 4+36.35

Exst 43rd Ave
Ramp 'A' Cst ℄

Exst 43rd Ave
Ramp 'D' Cst ℄

PC 15+50.54
POB 14+75.45
PT 20+60.64

PC 7421+41.32
PC 7421+41.32

Exst I-10 Median Cst ℄

PC 5+70.02
PT 9+26.73

S87°45'59"E
S81°09'22"E
S81°17'30"E
N86°44'41"E

5705 5706 5707 5708 5709

PT 16+29.73
PC 17+69.79
PT 21+64.63

PC 8+33.89
PT 11+68.22
POE 12+43.35

Exst 43rd Ave
Ramp 'C' Cst ℄

43rd Avenue
Ramp 'C' Cst ℄

Exst 43rd Ave
Ramp 'B' Cst ℄

PI 23+16.41

End 43rd Avenue Ramp 'C'
Cst ℄ POE Sta 23+34.61=
Exst 43rd Ave
Cst ℄ Sta 22+23.00

5710

S0°50'13"E

4 3

Section 1/4 Corner
N=894632.1222
E=628379.6127

N

Call BLUE STAKE CENTER two working days before you dig.
602-263-1100
Within Maricopa County
-OR-
1-800-STAKE-IT
(782-5348)

	NAME	DATE
DESIGN	RPC	08/14
DRAWN	CADD	08/14
CHECKED	BWS	08/14

HDR

ARIZONA DEPARTMENT OF TRANSPORTATION
INTERMODAL TRANSPORTATION DIVISION
ROADWAY DESIGN SERVICES

I-10
GEOMETRIC SHEET
Sta 7408+00 to 7437+00

FINAL 15%
PLANS
NOT FOR CONSTRUCTION OR RECORDING

ROUTE	LOCATION	
SR 202L	I-10 (MARICOPA) - I-10 (PAPAGO)	DWG NO C-01.49
TRACS NO. H5764 01L	NH-202-D (ADY)	___ OF ___


FILE NAME: c:\pwworking\phx\d0169640\GE5764W59_48.dgn PLOT DATE: 8/12/2014 TIME: 10:35:41 AM PLOT SCALE: 1:200 PLOT BY: ahoffman

SURVEY NO. | FINISHED PLANS- | REVISIONS- | LOCATION- | DATE-

ccccSYSTIMEccccc ccccDGNcSPECIFICATIONccccc

F.H.W.A. REGION	STATE	PROJECT NO.	SHEET NO.	TOTAL SHEETS	AS BUILT
9	ARIZ.	NH-202-D (ADY)	58	245	

202L MA 054

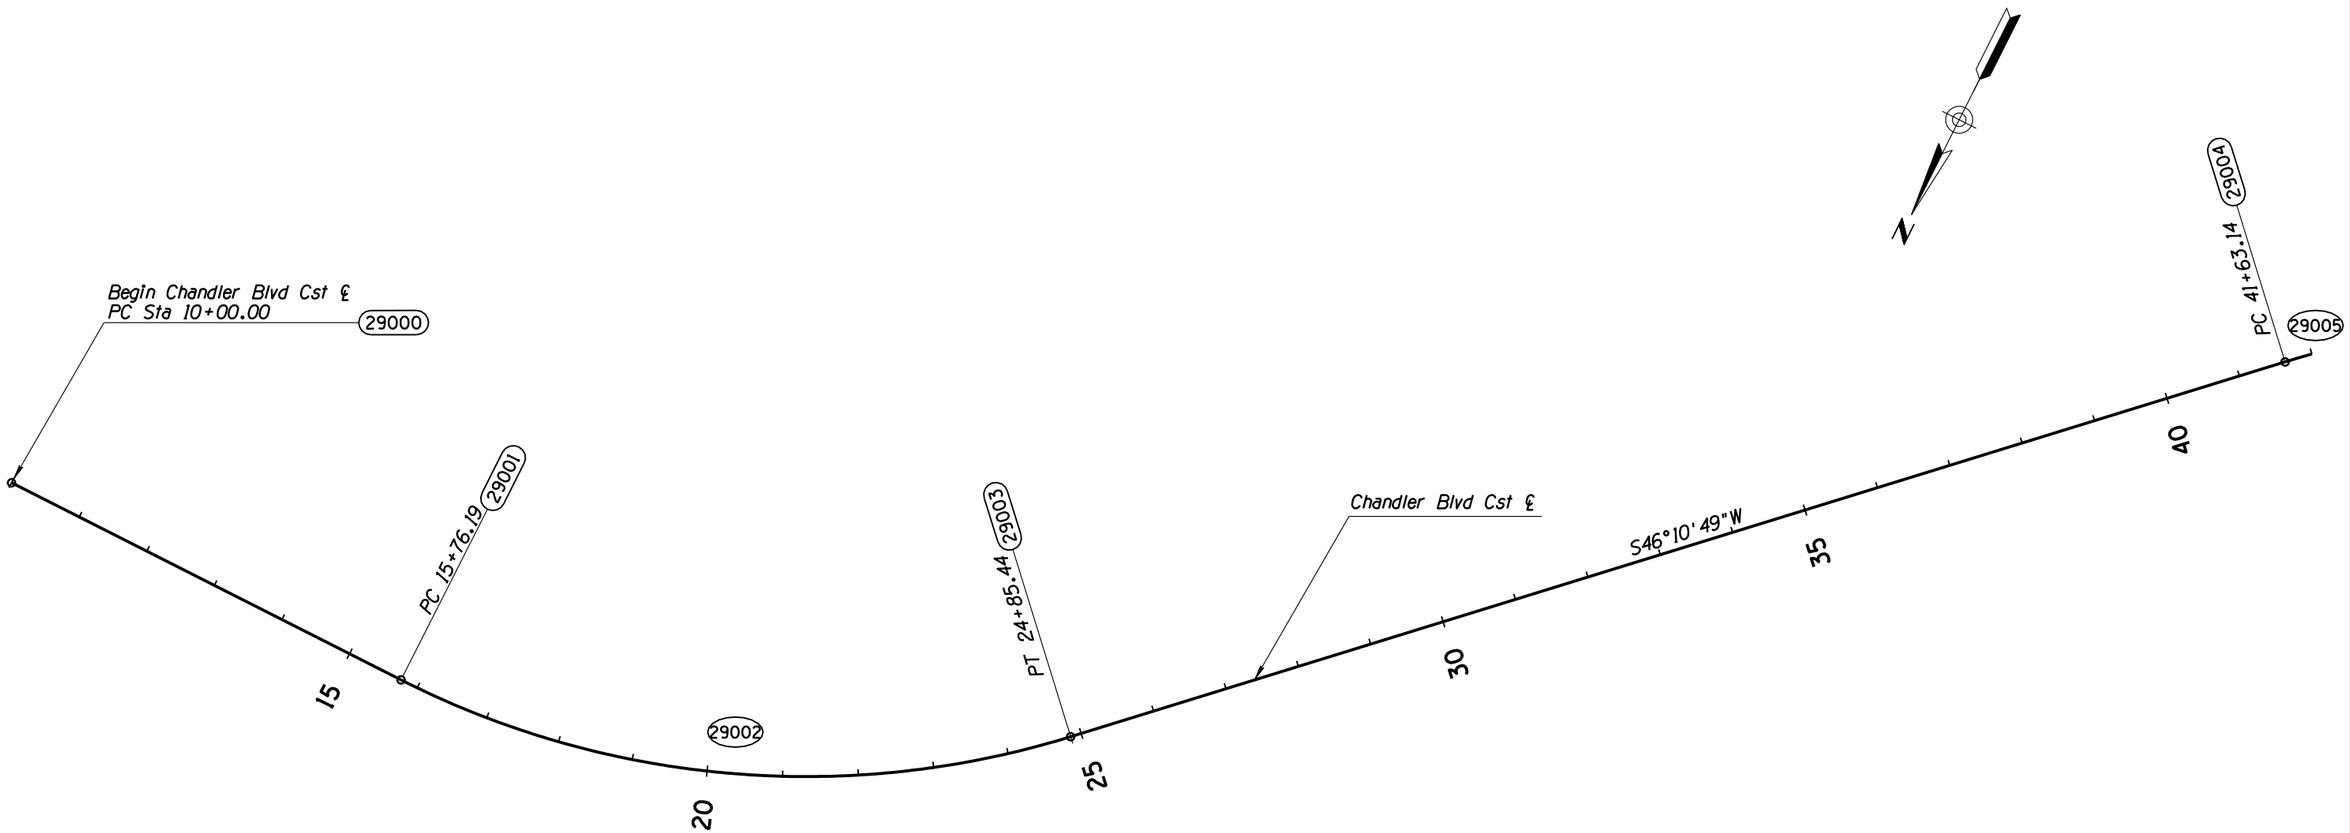

Call BLUE STAKE CENTER two working days before you dig.
602-263-1100
Within Maricopa County
-OR-
1-800-STAKE-IT
(782-5348)

	NAME	DATE
DESIGN	RPC	08/14
DRAWN	CADD	08/14
CHECKED	BWS	08/14

ARIZONA DEPARTMENT OF TRANSPORTATION
INTERMODAL TRANSPORTATION DIVISION
ROADWAY DESIGN SERVICES

HDR

CHANDLER BLVD
GEOMETRIC SHEET
Sta 10+00 to 42+00

FINAL 15%
PLANS
NOT FOR CONSTRUCTION OR RECORDING

ROUTE	LOCATION	DWG NO
SR 202L	I-10 (MARICOPA) - I-10 (PAPAGO)	C-01.50

TRACS NO.			
H5764 01L		NH-202-D (ADY)	___ OF ___


FILE NAME: c:\pwworking\phx\d0113218\GE5764IDCR49.dgn
PLOT DATE: 8/12/2014 TIME: 10:35:44 AM PLOT SCALE: 1:200 PLOT BY: ahoffman

SURVEY NO.	FINISHED PLANS-	REVISIONS-	LOCATION-	DATE-

ccccSYSTIMEccccc ccccDGNcSPECIFICATIONccccc

F.H.W.A. REGION	STATE	PROJECT NO.	SHEET NO.	TOTAL SHEETS	AS BUILT
9	ARIZ.	NH-202-D (ADY)	59	245	

202L MA 054

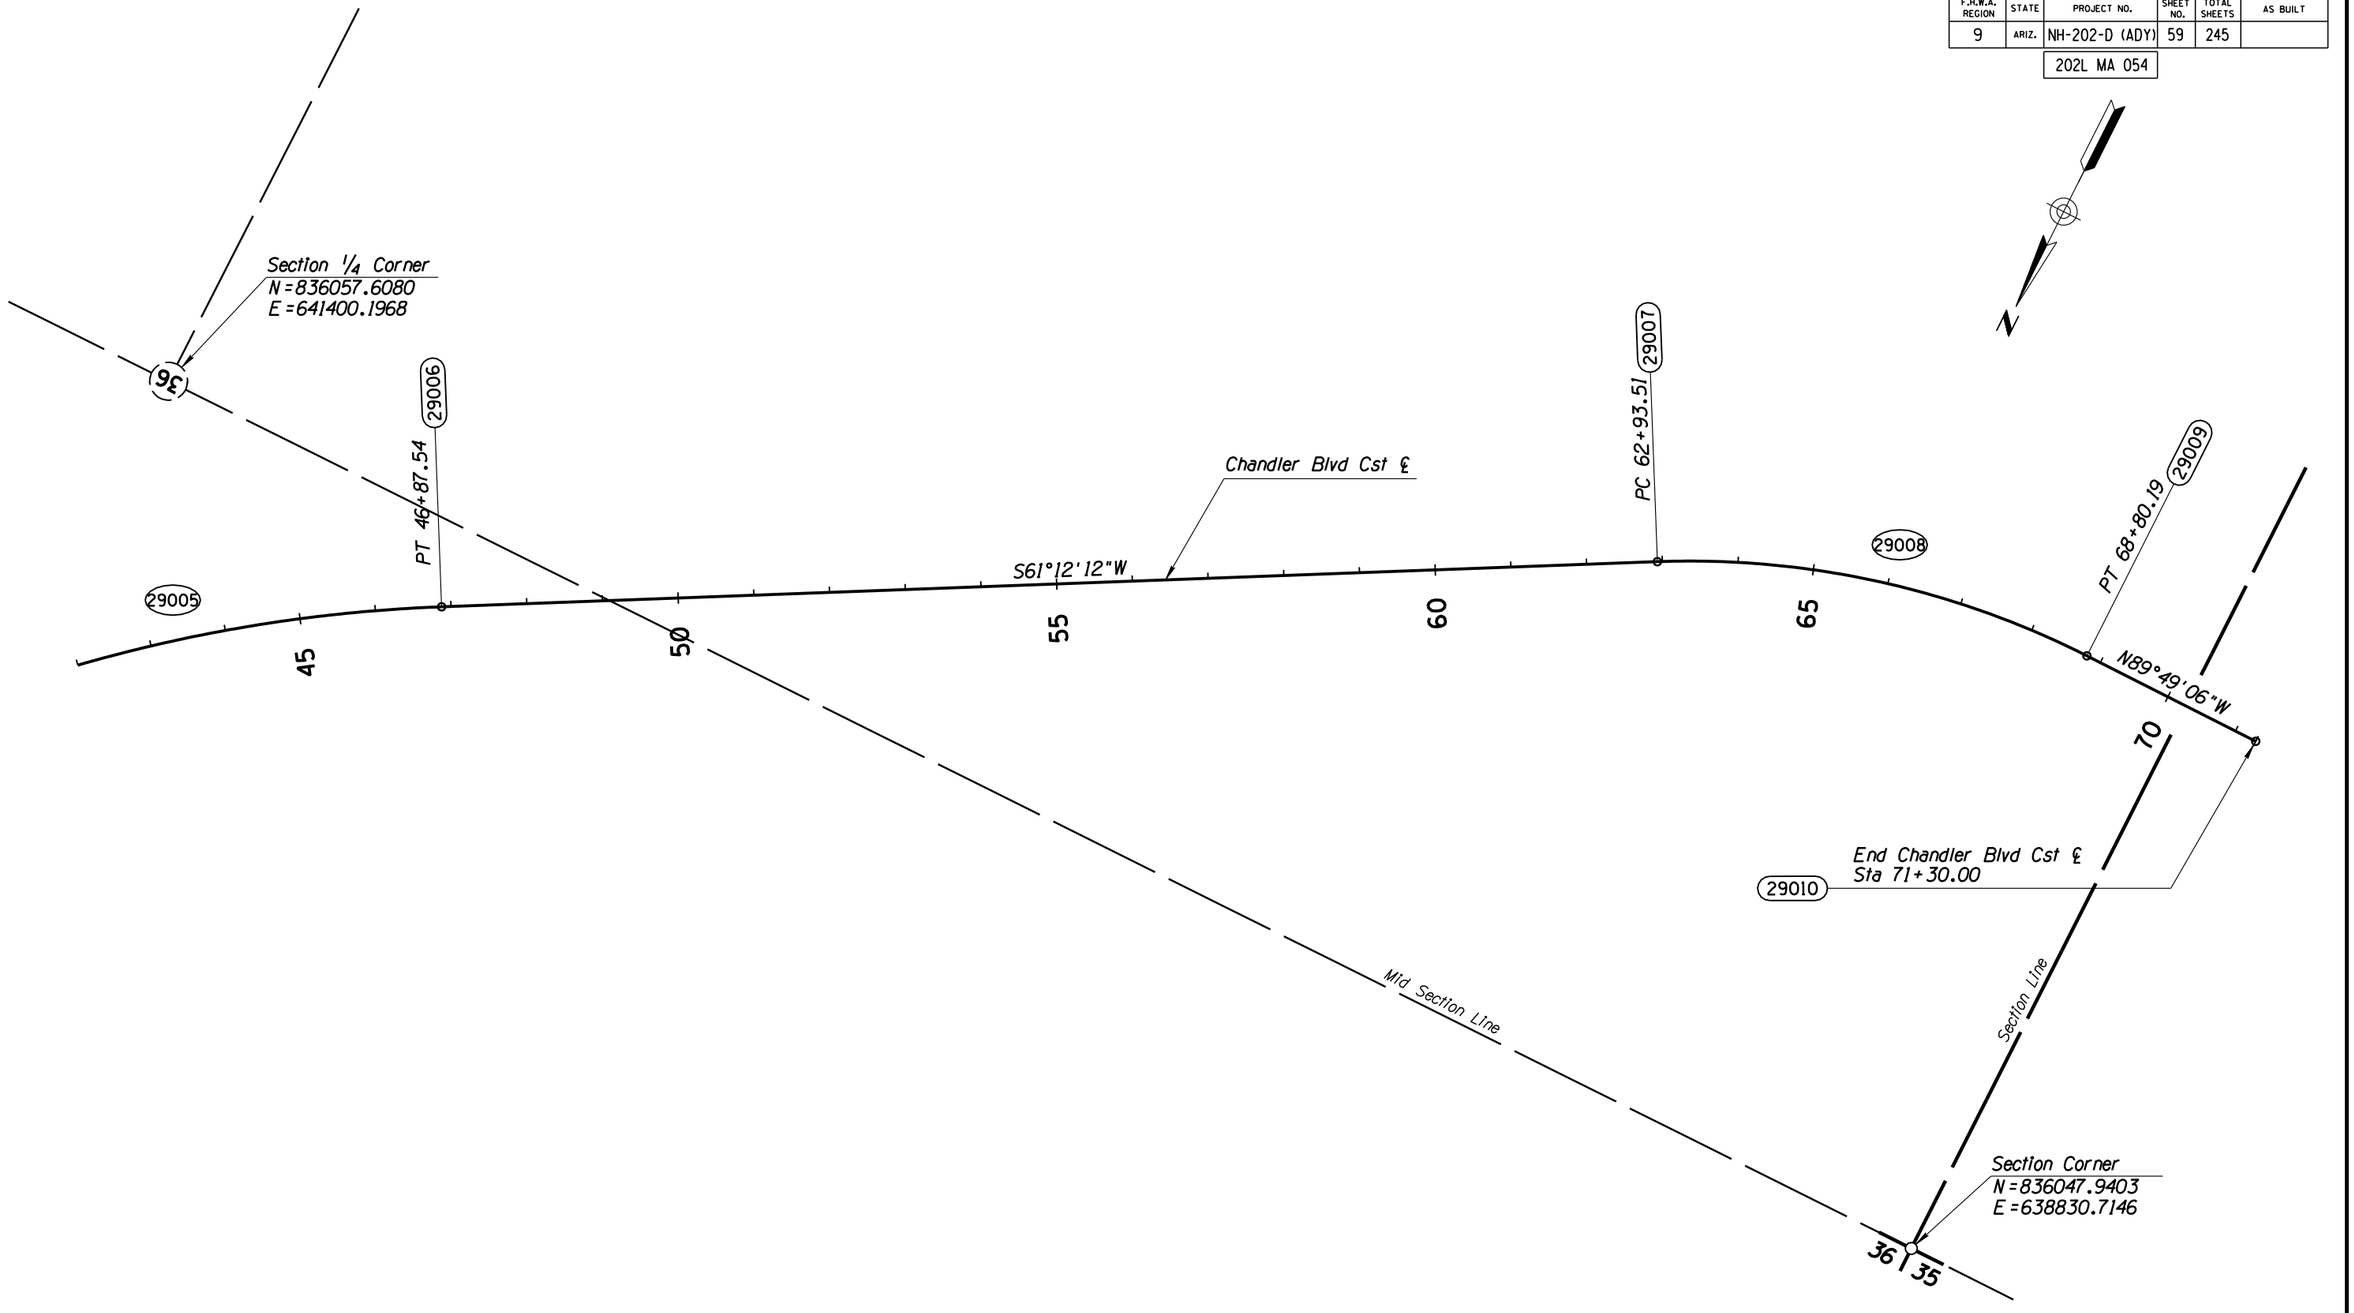

Call BLUE STAKE CENTER two working days before you dig.
602-263-1100
Within Maricopa County
-OR-
1-800-STAKE-IT
(782-5348)

	NAME	DATE
DESIGN	RPC	08/14
DRAWN	CADD	08/14
CHECKED	BWS	08/14

ARIZONA DEPARTMENT OF TRANSPORTATION
INTERMODAL TRANSPORTATION DIVISION
ROADWAY DESIGN SERVICES

CHANDLER BLVD
GEOMETRIC SHEET
Sta 42+00 to 71+30

FINAL 15%
PLANS
NOT FOR CONSTRUCTION OR RECORDING

ROUTE	LOCATION	DWG NO C-01.51
SR 202L	I-10 (MARICOPA) - I-10 (PAPAGO)	
TRACS NO. H5764 01L	NH-202-D (ADY)	___ OF ___

FILE NAME: c:\pwworking\phx\d0113218\GE5764IDCR50.dgn PLOT DATE: 8/12/2014 TIME: 10:35:47 AM PLOT SCALE: 1:200 PLOT BY: ahoffman

SURVEY NO. | FINISHED PLANS- | REVISIONS- | LOCATION- | DATE-

ccccSYSTIMEccccc ccccDGNcSPECIFICATIONcccccc

F.H.W.A. REGION	STATE	PROJECT NO.	SHEET NO.	TOTAL SHEETS	AS BUILT
9	ARIZ.	NH-202-D (ADY)	60	245	

202L MA 054

PLAN REF NO.	LOCATION	P.I./P.O.T. STATION	COORDINATES		All Coordinates Are Ground Coordinates And All Bearings Are Grid Bearings							G.A.F. = 1.00008256682			
	SR 202L Median Cst ℄														
20100	SR 202L Median Cst ℄ POB	2040+50.00	N=834266.7524	E=679401.8334											
20105	SR 202L Median Cst ℄ PC	2042+65.54	N=834181.1238	E=679203.8864											
20106	SR 202L Median Cst ℄ PI	2055+65.66	N=833623.7575	E=678029.3007	SIMPLE	Δ=31°40'16"	D=1°15'00"	R=4583.6624	T=1300.1187	L=2533.6894	Ext=180.8176	e=0.036			
20107	SR 202L Median Cst ℄ PT	2067+99.23	N=833766.1041	E=676736.9981											
20108	SR 202L Median Cst ℄ PC	2071+58.25	N=833805.4121	E=676380.1384											
20109	SR 202L Median Cst ℄ PI	2076+96.83	N=833864.3797	E=675844.7971	SIMPLE	Δ=8°57'29"	D=0°50'00"	R=6875.4936	T=538.5791	L=1074.9632	Ext=21.0620	e=0.026			
20110	SR 202L Median Cst ℄ PT	2082+33.21	N=833839.2696	E=675306.8036											
20111	SR 202L Median Cst ℄ PC	2126+81.72	N=833631.8675	E=670863.1320											
20112	SR 202L Median Cst ℄ PI	2132+54.82	N=833605.1479	E=670290.6548	SIMPLE	Δ=5°43'34"	D=0°30'00"	R=11459.1559	T=573.1004	L=1145.2465	Ext=14.3221	e=NC			
20113	SR 202L Median Cst ℄ PT	2138+26.97	N=833635.6808	E=669718.3684											
20114	SR 202L Median Cst ℄ PC	2180+24.15	N=833859.2925	E=665527.1473											
20115	SR 202L Median Cst ℄ PI	2187+39.04	N=833897.3794	E=664813.2740	SIMPLE	Δ=7°08'23"	D=0°30'00"	R=11459.1559	T=714.8885	L=1427.9265	Ext=22.2778	e=NC			
20116	SR 202L Median Cst ℄ PT	2194+52.08	N=833846.4451	E=664100.2023											
20117	SR 202L Median Cst ℄ PC	2211+81.69	N=833723.2138	E=662374.9826											
20118	SR 202L Median Cst ℄ PI	2218+46.76	N=833675.8296	E=661711.6107	SIMPLE	Δ=3°19'28"	D=0°15'00"	R=22918.3118	T=665.0620	L=1329.7509	Ext=9.6476	e=NC			
20119	SR 202L Median Cst ℄ PT	2225+11.44	N=833666.9933	E=661046.6074											
20120	SR 202L Median Cst ℄ PC	2246+18.00	N=833639.0044	E=658940.2336											
20121	SR 202L Median Cst ℄ PI	2251+54.83	N=833631.8719	E=658403.4580	SIMPLE	Δ=5°21'52"	D=0°30'00"	R=11459.1559	T=536.8230	L=1072.8616	Ext=12.5673	e=NC			
20122	SR 202L Median Cst ℄ PT	2256+90.87	N=833674.9528	E=657868.3664											
20123	SR 202L Median Cst ℄ PC	2274+51.38	N=833816.2367	E=656113.5318											
20124	SR 202L Median Cst ℄ PI	2280+09.12	N=833860.9963	E=655557.5898	SIMPLE	Δ=8°21'05"	D=0°45'00"	R=7639.4373	T=557.7409	L=1113.5062	Ext=20.3327	e=0.023			
20125	SR 202L Median Cst ℄ PT	2285+64.88	N=833824.5351	E=655001.0420											
20126	SR 202L Median Cst ℄ PC	2294+21.08	N=833768.5633	E=654146.6828											
20127	SR 202L Median Cst ℄ PI	2301+42.89	N=833721.3763	E=653426.4152	SIMPLE	Δ=3°36'28"	D=0°15'00"	R=22918.3118	T=721.8116	L=1443.1462	Ext=11.3639	e=NC			
20128	SR 202L Median Cst ℄ PT	2308+64.22	N=833719.6074	E=652704.6057											
20129	SR 202L Median Cst ℄ PC	2351+88.36	N=833709.0109	E=648380.4831											
20130	SR 202L Median Cst ℄ PI	2356+82.50	N=833707.8000	E=647886.3413	SIMPLE	Δ=2°28'13"	D=0°15'00"	R=22918.3118	T=494.1433	L=988.1335	Ext=5.3265	e=NC			
20131	SR 202L Median Cst ℄ PT	2361+76.49	N=833727.8888	E=647392.6065											
20132	SR 202L Median Cst ℄ PC	2379+92.33	N=833801.7093	E=645578.2691											
20133	SR 202L Median Cst ℄ PI	2392+23.25	N=833851.7506	E=644348.3710	SIMPLE	Δ=6°08'55"	D=0°15'00"	R=22918.3118	T=1230.9158	L=2459.4685	Ext=33.0317	e=NC			
20134	SR 202L Median Cst ℄ PRC	2404+51.80	N=833769.7712	E=643120.1881											
20135	SR 202L Median Cst ℄ PI	2410+52.54	N=833729.7618	E=642520.7822	SIMPLE	Δ=3°00'11"	D=0°15'00"	R=22918.3118	T=600.7397	L=1201.2044	Ext=7.8720	e=NC			
20136	SR 202L Median Cst ℄ PT	2416+53.00	N=833721.2092	E=641920.1034											
20137	SR 202L Median Cst ℄ POE	2460+00.00	N=833659.3220	E=637573.5417											
	SR 202L WB Cst ℄														
20200	SR 202L WB Cst ℄ POB	2460+00.00	N=833696.3183	E=637573.0150											
20201	SR 202L WB Cst ℄ PC	2464+84.94	N=833689.4144	E=637088.1268											

CENTERLINE CONTROL POINT AND CURVE DATA TABLE

All bearings and angles have been rounded to the nearest second.
Use the control points provided and their respective state plane coordinates to re-establish the centerline of each roadway.

Call BLUE STAKE CENTER two working days before you dig.
602-263-1100
Within Maricopa County
-OR-
1-800-STAKE-IT
(782-5348)

	NAME	DATE
DESIGN	RPC	08/14
DRAWN	CADD	08/14
CHECKED	BWS	08/14

HDR

ARIZONA DEPARTMENT OF TRANSPORTATION
INTERMODAL TRANSPORTATION DIVISION
ROADWAY DESIGN SERVICES

GEOMETRIC DATA SHEET

FINAL 15%
PLANS
NOT FOR CONSTRUCTION OR RECORDING

ROUTE	LOCATION	DWG NO
SR 202L	I-10 (MARICOPA) - I-10 (PAPAGO)	C-02.01
TRACS NO. H5764 01L	NH-202-D (ADY)	___ OF ___

FILE NAME: c:\pwworking\phx\d0113218\GM5764IDCR01.dgn
PLOT SCALE: 1:200
PLOT BY: ahoffman
PLOT DATE: 8/12/2014
TIME: 10:35:50 AM
DATE- LOCATION- REVISIONS- FINISHED PLANS- SURVEY NO.

ccccSYSTIMEccccc ccccDGNcSPECIFICATIONcccccc

F.H.W.A. REGION	STATE	PROJECT NO.	SHEET NO.	TOTAL SHEETS	AS BUILT
9	ARIZ.	NH-202-D (ADY)	61	245	

202L MA 054

PLAN REF NO.	LOCATION	P.I./P.O.T. STATION	COORDINATES		All Coordinates Are Ground Coordinates And All Bearings Are Grid Bearings							G.A.F. = 1.00008256682			
20202	SR 202L WB Cst ℄ PI	2491+96.58	N=833650.8095	E=634376.7634	SIMPLE	Δ=50°39'13"	D=1°00'00"	R=5729.5780	T=2711.6382	L=5065.3593	Ext=609.2741	e=0.030			
20203	SR 202L WB Cst ℄ PT	2515+50.30	N=835723.1040	E=632627.8846											
20204	SR 202L WB Cst ℄ PC	2550+94.39	N=838431.5780	E=630342.1128											
20205	SR 202L WB Cst ℄ PI	2556+06.24	N=838822.7486	E=630011.9908	SIMPLE	Δ=5°05'55"	D=0°29'54"	R=11496.1559	T=511.8545	L=1023.0334	Ext=11.3893	e=NC			
20206	SR 202L WB Cst ℄ PT	2561+17.42	N=839183.0330	E=629648.4110											
20207	SR 202L WB Cst ℄ PC	2576+37.20	N=840252.7766	E=628568.8825											
20208	SR 202L WB Cst ℄ PI	2585+75.37	N=840913.1371	E=627902.4817	SIMPLE	Δ=4°41'45"	D=0°15'01"	R=22881.3118	T=938.1717	L=1875.2929	Ext=19.2252	e=NC			
20209	SR 202L WB Cst ℄ PT	2595+12.49	N=841625.8364	E=627292.3787											
20210	SR 202L WB Cst ℄ PC	2627+36.78	N=844075.2258	E=625195.5899											
20211	SR 202L WB Cst ℄ PI	2632+47.80	N=844463.4270	E=624863.2720	SIMPLE	Δ=7°39'14"	D=0°45'00"	R=7639.4373	T=511.0139	L=1020.5076	Ext=17.0722	e=0.023			
20212	SR 202L WB Cst ℄ PT	2637+57.29	N=844892.4300	E=624585.6183											
20213	SR 202L WB Cst ℄ PC	2640+21.00	N=845113.8155	E=624442.3361											
20214	SR 202L WB Cst ℄ PI	2646+10.37	N=845608.5982	E=624122.1093	SIMPLE	Δ=14°39'14"	D=1°15'00"	R=4583.6624	T=589.3684	L=1172.3045	Ext=37.7352	e=0.036			
20215	SR 202L WB Cst ℄ PT	2651+93.30	N=846006.2763	E=623687.1297											
20216	SR 202L WB Cst ℄ PC	2657+39.16	N=846374.5954	E=623284.2629											
20217	SR 202L WB Cst ℄ PI	2662+92.67	N=846748.0809	E=622875.7451	SIMPLE	Δ=11°02'10"	D=1°00'00"	R=5729.5780	T=553.5144	L=1103.6041	Ext=26.6745	e=0.030			
20218	SR 202L WB Cst ℄ PT	2668+42.76	N=847192.8606	E=622546.2770											
20219	SR 202L WB Cst ℄ PC	2670+22.05	N=847336.9243	E=622439.5626											
20220	SR 202L WB Cst ℄ PI	2677+37.33	N=847911.6979	E=622013.8023	SIMPLE	Δ=7°07'14"	D=0°29'54"	R=11496.1559	T=715.2876	L=1428.7335	Ext=22.2310	e=NC			
20221	SR 202L WB Cst ℄ PT	2684+50.78	N=848429.2613	E=621520.0772											
20222	SR 202L WB Cst ℄ PC	2705+64.13	N=849958.4245	E=620061.3451											
20223	SR 202L WB Cst ℄ PI	2710+53.64	N=850312.6229	E=619723.4606	SIMPLE	Δ=4°54'29"	D=0°30'06"	R=11422.1559	T=489.5125	L=978.4262	Ext=10.4846	e=NC			
20224	SR 202L WB Cst ℄ PT	2715+42.55	N=850694.4305	E=619417.1187											
20225	SR 202L WB Cst ℄ POE	2730+58.24	N=851876.6288	E=618468.5862											
	SR 202L EB Cst ℄														
20250	SR 202L EB Cst ℄ POB	2460+00.00	N=833622.3258	E=637574.0685											
20251	SR 202L EB Cst ℄ PC	2471+68.27	N=833605.6934	E=636405.9170											
20252	SR 202L EB Cst ℄ PI	2493+97.04	N=833573.9630	E=634177.3702	SIMPLE	Δ=51°51'43"	D=1°15'00"	R=4583.6624	T=2228.7727	L=4148.9605	Ext=513.1394	e=0.036			
20253	SR 202L EB Cst ℄ PT	2513+17.23	N=835307.1769	E=632776.1574											
20254	SR 202L EB Cst ℄ PC	2550+34.75	N=838198.1237	E=630438.9781											
20255	SR 202L EB Cst ℄ PI	2556+64.06	N=838687.5098	E=630043.3350	SIMPLE	Δ=6°18'26"	D=0°30'06"	R=11422.1559	T=629.3109	L=1257.3506	Ext=17.3230	e=NC			
20256	SR 202L EB Cst ℄ PT	2562+92.10	N=839130.4693	E=629596.3238											
20257	SR 202L EB Cst ℄ PC	2578+11.89	N=840200.2130	E=628516.7953											
20258	SR 202L EB Cst ℄ PI	2587+53.09	N=840862.7091	E=627848.2394	SIMPLE	Δ=4°41'45"	D=0°14'59"	R=22955.3118	T=941.2058	L=1881.3577	Ext=19.2874	e=NC			
20259	SR 202L EB Cst ℄ PT	2596+93.24	N=841577.7133	E=627236.1632											
20260	SR 202L EB Cst ℄ PC	2629+97.07	N=844087.5293	E=625087.6464											
20261	SR 202L EB Cst ℄ PI	2635+97.62	N=844543.7473	E=624697.1030	SIMPLE	Δ=6°00'00"	D=0°30'00"	R=11459.1559	T=600.5489	L=1200.0000	Ext=15.7259	e=NC			
20262	SR 202L EB Cst ℄ PT	2641+97.07	N=844956.6432	E=624261.0113											

CENTERLINE CONTROL POINT AND CURVE DATA TABLE

All bearings and angles have been rounded to the nearest second.
Use the control points provided and their respective state plane coordinates to re-establish the centerline of each roadway.

Call BLUE STAKE CENTER two working days before you dig.
602-263-1100
Within Maricopa County
-OR-
1-800-STAKE-IT
(782-5348)

	NAME	DATE
DESIGN	RPC	08/14
DRAWN	CADD	08/14
CHECKED	BWS	08/14

HDR

ARIZONA DEPARTMENT OF TRANSPORTATION
INTERMODAL TRANSPORTATION DIVISION
ROADWAY DESIGN SERVICES

GEOMETRIC DATA SHEET

FINAL 15%
PLANS
NOT FOR CONSTRUCTION OR RECORDING

ROUTE	LOCATION	DWG NO
SR 202L	I-10 (MARICOPA) - I-10 (PAPAGO)	C-02.02
TRACS NO. H5764 01L	NH-202-D (ADY)	___ OF ___

FILE NAME: c:\pwworking\phx\d0113218\GM5764IDCR02.dgn
PLOT DATE: 8/12/2014 TIME: 10:35:54 AM
PLOT BY: ahoffman
PLOT SCALE: 1:200
DATE- LOCATION- REVISIONS- FINISHED PLANS- SURVEY NO.
cccccSYSTIMEccccc ccccDGNcSPECIFICATIONcccccc

F.H.W.A. REGION	STATE	PROJECT NO.	SHEET NO.	TOTAL SHEETS	AS BUILT
9	ARIZ.	NH-202-D (ADY)	62	245	

202L MA 054

PLAN REF NO.	LOCATION	P.I./P.O.T. STATION	COORDINATES		All Coordinates Are Ground Coordinates And All Bearings Are Grid Bearings							G.A.F. = 1.00008256682			
20263	SR 202L EB Cst ℄ PC	2643+87.30	N=845087.4299	E=624122.8773											
20264	SR 202L EB Cst ℄ PI	2648+90.39	N=845433.3191	E=623757.5566	SIMPLE	Δ=10°02'10"	D=1°00'00"	R=5729.5780	T=503.0890	L=1003.6041	Ext=22.0446	e=0.030			
20265	SR 202L EB Cst ℄ PT	2653+90.90	N=845837.5792	E=623458.1032											
20266	SR 202L EB Cst ℄ PC	2672+01.98	N=847292.8772	E=622380.0993											
20267	SR 202L EB Cst ℄ PI	2679+12.66	N=847863.9510	E=621957.0796	SIMPLE	Δ=7°07'14"	D=0°30'06"	R=11422.1559	T=710.6834	L=1419.5369	Ext=22.0879	e=NC			
20268	SR 202L EB Cst ℄ PT	2686+21.51	N=848378.1828	E=621466.5325											
20269	SR 202L EB Cst ℄ PC	2707+34.86	N=849907.3460	E=620007.8004											
20270	SR 202L EB Cst ℄ PI	2712+27.55	N=850263.8391	E=619667.7269	SIMPLE	Δ=4°54'29"	D=0°29'54"	R=11496.1559	T=492.6838	L=984.7650	Ext=10.5525	e=NC			
20271	SR 202L EB Cst ℄ PT	2717+19.63	N=850648.1203	E=619359.4002											
20272	SR 202L EB Cst ℄ POE	2732+35.31	N=851830.3185	E=618410.8678											
	40th St														
21001	40th St POB	15+60.05	N=833408.1996	E=675527.8200											
21002	40th St PC	23+88.10	N=834236.2493	E=675527.8200											
21003	40th St PI	24+82.02	N=834330.1712	E=675527.8200	SIMPLE	Δ=2°23'29"	D=1°16'24"	R=4500.0000	T=93.9219	L=187.8166	Ext=0.9800				
21004	40th St PT	25+75.92	N=834424.0114	E=675523.9011											
21005	40th St PC	32+32.02	N=835079.5464	E=675496.5251											
21006	40th St PI	33+25.94	N=835173.3865	E=675492.6063	SIMPLE	Δ=2°23'29"	D=1°16'24"	R=4500.0000	T=93.9219	L=187.8166	Ext=0.9800				
21007	40th St PT	34+19.84	N=835267.3085	E=675492.6063											
21008	40th St POE	34+64.47	N=835311.9405	E=675492.6063											
	40th St Ramp A														
21501	40th St Ramp A POB	0+00.00	N=833680.2127	E=677608.1231											
21502	40th St Ramp A PC	2+92.41	N=833657.0248	E=677316.6363											
21503	40th St Ramp A PI	6+36.86	N=833629.7099	E=676973.2693	SIMPLE	Δ=6°52'51"	D=1°00'00"	R=5729.5780	T=344.4517	L=688.0753	Ext=10.3446	e=0.023			
21504	40th St Ramp A PT	9+80.49	N=833643.7283	E=676629.1030											
21505	40th St Ramp A PC	15+07.85	N=833665.1907	E=676102.1750											
21506	40th St Ramp A PI	16+66.32	N=833671.6401	E=675943.8339	SIMPLE	Δ=6°19'57"	D=2°00'00"	R=2864.7890	T=158.4724	L=316.6220	Ext=4.3798	e=0.035			
21507	40th St Ramp A PT	18+24.47	N=833660.5857	E=675785.7476											
21508	40th St Ramp A POE	20+83.03	N=833642.5496	E=675527.8200											
	40th St Ramp B														
21601	40th St Ramp B PC	0+00.00	N=833903.9525	E=678205.0150											
21602	40th St Ramp B PI	8+36.66	N=833725.2202	E=677387.6739	SIMPLE	Δ=24°38'04"	D=1°29'43"	R=3831.7187	T=836.6551	L=1647.4533	Ext=90.2782	e=0.037			
21603	40th St Ramp B PT	16+47.46	N=833903.4447	E=676570.2219											
21604	40th St Ramp B PC	19+75.01	N=833973.2207	E=676250.1842											
21605	40th St Ramp B PI	22+15.36	N=834024.4197	E=676015.3530	SIMPLE	Δ=9°37'54"	D=2°00'30"	R=2852.7890	T=240.3478	L=479.5630	Ext=10.1068	e=0.035			
21606	40th St Ramp B PT	24+54.58	N=834035.6067	E=675775.2657											
21607	40th St Ramp B POE	27+02.29	N=834047.1366	E=675527.8200											
	40th St Ramp C														

CENTERLINE CONTROL POINT AND CURVE DATA TABLE

All bearings and angles have been rounded to the nearest second.
Use the control points provided and their respective state plane coordinates to re-establish the centerline of each roadway.

Call BLUE STAKE CENTER two working days before you dig.
602-263-1100
Within Maricopa County
-OR-
1-800-STAKE-IT
(782-5348)

	NAME	DATE
DESIGN	RPC	08/14
DRAWN	CADD	08/14
CHECKED	BWS	08/14

HDR

ARIZONA DEPARTMENT OF TRANSPORTATION
INTERMODAL TRANSPORTATION DIVISION
ROADWAY DESIGN SERVICES

GEOMETRIC DATA SHEET

FINAL 15%
PLANS
NOT FOR CONSTRUCTION OR RECORDING

ROUTE	LOCATION	DWG NO
SR 202L	I-10 (MARICOPA) - I-10 (PAPAGO)	C-02.03
TRACS NO. H5764 01L	NH-202-D (ADY)	___ OF ___

PLOT BY: ahoffman
PLOT SCALE: 1:200
TIME: 10:35:56 AM
PLOT DATE: 8/12/2014
FILE NAME: c:\pwworking\phx\d0113218\GM5764IDCR03.dgn
DATE- LOCATION- REVISIONS- FINISHED PLANS- SURVEY NO.

ccccSYSTIMEccccc ccccDGNcSPECIFICATIONccccc

F.H.W.A. REGION	STATE	PROJECT NO.	SHEET NO.	TOTAL SHEETS	AS BUILT
9	ARIZ.	NH-202-D (ADY)	63	245	

202L MA 054

PLAN REF NO.	LOCATION	P.I./P.O.T. STATION	COORDINATES		All Coordinates Are Ground Coordinates And All Bearings Are Grid Bearings							G.A.F. = 1.00008256682			
21701	40th St Ramp C POB	0+00.00	N=833654.5496	E=675527.8200											
21702	40th St Ramp C PC	13+83.21	N=833690.7578	E=674145.0830											
21703	40th St Ramp C PI	16+74.43	N=833698.3810	E=673853.9661	SIMPLE	Δ=4°10'20"	D=0°43'00"	R=7994.7600	T=291.2166	L=582.1759	Ext=5.3022	e=NC			
21704	40th St Ramp C PT	19+65.39	N=833684.8037	E=673563.0662											
	40th St Ramp D														
21801	40th St Ramp D POB	0+00.00	N=834071.1496	E=675527.8200											
21802	40th St Ramp D PC	12+77.51	N=833893.3544	E=674262.7412											
21803	40th St Ramp D PI	15+97.41	N=833848.8336	E=673945.9595	SIMPLE	Δ=5°19'40"	D=0°50'00"	R=6875.4936	T=319.8949	L=639.3287	Ext=7.4378	e=NC			
21804	40th St Ramp D PT	19+16.84	N=833833.9192	E=673626.4125											
	24th St														
23001	24th St POB	15+00.00	N=833375.5074	E=664879.5810											
23002	24th St PC	26+07.90	N=834483.3989	E=664874.8510											
23003	24th St PI	27+33.61	N=834609.1065	E=664874.3143	SIMPLE	Δ=11°57'38"	D=4°46'29"	R=1200.0000	T=125.7088	L=250.5039	Ext=6.5665				
23004	24th St PT	28+58.41	N=834731.9739	E=664847.7376											
23005	24th St POE	32+34.50	N=835099.5634	E=664768.2264											
	24th St Ramp A														
23501	24th St Ramp A PC	0+00.00	N=833712.9888	E=666899.1546											
23502	24th St Ramp A PI	3+78.30	N=833733.1431	E=666521.3957	SIMPLE	Δ=6°17'55"	D=0°50'00"	R=6875.4936	T=378.2962	L=755.8302	Ext=10.3992	e=NC			
23503	24th St Ramp A PT	7+55.83	N=833711.7320	E=666143.7060											
23504	24th St Ramp A POE	20+23.12	N=833640.0050	E=664878.4517											
	24th St Ramp B														
23601	24th St Ramp B PC	0+00.00	N=833858.5649	E=666910.9917											
23602	24th St Ramp B PI	3+28.19	N=833876.0498	E=666583.2679	SIMPLE	Δ=4°42'05"	D=0°43'00"	R=7994.7600	T=328.1899	L=656.0114	Ext=6.7334	e=NC			
23603	24th St Ramp B PT	6+56.01	N=833920.3370	E=666258.0799											
23604	24th St Ramp B POE	20+50.39	N=834108.5007	E=664876.4516											
	24th St Ramp C														
23701	24th St Ramp C POB	0+00.00	N=833652.0049	E=664878.4005											
23702	24th St Ramp C PC	11+54.22	N=833697.4279	E=663725.0714											
23703	24th St Ramp C PI	15+97.07	N=833714.8558	E=663282.5637	SIMPLE	Δ=6°20'28"	D=0°43'00"	R=7994.7600	T=442.8508	L=884.7973	Ext=12.2559	e=NC			
23704	24th St Ramp C PT	20+39.02	N=833683.3036	E=662840.8384											
	24th St Ramp D														
23801	24th St Ramp D POB	0+00.00	N=834120.5006	E=664876.4003											
23802	24th St Ramp D PC	13+03.44	N=833911.1027	E=663589.8863											
23803	24th St Ramp D PI	16+13.19	N=833861.3420	E=663284.1630	SIMPLE	Δ=5°09'32"	D=0°50'00"	R=6875.4936	T=309.7465	L=619.0743	Ext=6.9736	e=NC			
23804	24th St Ramp D PT	19+22.52	N=833839.2732	E=662975.2038											
	Desert Foothills Pkwy														
24001	Desert Foothills Pkwy POB	15+00.00	N=833338.0797	E=655287.5782											
24002	Desert Foothills Pkwy PC	25+16.88	N=834352.5001	E=655216.9492											

CENTERLINE CONTROL POINT AND CURVE DATA TABLE

All bearings and angles have been rounded to the nearest second.
Use the control points provided and their respective state plane coordinates to re-establish the centerline of each roadway.

Call BLUE STAKE CENTER two working days before you dig.
602-263-1100
Within Maricopa County
-OR-
1-800-STAKE-IT
(782-5348)

	NAME	DATE
DESIGN	RPC	08/14
DRAWN	CADD	08/14
CHECKED	BWS	08/14

HDR

ARIZONA DEPARTMENT OF TRANSPORTATION
INTERMODAL TRANSPORTATION DIVISION
ROADWAY DESIGN SERVICES

GEOMETRIC DATA SHEET

ROUTE: SR 202L
LOCATION: I-10 (MARICOPA) - I-10 (PAPAGO)
TRACS NO. H5764 01L
NH-202-D (ADY)

FINAL 15%
PLANS
NOT FOR CONSTRUCTION OR RECORDING

DWG NO C-02.04
___ OF ___

PLOT BY: ahoffman
PLOT SCALE: 1:200
TIME: 10:36:00 AM
PLOT DATE: 8/12/2014
FILE NAME: c:\pwworking\phx\d0113218\GM5764IDCR04.dgn

DATE- | LOCATION- | REVISIONS- | FINISHED PLANS- | SURVEY NO.

cccccSYSTIMEccccc ccccDGNcSPECIFICATIONccccc

F.H.W.A. REGION	STATE	PROJECT NO.	SHEET NO.	TOTAL SHEETS	AS BUILT
9	ARIZ.	NH-202-D (ADY)	64	245	

202L MA 054

PLAN REF NO.	LOCATION	P.I./P.O.T. STATION	COORDINATES		All Coordinates Are Ground Coordinates And All Bearings Are Grid Bearings				G.A.F. = 1.00008256682						
24003	Desert Foothills Pkwy PI	27+79.97	N=834614.9555	E=655198.6758	SIMPLE	Δ=32°35'23"	D=6°21'58"	R=900.0000	T=263.0908	L=511.9181	Ext=37.6656				
24004	Desert Foothills Pkwy PT	30+28.80	N=834845.9294	E=655324.6432											
	Desert Foothills Pkwy Ramp A														
24501	Desert Foothills Pkwy Ramp A PC	0+00.00	N=833646.7438	E=657309.0998											
24502	Desert Foothills Pkwy Ramp A PI	5+46.29	N=833690.5847	E=656764.5688	SIMPLE	Δ=9°05'09"	D=0°50'00"	R=6875.4936	T=546.2930	L=1090.2955	Ext=21.6687	e=NC			
24503	Desert Foothills Pkwy Ramp A PT	10+90.30	N=833647.8868	E=656219.9469											
24504	Desert Foothills Pkwy Ramp A POE	20+41.97	N=833573.5048	E=655271.1865											
	Desert Foothills Pkwy Ramp B														
24601	Desert Foothills Pkwy Ramp B PC	0+00.00	N=833806.7357	E=657141.1799											
24602	Desert Foothills Pkwy Ramp B PI	4+18.95	N=833840.3572	E=656723.5800	SIMPLE	Δ=5°59'58"	D=0°43'00"	R=7994.7600	T=418.9511	L=837.1365	Ext=10.9697	e=NC			
24603	Desert Foothills Pkwy Ramp B PT	8+37.14	N=833917.4418	E=656311.7816											
24604	Desert Foothills Pkwy Ramp B PC	11+27.04	N=833970.7824	E=656026.8273											
24605	Desert Foothills Pkwy Ramp B PI	14+13.75	N=834023.5359	E=655745.0098	SIMPLE	Δ=8°35'07"	D=1°30'00"	R=3819.7187	T=286.7125	L=572.3516	Ext=10.7454	e=0.028			
24606	Desert Foothills Pkwy Ramp B PT	16+99.39	N=834033.6281	E=655458.4750											
24607	Desert Foothills Pkwy Ramp B POE	19+19.39	N=834041.3721	E=655238.6114											
	Desert Foothills Pkwy Ramp C														
24701	Desert Foothills Pkwy Ramp C POB	0+00.00	N=833585.4758	E=655270.3530											
24702	Desert Foothills Pkwy Ramp C PC	14+58.17	N=833649.5183	E=653813.5903											
24703	Desert Foothills Pkwy Ramp C PI	17+38.93	N=833661.8493	E=653533.1002	SIMPLE	Δ=4°01'21"	D=0°43'00"	R=7994.7600	T=280.7611	L=561.2915	Ext=4.9284	e=NC			
24704	Desert Foothills Pkwy Ramp C PT	20+19.46	N=833654.4736	E=653252.4360											
	Desert Foothills Pkwy Ramp D														
24801	Desert Foothills Pkwy Ramp D POB	0+00.00	N=834053.3432	E=655237.7779											
24802	Desert Foothills Pkwy Ramp D PC	9+64.16	N=833894.4967	E=654286.7921											
24803	Desert Foothills Pkwy Ramp D PI	14+24.96	N=833818.5799	E=653832.2916	SIMPLE	Δ=7°40'07"	D=0°50'00"	R=6875.4936	T=460.7972	L=920.2182	Ext=15.4241	e=NC			
24804	Desert Foothills Pkwy Ramp D PT	18+84.38	N=833803.9910	E=653371.7255											
	17th Ave														
25001	17th Ave POB	12+27.14	N=833055.3654	E=644933.6173											
25002	17th Ave PC	25+83.84	N=834412.0085	E=644945.6739											
25003	17th Ave PI	27+17.60	N=834545.7702	E=644946.8627	SIMPLE	Δ=7°39'10"	D=2°51'53"	R=2000.0000	T=133.7670	L=267.1361	Ext=4.4684				
25004	17th Ave PT	28+50.97	N=834678.4988	E=644930.2276											
25005	17th Ave POE	33+20.17	N=835144.0525	E=644871.8791											
	17th Ave Ramp A														
25501	17th Ave Ramp A PC	0+00.00	N=833662.4478	E=647205.3375											
25502	17th Ave Ramp A PI	2+59.37	N=833672.9921	E=646946.1840	SIMPLE	Δ=4°19'15"	D=0°50'00"	R=6875.4936	T=259.3678	L=518.4898	Ext=4.8904	e=NC			
25503	17th Ave Ramp A PT	5+18.49	N=833663.9818	E=646686.9728											
25504	17th Ave Ramp A POE	22+68.03	N=833603.2038	E=644938.4860											
	17th Ave Ramp B														
25601	17th Ave Ramp B PC	0+00.00	N=833804.6985	E=647300.4563											

CENTERLINE CONTROL POINT AND CURVE DATA TABLE

All bearings and angles have been rounded to the nearest second.
Use the control points provided and their respective state plane coordinates to re-establish the centerline of each roadway.

Call BLUE STAKE CENTER two working days before you dig.
602-263-1100
Within Maricopa County
-OR-
1-800-STAKE-IT
(782-5348)

	NAME	DATE
DESIGN	RPC	08/14
DRAWN	CADD	08/14
CHECKED	BWS	08/14

HDR

ARIZONA DEPARTMENT OF TRANSPORTATION
INTERMODAL TRANSPORTATION DIVISION
ROADWAY DESIGN SERVICES

GEOMETRIC DATA SHEET

FINAL 15%
PLANS
NOT FOR CONSTRUCTION OR RECORDING

ROUTE	LOCATION	DWG NO
SR 202L	I-10 (MARICOPA) - I-10 (PAPAGO)	C-02.05
TRACS NO. H5764 01L	NH-202-D (ADY)	___ OF ___

FILE NAME: c:\pwworking\phx\d0113218\GM5764IDCR05.dgn
PLOT BY: ahoffman
PLOT SCALE: 1:200
PLOT DATE: 8/12/2014
TIME: 10:36:03 AM
DATE- LOCATION- REVISIONS- FINISHED PLANS- SURVEY NO.

F.H.W.A. REGION	STATE	PROJECT NO.	SHEET NO.	TOTAL SHEETS	AS BUILT
9	ARIZ.	NH-202-D (ADY)	65	245	

202L MA 054

PLAN REF NO.	LOCATION	P.I./P.O.T. STATION	COORDINATES		All Coordinates Are Ground Coordinates And All Bearings Are Grid Bearings				G.A.F. = 1.00008256682					
25602	17th Ave Ramp B PI	3+68.05	N=833819.6612	E=646932.7089	SIMPLE	Δ=3°40'45"	D=0°30'00"	R=11459.1560	T=368.0516	L=735.8503	Ext=5.9091	e=NC		
25603	17th Ave Ramp B PT	7+35.85	N=833858.1917	E=646566.6797										
25604	17th Ave Ramp B POE	23+69.23	N=834029.1869	E=644942.2717										
	17th Ave Ramp C													
25701	17th Ave Ramp C POB	0+00.00	N=833615.2033	E=644938.5926										
25702	17th Ave Ramp C PC	13+68.19	N=833687.0278	E=643572.2878										
25703	17th Ave Ramp C PI	16+86.41	N=833703.7332	E=643254.5033	SIMPLE	Δ=6°21'29"	D=1°00'00"	R=5729.5800	T=318.2232	L=635.7932	Ext=8.8303	e=NC		
25704	17th Ave Ramp C PT	20+03.98	N=833685.1447	E=642936.8235										
	17th Ave Ramp D													
25801	17th Ave Ramp D POB	0+00.00	N=834041.9621	E=644942.3853										
25802	17th Ave Ramp D PC	17+55.85	N=833855.6400	E=643196.4456										
25803	17th Ave Ramp D PI	19+62.48	N=833833.7141	E=642990.9884	SIMPLE	Δ=3°06'13"	D=0°45'04"	R=7627.4400	T=206.6238	L=413.1466	Ext=2.7982	e=NC		
25804	17th Ave Ramp D PT	21+69.00	N=833822.9438	E=642784.6455										
	51st Ave													
28001	51st Ave POB	12+00.00	N=845821.8419	E=622979.8515										
28002	51st Ave PC	30+40.36	N=847662.1999	E=622981.8254										
28003	51st Ave PI	33+33.59	N=847955.4286	E=622982.1399	SIMPLE	Δ=40°15'34"	D=7°09'43"	R=800.0000	T=293.2289	L=562.1275	Ext=52.0465			
28004	51st Ave PT	36+02.49	N=848179.4024	E=622792.8810										
28005	51st Ave POE	38+95.58	N=848403.2764	E=622603.7065										
	51st Ave Spur													
28011	51st Ave Spur POB	15+00.00	N=847546.7241	E=621590.0405										
28012	51st Ave Spur PC	29+52.89	N=848484.4650	E=622699.7871										
28013	51st Ave Spur PI	33+23.75	N=848723.8286	E=622983.0560	SIMPLE	Δ=49°44'33"	D=7°09'43"	R=800.0000	T=370.8587	L=694.5345	Ext=81.7801	e=NC		
28014	51st Ave Spur PT	36+47.43	N=849094.6871	E=622983.4423										
28015	51st Ave Spur POE	38+07.90	N=849255.1561	E=622983.6094										
	51st Ave Ramp A													
28501	51st Ave Ramp A PC	0+00.00	N=846052.8392	E=623253.8498										
28502	51st Ave Ramp A PI	2+80.29	N=846278.0706	E=623087.0109	SIMPLE	Δ=4°40'08"	D=0°50'00"	R=6875.4936	T=280.2934	L=560.2766	Ext=5.7110	e=NC		
28503	51st Ave Ramp A PT	5+60.28	N=846488.9741	E=622902.3921										
28504	51st Ave Ramp A POE	22+15.49	N=847734.4201	E=621812.1648										
	51st Ave Ramp B													
28601	51st Ave Ramp B PC	0+00.00	N=846316.5431	E=623401.1134										
28602	51st Ave Ramp B PI	5+77.71	N=846706.3566	E=622974.7360	SIMPLE	Δ=14°22'01"	D=1°15'00"	R=4583.6624	T=577.7130	L=1149.3654	Ext=36.2633	e=0.032		
28603	51st Ave Ramp B PT	11+49.37	N=847189.7774	E=622658.4188										
28604	51st Ave Ramp B POE	21+18.80	N=848000.9829	E=622127.6220										
	51st Ave Ramp C													
28701	51st Ave Ramp C POB	0+00.00	N=847742.1653	E=621821.3306										

CENTERLINE CONTROL POINT AND CURVE DATA TABLE

All bearings and angles have been rounded to the nearest second.
Use the control points provided and their respective state plane coordinates to re-establish the centerline of each roadway.

Call BLUE STAKE CENTER two working days before you dig.
602-263-1100
Within Maricopa County
-OR-
1-800-STAKE-IT
(782-5348)

	NAME	DATE
DESIGN	RPC	08/14
DRAWN	CADD	08/14
CHECKED	BWS	08/14

HDR

ARIZONA DEPARTMENT OF TRANSPORTATION
INTERMODAL TRANSPORTATION DIVISION
ROADWAY DESIGN SERVICES

GEOMETRIC DATA SHEET

ROUTE	LOCATION
SR 202L	I-10 (MARICOPA) - I-10 (PAPAGO)

TRACS NO. H5764 01L | NH-202-D (ADY)

FINAL 15%
PLANS
NOT FOR CONSTRUCTION OR RECORDING

DWG NO C-02.06

___ OF ___

PLOT BY: ahoffman
PLOT SCALE: 1:200
TIME: 10:36:06 AM
PLOT DATE: 8/12/2014
FILE NAME: c:\pwworking\phx\d0113218\GM5764IDCR06.dgn

DATE- | LOCATION- | REVISIONS- | FINISHED PLANS- | SURVEY NO.

ccccSYSTIMEccccc ccccDGNcSPECIFICATIONccccc

F.H.W.A. REGION	STATE	PROJECT NO.	SHEET NO.	TOTAL SHEETS	AS BUILT
9	ARIZ.	NH-202-D (ADY)	66	245	

202L MA 054

PLAN REF NO.	LOCATION	P.I./P.O.T. STATION	COORDINATES		All Coordinates Are Ground Coordinates And All Bearings Are Grid Bearings							G.A.F. = 1.00008256682			
28702	51st Ave Ramp C PC	15+73.94	N=848961.9191	E=620826.5960											
28703	51st Ave Ramp C PI	18+84.68	N=849202.7326	E=620630.2075	SIMPLE	Δ=4°27'06"	D=0°43'00"	R=7994.7600	T=310.7404	L=621.1681	Ext=6.0367	e=NC			
28704	51st Ave Ramp C PT	21+95.11	N=849427.5762	E=620415.7199											
	51st Ave Ramp D														
28801	51st Ave Ramp D POB	0+00.00	N=848008.7281	E=622136.7879											
28802	51st Ave Ramp D PC	10+60.20	N=848708.4914	E=621340.3212											
28803	51st Ave Ramp D PI	13+63.30	N=848908.5420	E=621112.6247	SIMPLE	Δ=5°02'54"	D=0°50'00"	R=6875.4936	T=303.0939	L=605.7957	Ext=6.6774	e=NC			
28804	51st Ave Ramp D PT	16+66.00	N=849127.8529	E=620903.4150											
	Chandler Blvd														
29000	Chandler Blvd POB	10+00.00	N=837961.1504	E=643976.0661											
29001	Chandler Blvd PC	15+76.19	N=837962.9134	E=643399.8752											
29002	Chandler Blvd PI	20+54.55	N=837964.3771	E=642921.5183	SIMPLE	Δ=43°59'42"	D=4°50'19"	R=1184.13	T=478.36	L=909.24	Ext=92.97	e=NC			
29003	Chandler Blvd PT	24+85.44	N=837633.1655	E=642576.3713											
29004	Chandler Blvd PC	41+63.14	N=836471.5383	E=641365.8695											
29005	Chandler Blvd PI	44+26.86	N=836288.9447	E=641175.5935	SIMPLE	Δ=15°01'23"	D=2°51'53"	R=2000.0000	T=263.71	L=524.10	Ext=17.31	e=NC			
29006	Chandler Blvd PT	46+87.54	N=836161.9130	E=640944.4912											
29007	Chandler Blvd PC	62+93.51	N=835388.3187	E=639537.1307											
29008	Chandler Blvd PI	65+93.27	N=835243.9237	E=639274.4402	SIMPLE	Δ=28°58'41	D=4°56'21"	R=1160.00	T=299.76	L=586.69	Ext=38.11	e=NC			
29009	Chandler Blvd PT	68+80.19	N=835244.8734	E=638974.6815											
29010	Chandler Blvd POE	71+30.00	N=835245.6649	E=638724.8728											

CENTERLINE CONTROL POINT AND CURVE DATA TABLE

All bearings and angles have been rounded to the nearest second.
Use the control points provided and their respective state plane coordinates to re-establish the centerline of each roadway.

Call BLUE STAKE CENTER two working days before you dig.
602-263-1100
Within Maricopa County
-OR-
1-800-STAKE-IT
(782-5348)

	NAME	DATE
DESIGN	RPC	08/14
DRAWN	CADD	08/14
CHECKED	BWS	08/14

HDR

ARIZONA DEPARTMENT OF TRANSPORTATION
INTERMODAL TRANSPORTATION DIVISION
ROADWAY DESIGN SERVICES

GEOMETRIC DATA SHEET

FINAL 15%
PLANS
NOT FOR CONSTRUCTION OR RECORDING

ROUTE	LOCATION	DWG NO
SR 202L	I-10 (MARICOPA) - I-10 (PAPAGO)	C-02.07
TRACS NO. H5764 01L	NH-202-D (ADY)	___ OF ___

PLOT BY: ahoffman
PLOT SCALE: 1:200
TIME: 10:36:09 AM
PLOT DATE: 8/12/2014
FILE NAME: c:\pwworking\phx\d0113218\GM5764IDCR07.dgn

DATE- | LOCATION- | REVISIONS- | FINISHED PLANS- | SURVEY NO.

ccccSYSTIMEccccc ccccDGNcSPECIFICATIONccccc

F.H.W.A. REGION	STATE	PROJECT NO.	SHEET NO.	TOTAL SHEETS	AS BUILT
9	ARIZ.	NH-202-D (ADY)	67	245	

202L MA 054

PLAN REF NO.	LOCATION	P.I./P.O.T. STATION	COORDINATES		All Coordinates Are Ground Coordinates And All Bearings Are Grid Bearings							G.A.F. = 1.00008256682			
	SR 202L Median Cst ℄														
20001	SR 202L Median Cst ℄ POB	3000+00.00	N=851853.4740	E=618439.7275											
20002	SR 202L Median Cst ℄ PC	3008+14.40	N=852488.6886	E=617930.0650											
20003	SR 202L Median Cst ℄ PI	3024+68.17	N=853778.5887	E=616895.1177	SIMPLE	Δ=24°25'58"	D=0°45'00"	R=7638.4400	T=1653.7709	L=3257.2680	Ext=176.9758	e=0.036			
20004	SR 202L Median Cst ℄ PT	3040+71.67	N=855381.0544	E=616486.3860											
20005	SR 202L Median Cst ℄ PC	3055+44.64	N=856808.3252	E=616122.3403											
20006	SR 202L Median Cst ℄ PI	3070+03.22	N=858221.6608	E=615761.8489	SIMPLE	Δ=28°34'04"	D=1°00'00"	R=5729.0000	T=1458.5855	L=2856.4843	Ext=182.7605	e=NC			
20007	SR 202L Median Cst ℄ PT	3084+01.12	N=859635.3122	E=616121.0996											
20008	SR 202L Median Cst ℄ PC	3105+26.57	N=861695.2815	E=616644.5988											
20009	SR 202L Median Cst ℄ PI	3111+28.75	N=862278.9119	E=616792.9166	SIMPLE	Δ=14°58'15"	D=1°15'01"	R=4583.0000	T=602.1816	L=1197.5031	Ext=39.3924	e=NC			
20010	SR 202L Median Cst ℄ PT	3117+24.07	N=862881.0470	E=616785.4311											
20011	SR 202L Median Cst ℄ PC	3134+66.64	N=864623.4758	E=616763.7701											
20012	SR 202L Median Cst ℄ PI	3142+37.56	N=865394.3362	E=616754.1872	SIMPLE	Δ=7°41'51"	D=0°30'00"	R=11459.1560	T=770.9200	L=1539.5202	Ext=25.9027	e=NC			
20013	SR 202L Median Cst ℄ PT	3150+06.16	N=866156.9667	E=616641.4379											
20014	SR 202L Median Cst ℄ POE	3160+89.43	N=867228.5940	E=616483.0058											
	SR 202L WB Cst ℄														
20401	SR 202L WB Cst ℄ POB	3164+00.00	N=867234.0054	E=616519.6079											
20402	SR 202L WB Cst ℄ PC	3185+29.29	N=869340.3972	E=616208.1936											
20403	SR 202L WB Cst ℄ PI	3194+41.91	N=870243.2086	E=616074.7196	SIMPLE	Δ=9°06'25"	D=0°30'00"	R=11459.1559	T=912.6246	L=1821.4047	Ext=36.2840	e=NC			
20404	SR 202L WB Cst ℄ PT	3203+50.69	N=871155.7656	E=616085.8244											
20405	SR 202L WB Cst ℄ POE	3277+00.00	N=878504.5292	E=616175.2502											
	SR 202L EB Cst ℄														
20501	SR 202L EB Cst ℄ POB	3164+00.00	N=867223.1827	E=616446.4036											
20502	SR 202L EB Cst ℄ PC	3189+39.53	N=869735.4058	E=616074.9901											
20503	SR 202L EB Cst ℄ PI	3198+52.15	N=870638.2171	E=615941.5162	SIMPLE	Δ=9°06'25"	D=0°30'00"	R=11459.1559	T=912.6246	L=1821.4047	Ext=36.2840	e=NC			
20504	SR 202L EB Cst ℄ PT	3207+60.93	N=871550.7741	E=615952.6210											
20505	SR 202L EB Cst ℄ PC	3256+90.09	N=876479.5662	E=616012.5986											
20506	SR 202L EB Cst ℄ PI	3261+80.25	N=876969.6893	E=616018.5628	SIMPLE	Δ=3°44'36"	D=0°22'55"	R=15000.0000	T=490.1594	L=979.9702	Ext=8.0064	e=NC			
20507	SR 202L EB Cst ℄ PRC	3266+70.06	N=877458.3775	E=616056.5119											
20508	SR 202L EB Cst ℄ PI	3271+60.22	N=877947.0657	E=616094.4611	SIMPLE	Δ=3°44'36"	D=0°22'55"	R=15000.0000	T=490.1594	L=979.9702	Ext=8.0064	e=NC			
20509	SR 202L EB Cst ℄ PT	3276+50.03	N=878437.1889	E=616100.4253											
20510	SR 202L EB Cst ℄ POE	3277+18.28	N=878505.4296	E=616101.2557											
	SR 202L Median Cst ℄														
20301	SR 202L Median Cst ℄ POB	3277+64.72	N=878504.9794	E=616138.2530											
20302	SR 202L Median Cst ℄ PC	3282+38.34	N=878978.5625	E=616144.0159											
20303	SR 202L Median Cst ℄ PI	3293+83.43	N=880123.5742	E=616157.9494	SIMPLE	Δ=22°36'15"	D=1°00'00"	R=5729.5780	T=1145.0964	L=2260.4111	Ext=113.3074	e=0.030			
20304	SR 202L Median Cst ℄ PT	3304+98.75	N=881175.2736	E=616610.9109											
20305	SR 202L Median Cst ℄ PC	3319+22.61	N=882483.0048	E=617174.1442											

CENTERLINE CONTROL POINT AND CURVE DATA TABLE

All bearings and angles have been rounded to the nearest second.
Use the control points provided and their respective state plane coordinates to re-establish the centerline of each roadway.

Call BLUE STAKE CENTER two working days before you dig.
602-263-1100
Within Maricopa County
-OR-
1-800-STAKE-IT
(782-5348)

	NAME	DATE
DESIGN	RPC	08/14
DRAWN	CADD	08/14
CHECKED	BWS	08/14

HDR

ARIZONA DEPARTMENT OF TRANSPORTATION
INTERMODAL TRANSPORTATION DIVISION
ROADWAY DESIGN SERVICES

GEOMETRIC DATA SHEET

FINAL 15%
PLANS
NOT FOR CONSTRUCTION OR RECORDING

ROUTE	LOCATION	DWG NO
SR 202L	I-10 (MARICOPA) - I-10 (PAPAGO)	C-02.08

TRACS NO.			SHEET
H5764 01L		NH-202-D (ADY)	___ OF ___

PLOT BY: ahoffman
PLOT SCALE: 1:200
PLOT DATE: 8/12/2014
TIME: 10:36:12 AM
FILE NAME: c:\pwworking\phx\d0169640\GM5764W59_01.dgn

cccccSYSTIMEccccc ccccDGNcSPECIFICATIONccccc

F.H.W.A. REGION	STATE	PROJECT NO.	SHEET NO.	TOTAL SHEETS	AS BUILT
9	ARIZ.	NH-202-D (ADY)	68	245	

202L MA 054

PLAN REF NO.	LOCATION	P.I./P.O.T. STATION	COORDINATES		All Coordinates Are Ground Coordinates And All Bearings Are Grid Bearings							G.A.F. = 1.00008256682			
20306	SR 202L Median Cst & PI	3328+57.32	N=883341.4715	E=617543.8814	SIMPLE	Δ=23°03'06"	D=1°15'00"	R=4583.6624	T=934.7035	L=1844.1227	Ext=94.3320	e=0.036			
20307	SR 202L Median Cst & PT	3337+66.74	N=884276.1661	E=617547.9560											
20308	SR 202L Median Cst & PC	3379+88.47	N=888497.8586	E=617566.3594											
20309	SR 202L Median Cst & PI	3386+12.79	N=889122.1737	E=617569.0810	SIMPLE	Δ=12°26'14"	D=1°00'00"	R=5729.5780	T=624.3210	L=1243.7351	Ext=33.9141	e=0.030			
20310	SR 202L Median Cst & PT	3392+32.21	N=889731.2513	E=617706.1986											
20311	SR 202L Median Cst & PC	3399+20.12	N=890402.3728	E=617857.2838											
20312	SR 202L Median Cst & PI	3405+39.52	N=891006.6424	E=617993.3191	SIMPLE	Δ=12°20'24"	D=1°00'00"	R=5729.5780	T=619.3927	L=1233.9933	Ext=33.3823	e=0.030			
20313	SR 202L Median Cst & PT	3411+54.12	N=891626.0238	E=617997.0723											
20314	SR 202L Median Cst & POE	3418+00.00	N=892271.8917	E=618000.9859											
	Elliot Rd Ramp A														
30501	Elliot Rd Ramp A POB	10+00.00	N=852443.0048	E=617873.1265											
30502	Elliot Rd Ramp A PC	28+86.11	N=853914.1230	E=616692.7794											
30503	Elliot Rd Ramp A PI	31+39.66	N=854111.8854	E=616534.1054	SIMPLE	Δ=28°50'32"	D=5°48'39"	R=986.0000	T=253.5495	L=496.3452	Ext=32.0783	e=0.044			
30504	Elliot Rd Ramp A PT	33+82.45	N=854361.6598	E=616490.5153											
30505	Elliot Rd Ramp A POE	35+55.98	N=854532.5984	E=616460.6835											
	Elliot Rd Ramp B														
30601	Elliot Rd Ramp B PC	10+00.00	N=852096.2241	E=618338.5509											
30602	Elliot Rd Ramp B PI	15+62.84	N=852535.3525	E=617986.4748	SIMPLE	Δ=11°13'15"	D=1°00'00"	R=5729.5780	T=562.8422	L=1122.0843	Ext=27.5789	e=0.027			
30603	Elliot Rd Ramp B PT	21+22.08	N=853034.5977	E=617726.5793											
30604	Elliot Rd Ramp B PC	30+01.18	N=853814.3620	E=617320.6520											
30605	Elliot Rd Ramp B PI	32+96.73	N=854076.5135	E=617184.1820	SIMPLE	Δ=17°36'04"	D=3°00'05"	R=1909.0000	T=295.5461	L=586.4364	Ext=22.7423	e=0.034			
30606	Elliot Rd Ramp B PT	35+87.62	N=854367.6592	E=617133.3719											
30607	Elliot Rd Ramp B POE	37+53.90	N=854531.4679	E=617104.7844											
	Elliot Rd Ramp C														
30701	Elliot Rd Ramp C POB	10+00.00	N=854532.5774	E=616472.6835											
30702	Elliot Rd Ramp C PC	12+65.66	N=854794.2842	E=616427.0110											
30703	Elliot Rd Ramp C PI	15+03.92	N=855028.9925	E=616386.0503	SIMPLE	Δ=4°45'46"	D=1°00'00"	R=5729.0000	T=238.2557	L=476.2370	Ext=4.9521	e=0.044			
30704	Elliot Rd Ramp C PRC	17+41.90	N=855266.2914	E=616364.7192											
30705	Elliot Rd Ramp C PI	22+01.46	N=855724.0028	E=616323.5749	SIMPLE	Δ=9°10'21"	D=1°00'00"	R=5728.9000	T=459.5489	L=917.1341	Ext=18.4020	e=0.021			
30706	Elliot Rd Ramp C PT	26+59.04	N=856169.2951	E=616210.9968											
	Elliot Rd Ramp D														
30801	Elliot Rd Ramp D POB	10+00.00	N=854531.4454	E=617117.5768											
30802	Elliot Rd Ramp D PC	12+50.44	N=854773.6314	E=617053.8176											
30803	Elliot Rd Ramp D PI	14+36.07	N=854953.1459	E=617006.5577	SIMPLE	Δ=20°44'54"	D=5°39'02"	R=1014.0000	T=185.6312	L=367.1964	Ext=16.8516	e=0.022			
30804	Elliot Rd Ramp D PRC	16+17.64	N=855104.2756	E=616898.7673											
30805	Elliot Rd Ramp D PI	23+31.95	N=855685.8272	E=616483.9866	SIMPLE	Δ=21°11'19"	D=1°30'01"	R=3818.9000	T=714.2959	L=1412.2733	Ext=66.2275	e=0.022			
30806	Elliot Rd Ramp D PT	30+29.93	N=856377.9634	E=616307.4474											

CENTERLINE CONTROL POINT AND CURVE DATA TABLE

All bearings and angles have been rounded to the nearest second.
Use the control points provided and their respective state plane coordinates to re-establish the centerline of each roadway.

Call BLUE STAKE CENTER two working days before you dig.
602-263-1100
Within Maricopa County
-OR-
1-800-STAKE-IT
(782-5348)

	NAME	DATE
DESIGN	RPC	08/14
DRAWN	CADD	08/14
CHECKED	BWS	08/14

HDR

ARIZONA DEPARTMENT OF TRANSPORTATION
INTERMODAL TRANSPORTATION DIVISION
ROADWAY DESIGN SERVICES

GEOMETRIC DATA SHEET

FINAL 15%
PLANS
NOT FOR CONSTRUCTION OR RECORDING

ROUTE	LOCATION	DWG NO
SR 202L	I-10 (MARICOPA) - I-10 (PAPAGO)	C-02.09

TRACS NO.			SHEET NO.
H5764 01L		NH-202-D (ADY)	___ OF ___

FILE NAME: c:\pwworking\phx\d0169640\GM5764W59_02.dgn
PLOT SCALE: 1:200
PLOT BY: ahoffman
PLOT DATE: 8/12/2014
TIME: 10:36:16 AM

DATE- | LOCATION- | REVISIONS- | FINISHED PLANS- | SURVEY NO.

ccccSYSTIMEccccc ccccDGNcSPECIFICATIONcccccc

F.H.W.A. REGION	STATE	PROJECT NO.	SHEET NO.	TOTAL SHEETS	AS BUILT
9	ARIZ.	NH-202-D (ADY)	69	245	

202L MA 054

PLAN REF NO.	LOCATION	P.I./P.O.T. STATION	COORDINATES		All Coordinates Are Ground Coordinates And All Bearings Are Grid Bearings					G.A.F. = 1.00008256682					
	Dobbins Rd														
31001	Dobbins Rd POB	0+00.00	N=859801.3947	E=614178.8515											
31002	Dobbins Rd PC	5+47.45	N=859803.4238	E=614726.3013											
31003	Dobbins Rd PI	8+09.34	N=859804.3944	E=614988.1873	SIMPLE	Δ=5°14'05"	D=1°00'00"	R=5729.0000	T=261.8878	L=523.4113	Ext=5.9827	e=NC			
31004	Dobbins Rd PRC	10+70.87	N=859829.2541	E=615248.8926											
31005	Dobbins Rd PI	13+36.39	N=859854.4589	E=615513.2172	SIMPLE	Δ=5°18'26"	D=1°00'00"	R=5728.9000	T=265.5195	L=530.6592	Ext=6.1498	e=NC			
31006	Dobbins Rd PT	16+01.53	N=859855.1067	E=615778.7359											
31007	Dobbins Rd PC	23+99.38	N=859857.0531	E=616576.5838											
31008	Dobbins Rd PI	26+63.44	N=859857.6973	E=616840.6408	SIMPLE	Δ=5°16'41"	D=1°00'00"	R=5729.0000	T=264.0578	L=527.7421	Ext=6.0822	e=NC			
31009	Dobbins Rd PRC	29+27.12	N=859834.0489	E=617103.6375											
31010	Dobbins Rd PI	31+91.18	N=859810.4004	E=617366.6342	SIMPLE	Δ=5°16'41"	D=1°00'00"	R=5728.9000	T=264.0532	L=527.7329	Ext=6.0821	e=NC			
31011	Dobbins Rd PT	34+54.86	N=859811.0446	E=617630.6866											
31012	Dobbins Rd POE	36+14.40	N=859811.4338	E=617790.2246											
	Dobbins Rd Ramp A														
31501	Dobbins Rd Ramp A POB	10+00.00	N=857401.8503	E=615930.1906											
31502	Dobbins Rd Ramp A PC	20+35.36	N=858426.7574	E=615783.4332	SIMPLE	Δ=16°20'33"	D=5°00'14"	R=1145.0000	T=164.4100	L=326.5877	Ext=11.7436	e=NC			
31503	Dobbins Rd Ramp A PI	21+99.77	N=858589.5074	E=615760.1289											
31504	Dobbins Rd Ramp A PT	23+61.95	N=858752.2391	E=615783.5604											
31505	Dobbins Rd Ramp A PC	29+77.69	N=859361.6912	E=615871.3143	SIMPLE	Δ=8°19'35"	D=5°00'14"	R=1145.0000	T=83.3450	L=166.2501	Ext=3.0293	e=0.028			
31506	Dobbins Rd Ramp A PI	30+61.03	N=859444.1854	E=615883.1925											
31507	Dobbins Rd Ramp A PT	31+44.08	N=859527.5302	E=615882.9992											
	Dobbins Rd Ramp B														
31601	Dobbins Rd Ramp B PC	10+00.00	N=856927.0751	E=616168.3696											
31602	Dobbins Rd Ramp B PI	16+91.59	N=857609.6599	E=616057.0989	SIMPLE	Δ=13°56'33"	D=1°00'46"	R=5656.0000	T=691.5946	L=1376.3569	Ext=42.1259	e=NC			
31603	Dobbins Rd Ramp B PT	23+76.36	N=858298.9447	E=616113.5753											
31604	Dobbins Rd Ramp B PC	27+35.70	N=858657.0869	E=616142.9196											
31605	Dobbins Rd Ramp B PI	29+91.31	N=858911.8393	E=616163.7927	SIMPLE	Δ=27°05'24"	D=5°24'01"	R=1061.0000	T=255.6061	L=501.6531	Ext=30.3549	e=NC			
31606	Dobbins Rd Ramp B PT	32+37.35	N=859148.1486	E=616066.3638											
31607	Dobbins Rd Ramp B PC	34+25.52	N=859322.1114	E=615994.6400											
31608	Dobbins Rd Ramp B PI	36+34.38	N=859515.2070	E=615915.0279	SIMPLE	Δ=22°16'23"	D=5°24'01"	R=1061.0000	T=208.8636	L=412.4534	Ext=20.3626	e=NC			
31609	Dobbins Rd Ramp B PT	38+37.97	N=859724.0701	E=615914.5435											
31610	Dobbins Rd Ramp B POT	39+69.34	N=859724.0702	E=615914.5436											
	Dobbins Rd Ramp C														
31701	Dobbins Rd Ramp C POB	10+00.00	N=859856.7204	E=616440.2044											
31702	Dobbins Rd Ramp C PC	11+96.61	N=860053.3273	E=616439.7440											
31703	Dobbins Rd Ramp C PI	13+31.28	N=860187.9960	E=616439.4287	SIMPLE	Δ=14°28'02"	D=5°24'01"	R=1061.0000	T=134.6691	L=267.9056	Ext=8.5124	e=0.025			
31704	Dobbins Rd Ramp C PT	14+64.51	N=860318.3156	E=616405.4794											
31705	Dobbins Rd Ramp C PC	17+02.06	N=860548.1917	E=616345.5947											

CENTERLINE CONTROL POINT AND CURVE DATA TABLE

All bearings and angles have been rounded to the nearest second.
Use the control points provided and their respective state plane coordinates to re-establish the centerline of each roadway.

Call BLUE STAKE CENTER two working days before you dig.
602-263-1100
Within Maricopa County
-OR-
1-800-STAKE-IT
(782-5348)

	NAME	DATE
DESIGN	RPC	08/14
DRAWN	CADD	08/14
CHECKED	BWS	08/14

HDR

ARIZONA DEPARTMENT OF TRANSPORTATION
INTERMODAL TRANSPORTATION DIVISION
ROADWAY DESIGN SERVICES

GEOMETRIC DATA SHEET

FINAL 15%
PLANS
NOT FOR CONSTRUCTION OR RECORDING

ROUTE	LOCATION	DWG NO
SR 202L	I-10 (MARICOPA) - I-10 (PAPAGO)	C-02.10
TRACS NO. H5764 01L	NH-202-D (ADY)	___ OF ___

FILE NAME: c:\pwworking\phx\d0169640\GM5764W59_03.dgn PLOT DATE: 8/12/2014 TIME: 10:36:19 AM PLOT SCALE: 1:200 PLOT BY: ahoffman
SURVEY NO. | FINISHED PLANS- | REVISIONS- | LOCATION- | DATE-

F.H.W.A. REGION	STATE	PROJECT NO.	SHEET NO.	TOTAL SHEETS	AS BUILT
9	ARIZ.	NH-202-D (ADY)	70	245	

202L MA 054

PLAN REF NO.	LOCATION	P.I./P.O.T. STATION	COORDINATES		All Coordinates Are Ground Coordinates And All Bearings Are Grid Bearings							G.A.F. = 1.00008256682			
31706	Dobbins Rd Ramp C PI	19+79.93	N=860817.0869	E=616275.5452	SIMPLE	Δ=29°21'06"	D=5°24'60"	R=1061.0000	T=277.8697	L=543.5322	Ext=35.7828	e=NC			
31707	Dobbins Rd Ramp C PT	22+45.59	N=861085.7995	E=616346.2920											
31708	Dobbins Rd Ramp C PC	31+80.56	N=861989.9580	E=616584.3395											
31709	Dobbins Rd Ramp C PI	35+38.46	N=862336.0643	E=616584.3396	SIMPLE	Δ=9°04'29"	D=1°16'13"	R=4510.0000	T=357.9008	L=714.3046	Ext=14.1787	e=NC			
31710	Dobbins Rd Ramp C PT	38+94.87	N=862692.2106	E=616710.8570											
	Dobbins Rd Ramp D														
31801	Dobbins Rd Ramp D POB	10+00.00	N=859856.7985	E=616472.2043											
31802	Dobbins Rd Ramp D PC	12+79.91	N=860136.7113	E=616471.5489											
31803	Dobbins Rd Ramp D PI	14+75.14	N=860331.9409	E=616471.0918	SIMPLE	Δ=19°21'09"	D=5°00'14"	R=1145.0000	T=195.2302	L=386.7411	Ext=16.5248	e=0.028			
31804	Dobbins Rd Ramp D PT	16+66.65	N=860516.2911	E=616535.3556											
31805	Dobbins Rd Ramp D PC	18+03.96	N=860645.9420	E=616580.5514											
31806	Dobbins Rd Ramp D PI	21+37.64	N=860961.0326	E=616690.3908	SIMPLE	Δ=13°17'28"	D=2°00'02"	R=2864.0000	T=333.6867	L=664.3780	Ext=19.3735	e=NC			
31807	Dobbins Rd Ramp D PT	24+68.34	N=861292.9354	E=616724.8486											
31808	Dobbins Rd Ramp D POT	35+24.33	N=862343.2819	E=616833.8943											
	Baseline Rd Ramp A														
32501	Baseline Rd Ramp A PC	10+00.00	N=863197.0697	E=616708.4968											
32502	Baseline Rd Ramp A PI	13+11.96	N=863509.0087	E=616704.6190	SIMPLE	Δ=6°14'01"	D=1°00'00"	R=5729.0000	T=311.9631	L=623.3106	Ext=8.4874	e=NC			
32503	Baseline Rd Ramp A PT	16+23.31	N=863818.6822	E=616666.8922											
32504	Baseline Rd Ramp A POE	29+12.76	N=865098.6685	E=616510.9548											
	Baseline Rd Ramp B														
32601	Baseline Rd Ramp B PC	10+00.00	N=863140.0189	E=616855.2174											
32602	Baseline Rd Ramp B PI	14+15.12	N=863555.1064	E=616850.0572	SIMPLE	Δ=8°17'19"	D=1°00'00"	R=5729.0000	T=415.1196	L=828.7908	Ext=15.0200	e=NC			
32603	Baseline Rd Ramp B PT	18+28.79	N=863966.6019	E=6169404.7907											
32604	Baseline Rd Ramp B PC	21+67.23	N=864302.0825	E=616949.4134											
32605	Baseline Rd Ramp B PI	23+67.93	N=864495.0912	E=616975.0857	SIMPLE	Δ=7°46'43"	D=2°00'01"	R=2864.0000	T=194.7086	L=388.8189	Ext=6.6110	e=0.035			
32606	Baseline Rd Ramp B PT	25+56.04	N=864689.7986	E=616974.3992											
32607	Baseline Rd Ramp B POE	29+67.45	N=865101.1963	E=616972.9487											
	Baseline Rd Ramp C														
32701	Baseline Rd Ramp C POB	0+00.00	N=865098.7108	E=616522.9547											
32702	Baseline Rd Ramp C PC	13+83.45	N=866481.2024	E=616471.3399											
32703	Baseline Rd Ramp C PI	18+21.45	N=866918.8964	E=616454.9988	SIMPLE	Δ=6°16'18"	D=0°43'00"	R=7994.7600	T=437.9989	L=875.1230	Ext=11.9891	e=NC			
32704	Baseline Rd Ramp C PT	22+58.58	N=867352.1856	E=616390.9402											
	Baseline Rd Ramp D														
32801	Baseline Rd Ramp D POB	0+00.00	N=865100.3397	E=616984.9518											
32802	Baseline Rd Ramp D PC	1+63.93	N=865264.2659	E=616984.3738											
32803	Baseline Rd Ramp D PI	4+30.58	N=865530.9192	E=616983.4337	SIMPLE	Δ=15°53'48"	D=3°00'00"	R=1909.8593	T=266.6549	L=529.8844	Ext=18.5254	e=0.044			
32804	Baseline Rd Ramp D PT	6+93.81	N=865787.1176	E=616909.4929											
32805	Baseline Rd Ramp D PC	12+63.86	N=866334.8145	E=616751.4233											

CENTERLINE CONTROL POINT AND CURVE DATA TABLE

All bearings and angles have been rounded to the nearest second.
Use the control points provided and their respective state plane coordinates to re-establish the centerline of each roadway.

Call BLUE STAKE CENTER two working days before you dig.
602-263-1100
Within Maricopa County
-OR-
1-800-STAKE-IT
(782-5348)

	NAME	DATE
DESIGN	RPC	08/14
DRAWN	CADD	08/14
CHECKED	BWS	08/14

HDR

ARIZONA DEPARTMENT OF TRANSPORTATION
INTERMODAL TRANSPORTATION DIVISION
ROADWAY DESIGN SERVICES

GEOMETRIC DATA SHEET

FINAL 15%
PLANS
NOT FOR CONSTRUCTION OR RECORDING

ROUTE	LOCATION	DWG NO
SR 202L	I-10 (MARICOPA) - I-10 (PAPAGO)	C-02.11

TRACS NO.			SHEET
H5764 01L		NH-202-D (ADY)	___ OF ___

PLOT BY: ahoffman PLOT SCALE: 1:200 PLOT DATE: 8/12/2014 TIME: 10:36:22 AM
FILE NAME: c:\pwworking\phx\d0169640\GM5764W59_04.dgn
DATE- LOCATION- REVISIONS- FINISHED PLANS- SURVEY NO.

ccccSYSTIMEccccc ccccDGNcSPECIFICATIONcccccc

F.H.W.A. REGION	STATE	PROJECT NO.	SHEET NO.	TOTAL SHEETS	AS BUILT
9	ARIZ.	NH-202-D (ADY)	71	245	

202L MA 054

PLAN REF NO.	LOCATION	P.I./P.O.T. STATION	COORDINATES		All Coordinates Are Ground Coordinates And All Bearings Are Grid Bearings G.A.F. = 1.00008256682								
32806	Baseline Rd Ramp D PI	17+25.56	N=866778.4113	E=616623.3979	SIMPLE	Δ=7°41'01"	D=0°50'00"	R=6875.4936	T=461.7019	L=922.0195	Ext=15.4846	e=NC	
32807	Baseline Rd Ramp D PT	21+85.88	N=867235.1424	E=616555.8312									
	Southern Ave Ramp A												
33501	Southern Ave Ramp A PC	0+00.00	N=868485.8760	E=616223.3325									
33502	Southern Ave Ramp A PI	2+72.67	N=868755.6185	E=616183.4531	SIMPLE	Δ=4°32'32"	D=0°50'00"	R=6875.4936	T=272.6745	L=545.0634	Ext=5.4049	e=NC	
33503	Southern Ave Ramp A PT	5+45.06	N=869021.3556	E=616122.3371									
33504	Southern Ave Ramp A POE	19+35.41	N=870376.3301	E=615810.7113									
	Southern Ave Ramp B												
33601	Southern Ave Ramp B PC	0+00.00	N=868377.2082	E=616386.9852									
33602	Southern Ave Ramp B PI	5+91.15	N=868962.0050	E=616300.5274	SIMPLE	Δ=8°27'28"	D=0°43'00"	R=7994.7600	T=591.1533	L=1180.1588	Ext=21.8259	e=NC	
33603	Southern Ave Ramp B PT	11+80.16	N=869553.1580	E=616301.0223									
33604	Southern Ave Ramp B POE	20+02.92	N=870375.9190	E=616301.7111									
	Southern Ave Ramp C												
33701	Southern Ave Ramp C POB	0+00.00	N=870376.3200	E=615822.7113									
33702	Southern Ave Ramp C PC	4+37.43	N=870813.7503	E=615823.0775									
33703	Southern Ave Ramp C PI	7+89.21	N=871165.5311	E=615823.3720	SIMPLE	Δ=7°01'36"	D=1°00'00"	R=5729.5780	T=351.7810	L=702.6799	Ext=10.7891	e=NC	
33704	Southern Ave Ramp C PRC	11+40.11	N=871514.6337	E=615866.6990									
33705	Southern Ave Ramp C PI	15+85.52	N=871956.6499	E=615921.5573	SIMPLE	Δ=6°22'39"	D=0°43'00"	R=7994.7600	T=445.4074	L=889.8949	Ext=12.3977	e=NC	
33706	Southern Ave Ramp C PT	20+30.01	N=872402.0244	E=615926.9770									
	Southern Ave Ramp D												
33801	Southern Ave Ramp D POB	0+00.00	N=870375.9089	E=616313.7111									
33802	Southern Ave Ramp D PC	6+67.75	N=871035.9690	E=616212.6838									
33803	Southern Ave Ramp D PI	12+32.97	N=871594.6838	E=616127.1682	SIMPLE	Δ=9°23'57"	D=0°50'00"	R=6875.4936	T=565.2213	L=1127.9062	Ext=23.1938	e=NC	
33804	Southern Ave Ramp D PT	17+95.65	N=872159.8632	E=616134.0457									
	Broadway Rd Ramp A												
34501	Broadway Rd Ramp A PC	0+00.00	N=874038.7658	E=615946.8942									
34502	Broadway Rd Ramp A PI	5+92.85	N=874631.5759	E=615954.1080	SIMPLE	Δ=9°51'23"	D=0°50'00"	R=6875.4936	T=592.8540	L=1182.7825	Ext=25.5127	e=NC	
34503	Broadway Rd Ramp A PT	11+82.78	N=875216.8708	E=615859.7372									
34504	Broadway Rd Ramp A PC	14+37.37	N=875468.2109	E=615819.2121									
34505	Broadway Rd Ramp A PI	16+34.56	N=875662.8908	E=615787.8226	SIMPLE	Δ=15°40'37"	D=4°00'00"	R=1432.3945	T=197.1942	L=391.9249	Ext=13.5099	e=0.056	
34506	Broadway Rd Ramp A PT	18+29.29	N=875858.8106	E=615810.2060									
34507	Broadway Rd Ramp A POE	22+75.81	N=876302.4428	E=615860.8901									
	Broadway Rd Ramp B												
34601	Broadway Rd Ramp B PC	0+00.00	N=873736.1938	E=616153.2278									
34602	Broadway Rd Ramp B PI	2+79.18	N=874015.3564	E=616156.6249	SIMPLE	Δ=4°00'00"	D=0°43'00"	R=7994.7600	T=279.1832	L=558.1396	Ext=4.8732	e=NC	
34603	Broadway Rd Ramp B PT	5+58.14	N=874293.6019	E=616179.4871									
34604	Broadway Rd Ramp B PC	13+49.45	N=875082.2530	E=616244.2871									
34605	Broadway Rd Ramp B PI	16+22.88	N=875354.7682	E=616266.6784	SIMPLE	Δ=5°27'52"	D=1°00'00"	R=5729.5780	T=273.4335	L=546.4525	Ext=6.5208	e=NC	

CENTERLINE CONTROL POINT AND CURVE DATA TABLE

All bearings and angles have been rounded to the nearest second.
Use the control points provided and their respective state plane coordinates to re-establish the centerline of each roadway.

Call BLUE STAKE CENTER two working days before you dig.
602-263-1100
Within Maricopa County
-OR-
1-800-STAKE-IT
(782-5348)

	NAME	DATE
DESIGN	RPC	08/14
DRAWN	CADD	08/14
CHECKED	BWS	08/14

HDR

ARIZONA DEPARTMENT OF TRANSPORTATION
INTERMODAL TRANSPORTATION DIVISION
ROADWAY DESIGN SERVICES

GEOMETRIC DATA SHEET

FINAL 15%
PLANS
NOT FOR CONSTRUCTION OR RECORDING

ROUTE	LOCATION	DWG NO
SR 202L	I-10 (MARICOPA) - I-10 (PAPAGO)	C-02.12

TRACS NO. H5764 01L | NH-202-D (ADY) | ____ OF ____

FILE NAME: c:\pwworking\phx\d0169640\GM5764W59_05.dgn
PLOT DATE: 8/12/2014 TIME: 10:36:25 AM
PLOT BY: ahoffman
PLOT SCALE: 1:200

DATE- LOCATION- REVISIONS- FINISHED PLANS- SURVEY NO.

ccccSYSTIMEccccc ccccDGNcSPECIFICATIONccccc

F.H.W.A. REGION	STATE	PROJECT NO.	SHEET NO.	TOTAL SHEETS	AS BUILT
9	ARIZ.	NH-202-D (ADY)	72	245	

202L MA 054

PLAN REF NO.	LOCATION	P.I./P.O.T. STATION	COORDINATES		All Coordinates Are Ground Coordinates And All Bearings Are Grid Bearings				G.A.F. = 1.00008256682						
34606	Broadway Rd Ramp B PT	18+95.90	N=875628.1773	E=616263.0166											
34607	Broadway Rd Ramp B POE	25+54.89	N=876287.1092	E=616254.1913											
	NB Access Rd														
42001	NB Access Rd POB	0+00.00	N=876286.6409	E=616266.2022											
42002	NB Access Rd PC	3+71.64	N=876657.9990	E=616280.6803											
42003	NB Access Rd PI	6+20.56	N=876906.7312	E=616290.3777	SIMPLE	Δ=4°58'31"	D=1°00'00"	R=5729.5780	T=248.9212	L=497.5295	Ext=5.4046	e=NC			
42004	NB Access Rd PT	8+69.17	N=877155.3672	E=616278.4669											
42005	NB Access Rd PC	11+74.18	N=877460.0241	E=616263.8724											
42006	NB Access Rd PI	13+46.22	N=877631.8696	E=616255.6402	SIMPLE	Δ=3°26'23"	D=1°00'00"	R=5729.5780	T=172.0426	L=343.9819	Ext=2.5824	e=NC			
42007	NB Access Rd PT	15+18.16	N=877803.8995	E=616257.7336											
42008	NB Access Rd PC	27+28.80	N=879014.4535	E=616272.4647											
42009	NB Access Rd PI	36+96.96	N=879982.5363	E=616284.2451	SIMPLE	Δ=28°26'44"	D=1°30'00"	R=3819.7187	T=968.1545	L=1896.3726	Ext=120.7856	e=0.028			
42010	NB Access Rd PT	46+25.17	N=880828.1311	E=616755.7243											
42011	NB Access Rd PC	48+94.16	N=881063.0647	E=616886.7165											
42012	NB Access Rd PI	50+55.04	N=881203.5838	E=616965.0659	SIMPLE	Δ=12°49'02"	D=4°00'00"	R=1432.3945	T=160.8858	L=320.4287	Ext=9.0070	e=0.051			
42013	NB Access Rd PT	52+14.59	N=881357.9827	E=617010.2903											
42014	NB Access Rd POE	53+89.75	N=881526.0873	E=617059.5291											
	SB Access Rd														
43001	SB Access Rd POB	0+00.00	N=876301.9769	E=615872.8410											
43002	SB Access Rd PC	9+62.85	N=877260.8280	E=615960.5298											
43003	SB Access Rd PI	15+52.76	N=877848.2835	E=616014.2537	SIMPLE	Δ=4°31'41"	D=0°23'02"	R=14920.9000	T=589.9070	L=1179.1998	Ext=11.6566	e=NC			
43004	SB Access Rd PT	21+42.05	N=878438.1468	E=616021.4316											
43005	SB Access Rd PC	26+62.26	N=878958.3184	E=616027.7615											
43006	SB Access Rd PI	36+05.83	N=879901.8126	E=616039.2427	SIMPLE	Δ=15°37'42"	D=0°50'00"	R=6875.4936	T=943.5641	L=1875.4131	Ext=64.4434	e=NC			
43007	SB Access Rd PT	45+37.68	N=880807.3319	E=616304.4747											
43008	SB Access Rd POE	52+99.68	N=881538.6151	E=616518.6720											
	Lower Buckeye Rd Ramp C														
35701	Lower Buckeye Rd Ramp C POB	0+00.00	N=881538.3255	E=616530.6683											
35702	Lower Buckeye Rd Ramp C PC	2+56.24	N=881784.2366	E=616602.6881											
35703	Lower Buckeye Rd Ramp C PI	5+11.55	N=882029.2570	E=616674.4470	SIMPLE	Δ=20°12'46"	D=4°00'00"	R=1432.3945	T=255.3122	L=505.3178	Ext=22.5757	e=0.051			
35704	Lower Buckeye Rd Ramp C PRC	7+61.56	N=882234.3950	E=616826.4429											
35705	Lower Buckeye Rd Ramp C PI	16+79.14	N=882971.6492	E=617372.7074	SIMPLE	Δ=31°18'43"	D=1°45'00"	R=3274.0455	T=917.5776	L=1789.2527	Ext=126.1490	e=0.041			
35706	Lower Buckeye Rd Ramp C PT	25+50.81	N=883885.4149	E=617456.2603											
	Lower Buckeye Rd Ramp D														
35801	Lower Buckeye Rd Ramp D POB	0+00.00	N=881525.8097	E=617071.5235											
35802	Lower Buckeye Rd Ramp D PC	10+57.28	N=882540.4562	E=617368.7196											
35803	Lower Buckeye Rd Ramp D PI	15+73.88	N=883036.2272	E=617513.9340	SIMPLE	Δ=10°18'15"	D=1°00'00"	R=5729.5780	T=516.6005	L=1030.4147	Ext=23.2422	e=0.023			
35804	Lower Buckeye Rd Ramp D PT	20+87.69	N=883549.9774	E=617568.1261											

CENTERLINE CONTROL POINT AND CURVE DATA TABLE

All bearings and angles have been rounded to the nearest second.
Use the control points provided and their respective state plane coordinates to re-establish the centerline of each roadway.

Call BLUE STAKE CENTER two working days before you dig.
602-263-1100
Within Maricopa County
-OR-
1-800-STAKE-IT
(782-5348)

	NAME	DATE
DESIGN	RPC	08/14
DRAWN	CADD	08/14
CHECKED	BWS	08/14

HDR

ARIZONA DEPARTMENT OF TRANSPORTATION
INTERMODAL TRANSPORTATION DIVISION
ROADWAY DESIGN SERVICES

GEOMETRIC DATA SHEET

FINAL 15%
PLANS
NOT FOR CONSTRUCTION OR RECORDING

ROUTE	LOCATION	DWG NO
SR 202L	I-10 (MARICOPA) - I-10 (PAPAGO)	C-02.13

TRACS NO.			
H5764 01L		NH-202-D (ADY)	___ OF ___

PLOT BY: ahoffman
PLOT SCALE: 1:200
TIME: 10:36:28 AM
PLOT DATE: 8/12/2014
FILE NAME: c:\pwworking\phx\d0169640\GM5764W59_06.dgn
DATE- LOCATION- REVISIONS- FINISHED PLANS- SURVEY NO.

ccccSYSTIMEccccc ccccDGNcSPECIFICATIONcccccc

F.H.W.A. REGION	STATE	PROJECT NO.	SHEET NO.	TOTAL SHEETS	AS BUILT
9	ARIZ.	NH-202-D (ADY)	73	245	

202L MA 054

PLAN REF NO.	LOCATION	P.I./P.O.T. STATION	COORDINATES		All Coordinates Are Ground Coordinates And All Bearings Are Grid Bearings							G.A.F. = 1.00008256682			
35805	Lower Buckeye Rd Ramp D POE	23+46.80	N=883807.6571	E=617595.3070											
	Buckeye Rd Ramp A														
37501	Buckeye Rd Ramp A PC	0+00.00	N=884647.2045	E=617476.5727											
37502	Buckeye Rd Ramp A PI	2+60.12	N=884907.3262	E=617477.7067	SIMPLE	Δ=4°20'00"	D=0°50'00"	R=6875.4936	T=260.1241	L=520.0003	Ext=4.9189	e=NC			
37503	Buckeye Rd Ramp A PT	5+20.00	N=885166.7899	E=617459.1828											
37504	Buckeye Rd Ramp A POE	19+68.16	N=886611.2759	E=617356.0571											
	Buckeye Rd Ramp B														
37601	Buckeye Rd Ramp B PC	0+00.00	N=884243.3014	E=617620.6996											
37602	Buckeye Rd Ramp B PI	2+72.56	N=884515.8477	E=617623.7928	SIMPLE	Δ=3°54'19"	D=0°43'00"	R=7994.7600	T=272.5639	L=544.9168	Ext=4.6449	e=NC			
37603	Buckeye Rd Ramp B PT	5+44.92	N=884787.5506	E=617645.4410											
37604	Buckeye Rd Ramp B PC	17+50.62	N=885989.4409	E=617741.2027											
37605	Buckeye Rd Ramp B PI	19+82.40	N=886220.4956	E=617759.6122	SIMPLE	Δ=4°38'00"	D=1°00'00"	R=5729.5780	T=231.7869	L=463.3212	Ext=4.6865	e=NC			
37606	Buckeye Rd Ramp B PT	22+13.94	N=886452.2823	E=617759.2977											
	Buckeye Rd Ramp C														
37701	Buckeye Rd Ramp C PC	0+00.00	N=887024.9866	E=617369.8607											
37702	Buckeye Rd Ramp C PI	1+76.20	N=887201.1838	E=617370.6288	SIMPLE	Δ=4°24'10"	D=1°15'00"	R=4583.6624	T=176.1988	L=352.2242	Ext=3.3853	e=0.024			
37703	Buckeye Rd Ramp C PT	3+52.22	N=887376.8020	E=617384.9209											
37704	Buckeye Rd Ramp C POE	19+24.15	N=888943.5488	E=617512.4251											
	Buckeye Rd Ramp D														
37801	Buckeye Rd Ramp D POB	0+00.00	N=887051.7957	E=617772.0478											
37802	Buckeye Rd Ramp D PC	14+02.46	N=888450.4085	E=617668.2864											
37803	Buckeye Rd Ramp D PI	18+16.88	N=888863.6991	E=617637.6249	SIMPLE	Δ=12°23'04"	D=1°30'00"	R=3819.7187	T=414.4264	L=825.6233	Ext=22.4161	e=0.032			
37804	Buckeye Rd Ramp D PT	22+28.08	N=889273.9487	E=617696.3146											
	Van Buren Ramp A														
38501	Van Buren Ramp A PC	0+00.00	N=890028.4644	E=617698.2814											
38502	Van Buren Ramp A PI	4+63.59	N=890480.7328	E=617800.0977	SIMPLE	Δ=13°50'24"	D=1°30'00"	R=3819.7186	T=463.5874	L=922.6622	Ext=28.0292	e=0.032			
38503	Van Buren Ramp A PT	9+22.66	N=890944.2264	E=617790.7707											
38504	Van Buren Ramp A POE	17+56.49	N=891777.8808	E=617773.9949											
	Van Buren Ramp B														
38601	Van Buren Ramp B PC	0+00.00	N=890264.8324	E=617901.1474											
38602	Van Buren Ramp B PI	2+50.93	N=890509.6363	E=617956.2585	SIMPLE	Δ=5°00'55"	D=1°00'00"	R=5729.5780	T=250.9307	L=501.5408	Ext=5.4922	e=0.027			
38603	Van Buren Ramp B PRC	5+01.54	N=890748.6850	E=618032.5602											
38604	Van Buren Ramp B PI	9+82.57	N=891206.9387	E=618178.8299	SIMPLE	Δ=14°21'19"	D=1°30'00"	R=3819.7186	T=481.0308	L=957.0236	Ext=30.1698	e=0.028			
38605	Van Buren Ramp B PT	14+58.57	N=891687.1489	E=618206.9154											
	SB Frontage Rd														
40001	SB Frontage Rd PC	11+75.52	N=882685.5840	E=617748.4086											
40002	SB Frontage Rd PI	14+87.41	N=882997.4753	E=617747.9854	SIMPLE	Δ=40°21'02"	D=6°45'00"	R=848.8260	T=311.8916	L=597.7861	Ext=55.4870	e=0.060			

CENTERLINE CONTROL POINT AND CURVE DATA TABLE

All bearings and angles have been rounded to the nearest second.
Use the control points provided and their respective state plane coordinates to re-establish the centerline of each roadway.

Call BLUE STAKE CENTER two working days before you dig.
602-263-1100
Within Maricopa County
-OR-
1-800-STAKE-IT
(782-5348)

	NAME	DATE
DESIGN	RPC	08/14
DRAWN	CADD	08/14
CHECKED	BWS	08/14

HDR

ARIZONA DEPARTMENT OF TRANSPORTATION
INTERMODAL TRANSPORTATION DIVISION
ROADWAY DESIGN SERVICES

GEOMETRIC DATA SHEET

FINAL 15%
PLANS
NOT FOR CONSTRUCTION OR RECORDING

ROUTE	LOCATION	DWG NO
SR 202L	I-10 (MARICOPA) - I-10 (PAPAGO)	C-02.14

TRACS NO. H5764 01L | NH-202-D (ADY) | ____ OF ____

FILE NAME: c:\pwworking\phx\d0169640\GM5764W59_07.dgn
PLOT DATE: 8/12/2014 TIME: 10:36:31 AM
PLOT SCALE: 1:200
PLOT BY: ahoffman

DATE- LOCATION- REVISIONS- FINISHED PLANS- SURVEY NO.

ccccSYSTIMEccccc ccccDGNcSPECIFICATIONcccccc

F.H.W.A. REGION	STATE	PROJECT NO.	SHEET NO.	TOTAL SHEETS	AS BUILT
9	ARIZ.	NH-202-D (ADY)	74	245	

202L MA 054

PLAN REF NO.	LOCATION	P.I./P.O.T. STATION	COORDINATES		All Coordinates Are Ground Coordinates And All Bearings Are Grid Bearings							G.A.F. = 1.00008256682			
40003	SB Frontage Rd PT	17+73.31	N=883234.8928	E=617545.7248											
40004	SB Frontage Rd PC	20+47.82	N=883443.8546	E=617367.7062											
40005	SB Frontage Rd PI	24+17.31	N=883725.1164	E=617128.0939	SIMPLE	Δ=54°34' 44"	D=8°00' 00"	R=716.1970	T=369.4891	L=682.2349	Ext=89.6940	e=0.060			
40006	SB Frontage Rd PT	27+30.05	N=884083.3941	E=617218.4227											
40007	SB Frontage Rd PC	29+77.69	N=884323.5226	E=617278.9639											
40008	SB Frontage Rd PI	32+57.08	N=884594.4314	E=617347.2653	SIMPLE	Δ=13°54' 03"	D=2°30' 00"	R=2291.8310	T=279.3862	L=556.0288	Ext=16.9665	e=0.040			
40009	SB Frontage Rd PT	35+33.72	N=884873.8149	E=617348.4832											
40010	SB Frontage Rd PI	54+50.67	N=886790.7397	E=617356.8396											
40011	SB Frontage Rd PC	69+00.41	N=888240.4677	E=617363.1594											
40012	SB Frontage Rd PI	72+09.06	N=888549.1168	E=617364.5049	SIMPLE	Δ=9°14' 22"	D=1°30' 00"	R=3819.7187	T=308.6521	L=615.9659	Ext=12.4500	e=0.028			
40013	SB Frontage Rd PT	75+16.37	N=888853.5455	E=617415.3901											
40014	SB Frontage Rd PC	91+13.00	N=890428.3278	E=617678.6147											
40015	SB Frontage Rd PI	93+29.24	N=890641.6040	E=617714.2638	SIMPLE	Δ=6°28' 48"	D=1°30' 00"	R=3819.7187	T=216.2350	L=432.0089	Ext=6.1157	e=0.028			
40016	SB Frontage Rd PT	95+45.01	N=890857.5408	E=617725.6150											
40017	SB Frontage Rd PI	107+46.77	N=892057.6444	E=617788.7014											
40018	SB Frontage Rd POE	130+23.72	N=894334.4969	E=617809.5323											
	NB Frontage Rd														
41001	NB Frontage Rd POB	0+00.00	N=881509.4631	E=617778.0044											
41002	NB Frontage Rd PI	52+74.76	N=886784.2213	E=617770.8473											
41003	NB Frontage Rd PC	67+35.14	N=888244.5880	E=617777.3995											
41004	NB Frontage Rd PI	69+04.45	N=888413.8963	E=617778.1592	SIMPLE	Δ=5°04' 34"	D=1°30' 00"	R=3819.7187	T=169.3100	L=338.3985	Ext=3.7505	e=0.028			
41005	NB Frontage Rd PRC	70+73.54	N=888582.6079	E=617763.9360											
41006	NB Frontage Rd PI	79+06.00	N=889412.1239	E=617694.0039	SIMPLE	Δ=24°35' 21"	D=1°30' 00"	R=3819.7100	T=832.4569	L=1639.2812	Ext=89.6594	e=0.028			
41007	NB Frontage Rd PC	87+12.83	N=890195.5141	E=617975.5840											
41008	NB Frontage Rd PI	92+64.05	N=890714.2416	E=618162.0344	SIMPLE	Δ=16°25' 23"	D=1°30' 00"	R=3819.7187	T=551.2186	L=1094.8787	Ext=39.5679	e=0.028			
41009	NB Frontage Rd PT	98+07.71	N=891264.5199	E=618194.2179											
41010	NB Frontage Rd PI	105+84.67	N=892040.1572	E=618239.5818											
41011	NB Frontage Rd PC	109+24.69	N=892380.1751	E=618241.6452											
41012	NB Frontage Rd PI	110+79.33	N=892534.8085	E=618242.5836	SIMPLE	Δ=5°03' 36"	D=1°38' 13"	R=3500.0000	T=154.6520	L=309.1030	Ext=3.4151	e=0.030			
41013	NB Frontage Rd PT	112+33.76	N=892688.7566	E=618257.1557											
41014	NB Frontage Rd PC	114+09.60	N=892863.8088	E=618273.7254											
41015	NB Frontage Rd PI	117+04.82	N=893157.7122	E=618301.5451	SIMPLE	Δ=32°53' 42"	D=5°43' 46"	R=1000.0000	T=295.2172	L=574.1263	Ext=42.6664	e=0.059			
41016	NB Frontage Rd PT	119+83.73	N=893419.6022	E=618165.2850											
41017	NB Frontage Rd PC	124+11.85	N=893799.3966	E=617967.6798											
41018	NB Frontage Rd PI	126+95.32	N=894050.8669	E=617836.8410	SIMPLE	Δ=27°48' 38"	D=5°00' 14"	R=1145.0000	T=283.4716	L=555.7681	Ext=34.5682	e=0.056			
41019	NB Frontage Rd PT	129+67.62	N=894334.3340	E=617838.4385											
	Ramp E-S														

CENTERLINE CONTROL POINT AND CURVE DATA TABLE

All bearings and angles have been rounded to the nearest second.
Use the control points provided and their respective state plane coordinates to re-establish the centerline of each roadway.

Call BLUE STAKE CENTER two working days before you dig.
602-263-1100
Within Maricopa County
-OR-
1-800-STAKE-IT
(782-5348)

	NAME	DATE
DESIGN	RPC	08/14
DRAWN	CADD	08/14
CHECKED	BWS	08/14

HDR

ARIZONA DEPARTMENT OF TRANSPORTATION
INTERMODAL TRANSPORTATION DIVISION
ROADWAY DESIGN SERVICES

GEOMETRIC DATA SHEET

FINAL 15%
PLANS
NOT FOR CONSTRUCTION OR RECORDING

ROUTE	LOCATION	DWG NO
SR 202L	I-10 (MARICOPA) - I-10 (PAPAGO)	C-02.15

TRACS NO.			SHEET
H5764 01L		NH-202-D (ADY)	___ OF ___

FILE NAME: c:\pwworking\phx\d0169640\GM5764W59_08.dgn
PLOT SCALE: 1:200
PLOT BY: ahoffman
PLOT DATE: 8/12/2014
TIME: 10:36:34 AM

SURVEY NO. | FINISHED PLANS- | REVISIONS- | LOCATION- | DATE-

ccccSYSTIMEccccc ccccDGNcSPECIFICATIONccccc

F.H.W.A. REGION	STATE	PROJECT NO.	SHEET NO.	TOTAL SHEETS	AS BUILT
9	ARIZ.	NH-202-D (ADY)	75	245	

202L MA 054

PLAN REF NO.	LOCATION	P.I./P.O.T. STATION	COORDINATES		All Coordinates Are Ground Coordinates And All Bearings Are Grid Bearings							G.A.F. = 1.00008256682			
20601	Ramp E-S PC	100+00.00	N=896059.1212	E=614948.8218											
20602	Ramp E-S PI	101+91.10	N=896060.6303	E=615139.9158	SIMPLE	Δ=2°55'17"	D=0°45'52"	R=7494.0000	T=191.0999	L=382.1171	Ext=2.4362	e=0.023			
20603	Ramp E-S PRC	103+82.12	N=896052.3978	E=615330.8383											
20604	Ramp E-S PI	106+20.50	N=896042.1286	E=615568.9950	SIMPLE	Δ=2°22'56"	D=0°29'59"	R=11465.0000	T=238.3780	L=476.6873	Ext=2.4779	e=NC			
20605	Ramp E-S PT	108+58.80	N=896041.7674	E=615807.3727											
20606	Ramp E-S PC	122+25.28	N=896039.6970	E=617173.8423											
20607	Ramp E-S PI	134+00.71	N=896037.9160	E=618349.2778	SIMPLE	Δ=97°41'11"	D=5°34'43"	R=1027.4510	T=1175.4368	L=1751.7536	Ext=533.7368	e=0.060			
20608	Ramp E-S PT	139+77.03	N=894873.2803	E=618190.2953											
20609	Ramp E-S POE	152+96.03	N=893566.4011	E=618011.8953											
	Ramp N-E														
20701	Ramp N-E PC	200+00.00	N=893488.8560	E=618221.2311											
20702	Ramp N-E PI	201+29.74	N=893614.0784	E=618255.1517	SIMPLE	Δ=3°15'04"	D=1°15'12"	R=4571.6624	T=129.7354	L=259.4011	Ext=1.8405	e=0.036			
20703	Ramp N-E PT	202+59.40	N=893737.1756	E=618296.1192											
20704	Ramp N-E PC	217+61.00	N=895161.9385	E=618770.2888											
20705	Ramp N-E PI	225+25.31	N=895887.1468	E=619011.6425	SIMPLE	Δ=70°28'27"	D=5°17'43"	R=1082.0000	T=764.3158	L=1330.8660	Ext=242.7274	e=0.060			
20706	Ramp N-E PT	230+91.86	N=895902.0614	E=619775.8127											
20707	Ramp N-E POE	246+59.46	N=895932.6509	E=621343.1087											
	Ramp N-W														
20801	Ramp N-W PC	300+00.00	N=896291.9423	E=614798.6205											
20802	Ramp N-W PI	302+61.34	N=896294.0061	E=615059.9525	SIMPLE	Δ=2°36'57"	D=0°30'02"	R=11447.0000	T=261.3401	L=522.5894	Ext=2.9829	e=NC			
20803	Ramp N-W PRC	305+22.59	N=896307.9942	E=615320.9180											
20804	Ramp N-W PI	306+99.93	N=896317.4860	E=615498.0010	SIMPLE	Δ=1°46'17"	D=0°29'58"	R=11471.0000	T=177.3372	L=354.6462	Ext=1.3707	e=NC			
20805	Ramp N-W PT	308+77.24	N=896321.4994	E=615675.2928											
20806	Ramp N-W PC	316+48.11	N=896338.9451	E=616445.9649											
20807	Ramp N-W PI	319+41.60	N=896345.5872	E=616739.3812	SIMPLE	Δ=4°24'37"	D=0°45'06"	R=7622.0000	T=293.4915	L=586.6931	Ext=5.6485	e=NC			
20808	Ramp N-W PT	322+34.80	N=896374.7726	E=617031.4179											
20809	Ramp N-W PC	326+66.60	N=896417.7119	E=617461.0798											
20810	Ramp N-W PI	342+45.63	N=896574.7336	E=619032.2783	SIMPLE	Δ=110°51'50"	D=5°15'58"	R=1088.0000	T=1579.0252	L=2105.2124	Ext=829.5674	e=0.060			
20811	Ramp N-W PT	347+71.81	N=895050.6360	E=618619.4260											
20812	Ramp N-W PC	363+83.38	N=893495.1310	E=618198.0659											
20813	Ramp N-W PI	369+80.64	N=892918.6457	E=618041.9058	SIMPLE	Δ=14°48'34"	D=1°14'48"	R=4595.6624	T=597.2615	L=1187.8651	Ext=38.6481	e=0.036			
20814	Ramp N-W PT	375+71.24	N=892321.3952	E=618038.2867											
20815	Ramp N-W POE	376+20.97	N=892271.6675	E=618037.9854											
	Ramp W-S														
20901	Ramp W-S POB	400+00.00	N=892272.1159	E=617963.9867											
20902	Ramp W-S PC	403+07.36	N=892579.4677	E=617965.8492											
20903	Ramp W-S PI	410+57.64	N=893329.7336	E=617970.3954	SIMPLE	Δ=11°15'20"	D=0°45'09"	R=7614.0000	T=750.2797	L=1495.7306	Ext=36.8768	e=0.023			
20904	Ramp W-S PT	418+03.09	N=894064.6821	E=618121.2940											

CENTERLINE CONTROL POINT AND CURVE DATA TABLE

All bearings and angles have been rounded to the nearest second.
Use the control points provided and their respective state plane coordinates to re-establish the centerline of each roadway.

Call BLUE STAKE CENTER two working days before you dig.
602-263-1100
Within Maricopa County
-OR-
1-800-STAKE-IT
(782-5348)

	NAME	DATE
DESIGN	RPC	08/14
DRAWN	CADD	08/14
CHECKED	BWS	08/14

HDR

ARIZONA DEPARTMENT OF TRANSPORTATION
INTERMODAL TRANSPORTATION DIVISION
ROADWAY DESIGN SERVICES

GEOMETRIC DATA SHEET

FINAL 15%
PLANS
NOT FOR CONSTRUCTION OR RECORDING

ROUTE	LOCATION	DWG NO
SR 202L	I-10 (MARICOPA) - I-10 (PAPAGO)	C-02.16

TRACS NO. H5764 01L | NH-202-D (ADY) | ____ OF ____

FILE NAME: c:\pwworking\phx\d0169640\GM5764W59_09.dgn
PLOT DATE: 8/12/2014
TIME: 10:36:37 AM
PLOT SCALE: 1:200
PLOT BY: ahoffman

DATE- | LOCATION- | REVISIONS- | FINISHED PLANS- | SURVEY NO.

ccccSYSTIMEccccc ccccDGNcSPECIFICATIONccccc

F.H.W.A. REGION	STATE	PROJECT NO.	SHEET NO.	TOTAL SHEETS	AS BUILT
9	ARIZ.	NH-202-D (ADY)	76	245	

202L MA 054

PLAN REF NO.	LOCATION	P.I./P.O.T. STATION	COORDINATES		All Coordinates Are Ground Coordinates And All Bearings Are Grid Bearings							G.A.F. = 1.00008256682			
20905	Ramp W-S PC	432+14.91	N=895447.6556	E=618405.2441											
20906	Ramp W-S PI	442+06.69	N=896419.1689	E=618604.7138	SIMPLE	Δ=83°54'13"	D=5°11'34"	R=1103.3486	T=991.7794	L=1615.7363	Ext=380.2297	e=0.060			
20907	Ramp W-S PT	448+30.65	N=896324.0043	E=619591.9170											
20908	Ramp W-S PC	457+88.83	N=896232.0635	E=620545.6767											
20909	Ramp W-S PI	464+00.46	N=896173.3752	E=621154.4881	SIMPLE	Δ=8°45'02"	D=0°43'00"	R=7994.0000	T=611.6336	L=1220.8885	Ext=23.3644	e=0.023			
20910	Ramp W-S PT	470+09.72	N=896207.9900	E=621765.1414											
	I-10 WB Cst ℄														
2101	I-10 WB Cst ℄ PC	7616+36.25	N=896269.4829	E=618032.9650											
2102	I-10 WB Cst ℄ PI	7324+52.80	N=896275.9311	E=618849.4903	SIMPLE	Δ=5°50'04"	D=0°21'27"	R=16024.0000	T=816.5507	L=1631.6900	Ext=20.7914	e=NC			
2103	I-10 WB Cst ℄ PRC	7332+67.94	N=896199.3444	E=619662.4413											
2104	I-10 WB Cst ℄ PI	7344+67.59	N=896086.8260	E=620856.8013	SIMPLE	Δ=9°47'43"	D=0°24'33"	R=14000.0000	T=1199.6483	L=2393.4499	Ext=51.3044	e=NC			
2105	I-10 WB Cst ℄ PT	7356+61.39	N=896179.1433	E=622052.8922											
2106	I-10 WB Cst ℄ PC	7358+39.46	N=896192.8466	E=622230.4365											
2107	I-10 WB Cst ℄ PI	7367+21.95	N=896250.7575	E=623110.3111	SIMPLE	Δ=8°21'53"	D=0°28'29"	R=12068.0000	T=882.4915	L=1761.8470	Ext=32.2238	e=NC			
2108	I-10 WB Cst ℄ PT	7376+01.31	N=896199.9461	E=623990.7049											
2109	I-10 WB Cst ℄ POE	7380+16.72	N=896171.3207	E=624405.1268											
	I-10 EB Cst ℄														
2201	I-10 EB Cst ℄ PC	7316+89.78	N=896131.9098	E=618087.5738											
2202	I-10 EB Cst ℄ PI	7323+52.74	N=896137.1451	E=618750.5150	SIMPLE	Δ=6°37'20"	D=0°30'00"	R=11459.0000	T=662.9619	L=1324.4474	Ext=19.1619	e=NC			
2203	I-10 EB Cst ℄ PRC	7330+14.23	N=896065.8923	E=619409.6368											
2204	I-10 EB Cst ℄ PI	7342+88.22	N=895928.9685	E=620676.2466											
2205	I-10 EB Cst ℄ PT	7355+56.28	N=896004.5455	E=621947.9921	SIMPLE	Δ=9°34'15"	D=0°22'35"	R=15218.0000	T=1273.9892	L=2542.0510	Ext=53.2335	e=NC			
2206	I-10 EB Cst ℄ PC	7366+05.67	N=896066.7984	E=622995.5324											
2207	I-10 EB Cst ℄ PI	7371+01.15	N=896096.1923	E=623490.1473	SIMPLE	Δ=7°21'08"	D=0°44'35"	R=7712.0000	T=495.4875	L=989.6149	Ext=15.9009	e=0.023			
2208	I-10 EB Cst ℄ PT	7375+95.28	N=896062.0488	E=623984.4570											
2209	I-10 EB Cst ℄ POE	7380+07.42	N=896033.6487	E=624395.6173											
	I-10 EB Access Rd (67th Ave to 59th Ave)														
1301	EB Access Rd POB	0+00.00	N=895895.3622	E=612662.1913											
1302	EB Access Rd PC	2+07.82	N=895895.0516	E=612870.0133											
1303	EB Access Rd PI	4+80.59	N=895894.6439	E=613142.7783	SIMPLE	Δ=6°55'42"	D=1°16'18"	R=4506.0000	T=272.7653	L=544.8657	Ext=8.2482	e=0.024			
1304	EB Access Rd PT	7+52.69	N=895927.1416	E=613413.6007											
1305	EB Access Rd PC	10+17.23	N=895958.6602	E=613676.2635											
1306	EB Access Rd PI	13+80.06	N=896001.8879	E=614036.5050	SIMPLE	Δ=7°14'49"	D=1°00'00"	R=5729.5780	T=362.8259	L=724.6841	Ext=11.4765	e=NC			
1307	EB Access Rd PT	17+41.92	N=895999.3279	E=614399.3219											
1308	EB Access Rd PC	23+87.01	N=895994.7762	E=615044.3965											
1309	EB Access Rd PI	26+80.45	N=895992.7058	E=615337.8341	SIMPLE	Δ=4°28'52"	D=0°45'50"	R=7500.0000	T=293.4450	L=586.5907	Ext=5.7385	e=NC			
1310	EB Access Rd PT	29+73.60	N=895967.7146	E=615630.2129											
1311	EB Access Rd PC	33+44.95	N=895936.0892	E=616000.2086											

CENTERLINE CONTROL POINT AND CURVE DATA TABLE

All bearings and angles have been rounded to the nearest second.
Use the control points provided and their respective state plane coordinates to re-establish the centerline of each roadway.

Call BLUE STAKE CENTER two working days before you dig.
602-263-1100
Within Maricopa County
-OR-
1-800-STAKE-IT
(782-5348)

	NAME	DATE
DESIGN	RPC	08/14
DRAWN	CADD	08/14
CHECKED	BWS	08/14

HDR

ARIZONA DEPARTMENT OF TRANSPORTATION
INTERMODAL TRANSPORTATION DIVISION
ROADWAY DESIGN SERVICES

GEOMETRIC DATA SHEET

FINAL 15%
PLANS
NOT FOR CONSTRUCTION OR RECORDING

ROUTE	LOCATION	DWG NO
SR 202L	I-10 (MARICOPA) - I-10 (PAPAGO)	C-02.17

TRACS NO.			SHEET NO.
H5764 01L		NH-202-D (ADY)	___ OF ___

PLOT BY: ahoffman
PLOT SCALE: 1:200
TIME: 10:36:41 AM
PLOT DATE: 8/12/2014
FILE NAME: c:\pwworking\phx\d0169640\GM5764W59_10.dgn

DATE- LOCATION- REVISIONS- FINISHED PLANS- SURVEY NO.

ccccSYSTIMEccccc ccccDGNcSPECIFICATIONccccc

F.H.W.A. REGION	STATE	PROJECT NO.	SHEET NO.	TOTAL SHEETS	AS BUILT
9	ARIZ.	NH-202-D (ADY)	77	245	

202L MA 054

PLAN REF NO.	LOCATION	P.I./P.O.T. STATION	COORDINATES		All Coordinates Are Ground Coordinates And All Bearings Are Grid Bearings							G.A.F. = 1.00008256682			
1312	EB Access Rd PI	37+02.02	N=895905.6788	E=616355.9882	SIMPLE	Δ=7°07'56"	D=1°00'00"	R=5729.5780	T=357.0770	L=713.2315	Ext=11.1160	e=NC			
1313	EB Access Rd PT	40+58.18	N=895919.6778	E=616712.7907											
1314	EB Access Rd POE	51+89.76	N=895964.0408	E=617843.5028											
	I-10 EB Access Rd (59th Ave to 51st Ave)														
1351	EB Access Rd POB	60+00.00	N=895976.0555	E=617843.6136											
1352	EB Access Rd PC	61+71.05	N=895982.7612	E=618014.5271											
1353	EB Access Rd PI	65+84.13	N=895998.9561	E=618427.2987	SIMPLE	Δ=11°44'44"	D=1°25'36"	R=4016.0000	T=413.0891	L=823.2828	Ext=21.1894	e=0.028			
1354	EB Access Rd PT	69+94.33	N=895930.7849	E=618834.7239											
1355	EB Access Rd PC	72+11.65	N=895894.9206	E=619049.0668											
1356	EB Access Rd PI	76+25.39	N=895826.6412	E=619457.1380	SIMPLE	Δ=10°28'10"	D=1°16'07"	R=4516.0000	T=413.7441	L=825.1845	Ext=18.9135	e=0.024			
1357	EB Access Rd PT	80+36.84	N=895833.6491	E=619870.8227											
1358	EB Access Rd PC	94+71.25	N=895857.9446	E=621305.0355											
1359	EB Access Rd PI	99+41.75	N=895865.9136	E=621775.4614	SIMPLE	Δ=3°30'49"	D=0°22'25"	R=15340.0000	T=470.4934	L=940.6919	Ext=7.2136	e=NC			
1360	EB Access Rd PRC	104+11.95	N=895902.6974	E=622244.5147											
1361	EB Access Rd PI	105+64.67	N=895914.6374	E=622396.7691	SIMPLE	Δ=3°30'37"	D=1°08'59"	R=4984.0000	T=152.7218	L=305.3480	Ext=2.3393	e=0.023			
1362	EB Access Rd PT	107+17.29	N=895917.2329	E=622549.4688											
1363	EB Access Rd POE	112+70.96	N=895926.6423	E=623103.0567											
	I-10 WB Access Rd (67th Ave to 59th Ave)														
1401	WB Access Rd POB	0+00.00	N=896409.2733	E=612666.9385											
1402	WB Access Rd PC	2+45.29	N=896405.3875	E=612912.2016											
1403	WB Access Rd PI	7+28.12	N=896397.7388	E=613394.9670	SIMPLE	Δ=2°24'44"	D=0°14'59"	R=22934.3200	T=482.8261	L=965.5095	Ext=5.0818	e=NC			
1404	WB Access Rd PT	12+10.80	N=896369.7790	E=613876.9829											
1405	WB Access Rd PC	14+85.59	N=896353.8666	E=614151.3072											
1406	WB Access Rd PI	16+06.55	N=896346.8616	E=614272.0703	SIMPLE	Δ=3°27'33"	D=1°25'49"	R=4006.0000	T=120.9661	L=241.8587	Ext=1.8259	e=0.028			
1407	WB Access Rd PT	17+27.45	N=896347.1559	E=614393.0361											
1408	WB Access Rd PC	23+01.45	N=896348.5525	E=614967.0382											
1409	WB Access Rd PI	24+91.66	N=896349.0153	E=615157.2429	SIMPLE	Δ=1°54'16"	D=0°30'03"	R=11443.0000	T=190.2053	L=380.3756	Ext=1.5807	e=NC			
1410	WB Access Rd PT	26+81.83	N=896355.7992	E=615347.3272											
1411	WB Access Rd PC	42+53.96	N=896411.8715	E=616918.4579											
1412	WB Access Rd PI	43+44.76	N=896415.1101	E=617009.2031	SIMPLE	Δ=7°52'56"	D=4°20'50"	R=1318.0000	T=90.8030	L=181.3195	Ext=3.1242	e=0.053			
1413	WB Access Rd PT	44+35.28	N=896405.8735	E=617099.5351											
1414	WB Access Rd PC	50+09.15	N=896347.4979	E=617670.4349											
1415	WB Access Rd PI	52+88.95	N=896319.0365	E=617948.7811	SIMPLE	Δ=5°35'31"	D=1°00'00"	R=5729.0000	T=279.7975	L=559.1507	Ext=6.8284	e=0.027			
1416	WB Access Rd PT	55+68.30	N=896317.8341	E=618228.5760											
	I-10 WB Access Rd (59th Ave to 51st Ave)														
1451	WB Access Rd POB	60+00.00	N=896438.2904	E=617847.8768											
1452	WB Access Rd PC	64+41.69	N=896440.4824	E=618289.5639											
1453	WB Access Rd PI	67+37.52	N=896441.9505	E=618585.3895	SIMPLE	Δ=4°13'56"	D=0°42'56"	R=8006.0000	T=295.8292	L=591.3894	Ext=5.4637	e=NC			

CENTERLINE CONTROL POINT AND CURVE DATA TABLE

All bearings and angles have been rounded to the nearest second.
Use the control points provided and their respective state plane coordinates to re-establish the centerline of each roadway.

Call BLUE STAKE CENTER two working days before you dig.
602-263-1100
Within Maricopa County
-OR-
1-800-STAKE-IT
(782-5348)

	NAME	DATE
DESIGN	RPC	08/14
DRAWN	CADD	08/14
CHECKED	BWS	08/14

HDR

ARIZONA DEPARTMENT OF TRANSPORTATION
INTERMODAL TRANSPORTATION DIVISION
ROADWAY DESIGN SERVICES

GEOMETRIC DATA SHEET

FINAL 15%
PLANS
NOT FOR CONSTRUCTION OR RECORDING

ROUTE	LOCATION	DWG NO
SR 202L	I-10 (MARICOPA) - I-10 (PAPAGO)	C-02.18

TRACS NO.			SHEET NO.
H5764 01L		NH-202-D (ADY)	___ OF ___

FILE NAME: c:\pwworking\phx\d0169640\GM5764W59_11.dgn
PLOT DATE: 8/12/2014 TIME: 10:36:44 AM
PLOT SCALE: 1:200
PLOT BY: ahoffman

DATE- LOCATION- REVISIONS- FINISHED PLANS- SURVEY NO.

ccccSYSTIMEccccc ccccDGNcSPECIFICATIONccccc

F.H.W.A. REGION	STATE	PROJECT NO.	SHEET NO.	TOTAL SHEETS	AS BUILT
9	ARIZ.	NH-202-D (ADY)	78	245	

202L MA 054

PLAN REF NO.	LOCATION	P.I./P.O.T. STATION	COORDINATES		All Coordinates Are Ground Coordinates And All Bearings Are Grid Bearings							G.A.F. = 1.00008256682			
1454	WB Access Rd PT	70+33.08	N=896421.5824	E=618880.5167											
1455	WB Access Rd PC	90+04.41	N=896285.8547	E=620847.1632											
1456	WB Access Rd PI	98+27.87	N=896229.1585	E=621668.6701	SIMPLE	Δ=12°16'44"	D=0°44'54"	R=7655.4400	T=823.4610	L=1640.6140	Ext=44.1606	e=NC			
1457	WB Access Rd PT	106+45.02	N=896348.4695	E=622483.4418											
1458	WB Access Rd PC	108+20.48	N=896373.8919	E=622657.0507											
1459	WB Access Rd PI	109+99.92	N=896399.8905	E=622834.5945	SIMPLE	Δ=6°49'56"	D=1°54'22"	R=3006.0000	T=179.4373	L=358.4493	Ext=5.3508	e=0.034			
1460	WB Access Rd PT	111+78.93	N=896404.5834	E=623013.9704											
1461	WB Access Rd POE	112+72.91	N=896407.0414	E=623107.9173											
	75th Ave Ramp C														
9701	75th Ave Ramp C POB	0+00.00	N=896373.6727	E=607426.7094											
9702	75th Ave Ramp C PC	4+08.91	N=896340.8292	E=607834.2998											
9703	75th Ave Ramp C PI	5+41.10	N=896330.2121	E=607966.0578	SIMPLE	Δ=1°19'16"	D=0°29'59"	R=11465.0000	T=132.1850	L=264.3584	Ext=0.7620	e=NC			
9704	75th Ave Ramp C PT	6+73.27	N=896322.6357	E=608098.0255											
9705	75th Ave Ramp C PC	16+96.67	N=896263.9780	E=609119.7390											
9706	75th Ave Ramp C PI	19+44.22	N=896249.7889	E=609366.8862	SIMPLE	Δ=3°43'31"	D=0°45'10"	R=7612.0000	T=247.5542	L=494.9339	Ext=4.0244	e=NC			
9707	75th Ave Ramp C PT	21+91.60	N=896251.6882	E=609614.4331											
	75th Ave Ramp D														
9801	75th Ave Ramp D POB	0+00.00	N=895862.7081	E=607408.0008											
9802	75th Ave Ramp D PC	3+17.74	N=895897.7804	E=607723.7970											
9803	75th Ave Ramp D PI	4+07.46	N=895907.6838	E=607812.9688	SIMPLE	Δ=2°16'53"	D=1°16'18"	R=4506.0000	T=89.7201	L=179.4166	Ext=0.8931	e=0.025			
9804	75th Ave Ramp D PT	4+97.15	N=895914.0297	E=607902.4643											
9805	75th Ave Ramp D PC	15+02.38	N=895985.1294	E=608905.1690											
9806	75th Ave Ramp D PI	17+41.92	N=896002.0726	E=609144.1158	SIMPLE	Δ=3°36'59"	D=0°45'18"	R=7588.0000	T=239.5468	L=478.9346	Ext=3.7802	e=NC			
9807	75th Ave Ramp D PT	19+81.31	N=896003.9104	E=609383.6556											
	67th Ave Ramp A														
8501	67th Ave Ramp A PC	0+00.00	N=896272.3597	E=610744.6551											
8502	67th Ave Ramp A PI	2+36.01	N=896274.1704	E=610980.6571	SIMPLE	Δ=3°33'47"	D=0°45'18"	R=7588.0000	T=236.0089	L=471.8658	Ext=3.6694	e=NC			
8503	67th Ave Ramp A PT	4+71.87	N=896290.6440	E=611216.0904											
8504	67th Ave Ramp A PC	12+85.72	N=896347.4516	E=612027.9563											
8505	67th Ave Ramp A PI	14+23.46	N=896357.0665	E=612165.3673	SIMPLE	Δ=2°37'40"	D=0°57'14"	R=6006.0000	T=137.7470	L=275.4458	Ext=1.5794	e=NC			
8506	67th Ave Ramp A PT	15+61.16	N=896372.9710	E=612302.1931											
8507	67th Ave Ramp A POE	19+28.42	N=896415.3751	E=612666.9948											
	67th Ave Ramp B														
8601	67th Ave Ramp B POB	0+00.00	N=896014.3154	E=610739.8657											
8602	67th Ave Ramp B PC	15+79.03	N=895916.2560	E=612315.8444											
8603	67th Ave Ramp B PI	16+64.83	N=895910.9273	E=612401.4859	SIMPLE	Δ=1°13'45"	D=0°42'58"	R=8000.0000	T=85.8071	L=171.6076	Ext=0.4602	e=NC			
8604	67th Ave Ramp B PT	17+50.63	N=895903.7628	E=612486.9933											

CENTERLINE CONTROL POINT AND CURVE DATA TABLE

All bearings and angles have been rounded to the nearest second.
Use the control points provided and their respective state plane coordinates to re-establish the centerline of each roadway.

Call BLUE STAKE CENTER two working days before you dig.
602-263-1100
Within Maricopa County
-OR-
1-800-STAKE-IT
(782-5348)

	NAME	DATE
DESIGN	RPC	08/14
DRAWN	CADD	08/14
CHECKED	BWS	08/14

HDR

ARIZONA DEPARTMENT OF TRANSPORTATION
INTERMODAL TRANSPORTATION DIVISION
ROADWAY DESIGN SERVICES

GEOMETRIC DATA SHEET

FINAL 15%
PLANS
NOT FOR CONSTRUCTION OR RECORDING

ROUTE	LOCATION	DWG NO
SR 202L	I-10 (MARICOPA) - I-10 (PAPAGO)	C-02.19

TRACS NO. H5764 01L | NH-202-D (ADY) | ____ OF ____

DATE- | LOCATION- | REVISIONS- | FINISHED PLANS- | SURVEY NO.

PLOT BY: ahoffman
PLOT SCALE: 1:200
TIME: 10:36:46 AM
PLOT DATE: 8/12/2014
FILE NAME: c:\pwworking\phx\d0169640\GM5764W59_12.dgn

ccccSYSTIMEccccc ccccDGNcSPECIFICATIONccccc

F.H.W.A. REGION	STATE	PROJECT NO.	SHEET NO.	TOTAL SHEETS	AS BUILT
9	ARIZ.	NH-202-D (ADY)	79	245	

202L MA 054

PLAN REF NO.	LOCATION	P.I./P.O.T. STATION	COORDINATES		All Coordinates Are Ground Coordinates And All Bearings Are Grid Bearings					G.A.F. = 1.00008256682					
8605	67th Ave Ramp B POE	19+26.39	N=895889.0883	E=612662.1334											
	67th Ave Ramp C														
8701	67th Ave Ramp C PC	0+00.00	N=896394.8302	E=616104.5133											
8702	67th Ave Ramp C PI	2+47.33	N=896403.6514	E=616351.6813	SIMPLE	Δ=3°44'01"	D=0°45'18"	R=7588.0000	T=247.3253	L=494.4756	Ext=4.0296	e=NC			
8703	67th Ave Ramp C PT	4+94.48	N=896428.5493	E=616597.7502											
8704	67th Ave Ramp C PC	6+47.78	N=896443.9820	E=616750.2740											
8705	67th Ave Ramp C PI	8+07.31	N=896460.0420	E=616908.9962	SIMPLE	Δ=7°16'04"	D=2°16'52"	R=2512.0000	T=159.5326	L=318.6374	Ext=5.0607	e=0.043			
8706	67th Ave Ramp C PT	9+66.42	N=896455.8935	E=617068.4749											
8707	67th Ave Ramp C POE	17+46.06	N=896435.6200	E=617847.8522											
	67th Ave Ramp D														
8801	67th Ave Ramp D POB	0+00.00	N=895998.6841	E=615344.0591											
8802	67th Ave Ramp D PC	6+83.85	N=895966.5872	E=616027.1519											
8803	67th Ave Ramp D PI	11+95.34	N=895942.5798	E=616538.0850	SIMPLE	Δ=10°12'10"	D=1°00'00"	R=5729.5780	T=511.4968	L=1020.2888	Ext=22.7861	e=NC			
8804	67th Ave Ramp D PT	17+04.14	N=896009.4557	E=617045.1911											
8805	67th Ave Ramp D PC	18+89.46	N=896033.6861	E=617228.9245											
8806	67th Ave Ramp D PI	22+42.88	N=896079.8945	E=671579.3133	SIMPLE	Δ=7°03'37"	D=1°00'00"	R=5729.0000	T=353.4226	L=705.9506	Ext=10.8910	e=NC			
8807	67th Ave Ramp D PT	25+95.41	N=896082.6854	E=617932.7249											
	51st Ave Ramp A														
6501	51st Ave Ramp A POB	0+00.00	N=896407.0414	E=623107.9173											
6502	51st Ave Ramp A PC	1+08.81	N=896409.8872	E=623216.6931											
6503	51st Ave Ramp A PI	2+74.62	N=896414.2237	E=623382.4407	SIMPLE	Δ=9°27'00"	D=2°51'22"	R=2006.0000	T=165.8043	L=330.8566	Ext=6.8405	e=0.043			
6504	51st Ave Ramp A PT	4+39.67	N=896391.2877	E=623546.6510											
6505	51st Ave Ramp A POE	18+77.35	N=896192.4110	E=624970.5096											
	51st Ave Ramp B														
6601	51st Ave Ramp B POB	0+00.00	N=895926.6423	E=623103.0567											
6602	51st Ave Ramp B PC	12+55.17	N=895947.9735	E=624358.0435											
6603	51st Ave Ramp B PI	15+82.01	N=895953.5282	E=624684.8419	SIMPLE	Δ=4°55'30"	D=0°45'14"	R=7600.0000	T=326.8456	L=653.2886	Ext=7.0249	e=NC			
6604	51st Ave Ramp B PT	19+08.46	N=895931.0056	E=625010.9105											
	43rd Ave Ramp C														
5701	43rd Ave Ramp C PC	0+00.00	N=895871.2048	E=626050.8150											
5702	43rd Ave Ramp C PI	2+80.32	N=895851.8881	E=626330.4711	SIMPLE	Δ=5°35'48"	D=0°59'57"	R=5735.0000	T=280.3224	L=560.1989	Ext=6.8469	e=0.027			
5703	43rd Ave Ramp C PT	5+60.20	N=895805.3900	E=626606.9101											
5704	43rd Ave Ramp C PC	8+97.60	N=895749.4238	E=626939.6378											
5705	43rd Ave Ramp C PI	12+64.17	N=895688.6202	E=627301.1249	SIMPLE	Δ=7°18'52"	D=0°59'57"	R=5735.0000	T=366.5651	L=732.1343	Ext=11.7030	e=NC			
5706	43rd Ave Ramp C PT	16+29.73	N=895674.3338	E=627667.4115											
5707	43rd Ave Ramp C PC	17+69.79	N=895668.8753	E=627807.3608											
5708	43rd Ave Ramp C PI	19+67.42	N=895661.1729	E=628004.8411	SIMPLE	Δ=6°28'29"	D=1°38'23"	R=3494.0000	T=197.6304	L=394.8401	Ext=5.5848	e=0.031			
5709	43rd Ave Ramp C PT	21+64.63	N=895631.2509	E=628200.1932											

CENTERLINE CONTROL POINT AND CURVE DATA TABLE

All bearings and angles have been rounded to the nearest second.
Use the control points provided and their respective state plane coordinates to re-establish the centerline of each roadway.

Call BLUE STAKE CENTER two working days before you dig.
602-263-1100
Within Maricopa County
-OR-
1-800-STAKE-IT
(782-5348)

	NAME	DATE
DESIGN	RPC	08/14
DRAWN	CADD	08/14
CHECKED	BWS	08/14

HDR

ARIZONA DEPARTMENT OF TRANSPORTATION
INTERMODAL TRANSPORTATION DIVISION
ROADWAY DESIGN SERVICES

GEOMETRIC DATA SHEET

FINAL 15%
PLANS
NOT FOR CONSTRUCTION OR RECORDING

ROUTE	LOCATION	DWG NO
SR 202L	I-10 (MARICOPA) - I-10 (PAPAGO)	C-02.20
TRACS NO. H5764 01L	NH-202-D (ADY)	___ OF ___

FILE NAME: c:\pwworking\phx\d0169640\GM5764W59_13.dgn
PLOT SCALE: 1:200
PLOT BY: ahoffman
PLOT DATE: 8/12/2014
TIME: 10:36:49 AM
DATE- LOCATION- REVISIONS- FINISHED PLANS- SURVEY NO.

ccccSYSTIMEccccc ccccDGNcSPECIFICATIONccccc

F.H.W.A. REGION	STATE	PROJECT NO.	SHEET NO.	TOTAL SHEETS	AS BUILT
9	ARIZ.	NH-202-D (ADY)	80	245	

202L MA 054

PLAN REF NO.	LOCATION	P.I./P.O.T. STATION	COORDINATES		All Coordinates Are Ground Coordinates And All Bearings Are Grid Bearings							G.A.F. = 1.00008256682			
5710	43rd Ave Ramp C POE	23+34.61	N=895605.5159	E=628368.2090											
	43rd Ave Ramp D														
5801	43rd Ave Ramp D PC	0+00.00	N=896104.6874	E=626414.6647											
5802	43rd Ave Ramp D PI	2+77.64	N=896085.5558	E=626691.6402	SIMPLE	Δ=6°21'51"	D=1°08'50"	R=4994.0000	T=277.6354	L=554.6998	Ext=7.7114	e=0.023			
5803	43rd Ave Ramp D PT	5+54.70	N=896097.2435	E=626969.0294											
5804	43rd Ave Ramp D PC	7+52.58	N=896105.5739	E=627166.7364											
5805	43rd Ave Ramp D PI	9+66.70	N=896114.5876	E=627380.6634	SIMPLE	Δ=6°58'40"	D=1°37'53"	R=3512.0000	T=214.1168	L=427.7042	Ext=6.5210	e=0.031			
5806	43rd Ave Ramp D PT	11+80.29	N=896097.5461	E=627594.1010											
5807	43rd Ave Ramp D PC	15+73.93	N=896066.2163	E=627986.4935											
5808	43rd Ave Ramp D PI	16+56.49	N=896059.6456	E=628068.7893	SIMPLE	Δ=1°53'47"	D=1°08'55"	R=4988.0000	T=82.5577	L=165.1003	Ext=0.6832	e=0.026			
5809	43rd Ave Ramp D PT	17+39.03	N=896055.8019	E=628151.2575											
5810	43rd Ave Ramp D POE	19+58.74	N=896045.5725	E=628370.7350											

CENTERLINE CONTROL POINT AND CURVE DATA TABLE

All bearings and angles have been rounded to the nearest second.
Use the control points provided and their respective state plane coordinates to re-establish the centerline of each roadway.

Call BLUE STAKE CENTER two working days before you dig.
602-263-1100
Within Maricopa County
-OR-
1-800-STAKE-IT
(782-5348)

	NAME	DATE
DESIGN	RPC	08/14
DRAWN	CADD	08/14
CHECKED	BWS	08/14

HDR

ARIZONA DEPARTMENT OF TRANSPORTATION
INTERMODAL TRANSPORTATION DIVISION
ROADWAY DESIGN SERVICES

GEOMETRIC DATA SHEET

FINAL 15%
PLANS
NOT FOR CONSTRUCTION OR RECORDING

ROUTE	LOCATION	DWG NO
SR 202L	I-10 (MARICOPA) - I-10 (PAPAGO)	C-02.21
TRACS NO. H5764 01L	NH-202-D (ADY)	___ OF ___


FILE NAME: c:\pwworking\phx\d0169640\GM5764W59_14.dgn PLOT DATE: 8/12/2014 TIME: 10:36:52 AM PLOT SCALE: 1:200 PLOT BY: ahoffman

SURVEY NO. | FINISHED PLANS- | REVISIONS- | LOCATION- | DATE-

ccccSYSTIMEccccc ccccDGNcSPECIFICATIONccccc

F.H.W.A. REGION	STATE	PROJECT NO.	SHEET NO.	TOTAL SHEETS	AS BUILT
9	ARIZ.	NH-202-D (ADY)	81	245	

202L MA 054

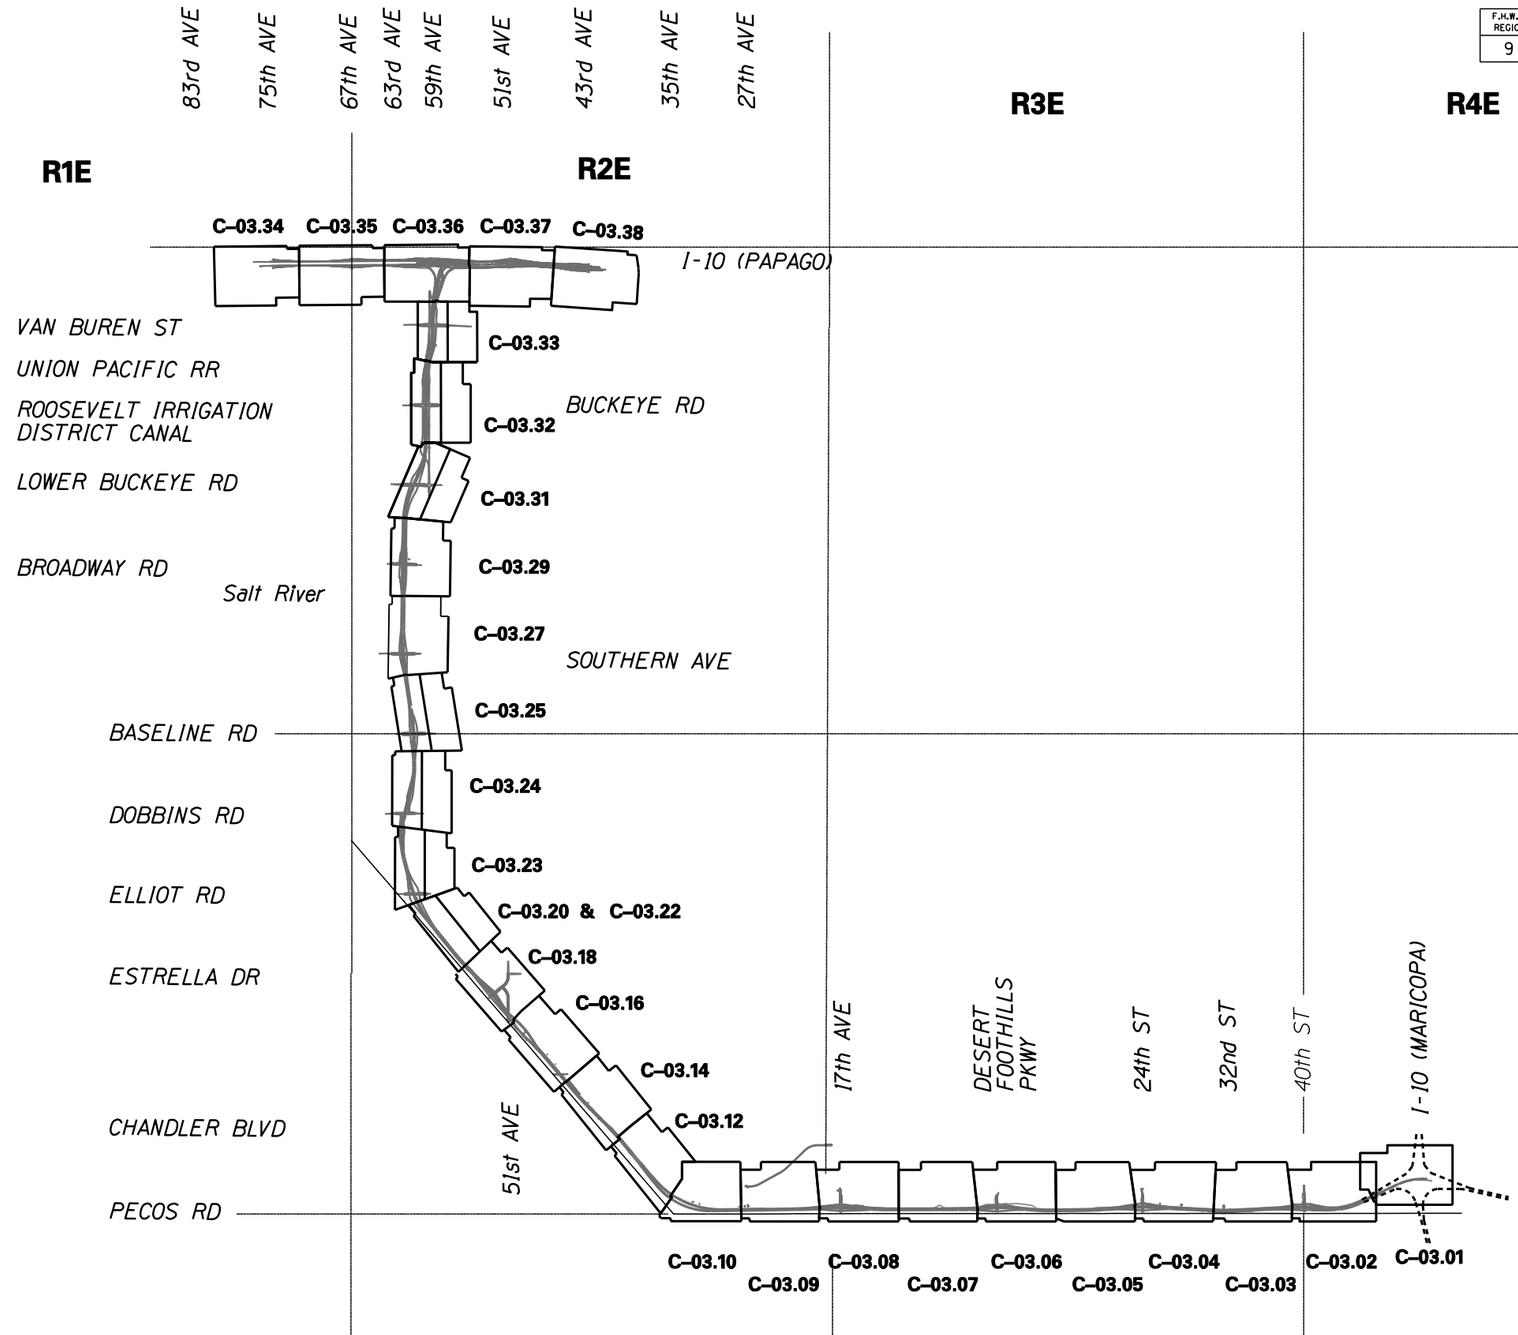

LEGEND

SHEET LIMITS

SHEET NUMBER C–03.xx

Call BLUE STAKE CENTER two working days before you dig.
602–263–1100
Within Maricopa County
-OR-
1–800–STAKE–IT
(782–5348)

	NAME	DATE
DESIGN	RPC	08/14
DRAWN	CADD	08/14
CHECKED	BWS	08/14

ARIZONA DEPARTMENT OF TRANSPORTATION
INTERMODAL TRANSPORTATION DIVISION
ROADWAY DESIGN SERVICES

KEY MAP

FINAL 15%
PLANS
NOT FOR CONSTRUCTION OR RECORDING

ROUTE	LOCATION	DWG NO
SR 202L	I-10 (MARICOPA) - I-10 (PAPAGO)	C-03.00
TRACS NO. H5764 01L	NH-202-D (ADY)	___ OF ___


FILE NAME: c:\pwworking\phx\d0113218\KY5764IDCR01.dgn PLOT DATE: 8/12/2014 TIME: 10:36:56 AM PLOT SCALE: 1:10000 PLOT BY: ahoffman

SURVEY NO. | FINISHED PLANS- | REVISIONS- | LOCATION- | DATE-

ccccSYSTIMEccccc ccccDGNcSPECIFICATIONccccc

F.H.W.A. REGION	STATE	PROJECT NO.	SHEET NO.	TOTAL SHEETS	AS BUILT
9	ARIZ.	NH-202-D (ADY)	82	245	

202L MA 054

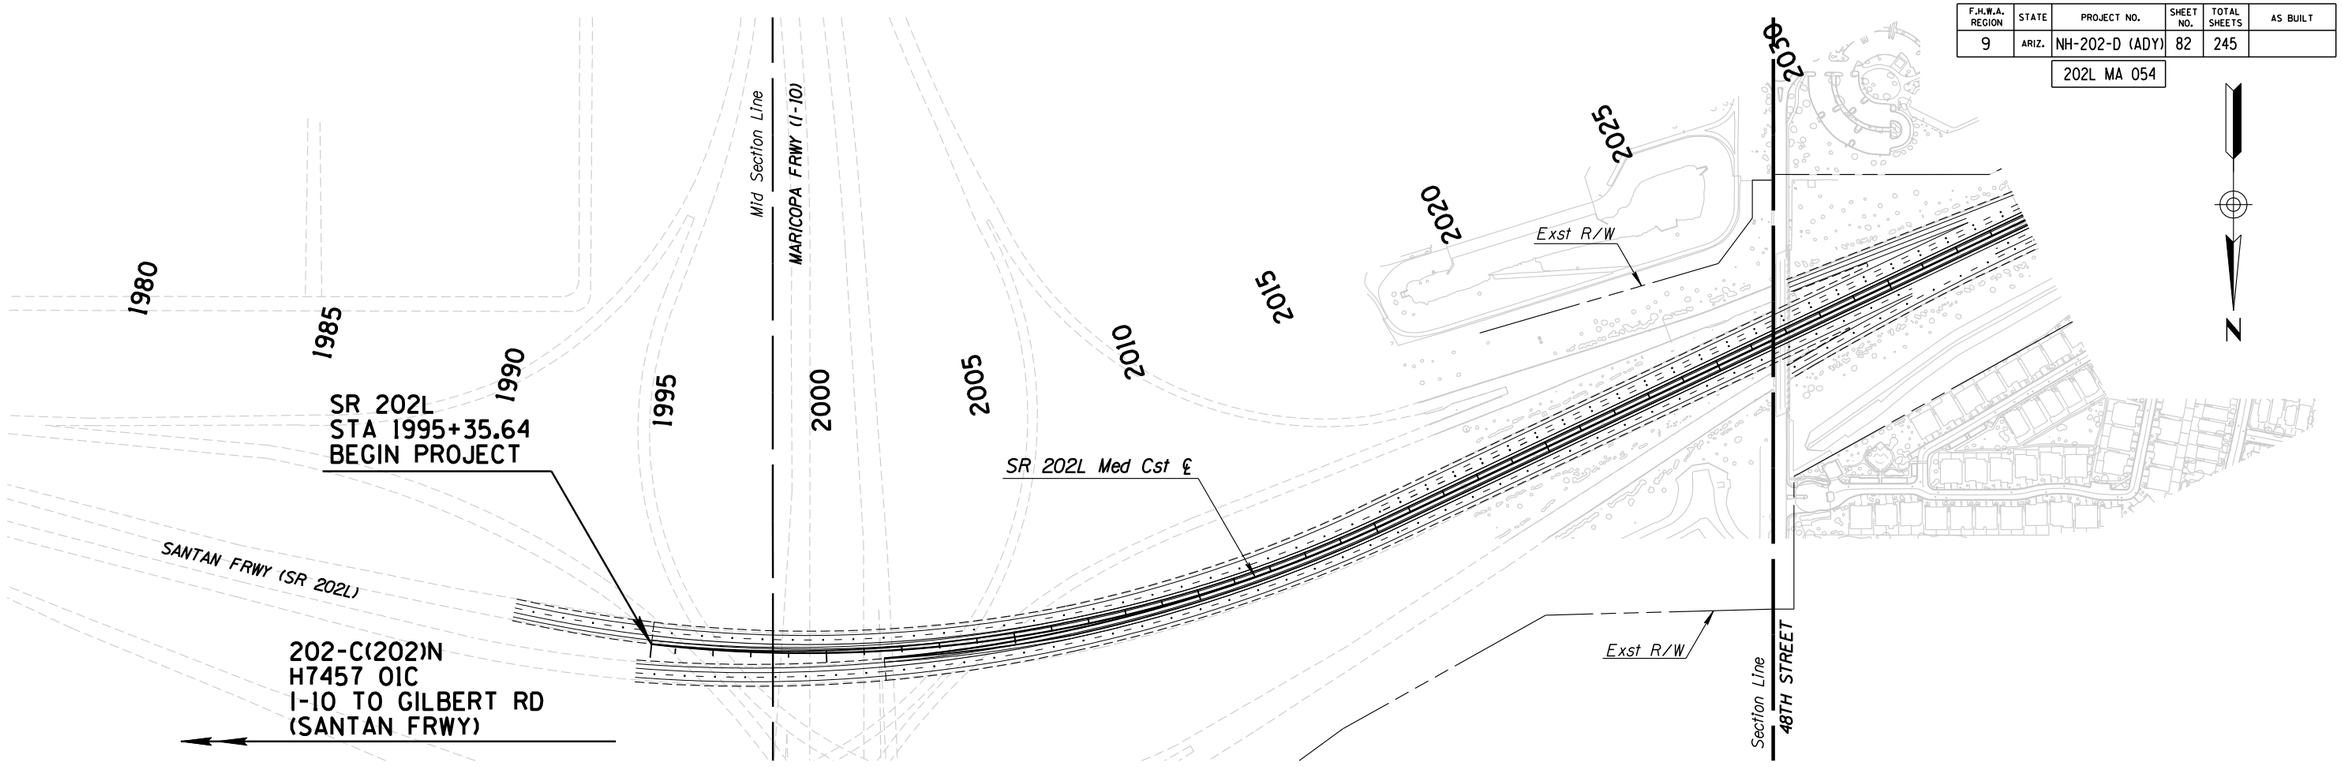

Call BLUE STAKE CENTER two working days before you dig.
602-263-1100
Within Maricopa County
-OR-
1-800-STAKE-IT
(782-5348)

	NAME	DATE
DESIGN	RPC	08/14
DRAWN	CADD	08/14
CHECKED	BWS	08/14

ARIZONA DEPARTMENT OF TRANSPORTATION
INTERMODAL TRANSPORTATION DIVISION
ROADWAY DESIGN SERVICES

PLAN AND PROFILE SHEET
Sta 1995+35.64 to 2034+00

FINAL 15%
PLANS
NOT FOR CONSTRUCTION OR RECORDING

ROUTE	LOCATION	DWG NO
SR 202L	I-10 (MARICOPA) - I-10 (PAPAGO)	C-03.01
TRACS NO. H5764 01L	NH-202-D (ADY)	___ OF ___


FILE NAME: c:\pwworking\phx\d0113218\PN5764IDCR00.DGN PLOT DATE: 8/12/2014 TIME: 10:37:03 AM PLOT SCALE: 1:400 PLOT BY: ahoffman

SURVEY NO.	FINISHED PLANS-	REVISIONS-	LOCATION-	DATE-

ccccSYSTIMEccccc ccccDGNcSPECIFICATIONccccc


F.H.W.A. REGION	STATE	PROJECT NO.	SHEET NO.	TOTAL SHEETS	AS BUILT
9	ARIZ.	NH-202-D (ADY)	83	245	

202L MA 054

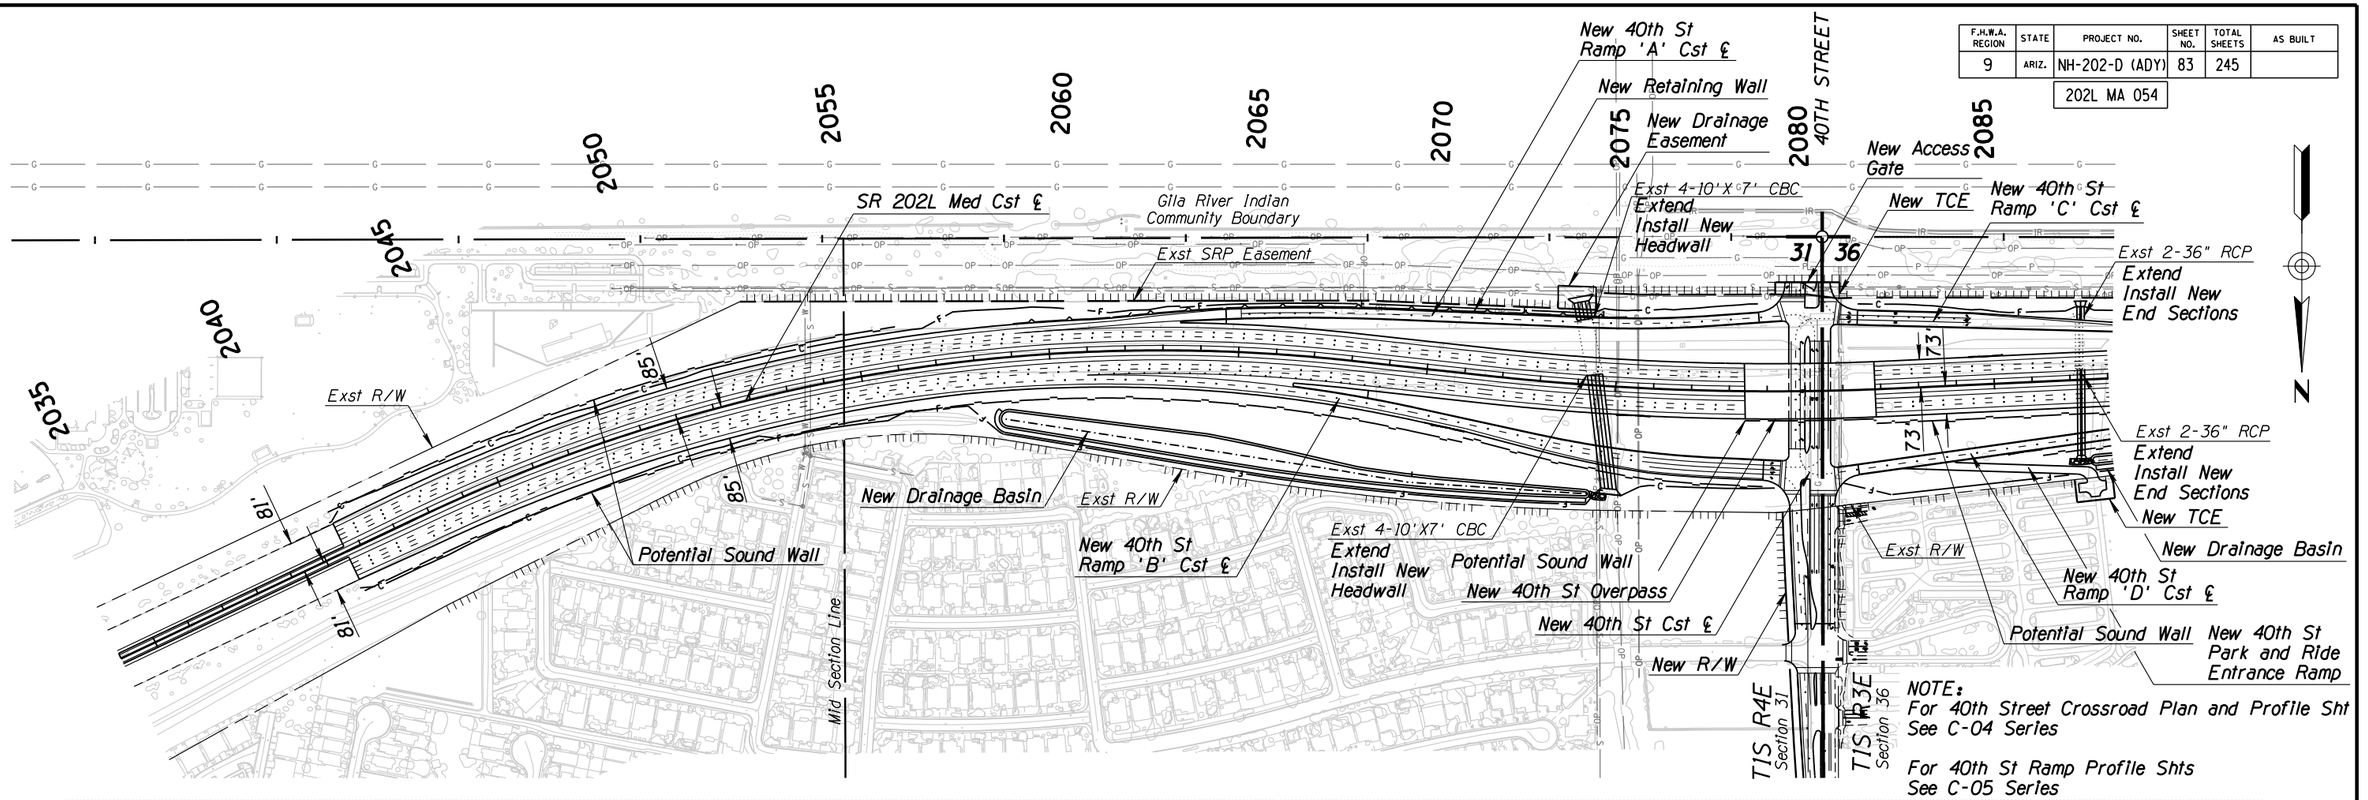

NOTE:
For 40th Street Crossroad Plan and Profile Sht See C-04 Series

For 40th St Ramp Profile Shts See C-05 Series

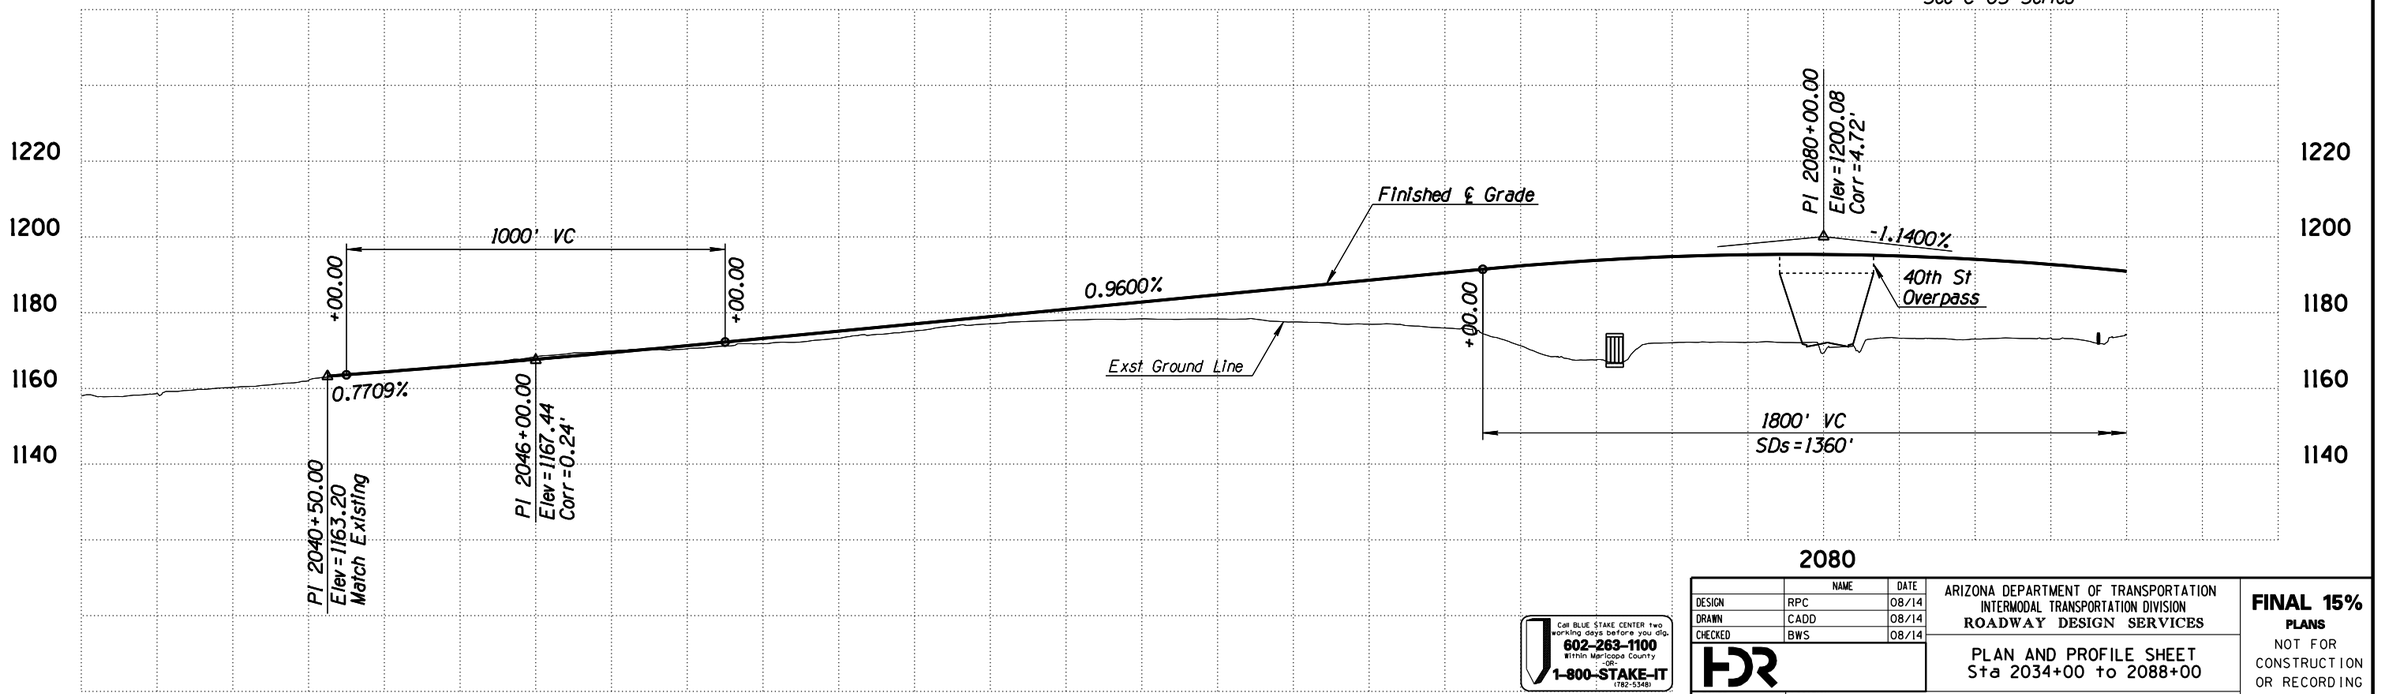

Call BLUE STAKE CENTER two working days before you dig.
602-263-1100
Within Maricopa County
-OR-
1-800-STAKE-IT
(782-5348)

	NAME	DATE
DESIGN	RPC	08/14
DRAWN	CADD	08/14
CHECKED	BWS	08/14

ARIZONA DEPARTMENT OF TRANSPORTATION
INTERMODAL TRANSPORTATION DIVISION
ROADWAY DESIGN SERVICES

PLAN AND PROFILE SHEET
Sta 2034+00 to 2088+00

FINAL 15%
PLANS
NOT FOR CONSTRUCTION OR RECORDING


ROUTE	LOCATION	DWG NO
SR 202L	I-10 (MARICOPA) - I-10 (PAPAGO)	C-03.02

TRACS NO.			SHEET
H5764 01L		NH-202-D (ADY)	___ OF ___

FILE NAME: c:\pwworking\phx\d0113218\PN5764IDCR01.DGN | SURVEY NO. | FINISHED PLANS- | REVISIONS- | LOCATION- | DATE-
PLOT DATE: 8/12/2014 | SURVEY NO. | FINISHED PLANS- | REVISIONS- | LOCATION- | DATE-
TIME: 10:37:08 AM PLOT SCALE: 1:400 PLOT BY: ahoffman

ccccSYSTIMEccccc ccccDGNcSPECIFICATIONccccc

F.H.W.A. REGION	STATE	PROJECT NO.	SHEET NO.	TOTAL SHEETS	AS BUILT
9	ARIZ.	NH-202-D (ADY)	84	245	
		202L MA 054			

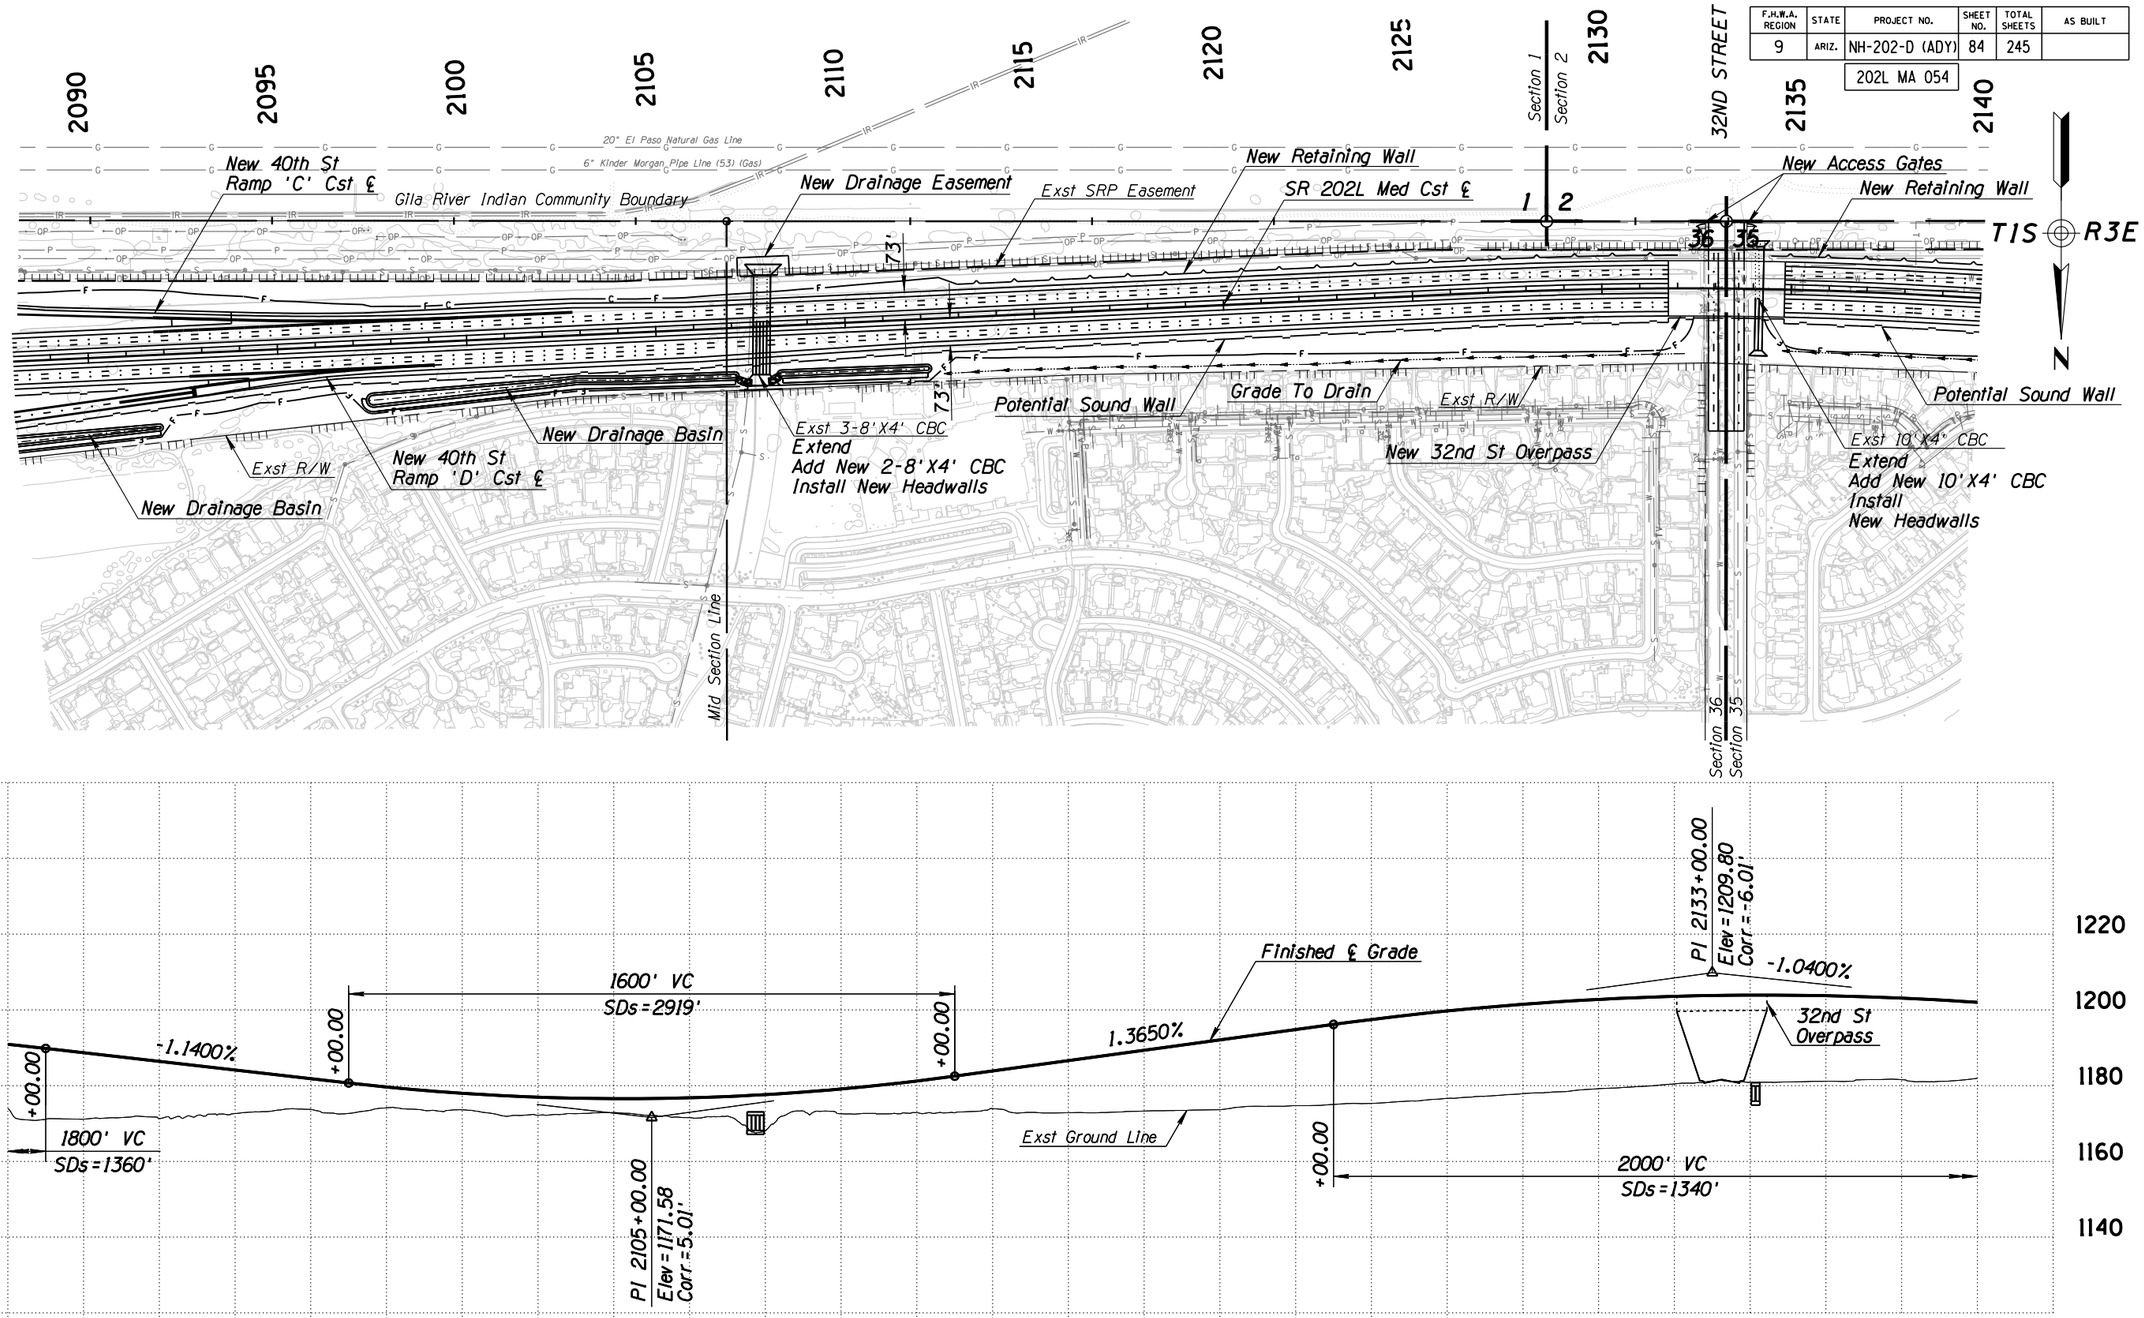

Call BLUE STAKE CENTER two working days before you dig.
602-263-1100
Within Maricopa County
OR
1-800-STAKE-IT
(782-5348)

	NAME	DATE
DESIGN	RPC	08/14
DRAWN	CADD	08/14
CHECKED	BWS	08/14

ARIZONA DEPARTMENT OF TRANSPORTATION
INTERMODAL TRANSPORTATION DIVISION
ROADWAY DESIGN SERVICES

PLAN AND PROFILE SHEET
Sta 2088+00 to 2140+00

FINAL 15%
PLANS
NOT FOR CONSTRUCTION OR RECORDING

ROUTE	LOCATION	DWG NO
SR 202L	I-10 (MARICOPA) - I-10 (PAPAGO)	C-03.03


TRACS NO. H5764 01L | NH-202-D (ADY) | ___ OF ___

FILE NAME: c:\pwworking\phx\d0113218\PN5764IDCR02.DGN | SURVEY NO. | FINISHED PLANS- | REVISIONS- | LOCATION- | DATE-
PLOT DATE: 8/12/2014 | SURVEY NO. | FINISHED PLANS- | REVISIONS- | LOCATION- | DATE-
TIME: 10:37:18 AM | PLOT SCALE: 1:400 | PLOT BY: ahoffman

ccccSYSTIMEccccc ccccDGNcSPECIFICATIONccccc


F.H.W.A. REGION	STATE	PROJECT NO.	SHEET NO.	TOTAL SHEETS	AS BUILT
9	ARIZ.	NH-202-D (ADY)	85	245	

202L MA 054

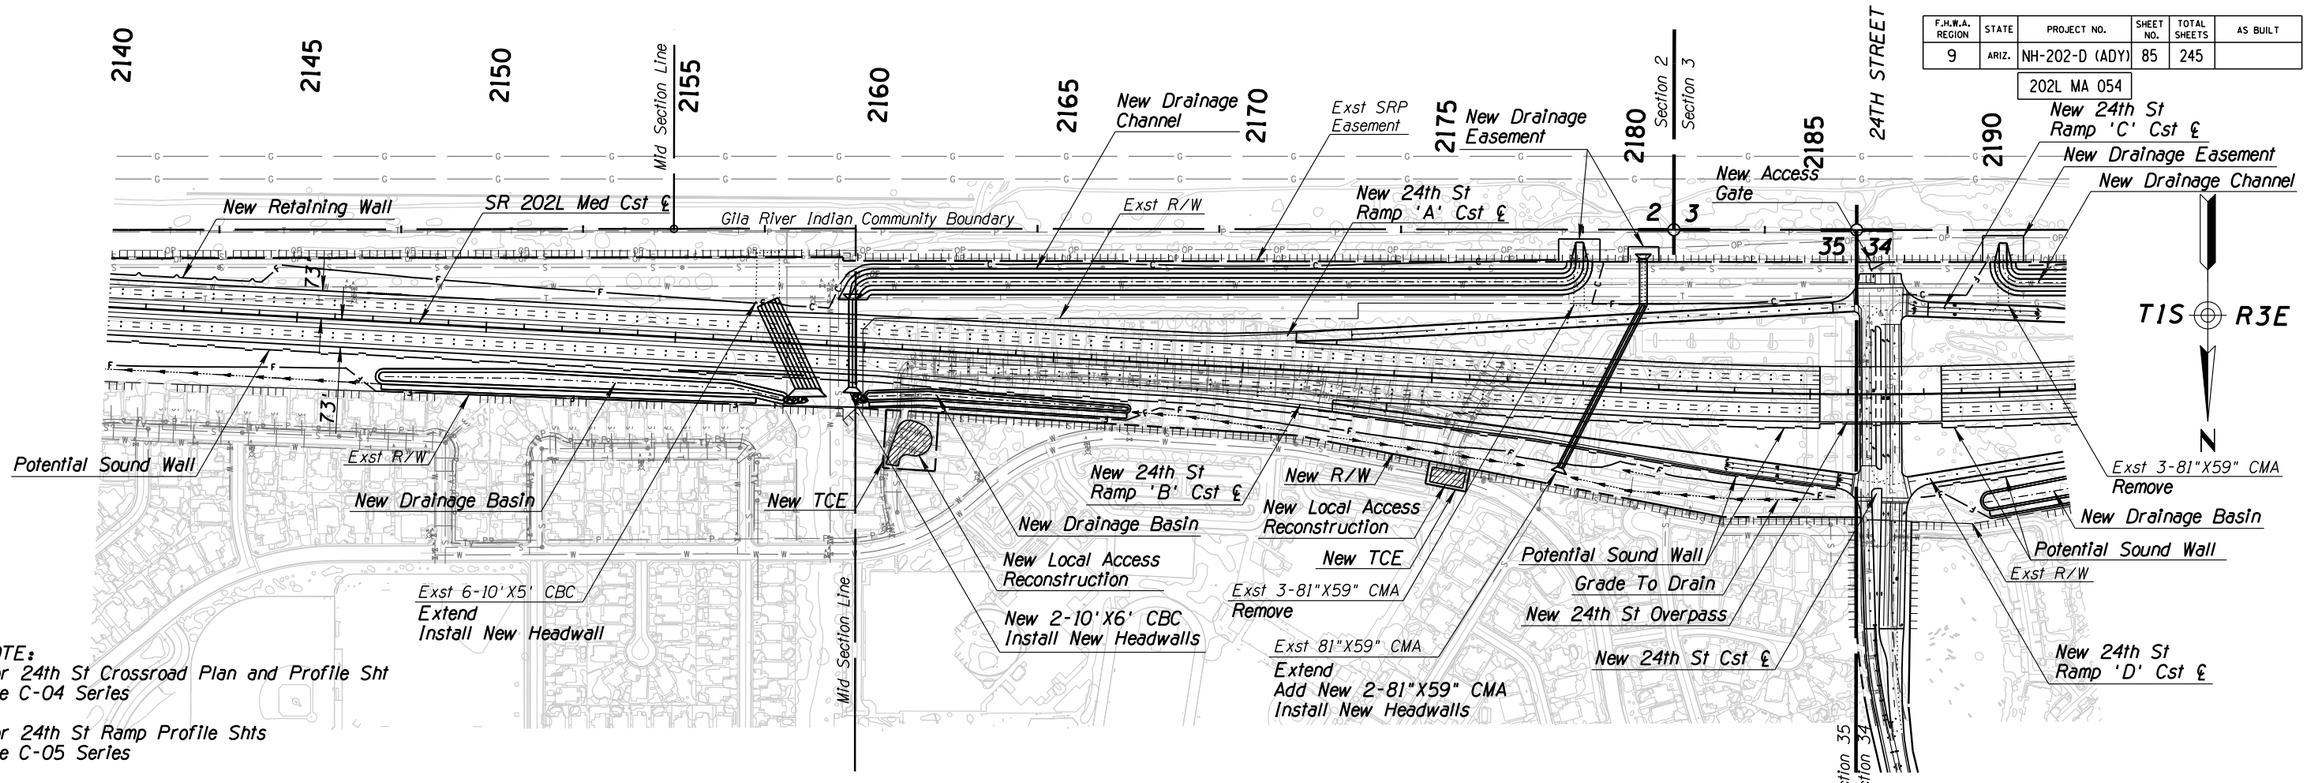

NOTE:
For 24th St Crossroad Plan and Profile Sht
See C-04 Series

For 24th St Ramp Profile Shts
See C-05 Series

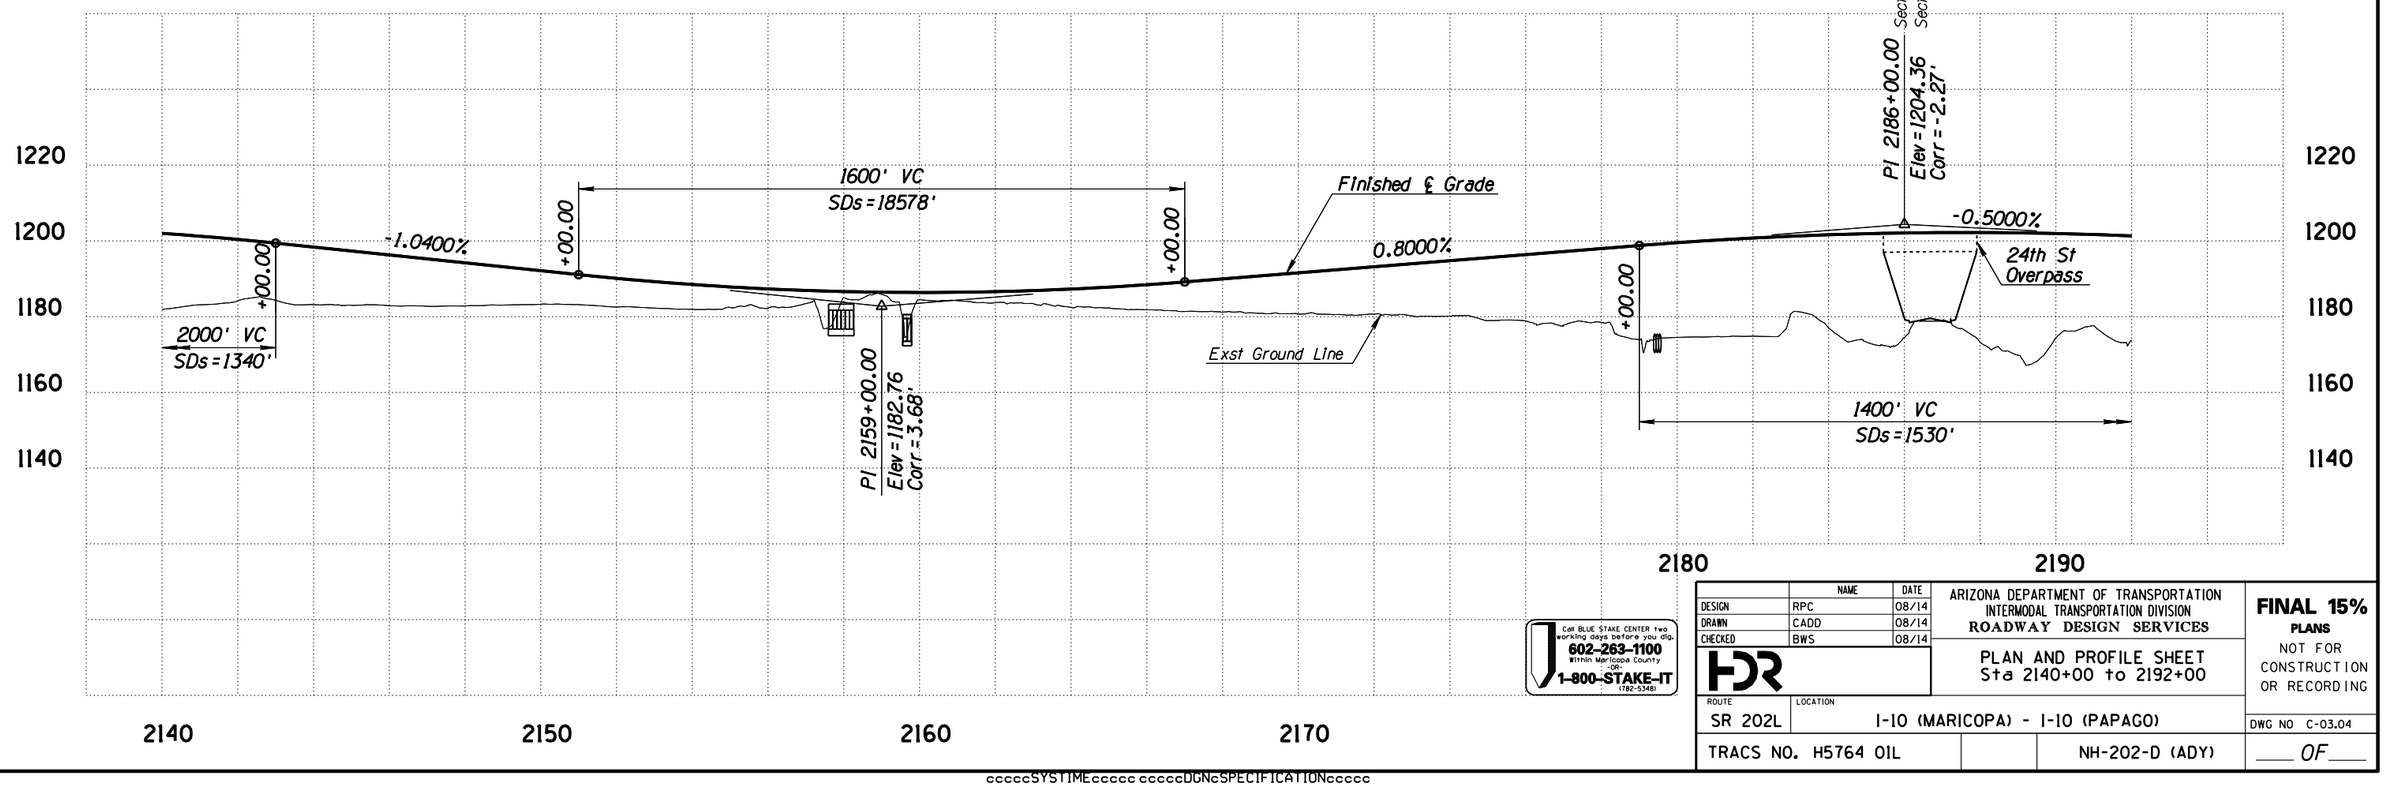

Call BLUE STAKE CENTER two working days before you dig.
602-263-1100
Within Maricopa County
-OR-
1-800-STAKE-IT
(782-5348)

	NAME	DATE
DESIGN	RPC	08/14
DRAWN	CADD	08/14
CHECKED	BWS	08/14

FDR

ARIZONA DEPARTMENT OF TRANSPORTATION
INTERMODAL TRANSPORTATION DIVISION
ROADWAY DESIGN SERVICES

PLAN AND PROFILE SHEET
Sta 2140+00 to 2192+00


FINAL 15%
PLANS
NOT FOR CONSTRUCTION OR RECORDING


ROUTE	LOCATION	DWG NO
SR 202L	I-10 (MARICOPA) - I-10 (PAPAGO)	C-03.04
TRACS NO. H5764 01L	NH-202-D (ADY)	___ OF ___

FILE NAME: c:\pwworking\phx\d0113218\PN5764IDCR03.DGN | SURVEY NO. | FINISHED PLANS- | REVISIONS- | LOCATION- | DATE-
PLOT DATE: 8/12/2014 | FINISHED PLANS- | REVISIONS- | LOCATION- | DATE-
TIME: 10:37:29 AM | PLOT SCALE: 1:400 | PLOT BY: ahoffman

ccccSYSTIMEccccc ccccDGNcSPECIFICATIONccccc

F.H.W.A. REGION	STATE	PROJECT NO.	SHEET NO.	TOTAL SHEETS	AS BUILT
9	ARIZ.	NH-202-D (ADY)	86	245	
		202L MA 054			

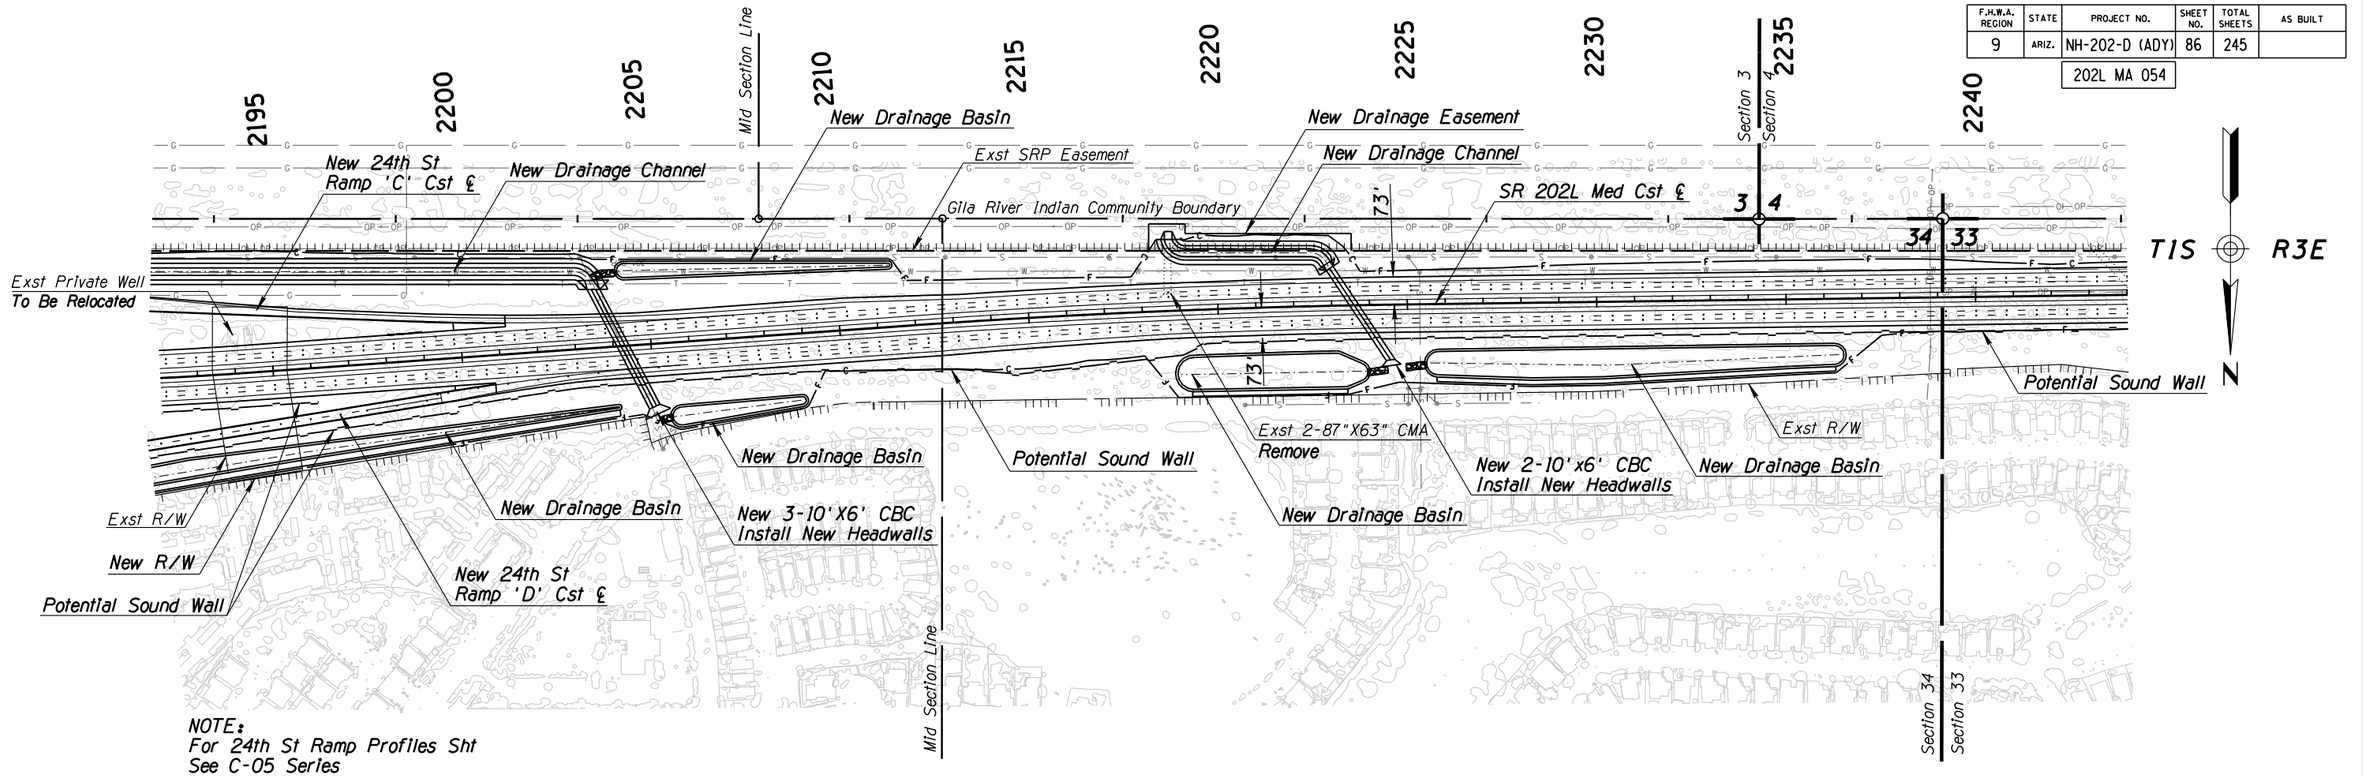

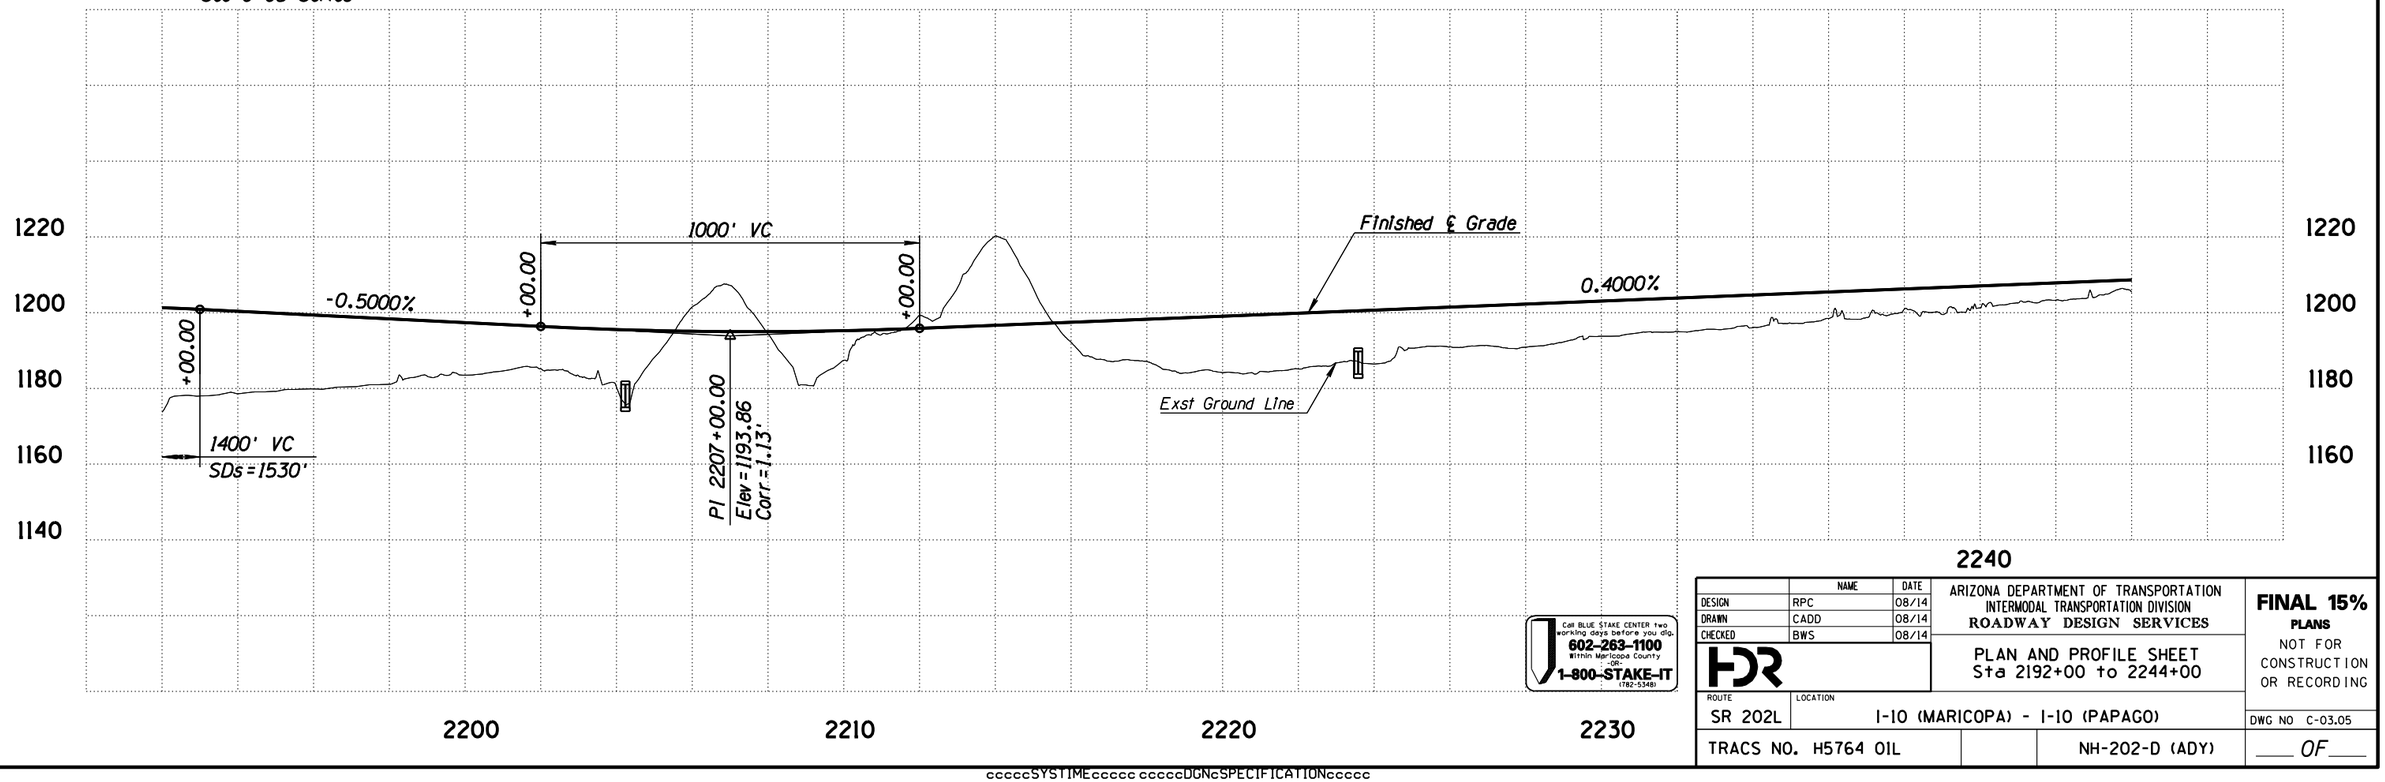

Call BLUE STAKE CENTER two working days before you dig.
602-263-1100
Within Maricopa County
-OR-
1-800-STAKE-IT
(782-5348)

	NAME	DATE
DESIGN	RPC	08/14
DRAWN	CADD	08/14
CHECKED	BWS	08/14

HDR

ARIZONA DEPARTMENT OF TRANSPORTATION
INTERMODAL TRANSPORTATION DIVISION
ROADWAY DESIGN SERVICES

PLAN AND PROFILE SHEET
Sta 2192+00 to 2244+00

FINAL 15%
PLANS
NOT FOR CONSTRUCTION OR RECORDING

ROUTE	LOCATION	DWG NO
SR 202L	I-10 (MARICOPA) - I-10 (PAPAGO)	C-03.05
TRACS NO. H5764 01L	NH-202-D (ADY)	___ OF ___


FILE NAME: c:\pwworking\phx\d0113218\PN5764IDCR04.DGN PLOT DATE: 8/12/2014 TIME: 10:37:41 AM PLOT SCALE: 1:400 PLOT BY: ahoffman

SURVEY NO.	FINISHED PLANS-	REVISIONS-	LOCATION-	DATE-

ccccSYSTIMEccccc ccccDGNcSPECIFICATIONccccc


F.H.W.A. REGION	STATE	PROJECT NO.	SHEET NO.	TOTAL SHEETS	AS BUILT
9	ARIZ.	NH-202-D (ADY)	87	245	

202L MA 054

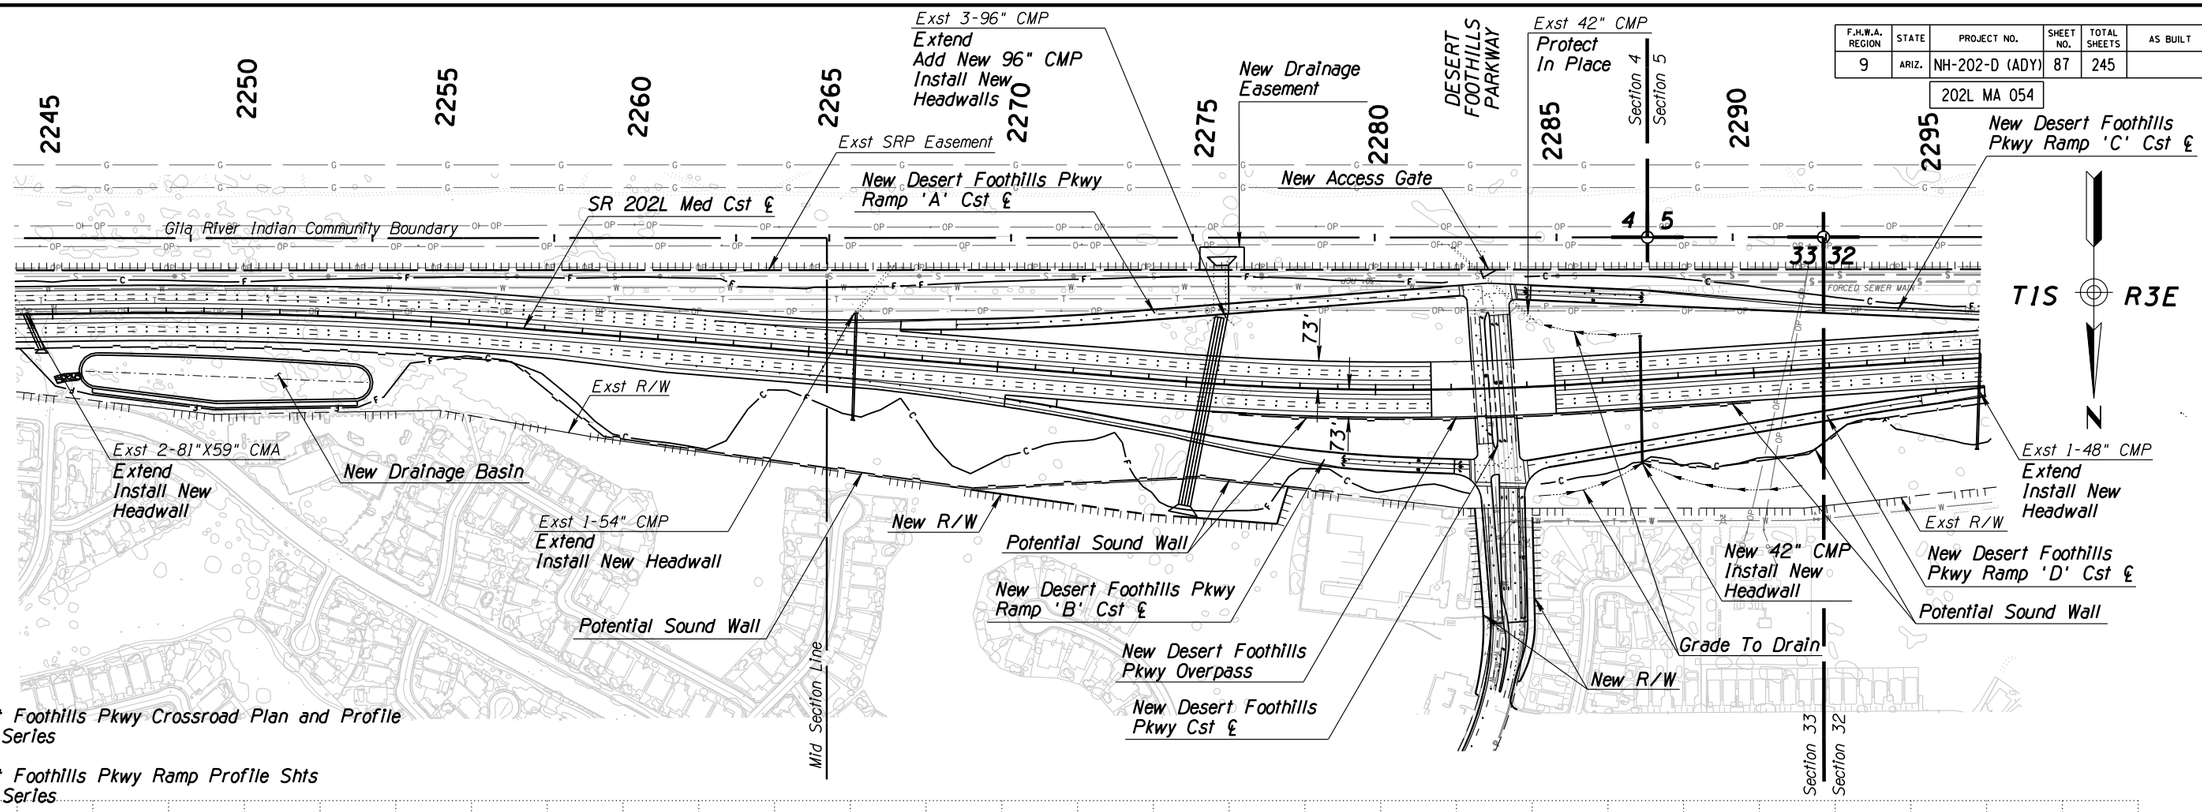

NOTE:
For Desert Foothills Pkwy Crossroad Plan and Profile
See C-04 Series

For Desert Foothills Pkwy Ramp Profile Shts
See C-05 Series

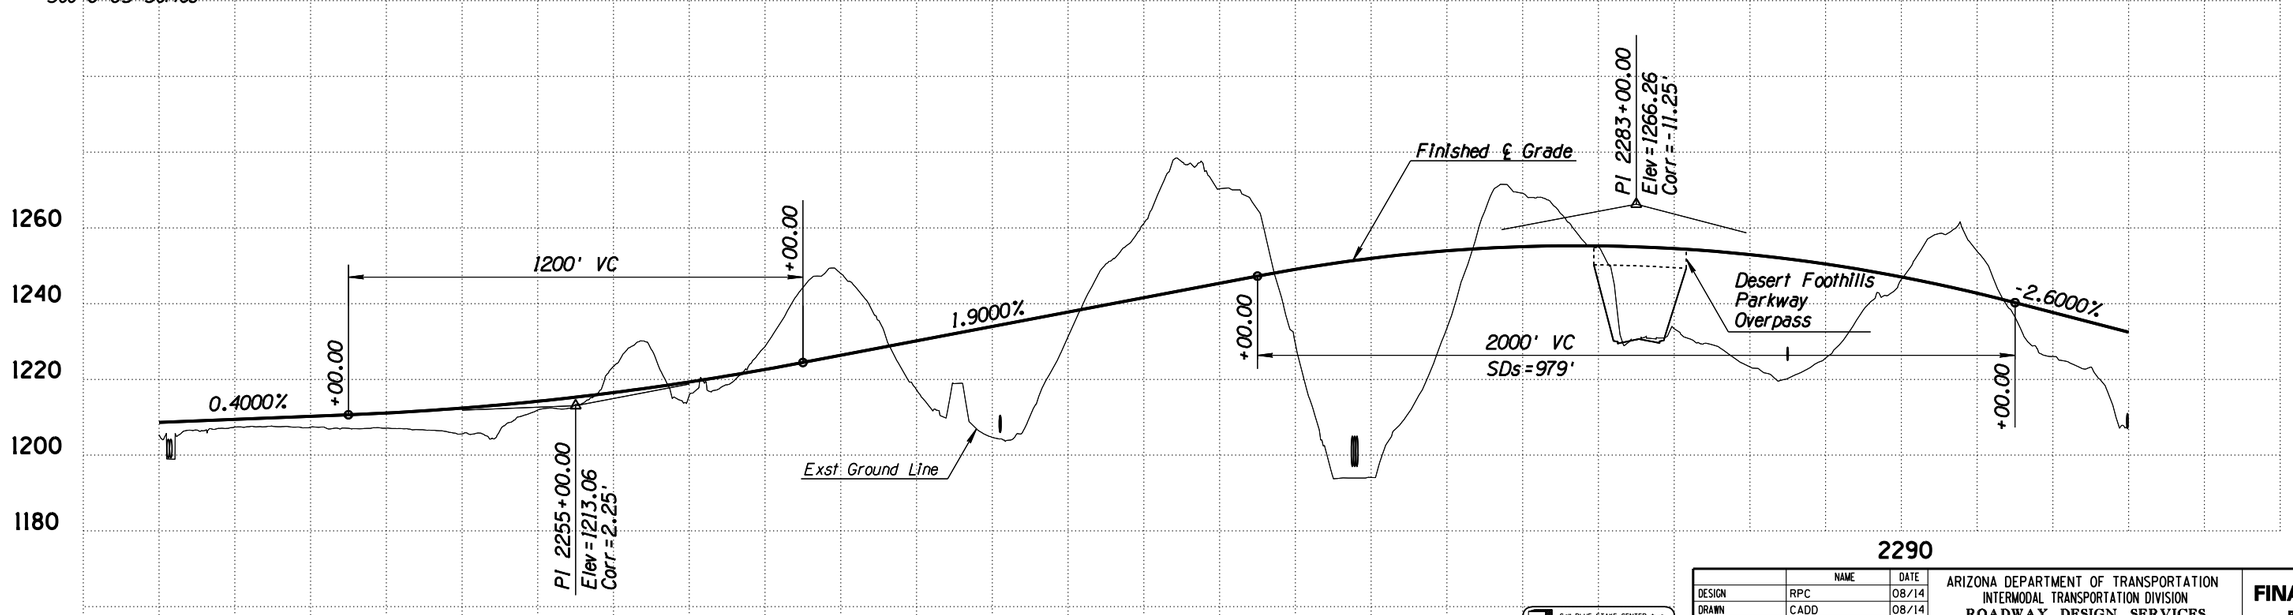

Call BLUE STAKE CENTER two working days before you dig, 602-263-1100 Within Maricopa County -OR- 1-800-STAKE-IT (782-5348)

	NAME	DATE
DESIGN	RPC	08/14
DRAWN	CADD	08/14
CHECKED	BWS	08/14

HDR

ARIZONA DEPARTMENT OF TRANSPORTATION
INTERMODAL TRANSPORTATION DIVISION
ROADWAY DESIGN SERVICES

PLAN AND PROFILE SHEET
Sta 2244+00 to 2296+00

FINAL 15%
PLANS
NOT FOR CONSTRUCTION OR RECORDING

ROUTE	LOCATION	DWG NO
SR 202L	I-10 (MARICOPA) - I-10 (PAPAGO)	C-03.06
TRACS NO. H5764 01L	NH-202-D (ADY)	___ OF ___


FILE NAME: c:\pwworking\phx\d0113218\PN5764IDCR05.DGN PLOT DATE: 8/12/2014 TIME: 10:37:52 AM PLOT SCALE: 1:400 PLOT BY: ahoffman

SURVEY NO. | FINISHED PLANS- | REVISIONS- | LOCATION- | DATE-


ccccSYSTIMEcccccccccDGNcSPECIFICATIONcccccc

F.H.W.A. REGION	STATE	PROJECT NO.	SHEET NO.	TOTAL SHEETS	AS BUILT
9	ARIZ.	NH-202-D (ADY)	88	245	

202L MA 054

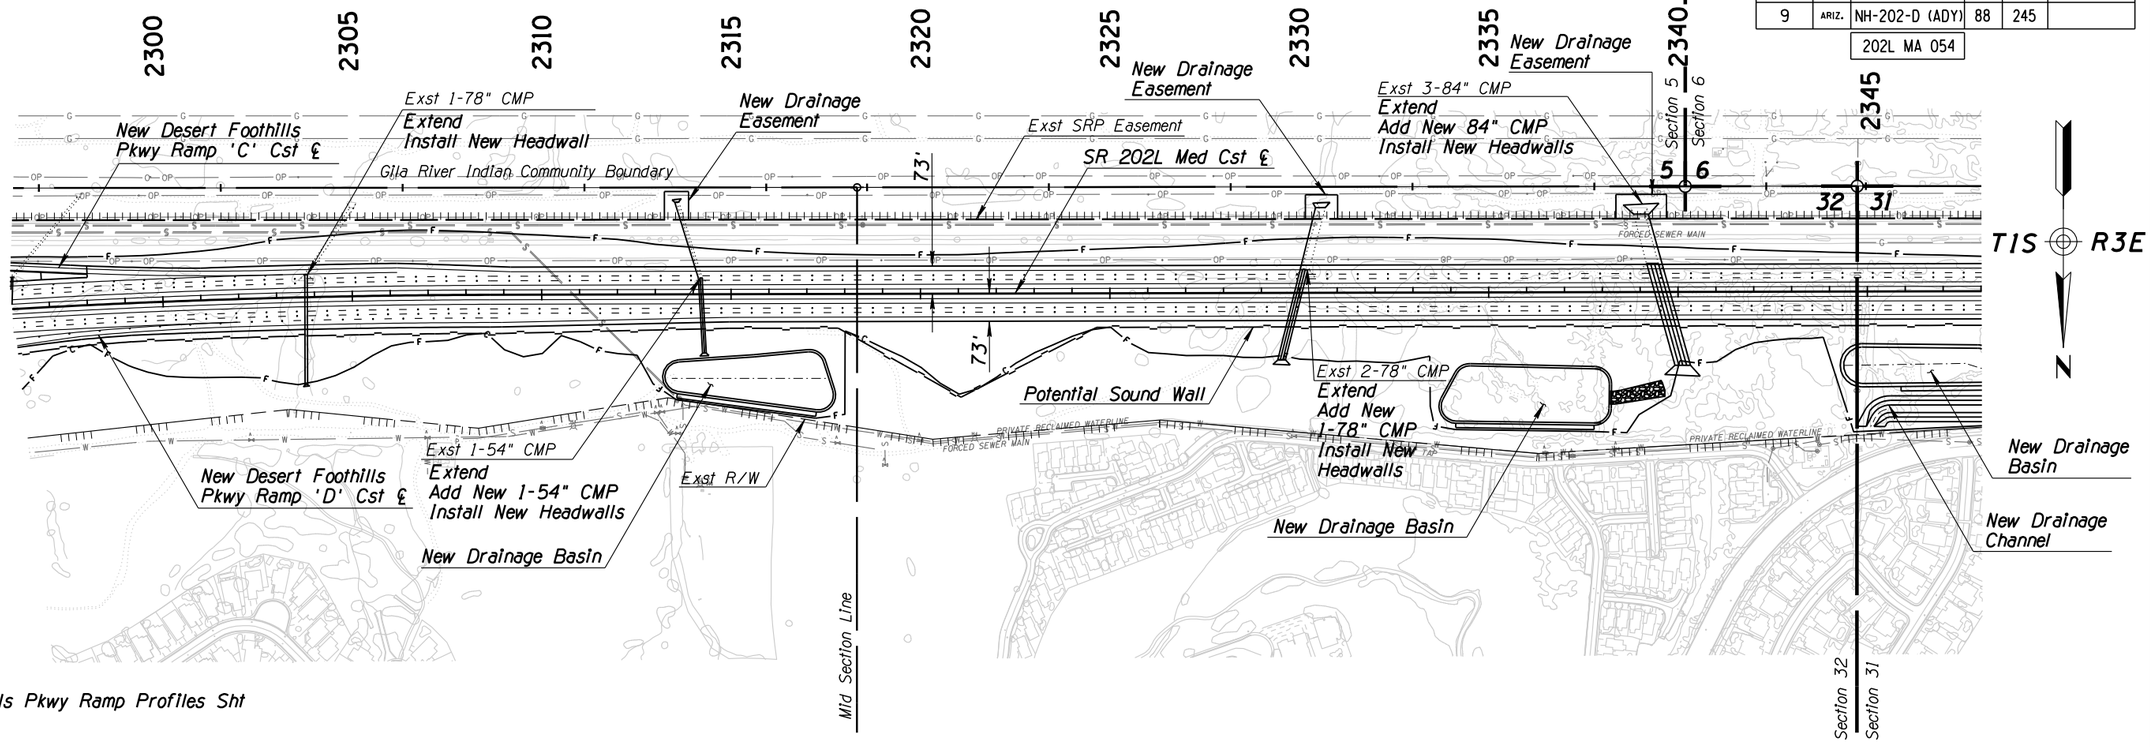

NOTE:
For Desert Foothills Pkwy Ramp Profiles Sht
See C-05 Series

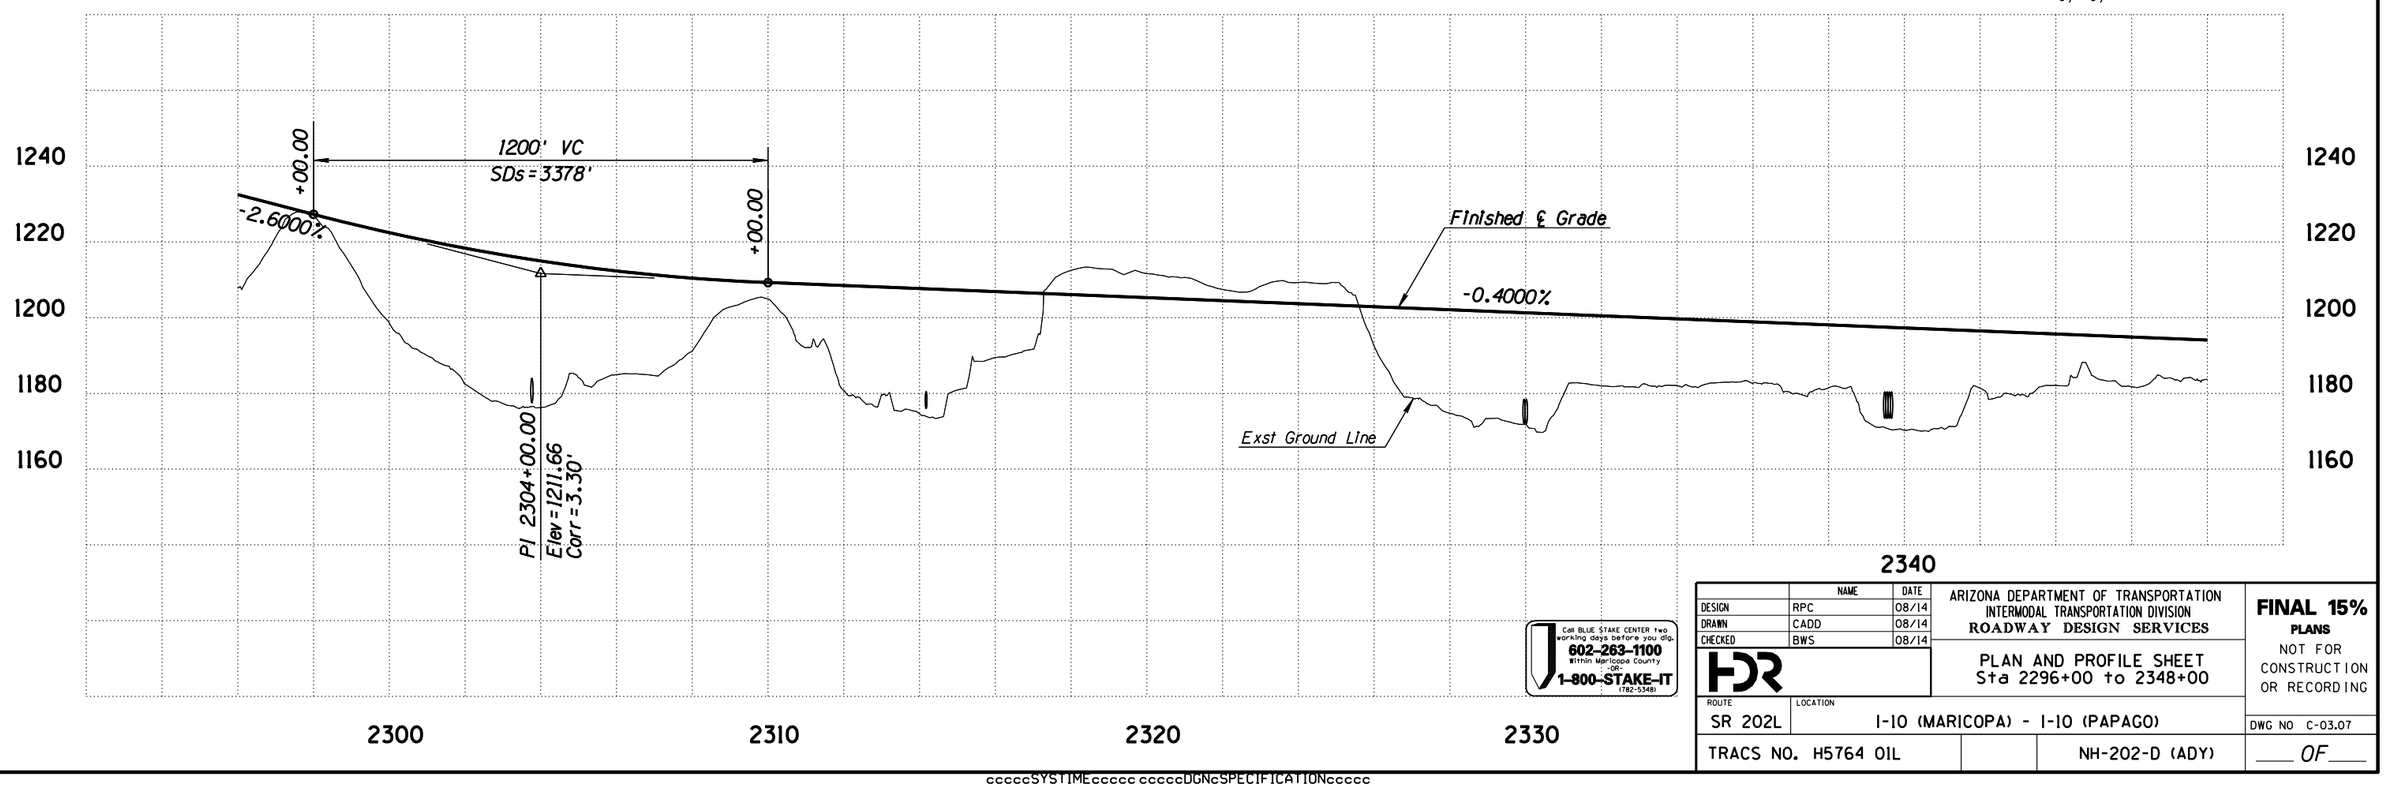

Call BLUE STAKE CENTER two working days before you dig.
602-263-1100
Within Maricopa County
-OR-
1-800-STAKE-IT
(782-5348)

	NAME	DATE
DESIGN	RPC	08/14
DRAWN	CADD	08/14
CHECKED	BWS	08/14

ARIZONA DEPARTMENT OF TRANSPORTATION
INTERMODAL TRANSPORTATION DIVISION
ROADWAY DESIGN SERVICES

PLAN AND PROFILE SHEET
Sta 2296+00 to 2348+00

FINAL 15%
PLANS
NOT FOR CONSTRUCTION OR RECORDING

ROUTE	LOCATION	DWG NO
SR 202L	I-10 (MARICOPA) - I-10 (PAPAGO)	C-03.07
TRACS NO. H5764 01L	NH-202-D (ADY)	____ OF ____


FILE NAME: c:\pwworking\phx\d0113218\PN5764IDCR06.DGN PLOT DATE: 8/12/2014 TIME: 10:38:00 AM PLOT SCALE: 1:400 PLOT BY: ahoffman

SURVEY NO. | FINISHED PLANS- | REVISIONS- | LOCATION- | DATE-

ccccSYSTIMEccccc ccccDGNcSPECIFICATIONccccc


F.H.W.A. REGION	STATE	PROJECT NO.	SHEET NO.	TOTAL SHEETS	AS BUILT
9	ARIZ.	NH-202-D (ADY)	89	245	

202L MA 054

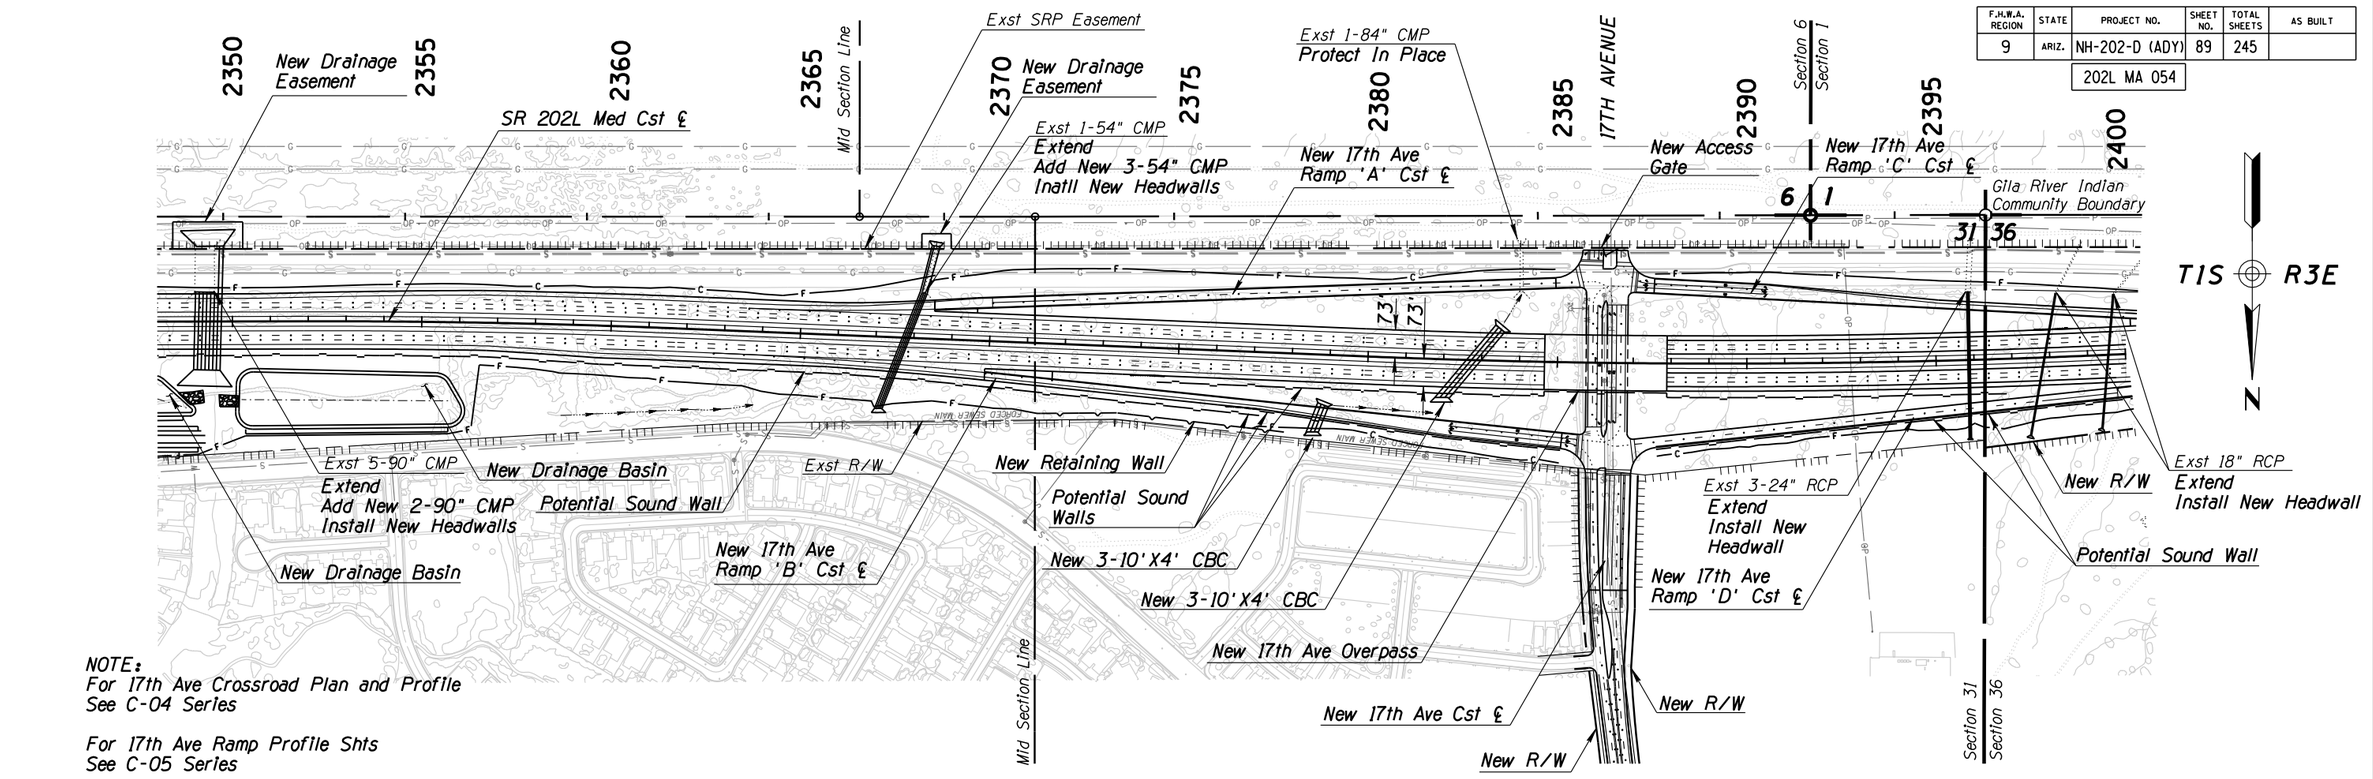

NOTE:
For 17th Ave Crossroad Plan and Profile
See C-04 Series

For 17th Ave Ramp Profile Shts
See C-05 Series

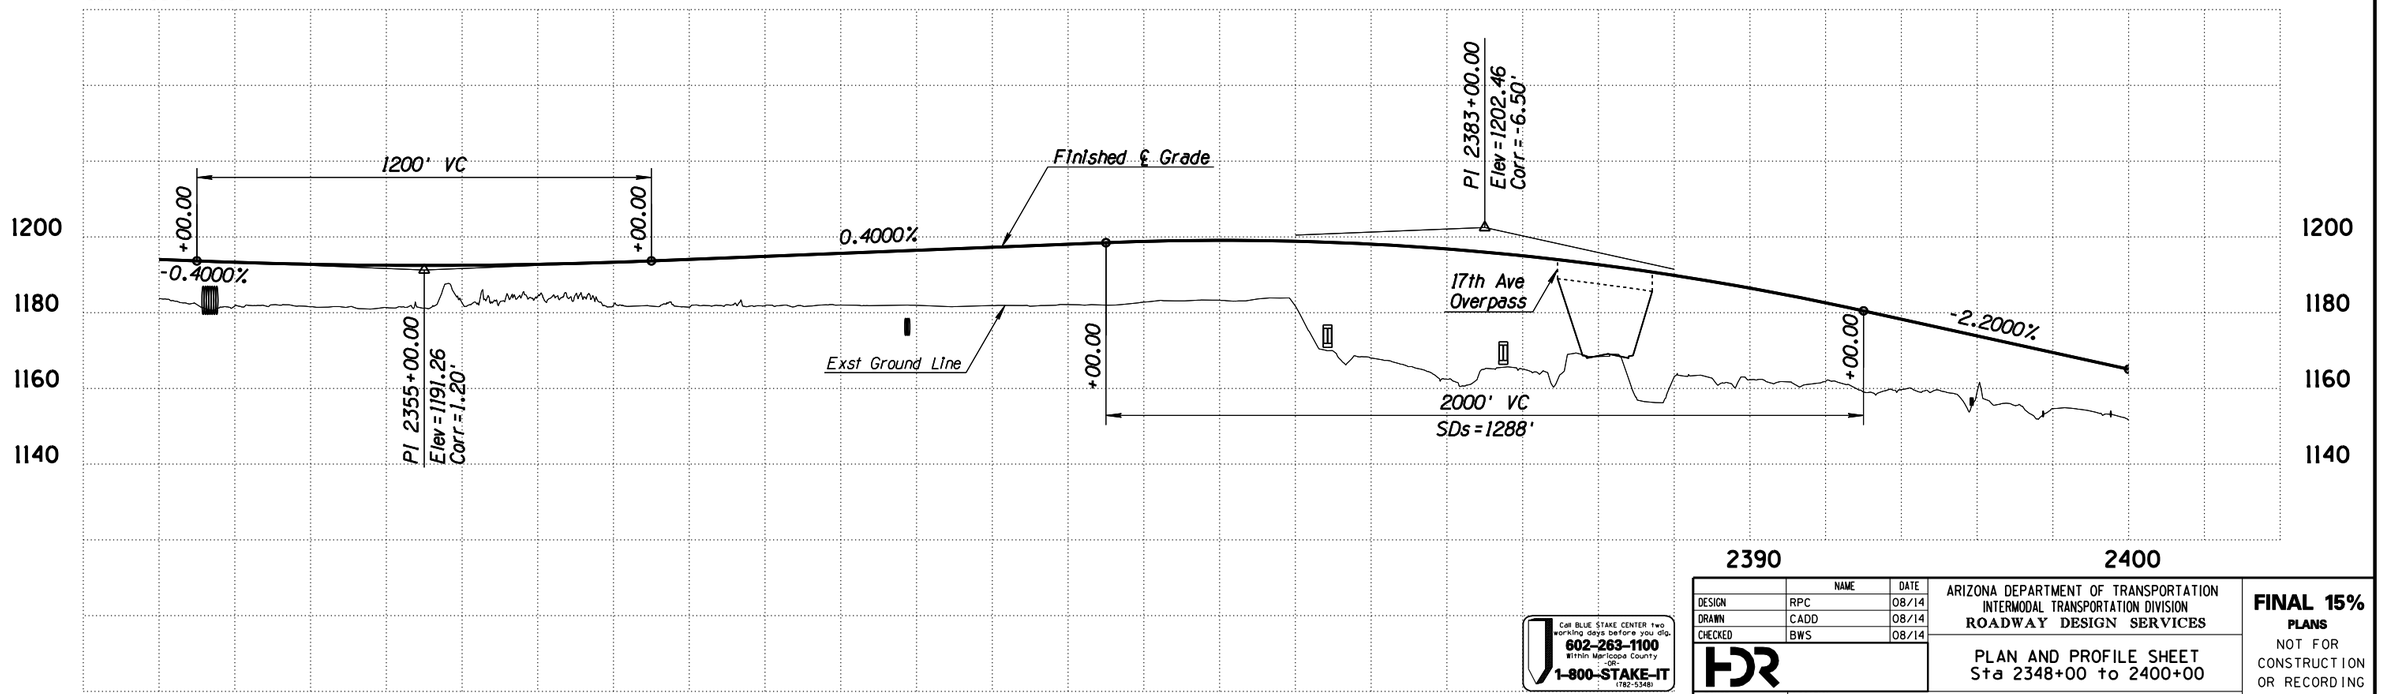

Call BLUE STAKE CENTER two working days before you dig.
602-263-1100
Within Maricopa County
-OR-
1-800-STAKE-IT
(782-5348)

	NAME	DATE
DESIGN	RPC	08/14
DRAWN	CADD	08/14
CHECKED	BWS	08/14

ARIZONA DEPARTMENT OF TRANSPORTATION
INTERMODAL TRANSPORTATION DIVISION
ROADWAY DESIGN SERVICES

PLAN AND PROFILE SHEET
Sta 2348+00 to 2400+00

FINAL 15%
PLANS
NOT FOR CONSTRUCTION OR RECORDING

ROUTE	LOCATION	DWG NO
SR 202L	I-10 (MARICOPA) - I-10 (PAPAGO)	C-03.08


TRACS NO. H5764 01L | NH-202-D (ADY) | ___ OF ___

FILE NAME: c:\pwworking\phx\d0113218\PN5764IDCR07.DGN | SURVEY NO. | FINISHED PLANS- | REVISIONS- | LOCATION- | DATE-
PLOT DATE: 8/12/2014 | TIME: 10:38:08 AM | PLOT SCALE: 1:400 | PLOT BY: ahoffman


ccccSYSTIMEccccc ccccDGNcSPECIFICATIONccccc

F.H.W.A. REGION	STATE	PROJECT NO.	SHEET NO.	TOTAL SHEETS	AS BUILT
9	ARIZ.	NH-202-D (ADY)	90	245	

202L MA 054

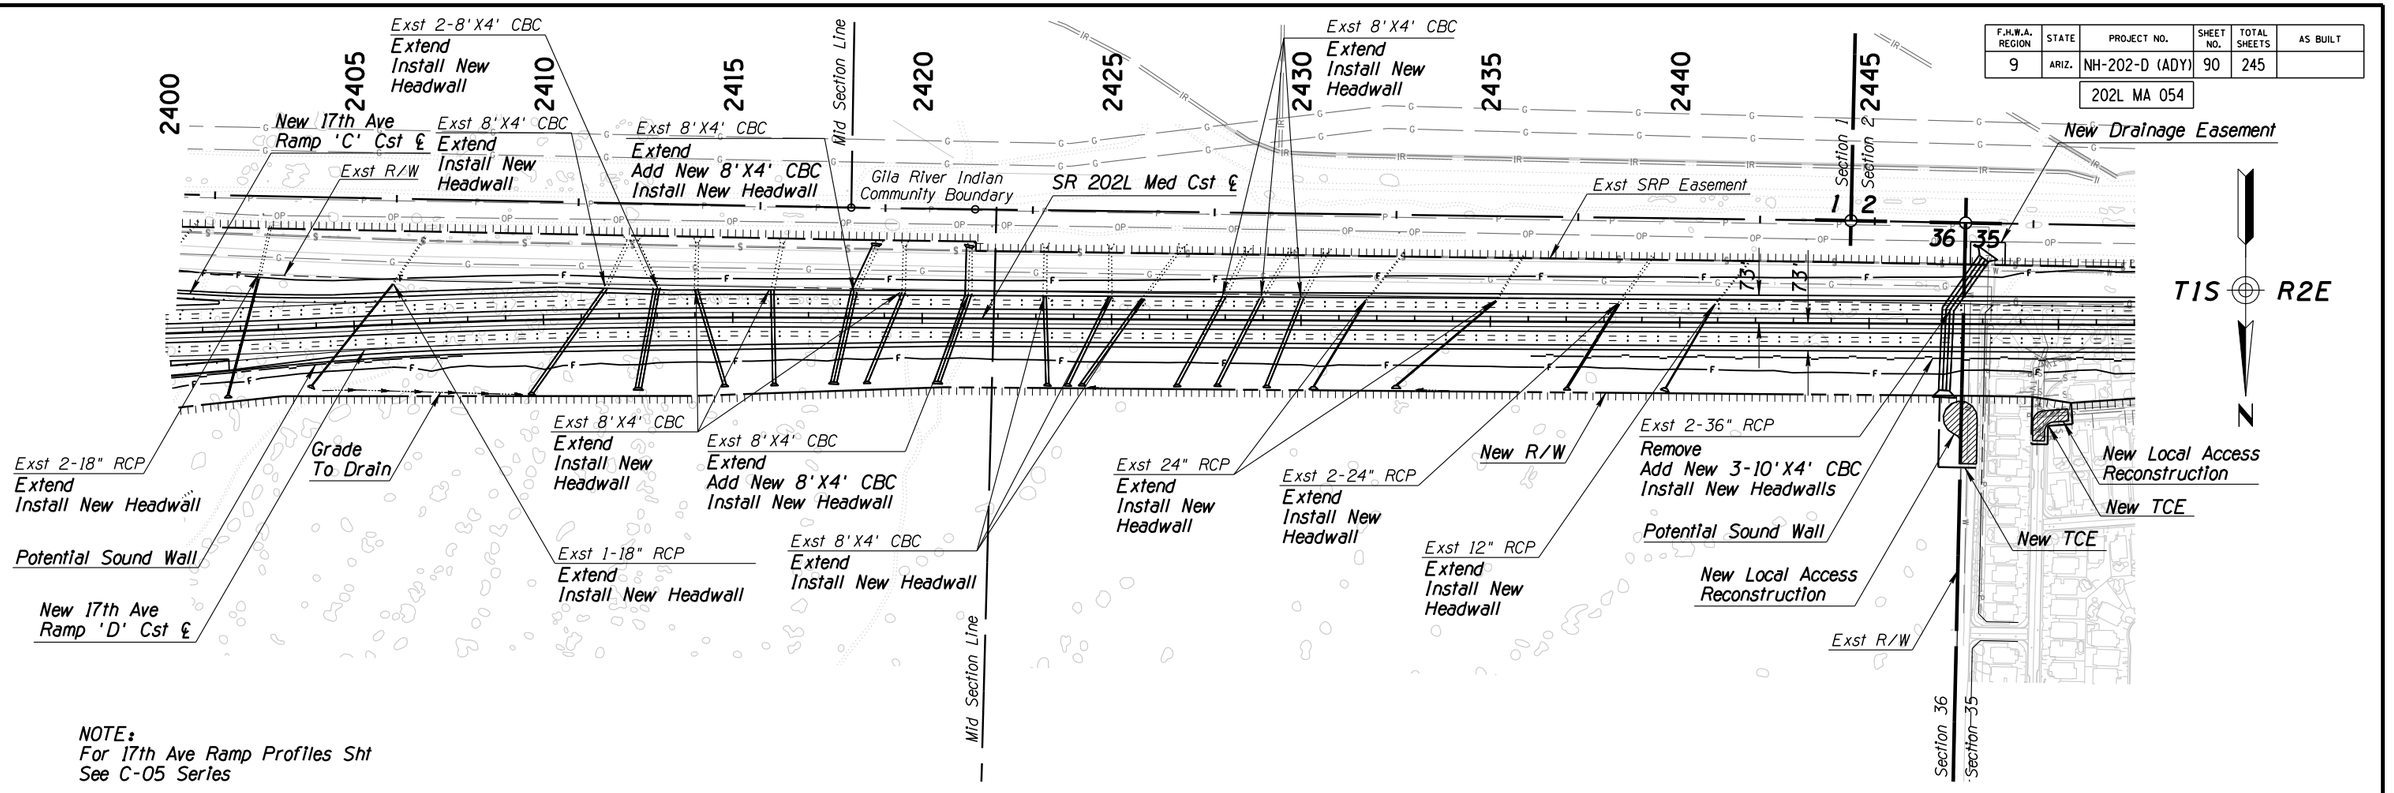

NOTE:
For 17th Ave Ramp Profiles Sht
See C-05 Series

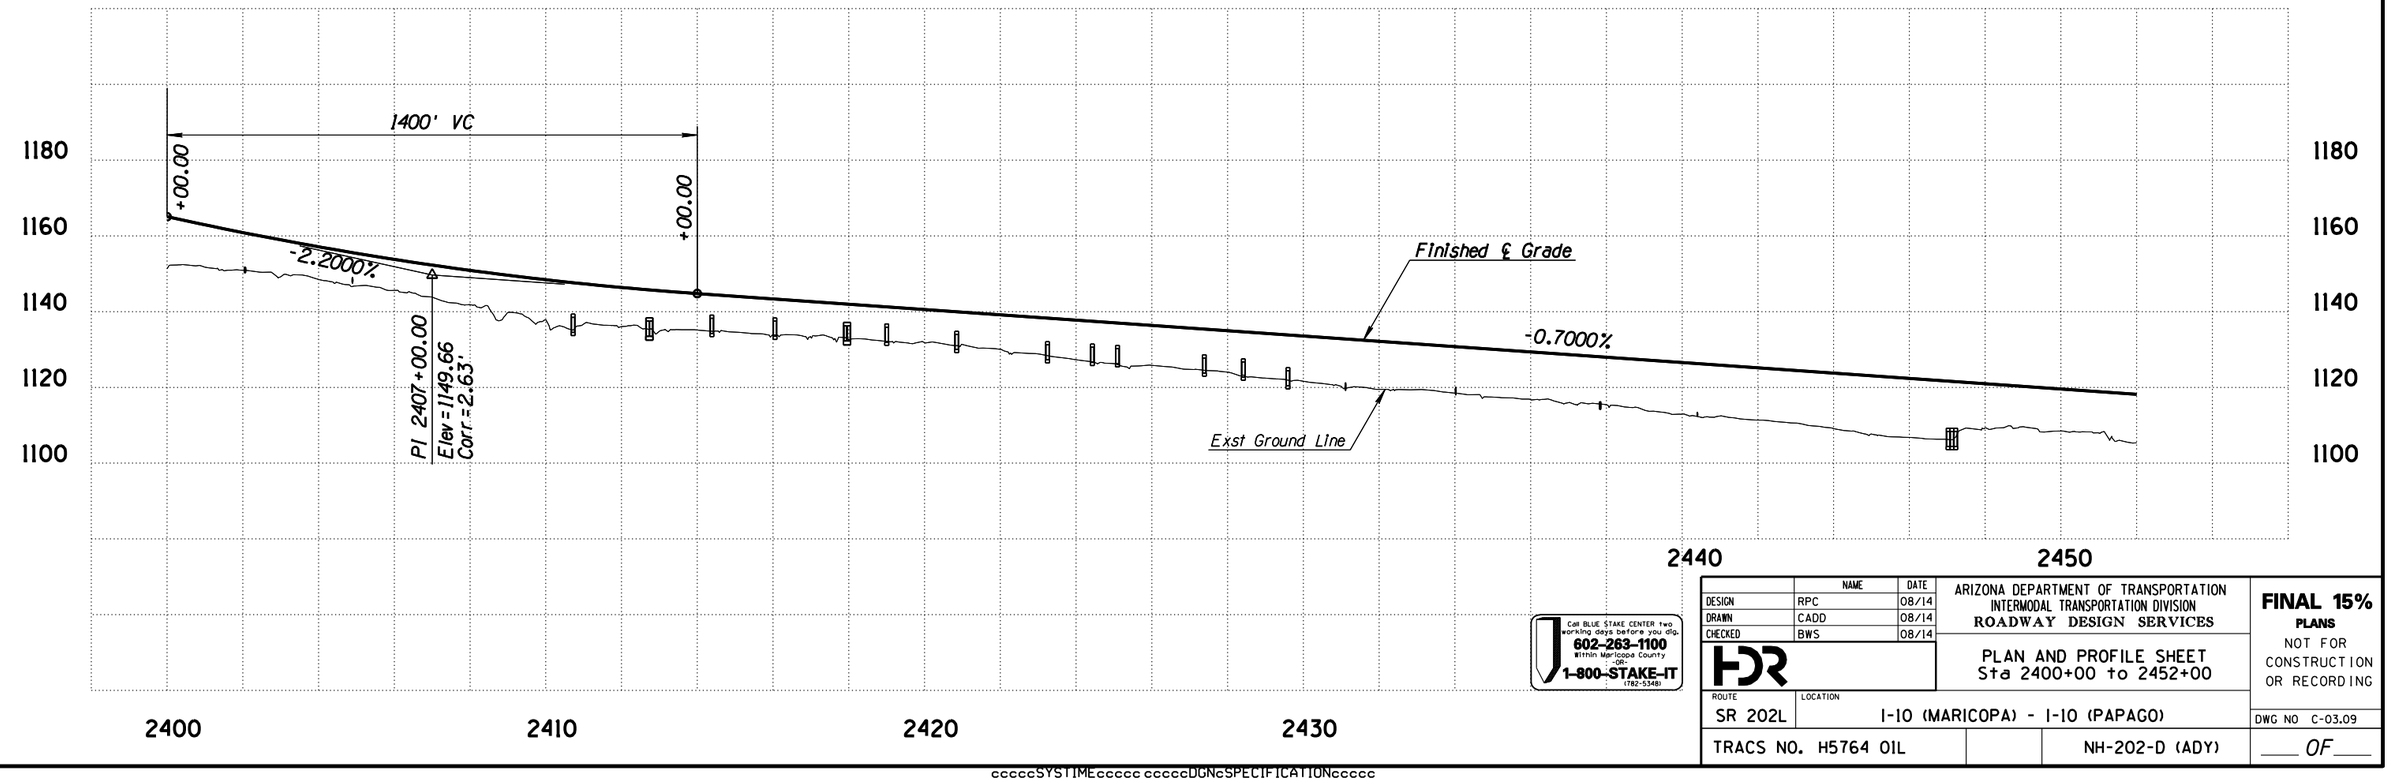

Call BLUE STAKE CENTER two working days before you dig.
602-263-1100
Within Maricopa County
-OR-
1-800-STAKE-IT
(782-5348)

	NAME	DATE
DESIGN	RPC	08/14
DRAWN	CADD	08/14
CHECKED	BWS	08/14

FDR

ARIZONA DEPARTMENT OF TRANSPORTATION
INTERMODAL TRANSPORTATION DIVISION
ROADWAY DESIGN SERVICES

PLAN AND PROFILE SHEET
Sta 2400+00 to 2452+00

FINAL 15%
PLANS
NOT FOR CONSTRUCTION OR RECORDING


ROUTE	LOCATION	DWG NO
SR 202L	I-10 (MARICOPA) - I-10 (PAPAGO)	C-03.09
TRACS NO. H5764 01L	NH-202-D (ADY)	___ OF ___


FILE NAME: c:\pwworking\phx\d0113218\PN5764IDCR08.DGN | SURVEY NO. | FINISHED PLANS- | REVISIONS- | LOCATION- | DATE-
PLOT DATE: 8/12/2014 | FINISHED PLANS- | REVISIONS- | LOCATION- | DATE-
PLOT SCALE: 1:400.001 | PLOT BY: ahoffman
TIME: 10:38:18 AM

ccccSYSTIMEccccc ccccDGNcSPECIFICATIONccccc

F.H.W.A. REGION	STATE	PROJECT NO.	SHEET NO.	TOTAL SHEETS	AS BUILT
9	ARIZ.	NH-202-D (ADY)	91	245	

202L MA 054

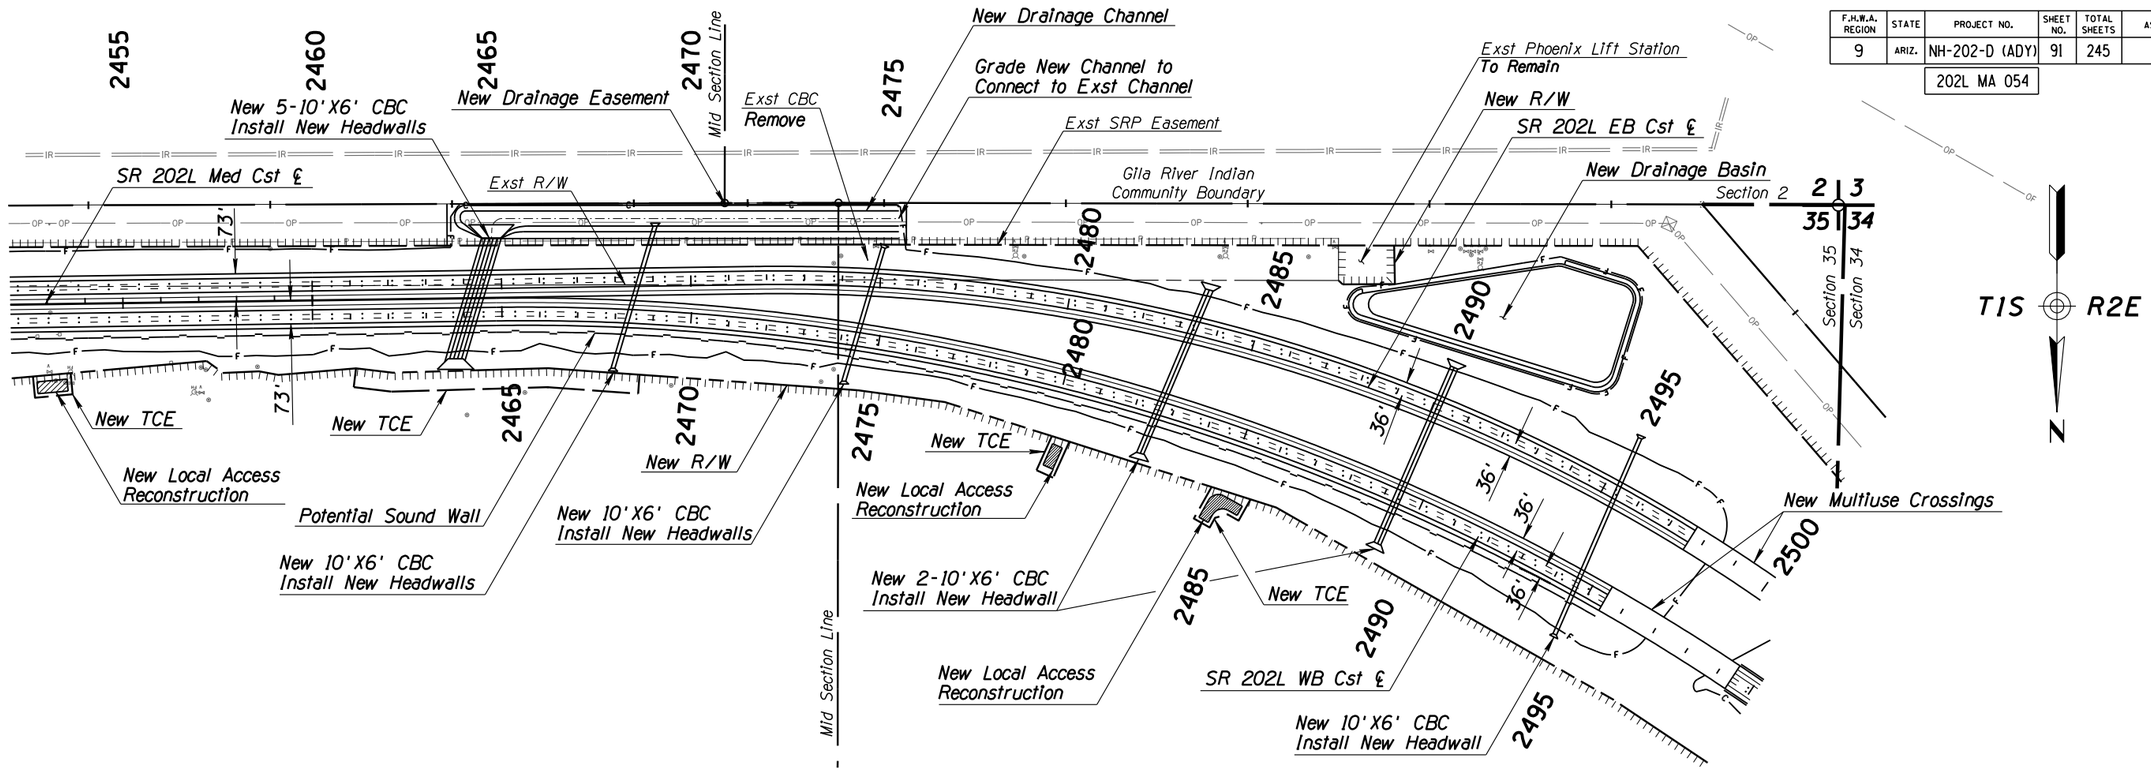

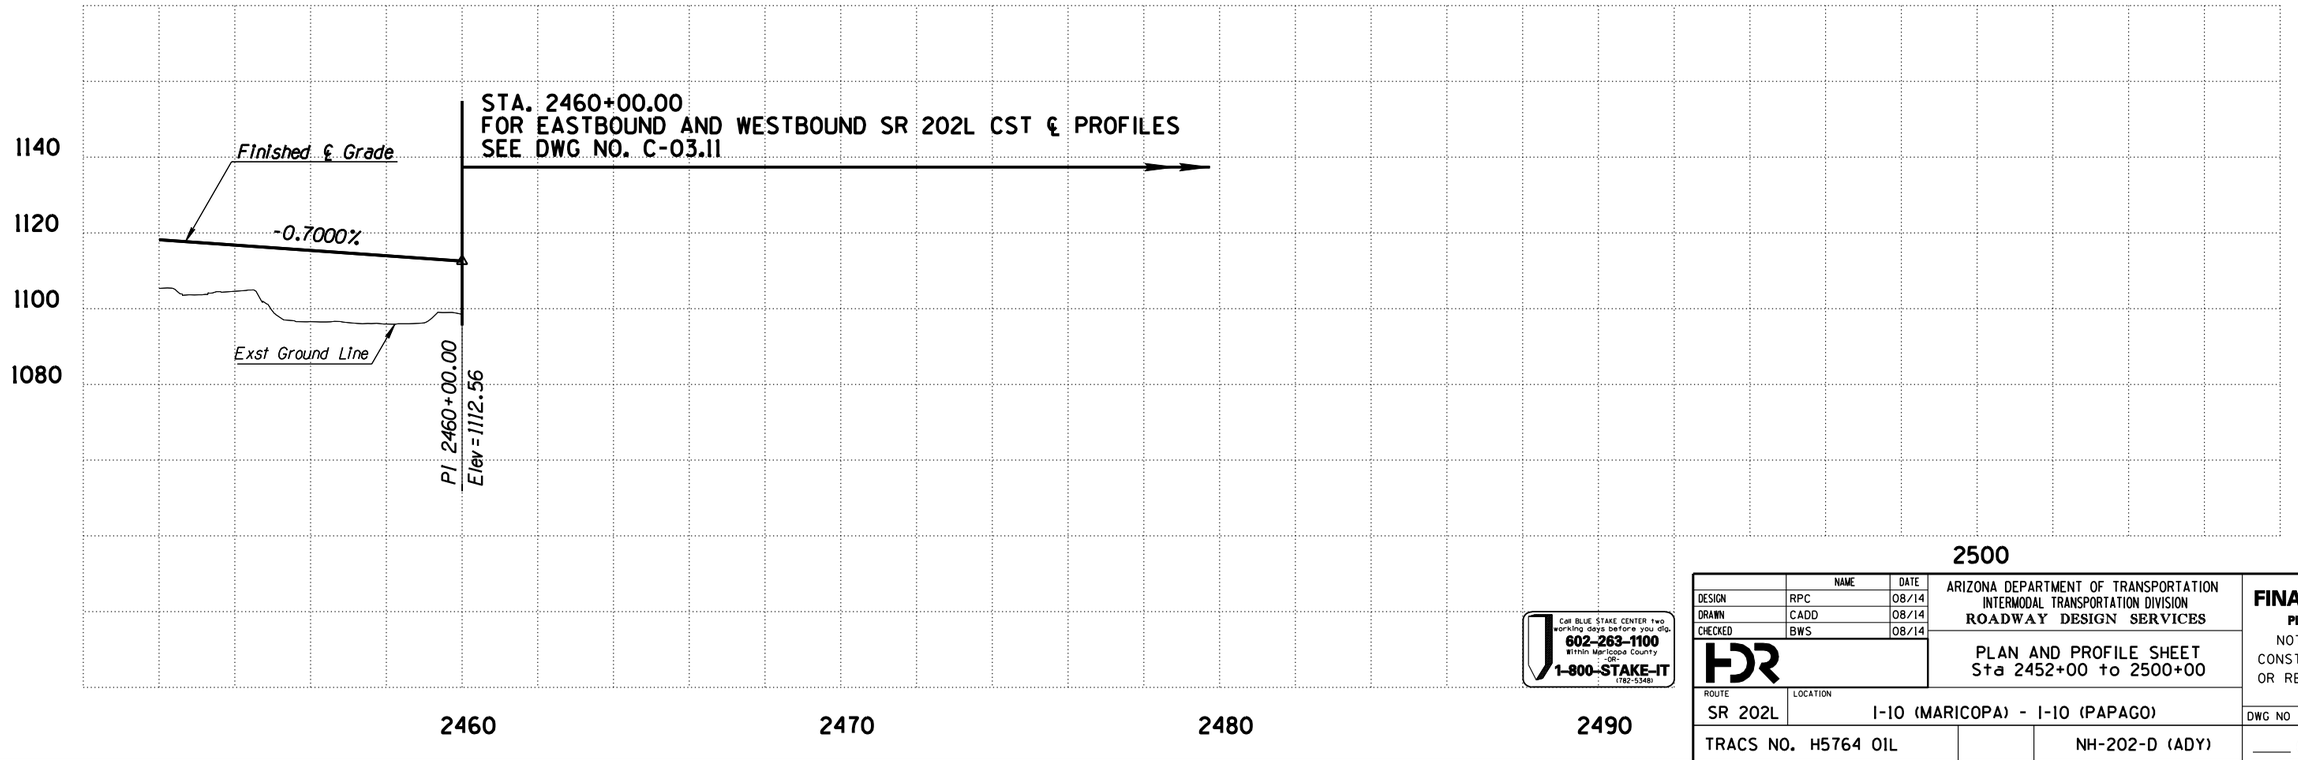

Call BLUE STAKE CENTER two working days before you dig.
602-263-1100
Within Maricopa County
-OR-
1-800-STAKE-IT
(782-5348)

	NAME	DATE
DESIGN	RPC	08/14
DRAWN	CADD	08/14
CHECKED	BWS	08/14

FDR

ARIZONA DEPARTMENT OF TRANSPORTATION
INTERMODAL TRANSPORTATION DIVISION
ROADWAY DESIGN SERVICES

PLAN AND PROFILE SHEET
Sta 2452+00 to 2500+00

FINAL 15%
PLANS
NOT FOR CONSTRUCTION OR RECORDING


ROUTE	LOCATION	DWG NO
SR 202L	I-10 (MARICOPA) - I-10 (PAPAGO)	C-03.10
TRACS NO. H5764 01L	NH-202-D (ADY)	___ OF ___

FILE NAME: c:\pwworking\phx\d0113218\PN5764IDCR09.DGN | SURVEY NO. | FINISHED PLANS- | REVISIONS- | LOCATION- | DATE-
PLOT DATE: 8/12/2014 TIME: 10:38:23 AM PLOT SCALE: 1:400 PLOT BY: ahoffman | SURVEY NO. | FINISHED PLANS- | REVISIONS- | LOCATION- | DATE-

ccccSYSTIMEccccc ccccDGNcSPECIFICATIONcccccc

F.H.W.A. REGION	STATE	PROJECT NO.	SHEET NO.	TOTAL SHEETS	AS BUILT
9	ARIZ.	NH-202-D (ADY)	92	245	

202L MA 054

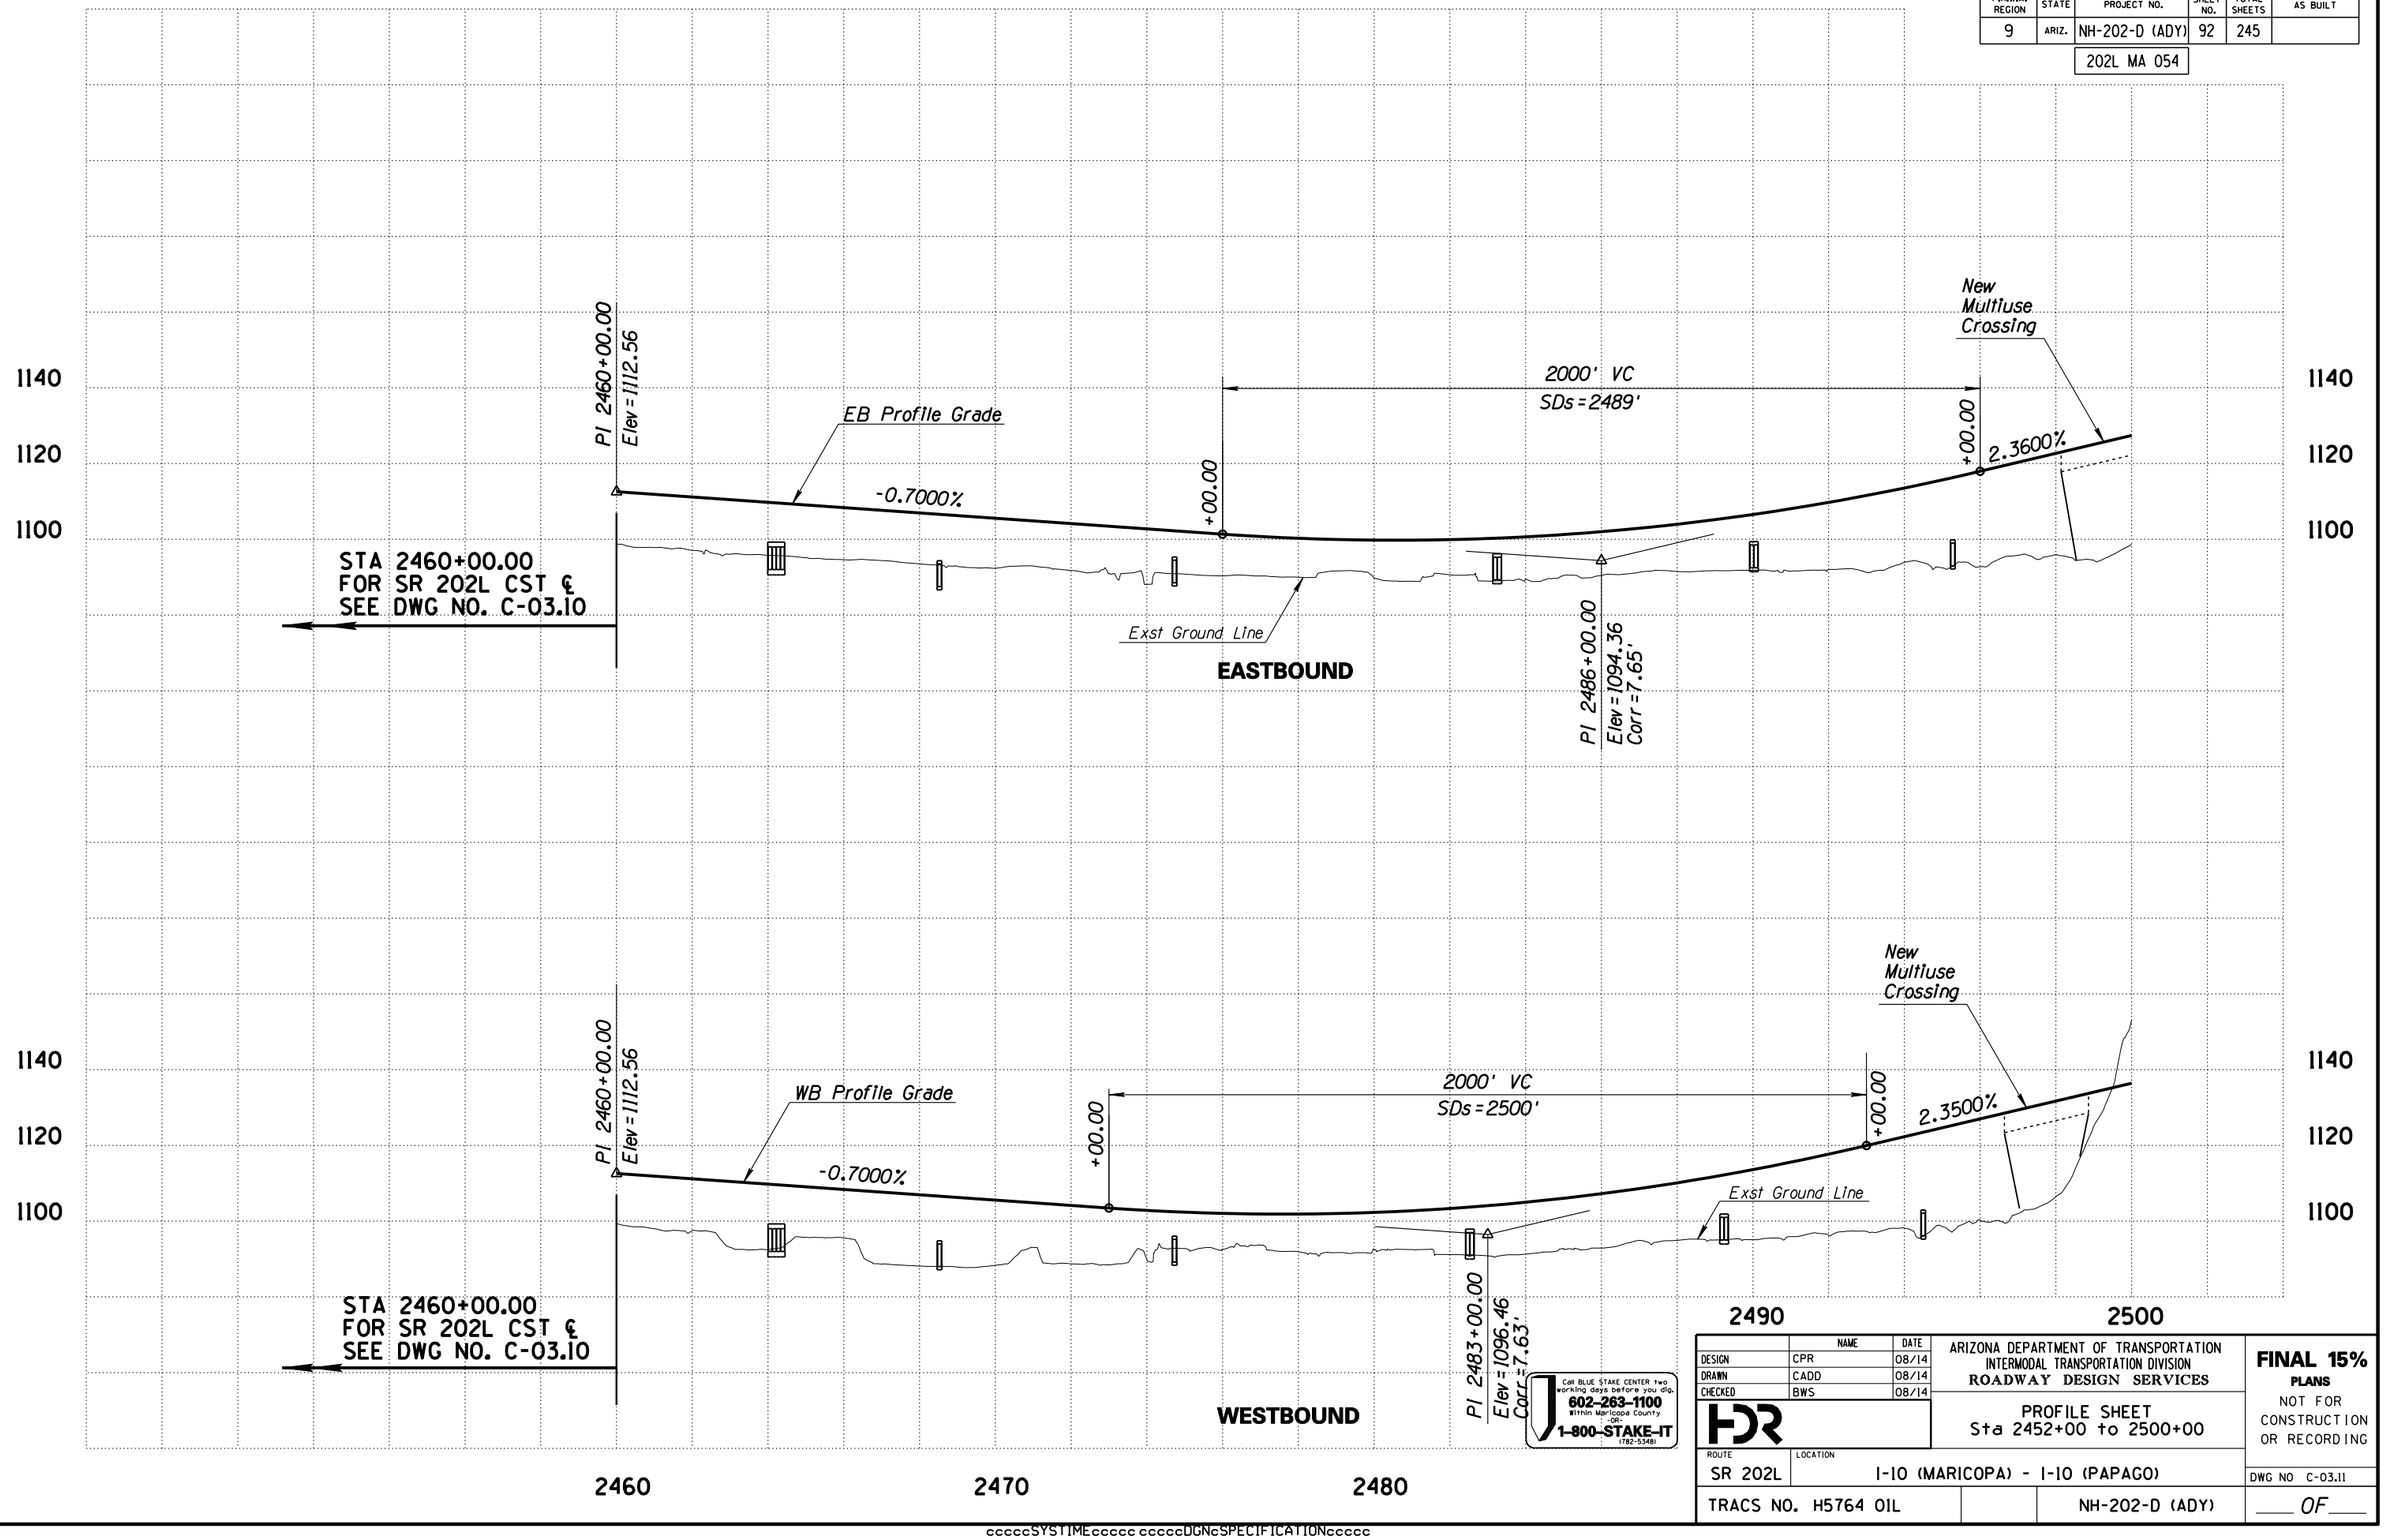

Call BLUE STAKE CENTER two working days before you dig.
602-263-1100
Within Maricopa County
OR
1-800-STAKE-IT
(782-5348)

	NAME	DATE
DESIGN	CPR	08/14
DRAWN	CADD	08/14
CHECKED	BWS	08/14

ARIZONA DEPARTMENT OF TRANSPORTATION
INTERMODAL TRANSPORTATION DIVISION
ROADWAY DESIGN SERVICES

PROFILE SHEET
Sta 2452+00 to 2500+00

FINAL 15%
PLANS
NOT FOR CONSTRUCTION OR RECORDING

ROUTE	LOCATION	DWG NO
SR 202L	I-10 (MARICOPA) - I-10 (PAPAGO)	C-03.11

TRACS NO. H5764 01L | NH-202-D (ADY) | ___ OF ___


FILE NAME: c:\pwworking\phx\d0113218\PR5764IDCR09.DGN PLOT DATE: 8/12/2014 TIME: 10:38:27 AM PLOT SCALE: 1:400 PLOT BY: ahoffman

SURVEY NO.	FINISHED PLANS-	REVISIONS-	LOCATION-	DATE-

ccccSYSTIMEccccc ccccDGNcSPECIFICATIONccccc

F.H.W.A. REGION	STATE	PROJECT NO.	SHEET NO.	TOTAL SHEETS	AS BUILT
9	ARIZ.	NH-202-D (ADY)	93	245	

202L MA 054

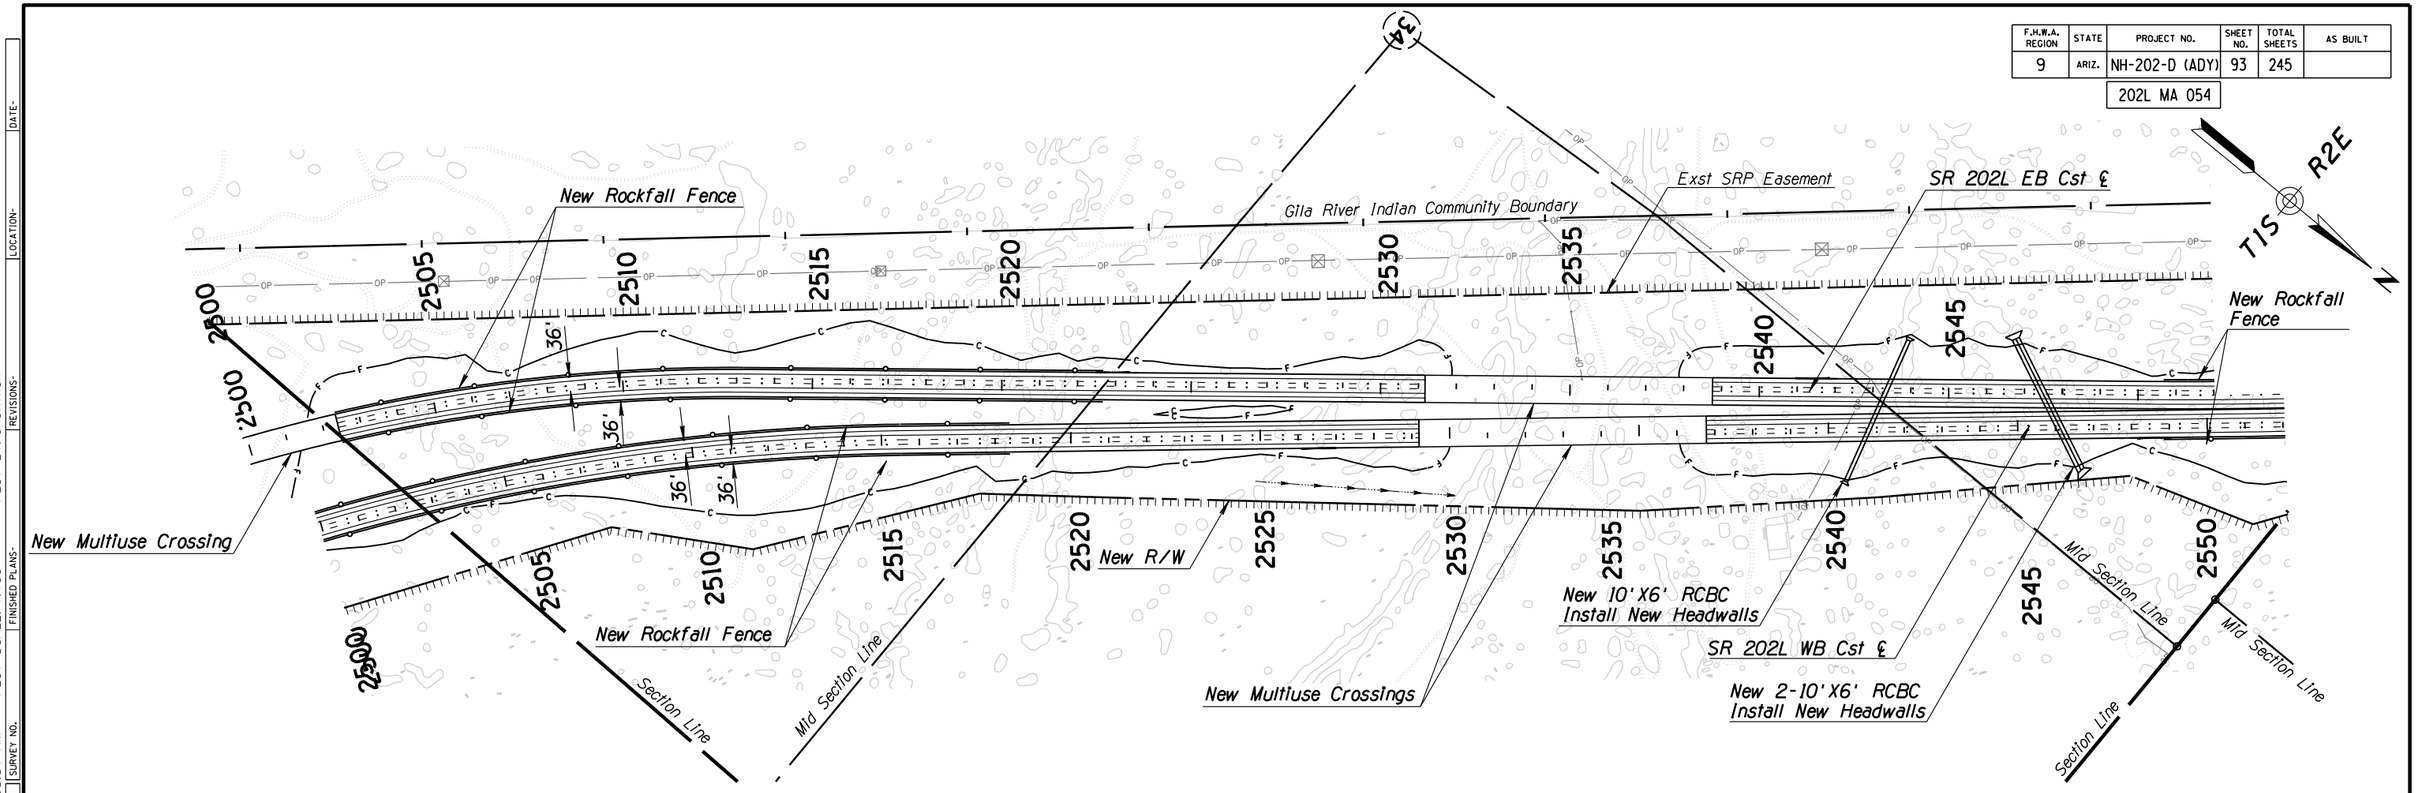

FOR EASTBOUND AND WESTBOUND SR 202L CST ℄ PROFILES
SEE DWG NO. C-03.13

1220 1200 1180 1160 1140

2500 2510 2520 2530 2540 2550

Call BLUE STAKE CENTER two working days before you dig.
602-263-1100
Within Maricopa County
-OR-
1-800-STAKE-IT
(782-5348)

	NAME	DATE
DESIGN	RPC	08/14
DRAWN	CADD	08/14
CHECKED	BWS	08/14

ARIZONA DEPARTMENT OF TRANSPORTATION
INTERMODAL TRANSPORTATION DIVISION
ROADWAY DESIGN SERVICES

PLAN SHEET
Sta 2500+00 to 2552+00


FINAL 15%
PLANS
NOT FOR CONSTRUCTION OR RECORDING

ROUTE	LOCATION	DWG NO
SR 202L	I-10 (MARICOPA) - I-10 (PAPAGO)	C-03.12
TRACS NO. H5764 01L	NH-202-D (ADY)	___ OF ___

FILE NAME: c:\pwworking\phx\d0113218\PN5764IDCR10.DGN
SURVEY NO. | FINISHED PLANS- | REVISIONS- | LOCATION- | DATE-
PLOT SCALE: 1:400
PLOT BY: ahoffman
PLOT DATE: 8/12/2014
TIME: 10:38:31 AM
SURVEY NO. | FINISHED PLANS- | REVISIONS- | LOCATION- | DATE-

ccccSYSTIMEccccc ccccDGNcSPECIFICATIONccccc

F.H.W.A. REGION	STATE	PROJECT NO.	SHEET NO.	TOTAL SHEETS	AS BUILT
9	ARIZ.	NH-202-D (ADY)	94	245	
		202L MA 054			

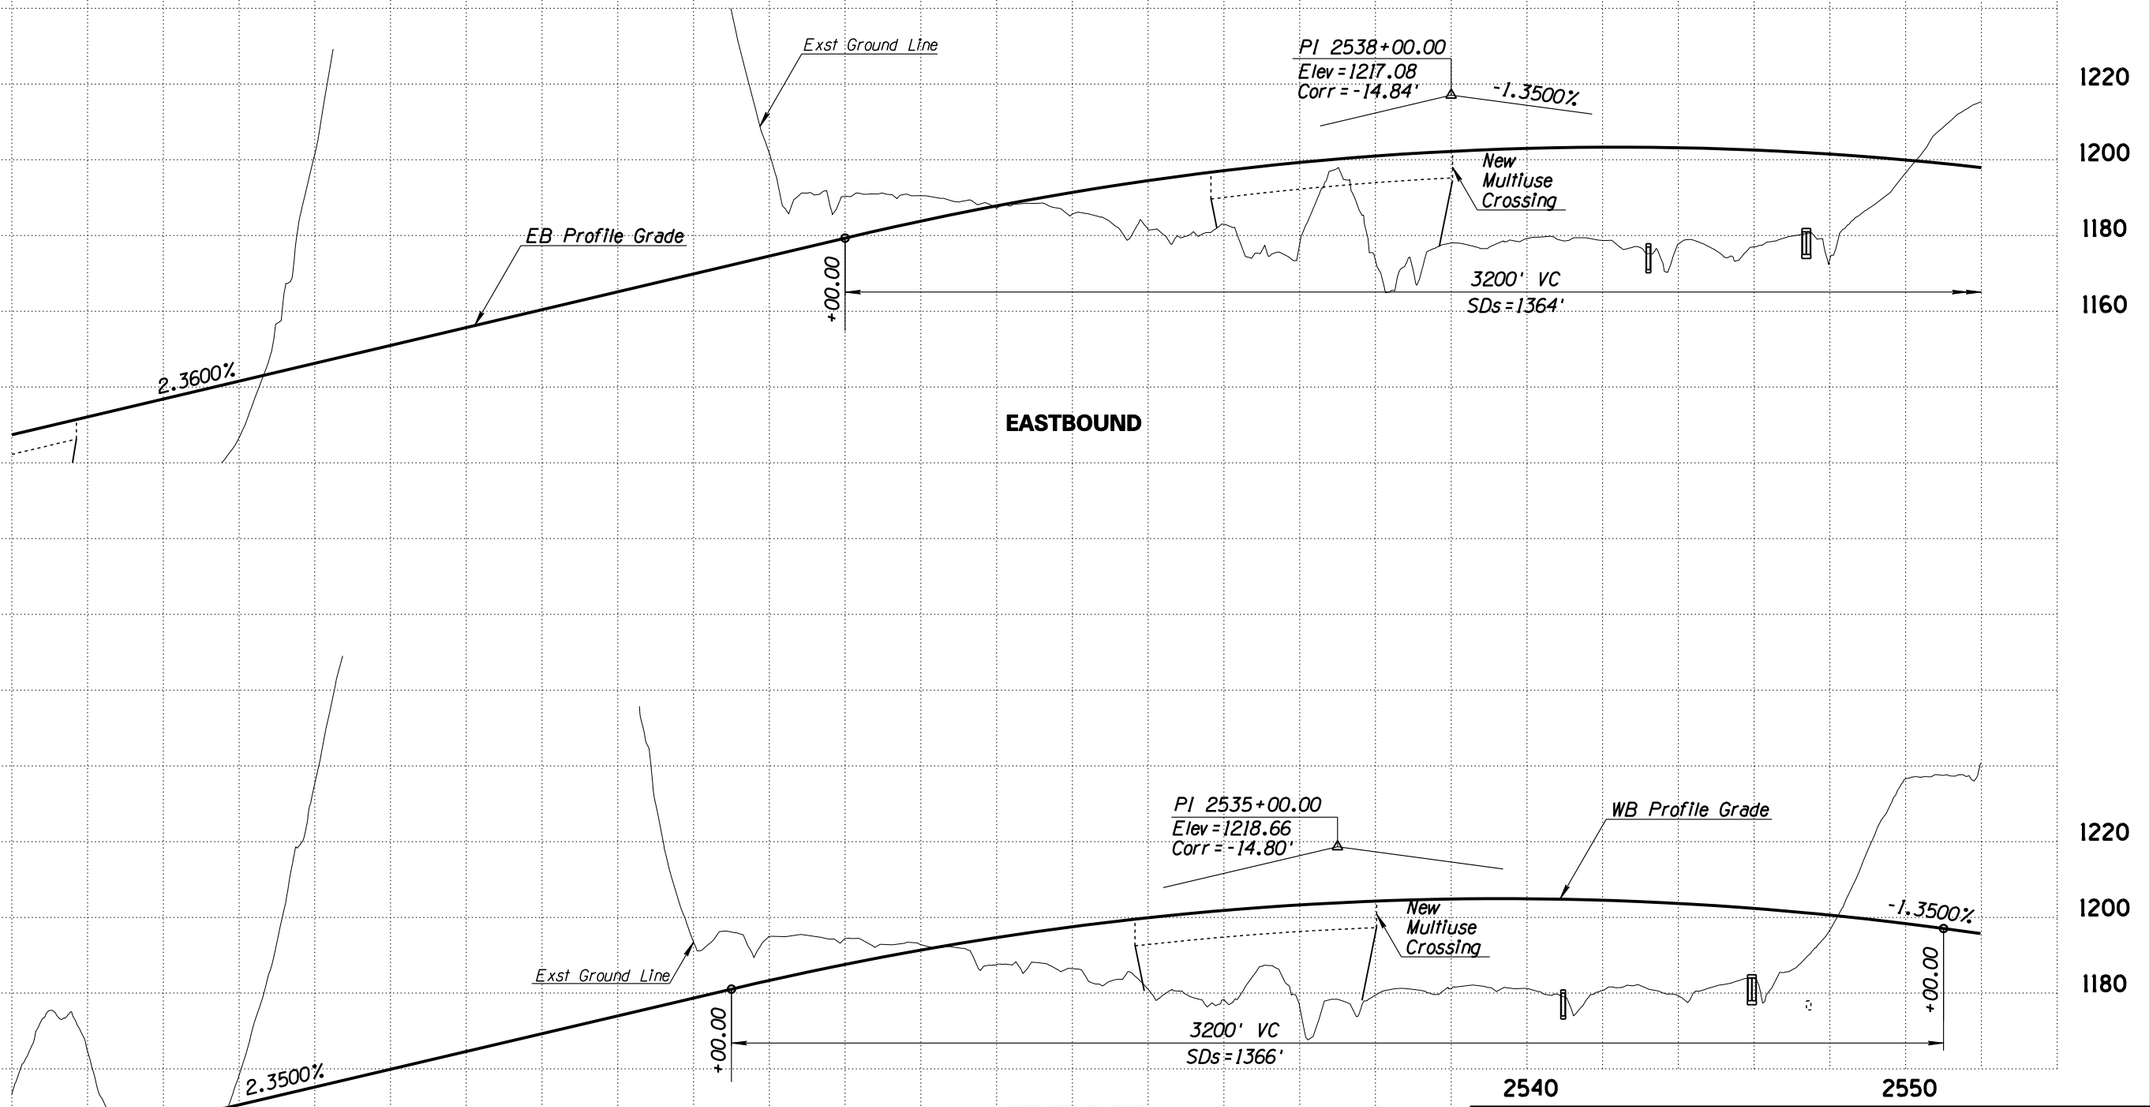

Call BLUE STAKE CENTER two working days before you dig.
602-263-1100
Within Maricopa County
OR
1-800-STAKE-IT
(782-5348)

	NAME	DATE
DESIGN	CPR	08/14
DRAWN	CADD	08/14
CHECKED	BWS	08/14

ARIZONA DEPARTMENT OF TRANSPORTATION
INTERMODAL TRANSPORTATION DIVISION
ROADWAY DESIGN SERVICES

PROFILE SHEET
Sta 2500+00 to 2552+00

FINAL 15%
PLANS
NOT FOR CONSTRUCTION OR RECORDING

ROUTE	LOCATION	DWG NO
SR 202L	I-10 (MARICOPA) - I-10 (PAPAGO)	C-03.13

TRACS NO. H5764 01L | NH-202-D (ADY) | ___ OF ___


FILE NAME: c:\pwworking\phx\d0113218\PR5764IDCR10.DGN | PLOT DATE: 8/12/2014 | TIME: 10:38:38 AM | PLOT SCALE: 1:400 | PLOT BY: ahoffman

SURVEY NO. | FINISHED PLANS- | REVISIONS- | LOCATION- | DATE-

ccccSYSTIMEccccc ccccDGNcSPECIFICATIONccccc

F.H.W.A. REGION	STATE	PROJECT NO.	SHEET NO.	TOTAL SHEETS	AS BUILT
9	ARIZ.	NH-202-D (ADY)	95	245	

202L MA 054

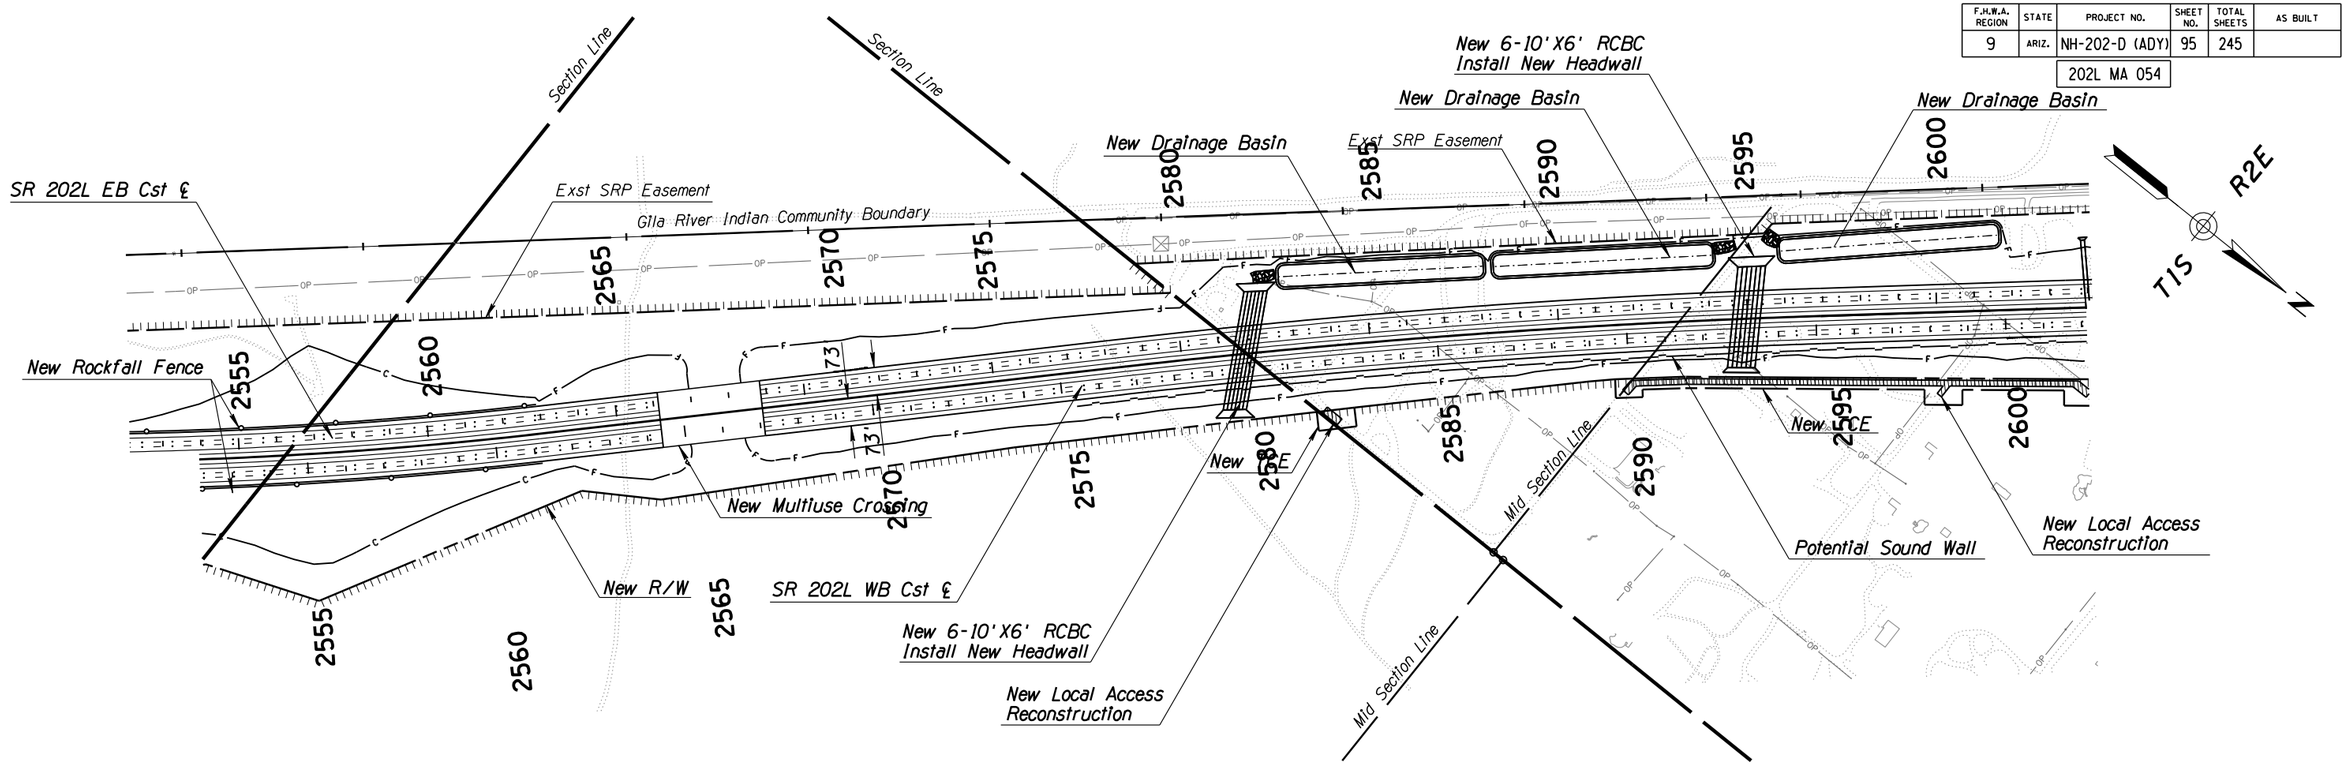

FOR EASTBOUND AND WESTBOUND SR 202L CST ℄ PROFILES
SEE DWG NO. C-03.15

1200 1180 1160 1140 1120

2560 2570 2580 2590 2600

Call BLUE STAKE CENTER two working days before you dig.
602-263-1100
Within Maricopa County
-OR-
1-800-STAKE-IT
(782-5348)

	NAME	DATE
DESIGN	RPC	08/14
DRAWN	CADD	08/14
CHECKED	BWS	08/14

FDR

ARIZONA DEPARTMENT OF TRANSPORTATION
INTERMODAL TRANSPORTATION DIVISION
ROADWAY DESIGN SERVICES

PLAN SHEET
Sta 2552+00 to 2604+00

FINAL 15%
PLANS
NOT FOR CONSTRUCTION OR RECORDING


ROUTE	LOCATION	DWG NO
SR 202L	I-10 (MARICOPA) - I-10 (PAPAGO)	C-03.14
TRACS NO. H5764 01L	NH-202-D (ADY)	___ OF ___

FILE NAME: c:\pwworking\phx\d0113218\PN5764IDCR11.DGN PLOT DATE: 8/12/2014 TIME: 10:38:42 AM PLOT SCALE: 1:400 PLOT BY: ahoffman

SURVEY NO. | FINISHED PLANS- | REVISIONS- | LOCATION- | DATE-

ccccSYSTIMEccccc ccccDGNcSPECIFICATIONcccccc

F.H.W.A. REGION	STATE	PROJECT NO.	SHEET NO.	TOTAL SHEETS	AS BUILT
9	ARIZ.	NH-202-D (ADY)	96	245	
		202L MA 054			

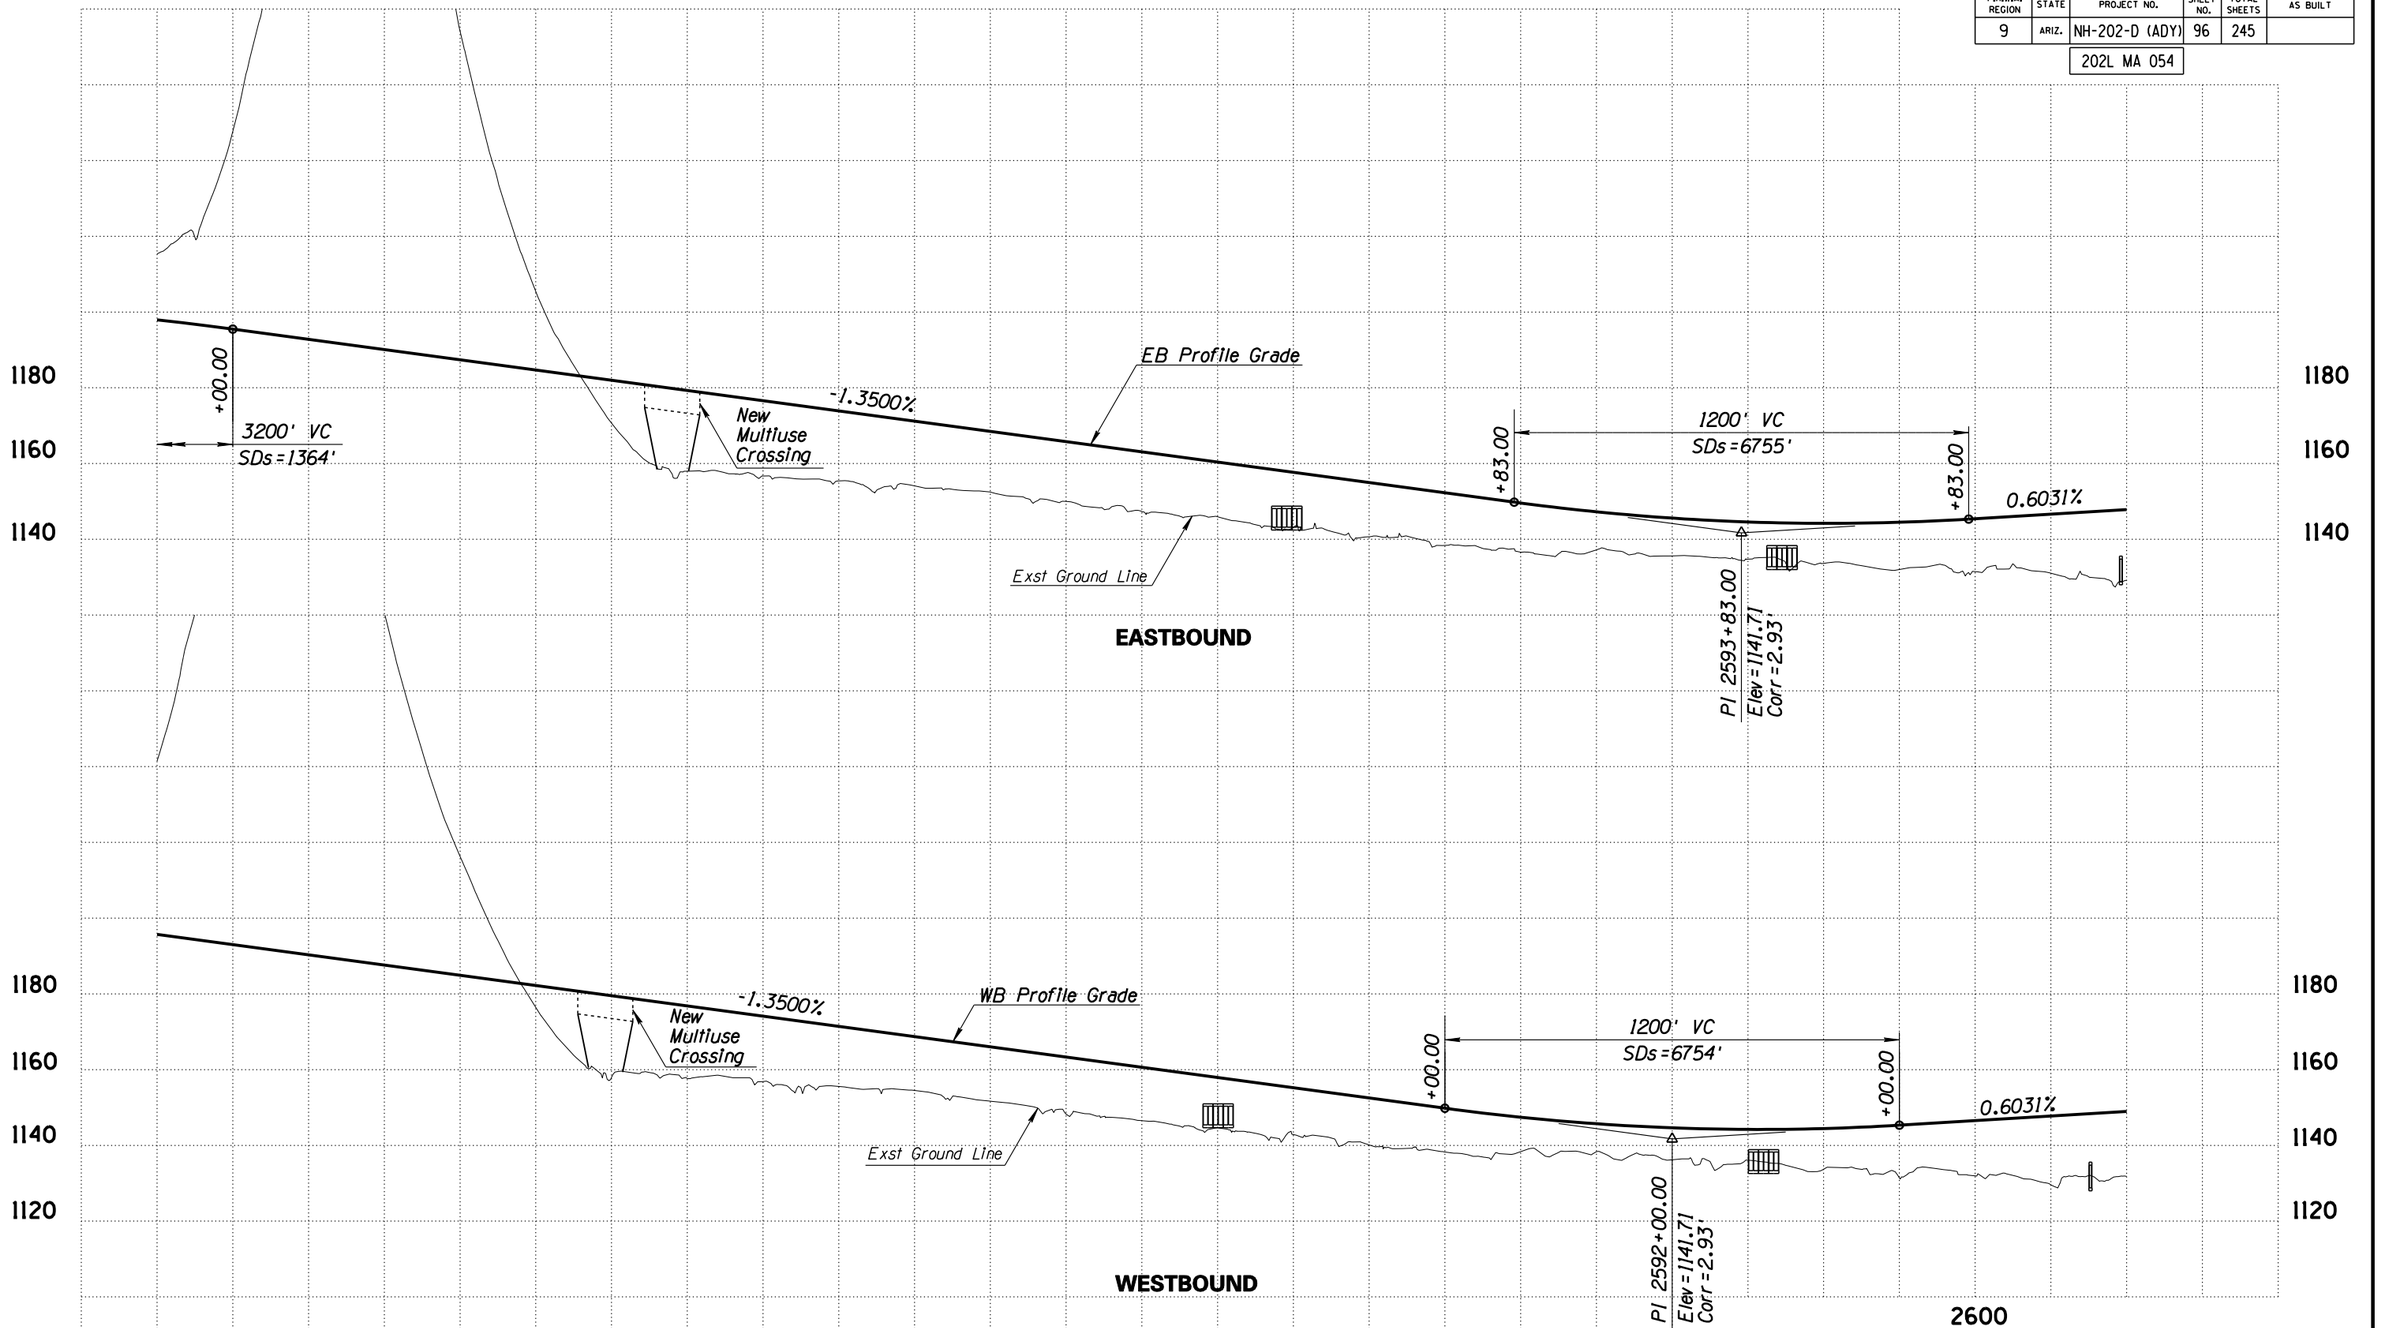

Call BLUE STAKE CENTER two working days before you dig.
602-263-1100
Within Maricopa County
-OR-
1-800-STAKE-IT
(782-5348)

	NAME	DATE
DESIGN	CPR	08/14
DRAWN	CADD	08/14
CHECKED	BWS	08/14

ARIZONA DEPARTMENT OF TRANSPORTATION
INTERMODAL TRANSPORTATION DIVISION
ROADWAY DESIGN SERVICES

PROFILE SHEET
Sta 2552+00 to 2604+00

FINAL 15%
PLANS
NOT FOR CONSTRUCTION OR RECORDING

ROUTE	LOCATION	DWG NO
SR 202L	I-10 (MARICOPA) - I-10 (PAPAGO)	C-03.15

TRACS NO.			
H5764 01L		NH-202-D (ADY)	___ OF ___


FILE NAME: c:\pwworking\phx\d0113218\PR5764IDCR11.DGN PLOT DATE: 8/12/2014 TIME: 10:38:45 AM PLOT SCALE: 1:400 PLOT BY: ahoffman

SURVEY NO.	FINISHED PLANS-	REVISIONS-	LOCATION-	DATE-

ccccc SYSTIME ccccc ccccc DGN c SPECIFICATION ccccc

F.H.W.A. REGION	STATE	PROJECT NO.	SHEET NO.	TOTAL SHEETS	AS BUILT
9	ARIZ.	NH-202-D (ADY)	97	245	

202L MA 054

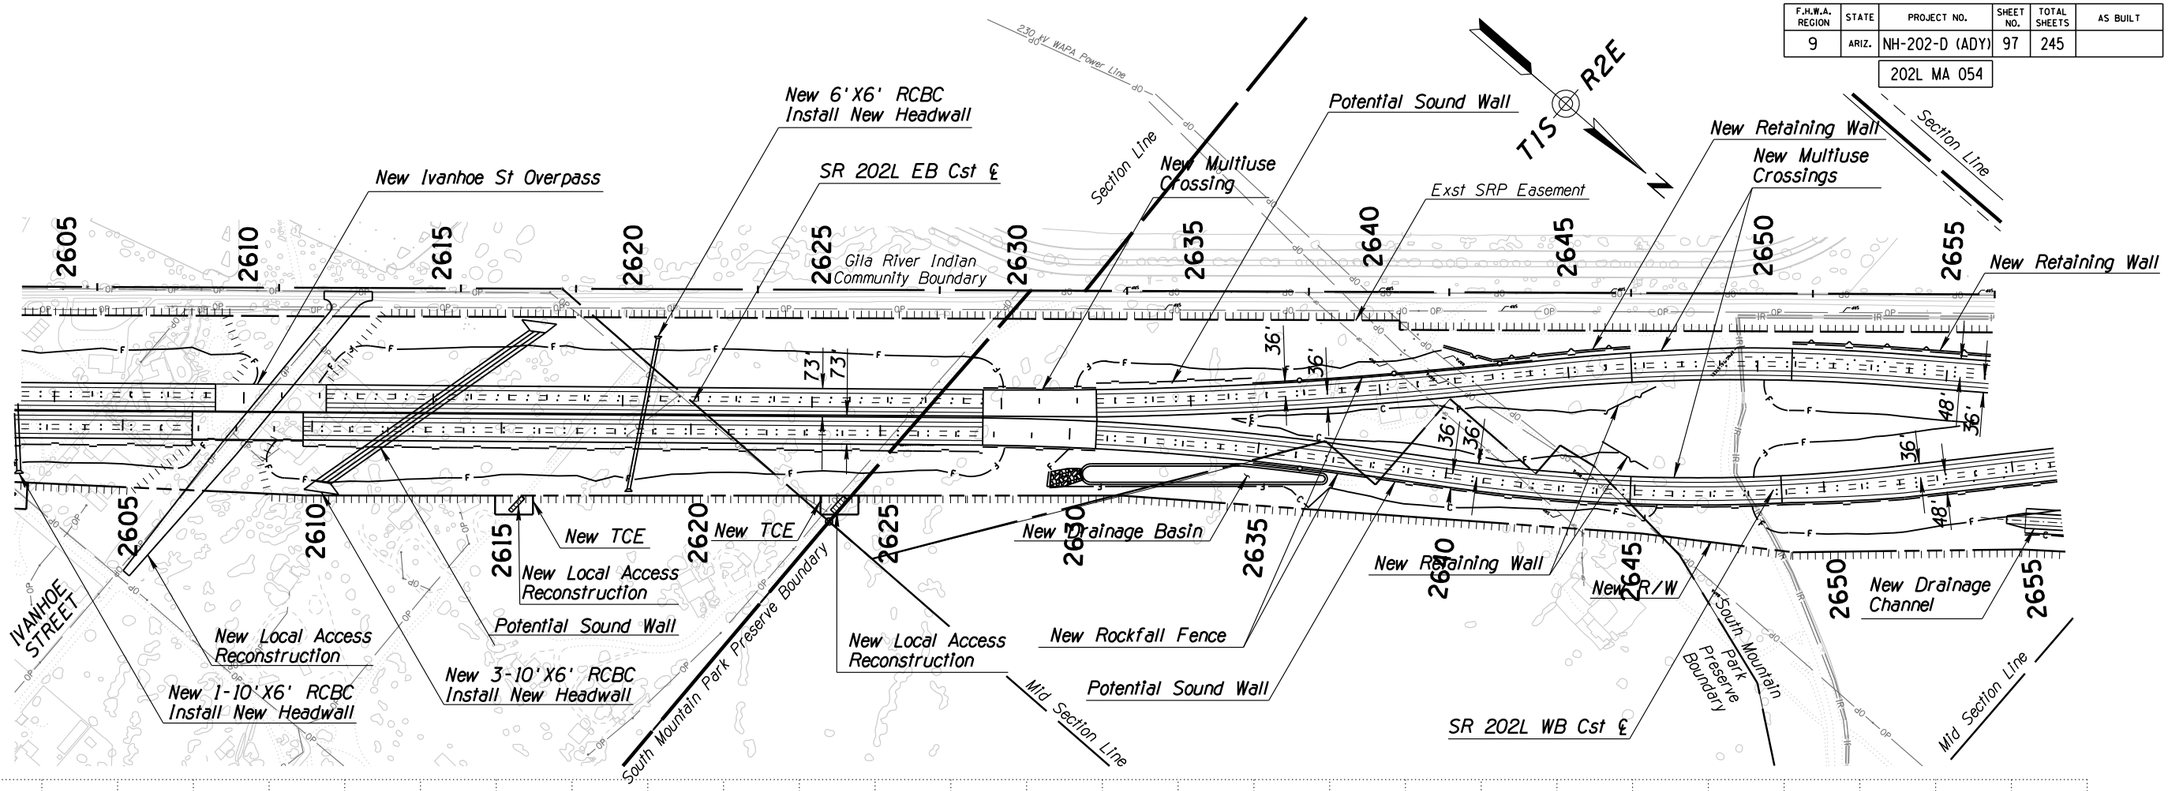

1120
1100
1080
1060

FOR EASTBOUND AND WESTBOUND SR 202L CST ℄ PROFILES
SEE DWG NO. C-03.17

2610 2620 2630 2640 2650

Call BLUE STAKE CENTER two working days before you dig,
602-263-1100
Within Maricopa County
OR
1-800-STAKE-IT
(782-5348)

	NAME	DATE
DESIGN	RPC	08/14
DRAWN	CADD	08/14
CHECKED	BWS	08/14

HDR

ARIZONA DEPARTMENT OF TRANSPORTATION
INTERMODAL TRANSPORTATION DIVISION
ROADWAY DESIGN SERVICES

PLAN SHEET
Sta 2604+00 to 2656+00

FINAL 15%
PLANS
NOT FOR CONSTRUCTION OR RECORDING


ROUTE	LOCATION	DWG NO
SR 202L	I-10 (MARICOPA) - I-10 (PAPAGO)	C-03.16
TRACS NO. H5764 01L	NH-202-D (ADY)	___ OF ___

FILE NAME: c:\pwworking\phx\d0113218\PN5764IDCR12.DGN PLOT DATE: 8/12/2014 TIME: 10:38:50 AM PLOT SCALE: 1:400 PLOT BY: ahoffman

SURVEY NO. | FINISHED PLANS- | REVISIONS- | LOCATION- | DATE-

ccccSYSTIMEcccccccccDGNcSPECIFICATIONcccccc

F.H.W.A. REGION	STATE	PROJECT NO.	SHEET NO.	TOTAL SHEETS	AS BUILT
9	ARIZ.	NH-202-D (ADY)	98	245	
		202L MA 054			

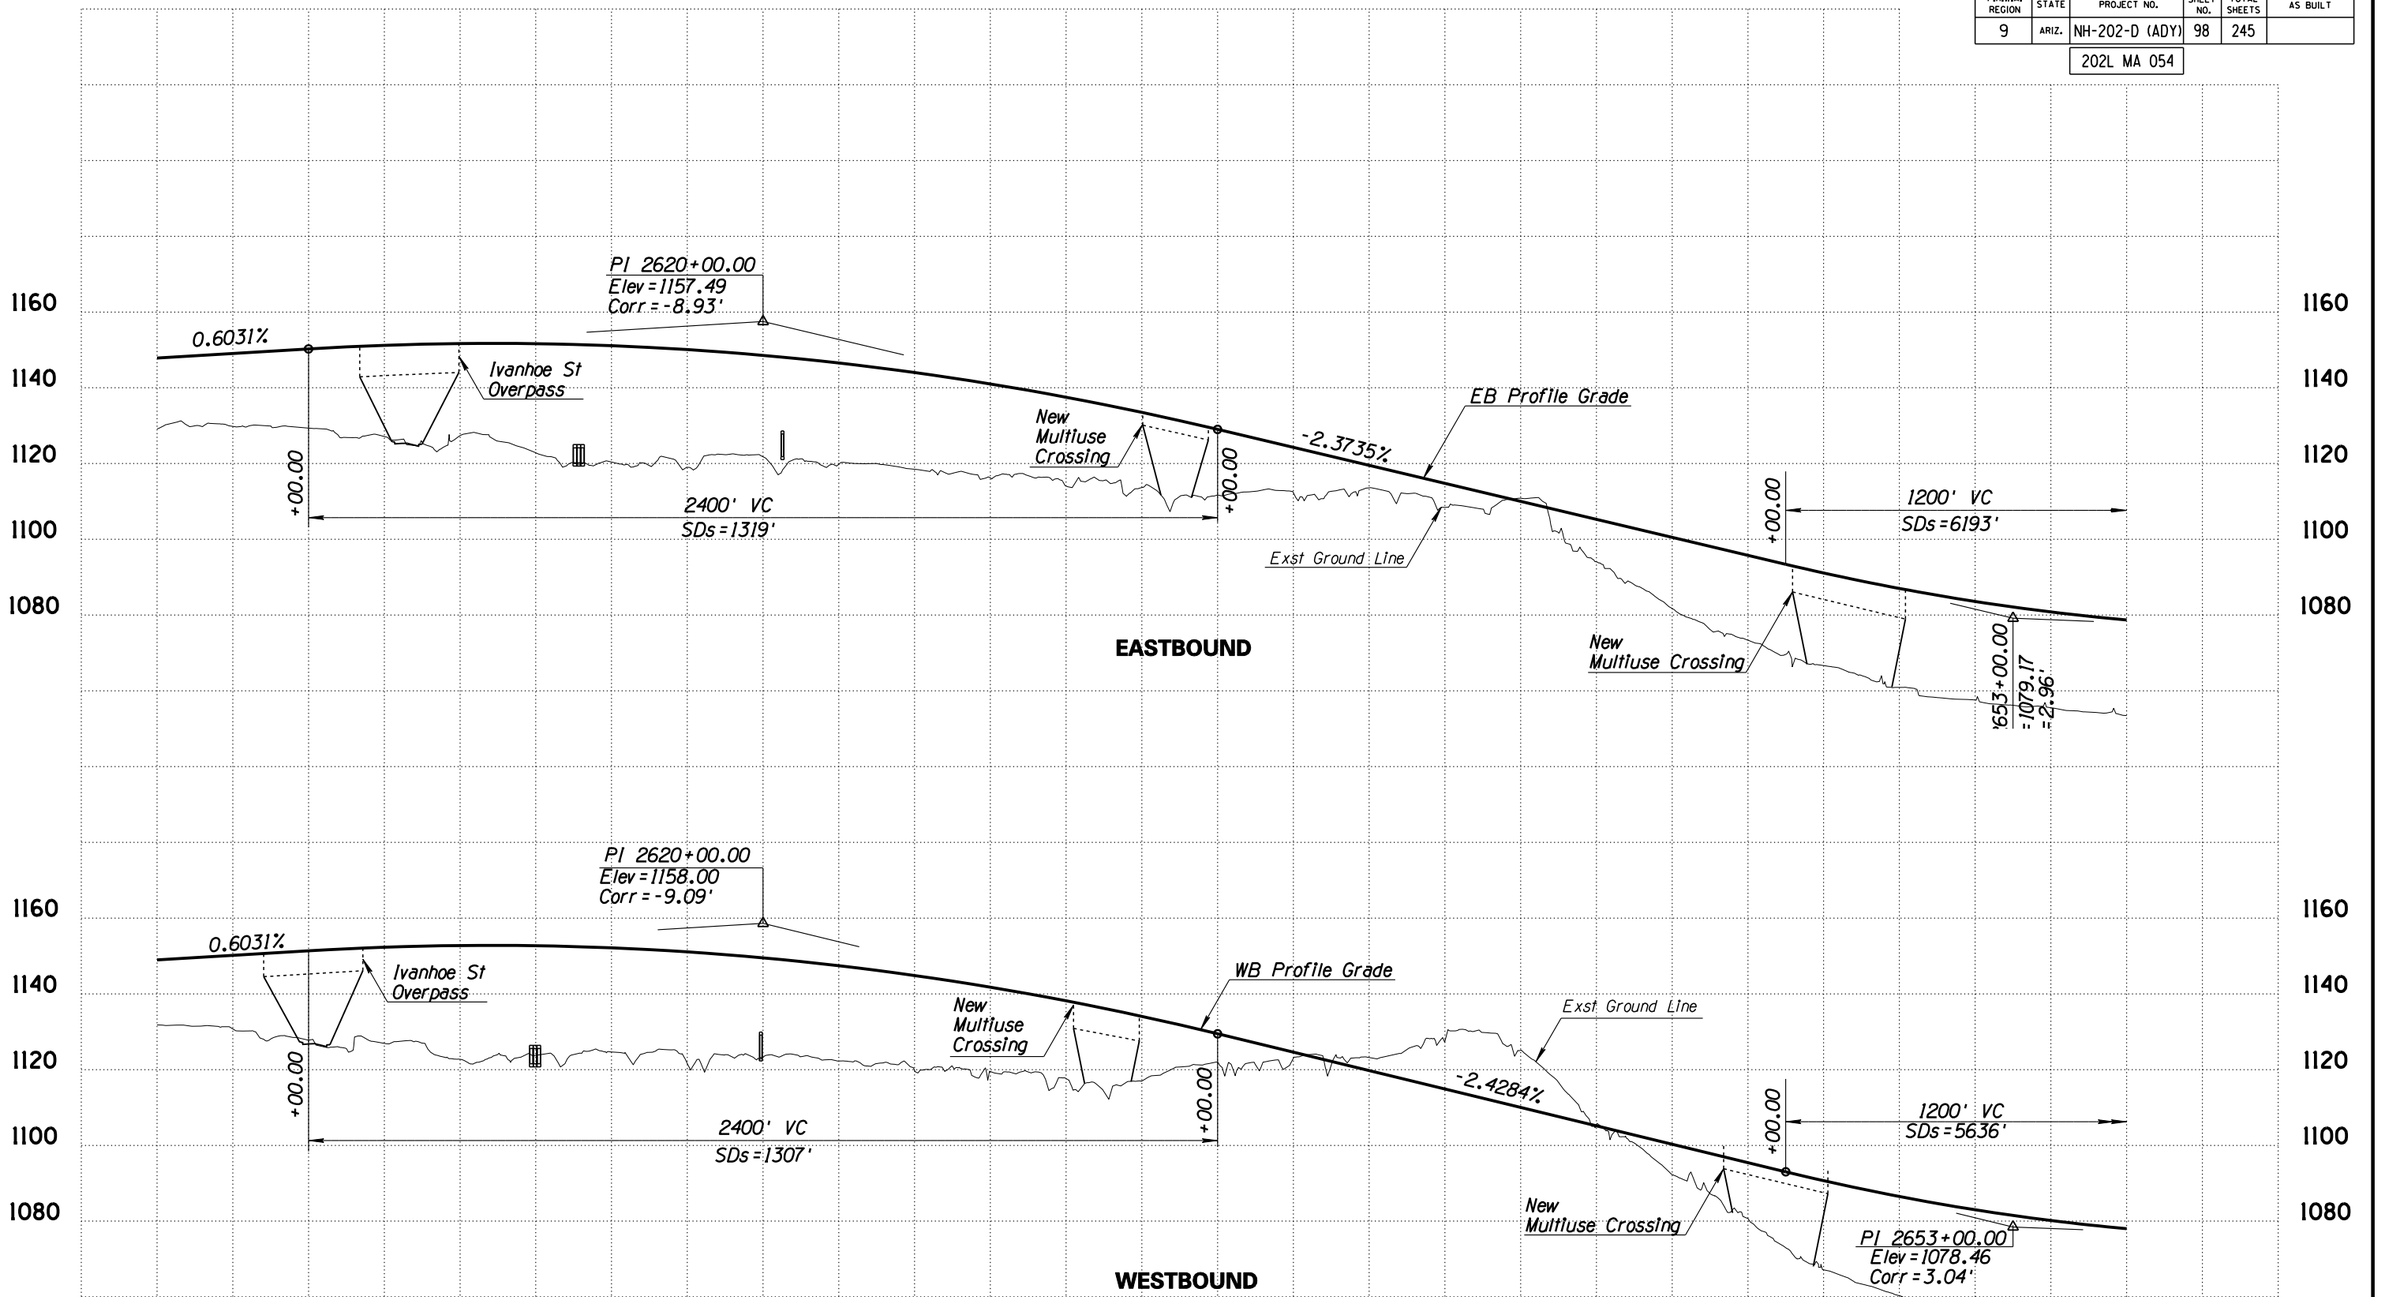

Call BLUE STAKE CENTER two working days before you dig.
602-263-1100
Within Maricopa County
OR
1-800-STAKE-IT
(782-5348)

	NAME	DATE
DESIGN	CPR	08/14
DRAWN	CADD	08/14
CHECKED	BWS	08/14

HDR

ARIZONA DEPARTMENT OF TRANSPORTATION
INTERMODAL TRANSPORTATION DIVISION
ROADWAY DESIGN SERVICES

PROFILE SHEET
Sta 2604+00 to 2656+00

FINAL 15%
PLANS
NOT FOR CONSTRUCTION OR RECORDING

ROUTE	LOCATION	DWG NO
SR 202L	I-10 (MARICOPA) - I-10 (PAPAGO)	C-03.17
TRACS NO. H5764 01L	NH-202-D (ADY)	___ OF ___


FILE NAME: c:\pwworking\phx\d0113218\PR5764IDCR12.DGN PLOT DATE: 8/12/2014 TIME: 10:38:56 AM PLOT SCALE: 1:400 PLOT BY: ahoffman

SURVEY NO. | FINISHED PLANS- | REVISIONS- | LOCATION- | DATE-

ccccSYSTIMEccccc ccccDGNcSPECIFICATIONccccc

F.H.W.A. REGION	STATE	PROJECT NO.	SHEET NO.	TOTAL SHEETS	AS BUILT
9	ARIZ.	NH-202-D (ADY)	99	245	

202L MA 054

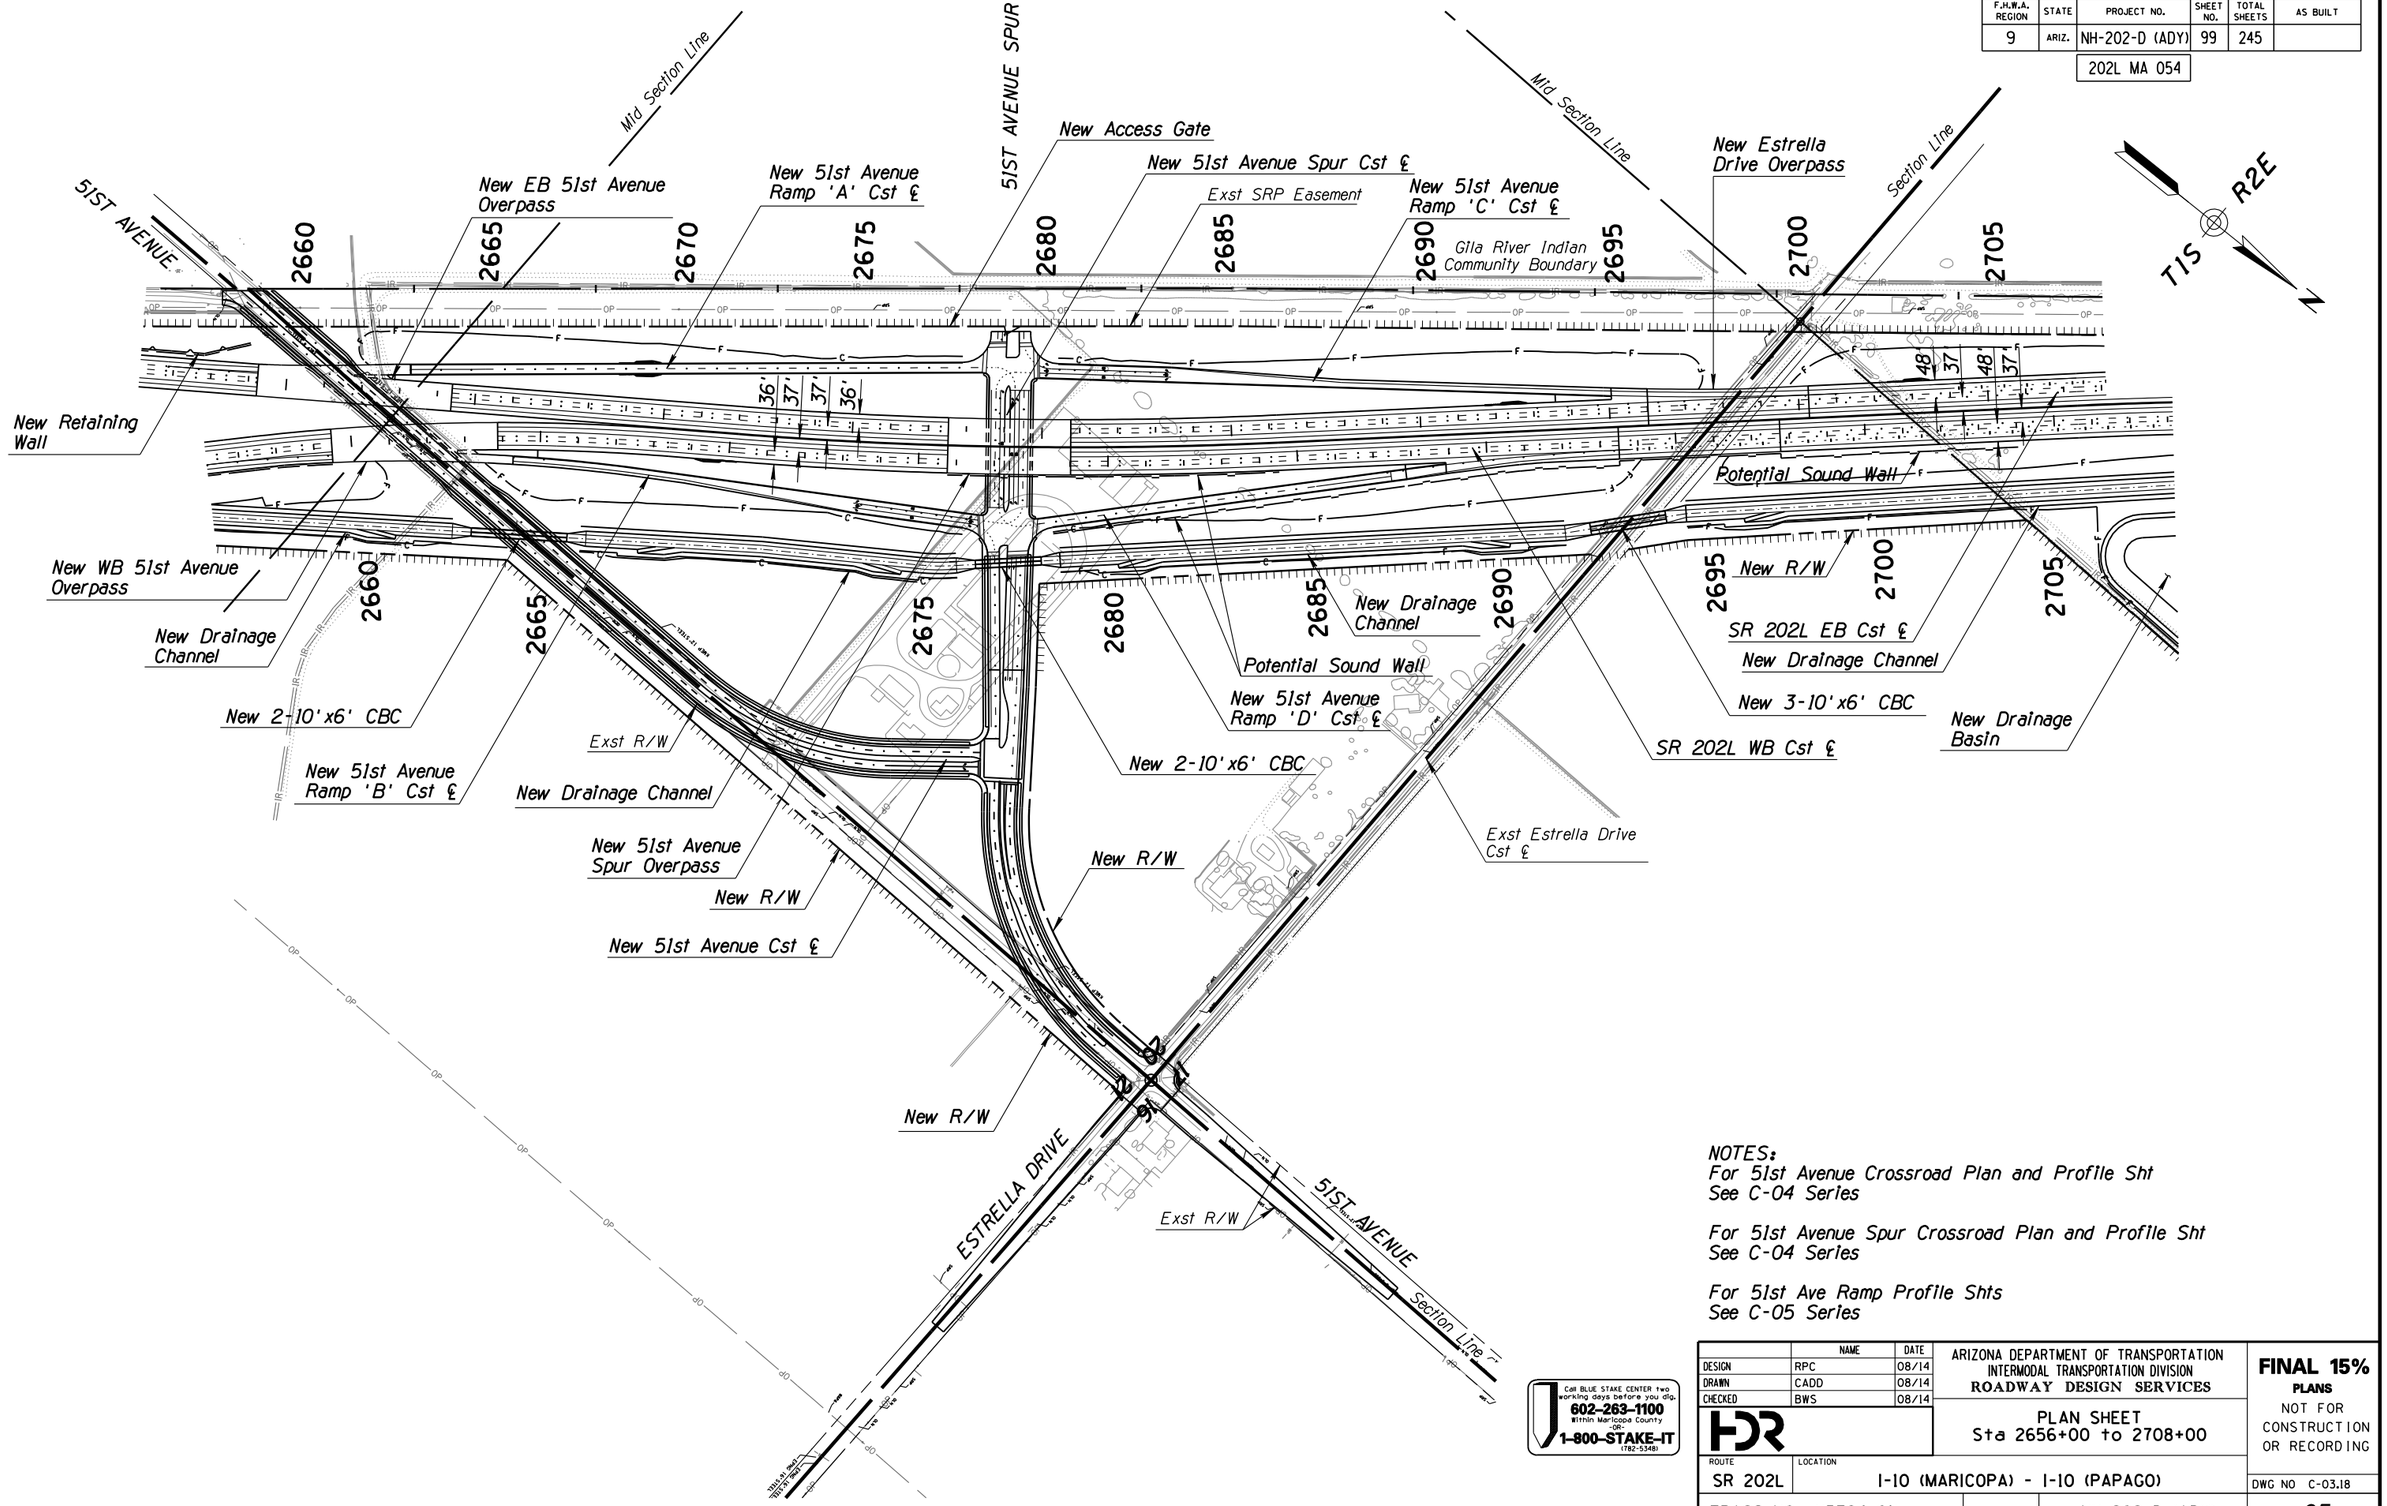

NOTES:
For 51st Avenue Crossroad Plan and Profile Sht
See C-04 Series

For 51st Avenue Spur Crossroad Plan and Profile Sht
See C-04 Series

For 51st Ave Ramp Profile Shts
See C-05 Series

Call BLUE STAKE CENTER two working days before you dig,
602-263-1100
Within Maricopa County
-OR-
1-800-STAKE-IT
(782-5348)

	NAME	DATE
DESIGN	RPC	08/14
DRAWN	CADD	08/14
CHECKED	BWS	08/14

ARIZONA DEPARTMENT OF TRANSPORTATION
INTERMODAL TRANSPORTATION DIVISION
ROADWAY DESIGN SERVICES

PLAN SHEET
Sta 2656+00 to 2708+00

FINAL 15%
PLANS
NOT FOR CONSTRUCTION OR RECORDING

ROUTE	LOCATION	DWG NO
SR 202L	I-10 (MARICOPA) - I-10 (PAPAGO)	C-03.18
TRACS NO. H5764 01L	NH-202-D (ADY)	___ OF ___


FILE NAME: c:\pwworking\phx\d0113218\PN5764IDCR13.DGN
PLOT DATE: 8/12/2014
TIME: 10:39:01 AM
PLOT SCALE: 1:400
PLOT BY: ahoffman

SURVEY NO. | FINISHED PLANS- | REVISIONS- | LOCATION- | DATE-

ccccSYSTIMEccccc ccccDGNcSPECIFICATIONccccc

F.H.W.A. REGION	STATE	PROJECT NO.	SHEET NO.	TOTAL SHEETS	AS BUILT
9	ARIZ.	NH-202-D (ADY)	100	245	

202L MA 054

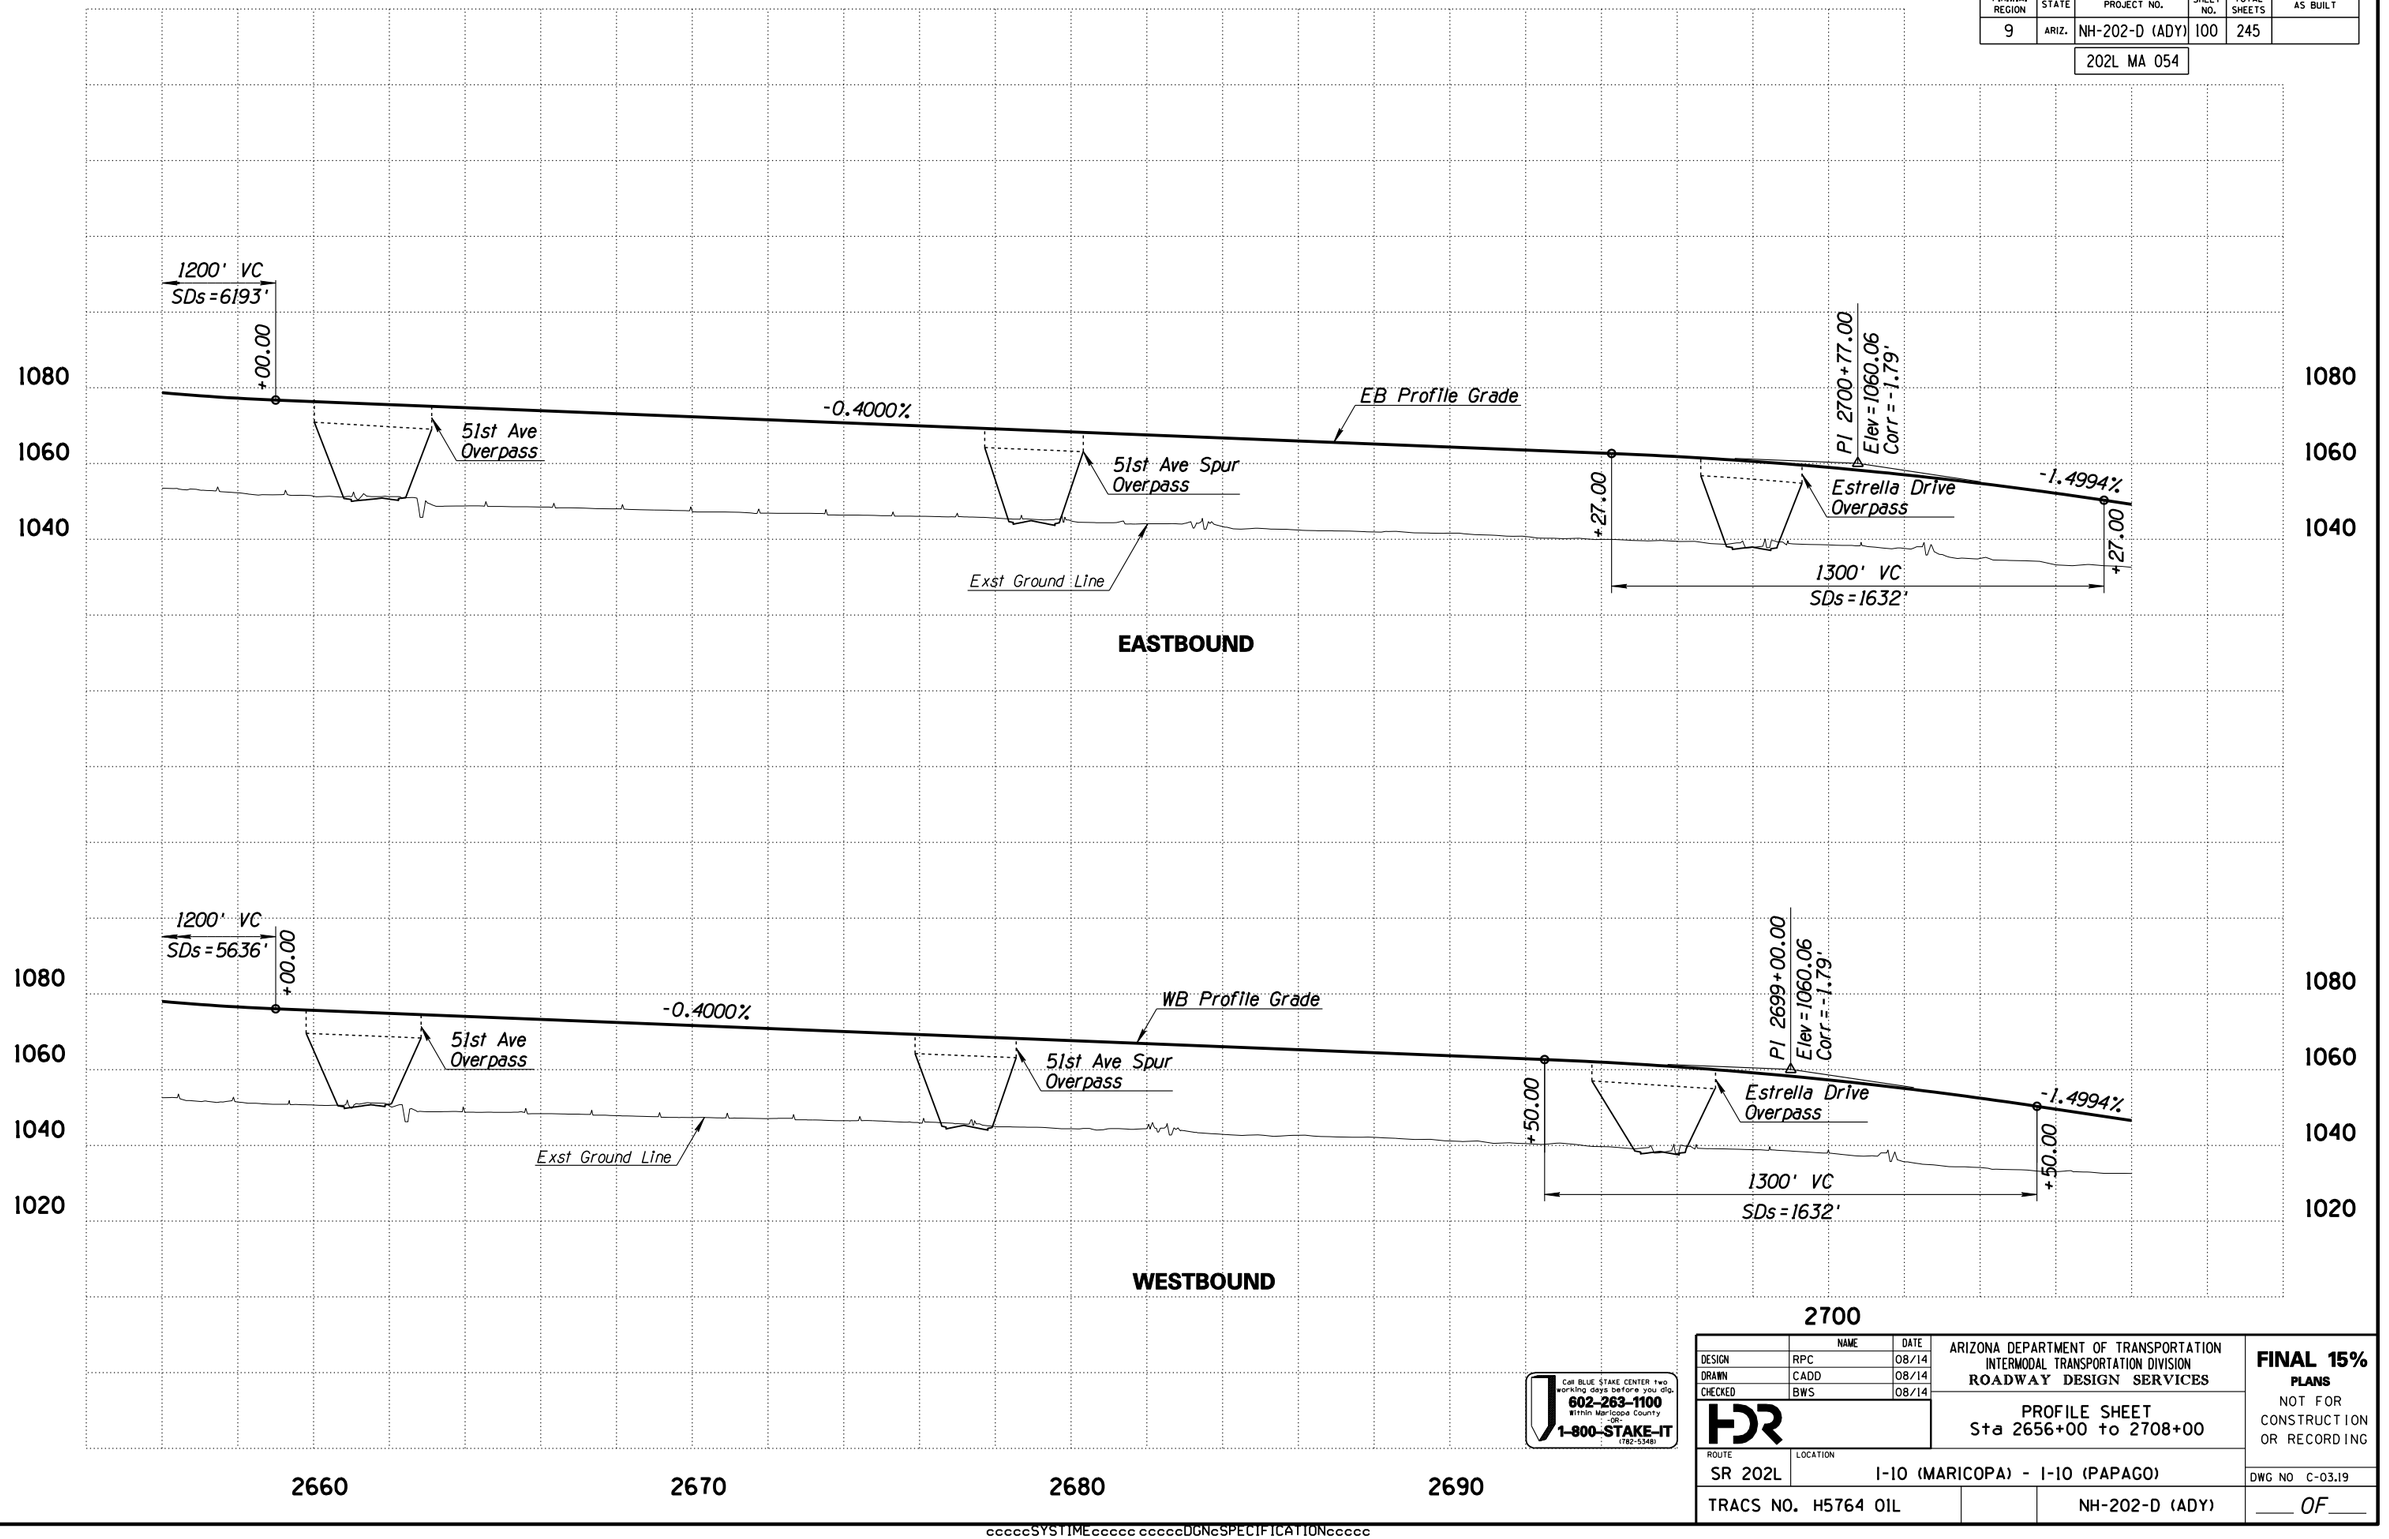

Call BLUE STAKE CENTER two working days before you dig.
602-263-1100
Within Maricopa County
OR
1-800-STAKE-IT
(782-5348)

	NAME	DATE
DESIGN	RPC	08/14
DRAWN	CADD	08/14
CHECKED	BWS	08/14

ARIZONA DEPARTMENT OF TRANSPORTATION
INTERMODAL TRANSPORTATION DIVISION
ROADWAY DESIGN SERVICES

PROFILE SHEET
Sta 2656+00 to 2708+00

FINAL 15%
PLANS
NOT FOR CONSTRUCTION OR RECORDING

ROUTE	LOCATION	DWG NO
SR 202L	I-10 (MARICOPA) - I-10 (PAPAGO)	C-03.19


TRACS NO. H5764 01L | NH-202-D (ADY) | ___ OF ___

FILE NAME: c:\pwworking\phx\d0113218\PR5764IDCR13.DGN | SURVEY NO. | FINISHED PLANS- | REVISIONS- | LOCATION- | DATE-
PLOT DATE: 8/12/2014 | TIME: 10:39:04 AM | PLOT SCALE: 1:400 | PLOT BY: ahoffman

ccccSYSTIMEccccc ccccDGNcSPECIFICATIONccccc

F.H.W.A. REGION	STATE	PROJECT NO.	SHEET NO.	TOTAL SHEETS	AS BUILT
9	ARIZ.	NH-202-D (ADY)	101	245	

202L MA 054

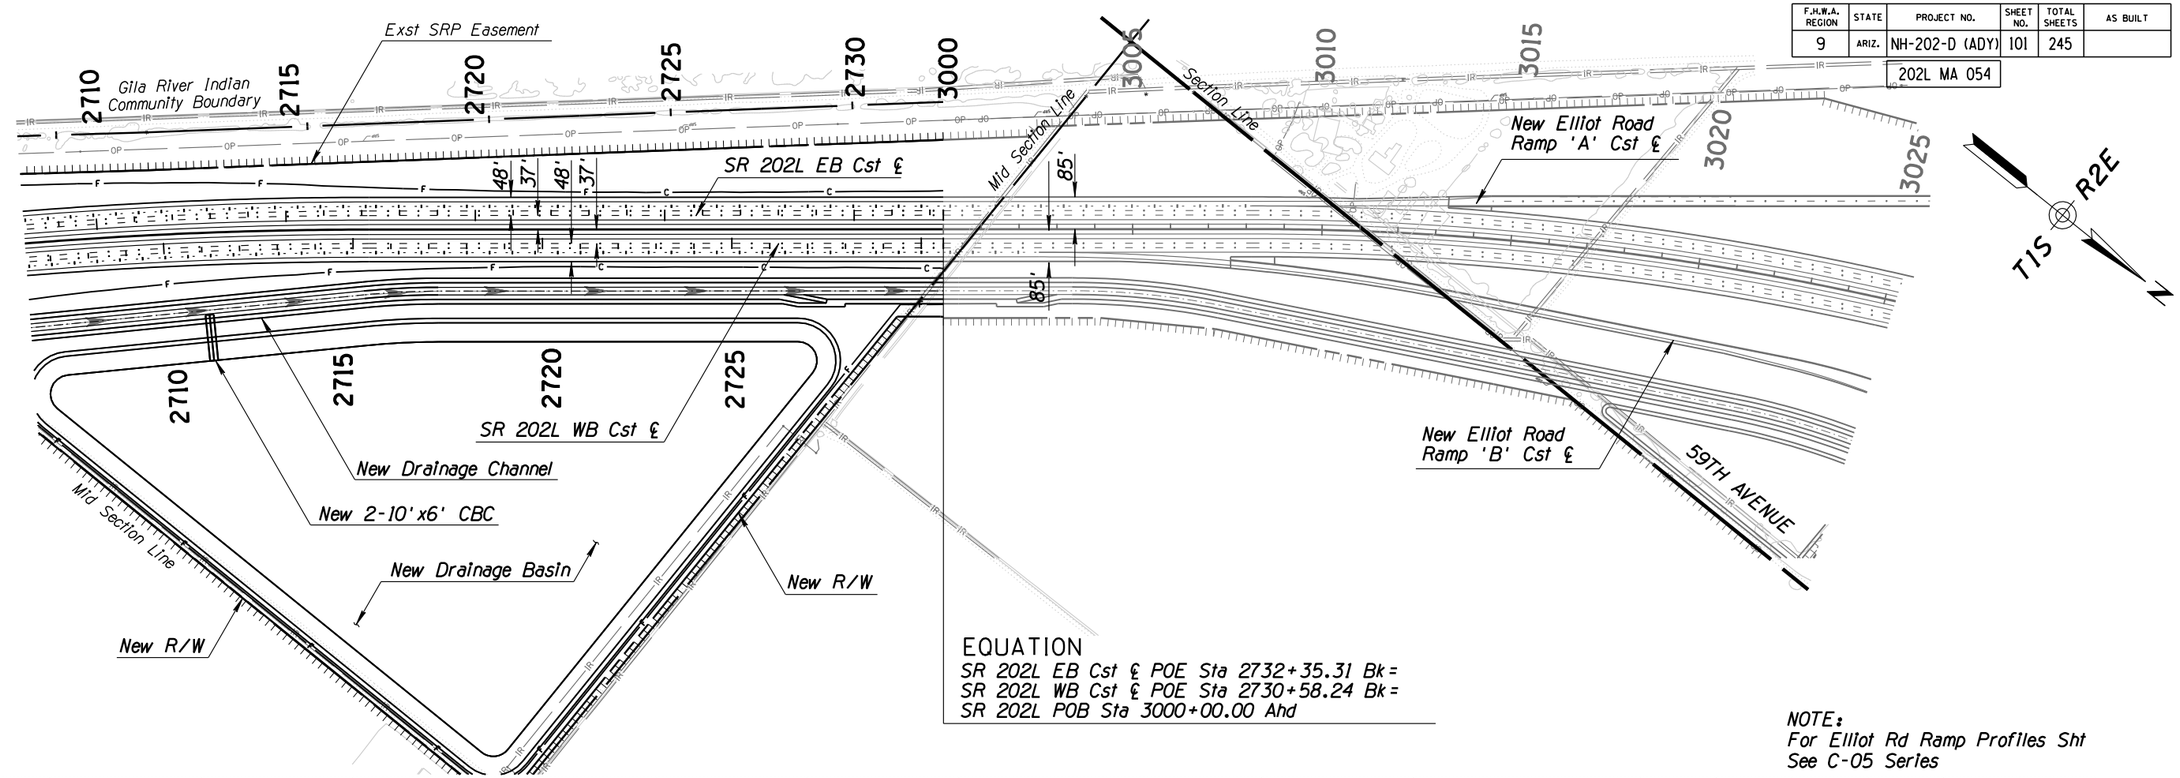

EQUATION
SR 202L EB Cst ℄ POE Sta 2732+35.31 Bk =
SR 202L WB Cst ℄ POE Sta 2730+58.24 Bk =
SR 202L POB Sta 3000+00.00 Ahd

NOTE:
For Elliot Rd Ramp Profiles Sht
See C-05 Series

STA 2732+35.31
FOR EASTBOUND SR 202L
CST ℄ PROFILE
SEE DWG NO. C-03.21

STA 2730+58.24
FOR WESTBOUND SR 202L
CST ℄ PROFILE
SEE DWG NO. C-03.21

1080 1060 1040 1020 1000

2710 2720 2730 3000 EQUATION 3010 3020

Call BLUE STAKE CENTER two working days before you dig.
602-263-1100
Within Maricopa County
-OR-
1-800-STAKE-IT
(782-5348)

	NAME	DATE
DESIGN	RPC	08/14
DRAWN	CADD	08/14
CHECKED	BWS	08/14

HDR

ARIZONA DEPARTMENT OF TRANSPORTATION
INTERMODAL TRANSPORTATION DIVISION
ROADWAY DESIGN SERVICES

PLAN AND PROFILE SHEET
Sta 2708+00 to 3000+00

FINAL 15%
PLANS
NOT FOR CONSTRUCTION OR RECORDING

ROUTE	LOCATION	DWG NO
SR 202L	I-10 (MARICOPA) - I-10 (PAPAGO)	C-03.20
TRACS NO. H5764 01L	NH-202-D (ADY)	___ OF ___

FILE NAME: c:\pwworking\phx\d0113218\PN5764IDCR14.DGN PLOT DATE: 8/12/2014 TIME: 10:39:10 AM PLOT SCALE: 1:400 PLOT BY: ahoffman

SURVEY NO. | FINISHED PLANS- | REVISIONS- | LOCATION- | DATE- | SURVEY NO.

ccccSYSTIMEccccc ccccDGNcSPECIFICATIONccccc

F.H.W.A. REGION	STATE	PROJECT NO.	SHEET NO.	TOTAL SHEETS	AS BUILT
9	ARIZ.	NH-202-D (ADY)	102	245	

202L MA 054



Call BLUE STAKE CENTER two working days before you dig.
602-263-1100
Within Maricopa County
OR
1-800-STAKE-IT
(782-5348)

	NAME	DATE
DESIGN	CPR	08/14
DRAWN	CADD	08/14
CHECKED	BWS	08/14

ARIZONA DEPARTMENT OF TRANSPORTATION
INTERMODAL TRANSPORTATION DIVISION
ROADWAY DESIGN SERVICES

PROFILE SHEET
Sta 2708+00 to 3000+00


FINAL 15%
PLANS
NOT FOR CONSTRUCTION OR RECORDING

ROUTE	LOCATION	DWG NO
SR 202L	I-10 (MARICOPA) - I-10 (PAPAGO)	C-03.21

TRACS NO. H5764 01L | NH-202-D (ADY) | ___ OF ___


FILE NAME: c:\pwworking\phx\d0113218\PR5764IDCR14.DGN | SURVEY NO. | FINISHED PLANS- | REVISIONS- | LOCATION- | DATE-
PLOT SCALE: 1:400 | PLOT BY: ahoffman
PLOT DATE: 8/12/2014 | TIME: 10:39:14 AM

ccccSYSTIMEcccccc ccccDGNcSPECIFICATIONcccccc

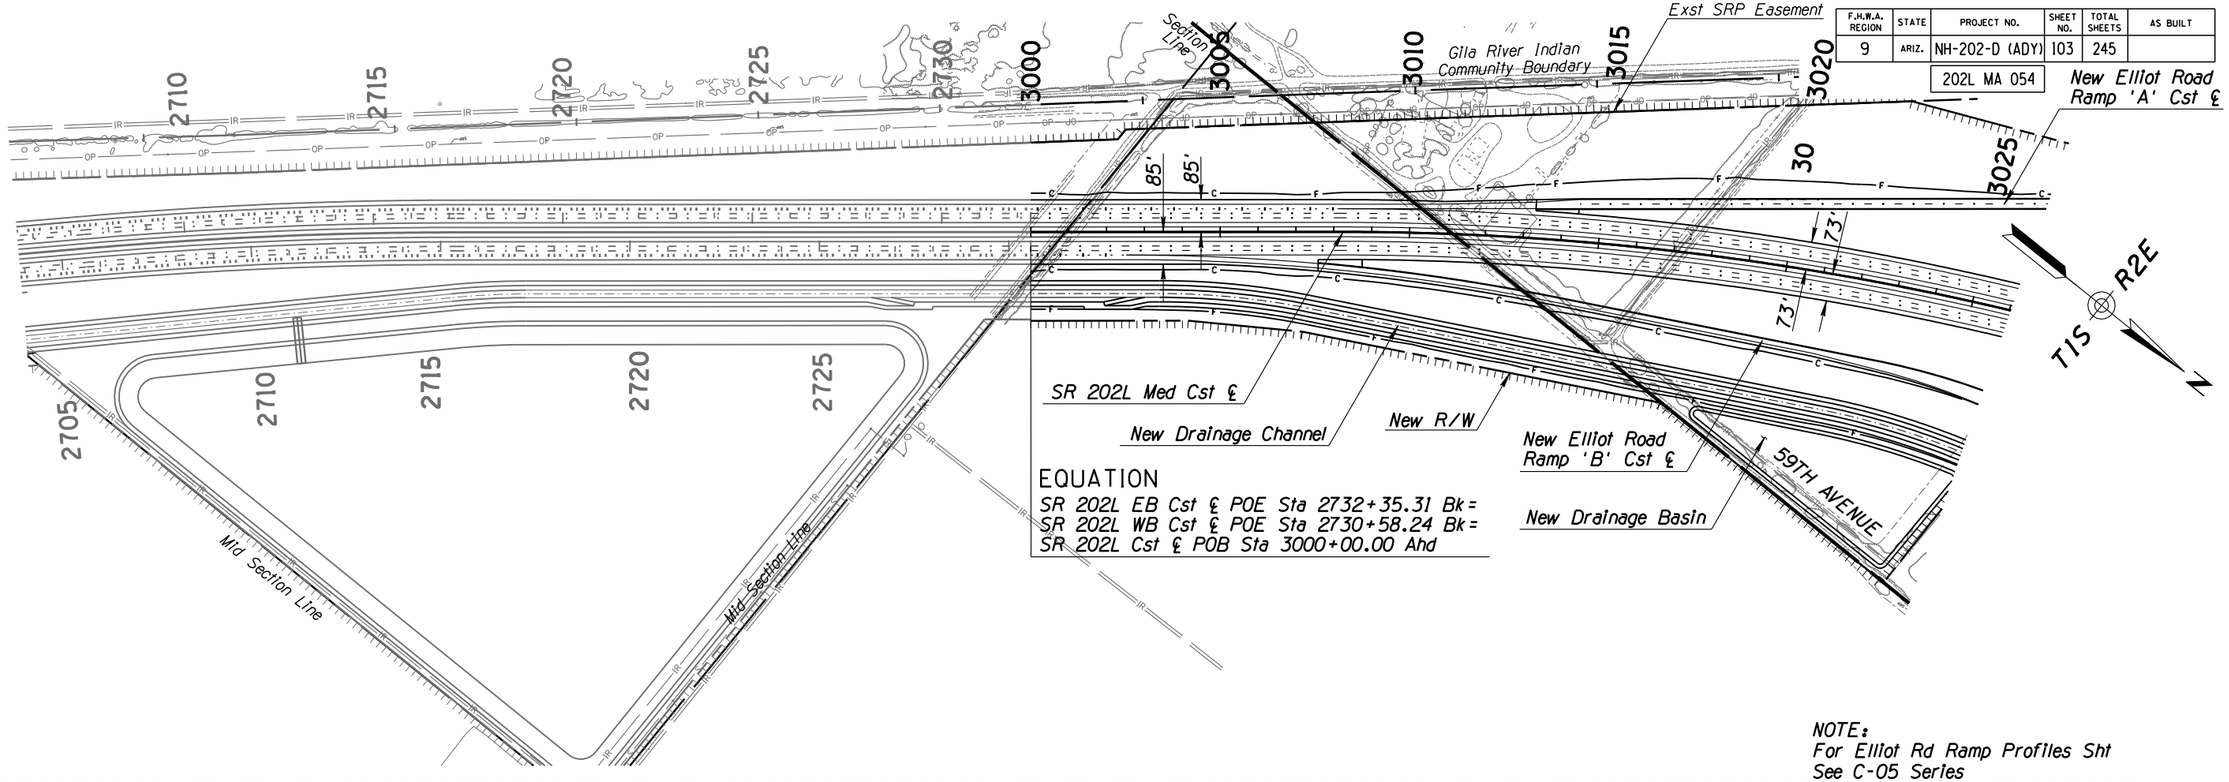

F.H.W.A. REGION	STATE	PROJECT NO.	SHEET NO.	TOTAL SHEETS	AS BUILT
9	ARIZ.	NH-202-D (ADY)	103	245	

NOTE:
For Elliot Rd Ramp Profiles Sht
See C-05 Series

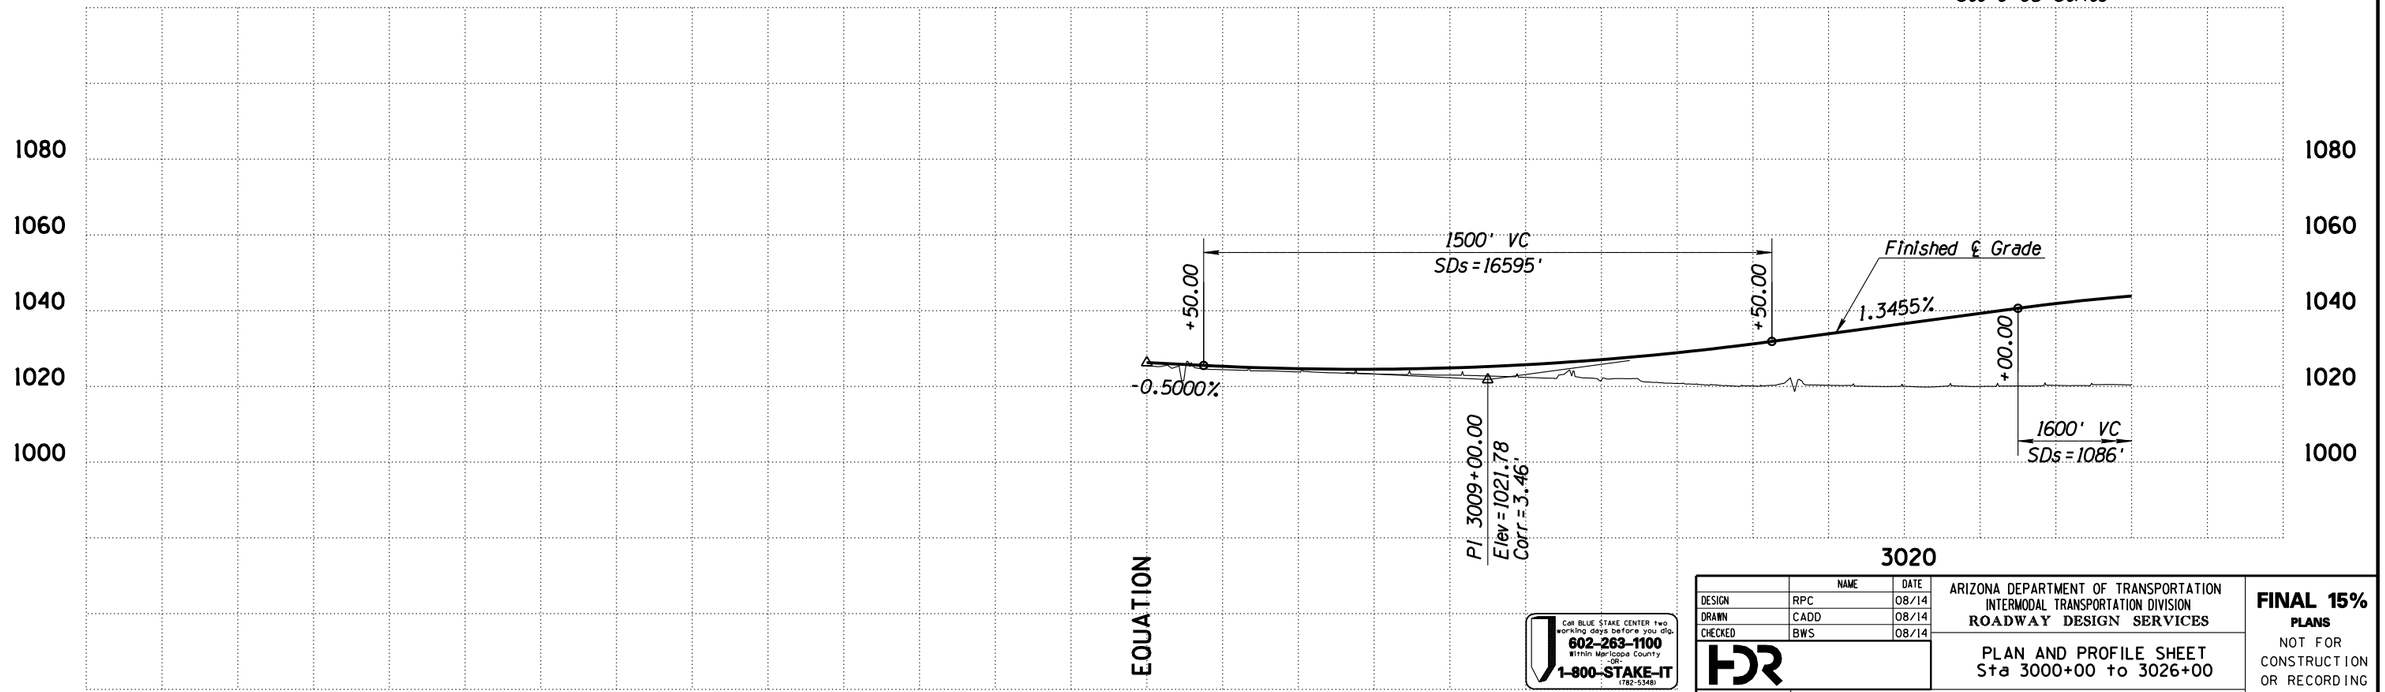

Call BLUE STAKE CENTER two working days before you dig.
602-263-1100
Within Maricopa County
-OR-
1-800-STAKE-IT
(782-5348)

	NAME	DATE
DESIGN	RPC	08/14
DRAWN	CADD	08/14
CHECKED	BWS	08/14

ARIZONA DEPARTMENT OF TRANSPORTATION
INTERMODAL TRANSPORTATION DIVISION
ROADWAY DESIGN SERVICES

PLAN AND PROFILE SHEET
Sta 3000+00 to 3026+00

FINAL 15%
PLANS
NOT FOR CONSTRUCTION OR RECORDING

ROUTE	LOCATION	DWG NO
SR 202L	I-10 (MARICOPA) - I-10 (PAPAGO)	C-03.22
TRACS NO. H5764 01L	NH-202-D (ADY)	___ OF ___


FILE NAME: c:\pwworking\phx\d0169640\PN5764W59_15.DGN PLOT DATE: 8/12/2014 TIME: 10:39:20 AM PLOT SCALE: 1:400 PLOT BY: ahoffman

SURVEY NO. | FINISHED PLANS- | REVISIONS- | LOCATION- | DATE- | SUBMITTED-

ccccSYSTIMEccccc ccccDGNcSPECIFICATIONccccc


F.H.W.A. REGION	STATE	PROJECT NO.	SHEET NO.	TOTAL SHEETS	AS BUILT
9	ARIZ.	NH-202-D (ADY)	104	245	

202L MA 054

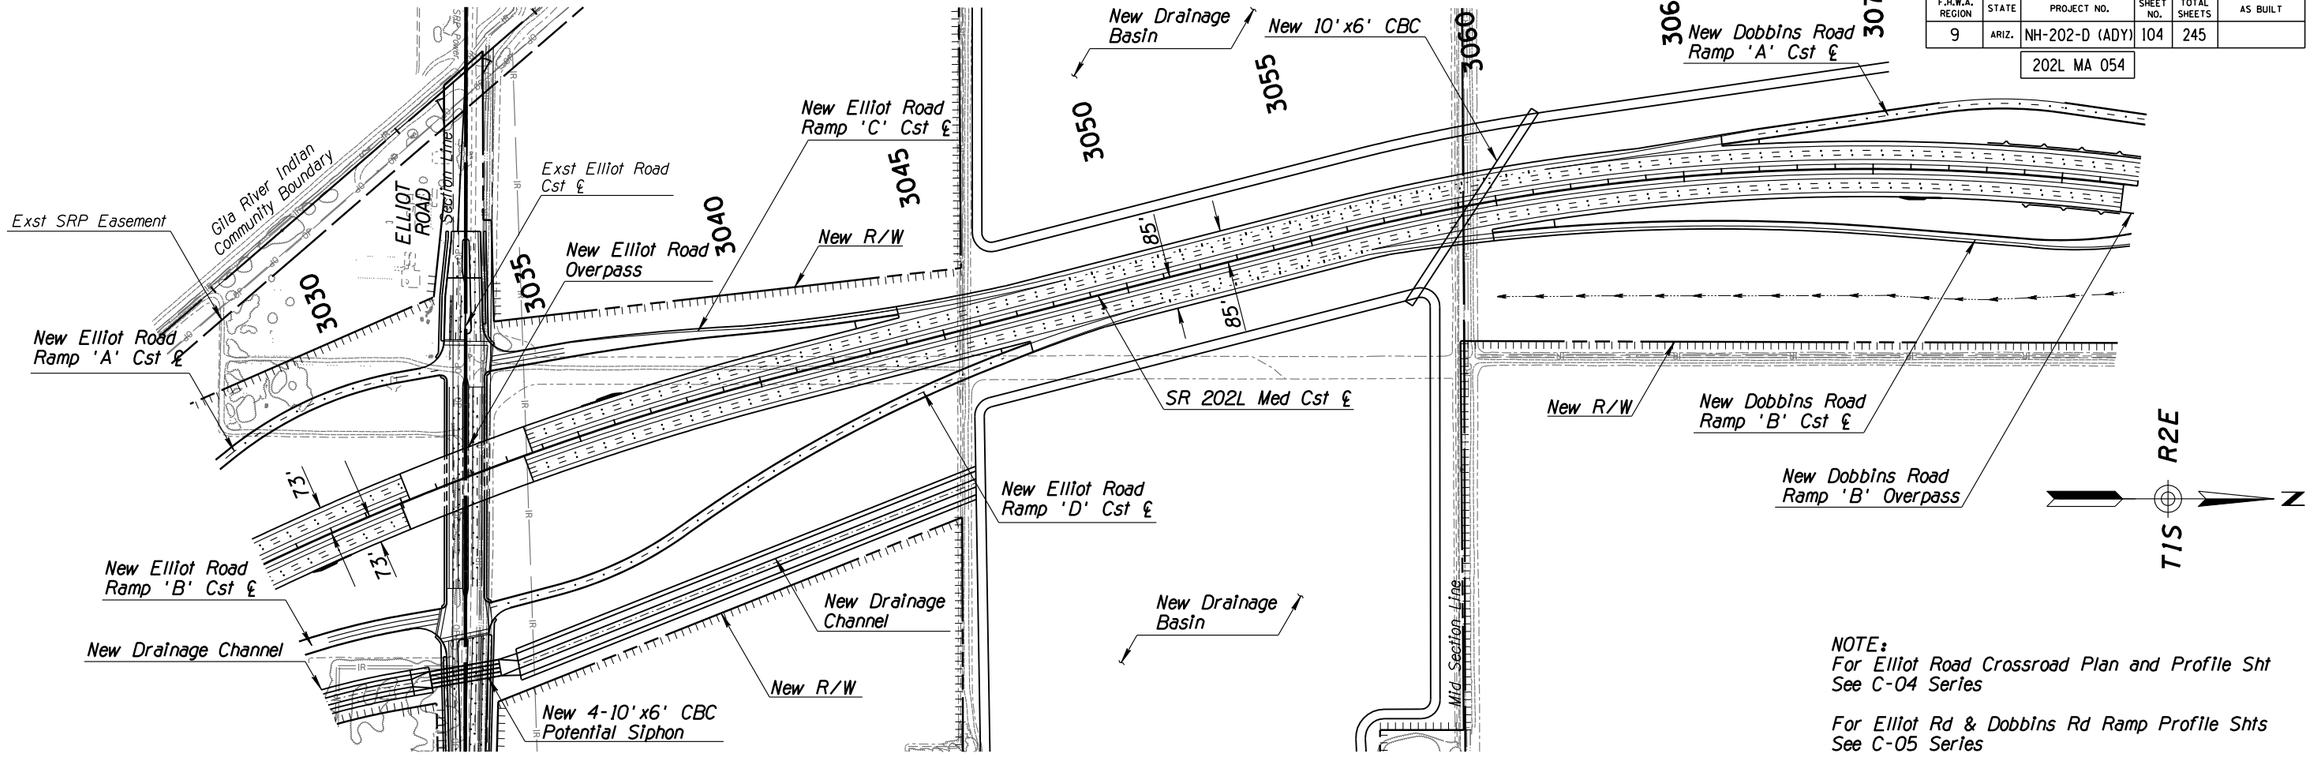

NOTE:
For Elliot Road Crossroad Plan and Profile Sht See C-04 Series

For Elliot Rd & Dobbins Rd Ramp Profile Shts See C-05 Series

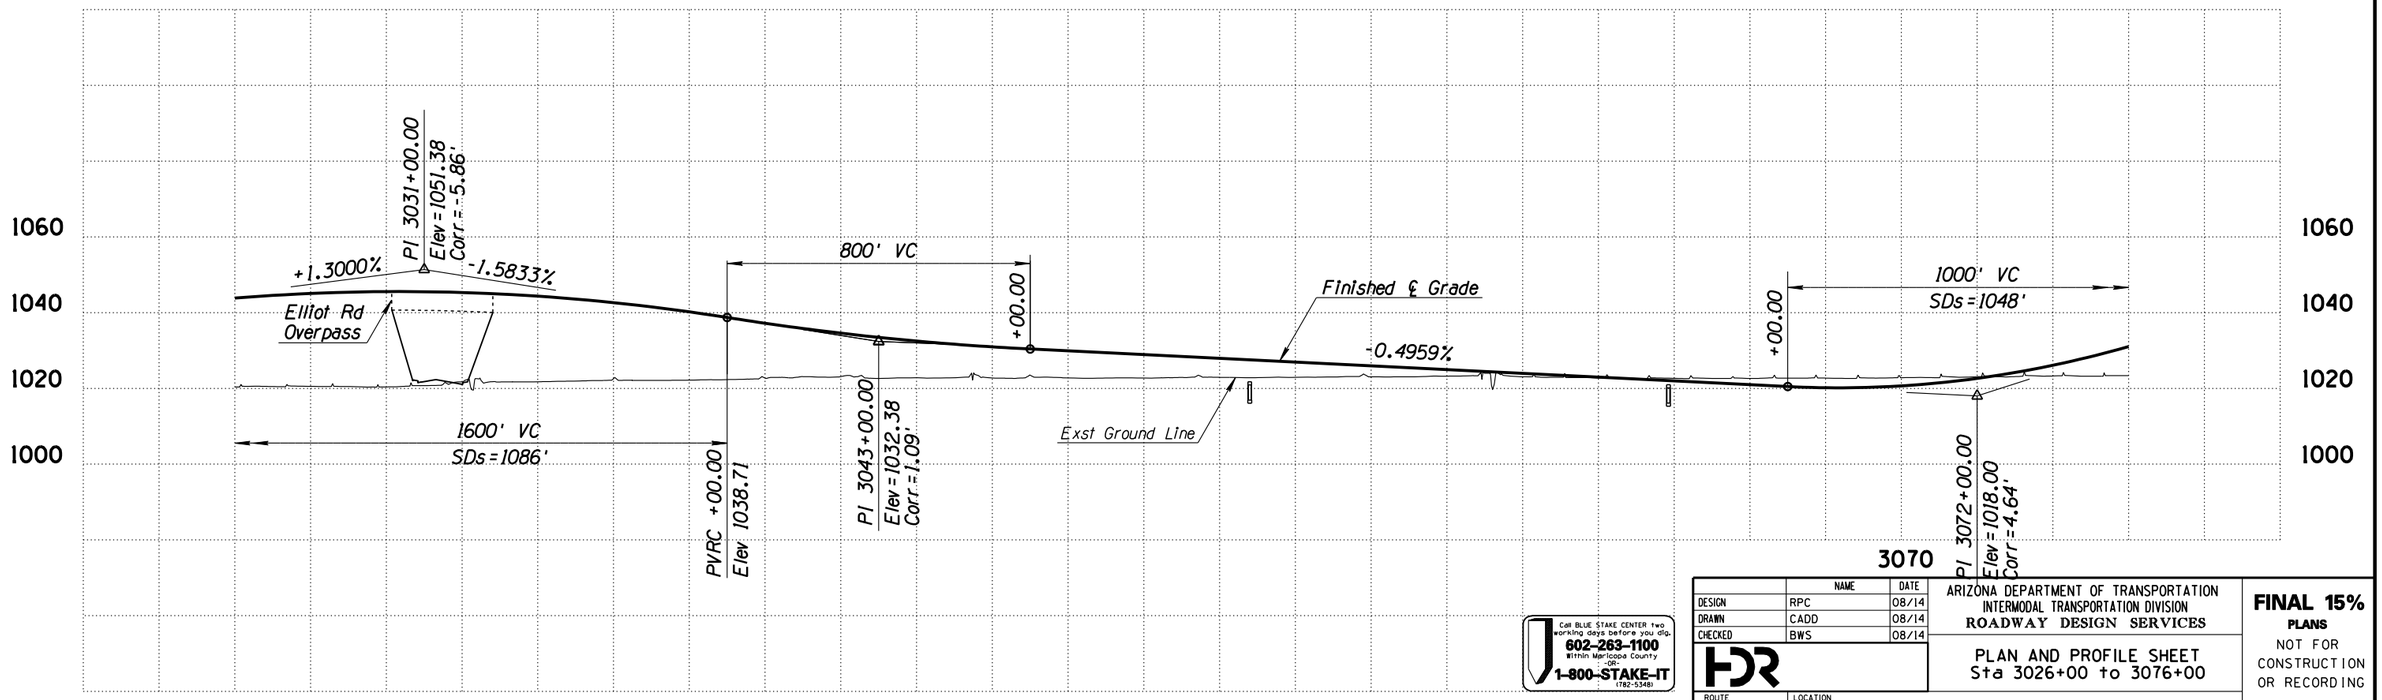

Call BLUE STAKE CENTER two working days before you dig.
602-263-1100
Within Maricopa County
-OR-
1-800-STAKE-IT (782-5348)

	NAME	DATE
DESIGN	RPC	08/14
DRAWN	CADD	08/14
CHECKED	BWS	08/14

ARIZONA DEPARTMENT OF TRANSPORTATION
INTERMODAL TRANSPORTATION DIVISION
ROADWAY DESIGN SERVICES

PLAN AND PROFILE SHEET
Sta 3026+00 to 3076+00

FINAL 15%
PLANS
NOT FOR CONSTRUCTION OR RECORDING

ROUTE	LOCATION	DWG NO
SR 202L	I-10 (MARICOPA) - I-10 (PAPAGO)	C-03.23
TRACS NO. H5764 01L	NH-202-D (ADY)	___ OF ___

FILE NAME: c:\pwworking\phx\d0169640\PN5764W59_16.DGN PLOT DATE: 8/12/2014 TIME: 10:39:24 AM PLOT SCALE: 1:400 PLOT BY: ahoffman


SURVEY NO. | FINISHED PLANS- | REVISIONS- | LOCATION- | DATE- | SURV


ccccSYSTIMEcccccc ccccDGNcSPECIFICATIONcccccc

F.H.W.A. REGION	STATE	PROJECT NO.	SHEET NO.	TOTAL SHEETS	AS BUILT
9	ARIZ.	NH-202-D (ADY)	105	245	

202L MA 054

T1S R2E

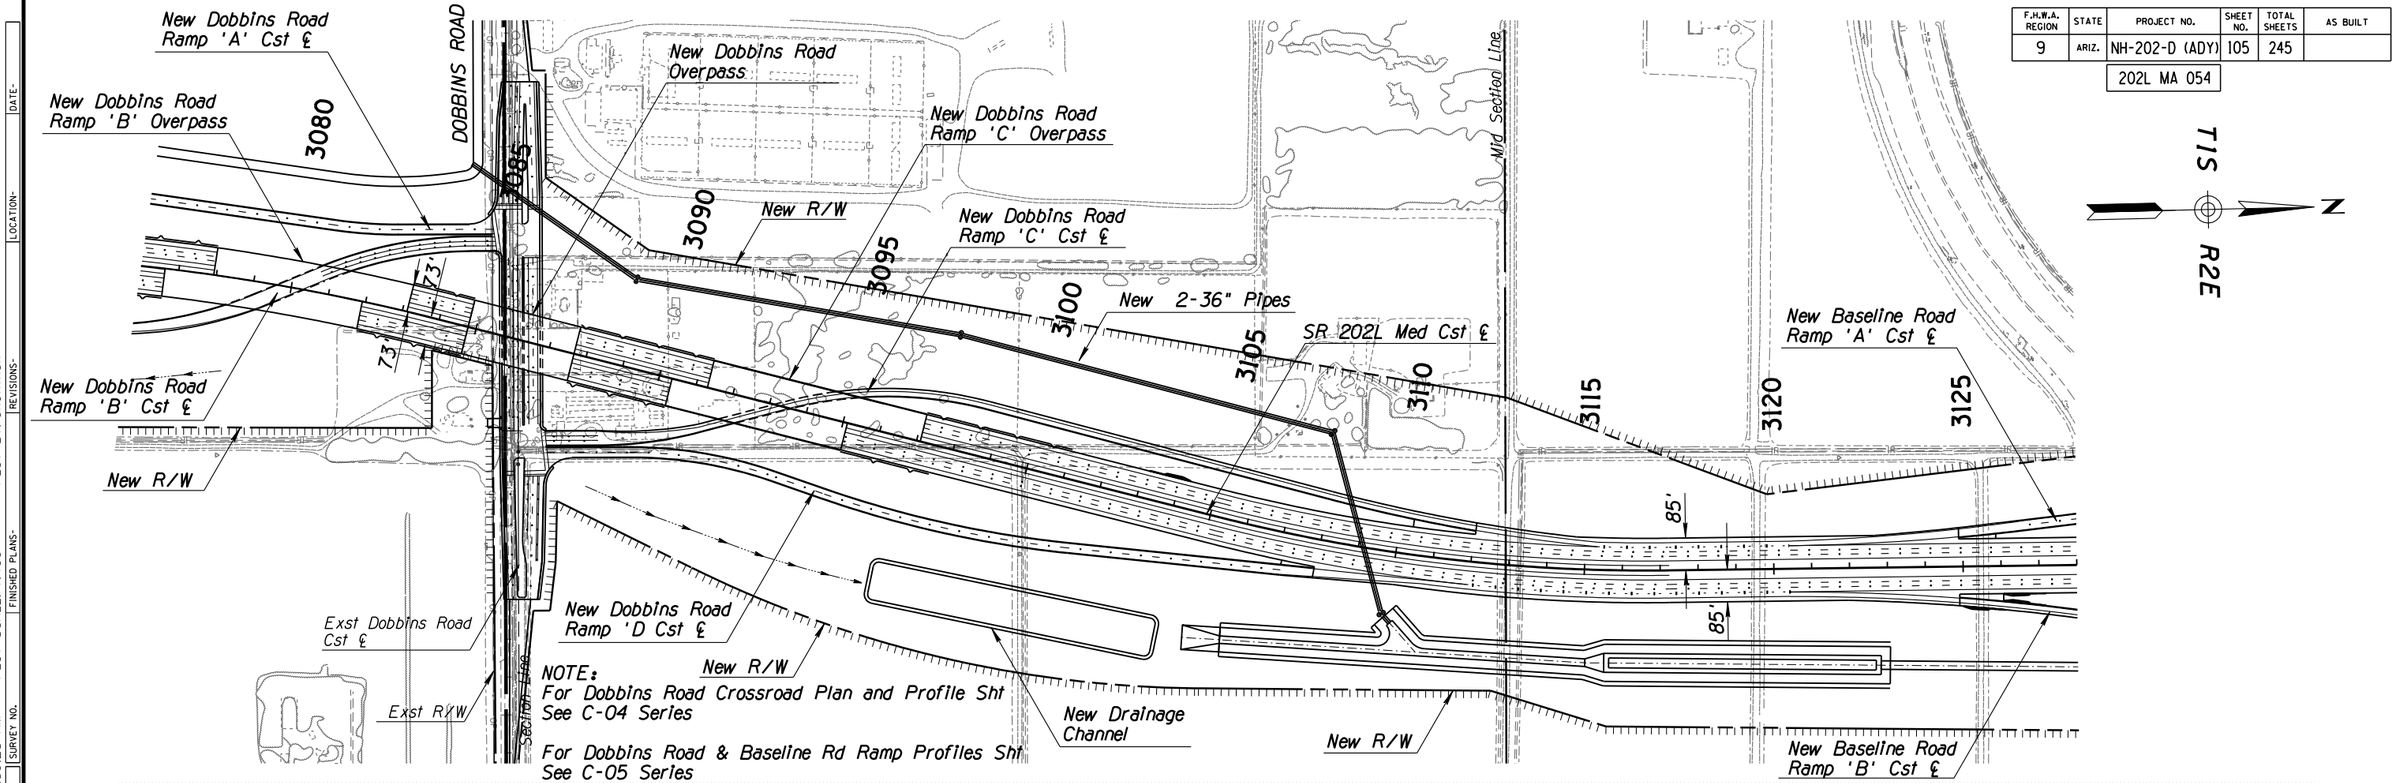

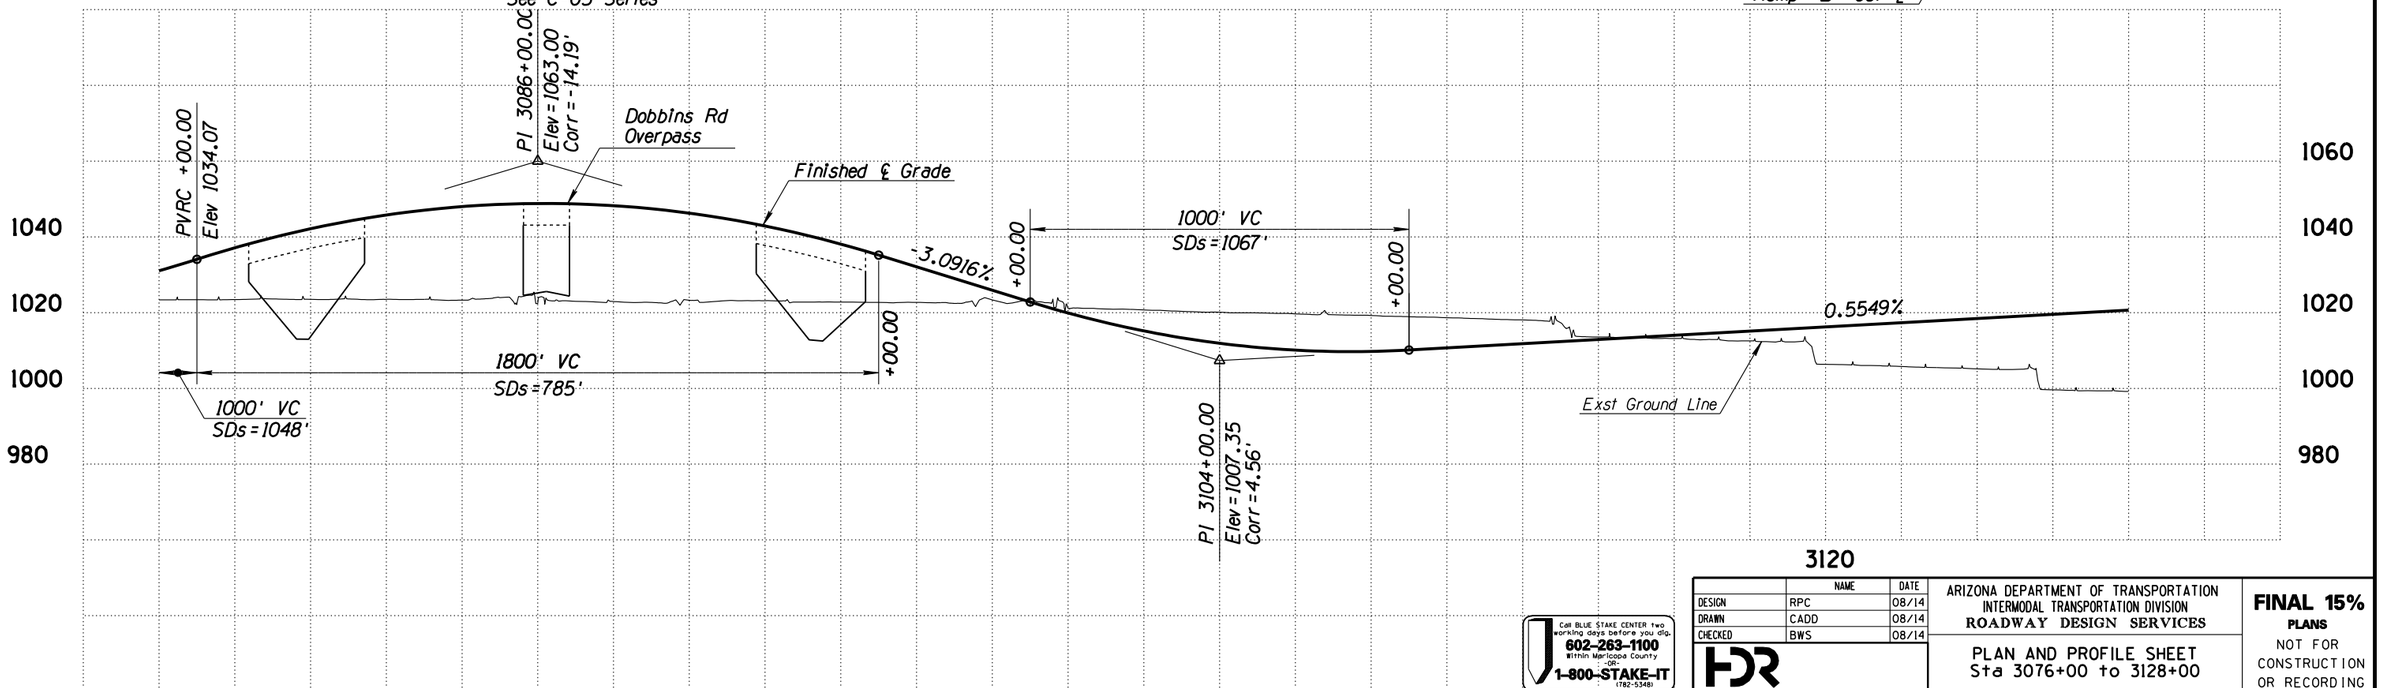

Call BLUE STAKE CENTER two working days before you dig.
602-263-1100
Within Maricopa County
-OR-
1-800-STAKE-IT
(782-5348)

	NAME	DATE
DESIGN	RPC	08/14
DRAWN	CADD	08/14
CHECKED	BWS	08/14

ARIZONA DEPARTMENT OF TRANSPORTATION
INTERMODAL TRANSPORTATION DIVISION
ROADWAY DESIGN SERVICES

PLAN AND PROFILE SHEET
Sta 3076+00 to 3128+00

FINAL 15%
PLANS
NOT FOR CONSTRUCTION OR RECORDING

ROUTE	LOCATION	DWG NO
SR 202L	I-10 (MARICOPA) - I-10 (PAPAGO)	C-03.24

TRACS NO. H5764 01L | NH-202-D (ADY) | ___ OF ___


FILE NAME: c:\pwworking\phx\d0169640\PN5764W59_17.DGN PLOT DATE: 8/12/2014 TIME: 10:39:28 AM PLOT SCALE: 1:400 PLOT BY: ahoffman


SURVEY NO. | FINISHED PLANS- | REVISIONS- | LOCATION- | DATE-

ccccSYSTIMEccccc ccccDGNcSPECIFICATIONccccc

F.H.W.A. REGION	STATE	PROJECT NO.	SHEET NO.	TOTAL SHEETS	AS BUILT
9	ARIZ.	NH-202-D (ADY)	106	245	

202L MA 054

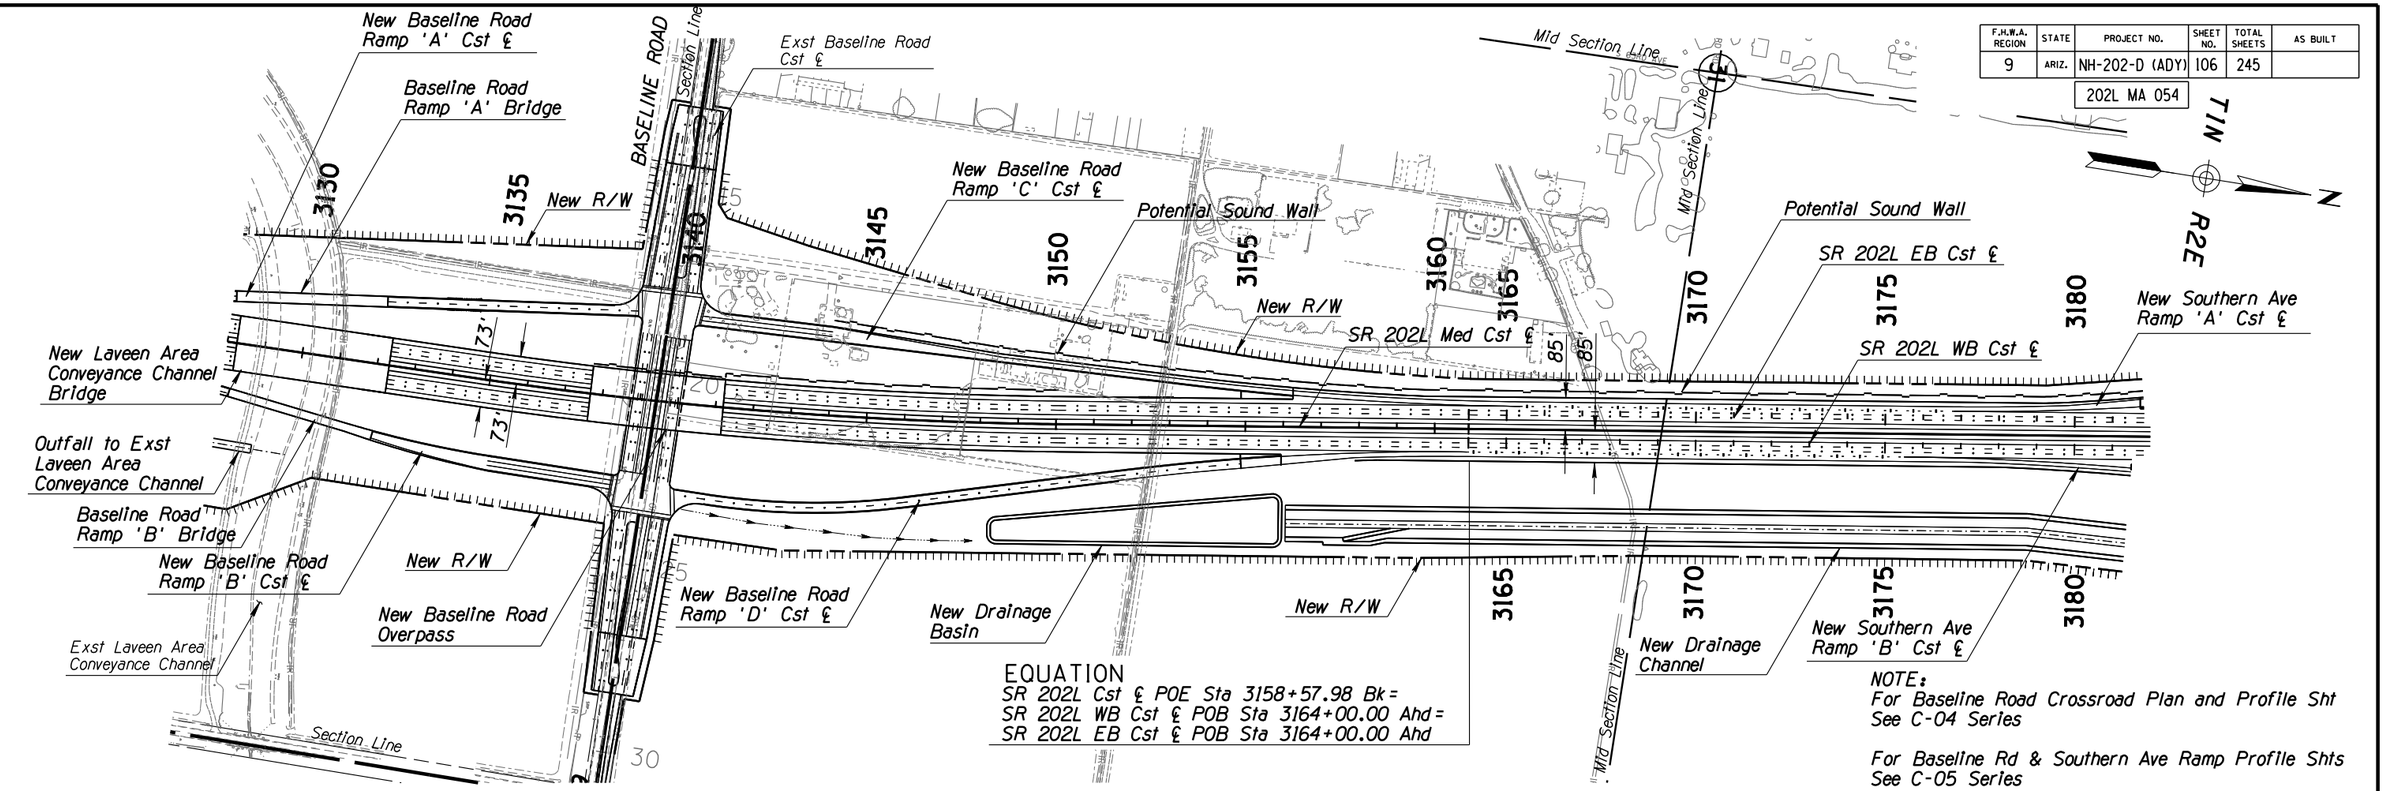

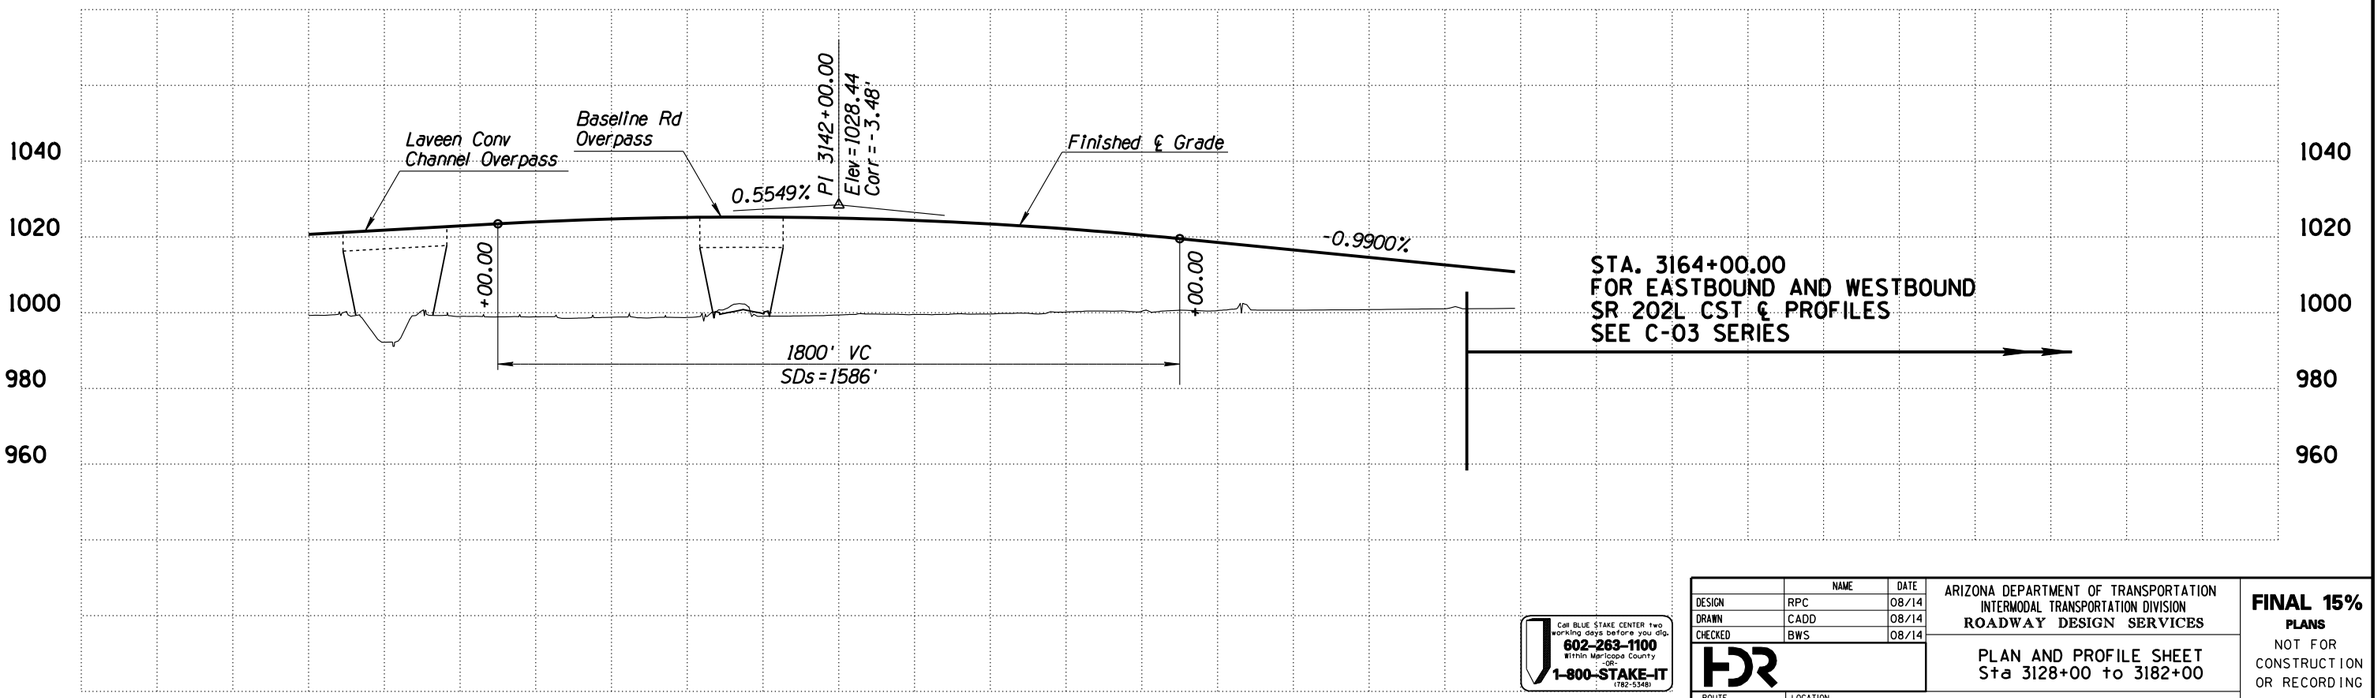

Call BLUE STAKE CENTER two working days before you dig.
602-263-1100 Within Maricopa County
-OR-
1-800-STAKE-IT (782-5348)

	NAME	DATE
DESIGN	RPC	08/14
DRAWN	CADD	08/14
CHECKED	BWS	08/14

HDR

ARIZONA DEPARTMENT OF TRANSPORTATION
INTERMODAL TRANSPORTATION DIVISION
ROADWAY DESIGN SERVICES

PLAN AND PROFILE SHEET
Sta 3128+00 to 3182+00

FINAL 15%
PLANS
NOT FOR CONSTRUCTION OR RECORDING

ROUTE	LOCATION	
SR 202L	I-10 (MARICOPA) - I-10 (PAPAGO)	DWG NO C-03.25
TRACS NO. H5764 01L	NH-202-D (ADY)	___ OF ___


FILE NAME: c:\pwworking\phx\d0169640\PN5764W59_18.DGN PLOT DATE: 8/12/2014 TIME: 10:39:33 AM PLOT SCALE: 1:400 PLOT BY: ahoffman

SURVEY NO. | FINISHED PLANS- | REVISIONS- | LOCATION- | DATE-

ccccSYSTIMEccccc ccccDGNcSPECIFICATIONccccc

F.H.W.A. REGION	STATE	PROJECT NO.	SHEET NO.	TOTAL SHEETS	AS BUILT
9	ARIZ.	NH-202-D (ADY)	107	245	

202L MA 054

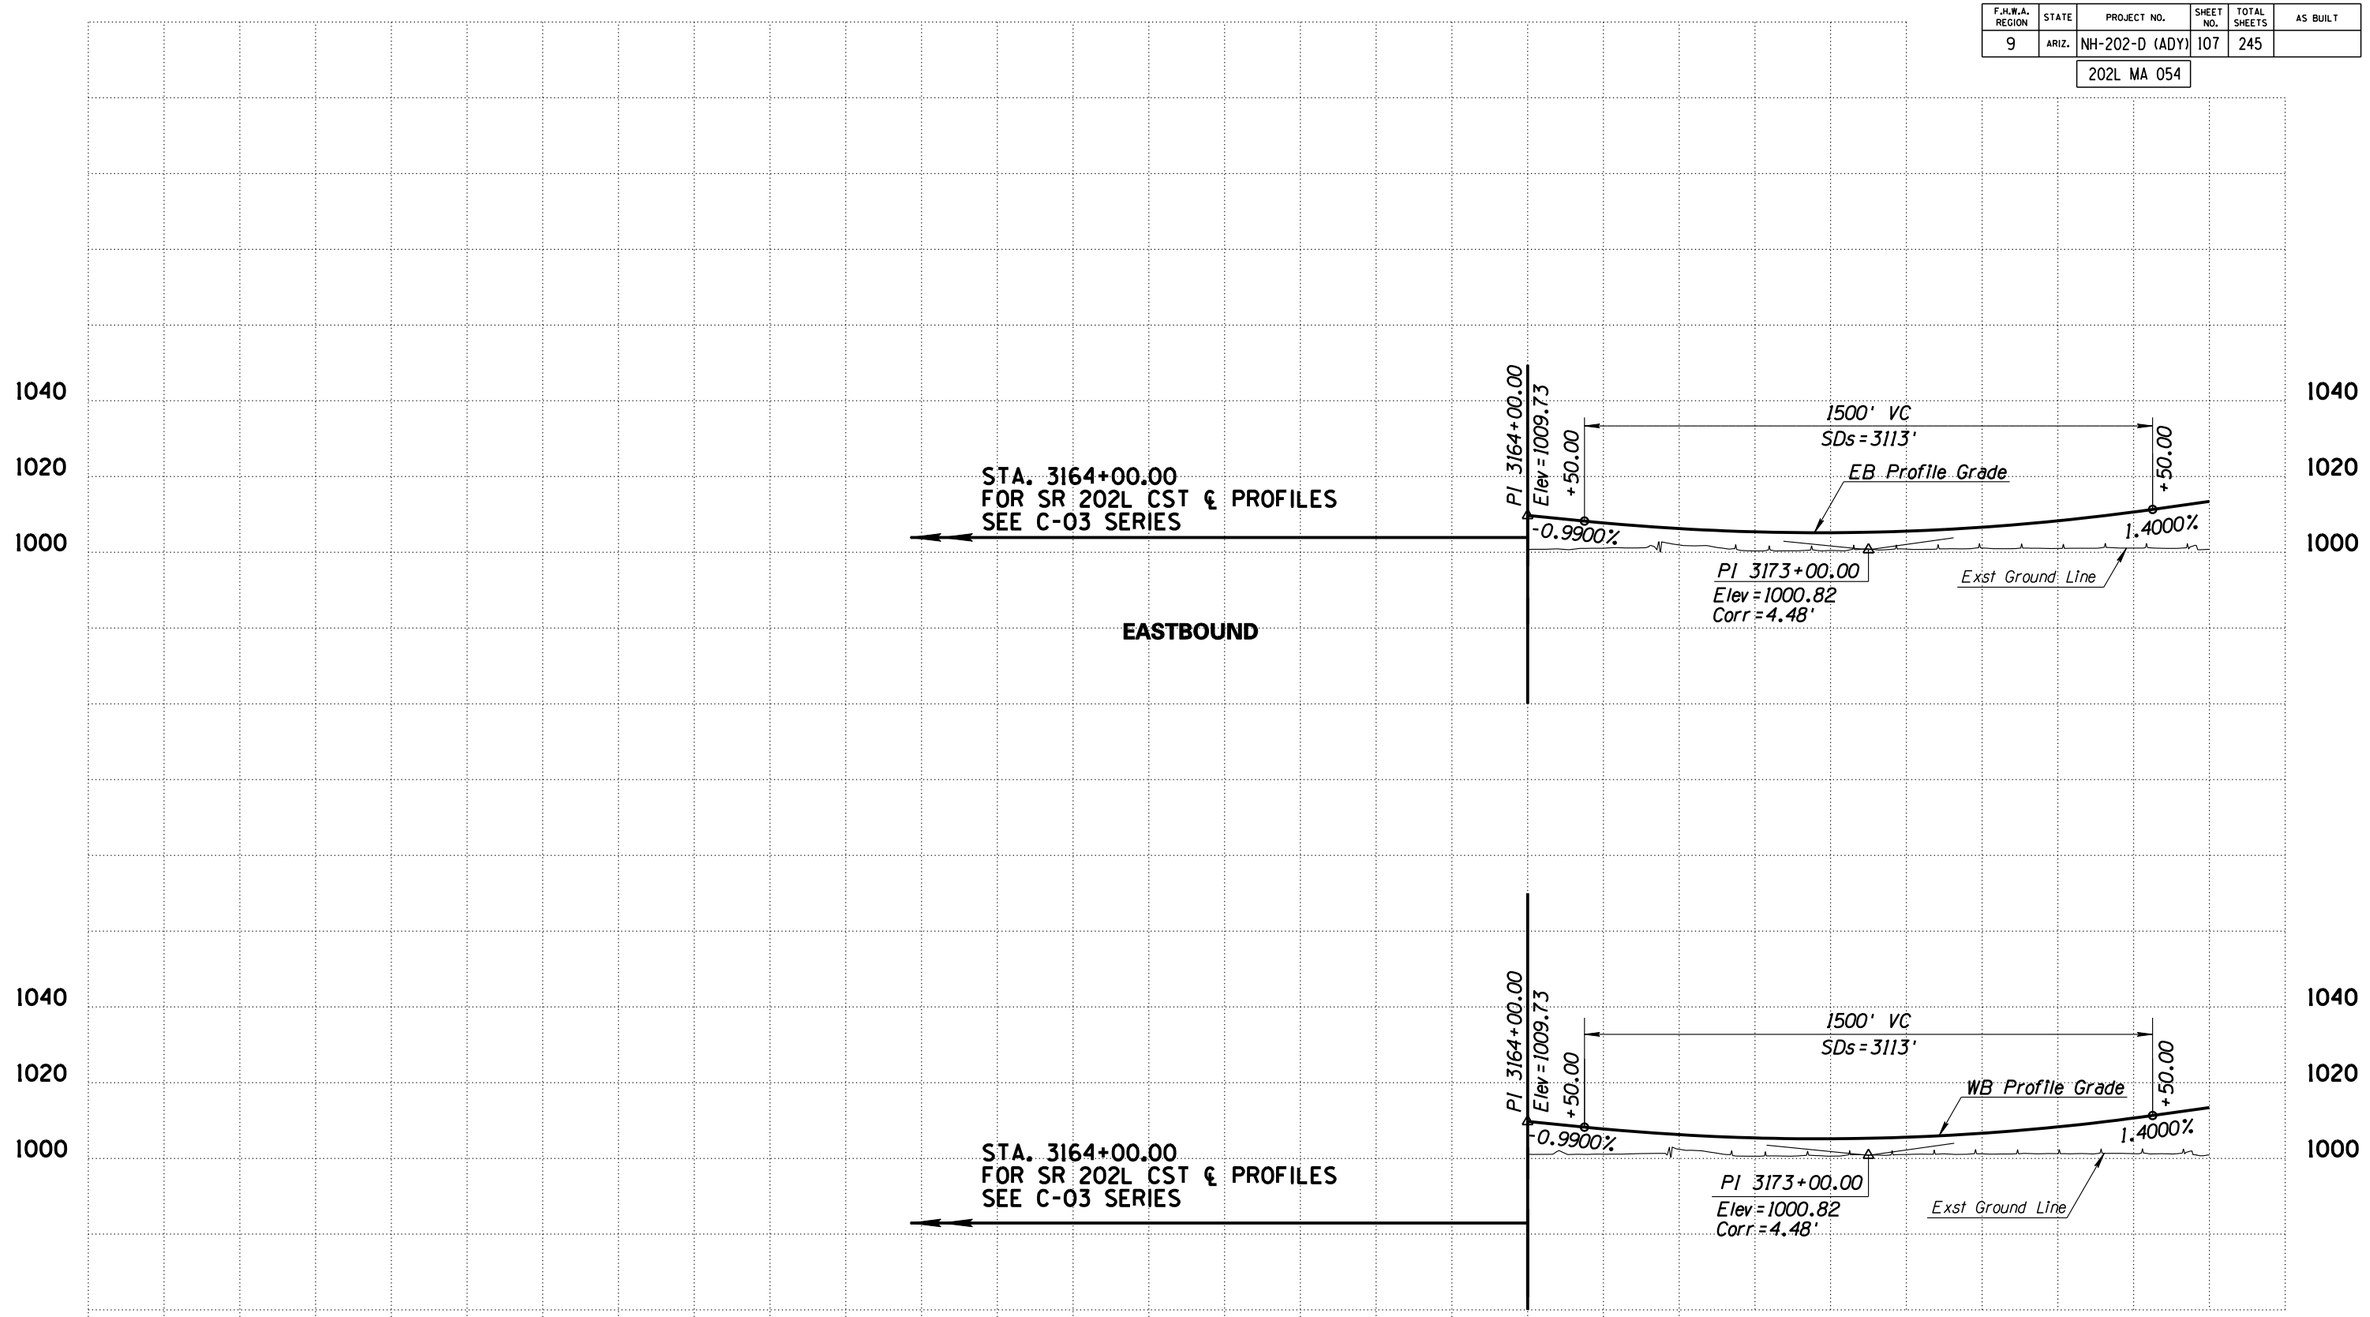

Call BLUE STAKE CENTER two working days before you dig.
602-263-1100
Within Maricopa County
OR
1-800-STAKE-IT
(782-5348)

	NAME	DATE
DESIGN	CPR	08/14
DRAWN	CADD	08/14
CHECKED	BWS	08/14

ARIZONA DEPARTMENT OF TRANSPORTATION
INTERMODAL TRANSPORTATION DIVISION
ROADWAY DESIGN SERVICES

PROFILE SHEET
Sta 3126+00 to 3182+00

FINAL 15%
PLANS
NOT FOR CONSTRUCTION OR RECORDING

ROUTE	LOCATION	DWG NO
SR 202L	I-10 (MARICOPA) - I-10 (PAPAGO)	C-03.26


TRACS NO.			
H5764 01L		NH-202-D (ADY)	___ OF ___

FILE NAME: c:\pwworking\phx\d0169640\PR5764W59_17.DGN PLOT DATE: 8/12/2014 TIME: 10:39:37 AM PLOT SCALE: 1:400 PLOT BY: ahoffman

SURVEY NO.	FINISHED PLANS-	REVISIONS-	LOCATION-	DATE-

ccccSYSTIMEccccc ccccDGNcSPECIFICATIONccccc

F.H.W.A. REGION	STATE	PROJECT NO.	SHEET NO.	TOTAL SHEETS	AS BUILT
9	ARIZ.	NH-202-D (ADY)	108	245	
		202L MA 054			

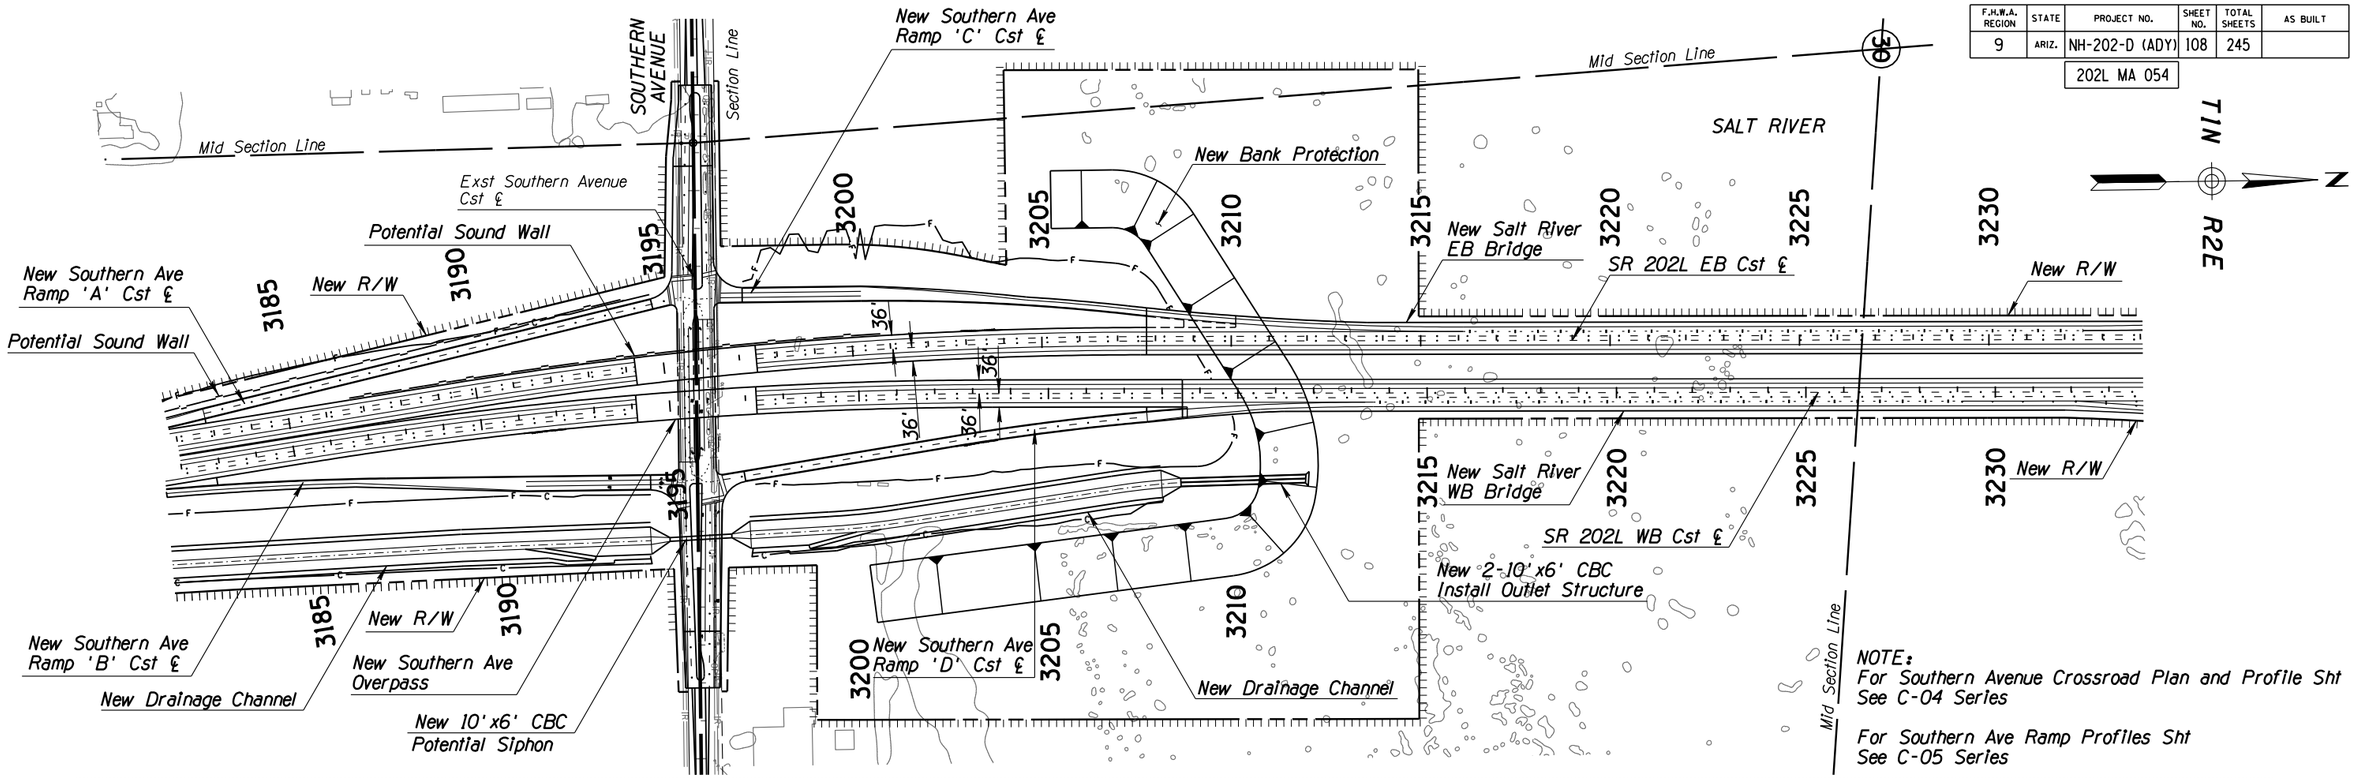

NOTE:
For Southern Avenue Crossroad Plan and Profile Sht
See C-04 Series

For Southern Ave Ramp Profiles Sht
See C-05 Series

1060
1040
1020
1000

FOR EASTBOUND AND WESTBOUND SR 202L CST ℄ PROFILES
SEE C-03 SERIES

3190 3200 3210 3220 3230

Call BLUE STAKE CENTER two working days before you dig.
602-263-1100
Within Maricopa County
-OR-
1-800-STAKE-IT
(782-5348)

	NAME	DATE
DESIGN	RPC	08/14
DRAWN	CADD	08/14
CHECKED	BWS	08/14

HDR

ARIZONA DEPARTMENT OF TRANSPORTATION
INTERMODAL TRANSPORTATION DIVISION
ROADWAY DESIGN SERVICES

PLAN SHEET
Sta 3182+00 to 3234+00

FINAL 15%
PLANS
NOT FOR CONSTRUCTION OR RECORDING

ROUTE	LOCATION	DWG NO
SR 202L	I-10 (MARICOPA) - I-10 (PAPAGO)	C-03.27
TRACS NO. H5764 01L	NH-202-D (ADY)	___ OF ___


FILE NAME: c:\pwworking\phx\d0169640\PN5764W59_19.DGN PLOT DATE: 8/12/2014 TIME: 10:39:42 AM PLOT SCALE: 1:400 PLOT BY: ahoffman

SURVEY NO. | FINISHED PLANS- | REVISIONS- | LOCATION- | DATE-

ccccSYSTIMEccccc ccccDGNcSPECIFICATIONcccccc

F.H.W.A. REGION	STATE	PROJECT NO.	SHEET NO.	TOTAL SHEETS	AS BUILT
9	ARIZ.	NH-202-D (ADY)	109	245	

202L MA 054

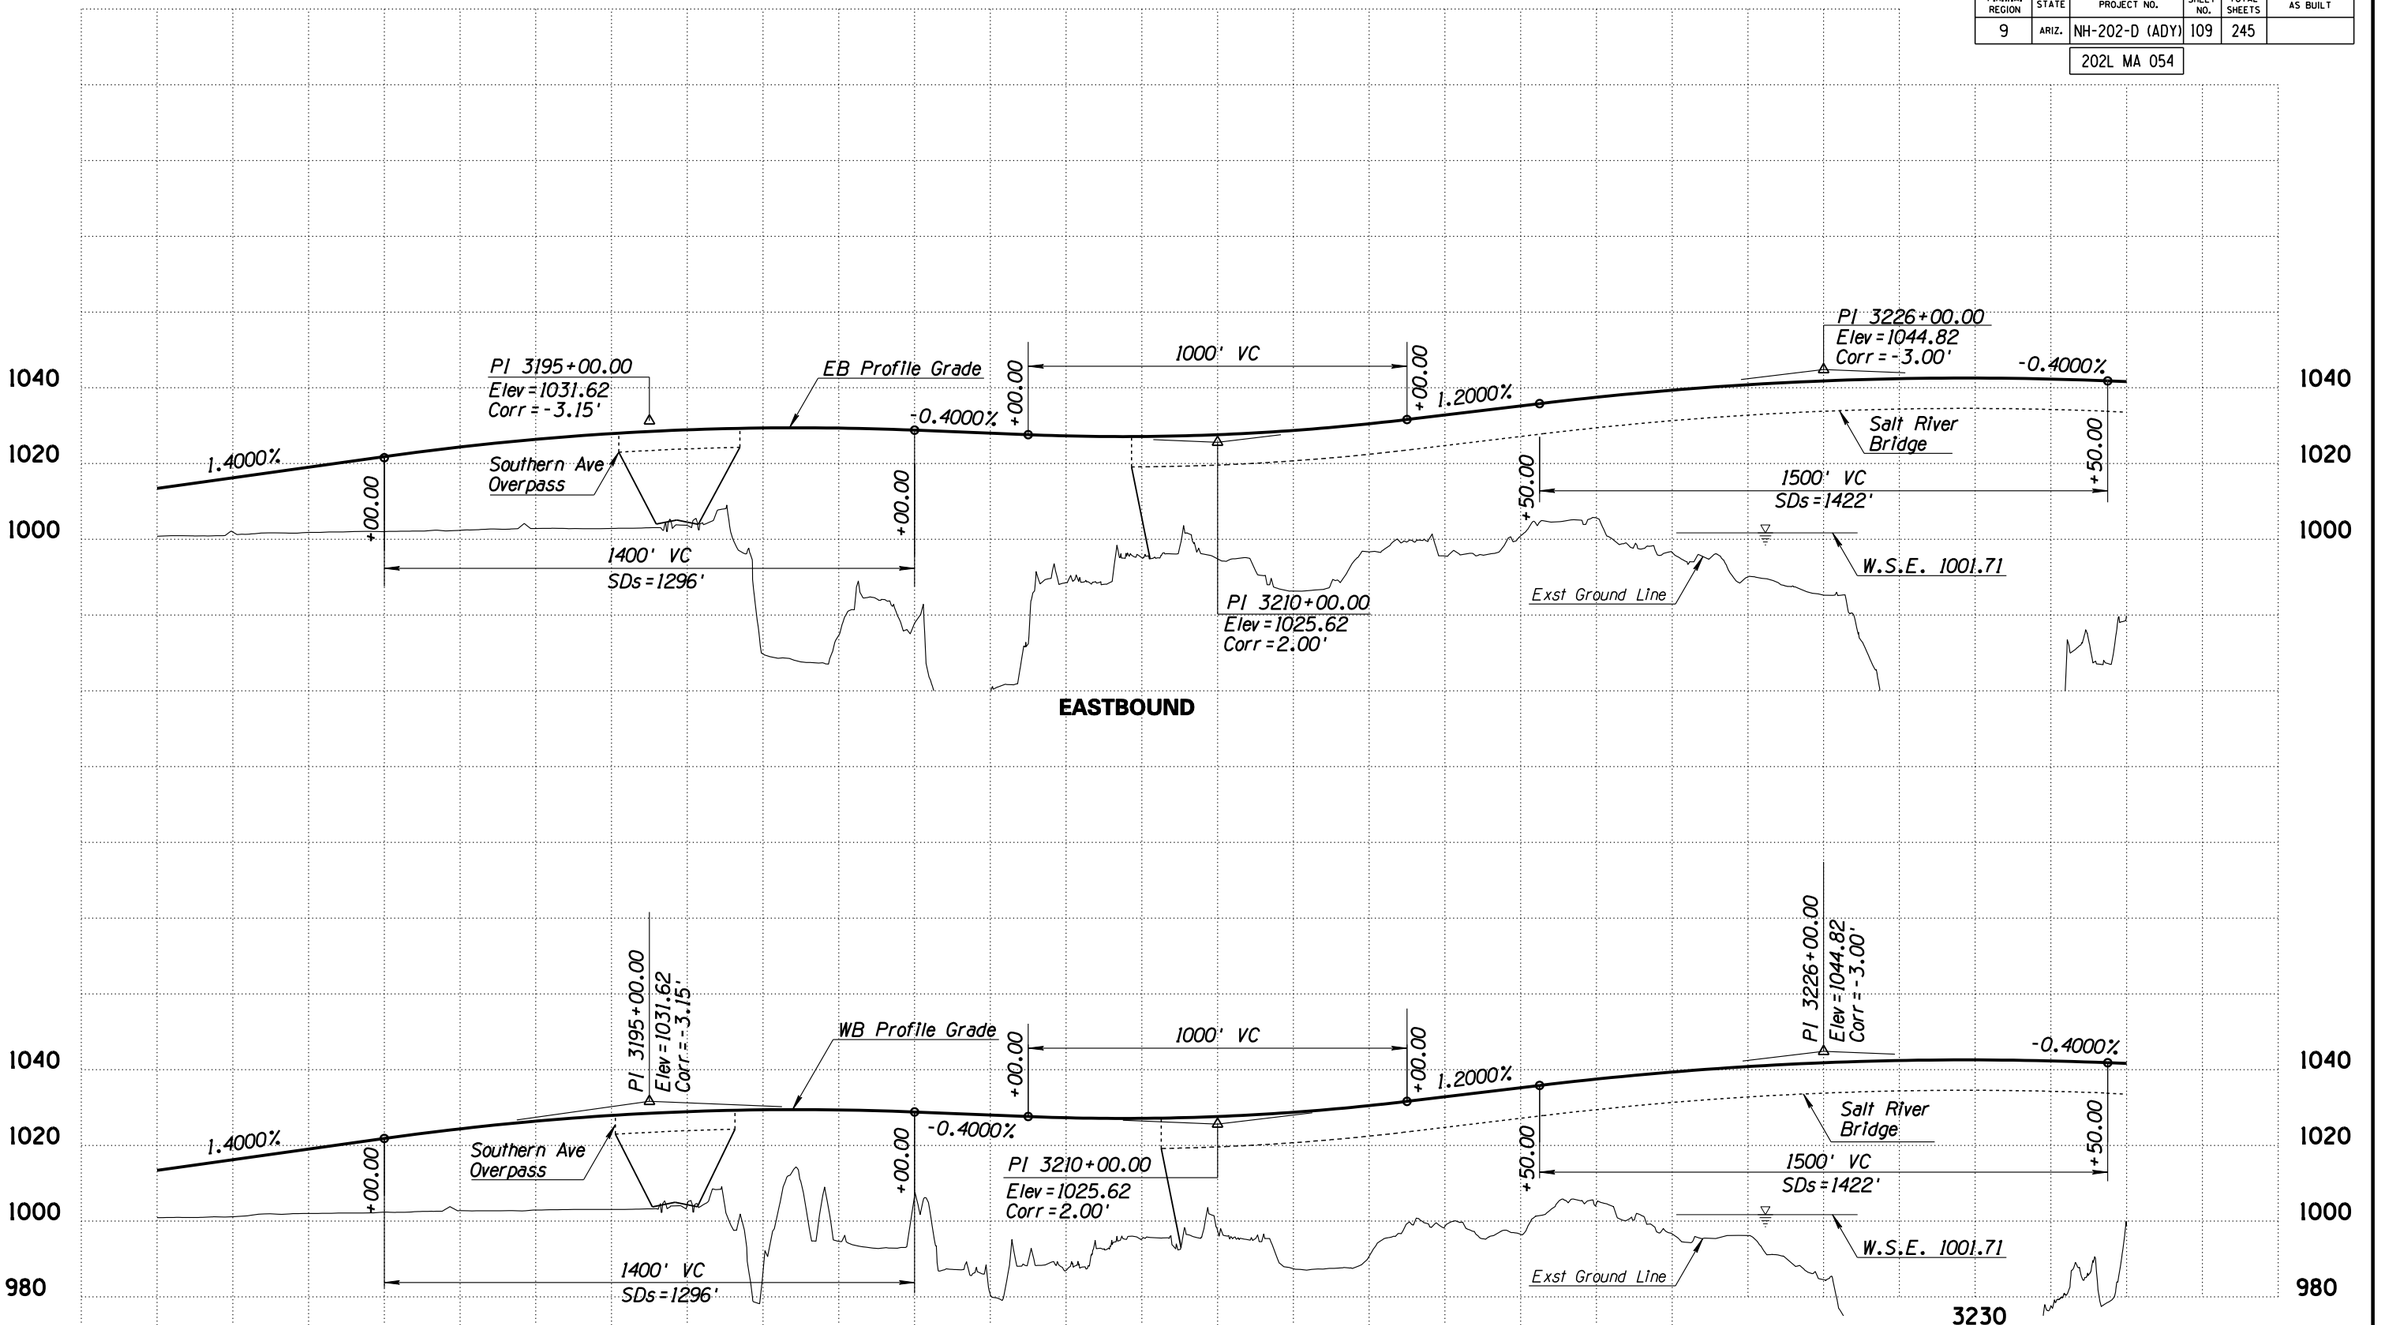

	NAME	DATE
DESIGN	CPR	08/14
DRAWN	CADD	08/14
CHECKED	BWS	08/14

ARIZONA DEPARTMENT OF TRANSPORTATION
INTERMODAL TRANSPORTATION DIVISION
ROADWAY DESIGN SERVICES

PROFILE SHEET
Sta 3182+00 to 3234+00

FINAL 15%
PLANS
NOT FOR CONSTRUCTION OR RECORDING

ROUTE	LOCATION	DWG NO
SR 202L	I-10 (MARICOPA) - I-10 (PAPAGO)	C-03.28

TRACS NO. H5764 01L | NH-202-D (ADY) | ___ OF ___

Call BLUE STAKE CENTER two working days before you dig.
602-263-1100
Within Maricopa County
OR
1-800-STAKE-IT
(782-5348)


FILE NAME: c:\pwworking\phx\d0169640\PR5764W59_18.DGN | PLOT DATE: 8/12/2014 | TIME: 10:39:46 AM | PLOT SCALE: 1:400 | PLOT BY: ahoffman

SURVEY NO. | FINISHED PLANS- | REVISIONS- | LOCATION- | DATE-

ccccSYSTIMEccccc ccccDGNcSPECIFICATIONccccc

F.H.W.A. REGION	STATE	PROJECT NO.	SHEET NO.	TOTAL SHEETS	AS BUILT
9	ARIZ.	NH-202-D (ADY)	110	245	


202L MA 054

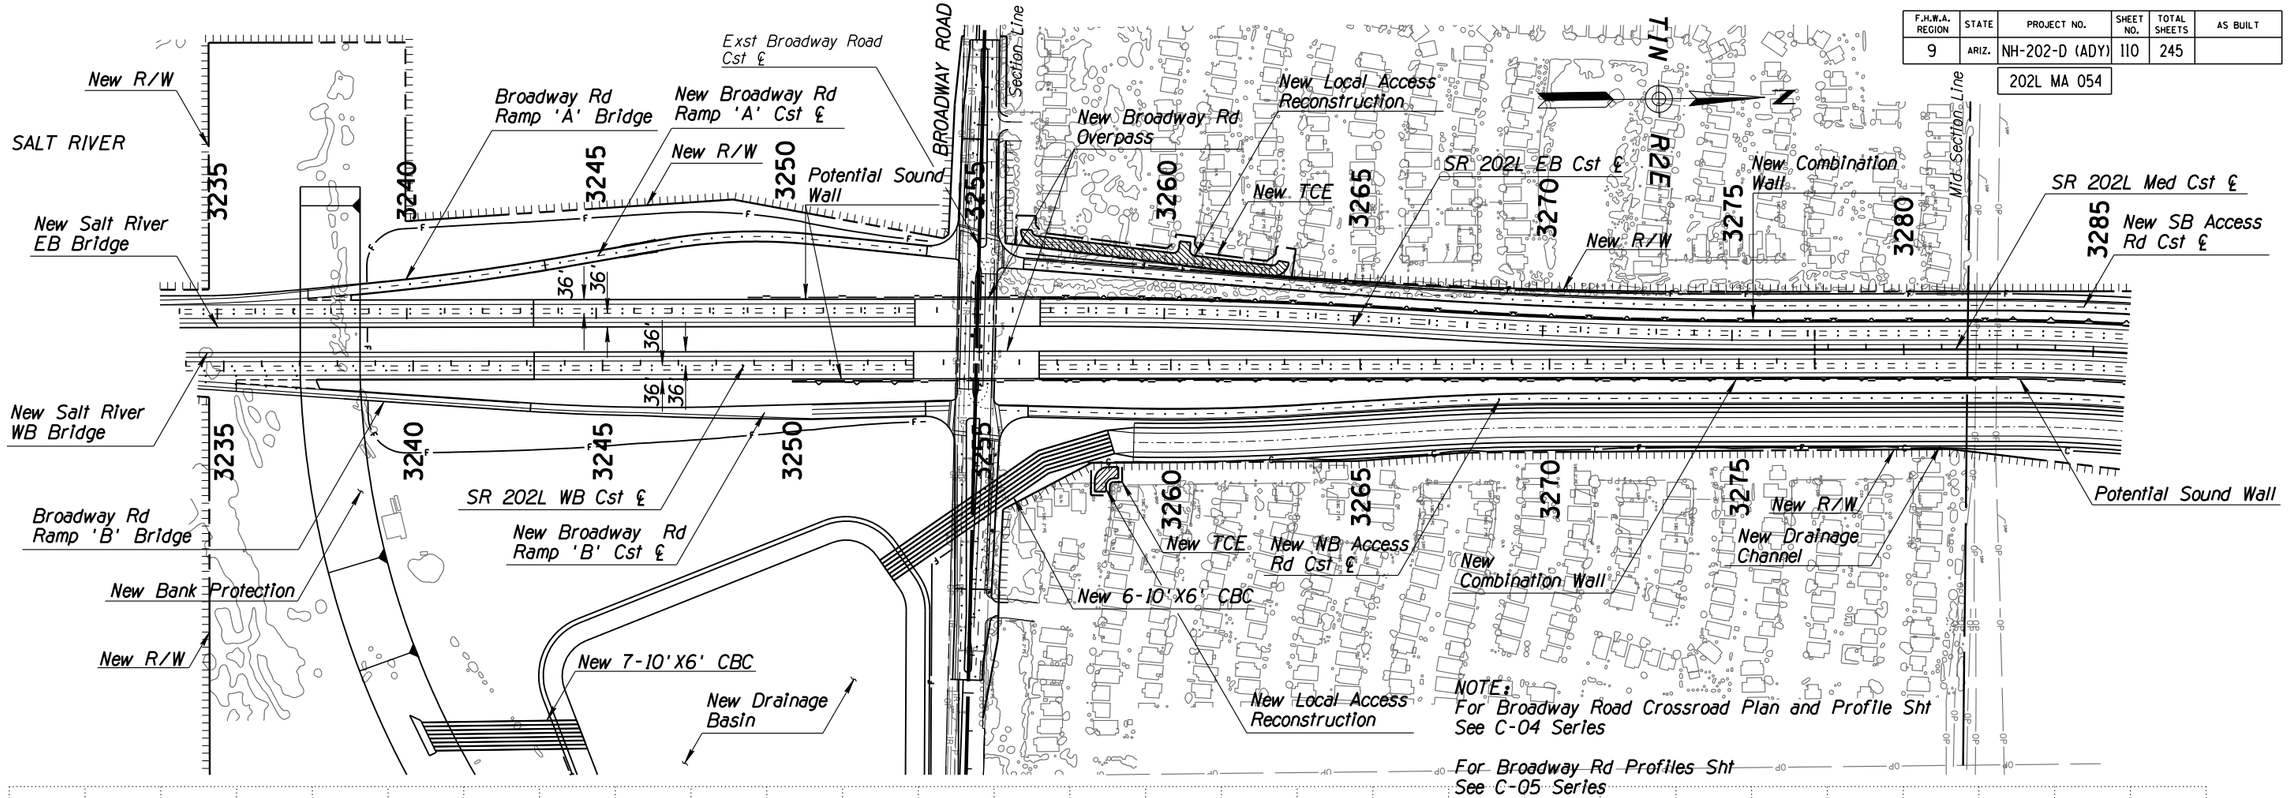

NOTE:
For Broadway Road Crossroad Plan and Profile Sht See C-04 Series

For Broadway Rd Profiles Sht See C-05 Series

For SB Access Rd & NB Access Rd Profile Shts See C-05 Series

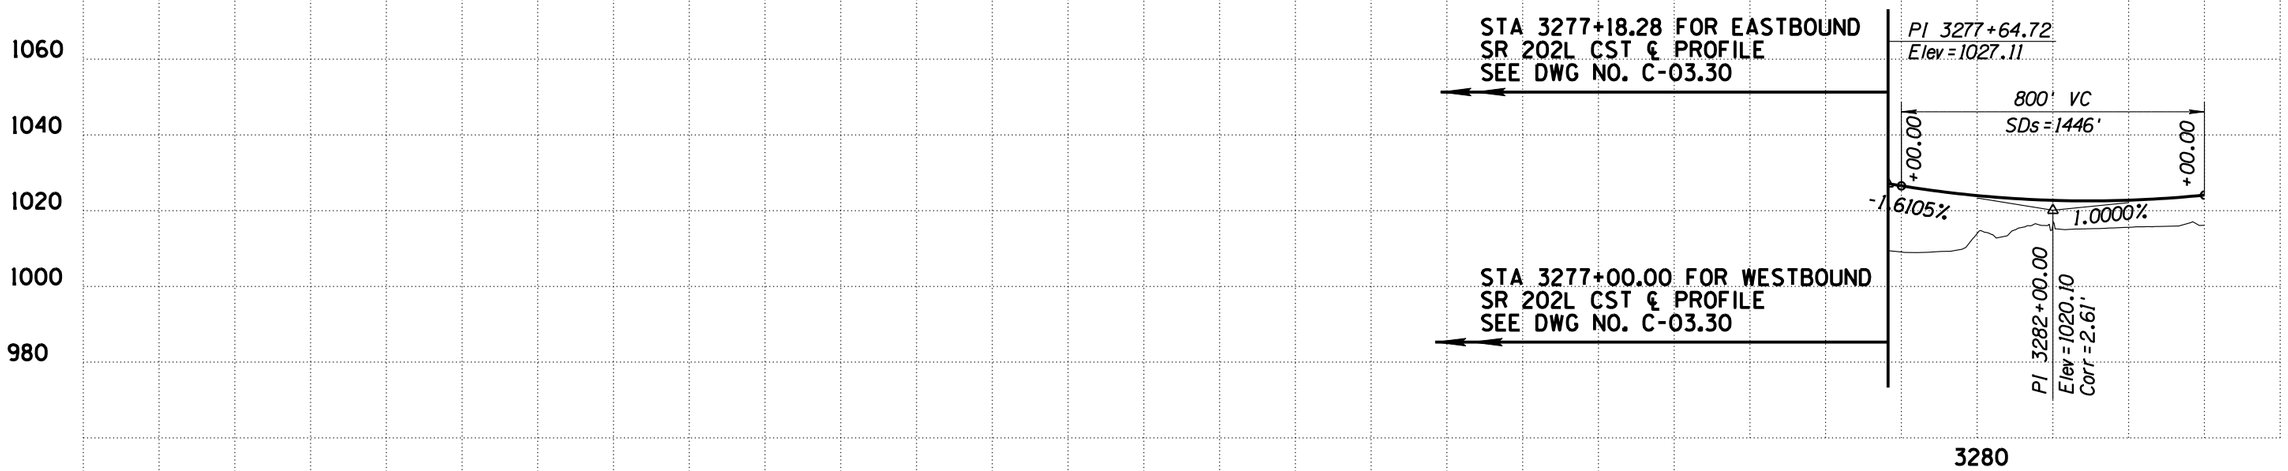

Call BLUE STAKE CENTER two working days before you dig.
602-263-1100 Within Maricopa County
OR:
1-800-STAKE-IT (782-5348)

	NAME	DATE
DESIGN	RPC	08/14
DRAWN	CADD	08/14
CHECKED	BWS	08/14

ARIZONA DEPARTMENT OF TRANSPORTATION
INTERMODAL TRANSPORTATION DIVISION
ROADWAY DESIGN SERVICES

PLAN AND PROFILE SHEET
Sta 3234+00 to 3286+00

FINAL 15%
PLANS
NOT FOR CONSTRUCTION OR RECORDING


ROUTE	LOCATION	DWG NO
SR 202L	I-10 (MARICOPA) - I-10 (PAPAGO)	C-03.29
TRACS NO. H5764 01L	NH-202-D (ADY)	____ OF ____

FILE NAME: c:\pwworking\phx\d0169640\PN5764W59_20.DGN PLOT DATE: 8/12/2014 TIME: 10:39:51 AM PLOT SCALE: 1:400 PLOT BY: ahoffman

SURVEY NO. | FINISHED PLANS- | REVISIONS- | LOCATION- | DATE-

ccccSYSTIMEccccc ccccDGNcSPECIFICATIONccccc

F.H.W.A. REGION	STATE	PROJECT NO.	SHEET NO.	TOTAL SHEETS	AS BUILT
9	ARIZ.	NH-202-D (ADY)	111	245	
		202L MA 054			

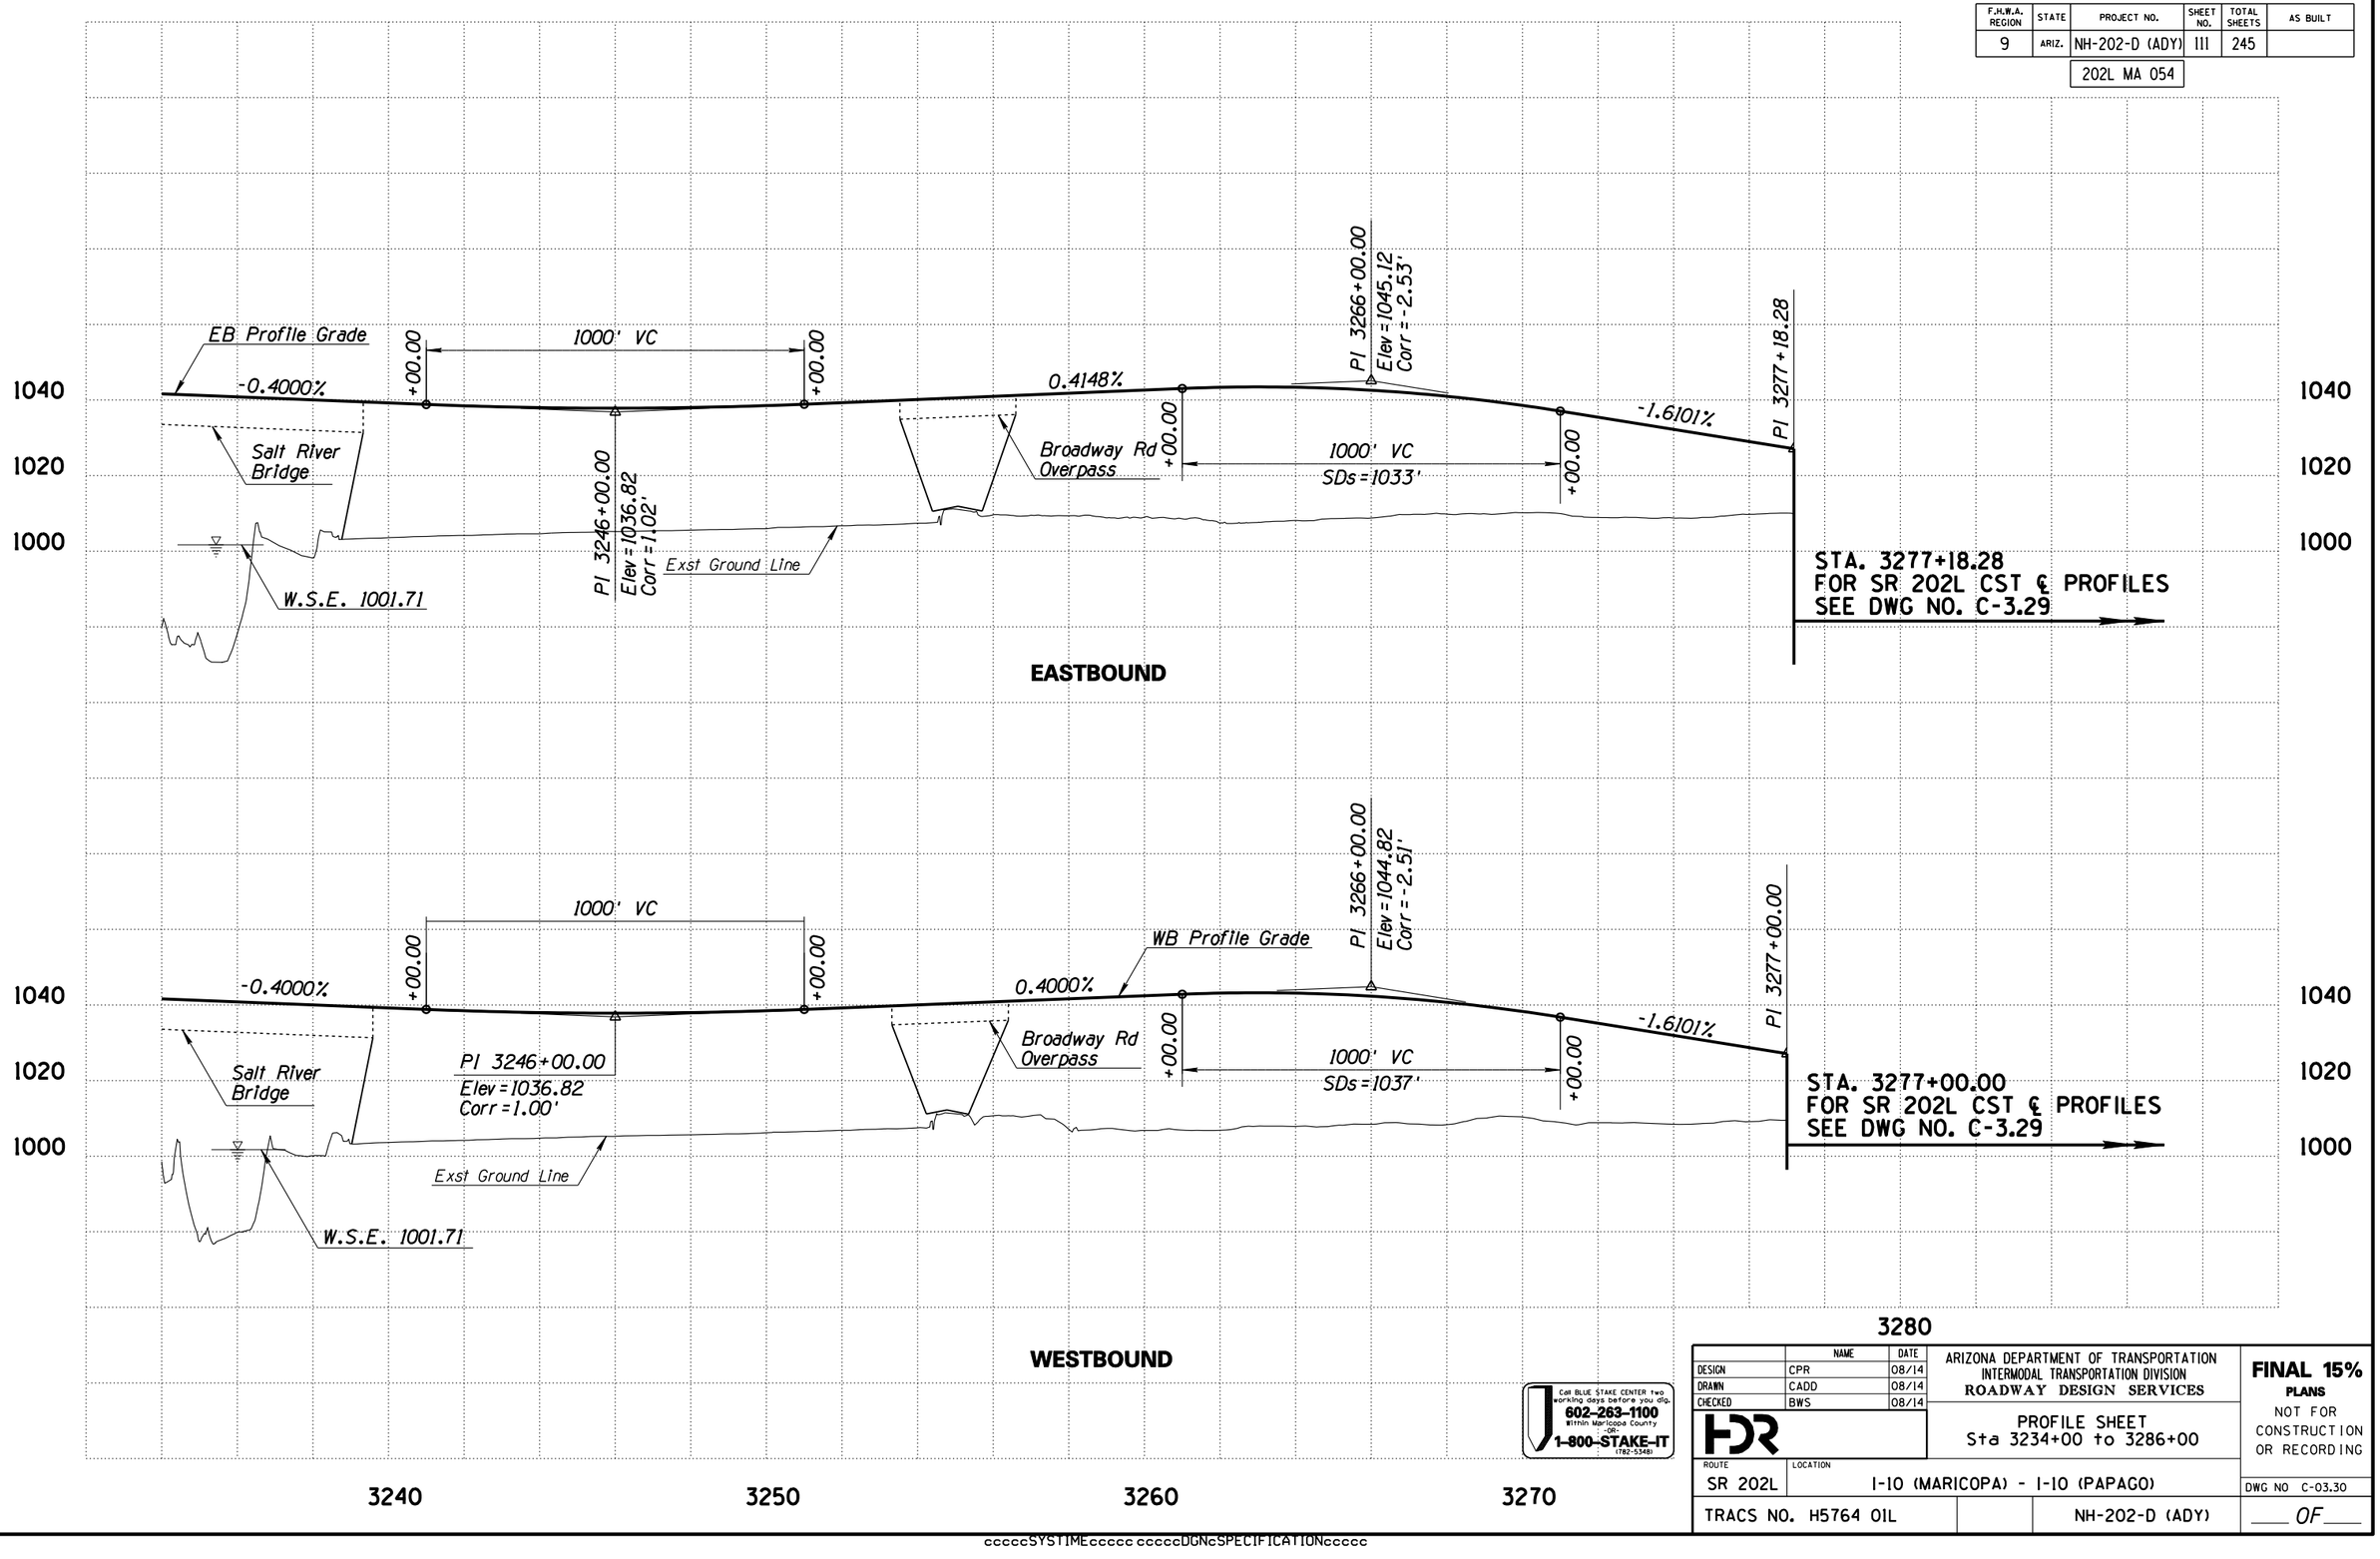

Call BLUE STAKE CENTER two working days before you dig.
602-263-1100
Within Maricopa County
OR
1-800-STAKE-IT
(782-5348)

	NAME	DATE
DESIGN	CPR	08/14
DRAWN	CADD	08/14
CHECKED	BWS	08/14

ARIZONA DEPARTMENT OF TRANSPORTATION
INTERMODAL TRANSPORTATION DIVISION
ROADWAY DESIGN SERVICES

PROFILE SHEET
Sta 3234+00 to 3286+00

FINAL 15%
PLANS
NOT FOR CONSTRUCTION OR RECORDING


ROUTE	LOCATION	DWG NO
SR 202L	I-10 (MARICOPA) - I-10 (PAPAGO)	C-03.30
TRACS NO. H5764 01L	NH-202-D (ADY)	___ OF ___

FILE NAME: c:\pwworking\phx\d0169640\PR5764W59_19.DGN
SURVEY NO. | FINISHED PLANS- | REVISIONS- | LOCATION- | DATE-
PLOT SCALE: 1:400
PLOT BY: ahoffman
PLOT DATE: 8/12/2014
TIME: 10:39:58 AM
SURVEY NO. | FINISHED PLANS- | REVISIONS- | LOCATION- | DATE-

ccccSYSTIMEcccccc ccccDGNcSPECIFICATIONcccccc


F.H.W.A. REGION	STATE	PROJECT NO.	SHEET NO.	TOTAL SHEETS	AS BUILT
9	ARIZ.	NH-202-D (ADY)	112	245	

202L MA 054

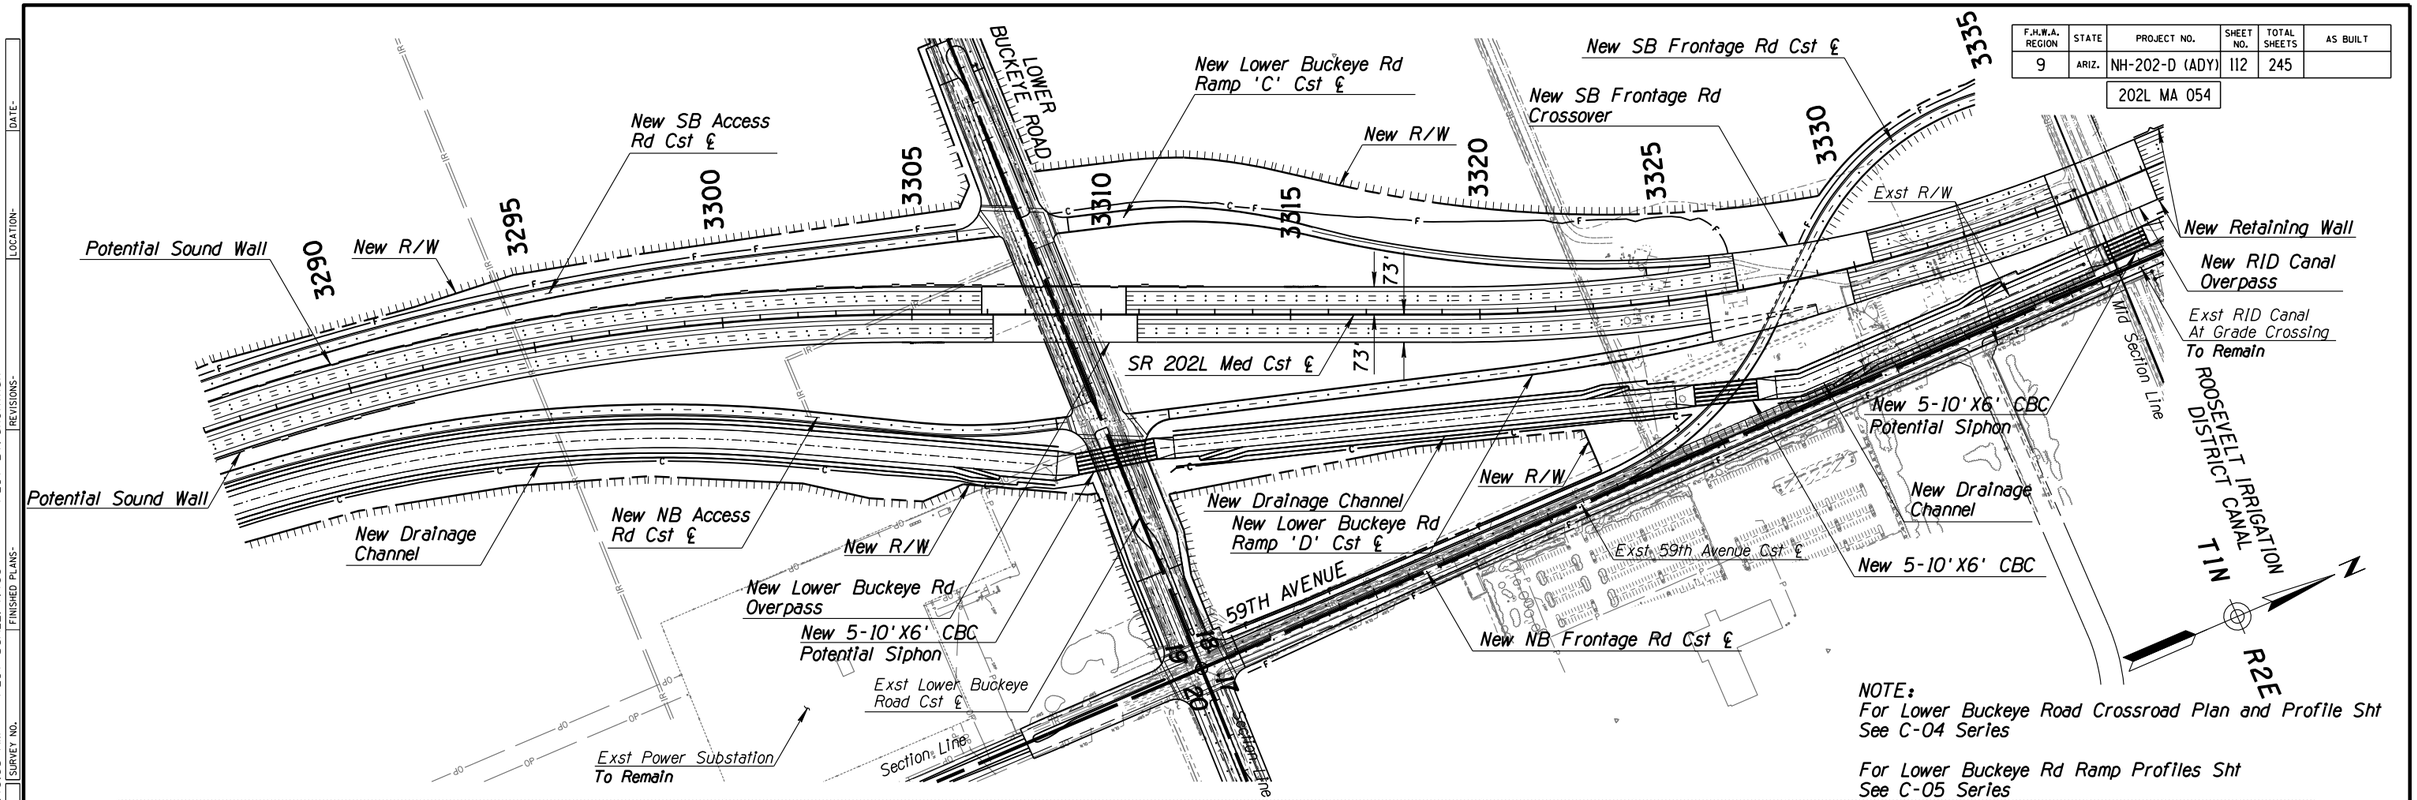

NOTE:
For Lower Buckeye Road Crossroad Plan and Profile Sht See C-04 Series

For Lower Buckeye Rd Ramp Profiles Sht See C-05 Series

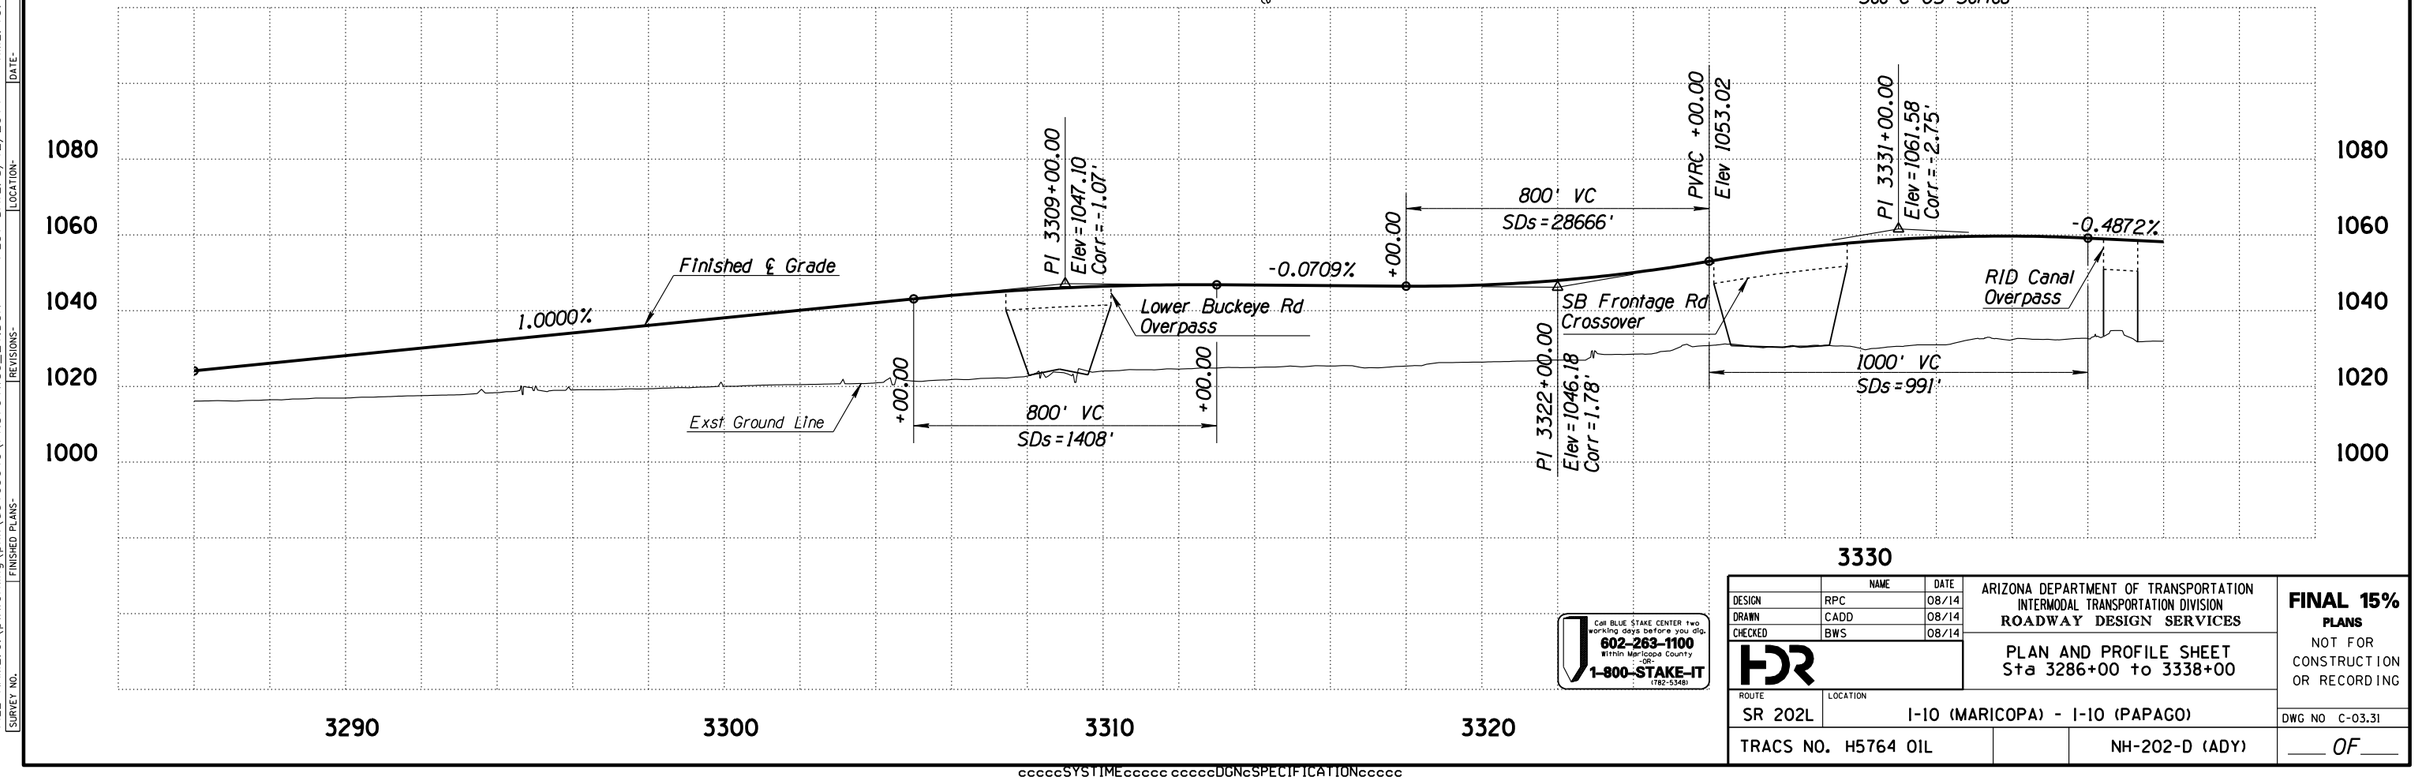

Call BLUE STAKE CENTER two working days before you dig.
602-263-1100 Within Maricopa County
-OR-
1-800-STAKE-IT (782-5348)

	NAME	DATE
DESIGN	RPC	08/14
DRAWN	CADD	08/14
CHECKED	BWS	08/14

ARIZONA DEPARTMENT OF TRANSPORTATION
INTERMODAL TRANSPORTATION DIVISION
ROADWAY DESIGN SERVICES

PLAN AND PROFILE SHEET
Sta 3286+00 to 3338+00

FINAL 15%
PLANS
NOT FOR CONSTRUCTION OR RECORDING

ROUTE	LOCATION	DWG NO
SR 202L	I-10 (MARICOPA) - I-10 (PAPAGO)	C-03.31
TRACS NO. H5764 01L	NH-202-D (ADY)	___ OF ___


FILE NAME: c:\pwworking\phx\d0169640\PN5764W59_21.DGN PLOT DATE: 8/12/2014 TIME: 10:40:03 AM PLOT SCALE: 1:400 PLOT BY: ahoffman


SURVEY NO. | FINISHED PLANS- | REVISIONS- | LOCATION- | DATE-

ccccSYSTIMEcccccccccDGNcSPECIFICATIONcccccc

F.H.W.A. REGION	STATE	PROJECT NO.	SHEET NO.	TOTAL SHEETS	AS BUILT
9	ARIZ.	NH-202-D (ADY)	113	245	

202L MA 054

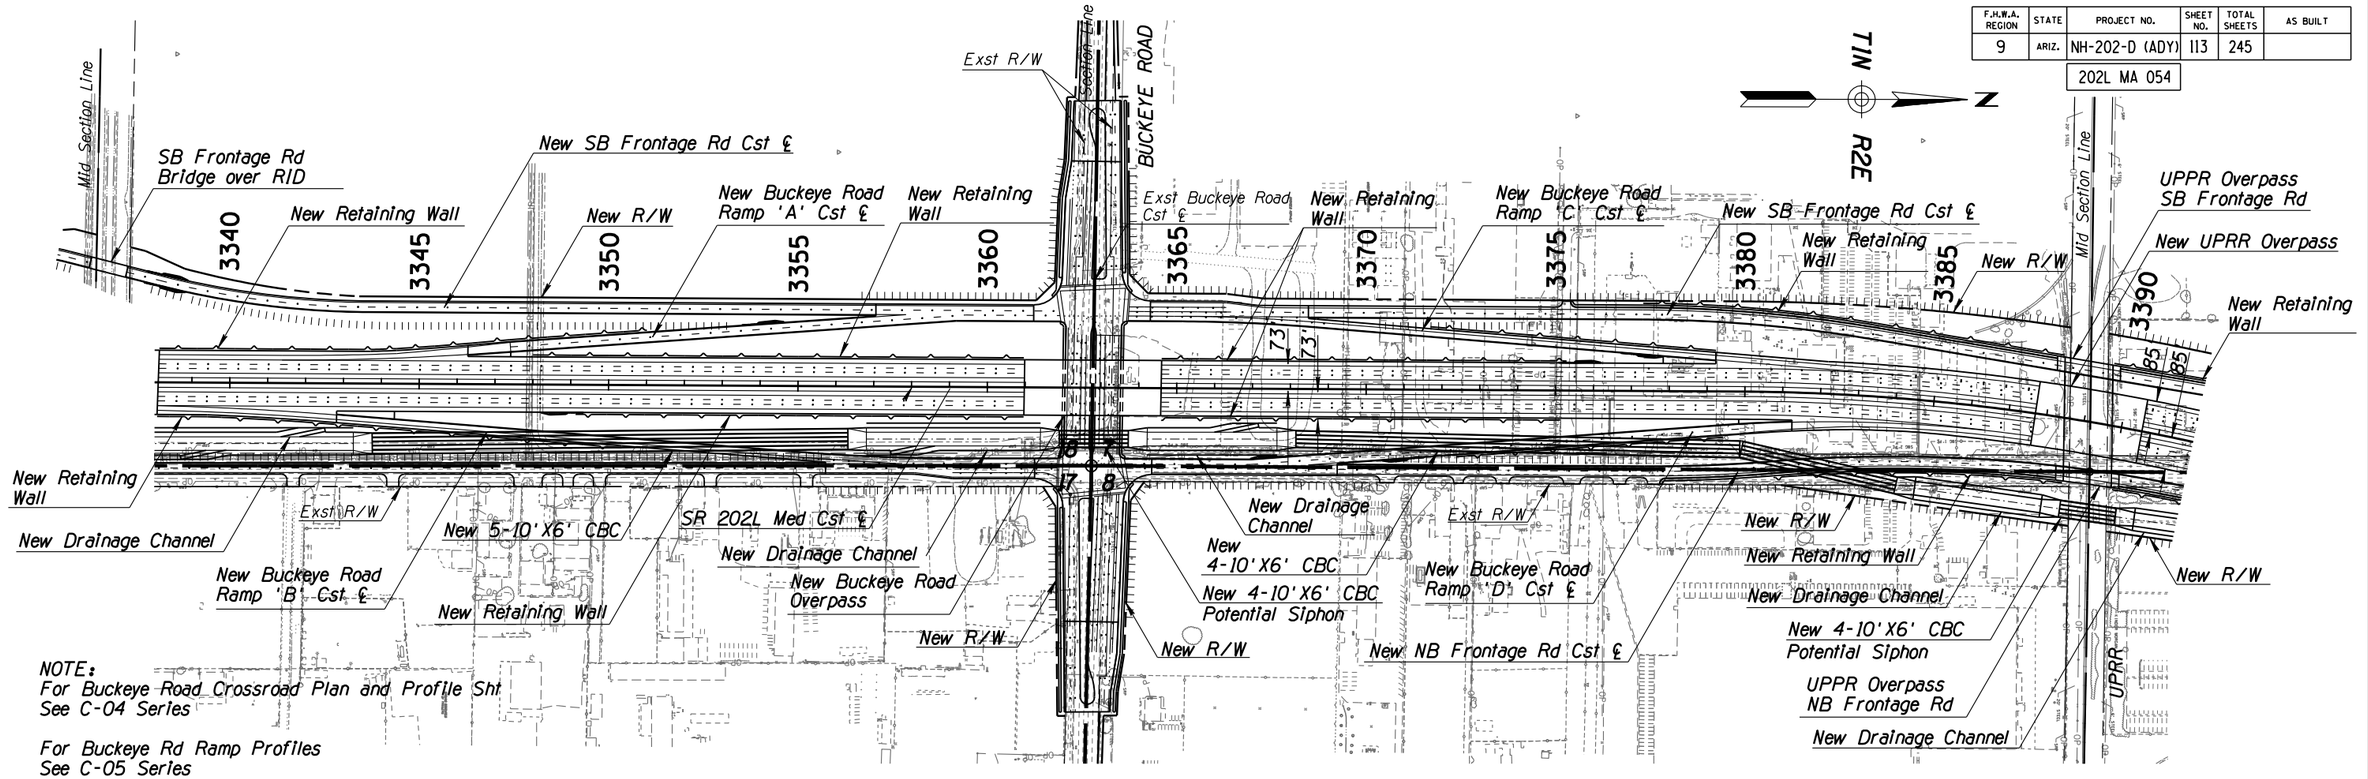

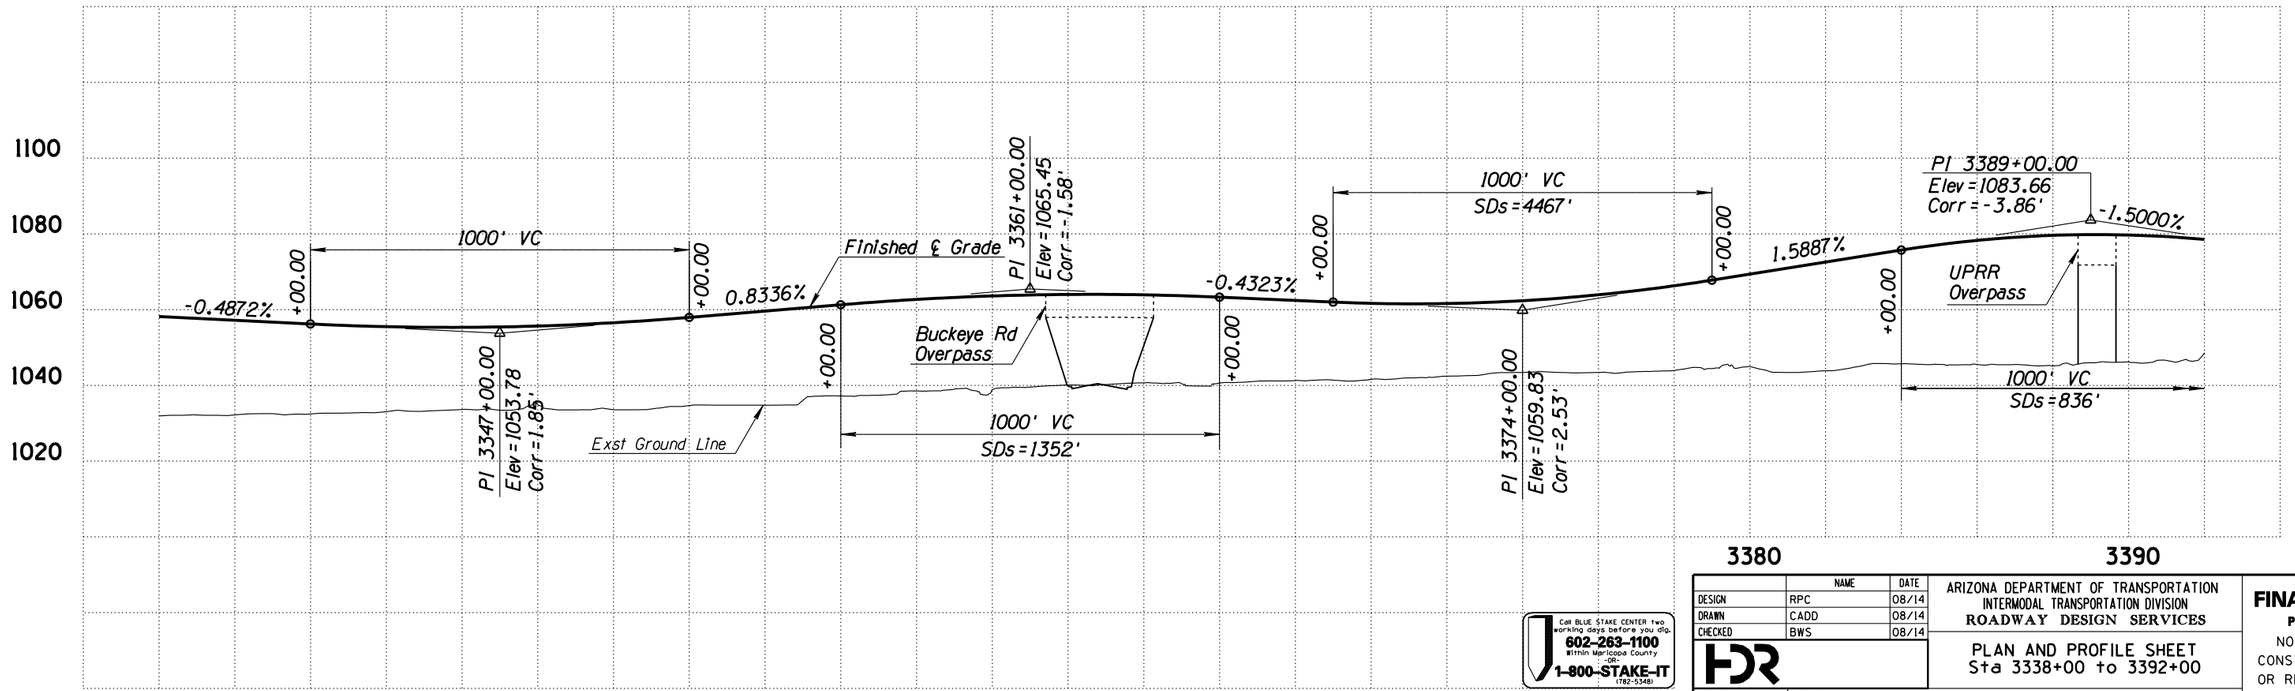

Call BLUE STAKE CENTER two working days before you dig.
602-263-1100 Within Maricopa County
-OR-
1-800-STAKE-IT (782-5348)

	NAME	DATE
DESIGN	RPC	08/14
DRAWN	CADD	08/14
CHECKED	BWS	08/14

ARIZONA DEPARTMENT OF TRANSPORTATION
INTERMODAL TRANSPORTATION DIVISION
ROADWAY DESIGN SERVICES

PLAN AND PROFILE SHEET
Sta 3338+00 to 3392+00

FINAL 15%
PLANS
NOT FOR CONSTRUCTION OR RECORDING

ROUTE	LOCATION	DWG NO
SR 202L	I-10 (MARICOPA) - I-10 (PAPAGO)	C-03.32

TRACS NO. H5764 01L | NH-202-D (ADY) | ___ OF ___


FILE NAME: c:\pwworking\phx\d0169640\PN5764W59_22.DGN PLOT DATE: 8/12/2014 TIME: 10:40:13 AM PLOT SCALE: 1:400 PLOT BY: ahoffman


SURVEY NO. | FINISHED PLANS- | REVISIONS- | LOCATION- | DATE-

ccccSYSTIMEccccc ccccDGNcSPECIFICATIONccccc

F.H.W.A. REGION	STATE	PROJECT NO.	SHEET NO.	TOTAL SHEETS	AS BUILT
9	ARIZ.	NH-202-D (ADY)	114	245	

202L MA 054

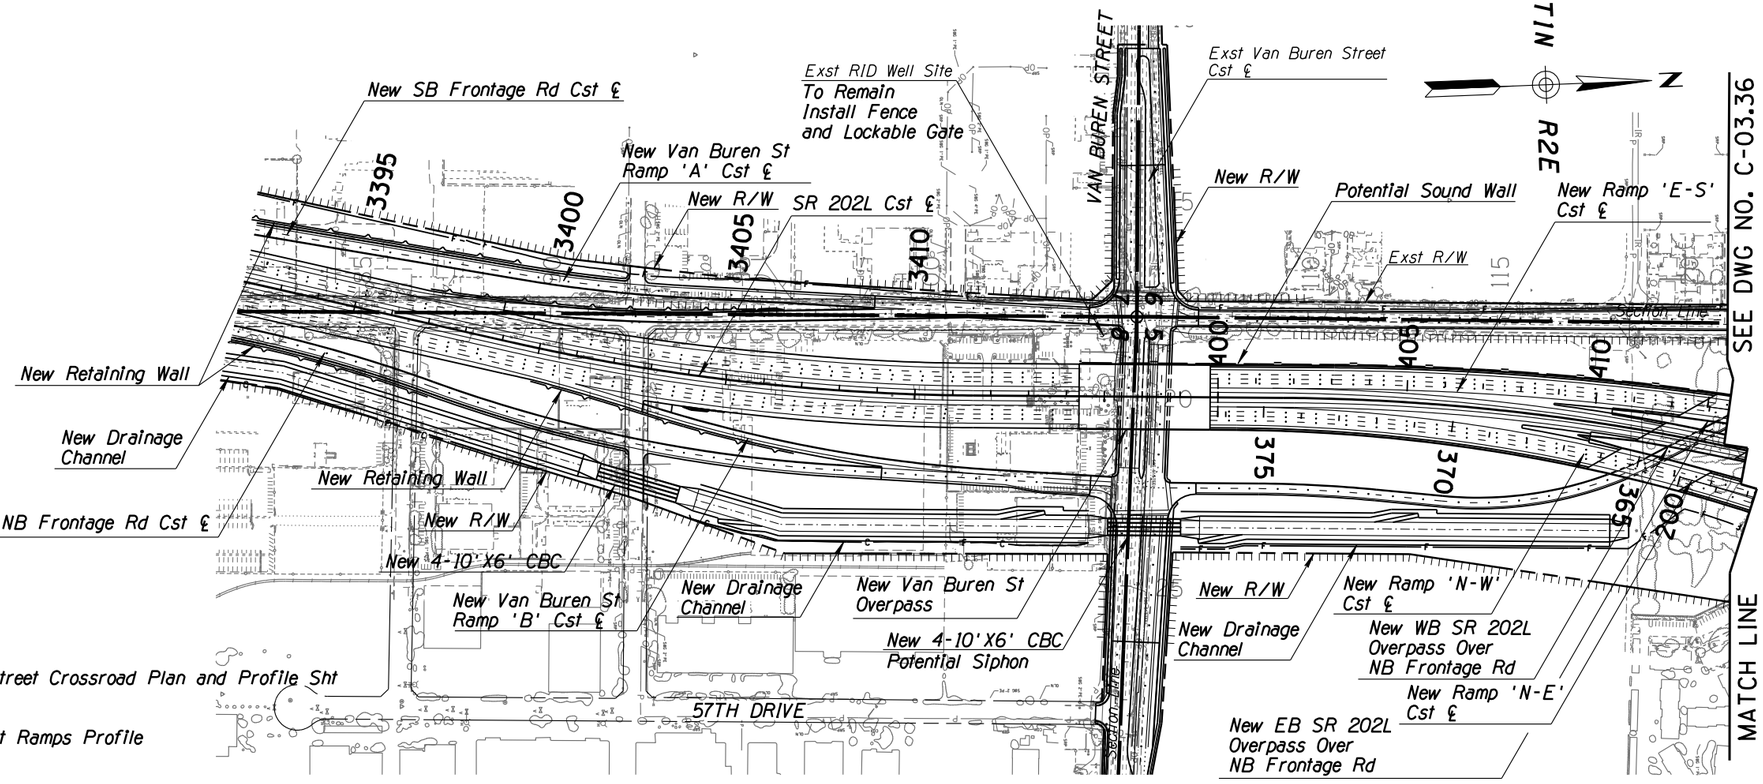

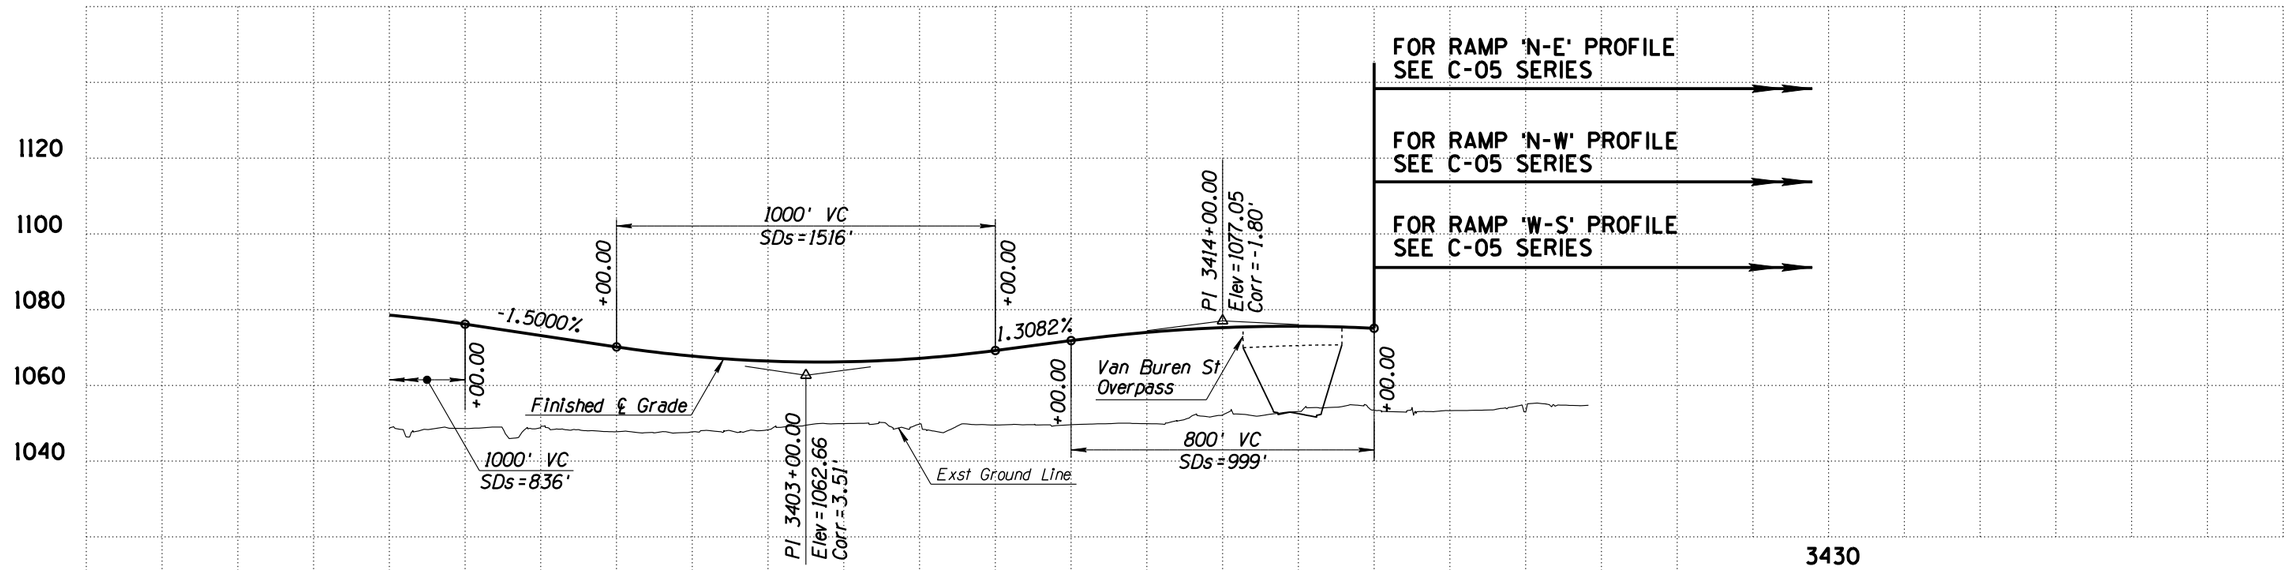

Call BLUE STAKE CENTER two working days before you dig.
602-263-1100
Within Maricopa County
-OR-
1-800-STAKE-IT
(782-5348)

	NAME	DATE
DESIGN	RPC	08/14
DRAWN	CADD	08/14
CHECKED	BWS	08/14

ARIZONA DEPARTMENT OF TRANSPORTATION
INTERMODAL TRANSPORTATION DIVISION
ROADWAY DESIGN SERVICES

PLAN AND PROFILE SHEET
Sta 3392+00 to 3418+00

FINAL 15%
PLANS
NOT FOR CONSTRUCTION OR RECORDING

ROUTE	LOCATION	DWG NO
SR 202L	I-10 (MARICOPA) - I-10 (PAPAGO)	C-03.33

TRACS NO. H5764 01L | NH-202-D (ADY) | ___ OF ___

FILE NAME: c:\pwworking\phx\d0169640\PN5764W59_23.DGN PLOT DATE: 8/12/2014 TIME: 10:40:18 AM PLOT SCALE: 1:400 PLOT BY: ahoffman

SURVEY NO. | FINISHED PLANS- | REVISIONS- | LOCATION- | DATE-

ccccSYSTIMEcccccccccDGNcSPECIFICATIONcccccc

F.H.W.A. REGION	STATE	PROJECT NO.	SHEET NO.	TOTAL SHEETS	AS BUILT
9	ARIZ.	NH-202-D (ADY)	115	245	

202L MA 054

Section Line

35 | 36

2 | 1

7175 7180 7185 7190 7195 7200 7205 7210 7215 7220 7225

75TH AVENUE

Exst R/W

Exst I-10 Cst ℄

Exst 75th Ave Ramp 'A' Cst ℄

New Retaining Wall

New 75th Ave Ramp 'C' Cst ℄

Exst R/W

New Retaining Wall

Exst R/W

Exst 75th Ave Ramp 'B' Cst ℄

Exst 75th Ave Underpass To Remain

New Retaining Wall

Exst 75th Ave Ramp 'D' Cst ℄

Exst R/W

New 75th Ave Ramp 'D' Cst ℄

New Retaining Wall

SEE DWG NO. C-03.35

Mid Section Line

2

Mid Section Line

Mid Section Line

ROOSEVELT STREET

Section Line

Call BLUE STAKE CENTER two working days before you dig.
602-263-1100
Within Maricopa County
-OR-
1-800-STAKE-IT
(782-5348)

	NAME	DATE
DESIGN	RPC	08/14
DRAWN	CADD	08/14
CHECKED	BWS	08/14

HDR

ARIZONA DEPARTMENT OF TRANSPORTATION
INTERMODAL TRANSPORTATION DIVISION
ROADWAY DESIGN SERVICES

PLAN SHEET
I-10
Sta 7172+00 to 7228+00

FINAL 15%
PLANS
NOT FOR CONSTRUCTION OR RECORDING

ROUTE	LOCATION	DWG NO
SR 202L	I-10 (MARICOPA) - I-10 (PAPAGO)	C-03.34
TRACS NO. H5764 01L	NH-202-D (ADY)	___ OF ___

FILE NAME: c:\pwworking\phx\d0169640\PN5764W59_24.DGN | SURVEY NO. | FINISHED PLANS- | REVISIONS- | LOCATION- | DATE-
PLOT DATE: 8/12/2014 | LOCATION- | DATE-
TIME: 10:40:24 AM PLOT SCALE: 1:400 PLOT BY: ahoffman | REVISIONS- | FINISHED PLANS-

ccccSYSTIMEcccccccccDGNcSPECIFICATIONccccc

F.H.W.A. REGION	STATE	PROJECT NO.	SHEET NO.	TOTAL SHEETS	AS BUILT
9	ARIZ.	NH-202-D (ADY)	116	245	
		202L MA 054			

Section Line

36 | 31

1 | 6

67TH AVENUE

SEE DWG NO. C-03.34

SEE DWG NO. C-03.36

MATCH LINE

New 75th Ave Ramp 'C' Cst ℄

New Retaining Wall

Exst R/W

New 67th Ave Ramp 'A' Cst ℄

New Retaining Wall

New Retaining Wall

Exst R/W

New WB Access Rd Cst ℄

Potential Sound Wall

New 75th Ave Ramp 'D' Cst ℄

New Retaining Wall

Exst R/W

Exst I-10 Cst ℄

New Retaining Wall

New 67th Ave Ramp 'B' Cst ℄

Exst R/W

New EB Access Rd Cst ℄

New Retaining Wall

Exst 67th Ave Underpass To Remain

N

Mid Section Line

Mid Section Line

ROOSEVELT STREET

Section Line

Call BLUE STAKE CENTER two working days before you dig.
602-263-1100
Within Maricopa County
-OR-
1-800-STAKE-IT
(782-5348)

	NAME	DATE
DESIGN	RPC	08/14
DRAWN	CADD	08/14
CHECKED	BWS	08/14

HDR

ARIZONA DEPARTMENT OF TRANSPORTATION
INTERMODAL TRANSPORTATION DIVISION
ROADWAY DESIGN SERVICES

PLAN SHEET
I-10
Sta 7228+00 to 7284+00

FINAL 15%
PLANS
NOT FOR CONSTRUCTION OR RECORDING

ROUTE	LOCATION	DWG NO
SR 202L	I-10 (MARICOPA) - I-10 (PAPAGO)	C-03.35
TRACS NO. H5764 01L	NH-202-D (ADY)	___ OF ___

FILE NAME: c:\pwworking\phx\d0169640\PN5764W59_25.DGN | SURVEY NO. | FINISHED PLANS- | REVISIONS- | LOCATION- | DATE-
PLOT DATE: 8/12/2014 | FINISHED PLANS- | REVISIONS- | LOCATION- | DATE-
TIME: 10:40:31 AM PLOT SCALE: 1:400 PLOT BY: ahoffman | SURVEY NO. | FINISHED PLANS- | REVISIONS- | LOCATION- | DATE-

ccccSYSTIMEccccc ccccDGNcSPECIFICATIONccccc

F.H.W.A. REGION	STATE	PROJECT NO.	SHEET NO.	TOTAL SHEETS	AS BUILT
9	ARIZ.	NH-202-D (ADY)	117	245	
		202L MA 054			

Section Line

31 | 32

6 | 5

Section Line

63RD AVENUE

59TH AVENUE

SEE DWG NO. C-03.35

SEE DWG NO. C-03.37

MATCH LINE

MATCH LINE

Exst 63rd Ave Underpass
To Be Removed

New Ramp 'W-W' Cst ℄

Potential Sound Wall

New Retaining Wall

New 67th Ave Ramp 'C' Cst ℄

New WB Access Rd Cst ℄

New Retaining Wall

Exst 59th Ave Underpass
To Remain

Exst R/W

Exst I-10 Cst ℄

New Ramp W-S Bridge

New Ramp 'W-S' Cst ℄

New Retaining Wall

Exst R/W

New Retaining Wall

Exst R/W

New 67th Ave Ramp 'D' Cst ℄

New R/W

New Retaining Wall

New Retaining Wall

Potential Sound Wall

New Retaining Wall

Potential Sound Wall

New Ramp 'E-S' Cst ℄

New EB Access Rd Cst ℄

New Ramp 'E-S' Bridge

New Ramp 'N-W' Bridge

Exst R/W

New Ramp 'N-E' Cst ℄

New EB Access Rd Bridge

New R/W

New Retaining Wall

New Retaining Wall

New HOV Bridge

New EB Access Rd Cst ℄

New R/W

New Roosevelt Street Overpass

ROOSEVELT STREET

Mid Section Line

ROOSEVELT STREET

New Ramp 'W-S' Cst ℄

New Ramp 'N-W' Cst ℄

Potential Sound Wall

New Ramp 'N-E' Cst ℄

Mid Section Line

MATCH LINE

SEE DWG NO. C-03.33

Call BLUE STAKE CENTER two working days before you dig.
602-263-1100
Within Maricopa County
-OR-
1-800-STAKE-IT
(782-5348)

	NAME	DATE
DESIGN	RPC	08/14
DRAWN	CADD	08/14
CHECKED	BWS	08/14

HDR

ARIZONA DEPARTMENT OF TRANSPORTATION
INTERMODAL TRANSPORTATION DIVISION
ROADWAY DESIGN SERVICES

PLAN SHEET
I-10
Sta 7284+00 to 7340+00

FINAL 15%
PLANS
NOT FOR CONSTRUCTION OR RECORDING


ROUTE	LOCATION	DWG NO
SR 202L	I-10 (MARICOPA) - I-10 (PAPAGO)	C-03.36
TRACS NO. H5764 01L	NH-202-D (ADY)	___ OF ___

FILE NAME: c:\pwworking\phx\d0169640\PN5764W59_26.DGN | SURVEY NO. | FINISHED PLANS- | REVISIONS- | LOCATION- | DATE-
PLOT SCALE: 1:400 | PLOT BY: ahoffman
TIME: 8:48:37 AM | PLOT DATE: 8/25/2014 | SURVEY NO. | FINISHED PLANS- | REVISIONS- | LOCATION- | DATE-

ccccSYSTIMEccccc ccccDGNcSPECIFICATIONccccc

F.H.W.A. REGION	STATE	PROJECT NO.	SHEET NO.	TOTAL SHEETS	AS BUILT
9	ARIZ.	NH-202-D (ADY)	118	245	

202L MA 054

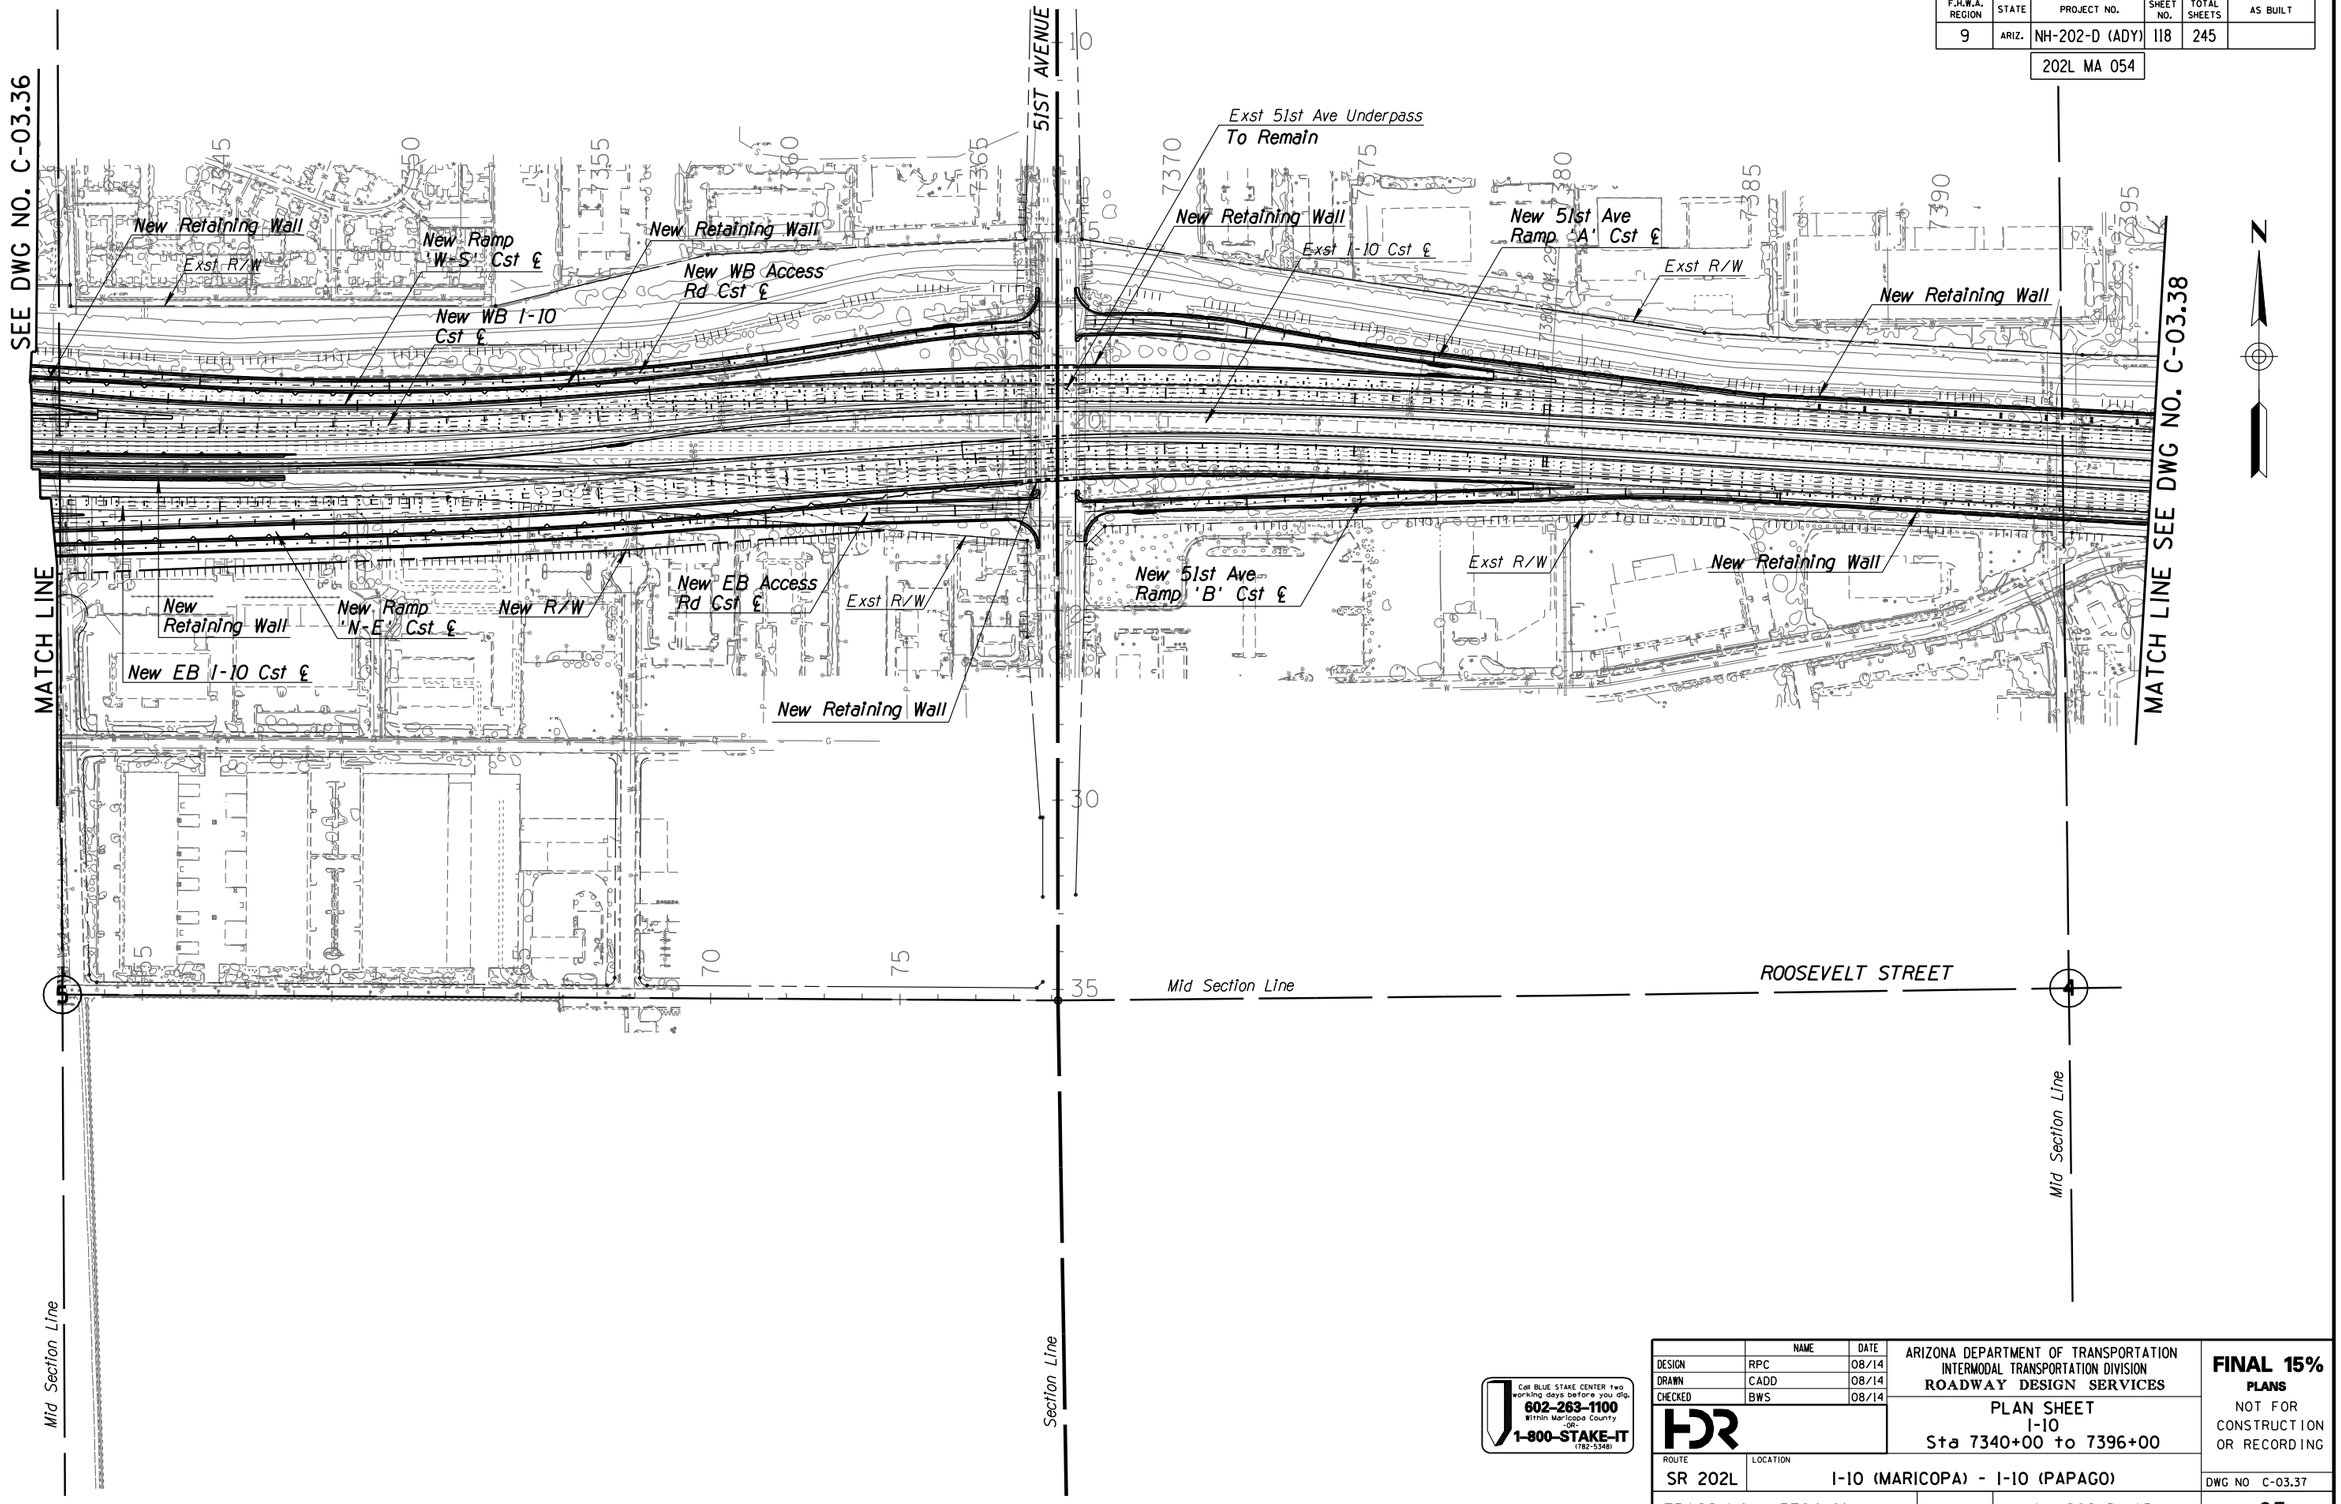

Call BLUE STAKE CENTER two working days before you dig.
602-263-1100 Within Maricopa County -OR- 1-800-STAKE-IT (782-5348)

	NAME	DATE
DESIGN	RPC	08/14
DRAWN	CADD	08/14
CHECKED	BWS	08/14

HDR

ARIZONA DEPARTMENT OF TRANSPORTATION
INTERMODAL TRANSPORTATION DIVISION
ROADWAY DESIGN SERVICES

PLAN SHEET
I-10
Sta 7340+00 to 7396+00

FINAL 15%
PLANS
NOT FOR CONSTRUCTION OR RECORDING

ROUTE	LOCATION	DWG NO
SR 202L	I-10 (MARICOPA) - I-10 (PAPAGO)	C-03.37
TRACS NO. H5764 01L	NH-202-D (ADY)	___ OF ___


FILE NAME: c:\pwworking\phx\d0169640\PN5764W59_27.DGN PLOT DATE: 8/12/2014 TIME: 10:40:48 AM PLOT SCALE: 1:400 PLOT BY: ahoffman

SURVEY NO. | FINISHED PLANS- | REVISIONS- | LOCATION- | DATE-

cccccSYSTIMEccccc ccccDGNcSPECIFICATIONccccc

F.H.W.A. REGION	STATE	PROJECT NO.	SHEET NO.	TOTAL SHEETS	AS BUILT
9	ARIZ.	NH-202-D (ADY)	119	245	

202L MA 054

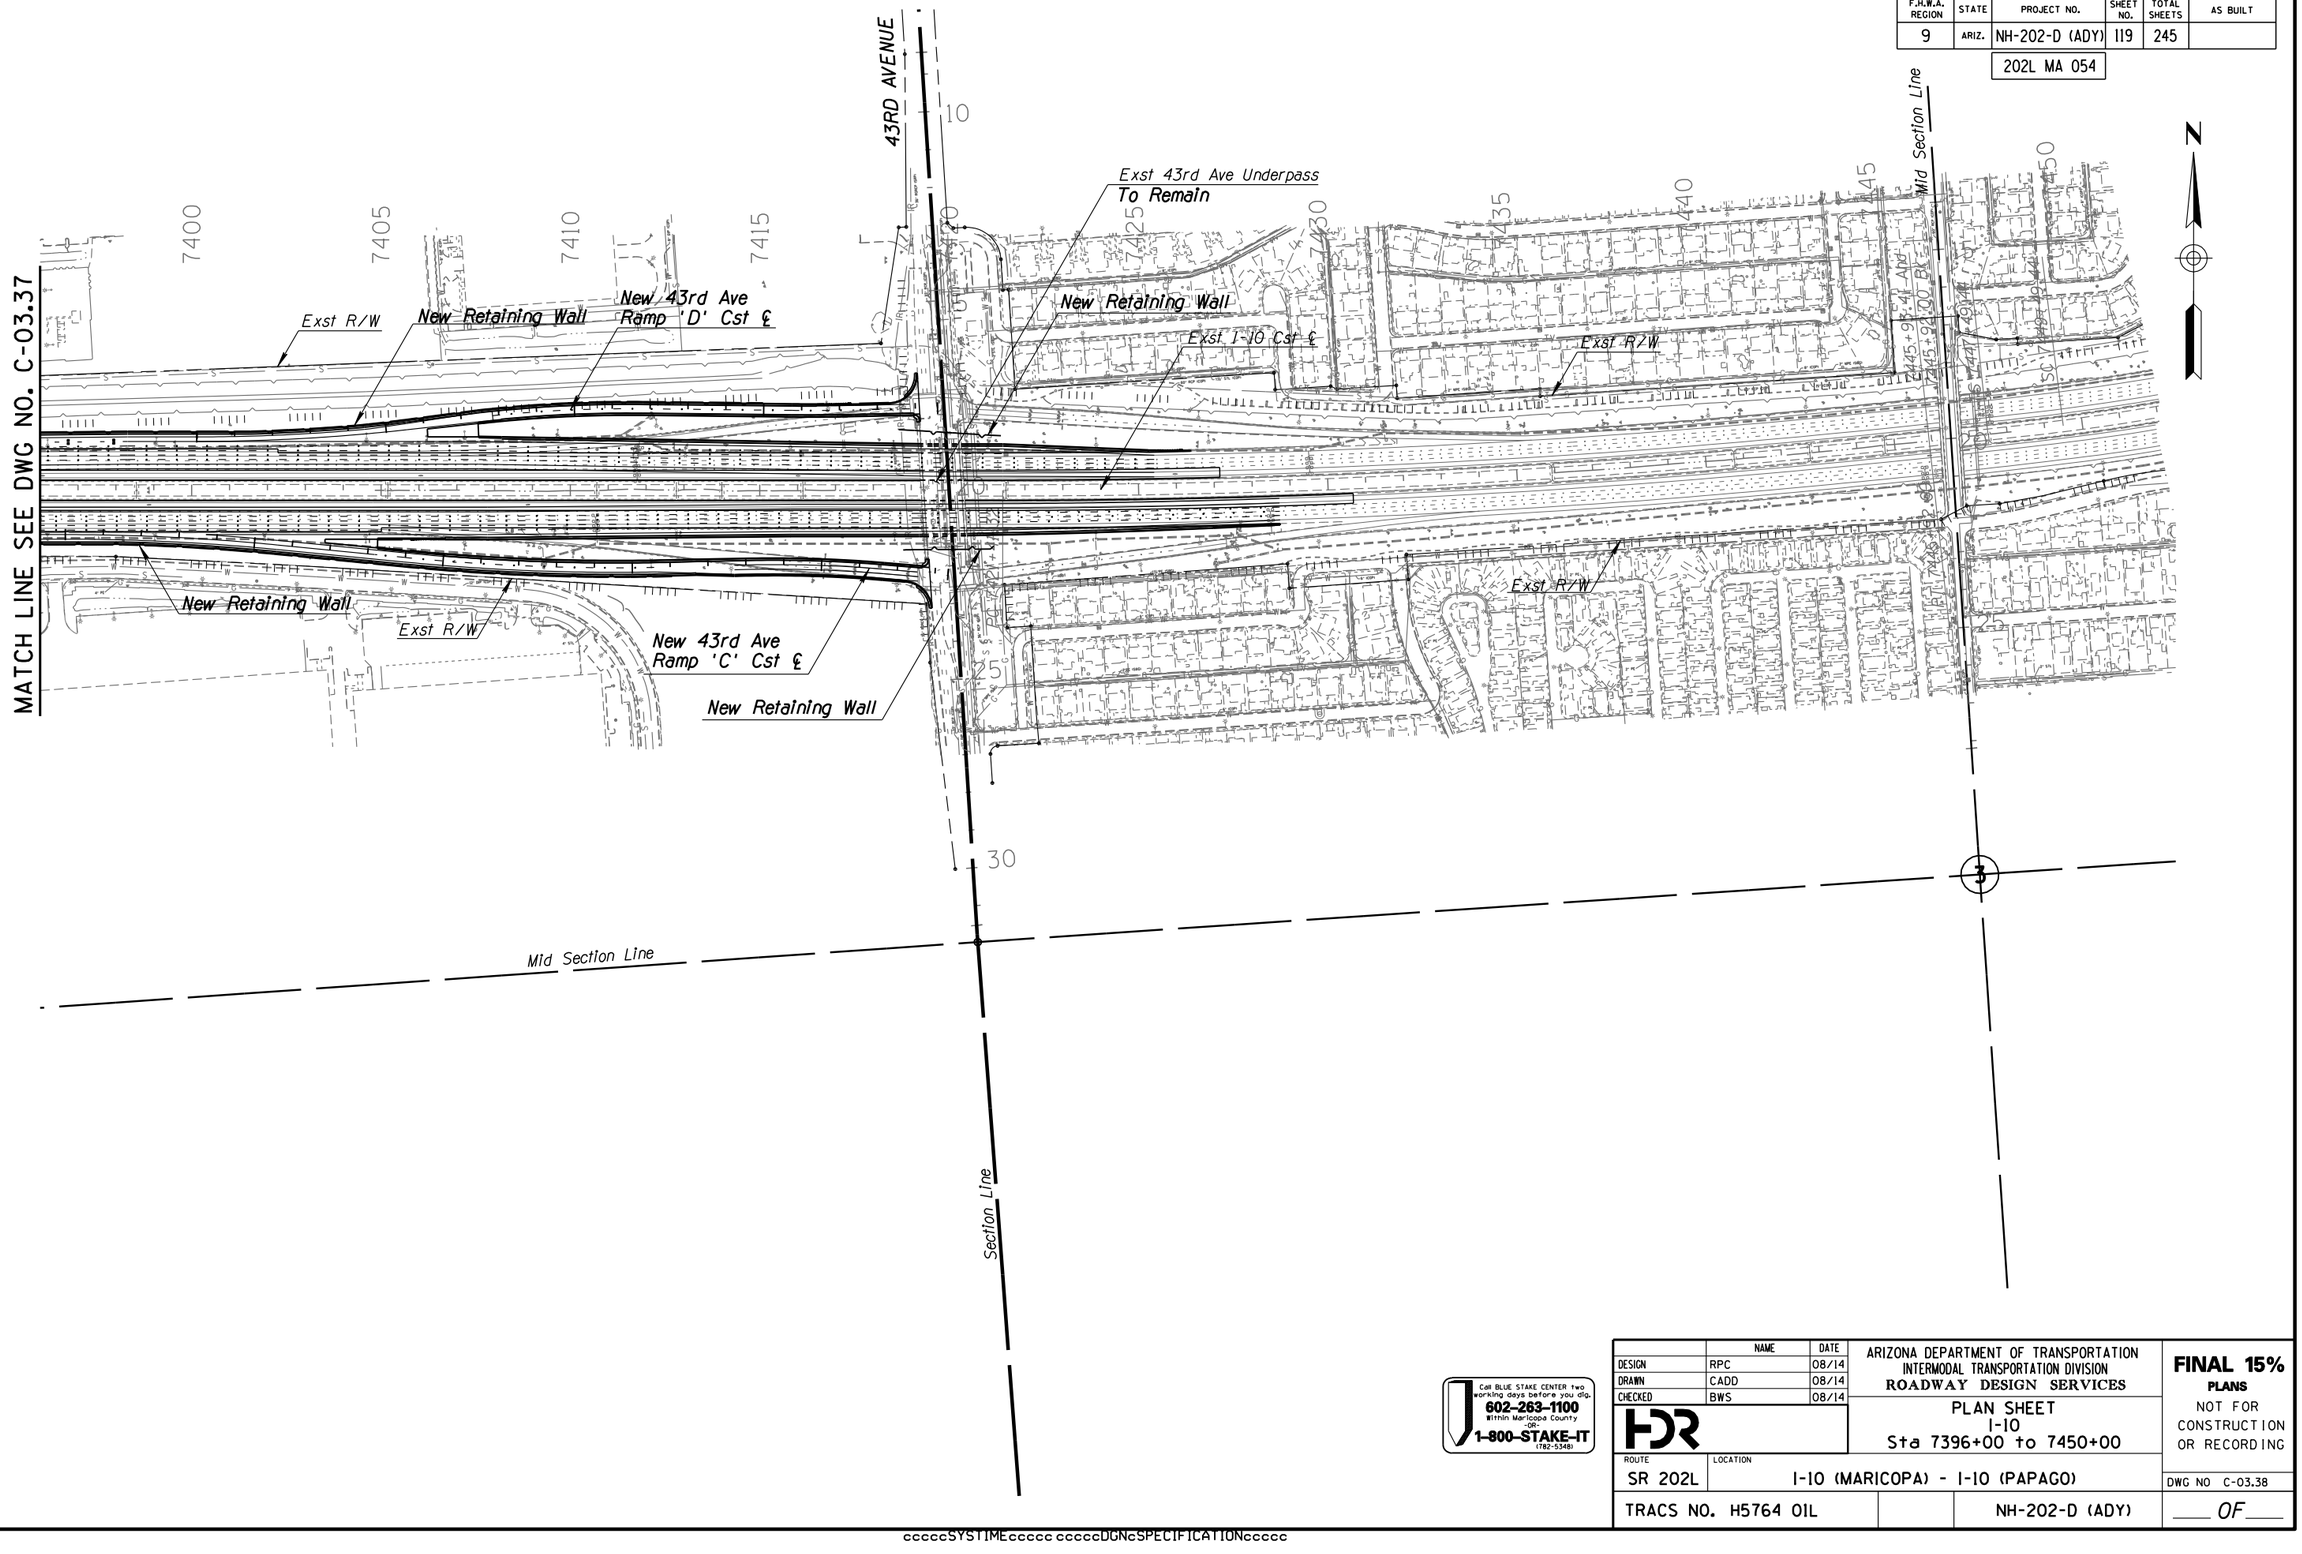

Call BLUE STAKE CENTER two working days before you dig.
602-263-1100
Within Maricopa County
-OR-
1-800-STAKE-IT
(782-5348)

	NAME	DATE
DESIGN	RPC	08/14
DRAWN	CADD	08/14
CHECKED	BWS	08/14

FDR

ARIZONA DEPARTMENT OF TRANSPORTATION
INTERMODAL TRANSPORTATION DIVISION
ROADWAY DESIGN SERVICES

PLAN SHEET
I-10
Sta 7396+00 to 7450+00

FINAL 15%
PLANS
NOT FOR CONSTRUCTION OR RECORDING

ROUTE	LOCATION	DWG NO
SR 202L	I-10 (MARICOPA) - I-10 (PAPAGO)	C-03.38
TRACS NO. H5764 01L	NH-202-D (ADY)	____ OF ____


FILE NAME: c:\pwworking\phx\d0169640\PN5764W59_28.DGN PLOT DATE: 8/12/2014 TIME: 10:40:58 AM PLOT SCALE: 1:400 PLOT BY: ahoffman

SURVEY NO. | FINISHED PLANS- | REVISIONS- | LOCATION- | DATE-

ccccSYSTIMEccccc ccccDGNcSPECIFICATIONccccc

F.H.W.A. REGION	STATE	PROJECT NO.	SHEET NO.	TOTAL SHEETS	AS BUILT
9	ARIZ.	NH-202-D (ADY)	120	245	

202L MA 054

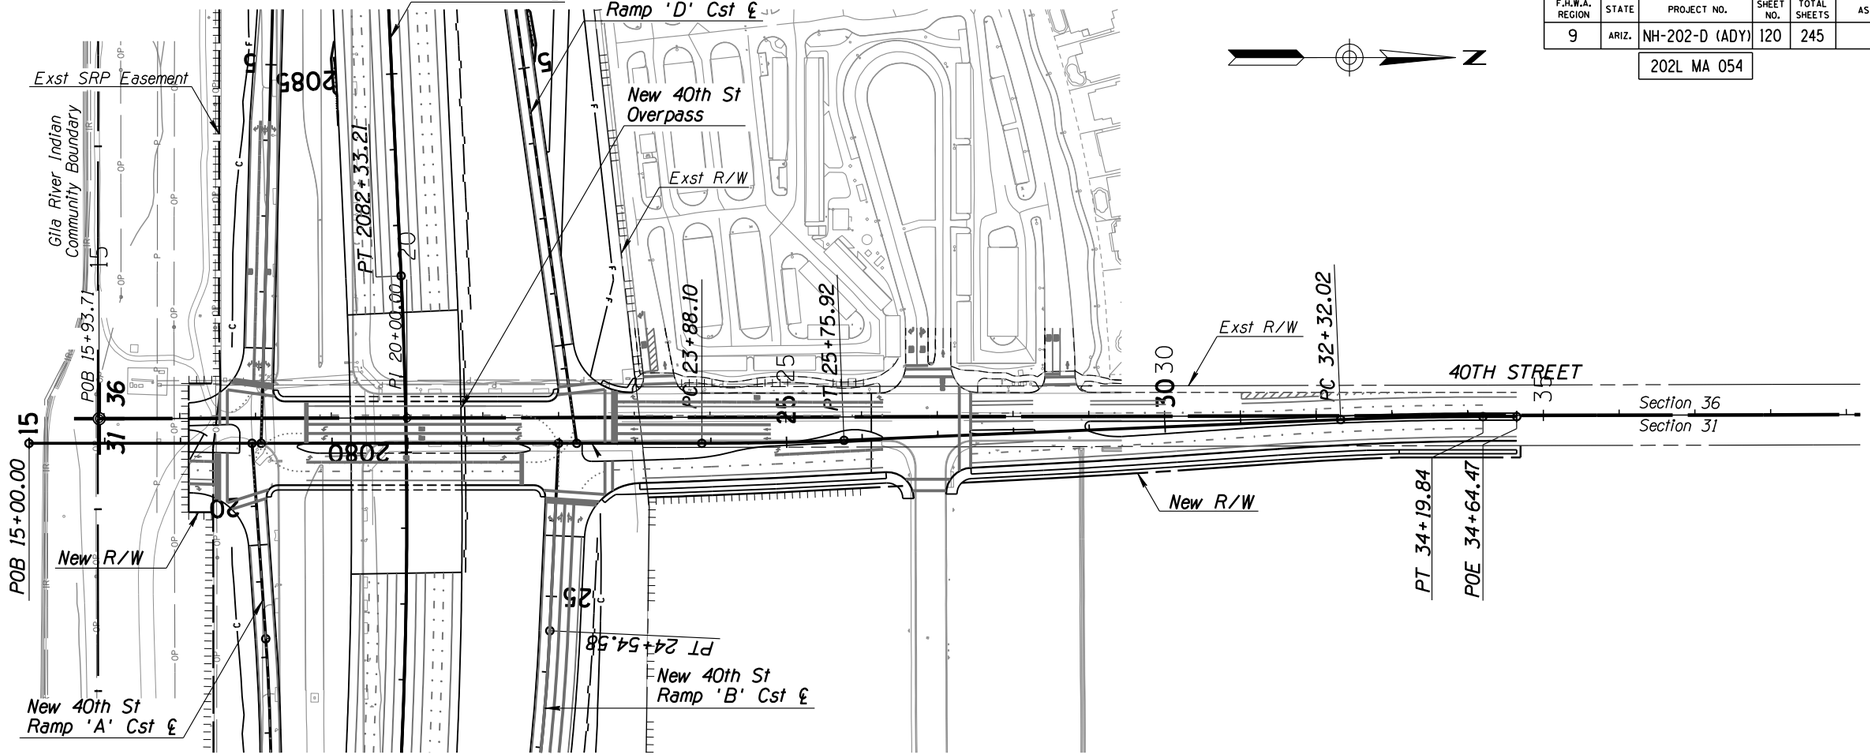

Call BLUE STAKE CENTER two working days before you dig.
602-263-1100 Within Maricopa County -OR- 1-800-STAKE-IT (782-5348)

	NAME	DATE
DESIGN	RPC	08/14
DRAWN	CADD	08/14
CHECKED	BWS	08/14

HDR

ARIZONA DEPARTMENT OF TRANSPORTATION
INTERMODAL TRANSPORTATION DIVISION
ROADWAY DESIGN SERVICES

PLAN & PROFILE SHEET
40TH STREET CROSSROAD

FINAL 15%
PLANS
NOT FOR CONSTRUCTION OR RECORDING


ROUTE	LOCATION	DWG NO
SR 202L	I-10 (MARICOPA) - I-10 (PAPAGO)	C-04.01
TRACS NO. H5764 01L	NH-202-D (ADY)	___ OF ___


FILE NAME: c:\pwworking\phx\d0113218\PN5764IDCR30.DGN | SURVEY NO. | FINISHED PLANS- | REVISIONS- | LOCATION- | DATE-
PLOT DATE: 8/12/2014 | SURVEY NO. | FINISHED PLANS- | REVISIONS- | LOCATION- | DATE-
TIME: 10:41:04 AM
PLOT SCALE: 1:200
PLOT BY: ahoffman

ccccSYSTIMEccccc ccccDGNcSPECIFICATIONccccc

F.H.W.A. REGION	STATE	PROJECT NO.	SHEET NO.	TOTAL SHEETS	AS BUILT
9	ARIZ.	NH-202-D (ADY)	121	245	

202L MA 054

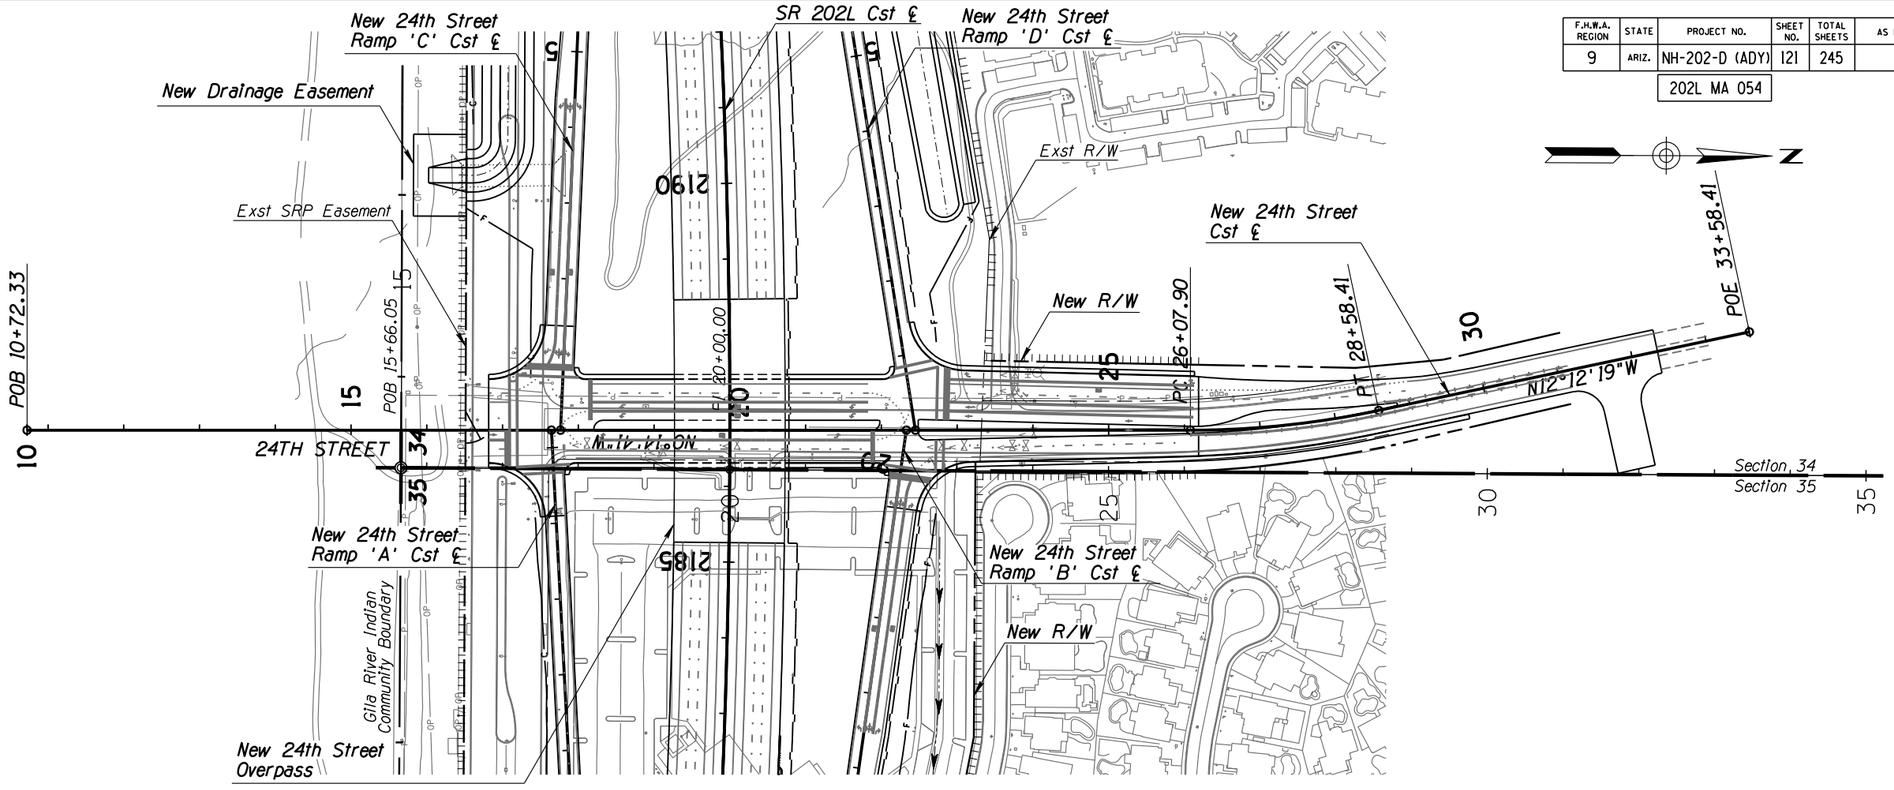

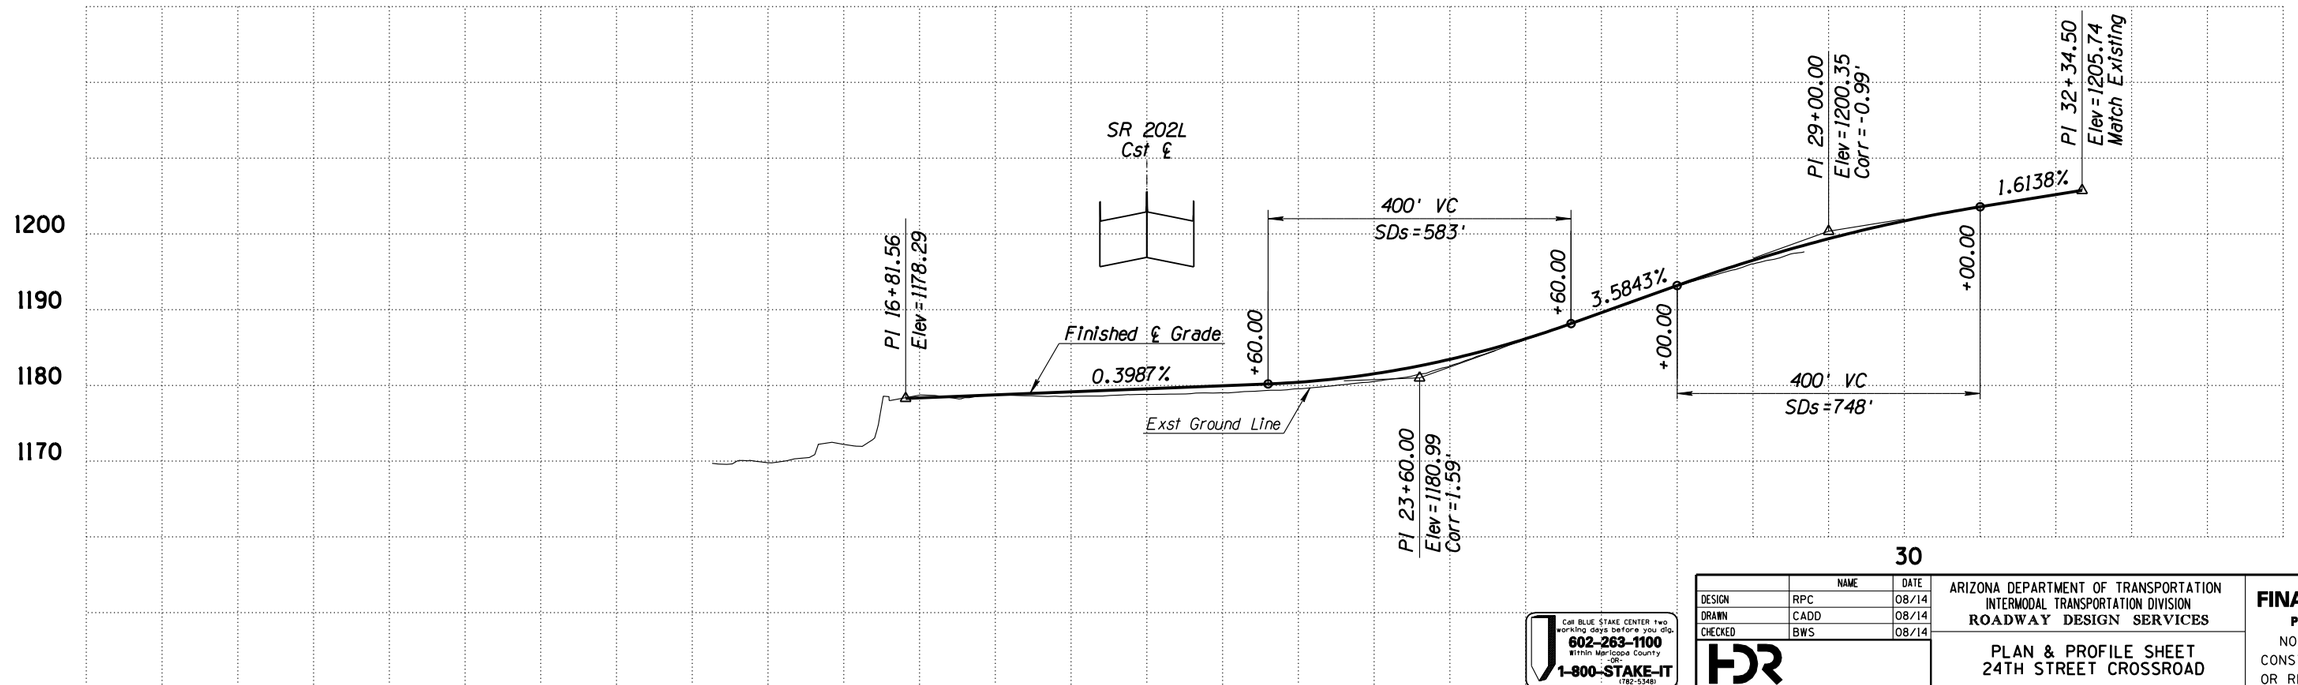

Call BLUE STAKE CENTER two working days before you dig.
602-263-1100
Within Maricopa County
-OR-
1-800-STAKE-IT
(782-5348)

	NAME	DATE
DESIGN	RPC	08/14
DRAWN	CADD	08/14
CHECKED	BWS	08/14

ARIZONA DEPARTMENT OF TRANSPORTATION
INTERMODAL TRANSPORTATION DIVISION
ROADWAY DESIGN SERVICES

PLAN & PROFILE SHEET
24TH STREET CROSSROAD

FINAL 15%
PLANS
NOT FOR CONSTRUCTION OR RECORDING

ROUTE	LOCATION	DWG NO
SR 202L	I-10 (MARICOPA) - I-10 (PAPAGO)	C-04.02


TRACS NO. H5764 01L | NH-202-D (ADY) | ___ OF ___

FILE NAME: c:\pwworking\phx\d0113218\PN5764IDCR31.DGN | SURVEY NO. | FINISHED PLANS- | REVISIONS- | LOCATION- | DATE-
PLOT DATE: 8/12/2014 | SURVEY NO. | FINISHED PLANS- | REVISIONS- | LOCATION- | DATE-
TIME: 10:41:08 AM | PLOT SCALE: 1:200 | PLOT BY: ahoffman

ccccSYSTIMEcccccc ccccDGNcSPECIFICATIONcccccc

F.H.W.A. REGION	STATE	PROJECT NO.	SHEET NO.	TOTAL SHEETS	AS BUILT
9	ARIZ.	NH-202-D (ADY)	122	245	

202L MA 054

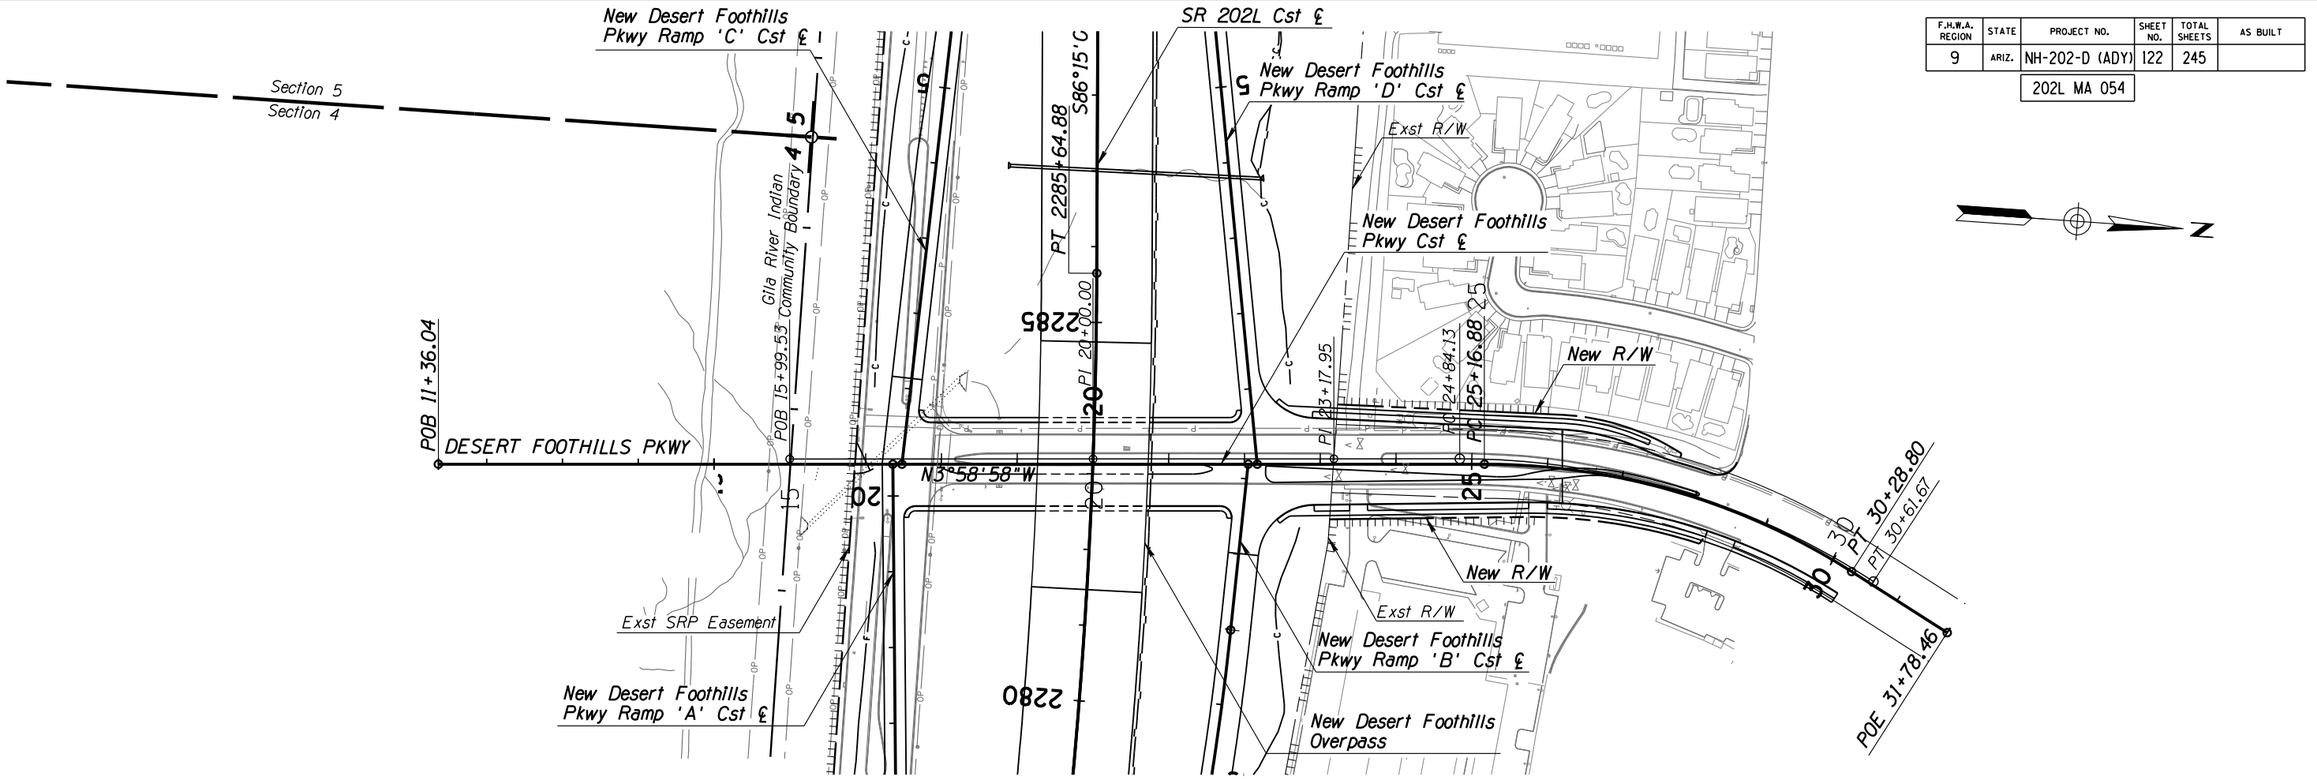

Call BLUE STAKE CENTER two working days before you dig.
602-263-1100 Within Maricopa County -OR- 1-800-STAKE-IT (782-5348)

	NAME	DATE
DESIGN	RPC	08/14
DRAWN	CADD	08/14
CHECKED	BWS	08/14

ARIZONA DEPARTMENT OF TRANSPORTATION
INTERMODAL TRANSPORTATION DIVISION
ROADWAY DESIGN SERVICES

PLAN & PROFILE SHEET
DESERT FOOTHILLS PARKWAY

FINAL 15%
PLANS
NOT FOR CONSTRUCTION OR RECORDING

ROUTE	LOCATION	DWG NO
SR 202L	I-10 (MARICOPA) - I-10 (PAPAGO)	C-04.03
TRACS NO. H5764 01L	NH-202-D (ADY)	___ OF ___


FILE NAME: c:\pwworking\phx\d0113218\PN5764IDCR32.DGN PLOT DATE: 8/12/2014 TIME: 10:41:11 AM PLOT SCALE: 1:200 PLOT BY: ahoffman


SURVEY NO.	FINISHED PLANS-	REVISIONS-	LOCATION-	DATE-

ccccSYSTIMEcccccccccDGNcSPECIFICATIONccccc

F.H.W.A. REGION	STATE	PROJECT NO.	SHEET NO.	TOTAL SHEETS	AS BUILT
9	ARIZ.	NH-202-D (ADY)	123	245	

202L MA 054

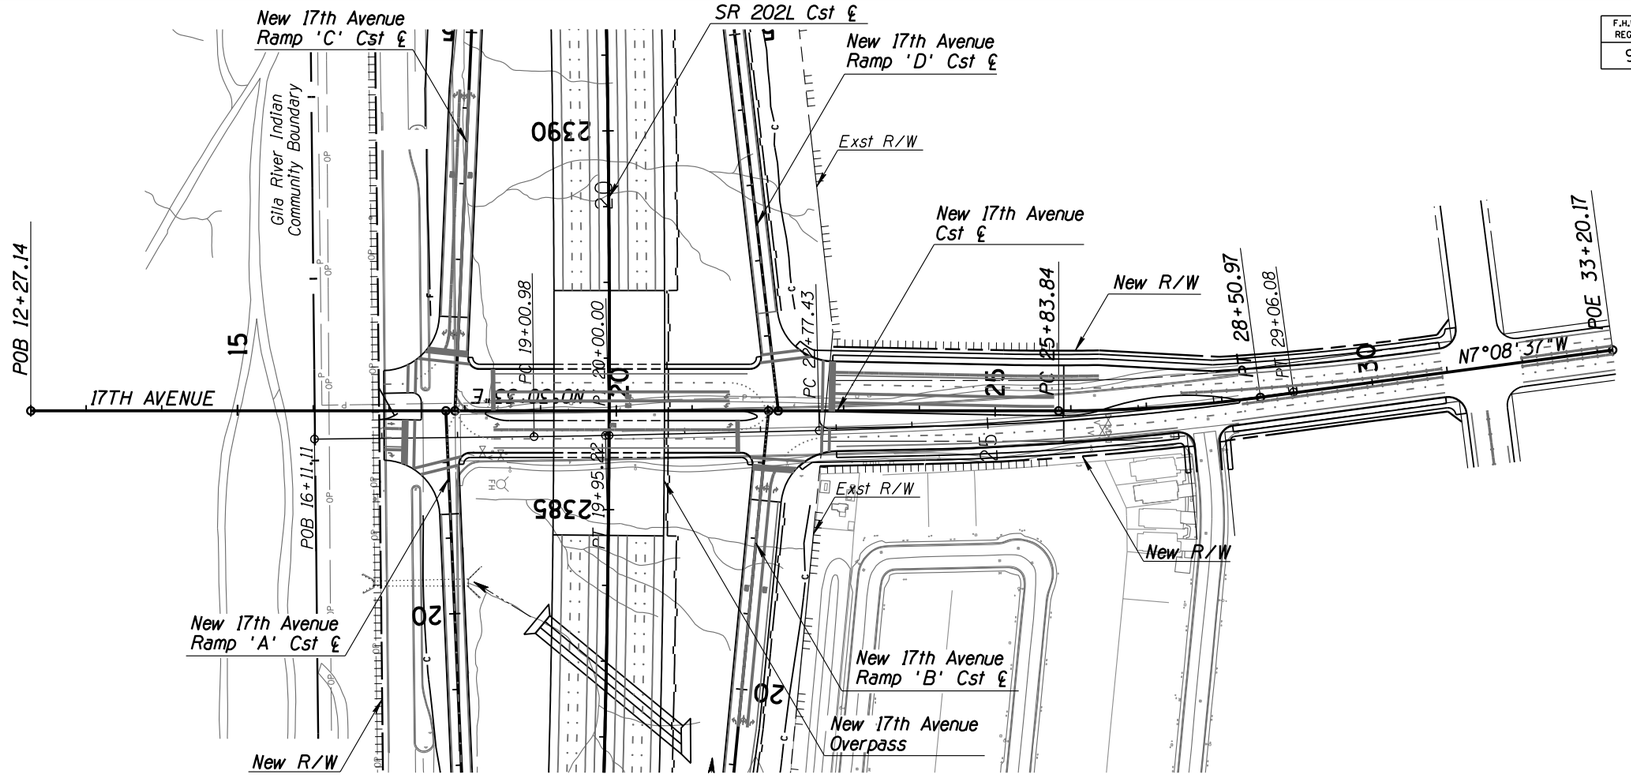

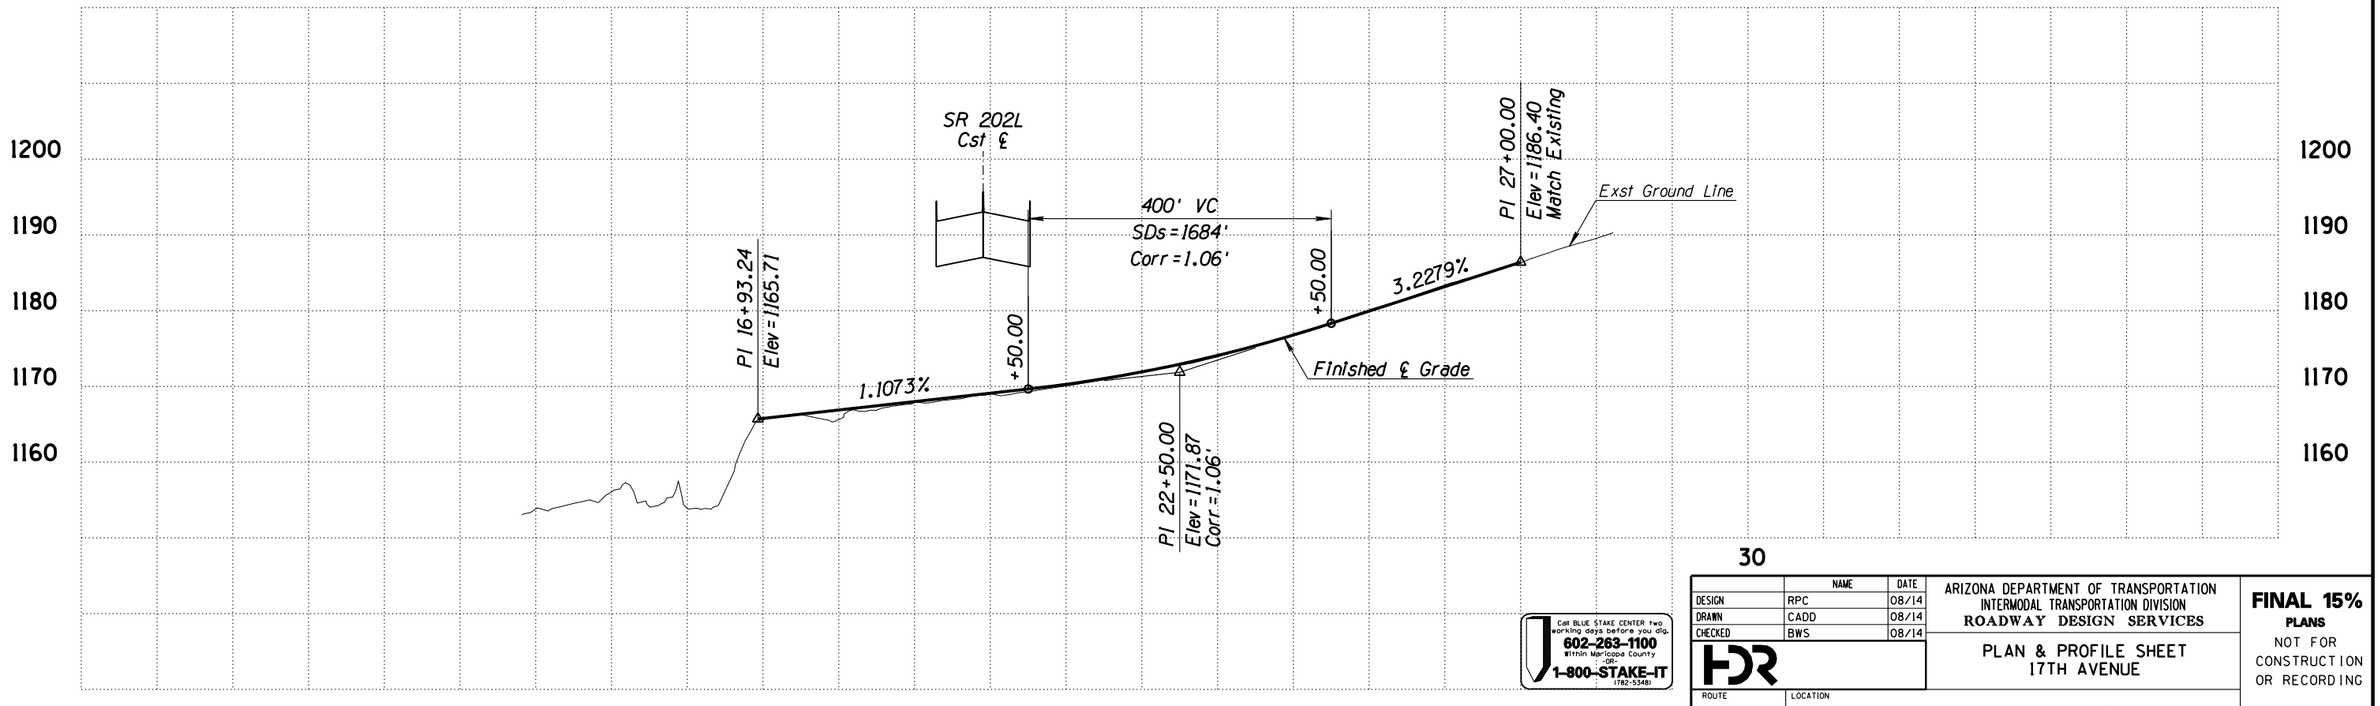

Call BLUE STAKE CENTER two working days before you dig.
602-263-1100 Within Maricopa County
-OR-
1-800-STAKE-IT (782-5348)

	NAME	DATE
DESIGN	RPC	08/14
DRAWN	CADD	08/14
CHECKED	BWS	08/14

HDR

ARIZONA DEPARTMENT OF TRANSPORTATION
INTERMODAL TRANSPORTATION DIVISION
ROADWAY DESIGN SERVICES

PLAN & PROFILE SHEET
17TH AVENUE

FINAL 15%
PLANS
NOT FOR CONSTRUCTION OR RECORDING


ROUTE	LOCATION	DWG NO
SR 202L	I-10 (MARICOPA) - I-10 (PAPAGO)	C-04.04
TRACS NO. H5764 01L	NH-202-D (ADY)	___ OF ___

FILE NAME: c:\pwworking\phx\d0113218\PN5764IDCR33.DGN | SURVEY NO. | FINISHED PLANS- | REVISIONS- | LOCATION- | DATE-
PLOT SCALE: 1:200 | PLOT BY: ahoffman
PLOT DATE: 8/12/2014 | TIME: 10:41:14 AM

ccccSYSTIMEcccccccccDGNcSPECIFICATIONccccc

F.H.W.A. REGION	STATE	PROJECT NO.	SHEET NO.	TOTAL SHEETS	AS BUILT
9	ARIZ.	NH-202-D (ADY)	124	245	

202L MA 054

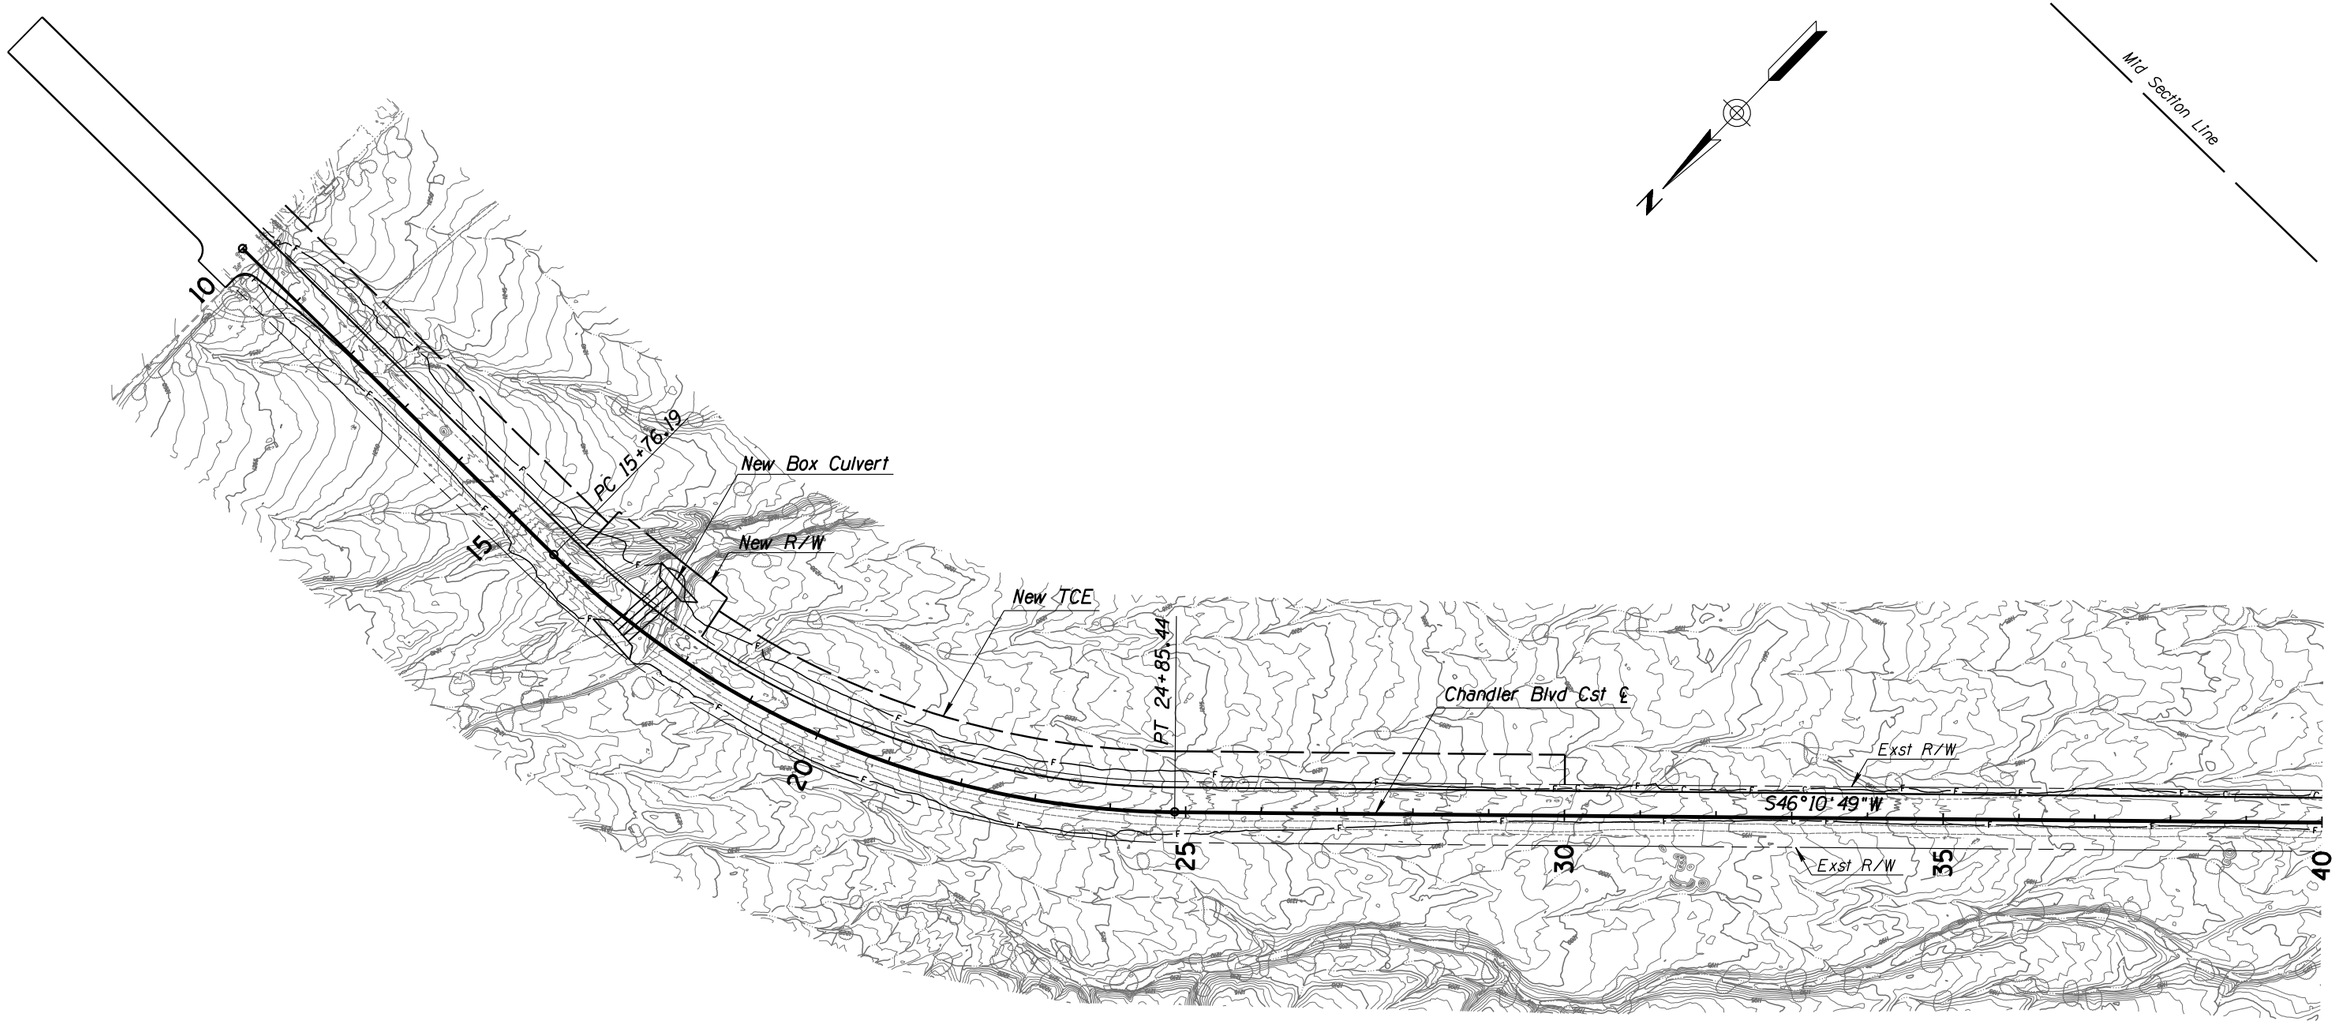

Call BLUE STAKE CENTER two working days before you dig.
602-263-1100
Within Maricopa County
-OR-
1-800-STAKE-IT
(782-5348)

	NAME	DATE
DESIGN	RPC	08/14
DRAWN	CADD	08/14
CHECKED	BWS	08/14

HDR

ARIZONA DEPARTMENT OF TRANSPORTATION
INTERMODAL TRANSPORTATION DIVISION
ROADWAY DESIGN SERVICES

CHANDLER BLVD
PLAN SHEET
Sta 10+00 to 40+00

FINAL 15%
PLANS
NOT FOR CONSTRUCTION OR RECORDING

ROUTE	LOCATION	DWG NO C-04.05
SR 202L	I-10 (MARICOPA) - I-10 (PAPAGO)	
TRACS NO. H5764 01L	NH-202-D (ADY)	____ OF ____

FILE NAME: c:\pwworking\phx\d0113218\PN5764IDCR36.dgn PLOT DATE: 8/12/2014 TIME: 10:41:18 AM PLOT SCALE: 1:200 PLOT BY: ahoffman

SURVEY NO.	FINISHED PLANS-	REVISIONS-	LOCATION-	DATE-	SURVEY NO.

ccccSYSTIMEcccccc ccccDGNcSPECIFICATIONcccccc

F.H.W.A. REGION	STATE	PROJECT NO.	SHEET NO.	TOTAL SHEETS	AS BUILT
9	ARIZ.	NH-202-D (ADY)	125	245	
		202L MA 054			



Call BLUE STAKE CENTER two working days before you dig.
602-263-1100
Within Maricopa County
-OR-
1-800-STAKE-IT
(782-5348)

	NAME	DATE
DESIGN	RPC	08/14
DRAWN	CADD	08/14
CHECKED	BWS	08/14

HDR

ARIZONA DEPARTMENT OF TRANSPORTATION
INTERMODAL TRANSPORTATION DIVISION
ROADWAY DESIGN SERVICES

CHANDLER BLVD
PLAN SHEET
Sta 40+00 to 71+30


FINAL 15%
PLANS
NOT FOR CONSTRUCTION OR RECORDING

ROUTE	LOCATION	DWG NO
SR 202L	I-10 (MARICOPA) - I-10 (PAPAGO)	C-04.07
TRACS NO. H5764 01L	NH-202-D (ADY)	___ OF ___

FILE NAME: c:\pwworking\phx\d0113218\PN5764IDCR37.dgn | SURVEY NO. | FINISHED PLANS- | REVISIONS- | LOCATION- | DATE-
PLOT DATE: 8/12/2014 | SURVEY NO. | FINISHED PLANS- | REVISIONS- | LOCATION- | DATE-
PLOT SCALE: 1:200 | FINISHED PLANS- | REVISIONS- | LOCATION- | DATE-
PLOT BY: ahoffman | REVISIONS- | LOCATION- | DATE-
TIME: 10:41:23 AM | LOCATION- | DATE-

ccccSYSTIMEccccc ccccDGNcSPECIFICATIONccccc

F.H.W.A. REGION	STATE	PROJECT NO.	SHEET NO.	TOTAL SHEETS	AS BUILT
9	ARIZ.	NH-202-D (ADY)	126	245	
		202L MA 054			

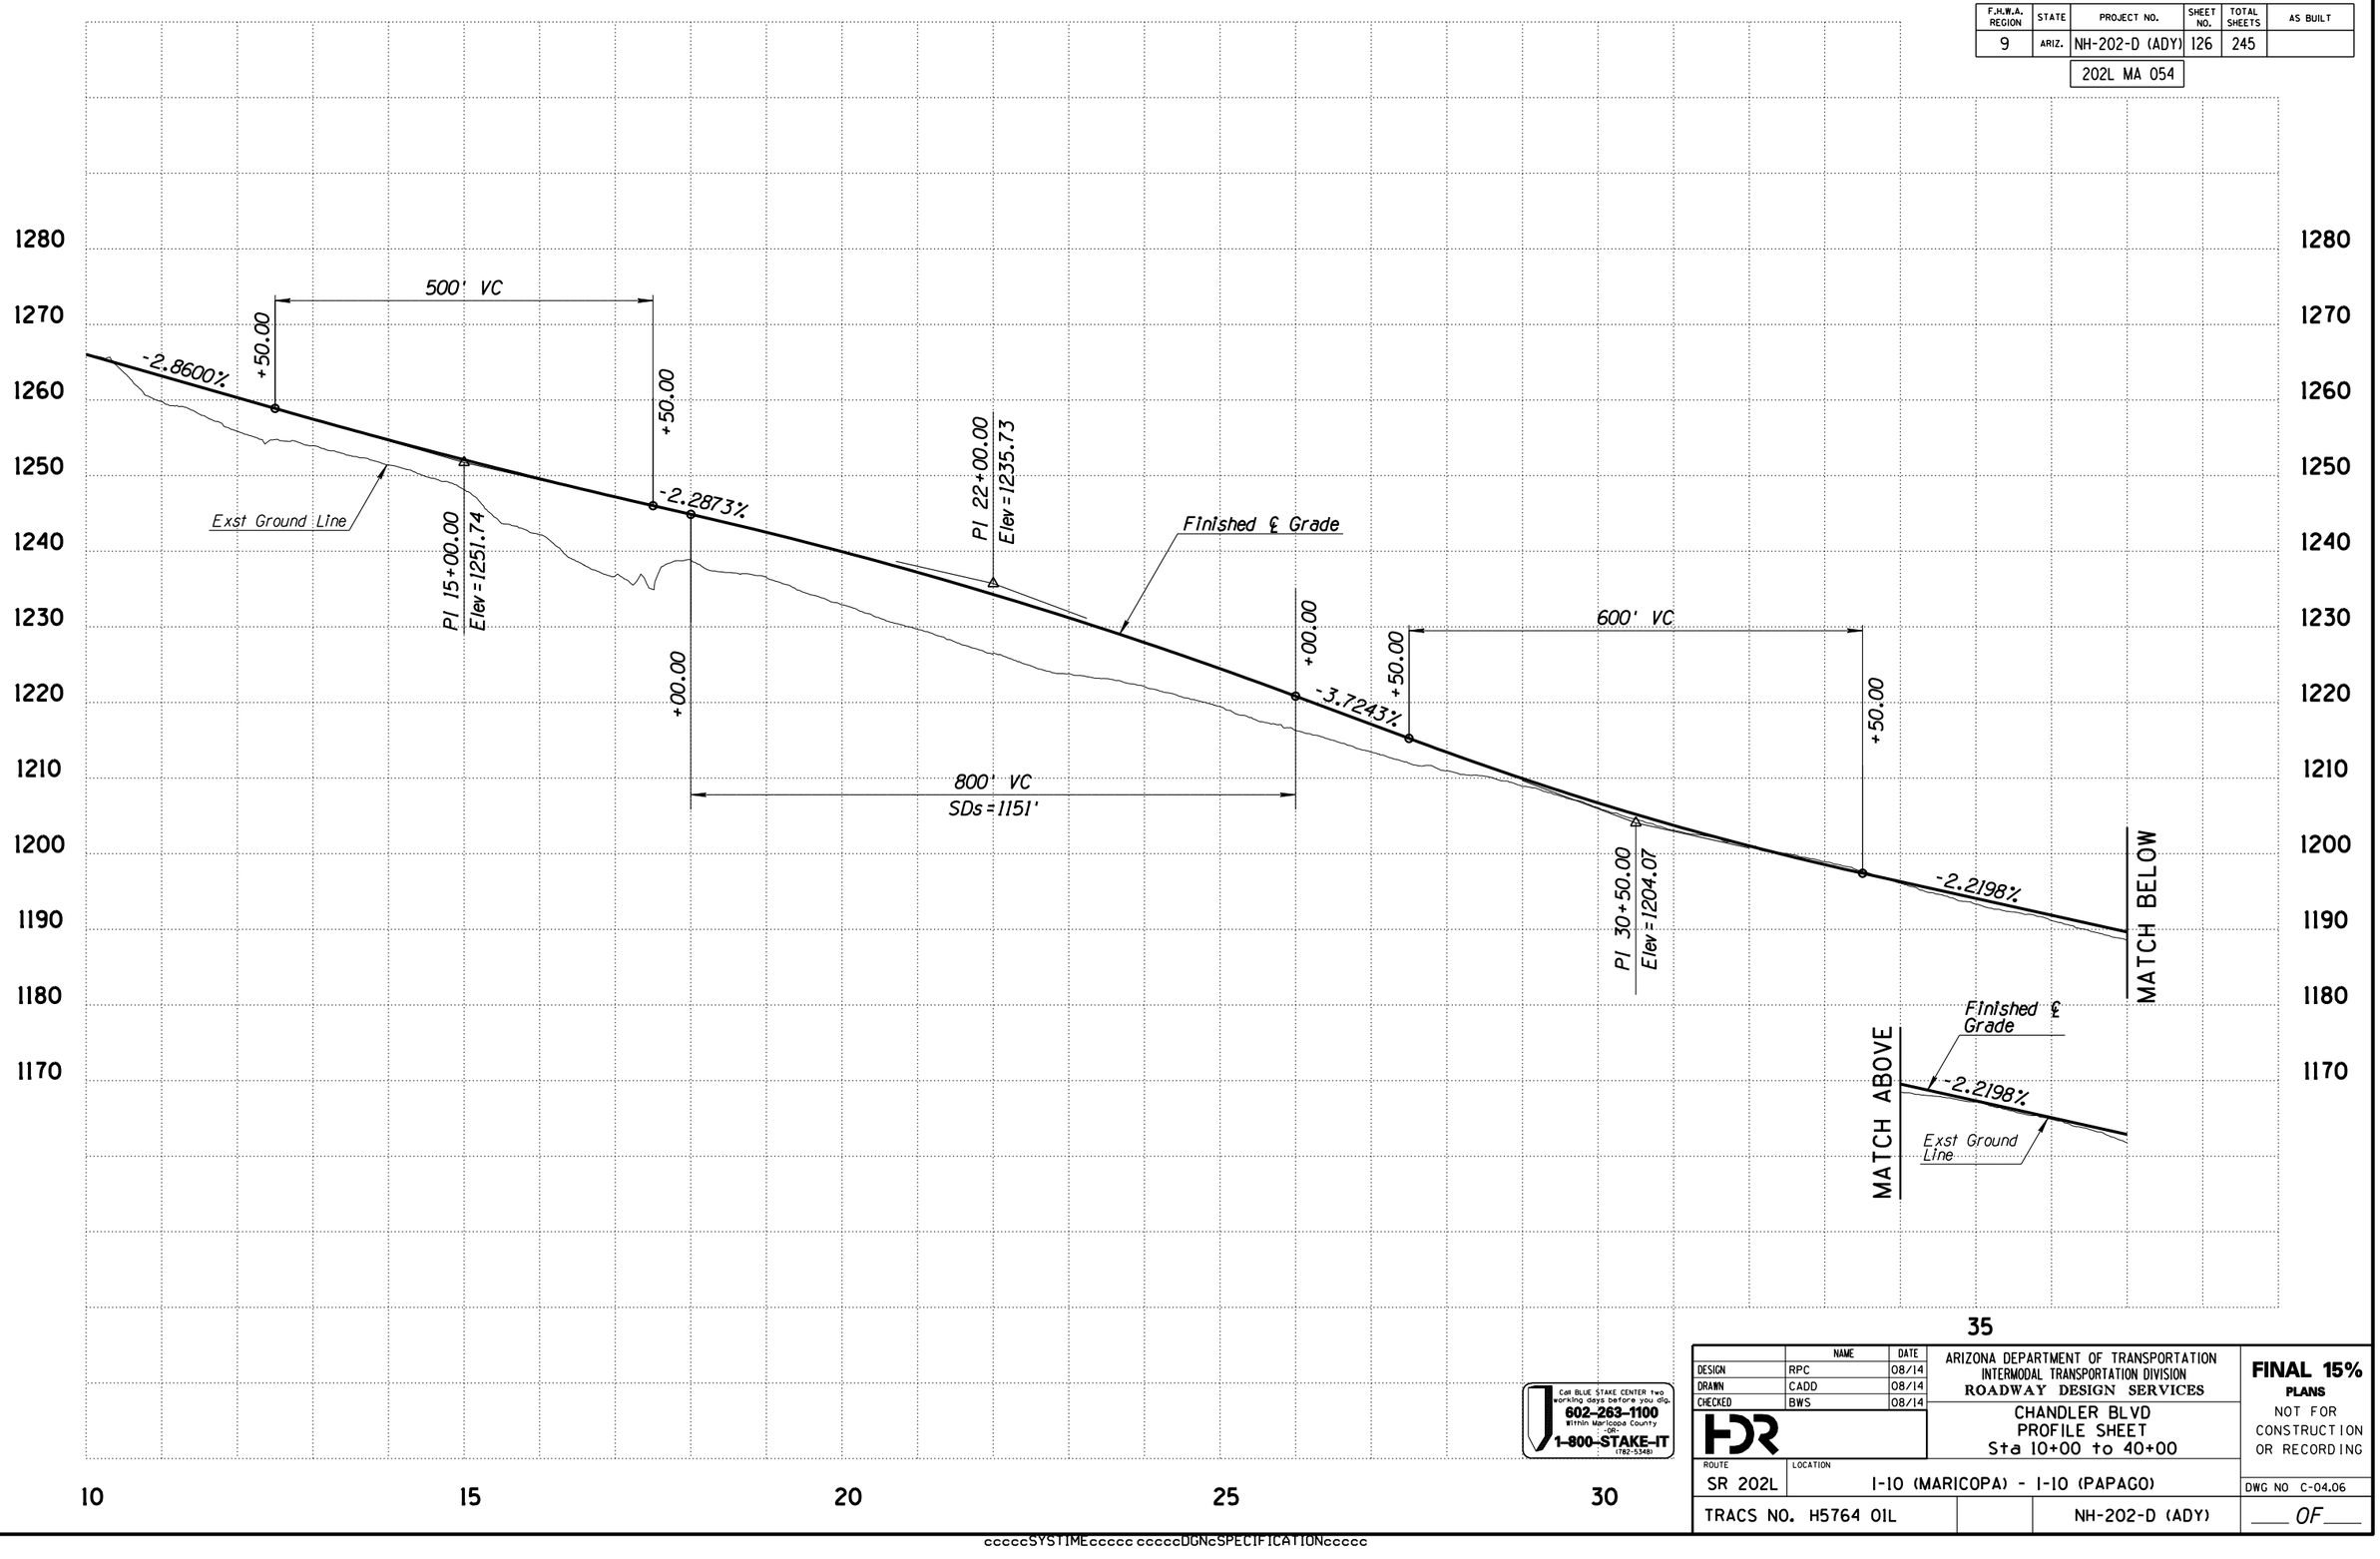

Call BLUE STAKE CENTER two working days before you dig.
602-263-1100
Within Maricopa County
-OR-
1-800-STAKE-IT
(782-5348)

	NAME	DATE
DESIGN	RPC	08/14
DRAWN	CADD	08/14
CHECKED	BWS	08/14

HDR

ARIZONA DEPARTMENT OF TRANSPORTATION
INTERMODAL TRANSPORTATION DIVISION
ROADWAY DESIGN SERVICES

CHANDLER BLVD
PROFILE SHEET
Sta 10+00 to 40+00


FINAL 15%
PLANS
NOT FOR CONSTRUCTION OR RECORDING


ROUTE	LOCATION	DWG NO
SR 202L	I-10 (MARICOPA) - I-10 (PAPAGO)	C-04.06
TRACS NO. H5764 01L	NH-202-D (ADY)	___ OF ___

FILE NAME: c:\pwworking\phx\d0113218\PR5764IDCR36.dgn | SURVEY NO. | FINISHED PLANS- | REVISIONS- | LOCATION- | DATE-
PLOT DATE: 8/12/2014 | LOCATION- | DATE-
PLOT BY: ahoffman | REVISIONS- | FINISHED PLANS- | SURVEY NO.
PLOT SCALE: 1:200
TIME: 10:41:27 AM

ccccSYSTIMEccccc ccccDGNcSPECIFICATIONccccc

F.H.W.A. REGION	STATE	PROJECT NO.	SHEET NO.	TOTAL SHEETS	AS BUILT
9	ARIZ.	NH-202-D (ADY)764IDCR237			
		202L MA 054			

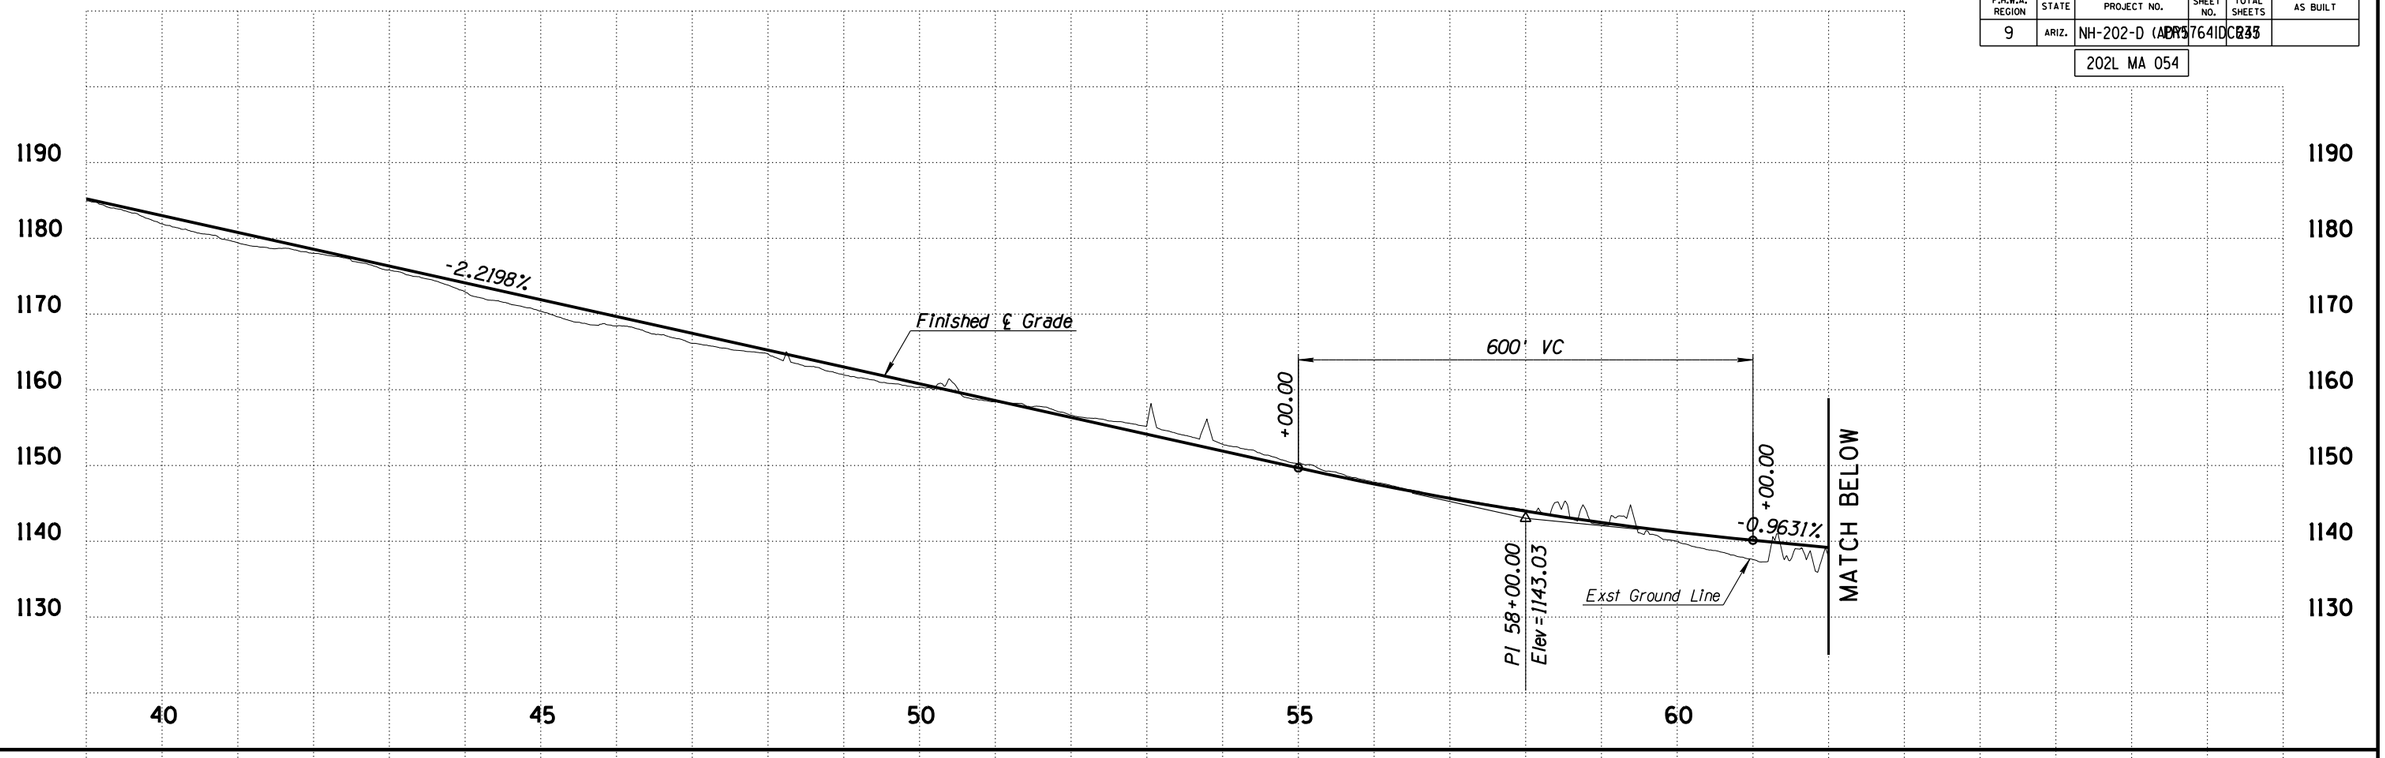

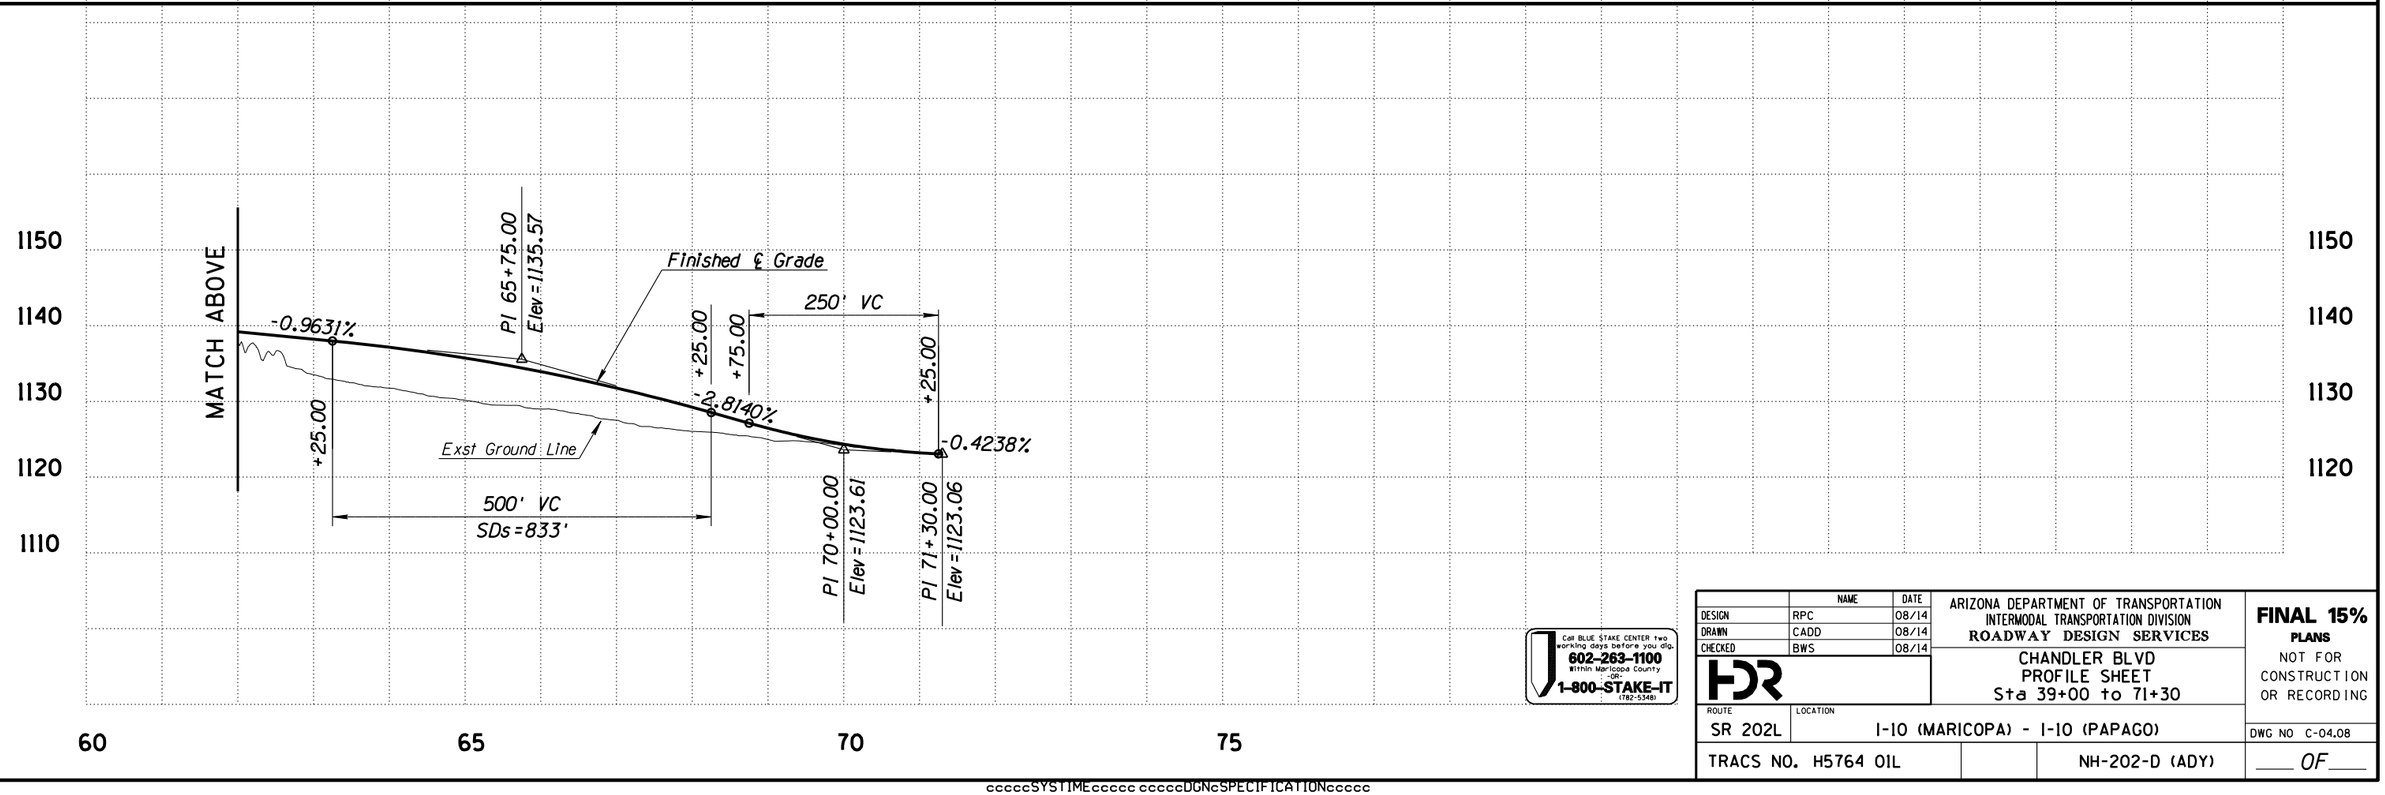

Call BLUE STAKE CENTER two working days before you dig.
602-263-1100
Within Maricopa County
or
1-800-STAKE-IT
(782-5348)

	NAME	DATE
DESIGN	RPC	08/14
DRAWN	CADD	08/14
CHECKED	BWS	08/14

ARIZONA DEPARTMENT OF TRANSPORTATION
INTERMODAL TRANSPORTATION DIVISION
ROADWAY DESIGN SERVICES

CHANDLER BLVD
PROFILE SHEET
Sta 39+00 to 71+30

FINAL 15%
PLANS
NOT FOR CONSTRUCTION OR RECORDING

ROUTE	LOCATION	DWG NO C-04.08
SR 202L	I-10 (MARICOPA) - I-10 (PAPAGO)	
TRACS NO. H5764 01L	NH-202-D (ADY)	___ OF ___


FILE NAME: c:\pwworking\phx\d0113218\PR5764IDCR37.dgn PLOT DATE: 8/12/2014 TIME: 10:41:31 AM PLOT SCALE: 1:200 PLOT BY: ahoffman


SURVEY NO. | FINISHED PLANS- | REVISIONS- | LOCATION- | DATE-

cccccSYSTIMEccccc cccccDGNcSPECIFICATIONccccc

F.H.W.A. REGION	STATE	PROJECT NO.	SHEET NO.	TOTAL SHEETS	AS BUILT
9	ARIZ.	NH-202-D (ADY)	128	245	

202L MA 054

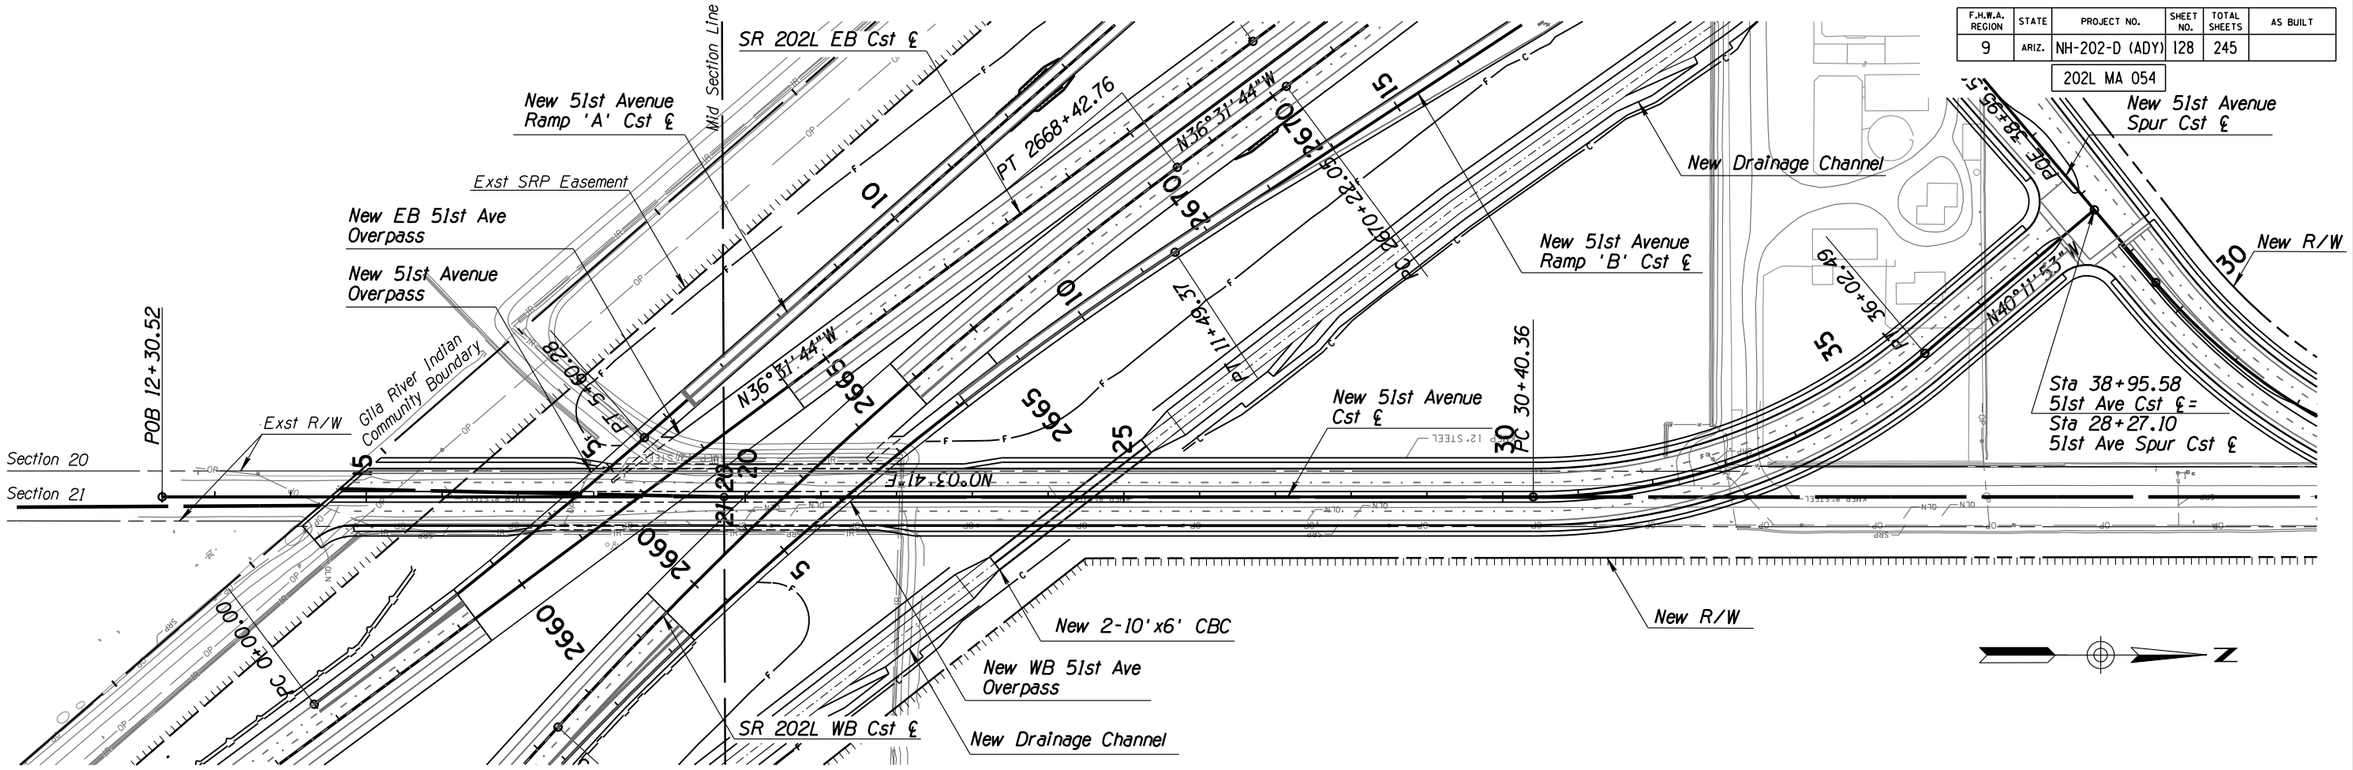

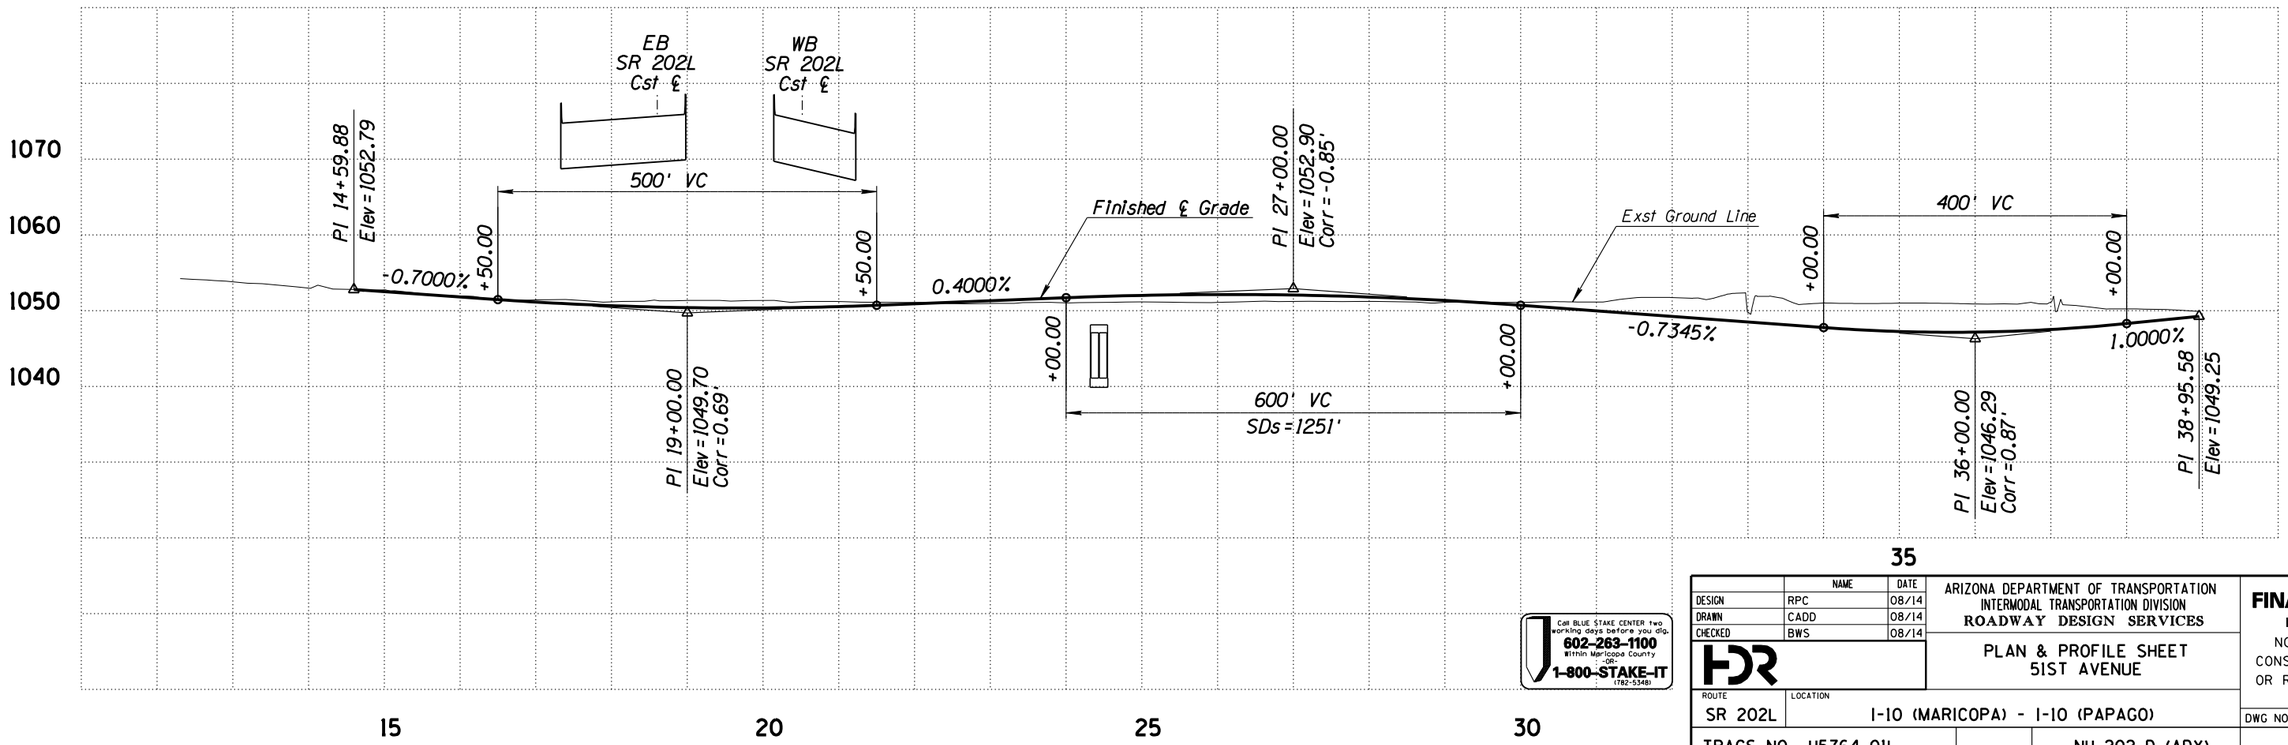

Call BLUE STAKE CENTER two working days before you dig.
602-263-1100 Within Maricopa County
or
1-800-STAKE-IT (782-5348)

	NAME	DATE
DESIGN	RPC	08/14
DRAWN	CADD	08/14
CHECKED	BWS	08/14

ARIZONA DEPARTMENT OF TRANSPORTATION
INTERMODAL TRANSPORTATION DIVISION
ROADWAY DESIGN SERVICES

PLAN & PROFILE SHEET
51ST AVENUE

FINAL 15%
PLANS
NOT FOR CONSTRUCTION OR RECORDING

ROUTE	LOCATION	DWG NO
SR 202L	I-10 (MARICOPA) - I-10 (PAPAGO)	C-04.09
TRACS NO. H5764 01L	NH-202-D (ADY)	___ OF ___


FILE NAME: c:\pwworking\phx\d0113218\PN5764IDCR34.DGN PLOT DATE: 8/12/2014 TIME: 10:41:35 AM PLOT SCALE: 1:200 PLOT BY: ahoffman

SURVEY NO. | FINISHED PLANS- | REVISIONS- | LOCATION- | DATE-

ccccSYSTIMEccccc ccccDGNcSPECIFICATIONccccc

F.H.W.A. REGION	STATE	PROJECT NO.	SHEET NO.	TOTAL SHEETS	AS BUILT
9	ARIZ.	NH-202-D (ADY)	129	245	

202L MA 054

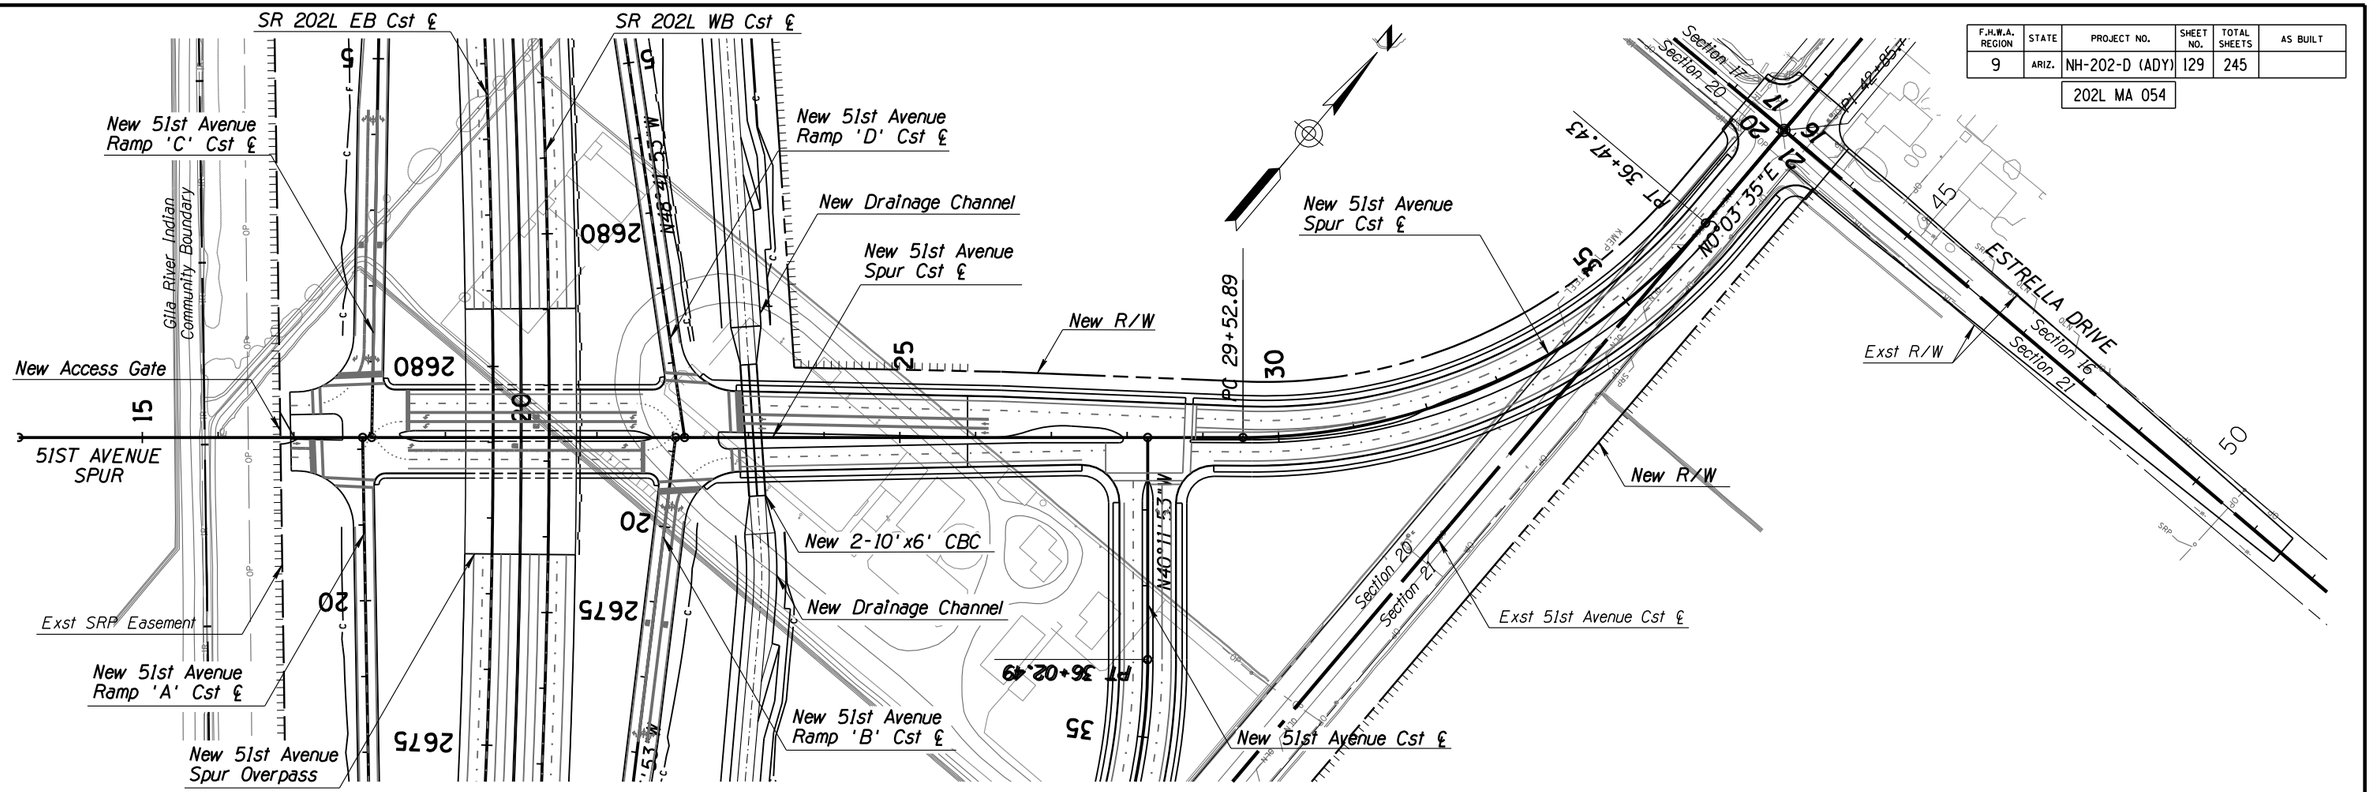

Call BLUE STAKE CENTER two working days before you dig.
602-263-1100 Within Maricopa County
-OR-
1-800-STAKE-IT (782-5348)

	NAME	DATE
DESIGN	RPC	08/14
DRAWN	CADD	08/14
CHECKED	BWS	08/14

ARIZONA DEPARTMENT OF TRANSPORTATION
INTERMODAL TRANSPORTATION DIVISION
ROADWAY DESIGN SERVICES

PLAN & PROFILE SHEET
51ST AVENUE SPUR

FINAL 15%
PLANS
NOT FOR CONSTRUCTION OR RECORDING


ROUTE	LOCATION	DWG NO
SR 202L	I-10 (MARICOPA) - I-10 (PAPAGO)	C-04.10
TRACS NO. H5764 01L	NH-202-D (ADY)	___ OF ___

FILE NAME: c:\pwworking\phx\d0113218\PN5764IDCR35.DGN PLOT SCALE: 1:200 PLOT BY: ahoffman
PLOT DATE: 8/12/2014 TIME: 10:41:39 AM
SURVEY NO. | FINISHED PLANS- | REVISIONS- | LOCATION- | DATE-

ccccSYSTIMEccccc ccccDGNcSPECIFICATIONcccccc

F.H.W.A. REGION	STATE	PROJECT NO.	SHEET NO.	TOTAL SHEETS	AS BUILT
9	ARIZ.	NH-202-D (ADY)	130	245	

202L MA 054

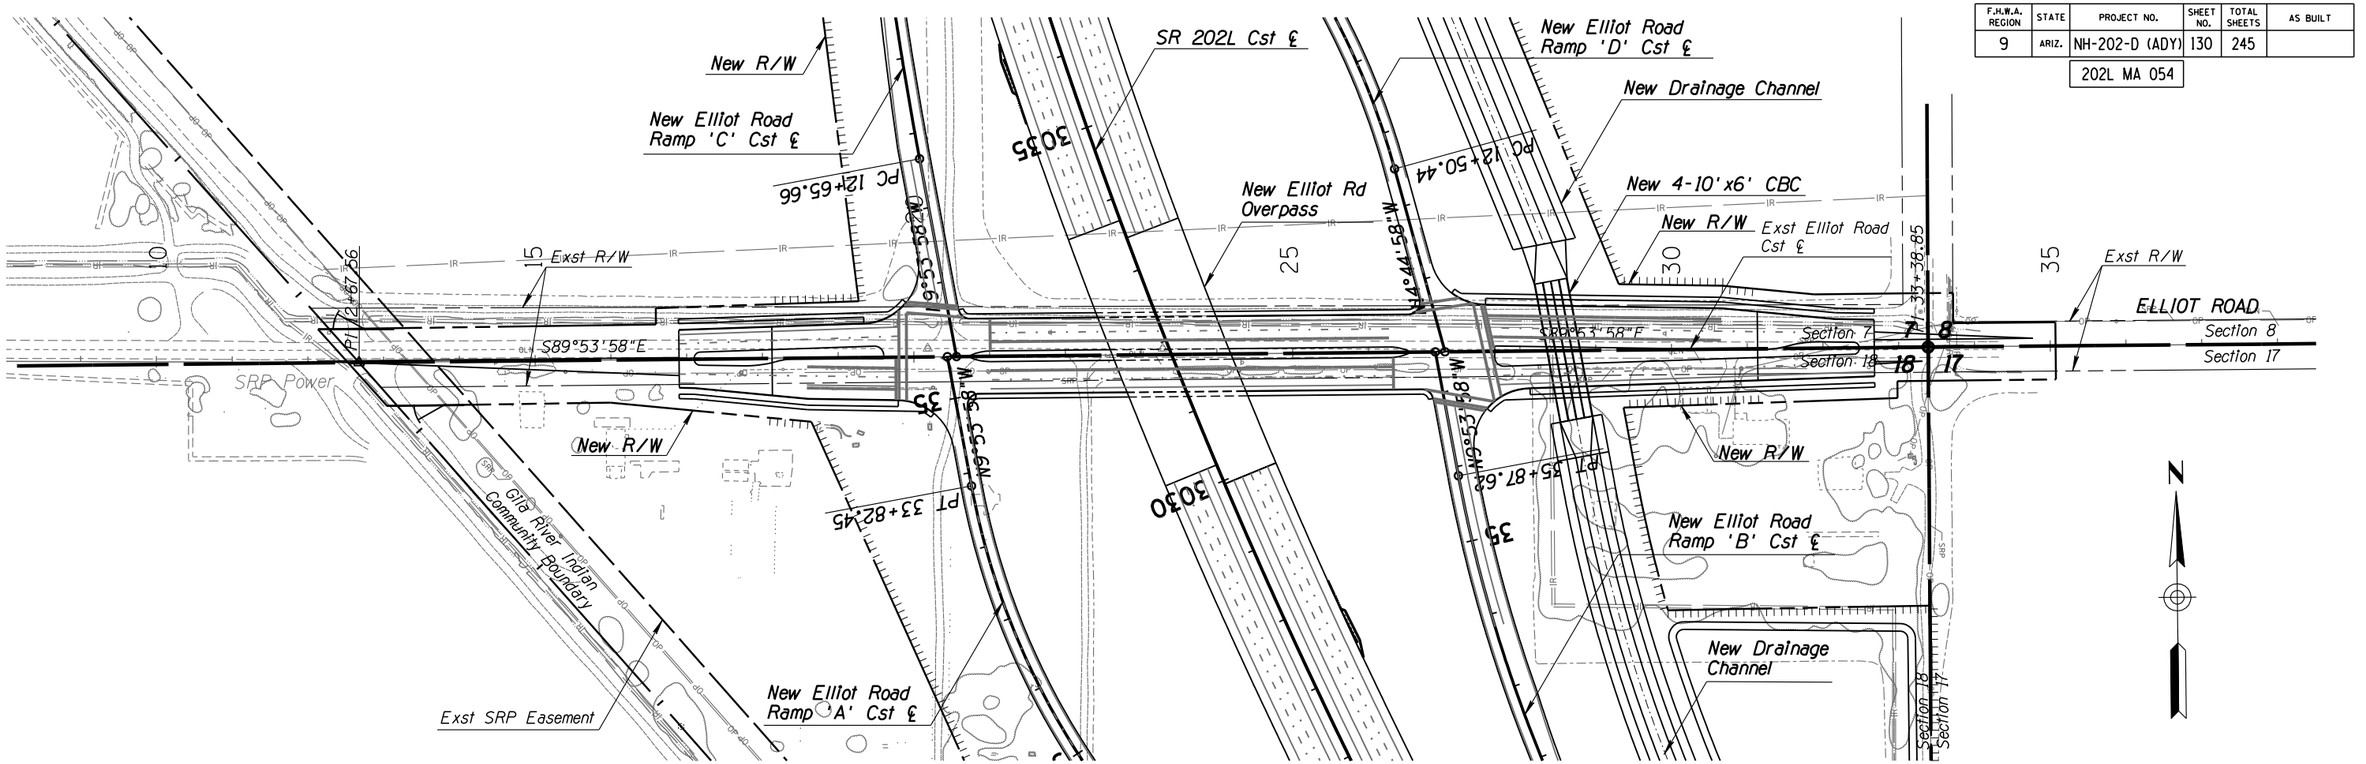

	NAME	DATE
DESIGN	RPC	08/14
DRAWN	CADD	08/14
CHECKED	BWS	08/14

ARIZONA DEPARTMENT OF TRANSPORTATION
INTERMODAL TRANSPORTATION DIVISION
ROADWAY DESIGN SERVICES

PLAN & PROFILE SHEET
ELLIOT ROAD

FINAL 15%
PLANS
NOT FOR CONSTRUCTION OR RECORDING

ROUTE	LOCATION	DWG NO
SR 202L	I-10 (MARICOPA) - I-10 (PAPAGO)	C-04.11
TRACS NO. H5764 01L	NH-202-D (ADY)	___ OF ___

Call BLUE STAKE CENTER two working days before you dig.
602-263-1100
Within Maricopa County
-OR-
1-800-STAKE-IT
(782-5348)


FILE NAME: c:\pwworking\phx\d0169640\PN5764W59_36.DGN PLOT DATE: 8/12/2014 TIME: 10:41:44 AM PLOT SCALE: 1:200 PLOT BY: ahoffman

SURVEY NO. | FINISHED PLANS- | REVISIONS- | LOCATION- | DATE-

ccccSYSTIMEcccccccccDGNcSPECIFICATIONccccc

F.H.W.A. REGION	STATE	PROJECT NO.	SHEET NO.	TOTAL SHEETS	AS BUILT
9	ARIZ.	NH-202-D (ADY)	131	245	

202L MA 054

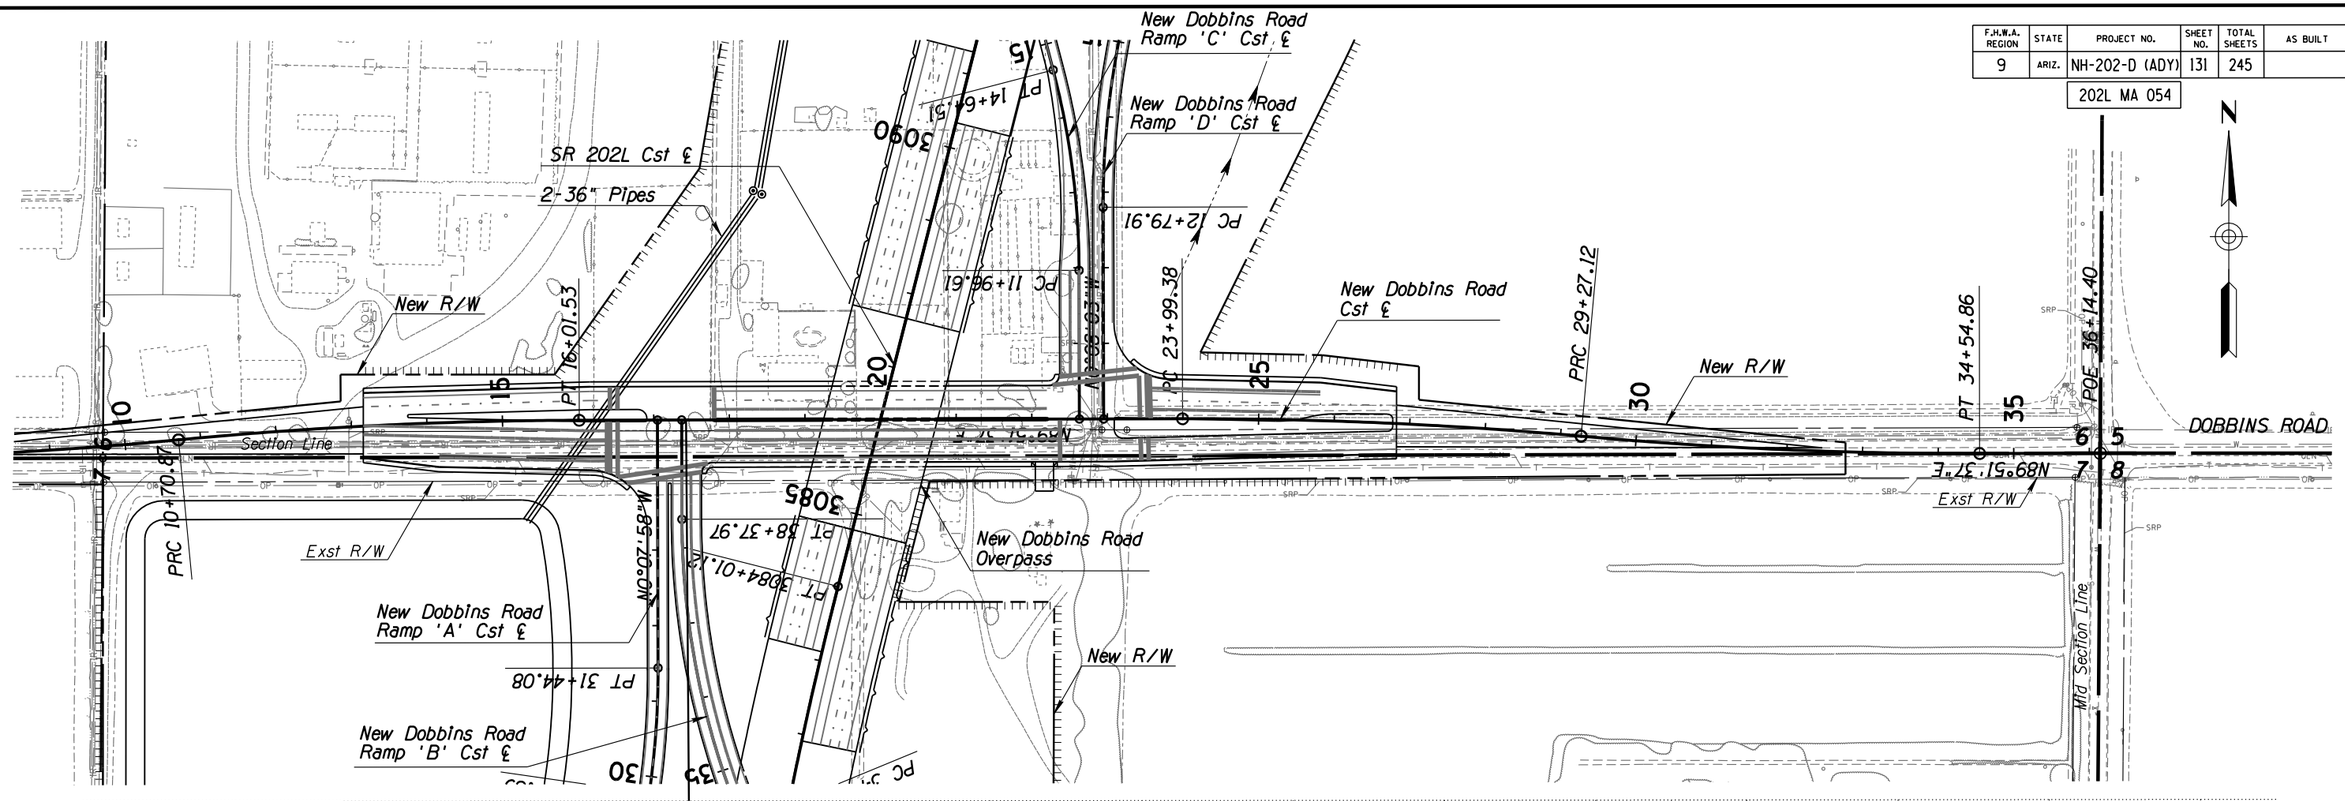

Call BLUE STAKE CENTER two working days before you dig.
602-263-1100 Within Maricopa County
OR
1-800-STAKE-IT (782-5348)

	NAME	DATE
DESIGN	RPC	08/14
DRAWN	CADD	08/14
CHECKED	BWS	08/14

ARIZONA DEPARTMENT OF TRANSPORTATION
INTERMODAL TRANSPORTATION DIVISION
ROADWAY DESIGN SERVICES

PLAN & PROFILE SHEET
DOBBINS ROAD

FINAL 15%
PLANS
NOT FOR CONSTRUCTION OR RECORDING

ROUTE	LOCATION	DWG NO C-04.12
SR 202L	I-10 (MARICOPA) - I-10 (PAPAGO)	
TRACS NO. H5764 01L	NH-202-D (ADY)	___ OF ___


FILE NAME: c:\pwworking\phx\d0169640\PN5764W59_37.DGN PLOT DATE: 8/12/2014 TIME: 10:41:48 AM PLOT SCALE: 1:200.371 PLOT BY: ahofman

SURVEY NO. | FINISHED PLANS- | REVISIONS- | LOCATION- | DATE-

ccccSYSTIMEccccc ccccDGNcSPECIFICATIONccccc

F.H.W.A. REGION	STATE	PROJECT NO.	SHEET NO.	TOTAL SHEETS	AS BUILT
9	ARIZ.	NH-202-D (ADY)	132	245	

202L MA 054

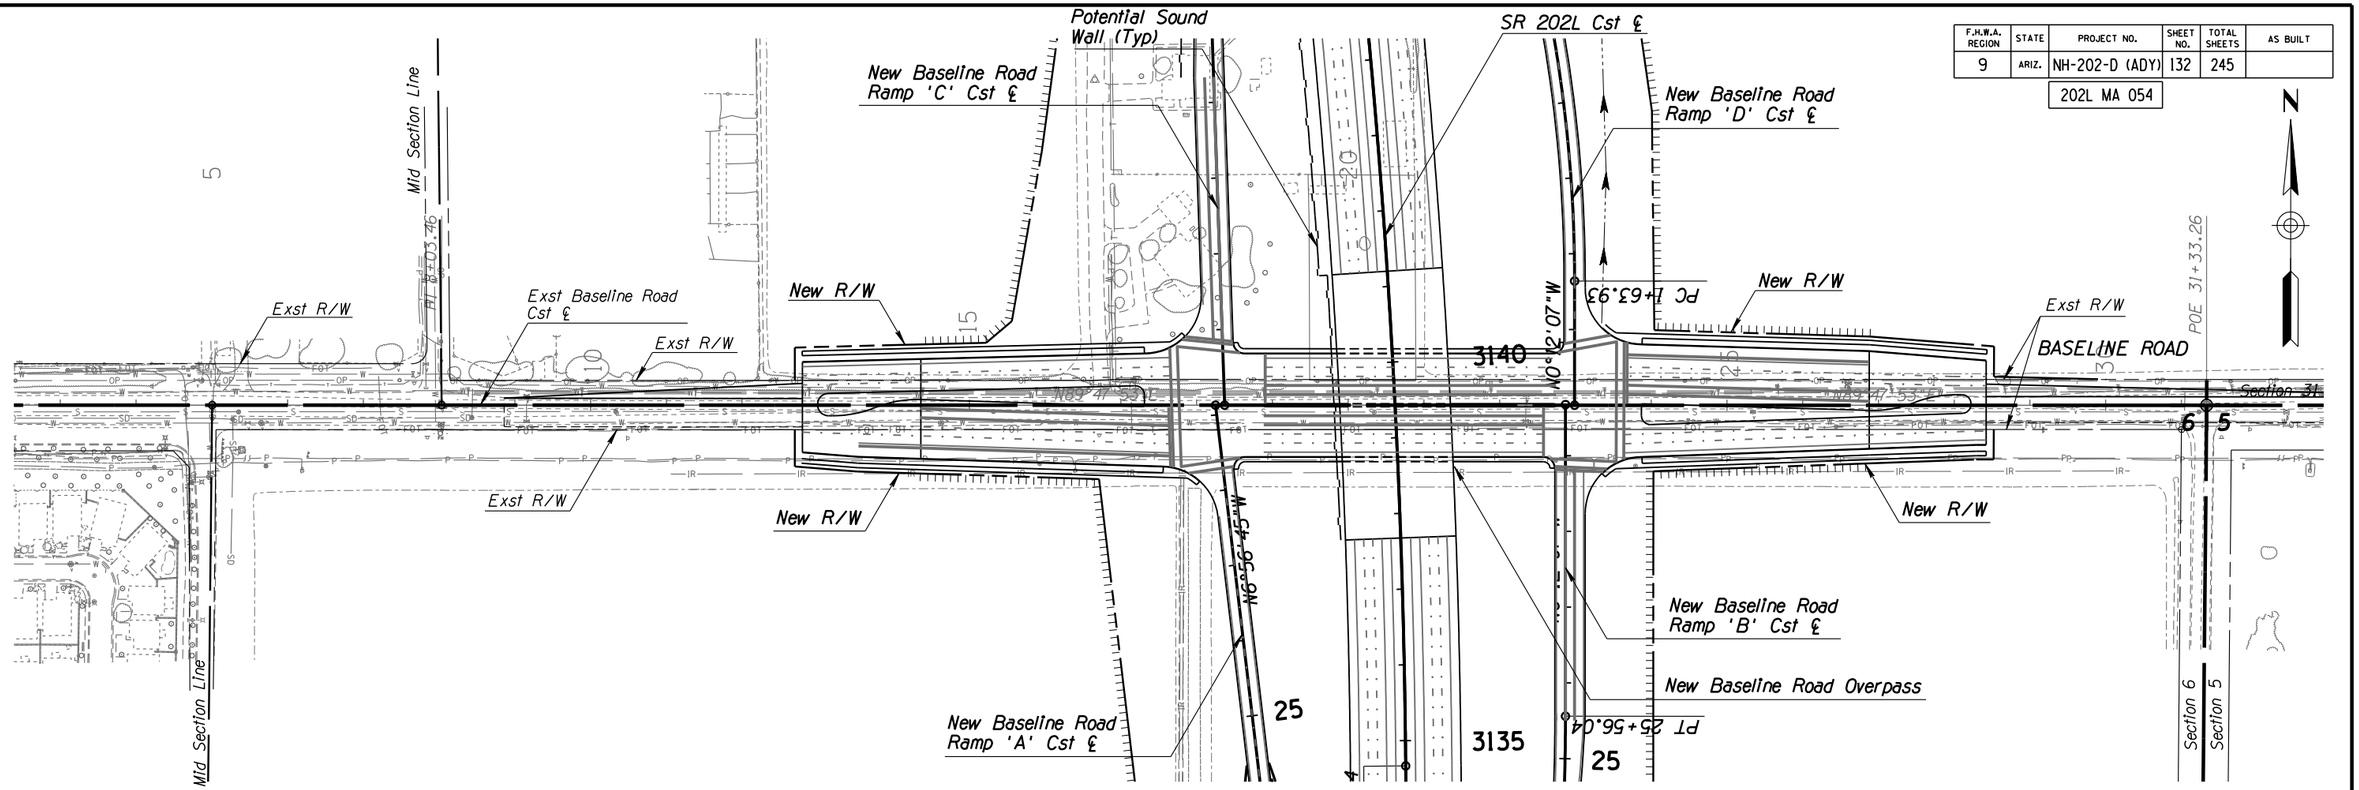

Call BLUE STAKE CENTER two working days before you dig.
602-263-1100 Within Maricopa County or 1-800-STAKE-IT (782-5348)

	NAME	DATE
DESIGN	RPC	08/14
DRAWN	CADD	08/14
CHECKED	BWS	08/14

ARIZONA DEPARTMENT OF TRANSPORTATION
INTERMODAL TRANSPORTATION DIVISION
ROADWAY DESIGN SERVICES

PLAN & PROFILE SHEET
BASELINE ROAD

FINAL 15%
PLANS
NOT FOR CONSTRUCTION OR RECORDING

ROUTE	LOCATION	DWG NO
SR 202L	I-10 (MARICOPA) - I-10 (PAPAGO)	C-04.13
TRACS NO. H5764 01L	NH-202-D (ADY)	___ OF ___


FILE NAME: c:\pwworking\phx\d0169640\PN5764W59_38.DGN PLOT DATE: 8/12/2014 TIME: 10:41:52 AM PLOT SCALE: 1:200 PLOT BY: ahoffman

SURVEY NO. | FINISHED PLANS- | REVISIONS- | LOCATION- | DATE-

cccccSYSTIMEccccc cccccDGNcSPECIFICATIONccccc

F.H.W.A. REGION	STATE	PROJECT NO.	SHEET NO.	TOTAL SHEETS	AS BUILT
9	ARIZ.	NH-202-D (ADY)	133	245	

202L MA 054

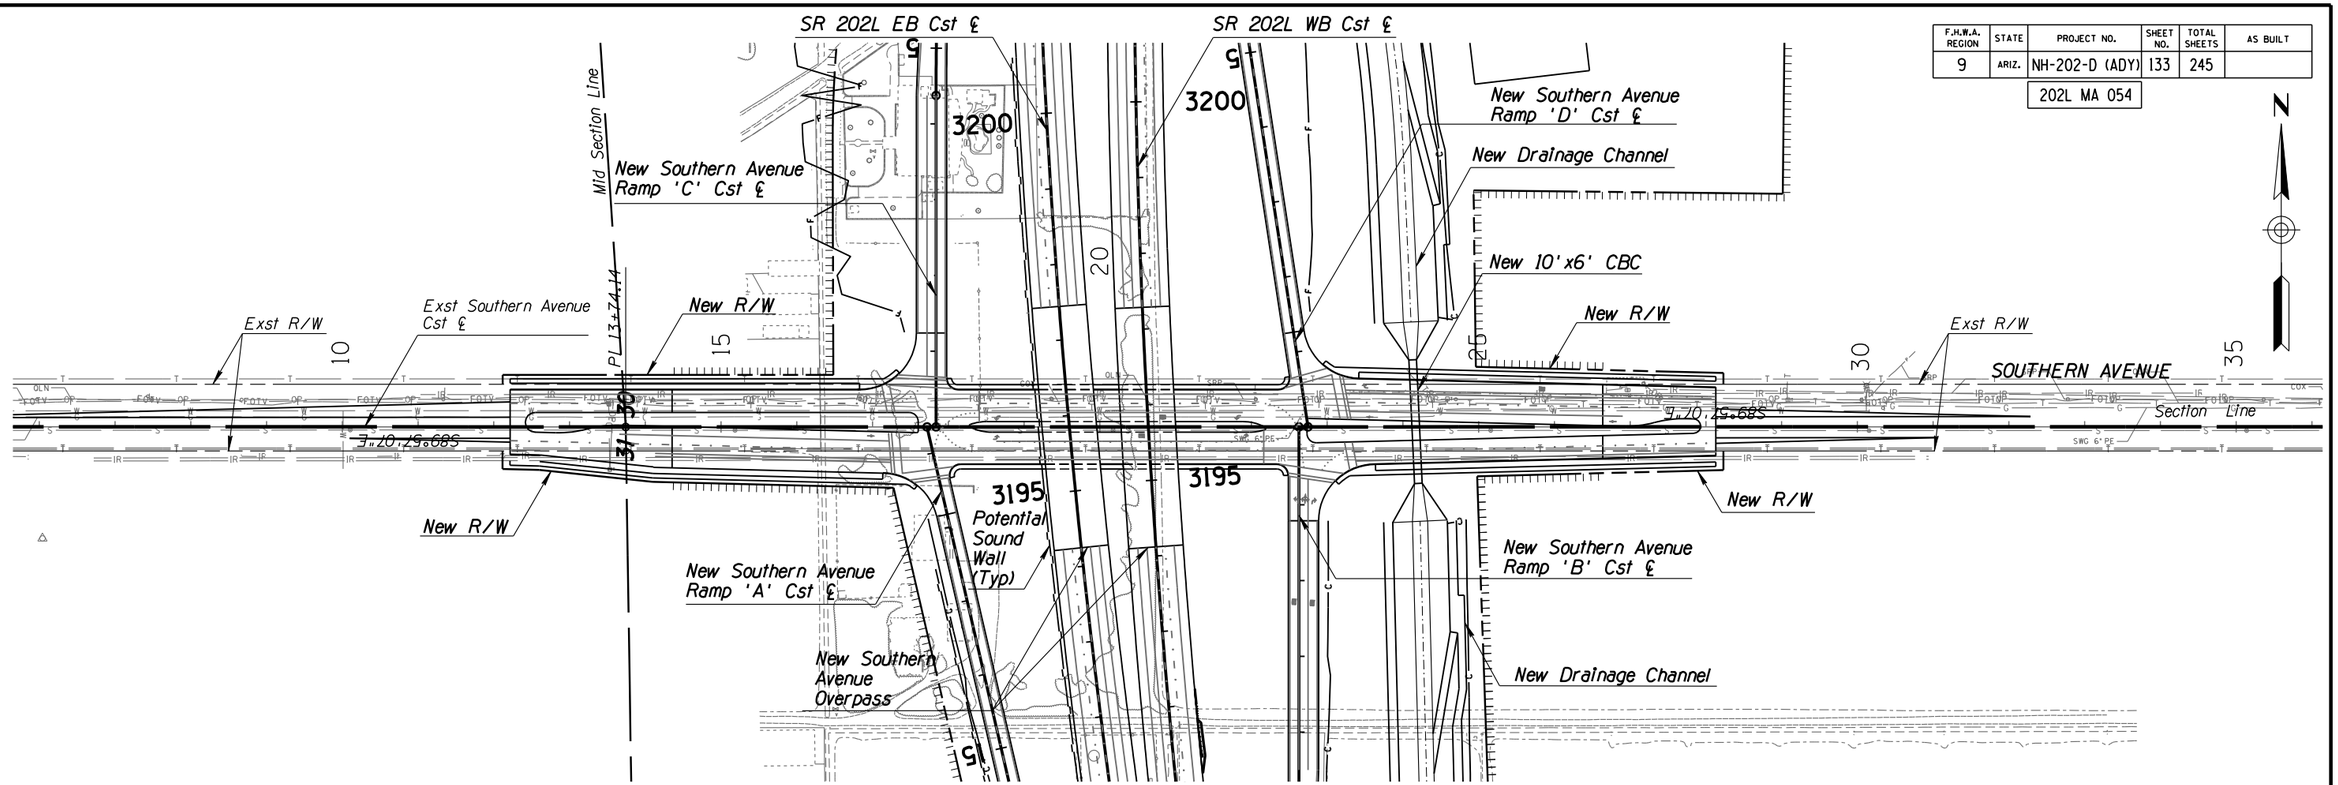

Call BLUE STAKE CENTER two working days before you dig.
602-263-1100 Within Maricopa County
-OR-
1-800-STAKE-IT (782-5348)

	NAME	DATE
DESIGN	RPC	08/14
DRAWN	CADD	08/14
CHECKED	BWS	08/14

ARIZONA DEPARTMENT OF TRANSPORTATION
INTERMODAL TRANSPORTATION DIVISION
ROADWAY DESIGN SERVICES

PLAN & PROFILE SHEET
SOUTHERN AVENUE

FINAL 15%
PLANS
NOT FOR CONSTRUCTION OR RECORDING


ROUTE	LOCATION	DWG NO
SR 202L	I-10 (MARICOPA) - I-10 (PAPAGO)	C-04.14
TRACS NO. H5764 01L	NH-202-D (ADY)	___ OF ___


FILE NAME: c:\pwworking\phx\d0169640\PN5764W59_39.DGN | SURVEY NO. | FINISHED PLANS- | REVISIONS- | LOCATION- | DATE-
PLOT DATE: 8/12/2014 | SURVEY NO. | FINISHED PLANS- | REVISIONS- | LOCATION- | DATE-
PLOT SCALE: 1:200 | PLOT BY: ahoffman
TIME: 10:41:56 AM

ccccSYSTIMEccccc ccccDGNcSPECIFICATIONccccc

F.H.W.A. REGION	STATE	PROJECT NO.	SHEET NO.	TOTAL SHEETS	AS BUILT
9	ARIZ.	NH-202-D (ADY)	134	245	

202L MA 054

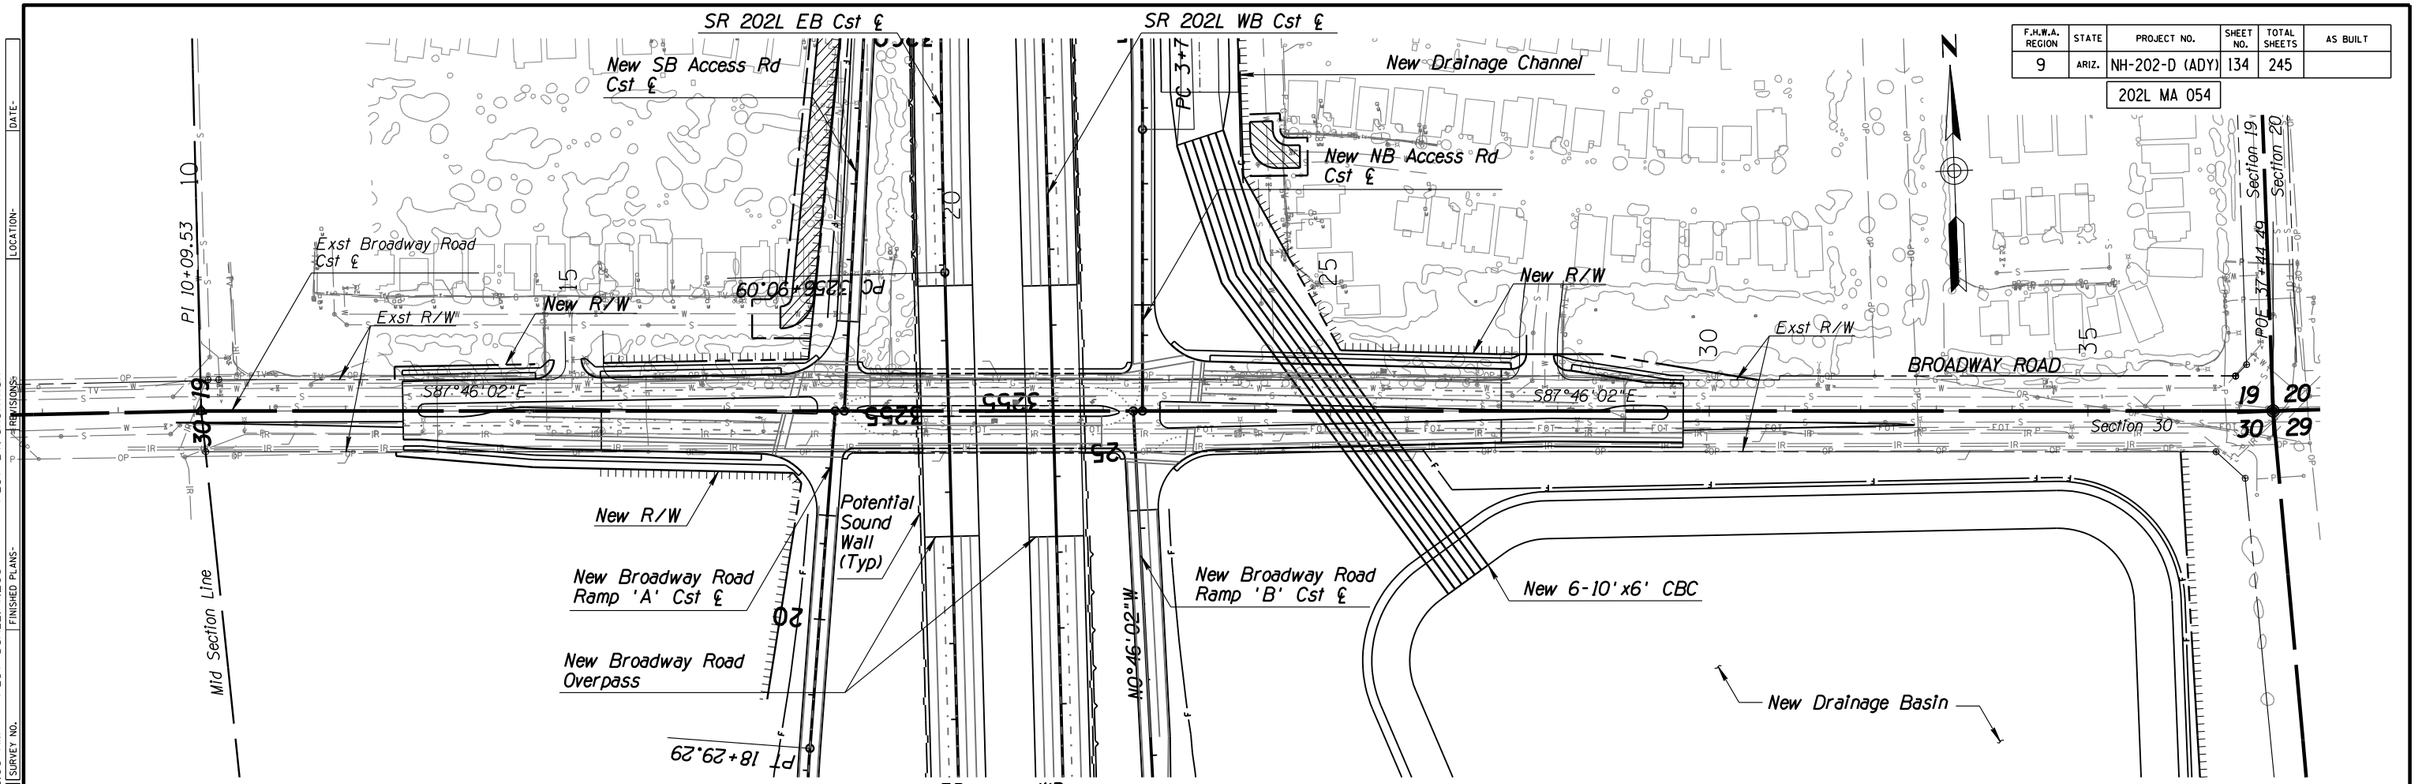

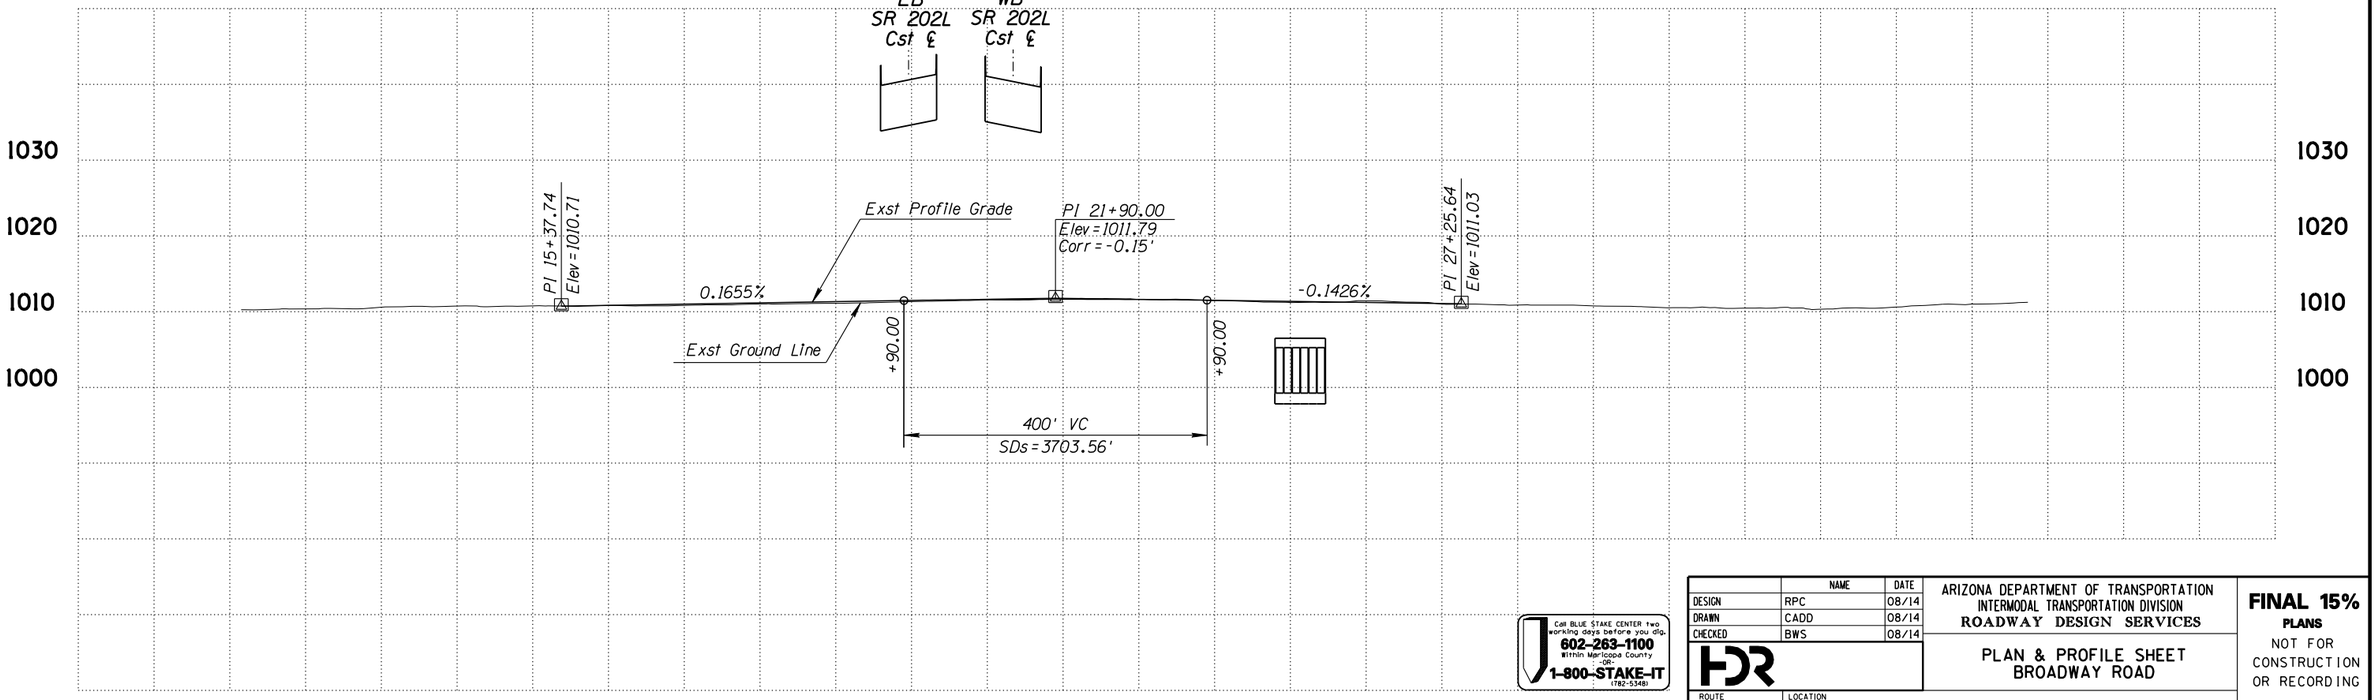

Call BLUE STAKE CENTER two working days before you dig.
602-263-1100 Within Maricopa County
-OR-
1-800-STAKE-IT (782-5348)

	NAME	DATE
DESIGN	RPC	08/14
DRAWN	CADD	08/14
CHECKED	BWS	08/14

HDR

ARIZONA DEPARTMENT OF TRANSPORTATION
INTERMODAL TRANSPORTATION DIVISION
ROADWAY DESIGN SERVICES

PLAN & PROFILE SHEET
BROADWAY ROAD

FINAL 15%
PLANS
NOT FOR CONSTRUCTION OR RECORDING

ROUTE	LOCATION	DWG NO
SR 202L	I-10 (MARICOPA) - I-10 (PAPAGO)	C-04.15
TRACS NO. H5764 01L	NH-202-D (ADY)	___ OF ___


FILE NAME: c:\pwworking\phx\d0169640\PN5764W59_40.DGN PLOT DATE: 8/12/2014 TIME: 10:42:00 AM PLOT SCALE: 1:200 PLOT BY: ahoffman


SURVEY NO. | FINISHED PLANS- | REVISIONS- | LOCATION- | DATE-

ccccSYSTIMEccccc ccccDGNcSPECIFICATIONccccc

F.H.W.A. REGION	STATE	PROJECT NO.	SHEET NO.	TOTAL SHEETS	AS BUILT
9	ARIZ.	NH-202-D (ADY)	135	245	

202L MA 054

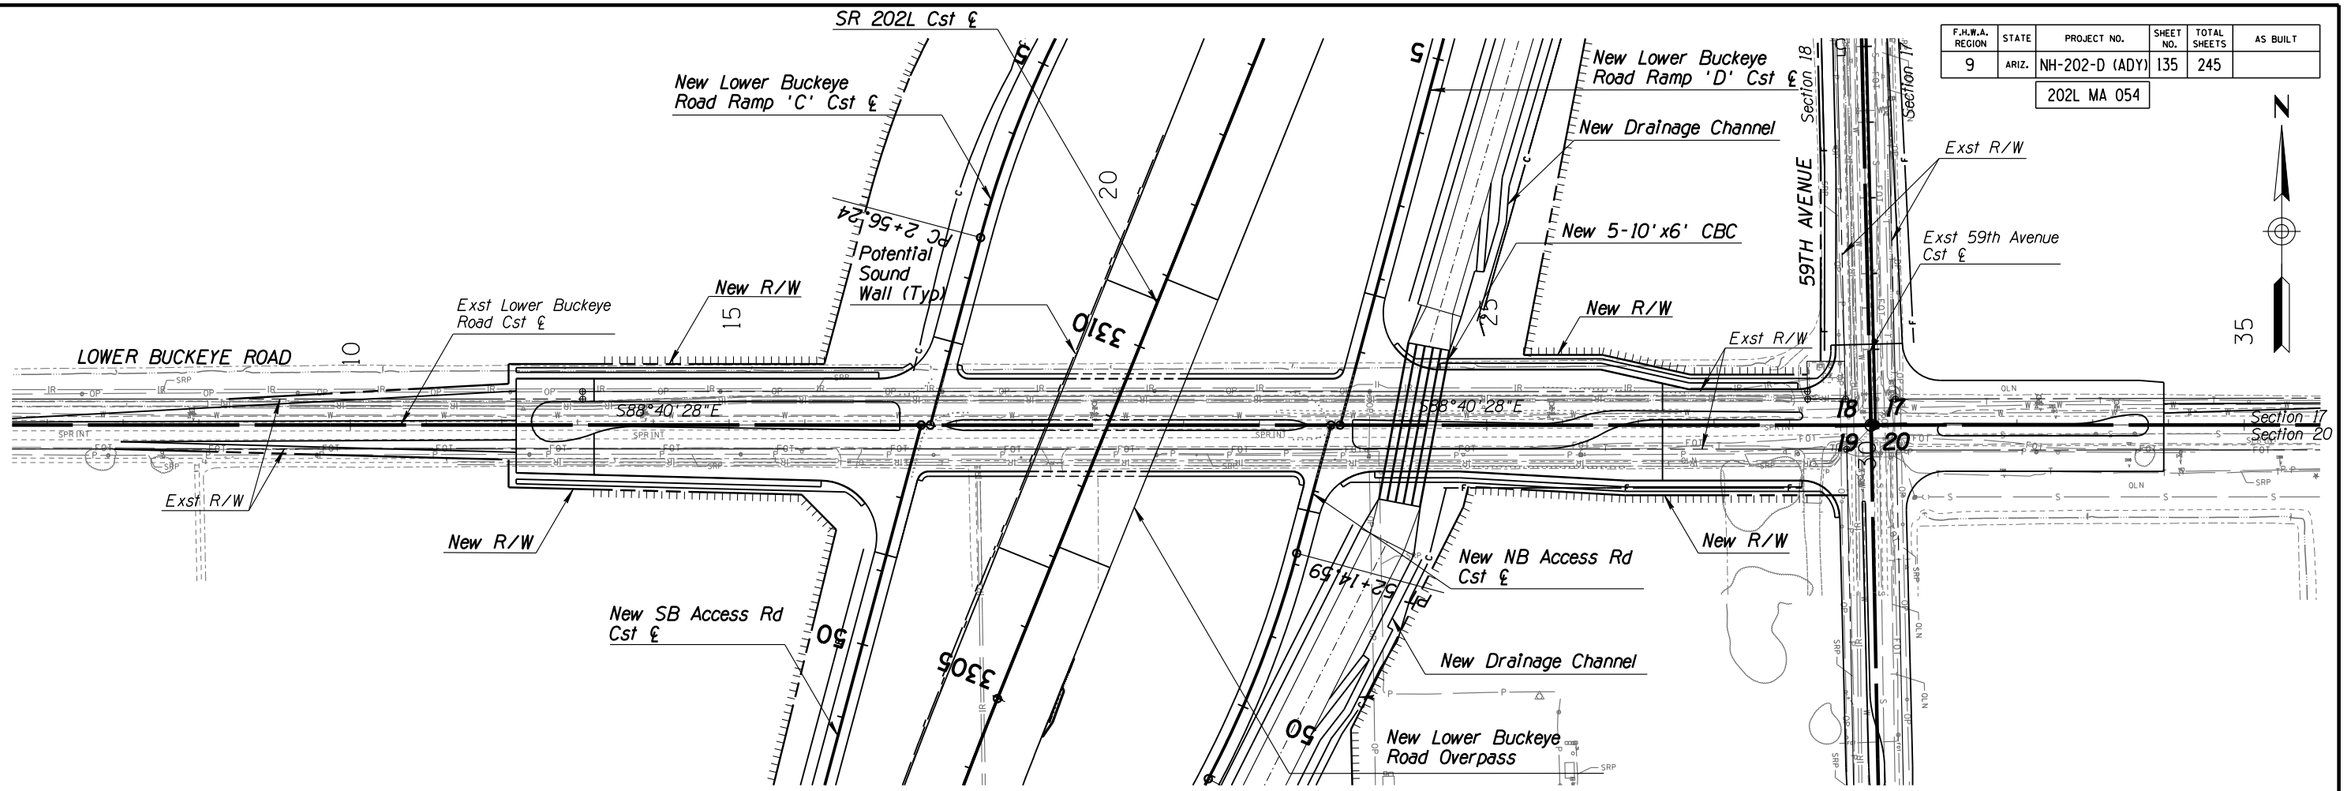

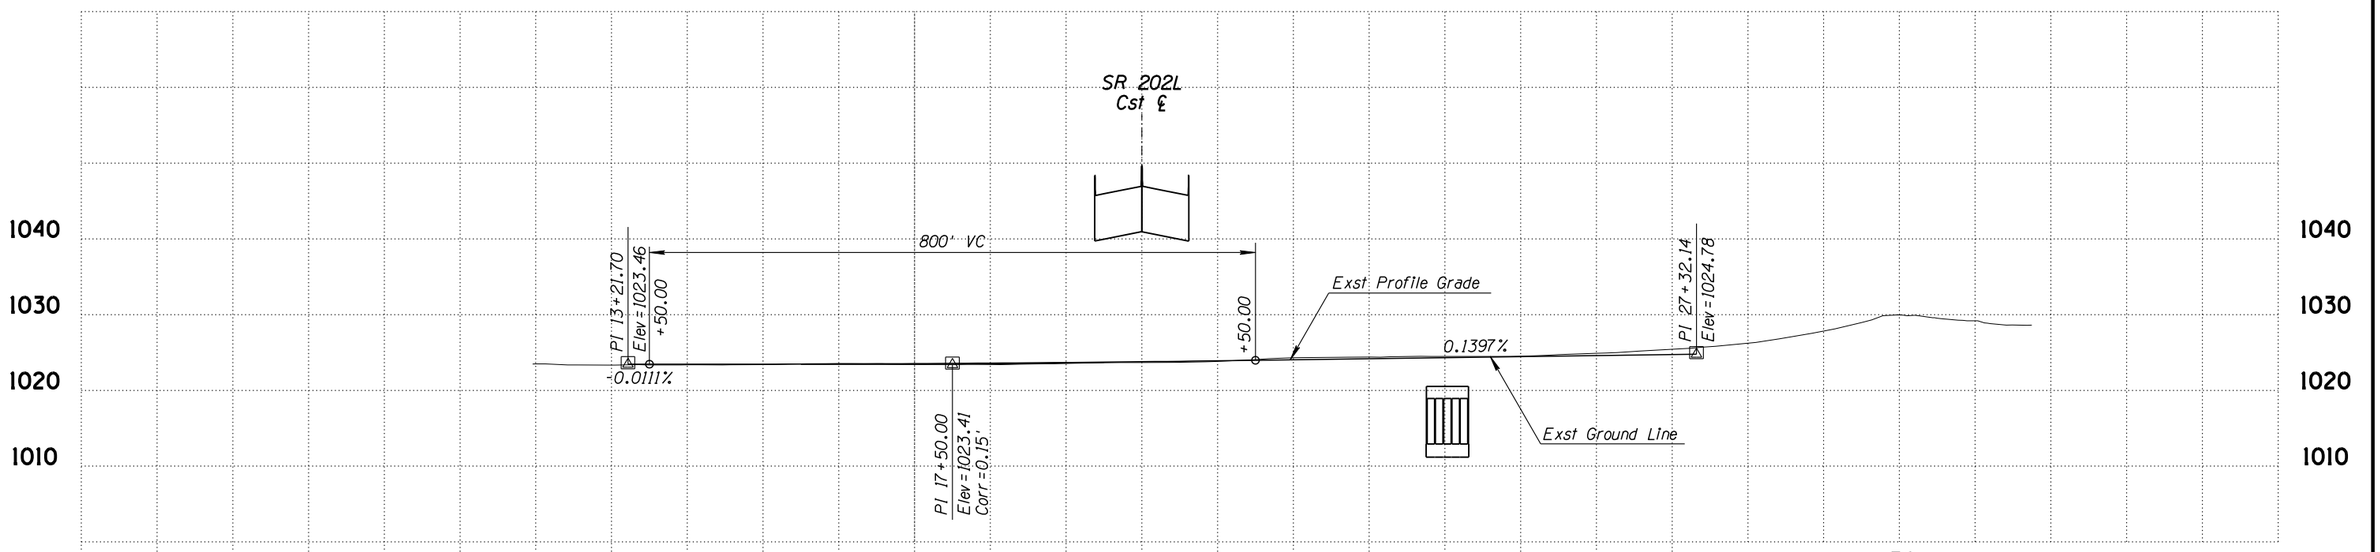

Call BLUE STAKE CENTER two working days before you dig.
602-263-1100 Within Maricopa County
-OR-
1-800-STAKE-IT (782-5348)

	NAME	DATE
DESIGN	RPC	08/14
DRAWN	CADD	08/14
CHECKED	BWS	08/14

ARIZONA DEPARTMENT OF TRANSPORTATION
INTERMODAL TRANSPORTATION DIVISION
ROADWAY DESIGN SERVICES

PLAN & PROFILE SHEET
LOWER BUCKEYE ROAD

FINAL 15%
PLANS
NOT FOR CONSTRUCTION OR RECORDING

ROUTE	LOCATION	DWG NO
SR 202L	I-10 (MARICOPA) - I-10 (PAPAGO)	C-04.16
TRACS NO. H5764 01L	NH-202-D (ADY)	___ OF ___


FILE NAME: c:\pwworking\phx\d0169640\PN5764W59_41.DGN PLOT DATE: 8/12/2014 TIME: 10:42:05 AM PLOT SCALE: 1:200 PLOT BY: ahoffman


SURVEY NO. | FINISHED PLANS- | REVISIONS- | LOCATION- | DATE-

cccccSYSTIMEccccc ccccDGNcSPECIFICATIONccccc

F.H.W.A. REGION	STATE	PROJECT NO.	SHEET NO.	TOTAL SHEETS	AS BUILT
9	ARIZ.	NH-202-D (ADY)	136	245	

202L MA 054

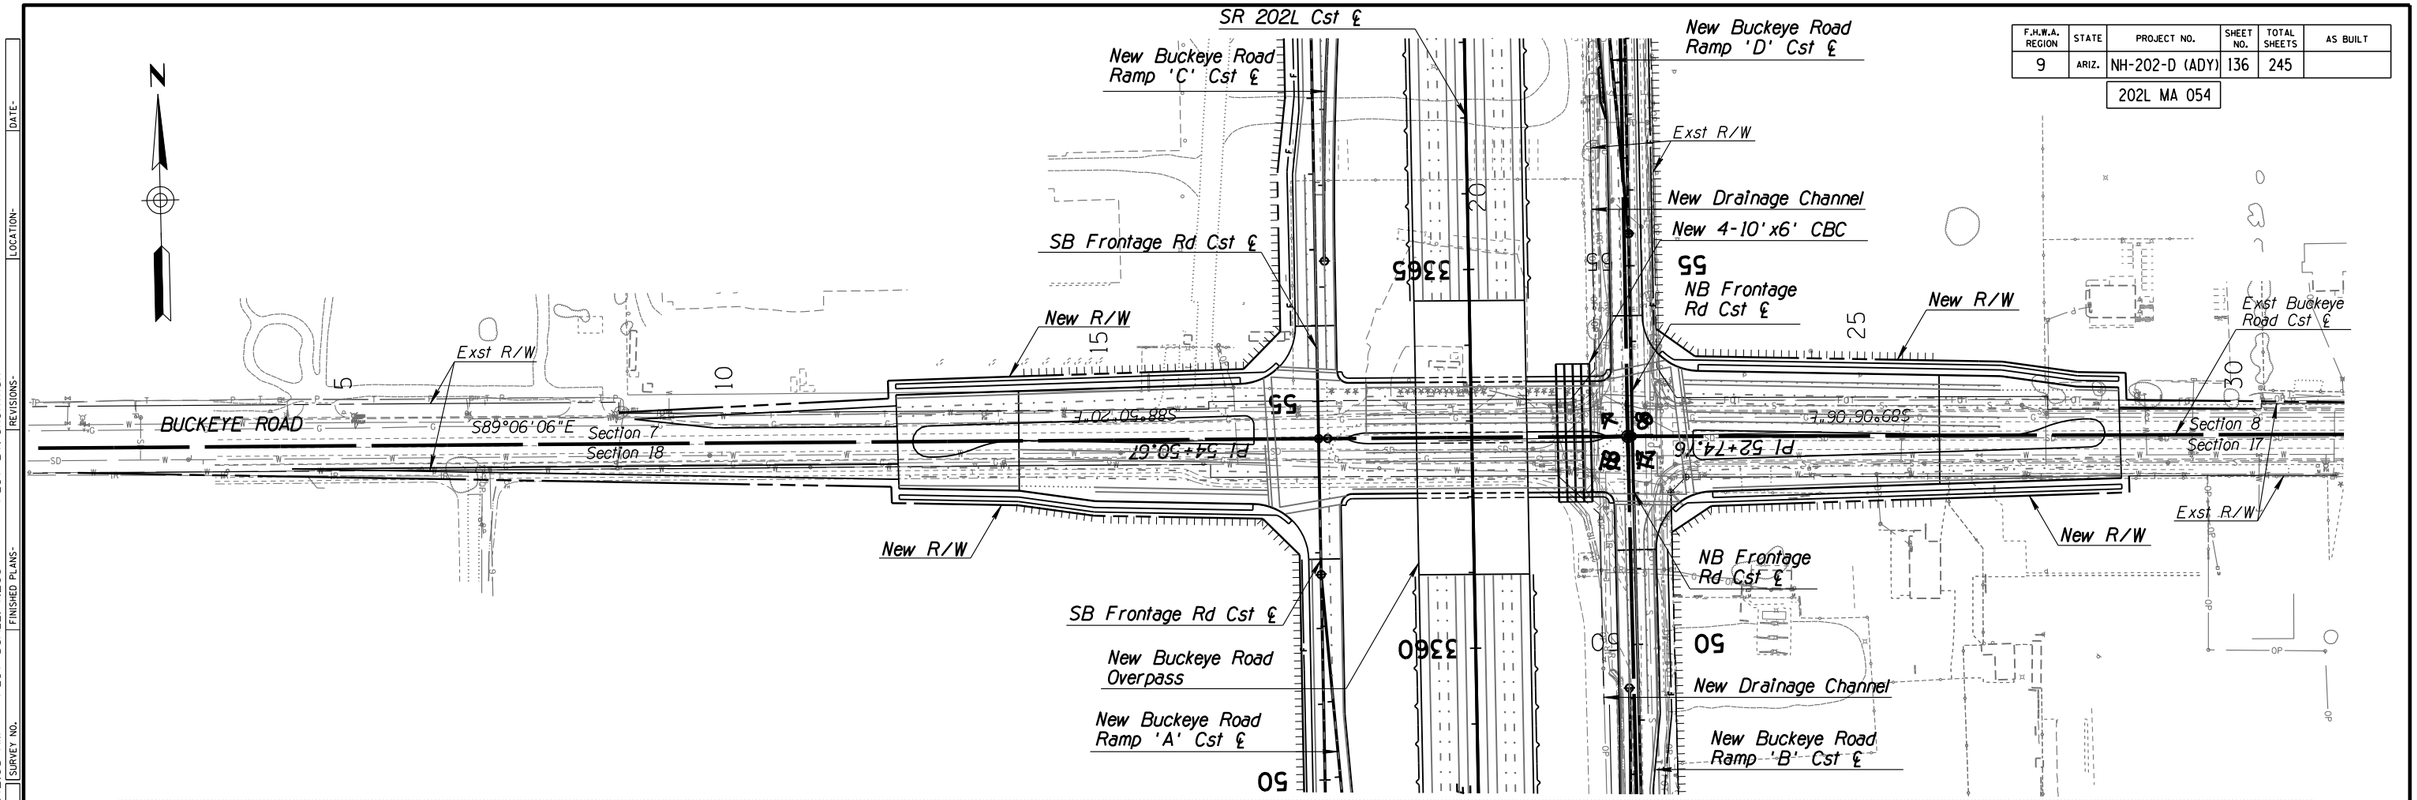

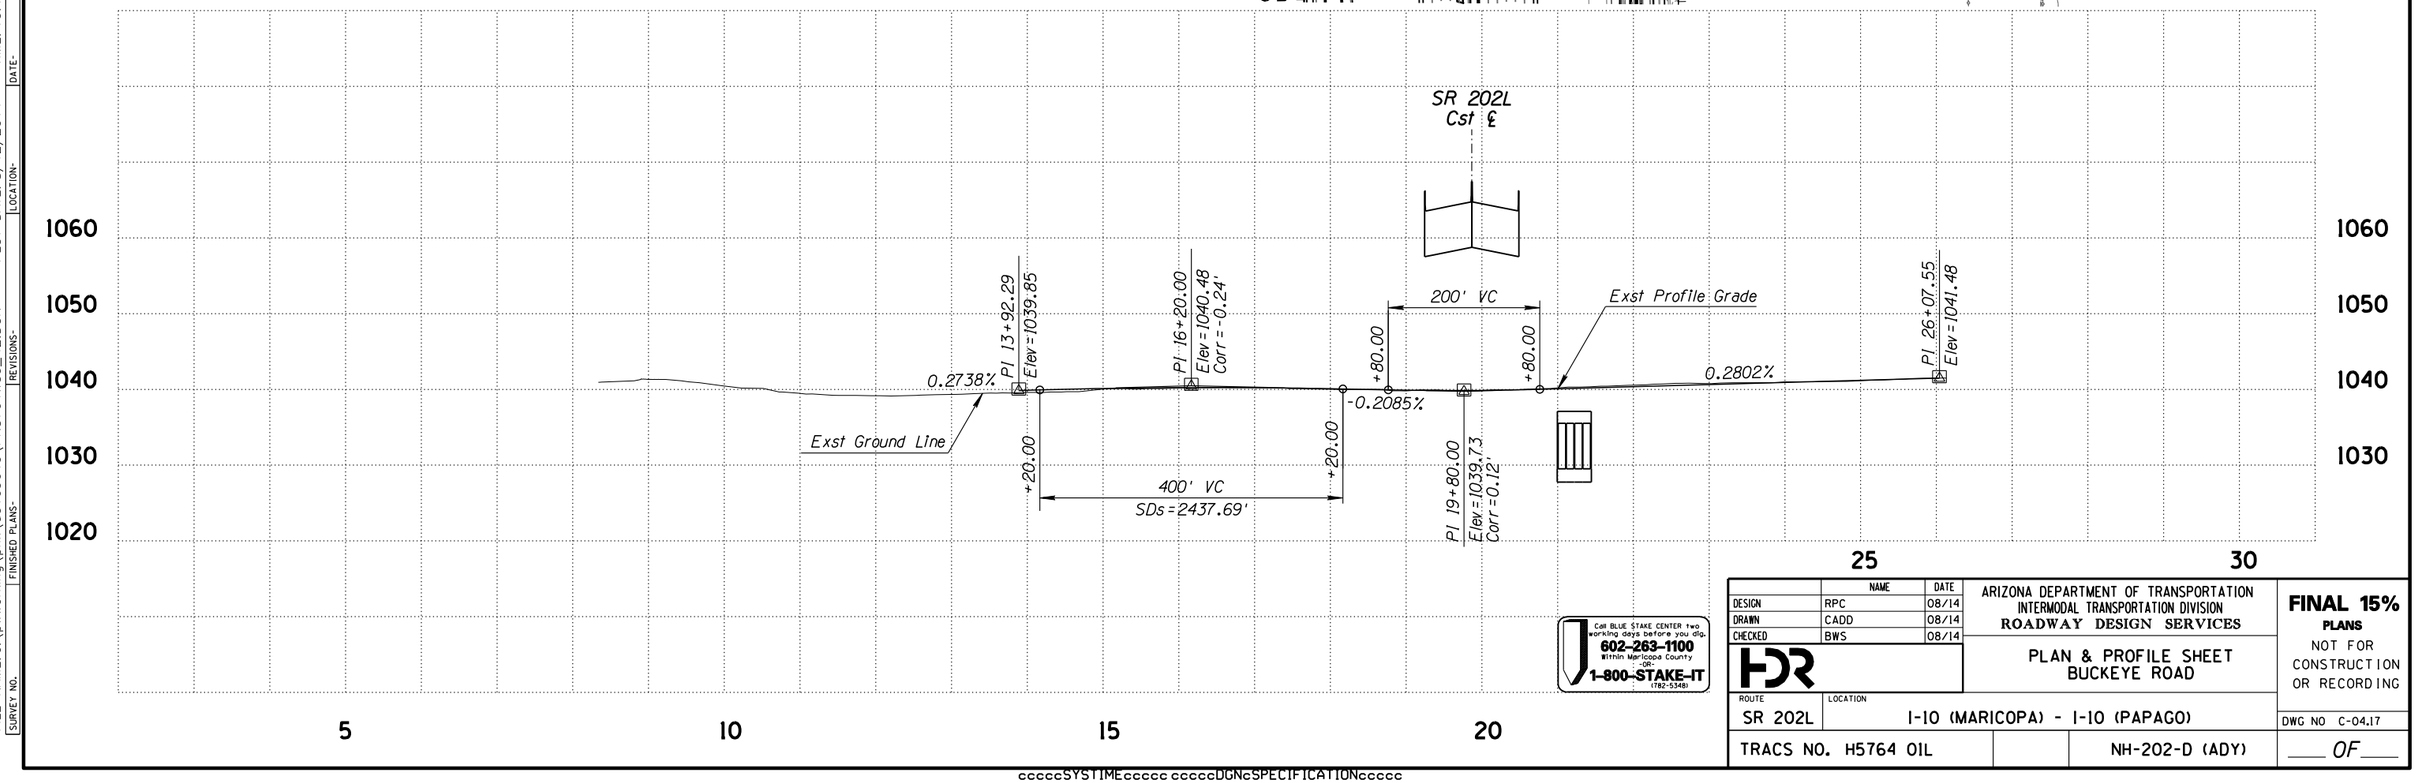

Call BLUE STAKE CENTER two working days before you dig.
602-263-1100
Within Maricopa County
-OR-
1-800-STAKE-IT
(782-5348)

	NAME	DATE
DESIGN	RPC	08/14
DRAWN	CADD	08/14
CHECKED	BWS	08/14

HDR

ARIZONA DEPARTMENT OF TRANSPORTATION
INTERMODAL TRANSPORTATION DIVISION
ROADWAY DESIGN SERVICES

PLAN & PROFILE SHEET
BUCKEYE ROAD

FINAL 15%
PLANS
NOT FOR CONSTRUCTION OR RECORDING

ROUTE	LOCATION	DWG NO
SR 202L	I-10 (MARICOPA) - I-10 (PAPAGO)	C-04.17
TRACS NO. H5764 01L	NH-202-D (ADY)	___ OF ___

FILE NAME: c:\pwworking\phx\d0169640\PN5764W59_42.DGN | SURVEY NO. | FINISHED PLANS- | REVISIONS- | LOCATION- | DATE-
PLOT SCALE: 1:200 | PLOT BY: ahoffman
PLOT DATE: 8/12/2014 | TIME: 10:42:08 AM

ccccSYSTIMEcccccc ccccDGNcSPECIFICATIONcccccc

F.H.W.A. REGION	STATE	PROJECT NO.	SHEET NO.	TOTAL SHEETS	AS BUILT
9	ARIZ.	NH-202-D (ADY)	137	245	

202L MA 054

SR 202L EB Cst ℄
SR 202L WB Cst ℄
SB Frontage Rd Cst ℄
Potential Sound Wall (Typ)
NB Frontage Rd Cst ℄
New Drainage Channel
New 4-10'x6' CBC
New R/W
Exst R/W
VAN BUREN STREET
Exst Van Buren Street Cst ℄
Section 5
Section 8
PI 88+39.96
S87°46'44"E
New Van Buren St Overpass
New Drainage Channel
SR 202L Cst ℄
New Van Buren Street Ramp 'A' Cst ℄
New Van Buren Street Ramp 'B' Cst ℄
New SB Frontage Rd Cst ℄
New NB Frontage Rd Cst ℄
PT 341+54.12
N 57TH AVE
N 57TH DR

SR 202L Cst ℄

PI 13+89.15
Elev=1049.49
0.2209%
Exst Profile Grade
PI 26+46.68
Elev=1052.27
Exst Ground Line

Call BLUE STAKE CENTER two working days before you dig.
602-263-1100
Within Maricopa County
-OR-
1-800-STAKE-IT
(782-5348)

	NAME	DATE
DESIGN	RPC	08/14
DRAWN	CADD	08/14
CHECKED	BWS	08/14

ARIZONA DEPARTMENT OF TRANSPORTATION
INTERMODAL TRANSPORTATION DIVISION
ROADWAY DESIGN SERVICES

PLAN & PROFILE SHEET
VAN BUREN STREET

FINAL 15%
PLANS
NOT FOR CONSTRUCTION OR RECORDING


ROUTE	LOCATION	DWG NO
SR 202L	I-10 (MARICOPA) - I-10 (PAPAGO)	C-04.18
TRACS NO. H5764 01L	NH-202-D (ADY)	___ OF ___

FILE NAME: c:\pwworking\phx\d0169640\PN5764W59_43.DGN PLOT DATE: 8/12/2014 TIME: 10:42:12 AM PLOT SCALE: 1:200 PLOT BY: ahoffman


cccccSYSTIMEccccc ccccDGNcSPECIFICATIONccccc

F.H.W.A. REGION	STATE	PROJECT NO.	SHEET NO.	TOTAL SHEETS	AS BUILT
9	ARIZ.	NH-202-D (ADY)	138	245	

202L MA 054

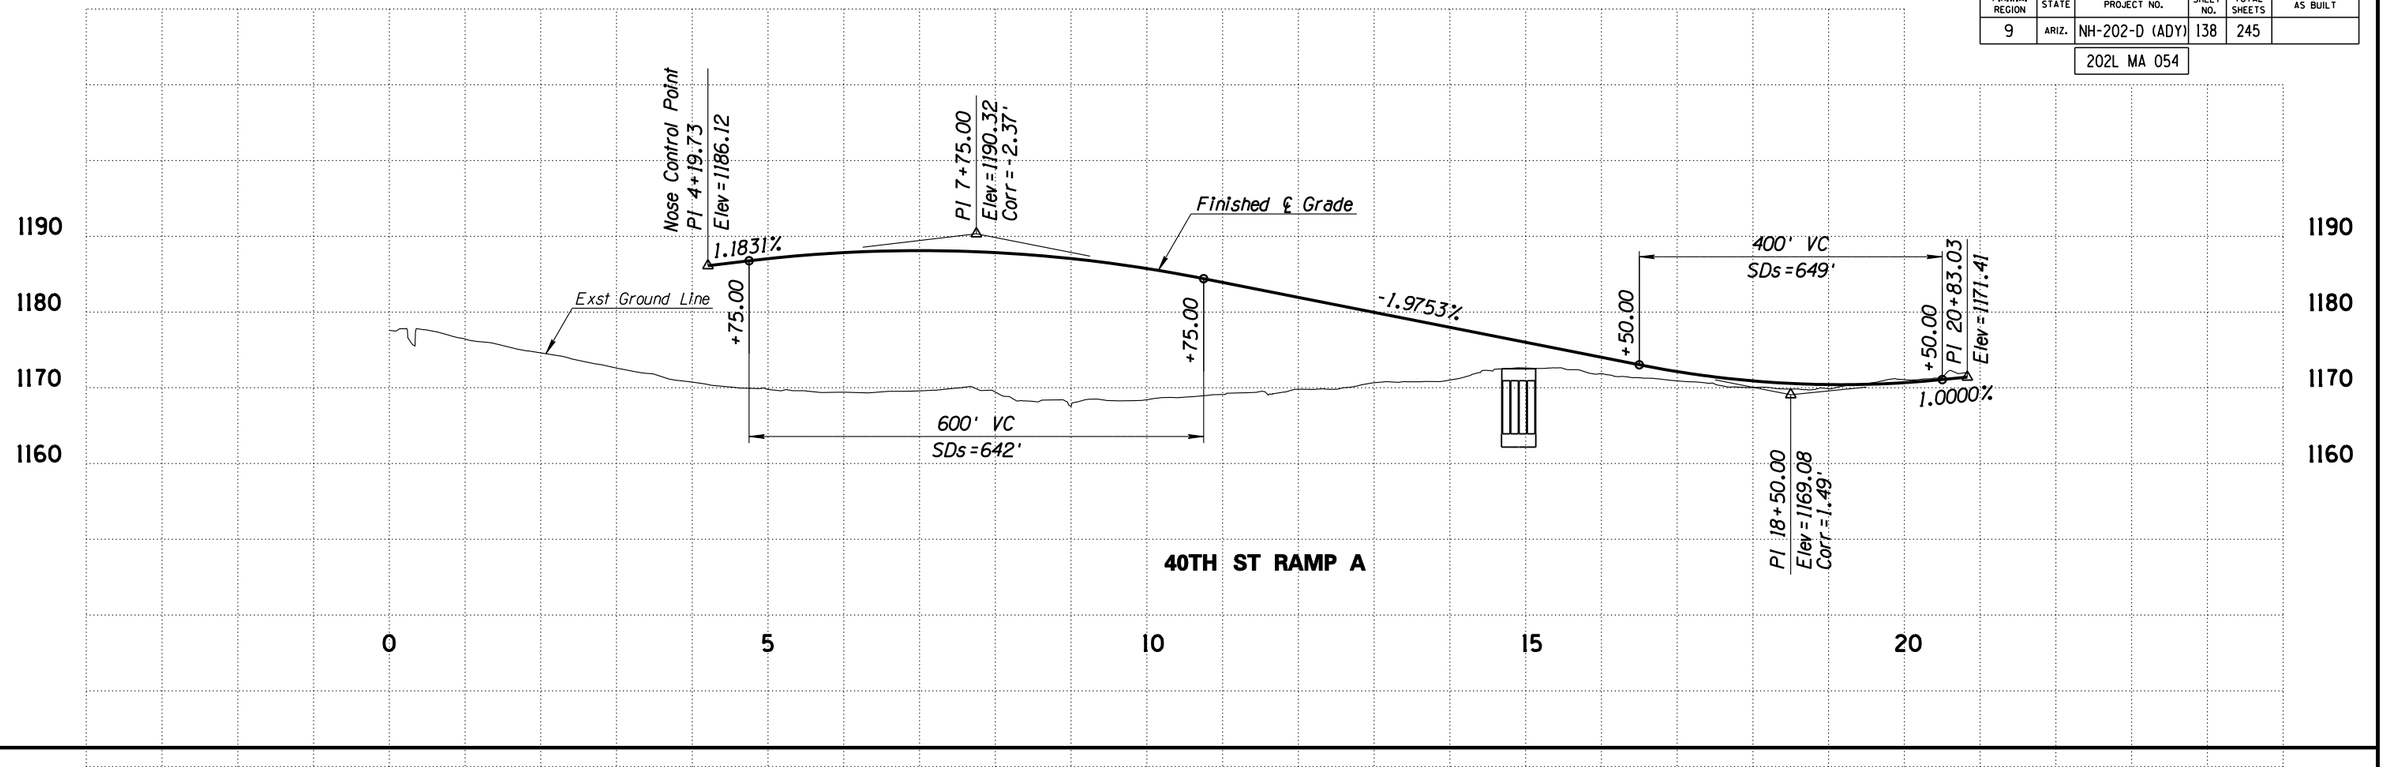

40TH ST RAMP A

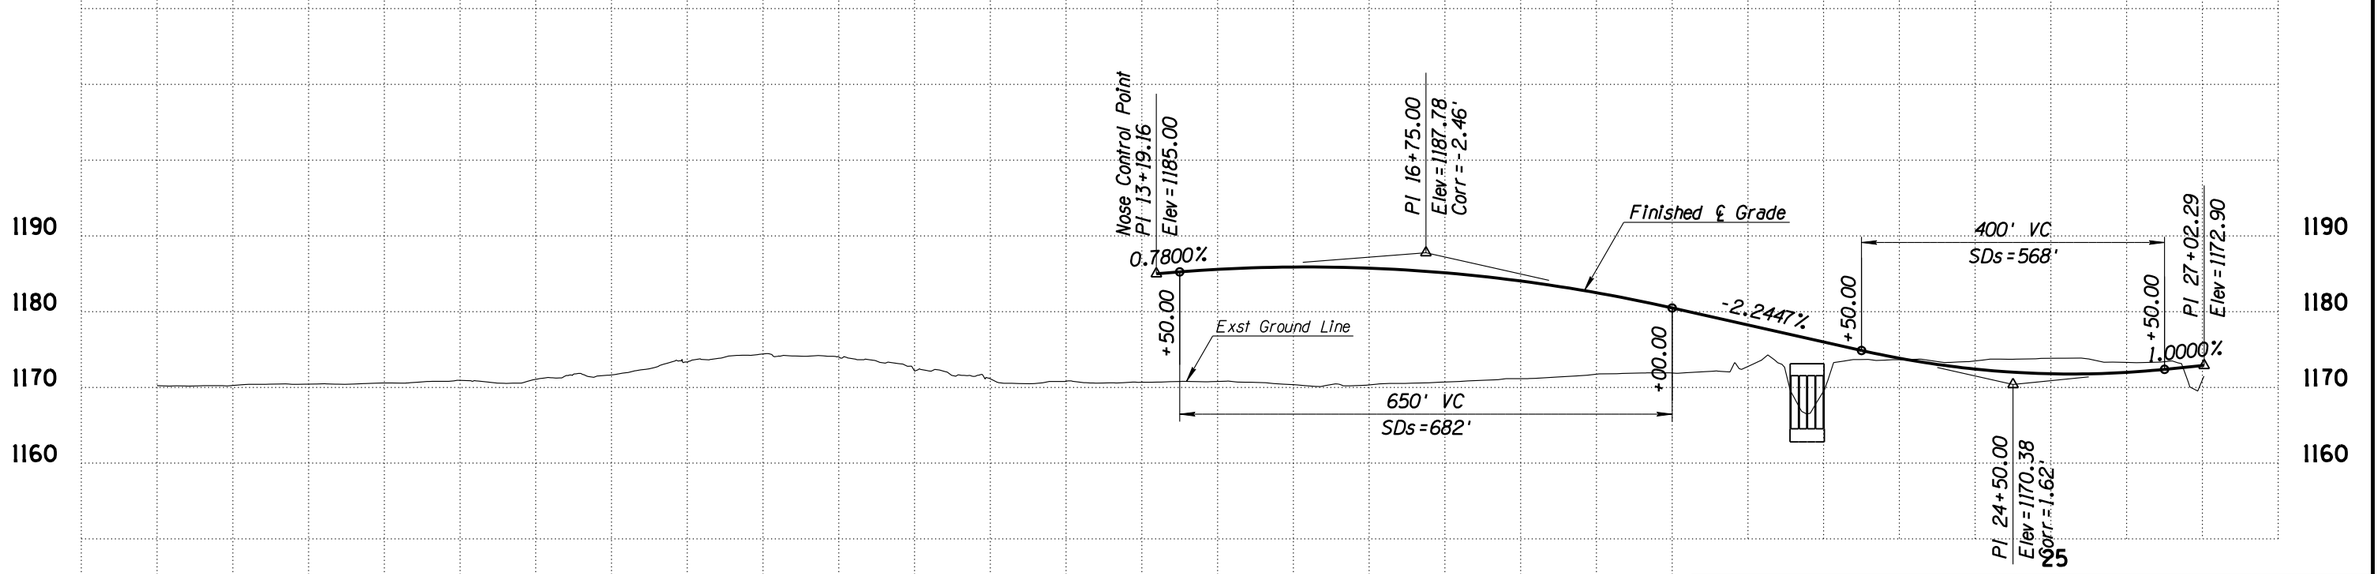

40TH ST RAMP B

Call BLUE STAKE CENTER two working days before you dig.
602-263-1100
Within Maricopa County
-OR-
1-800-STAKE-IT
(782-5348)

	NAME	DATE
DESIGN	RPC	08/14
DRAWN	CADD	08/14
CHECKED	BWS	08/14

HDR

ARIZONA DEPARTMENT OF TRANSPORTATION
INTERMODAL TRANSPORTATION DIVISION
ROADWAY DESIGN SERVICES

PROFILE SHEET
40TH ST RAMPS A AND B

FINAL 15%
PLANS
NOT FOR CONSTRUCTION OR RECORDING


ROUTE	LOCATION	DWG NO
SR 202L	I-10 (MARICOPA) - I-10 (PAPAGO)	C-05.01
TRACS NO. H5764 01L	NH-202-D (ADY)	___ OF ___


FILE NAME: c:\pwworking\phx\d0113218\PR5764IDCR_R01.DGN PLOT DATE: 8/12/2014 TIME: 10:42:16 AM PLOT SCALE: 1:200 PLOT BY: ahoffman

SURVEY NO. | FINISHED PLANS- | REVISIONS- | LOCATION- | DATE-

ccccSYSTIMEccccc ccccDGNcSPECIFICATIONcccc

F.H.W.A. REGION	STATE	PROJECT NO.	SHEET NO.	TOTAL SHEETS	AS BUILT
9	ARIZ.	NH-202-D (ADY)	139	245	
		202L MA 054			

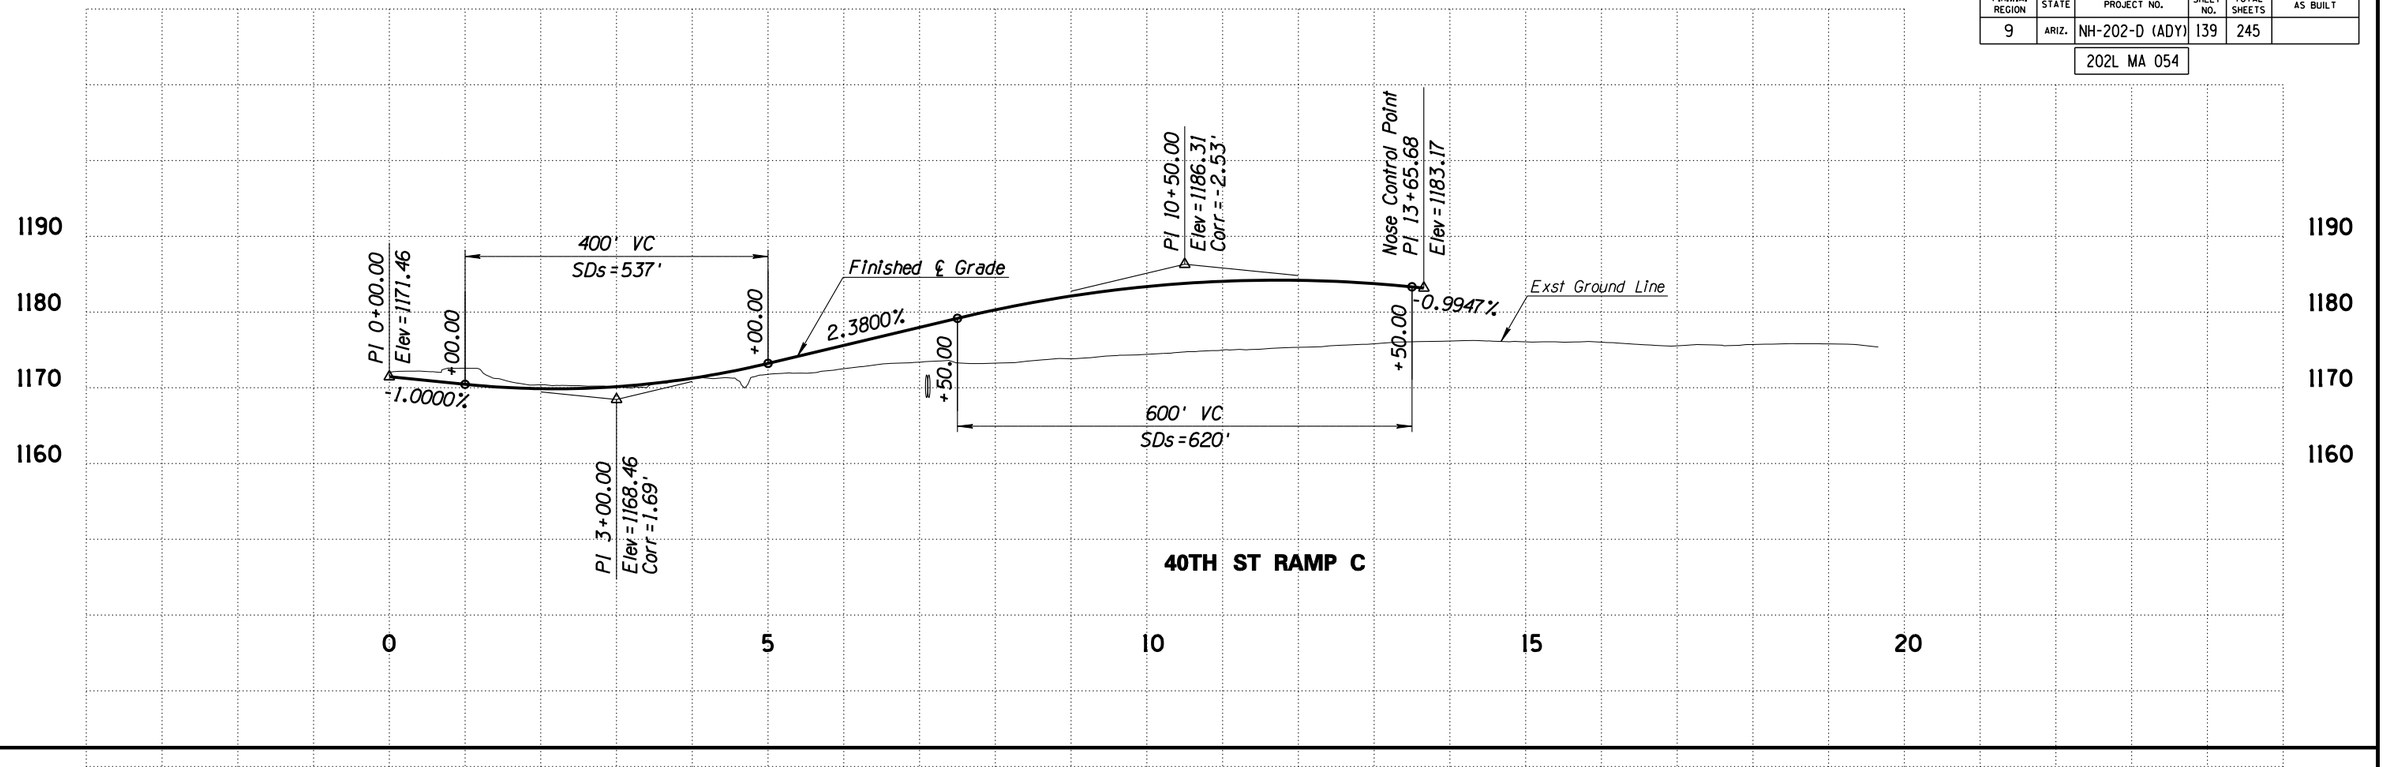

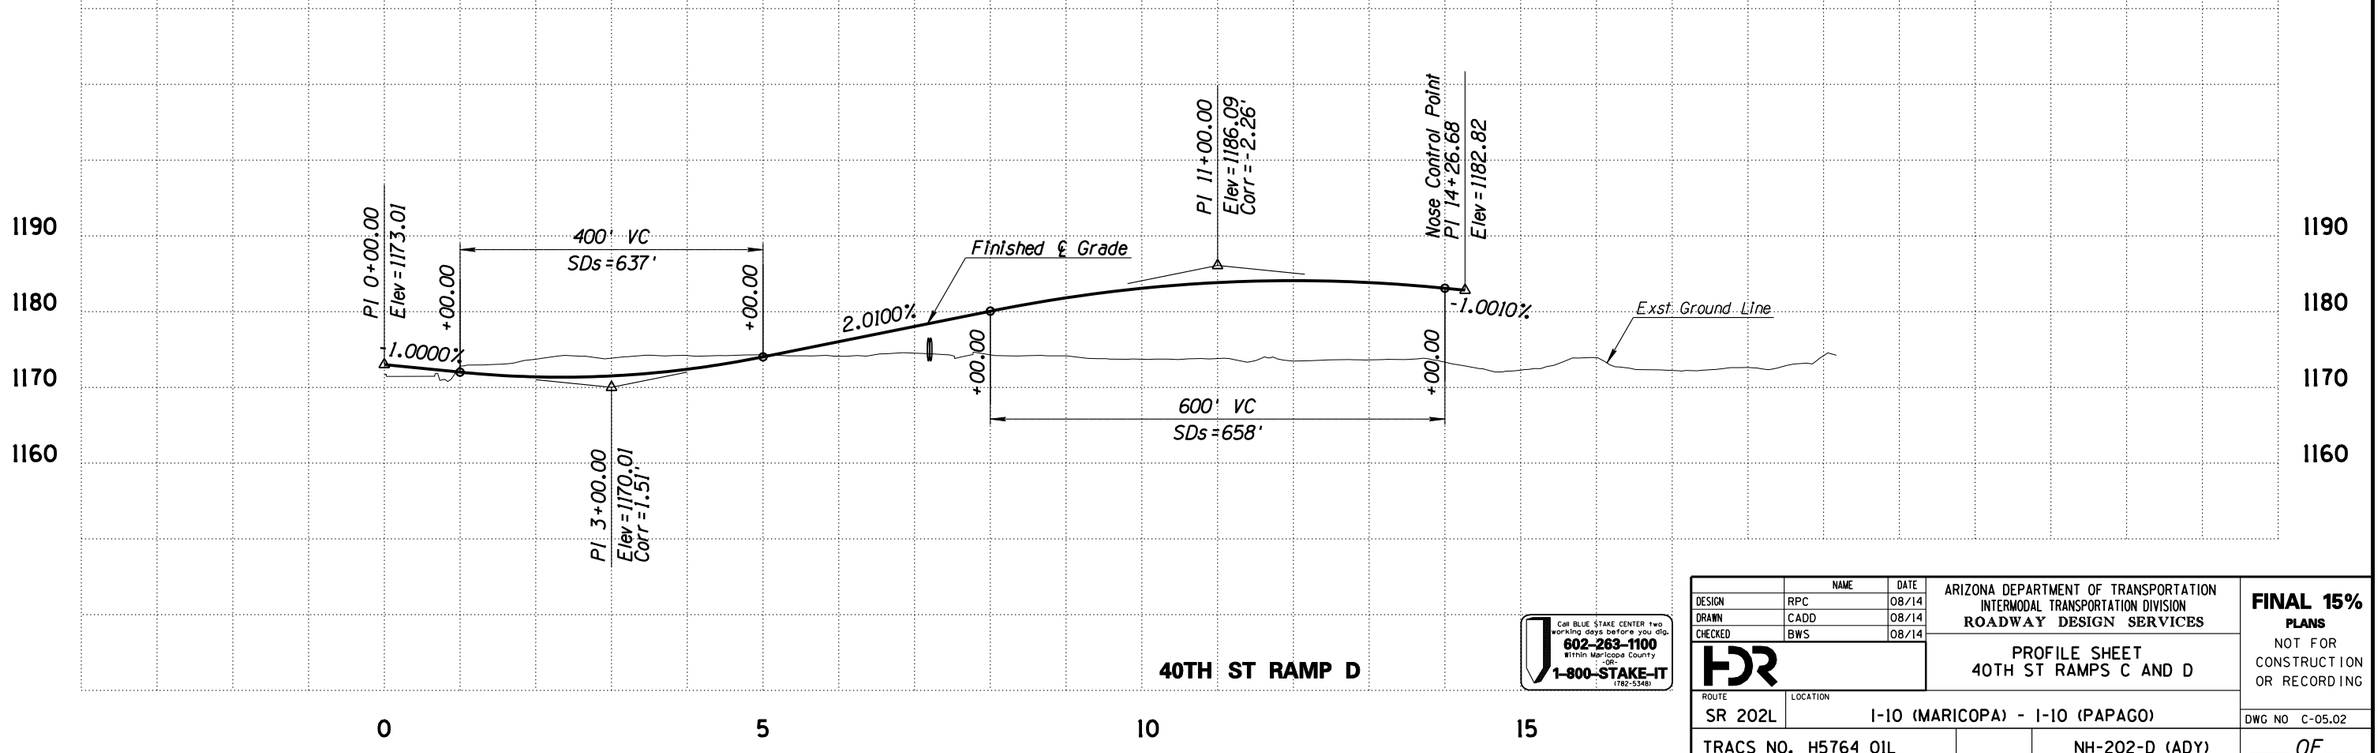

Call BLUE STAKE CENTER two working days before you dig.
602-263-1100
Within Maricopa County
OR
1-800-STAKE-IT
(782-5348)

	NAME	DATE
DESIGN	RPC	08/14
DRAWN	CADD	08/14
CHECKED	BWS	08/14

HDR

ARIZONA DEPARTMENT OF TRANSPORTATION
INTERMODAL TRANSPORTATION DIVISION
ROADWAY DESIGN SERVICES

PROFILE SHEET
40TH ST RAMPS C AND D

FINAL 15%
PLANS
NOT FOR CONSTRUCTION OR RECORDING

ROUTE	LOCATION	DWG NO
SR 202L	I-10 (MARICOPA) - I-10 (PAPAGO)	C-05.02
TRACS NO. H5764 01L	NH-202-D (ADY)	___ OF ___


FILE NAME: c:\pwworking\phx\d0113218\PR5764IDCR_R02.DGN PLOT DATE: 8/12/2014 TIME: 10:42:20 AM PLOT SCALE: 1:200 PLOT BY: ahoffman


SURVEY NO. | FINISHED PLANS- | REVISIONS- | LOCATION- | DATE-

ccccSYSTIMEccccc ccccDGNcSPECIFICATIONccccc

F.H.W.A. REGION	STATE	PROJECT NO.	SHEET NO.	TOTAL SHEETS	AS BUILT
9	ARIZ.	NH-202-D (ADY)	140	245	

202L MA 054

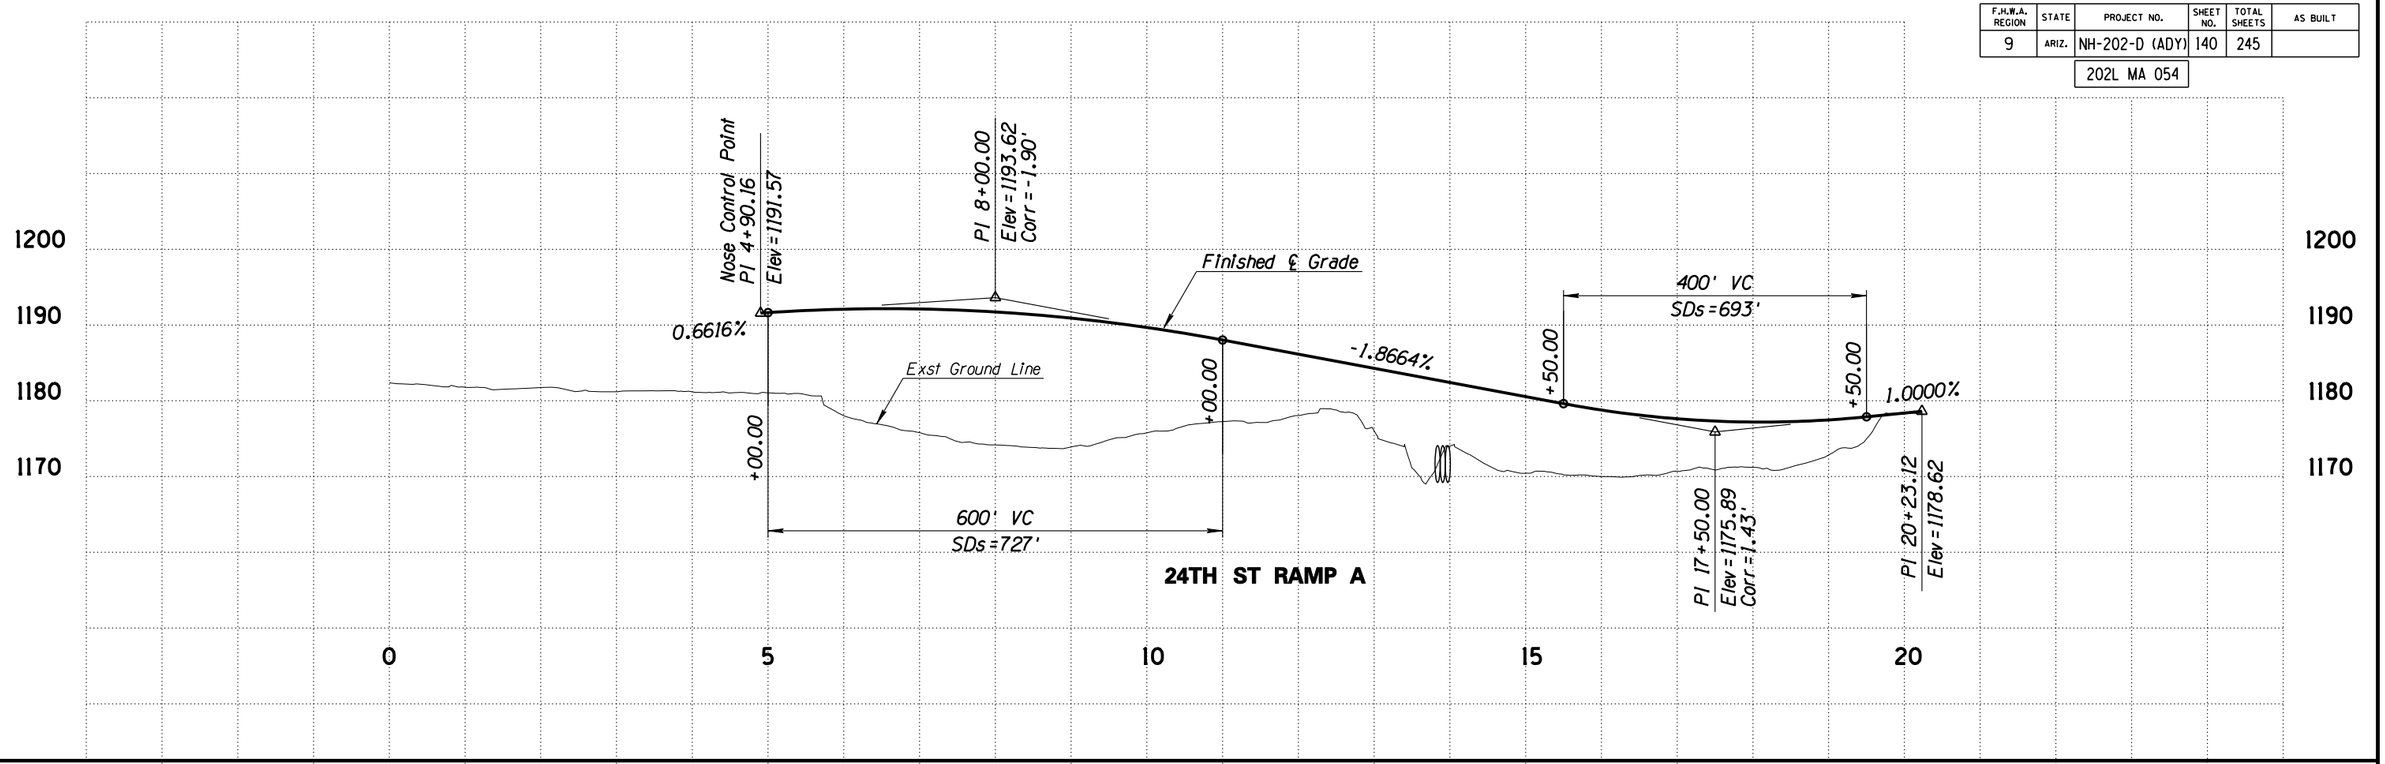

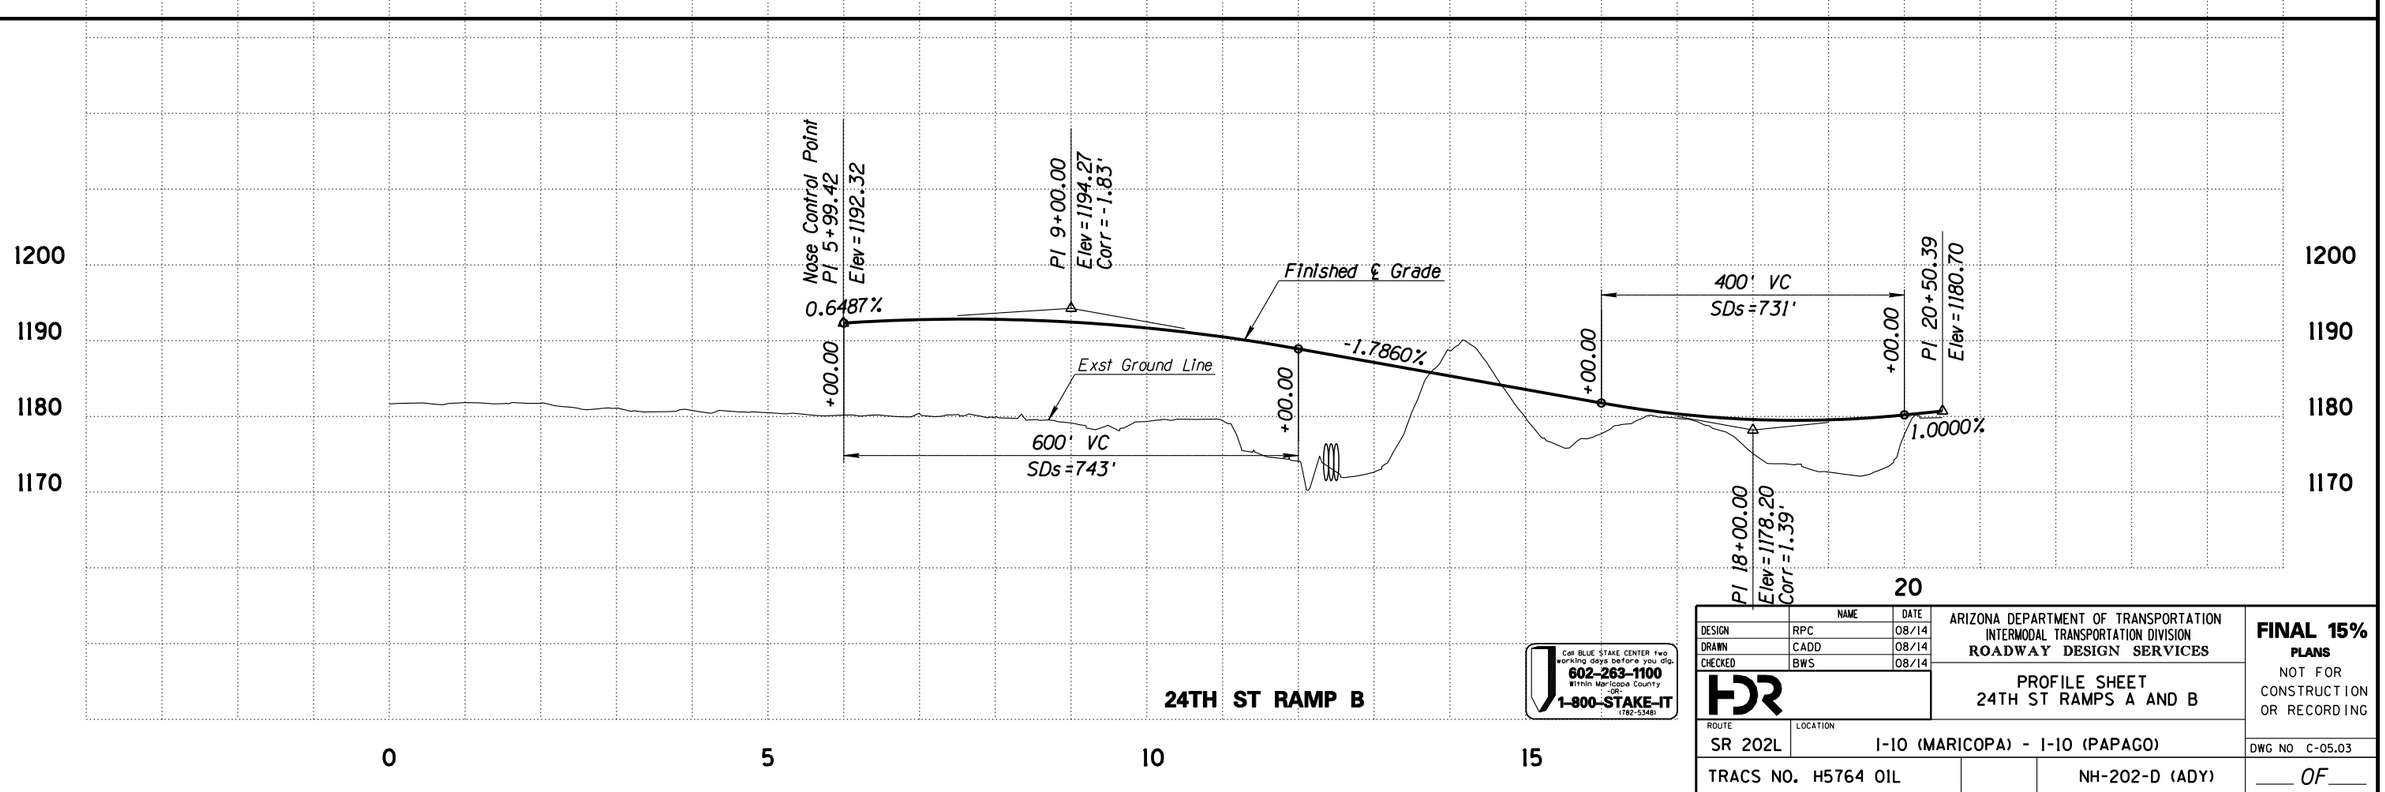

Call BLUE STAKE CENTER two working days before you dig.
602-263-1100
Within Maricopa County
OR
1-800-STAKE-IT
(782-5348)

	NAME	DATE
DESIGN	RPC	08/14
DRAWN	CADD	08/14
CHECKED	BWS	08/14

HDR

ARIZONA DEPARTMENT OF TRANSPORTATION
INTERMODAL TRANSPORTATION DIVISION
ROADWAY DESIGN SERVICES

PROFILE SHEET
24TH ST RAMPS A AND B

FINAL 15%
PLANS
NOT FOR CONSTRUCTION OR RECORDING

ROUTE	LOCATION	DWG NO
SR 202L	I-10 (MARICOPA) - I-10 (PAPAGO)	C-05.03
TRACS NO. H5764 01L	NH-202-D (ADY)	___ OF ___


FILE NAME: c:\pwworking\phx\d0113218\PR5764IDCR_R03.DGN PLOT DATE: 8/12/2014 TIME: 10:42:23 AM PLOT SCALE: 1:200 PLOT BY: ahoffman

SURVEY NO. | FINISHED PLANS- | REVISIONS- | LOCATION- | DATE-


ccccSYSTIMEccccc ccccDGNcSPECIFICATIONcccc

F.H.W.A. REGION	STATE	PROJECT NO.	SHEET NO.	TOTAL SHEETS	AS BUILT
9	ARIZ.	NH-202-D (ADY)	141	245	

202L MA 054

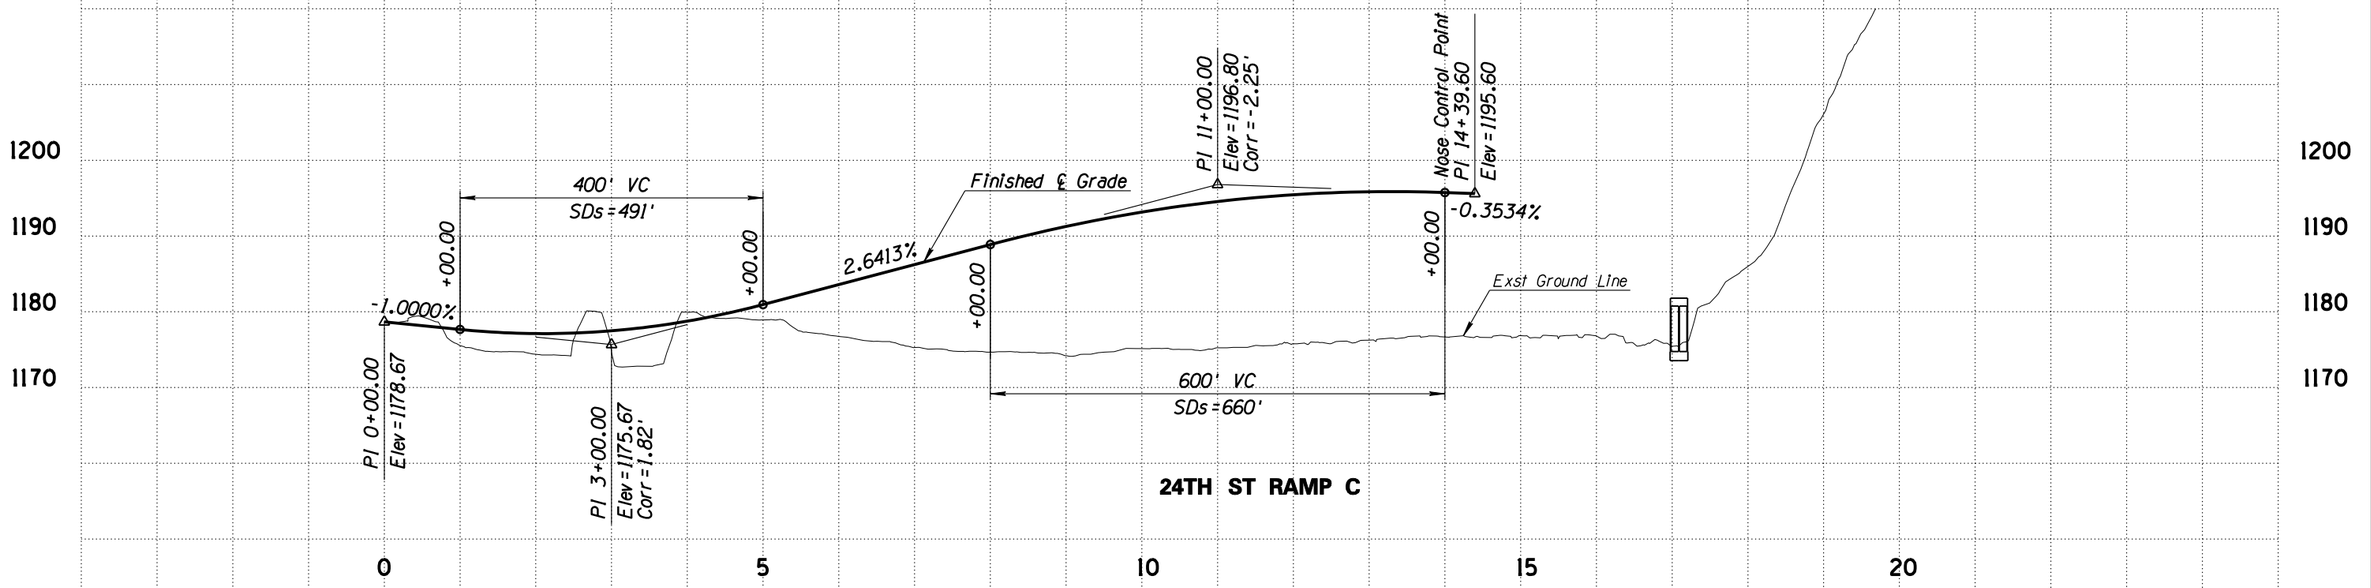

24TH ST RAMP C

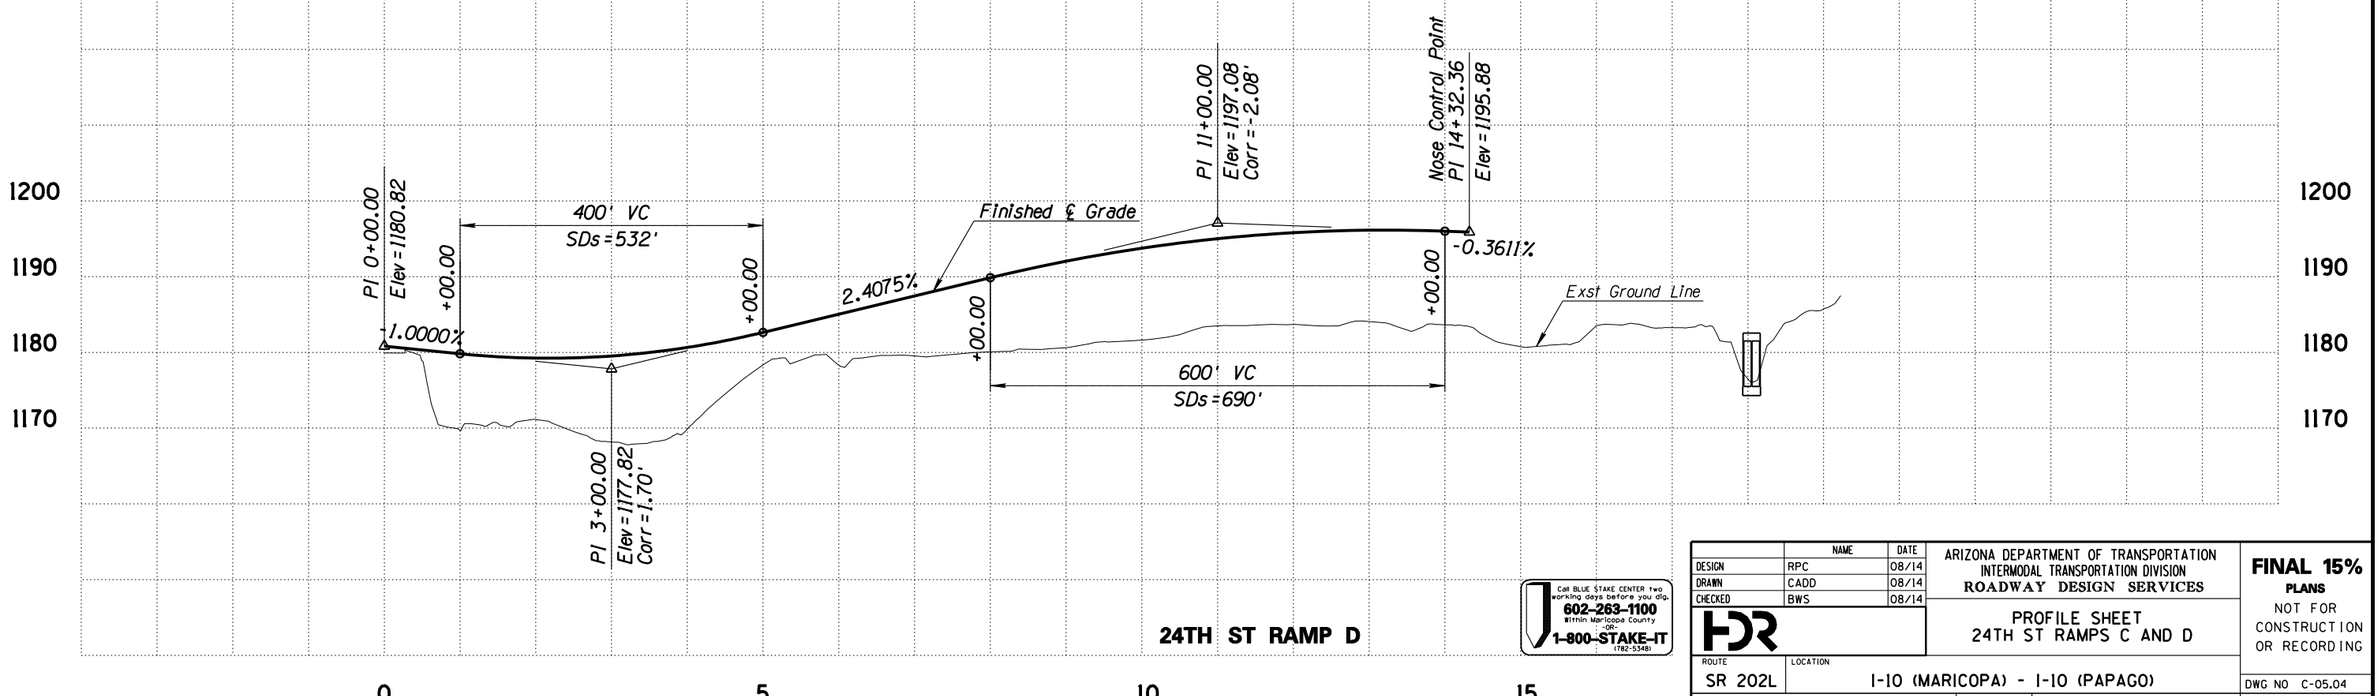

24TH ST RAMP D

Call BLUE STAKE CENTER two working days before you dig.
602-263-1100
Within Maricopa County
-OR-
1-800-STAKE-IT
(782-5348)

	NAME	DATE
DESIGN	RPC	08/14
DRAWN	CADD	08/14
CHECKED	BWS	08/14

ARIZONA DEPARTMENT OF TRANSPORTATION
INTERMODAL TRANSPORTATION DIVISION
ROADWAY DESIGN SERVICES

PROFILE SHEET
24TH ST RAMPS C AND D

FINAL 15%
PLANS
NOT FOR CONSTRUCTION OR RECORDING

ROUTE	LOCATION	DWG NO
SR 202L	I-10 (MARICOPA) - I-10 (PAPAGO)	C-05.04
TRACS NO. H5764 01L	NH-202-D (ADY)	___ OF ___


FILE NAME: c:\pwworking\phx\d0113218\PR5764IDCR_R04.DGN PLOT DATE: 8/12/2014 TIME: 10:42:27 AM PLOT SCALE: 1:200 PLOT BY: ahoffman


SURVEY NO. | FINISHED PLANS- | REVISIONS- | LOCATION- | DATE-

ccccSYSTIMEccccc ccccDGNcSPECIFICATIONcccc

F.H.W.A. REGION	STATE	PROJECT NO.	SHEET NO.	TOTAL SHEETS	AS BUILT
9	ARIZ.	NH-202-D (ADY)	142	245	

202L MA 054

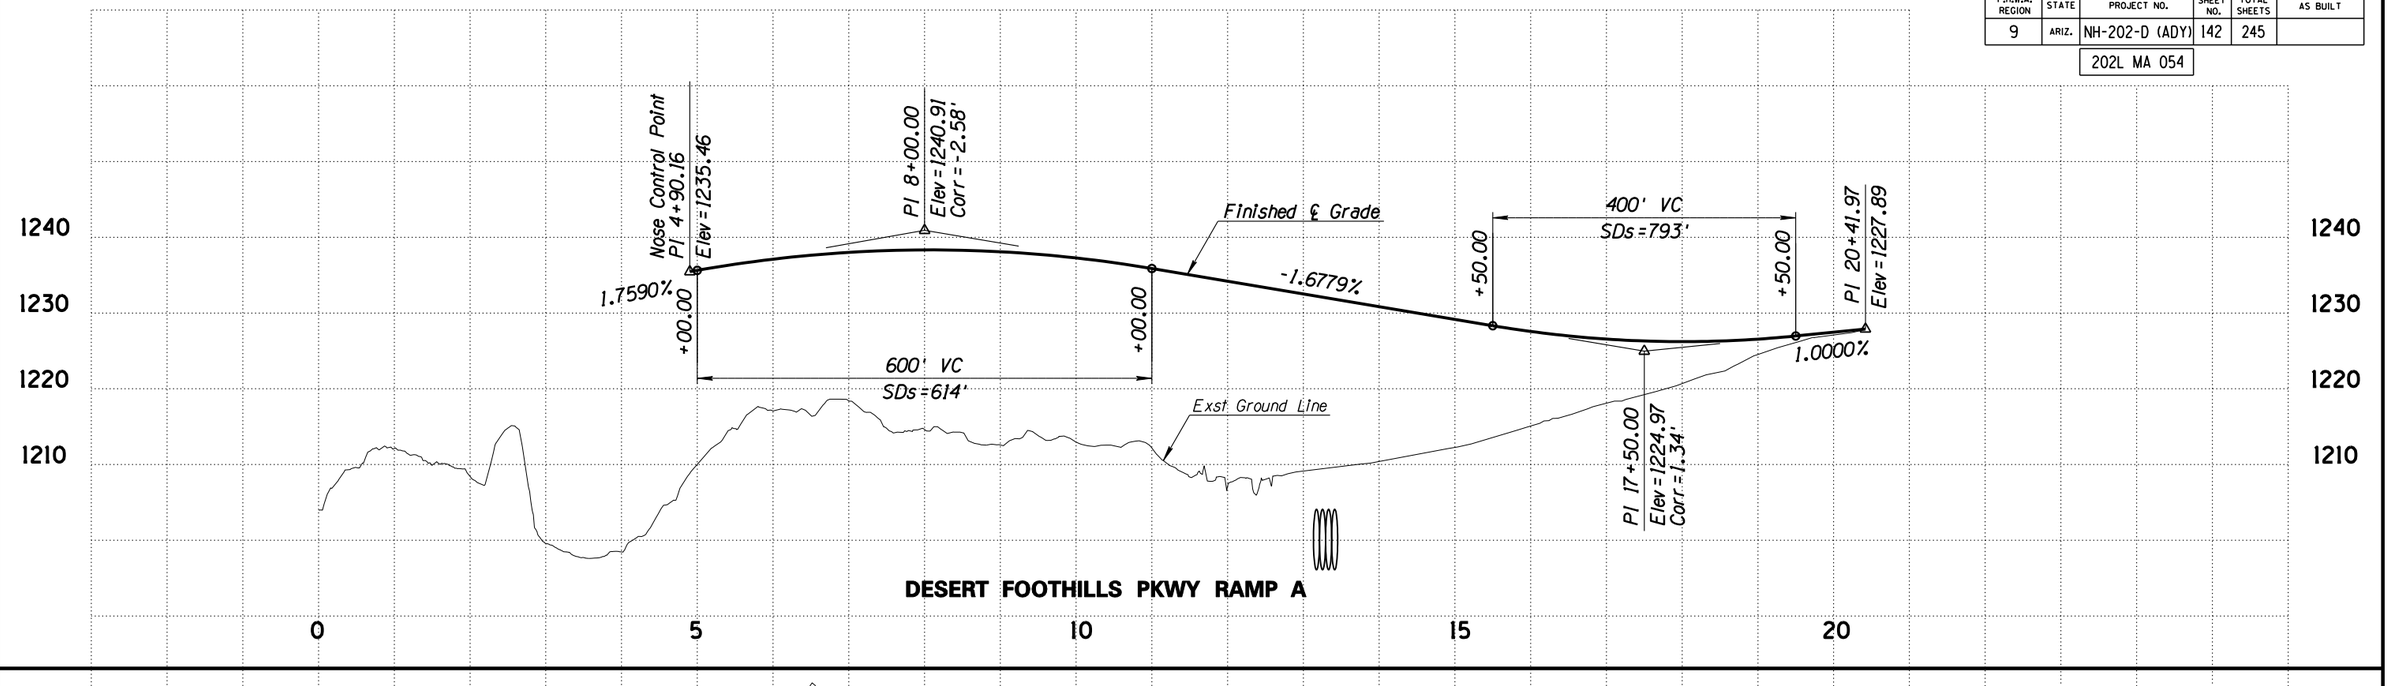

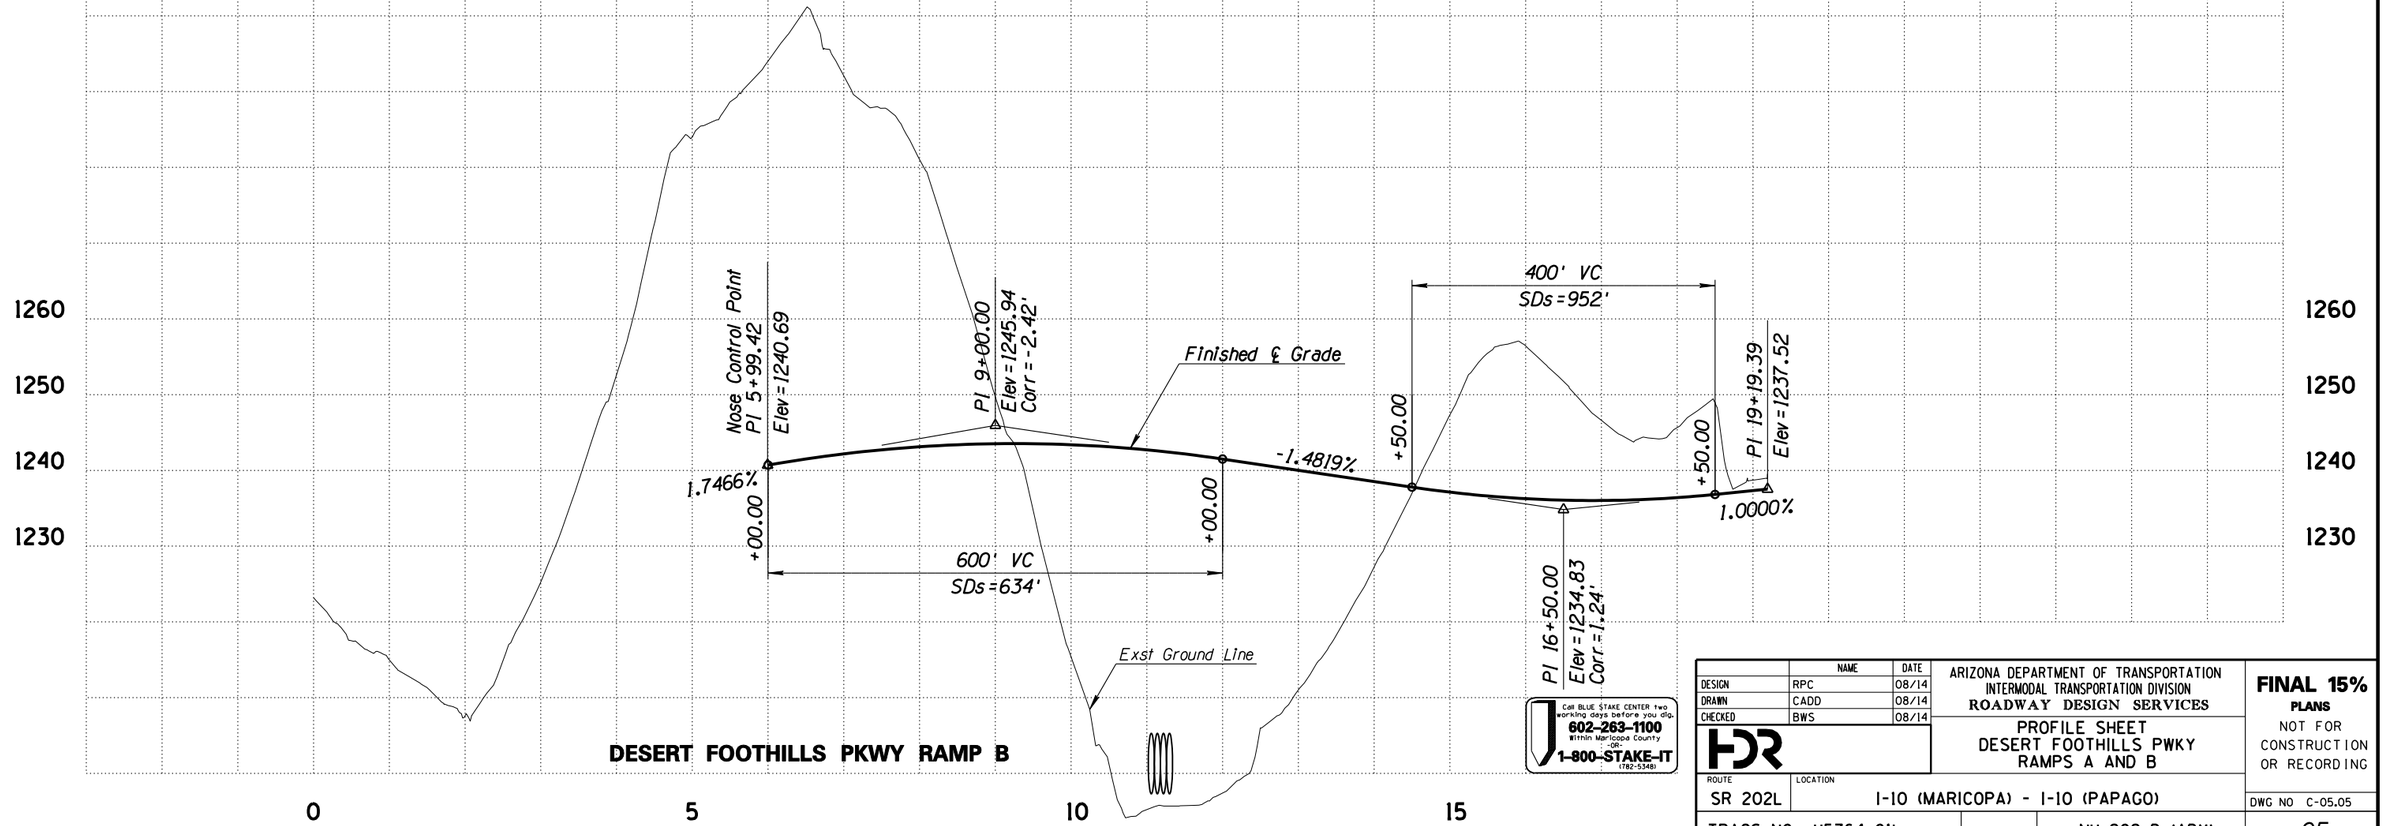

Call BLUE STAKE CENTER two working days before you dig.
602-263-1100
Within Maricopa County
OR
1-800-STAKE-IT
(782-5348)

	NAME	DATE
DESIGN	RPC	08/14
DRAWN	CADD	08/14
CHECKED	BWS	08/14

ARIZONA DEPARTMENT OF TRANSPORTATION
INTERMODAL TRANSPORTATION DIVISION
ROADWAY DESIGN SERVICES

PROFILE SHEET
DESERT FOOTHILLS PWKY
RAMPS A AND B

FINAL 15%
PLANS
NOT FOR CONSTRUCTION OR RECORDING

ROUTE	LOCATION	DWG NO
SR 202L	I-10 (MARICOPA) - I-10 (PAPAGO)	C-05.05


TRACS NO. H5764 01L | NH-202-D (ADY) | ___ OF ___

FILE NAME: c:\pwworking\phx\d0113218\PR5764IDCR_R05.DGN PLOT DATE: 8/12/2014 TIME: 10:42:30 AM PLOT SCALE: 1:200 PLOT BY: ahoffman


SURVEY NO. | FINISHED PLANS- | REVISIONS- | LOCATION- | DATE- | SURVEY NO.

ccccSYSTIMEccccc ccccDGNcSPECIFICATIONcccc

F.H.W.A. REGION	STATE	PROJECT NO.	SHEET NO.	TOTAL SHEETS	AS BUILT
9	ARIZ.	NH-202-D (ADY)	143	245	
		202L MA 054			

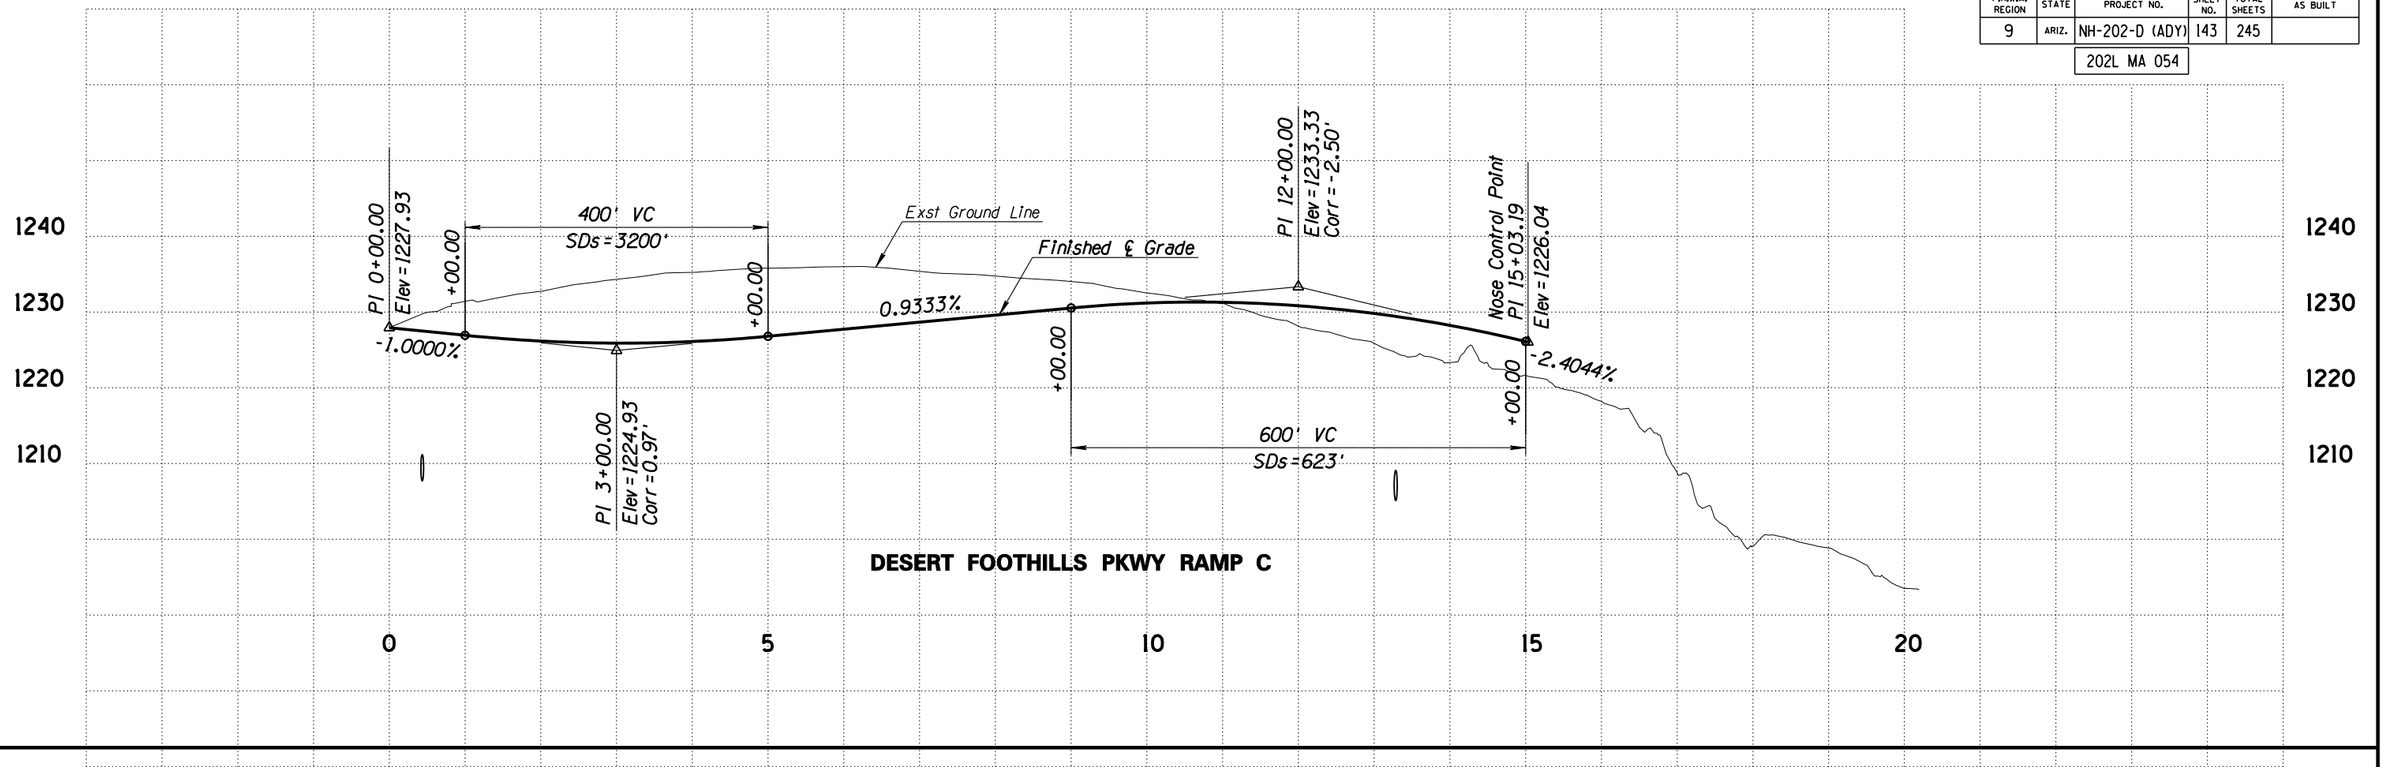

DESERT FOOTHILLS PKWY RAMP C

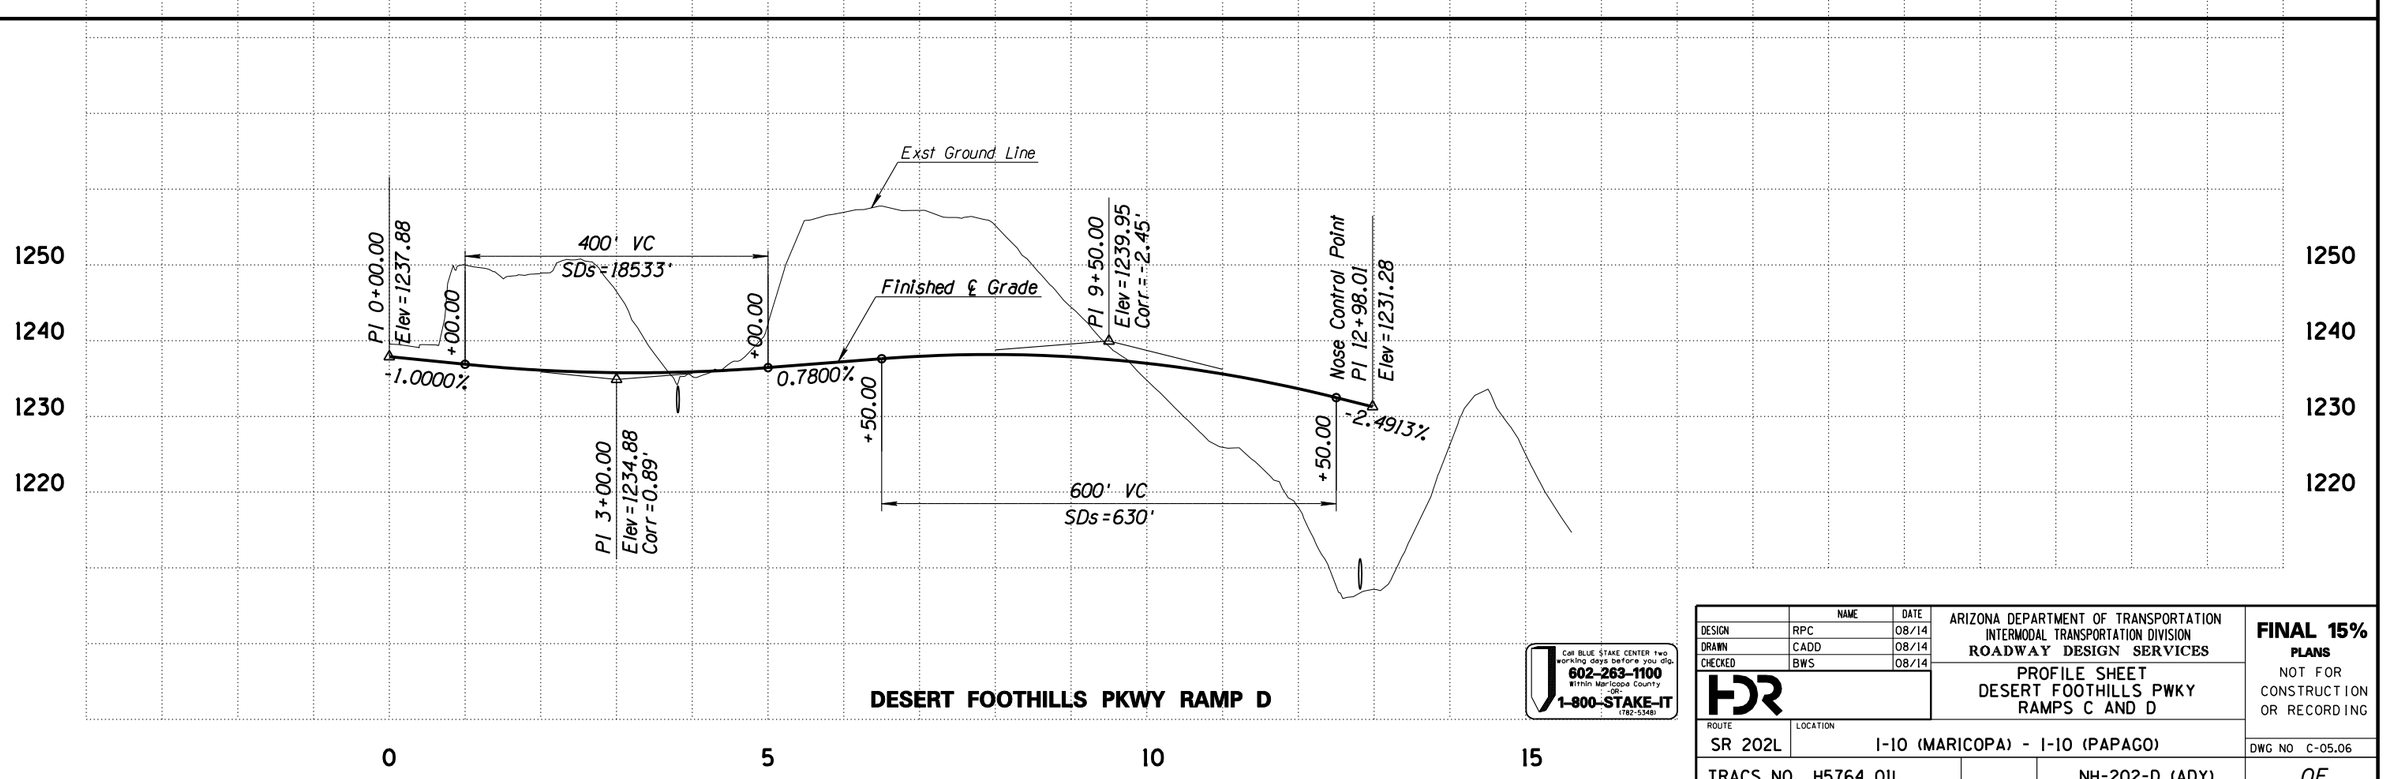

DESERT FOOTHILLS PKWY RAMP D

Call BLUE STAKE CENTER two working days before you dig.
602-263-1100
Within Maricopa County
-OR-
1-800-STAKE-IT
(782-5348)

	NAME	DATE
DESIGN	RPC	08/14
DRAWN	CADD	08/14
CHECKED	BWS	08/14

HDR

ARIZONA DEPARTMENT OF TRANSPORTATION
INTERMODAL TRANSPORTATION DIVISION
ROADWAY DESIGN SERVICES

PROFILE SHEET
DESERT FOOTHILLS PWKY
RAMPS C AND D

FINAL 15%
PLANS
NOT FOR CONSTRUCTION OR RECORDING


ROUTE	LOCATION	DWG NO
SR 202L	I-10 (MARICOPA) - I-10 (PAPAGO)	C-05.06
TRACS NO. H5764 01L	NH-202-D (ADY)	___ OF ___

FILE NAME: c:\pwworking\phx\d0113218\PR5764IDCR_R06.DGN PLOT DATE: 8/12/2014 TIME: 10:42:34 AM PLOT SCALE: 1:200 PLOT BY: ahoffman


SURVEY NO. | FINISHED PLANS- | REVISIONS- | LOCATION- | DATE-

ccccSYSTIMEccccc ccccDGNcSPECIFICATIONccccc

F.H.W.A. REGION	STATE	PROJECT NO.	SHEET NO.	TOTAL SHEETS	AS BUILT
9	ARIZ.	NH-202-D (ADY)	144	245	
		202L MA 054			

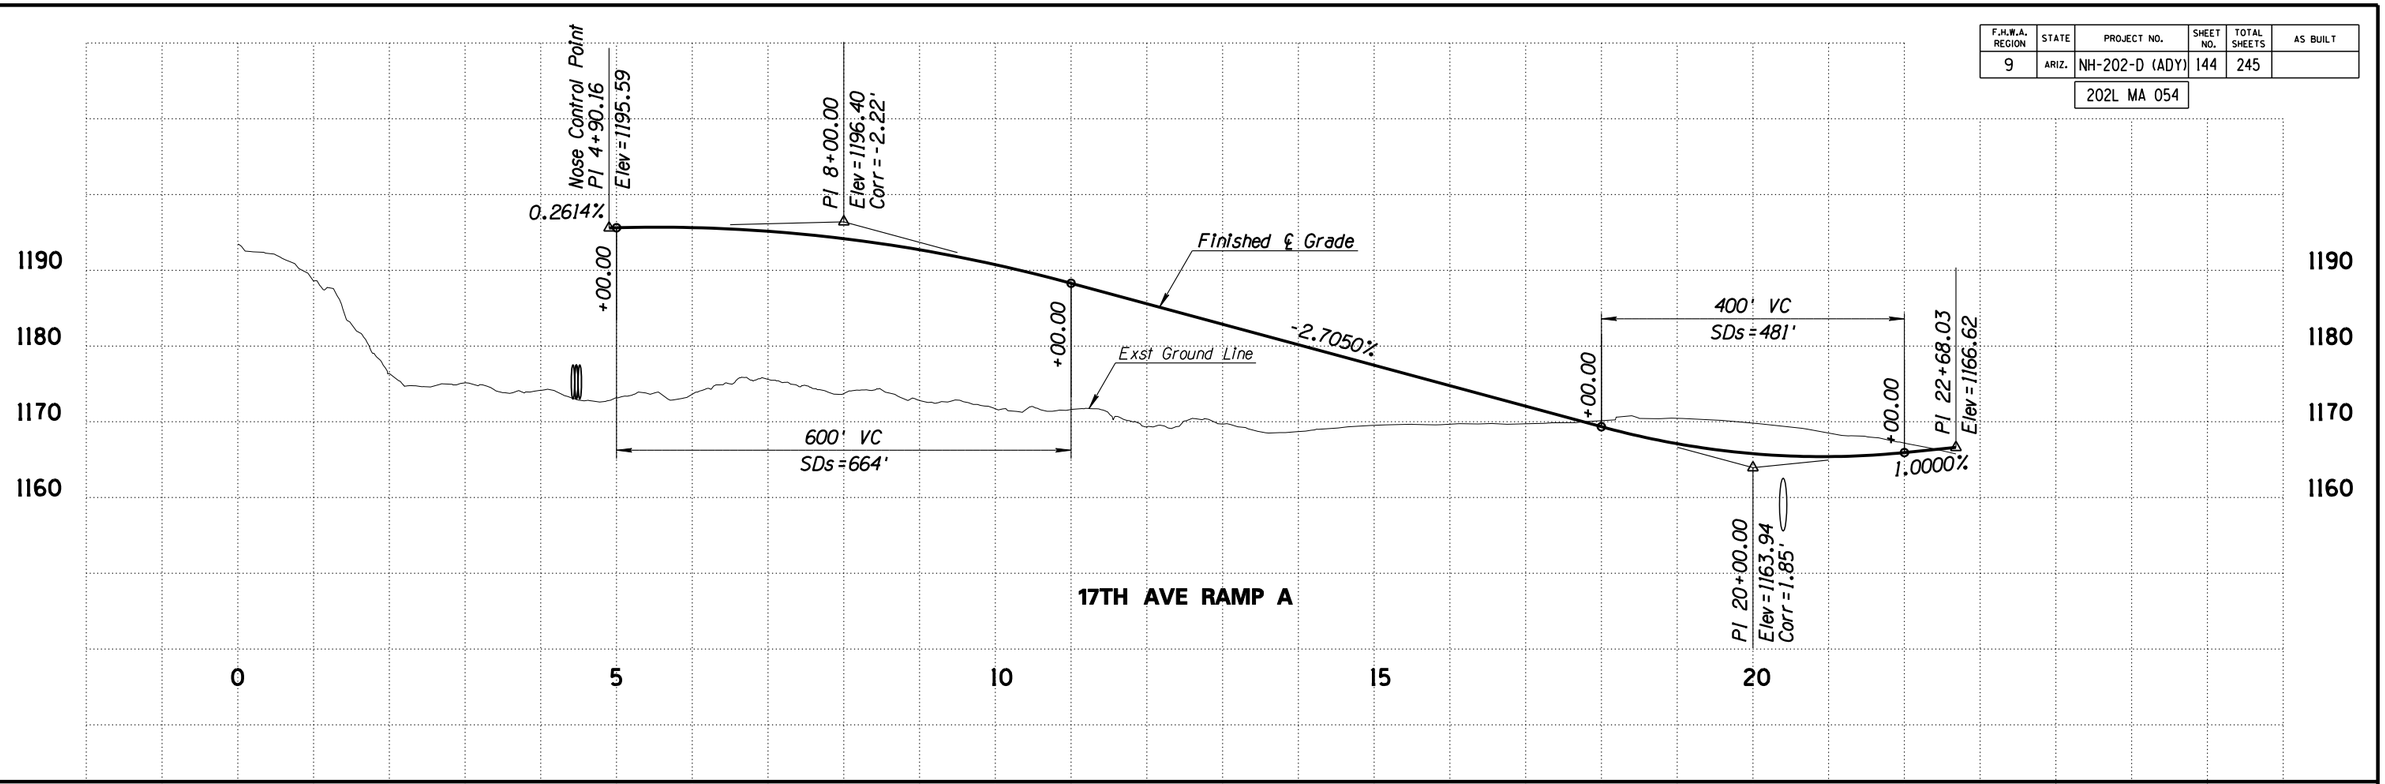

17TH AVE RAMP A

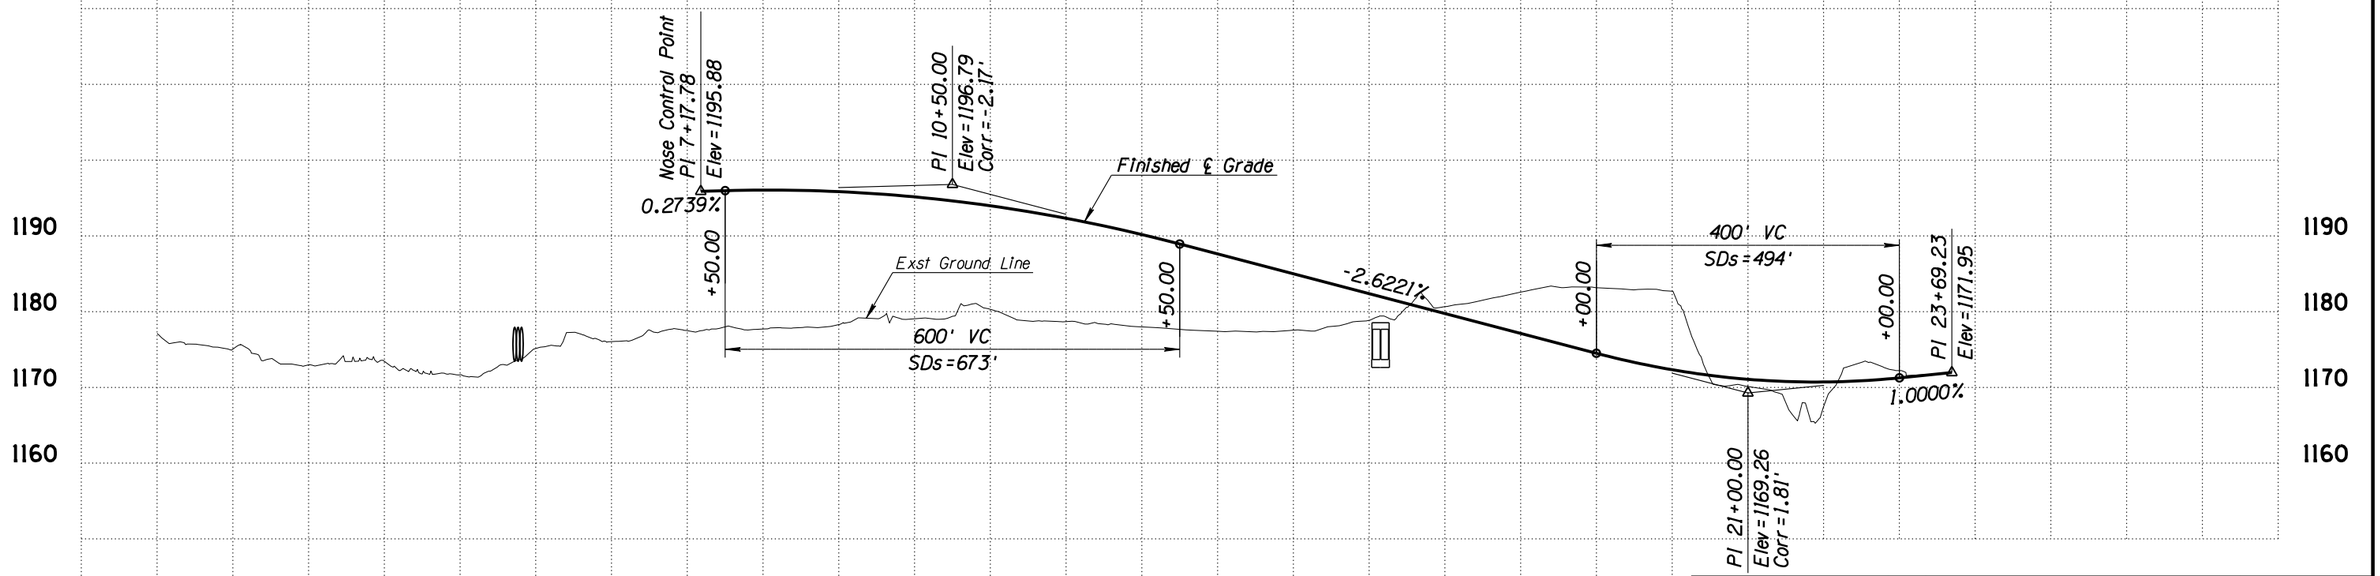

17TH AVE RAMP B

Call BLUE STAKE CENTER two working days before you dig.
602-263-1100
Within Maricopa County
OR
1-800-STAKE-IT
(782-5348)

	NAME	DATE
DESIGN	RPC	08/14
DRAWN	CADD	08/14
CHECKED	BWS	08/14

ARIZONA DEPARTMENT OF TRANSPORTATION
INTERMODAL TRANSPORTATION DIVISION
ROADWAY DESIGN SERVICES

PROFILE SHEET
17TH AVE RAMPS A AND B

FINAL 15%
PLANS
NOT FOR CONSTRUCTION OR RECORDING


ROUTE	LOCATION	DWG NO
SR 202L	I-10 (MARICOPA) - I-10 (PAPAGO)	C-05.07
TRACS NO. H5764 01L	NH-202-D (ADY)	___ OF ___

FILE NAME: c:\pwworking\phx\d0113218\PR5764IDCR_R7.DGN PLOT DATE: 8/12/2014 TIME: 10:42:38 AM PLOT SCALE: 1:200 PLOT BY: ahoffman


SURVEY NO. | FINISHED PLANS- | REVISIONS- | LOCATION- | DATE-

ccccSYSTIMEccccc ccccDGNcSPECIFICATIONcccc

F.H.W.A. REGION	STATE	PROJECT NO.	SHEET NO.	TOTAL SHEETS	AS BUILT
9	ARIZ.	NH-202-D (ADY)	145	245	
		202L MA 054			

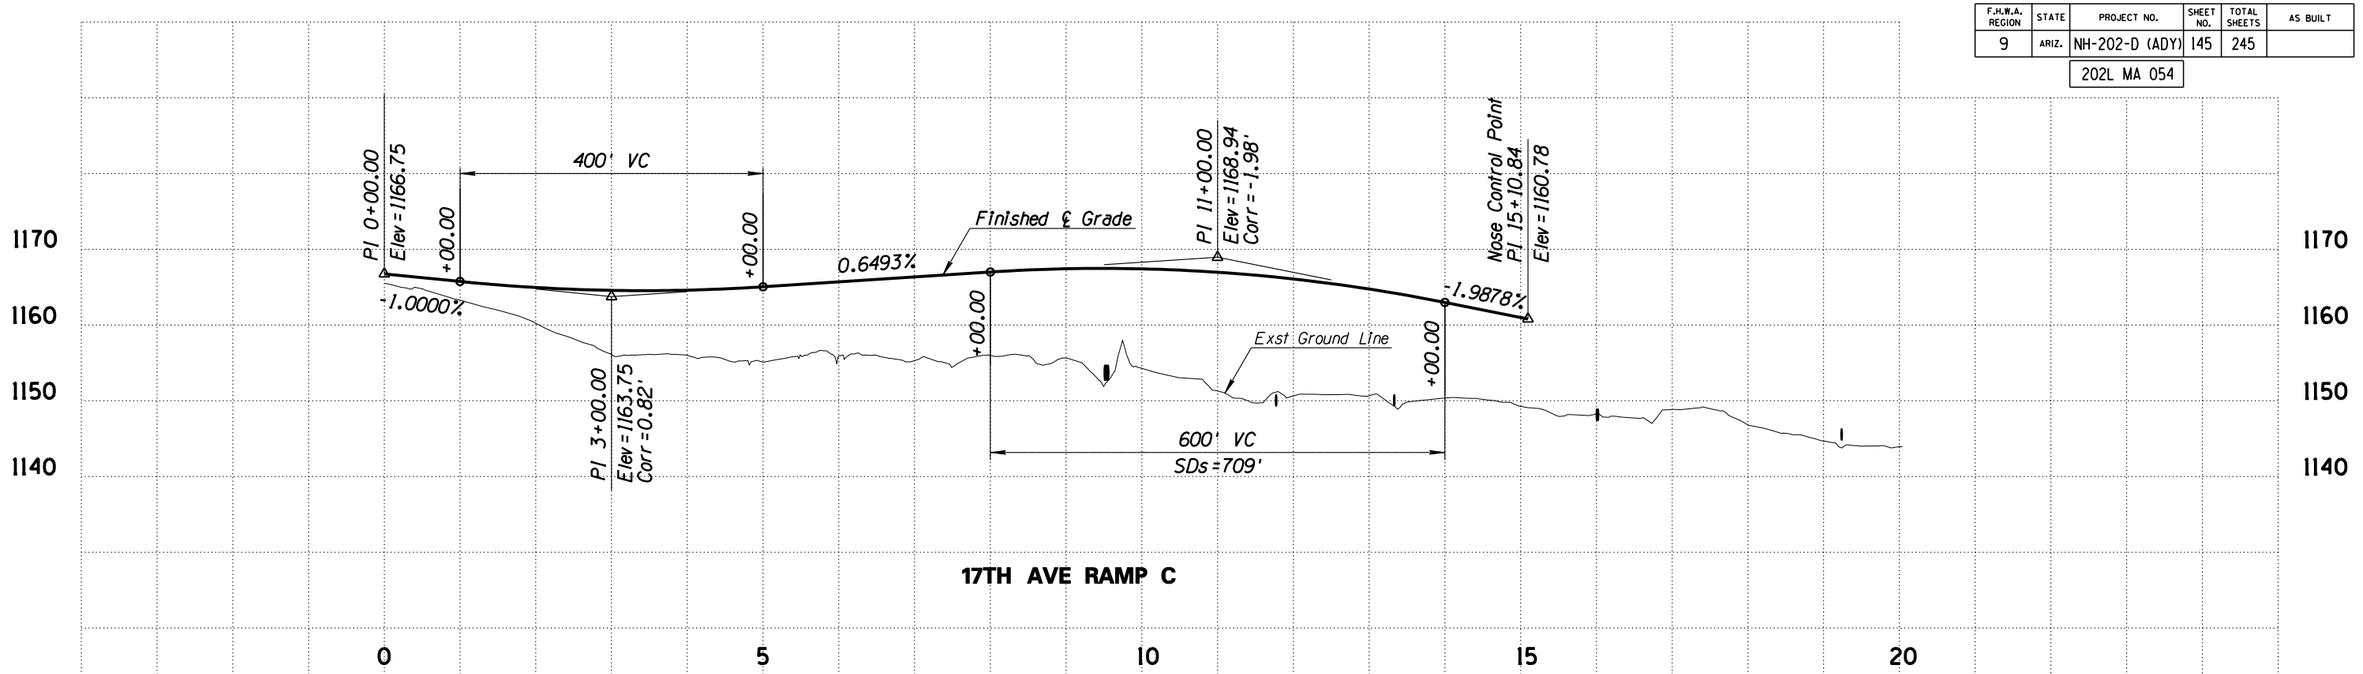

17TH AVE RAMP C

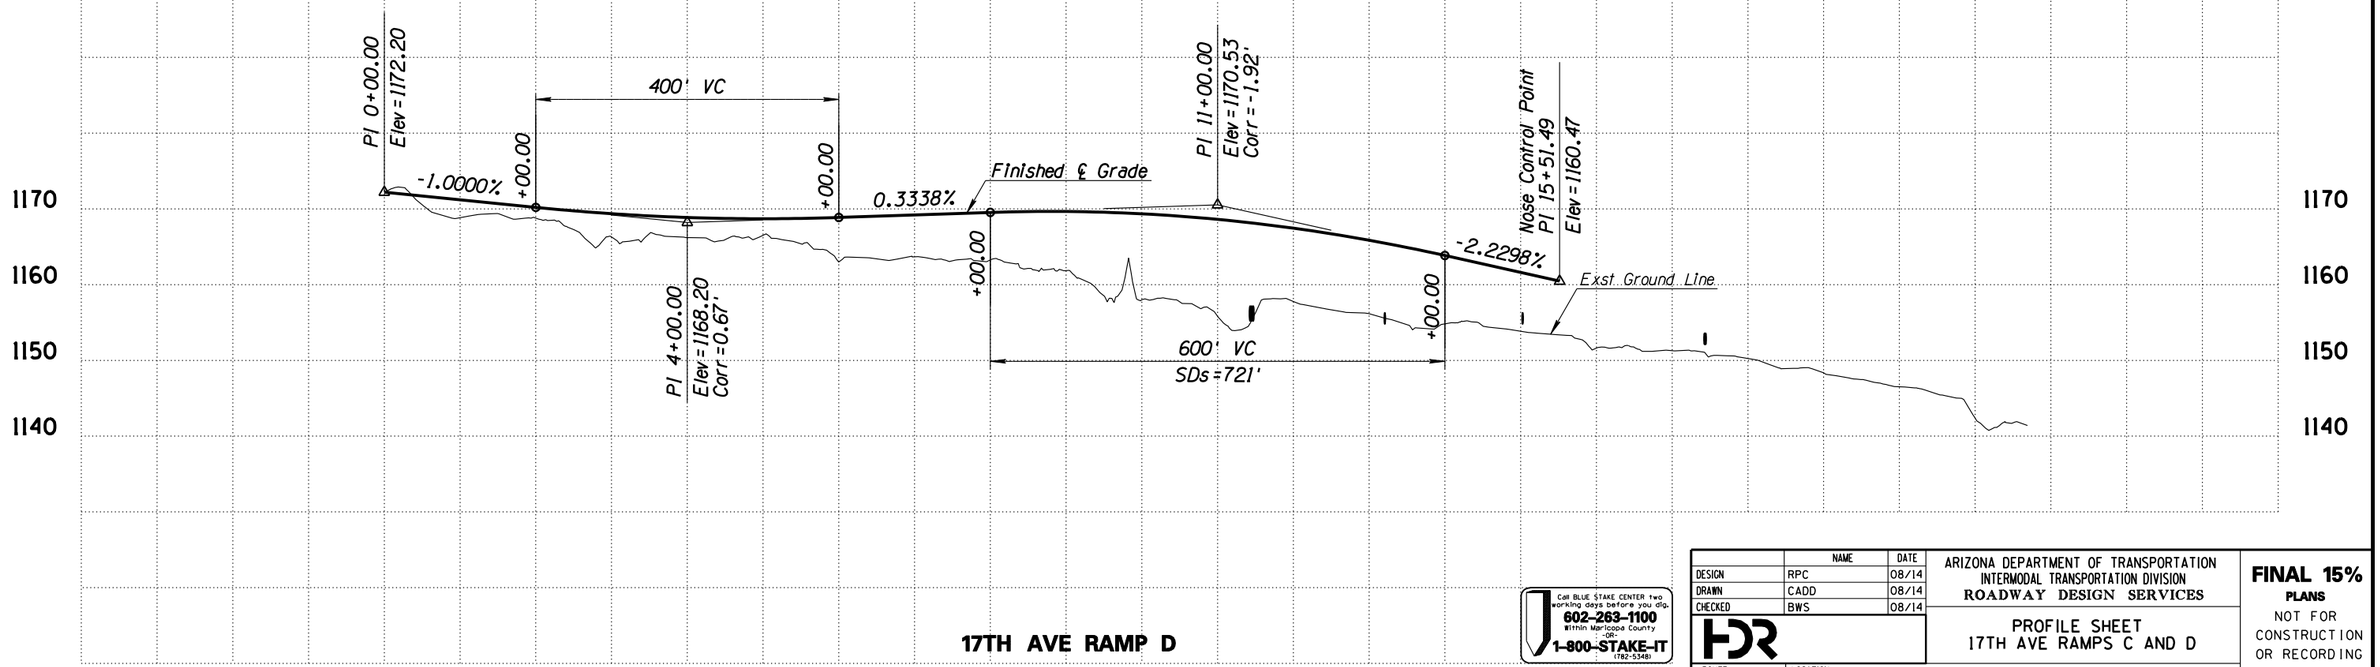

17TH AVE RAMP D

Call BLUE STAKE CENTER two working days before you dig.
602-263-1100
Within Maricopa County
OR
1-800-STAKE-IT
(782-5348)

	NAME	DATE
DESIGN	RPC	08/14
DRAWN	CADD	08/14
CHECKED	BWS	08/14

ARIZONA DEPARTMENT OF TRANSPORTATION
INTERMODAL TRANSPORTATION DIVISION
ROADWAY DESIGN SERVICES

PROFILE SHEET
17TH AVE RAMPS C AND D

FINAL 15%
PLANS
NOT FOR CONSTRUCTION OR RECORDING

ROUTE	LOCATION	DWG NO
SR 202L	I-10 (MARICOPA) - I-10 (PAPAGO)	C-05.08

TRACS NO.			SHEET NO.
H5764 01L		NH-202-D (ADY)	___ OF ___


FILE NAME: c:\pwworking\phx\d0113218\PR5764IDCR_R08.DGN PLOT DATE: 8/12/2014 TIME: 10:42:42 AM PLOT SCALE: 1:200 PLOT BY: ahoffman

SURVEY NO. | FINISHED PLANS- | REVISIONS- | LOCATION- | DATE-

ccccSYSTIMEccccc ccccDGNcSPECIFICATIONcccc

F.H.W.A. REGION	STATE	PROJECT NO.	SHEET NO.	TOTAL SHEETS	AS BUILT
9	ARIZ.	NH-202-D (ADY)	146	245	

202L MA 054

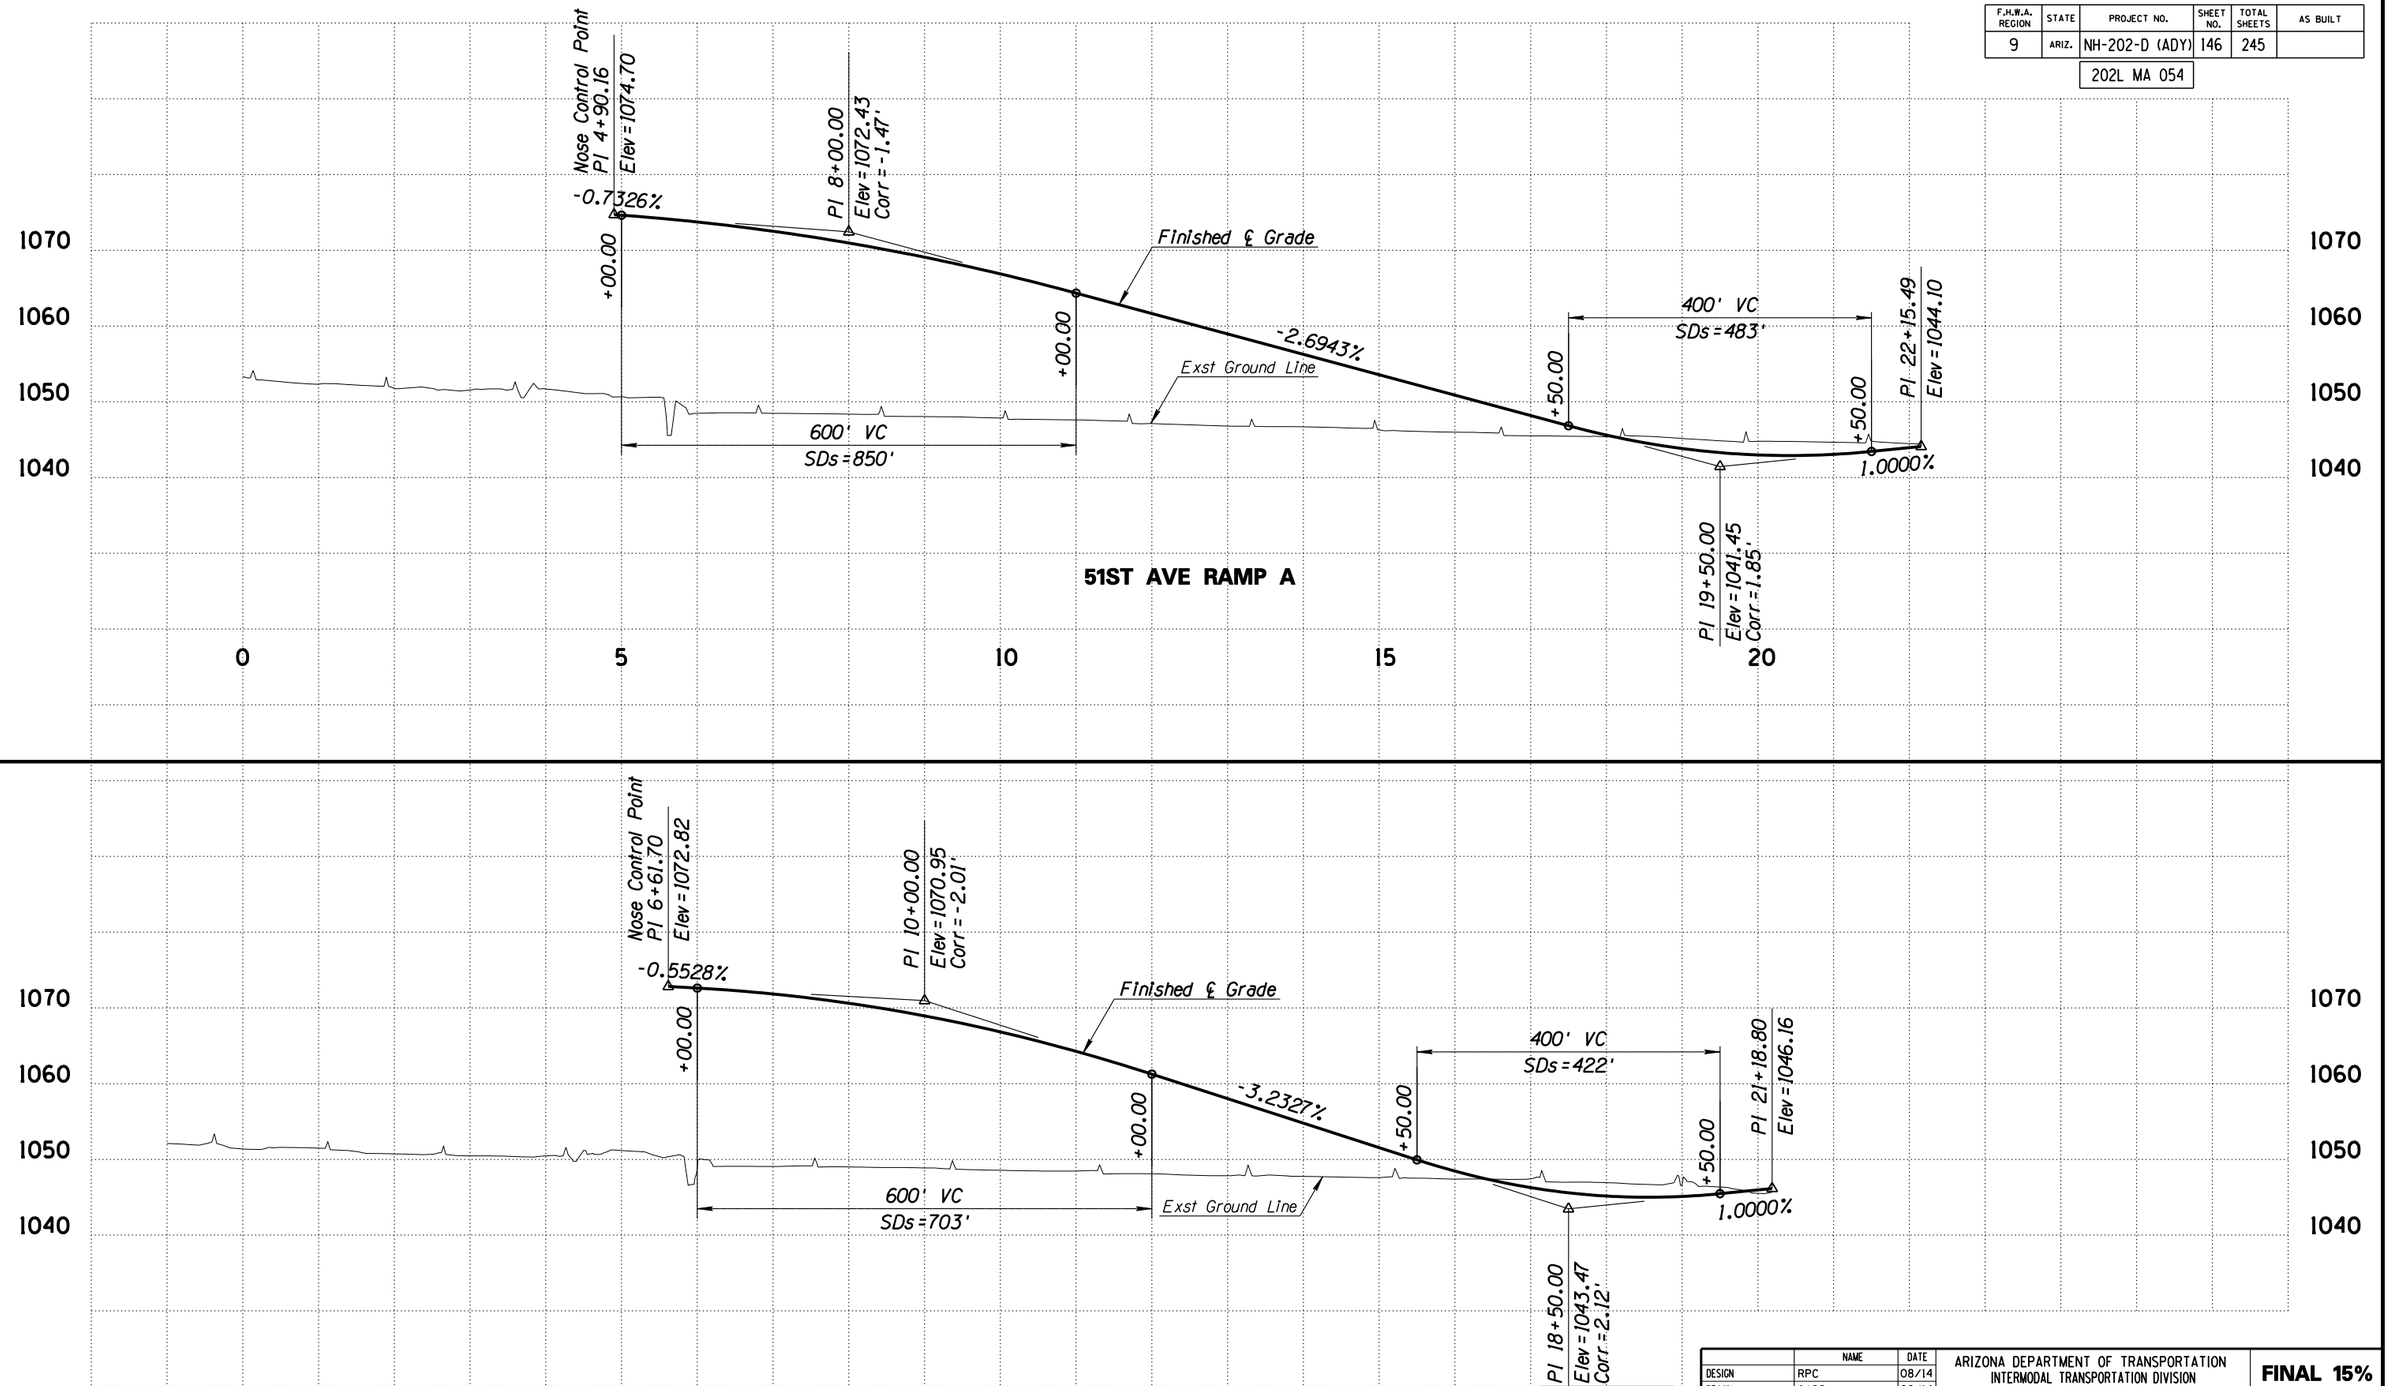

Call BLUE STAKE CENTER two working days before you dig.
602-263-1100
Within Maricopa County
OR
1-800-STAKE-IT
(782-5348)

	NAME	DATE
DESIGN	RPC	08/14
DRAWN	CADD	08/14
CHECKED	BWS	08/14

ARIZONA DEPARTMENT OF TRANSPORTATION
INTERMODAL TRANSPORTATION DIVISION
ROADWAY DESIGN SERVICES

PROFILE SHEET
51ST AVE RAMPS A AND B

FINAL 15%
PLANS
NOT FOR CONSTRUCTION OR RECORDING

ROUTE	LOCATION	DWG NO
SR 202L	I-10 (MARICOPA) - I-10 (PAPAGO)	C-05.09

TRACS NO.			SHEET
H5764 01L		NH-202-D (ADY)	___ OF ___


FILE NAME: c:\pwworking\phx\d0113218\PR5764IDCR_R09.DGN PLOT DATE: 8/12/2014 TIME: 10:42:47 AM PLOT SCALE: 1:200 PLOT BY: ahoffman


SURVEY NO. | FINISHED PLANS- | REVISIONS- | LOCATION- | DATE-

ccccSYSTIMEccccc ccccDGNcSPECIFICATIONccccc

F.H.W.A. REGION	STATE	PROJECT NO.	SHEET NO.	TOTAL SHEETS	AS BUILT
9	ARIZ.	NH-202-D (ADY)	147	245	

202L MA 054

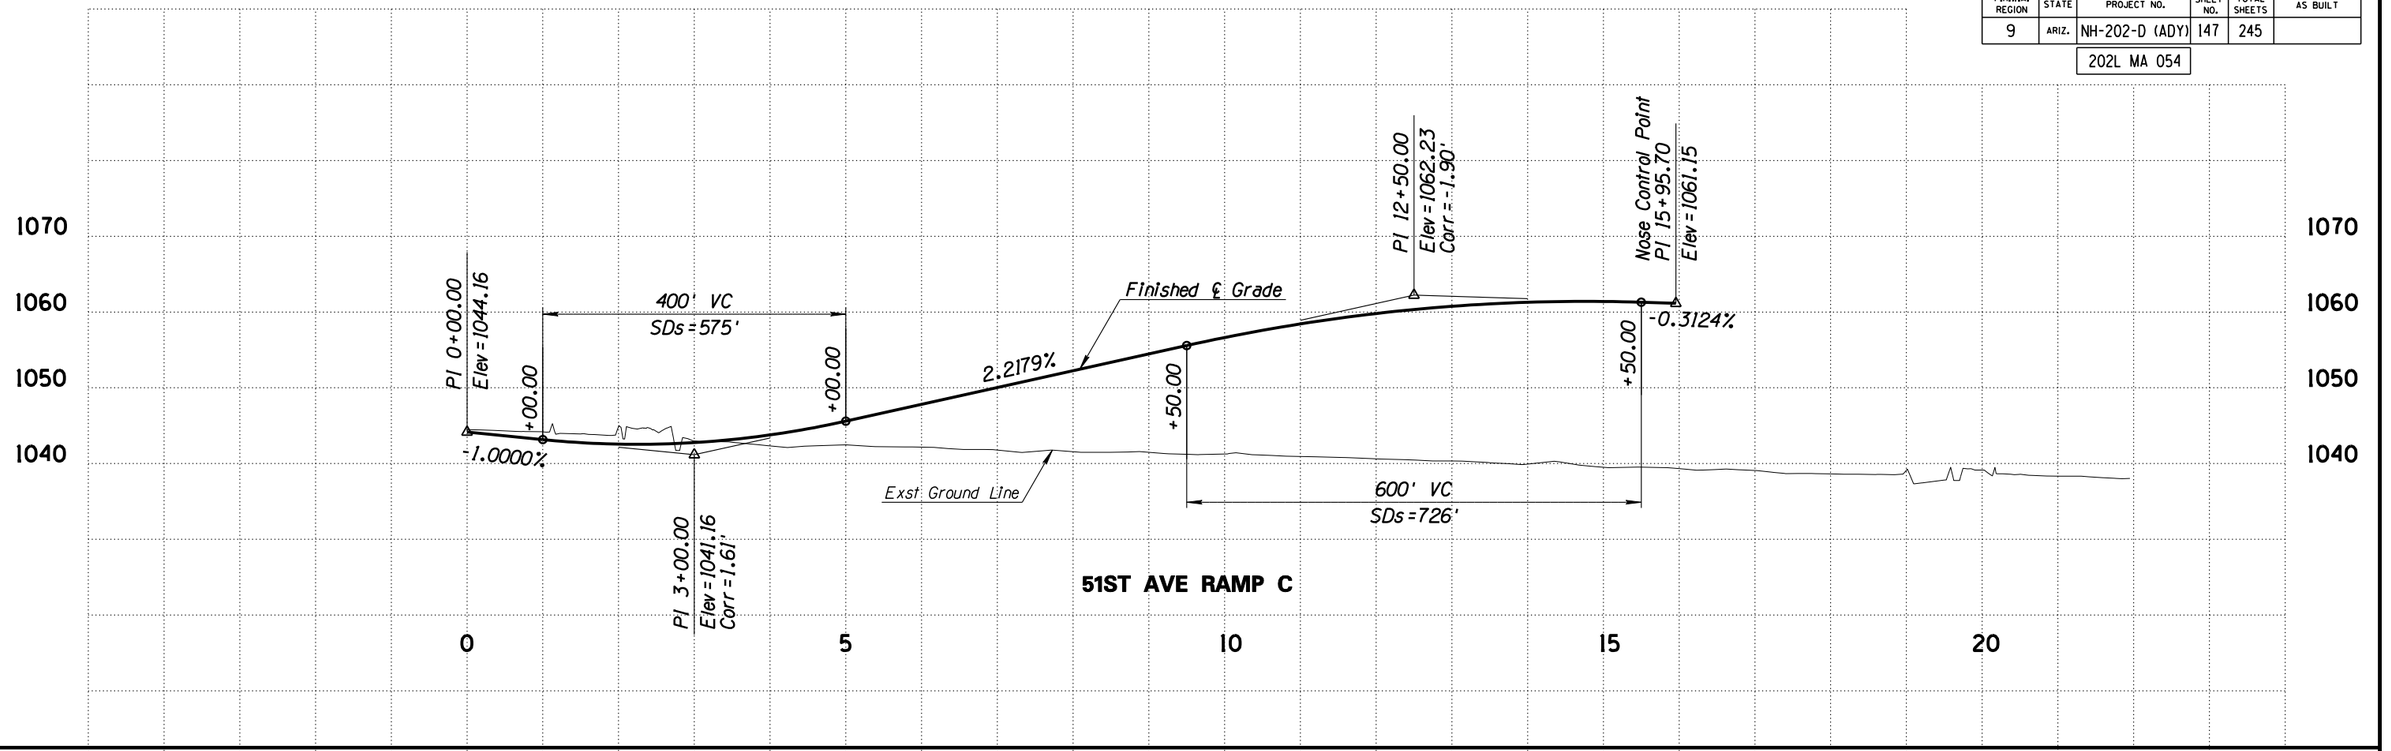

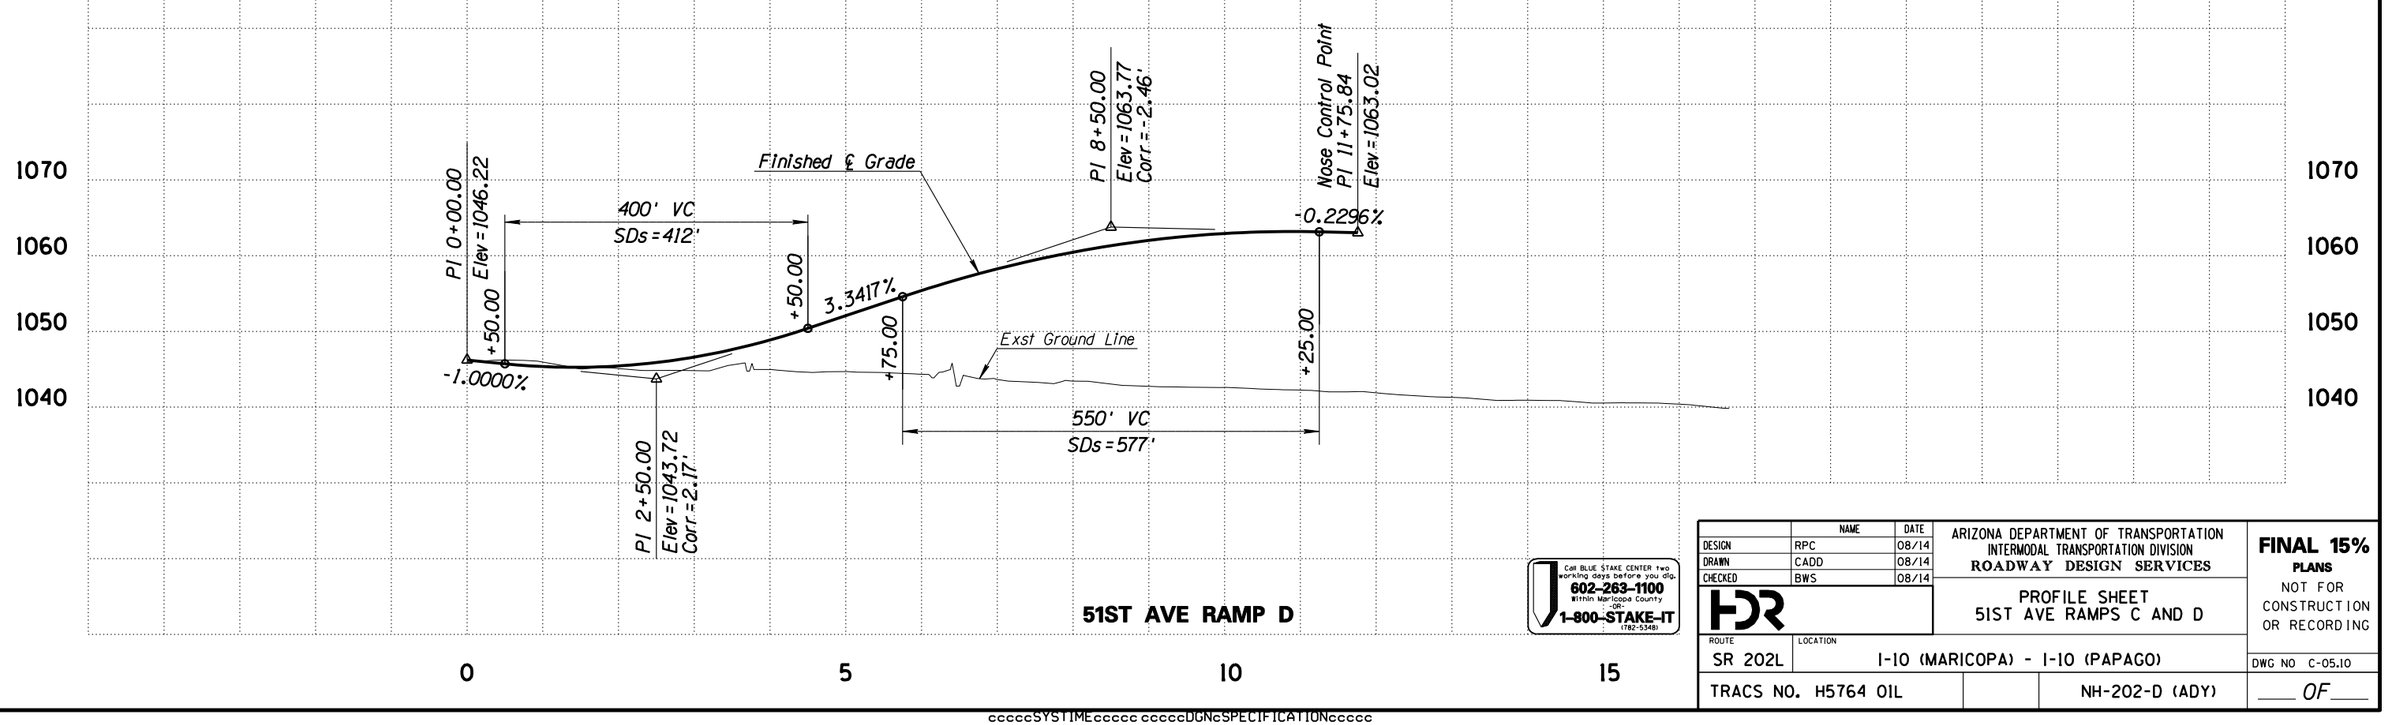

Call BLUE STAKE CENTER two working days before you dig.
602-263-1100
Within Maricopa County
OR
1-800-STAKE-IT
(782-5348)

	NAME	DATE
DESIGN	RPC	08/14
DRAWN	CADD	08/14
CHECKED	BWS	08/14

ARIZONA DEPARTMENT OF TRANSPORTATION
INTERMODAL TRANSPORTATION DIVISION
ROADWAY DESIGN SERVICES

PROFILE SHEET
51ST AVE RAMPS C AND D

FINAL 15%
PLANS
NOT FOR CONSTRUCTION OR RECORDING

ROUTE	LOCATION	DWG NO
SR 202L	I-10 (MARICOPA) - I-10 (PAPAGO)	C-05.10


TRACS NO. H5764 01L | NH-202-D (ADY) | ___ OF ___

FILE NAME: c:\pwworking\phx\d0113218\PR5764IDCR_R10.DGN PLOT DATE: 8/12/2014 TIME: 10:42:50 AM PLOT SCALE: 1:200 PLOT BY: ahoffman


SURVEY NO. | FINISHED PLANS- | REVISIONS- | LOCATION- | DATE-

ccccSYSTIMEccccc ccccDGNcSPECIFICATIONccccc

F.H.W.A. REGION	STATE	PROJECT NO.	SHEET NO.	TOTAL SHEETS	AS BUILT
9	ARIZ.	NH-202-D (ADY)	148	245	
		202L MA 054			

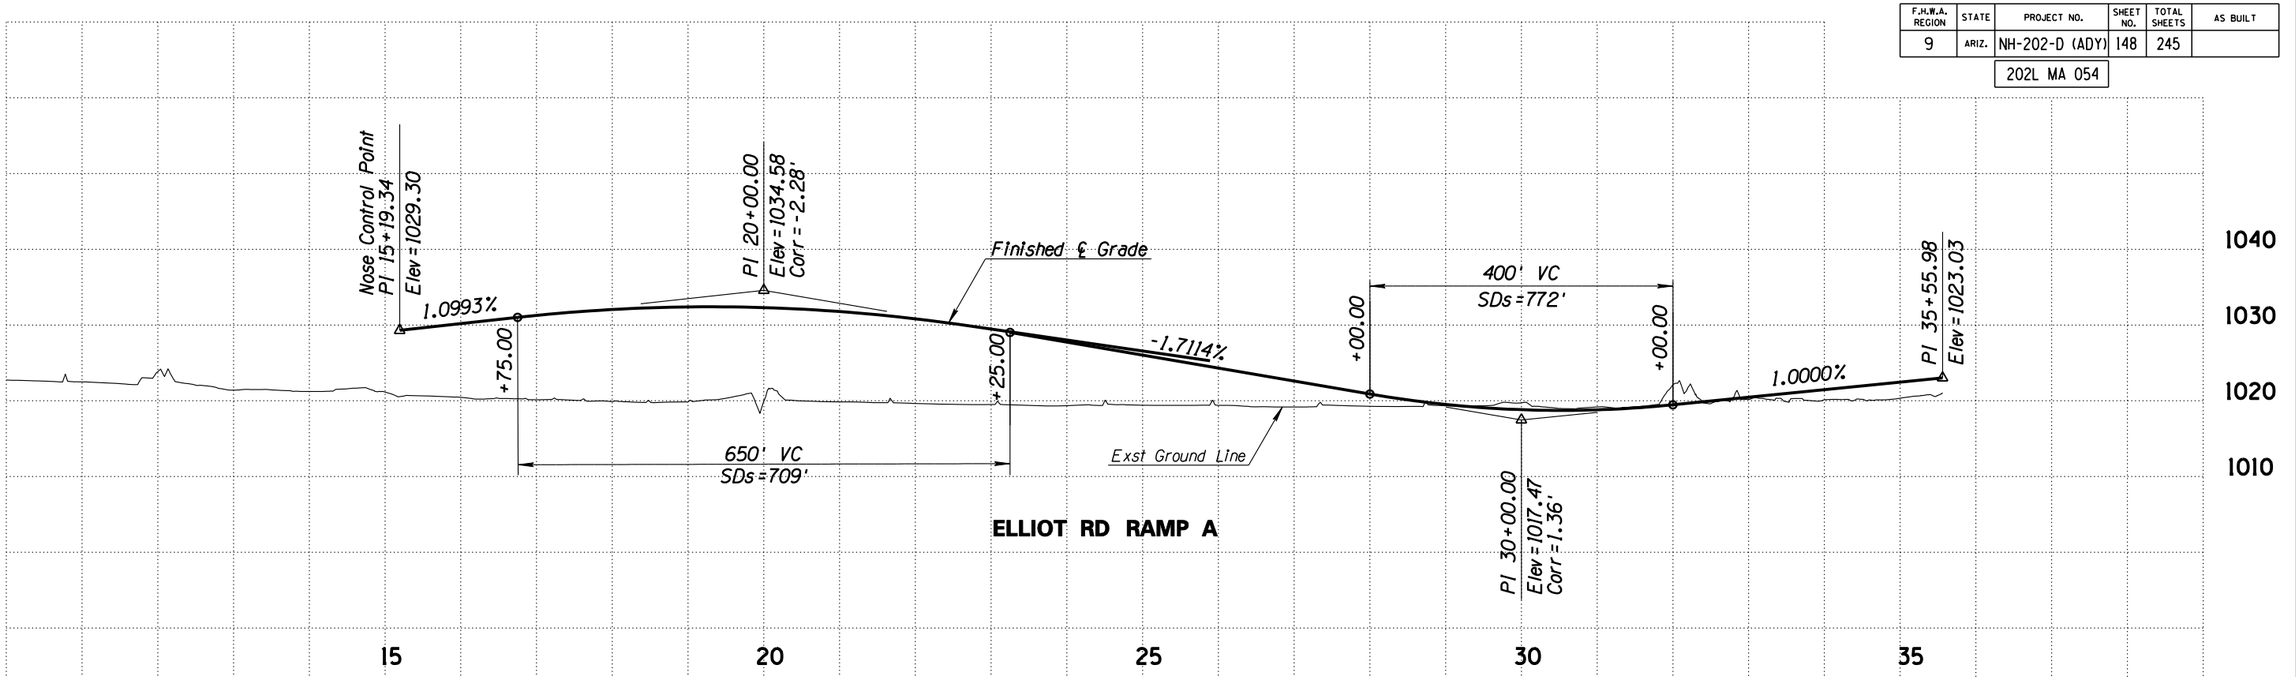

ELLIOT RD RAMP A

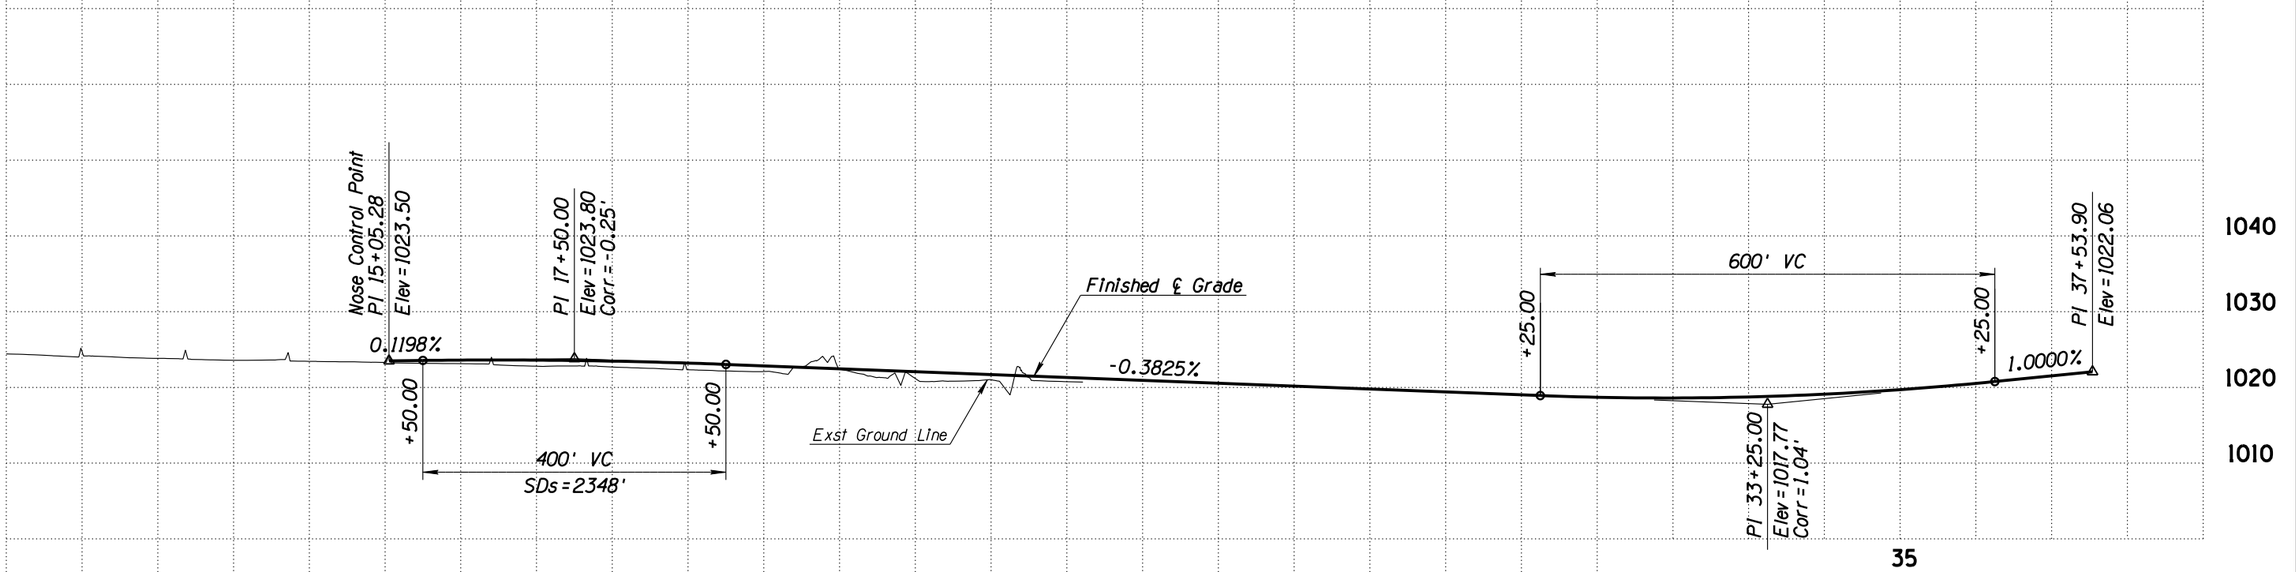

ELLIOT RD RAMP B

Call BLUE STAKE CENTER two working days before you dig.
602-263-1100
Within Maricopa County
OR
1-800-STAKE-IT
(782-5348)

	NAME	DATE
DESIGN	RPC	08/14
DRAWN	CADD	08/14
CHECKED	BWS	08/14

HDR

ARIZONA DEPARTMENT OF TRANSPORTATION
INTERMODAL TRANSPORTATION DIVISION
ROADWAY DESIGN SERVICES

PROFILE SHEET
ELLIOT RD RAMPS A AND B

FINAL 15%
PLANS
NOT FOR CONSTRUCTION OR RECORDING


ROUTE	LOCATION	DWG NO
SR 202L	I-10 (MARICOPA) - I-10 (PAPAGO)	C-05.11
TRACS NO. H5764 01L	NH-202-D (ADY)	___ OF ___

FILE NAME: c:\pwworking\phx\d0169640\PR5764W59_R11.DGN PLOT DATE: 8/12/2014 TIME: 10:42:53 AM PLOT SCALE: 1:200 PLOT BY: ahoffman

SURVEY NO. | FINISHED PLANS- | REVISIONS- | LOCATION- | DATE-

cccccSYSTIMEccccc cccccDGNcSPECIFICATIONccccc

F.H.W.A. REGION	STATE	PROJECT NO.	SHEET NO.	TOTAL SHEETS	AS BUILT
9	ARIZ.	NH-202-D (ADY)	149	245	
		202L MA 054			

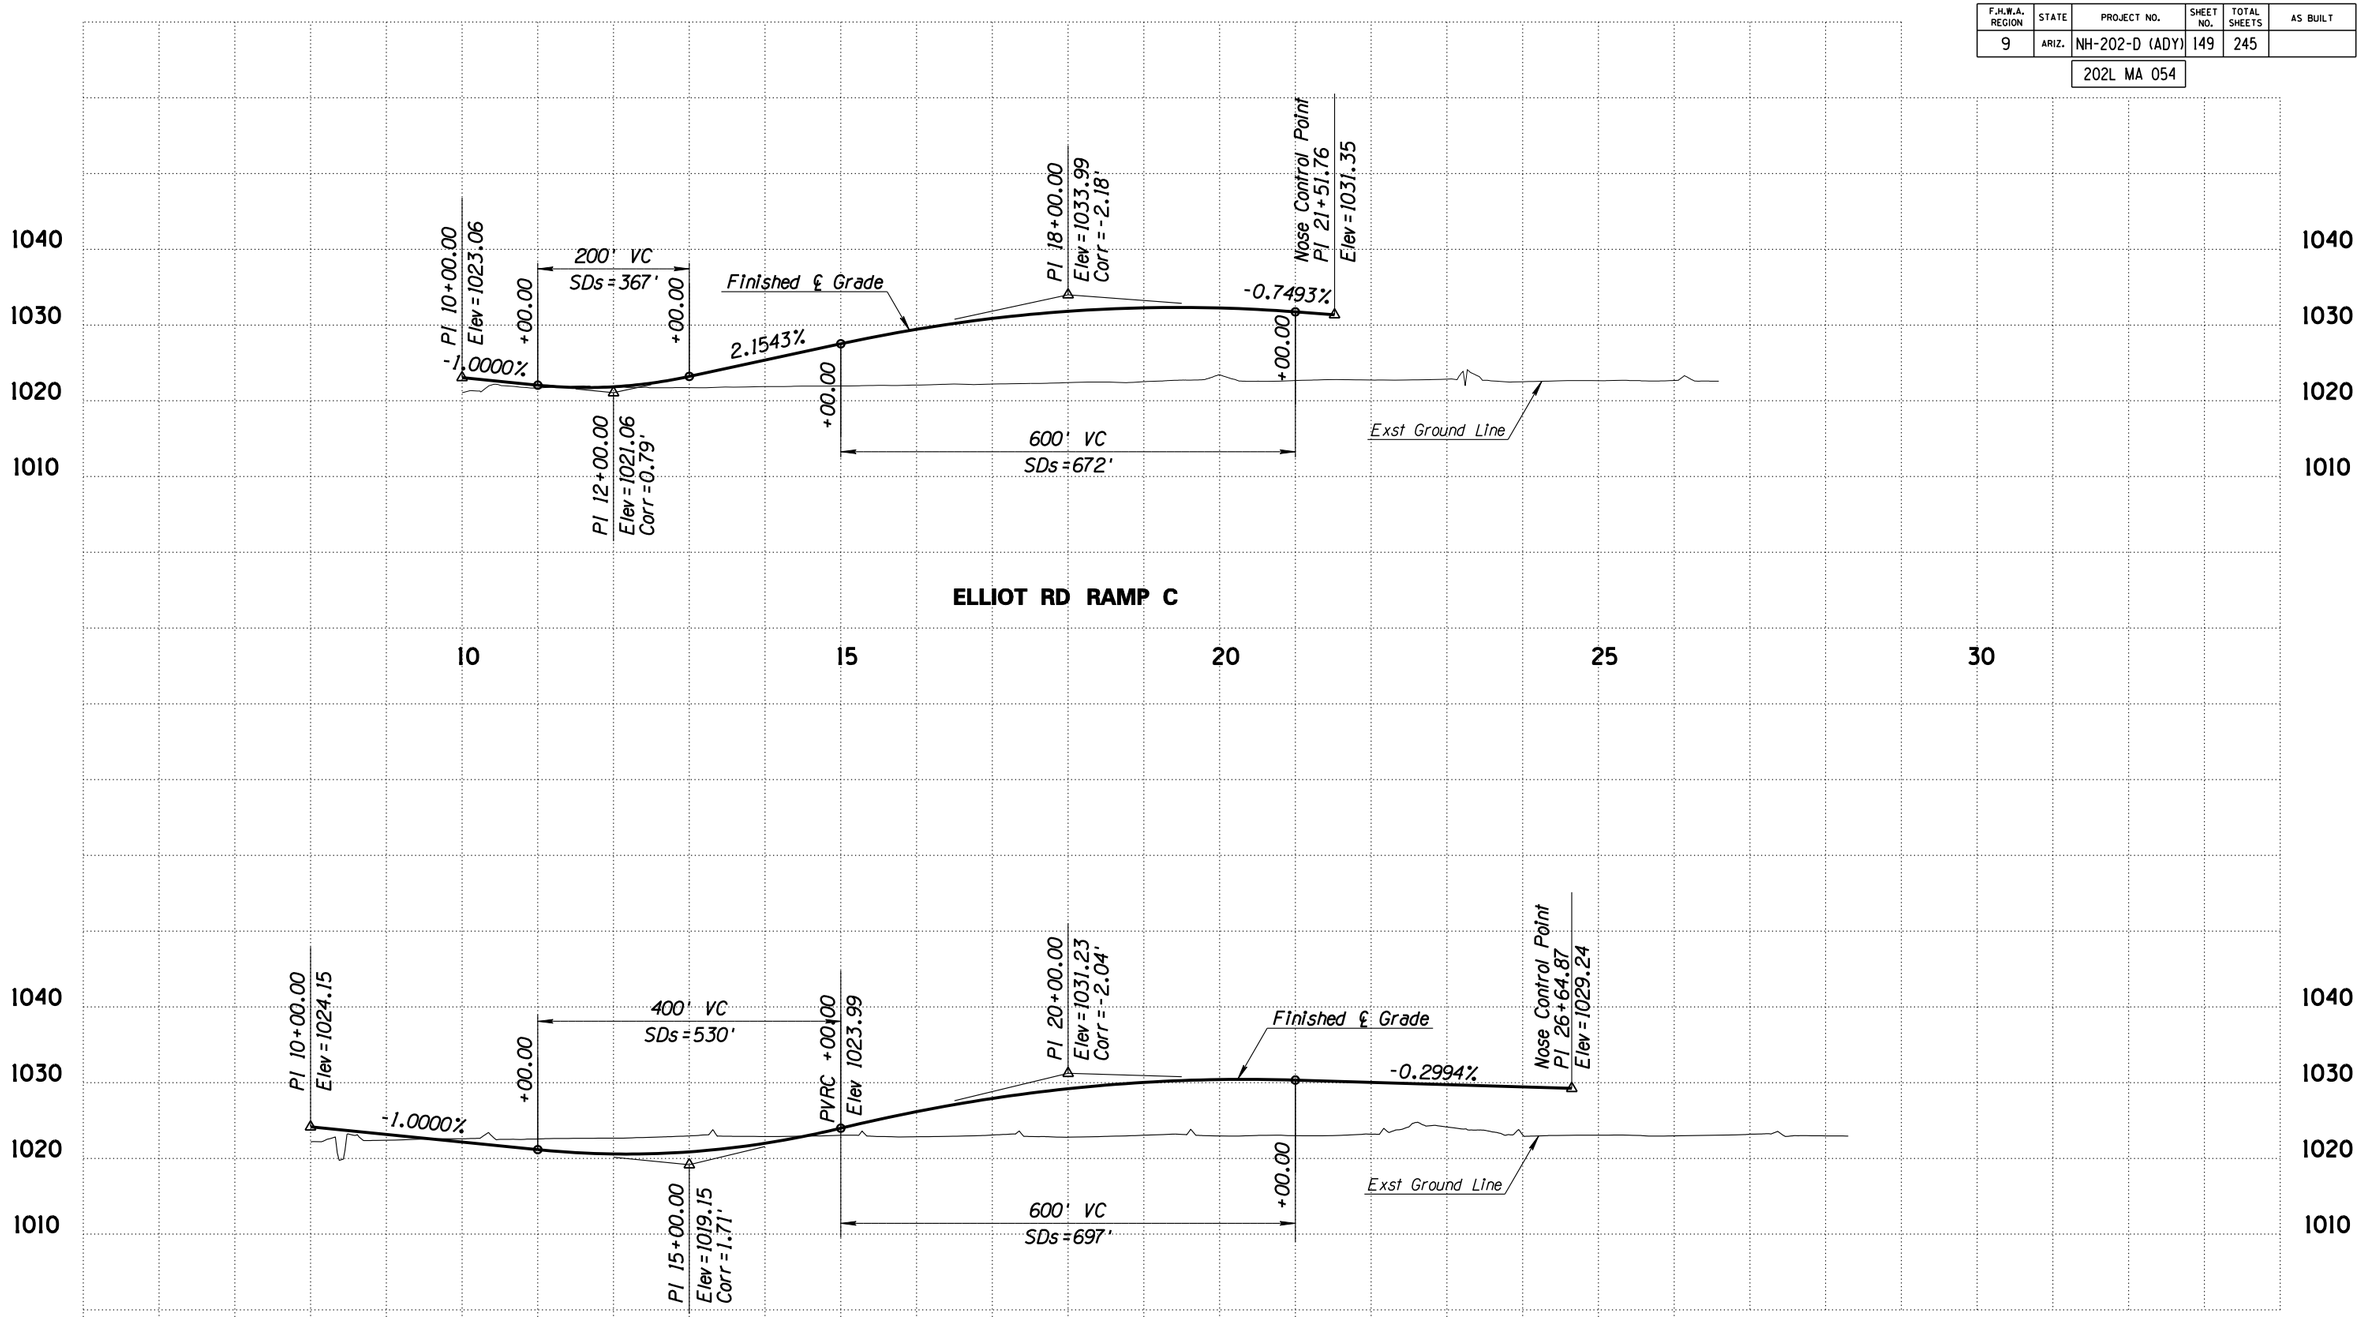

ELLIOT RD RAMP C

ELLIOT RD RAMP D

Call BLUE STAKE CENTER two working days before you dig.
602-263-1100
Within Maricopa County
OR
1-800-STAKE-IT
(782-5348)

	NAME	DATE
DESIGN	RPC	08/14
DRAWN	CADD	08/14
CHECKED	BWS	08/14

ARIZONA DEPARTMENT OF TRANSPORTATION
INTERMODAL TRANSPORTATION DIVISION
ROADWAY DESIGN SERVICES

PROFILE SHEET
ELLIOT RD RAMPS C AND D

FINAL 15%
PLANS
NOT FOR CONSTRUCTION OR RECORDING

ROUTE	LOCATION	DWG NO
SR 202L	I-10 (MARICOPA) - I-10 (PAPAGO)	C-05.12
TRACS NO. H5764 01L	NH-202-D (ADY)	___ OF ___


FILE NAME: c:\pwworking\phx\d0169640\PR5764W59_R12.DGN PLOT DATE: 8/12/2014 TIME: 10:42:57 AM PLOT SCALE: 1:200 PLOT BY: ahoffman

SURVEY NO. | FINISHED PLANS- | REVISIONS- | LOCATION- | DATE-

ccccSYSTIMEcccccc ccccDGNcSPECIFICATIONcccccc

F.H.W.A. REGION	STATE	PROJECT NO.	SHEET NO.	TOTAL SHEETS	AS BUILT
9	ARIZ.	NH-202-D (ADY)	150	245	

202L MA 054

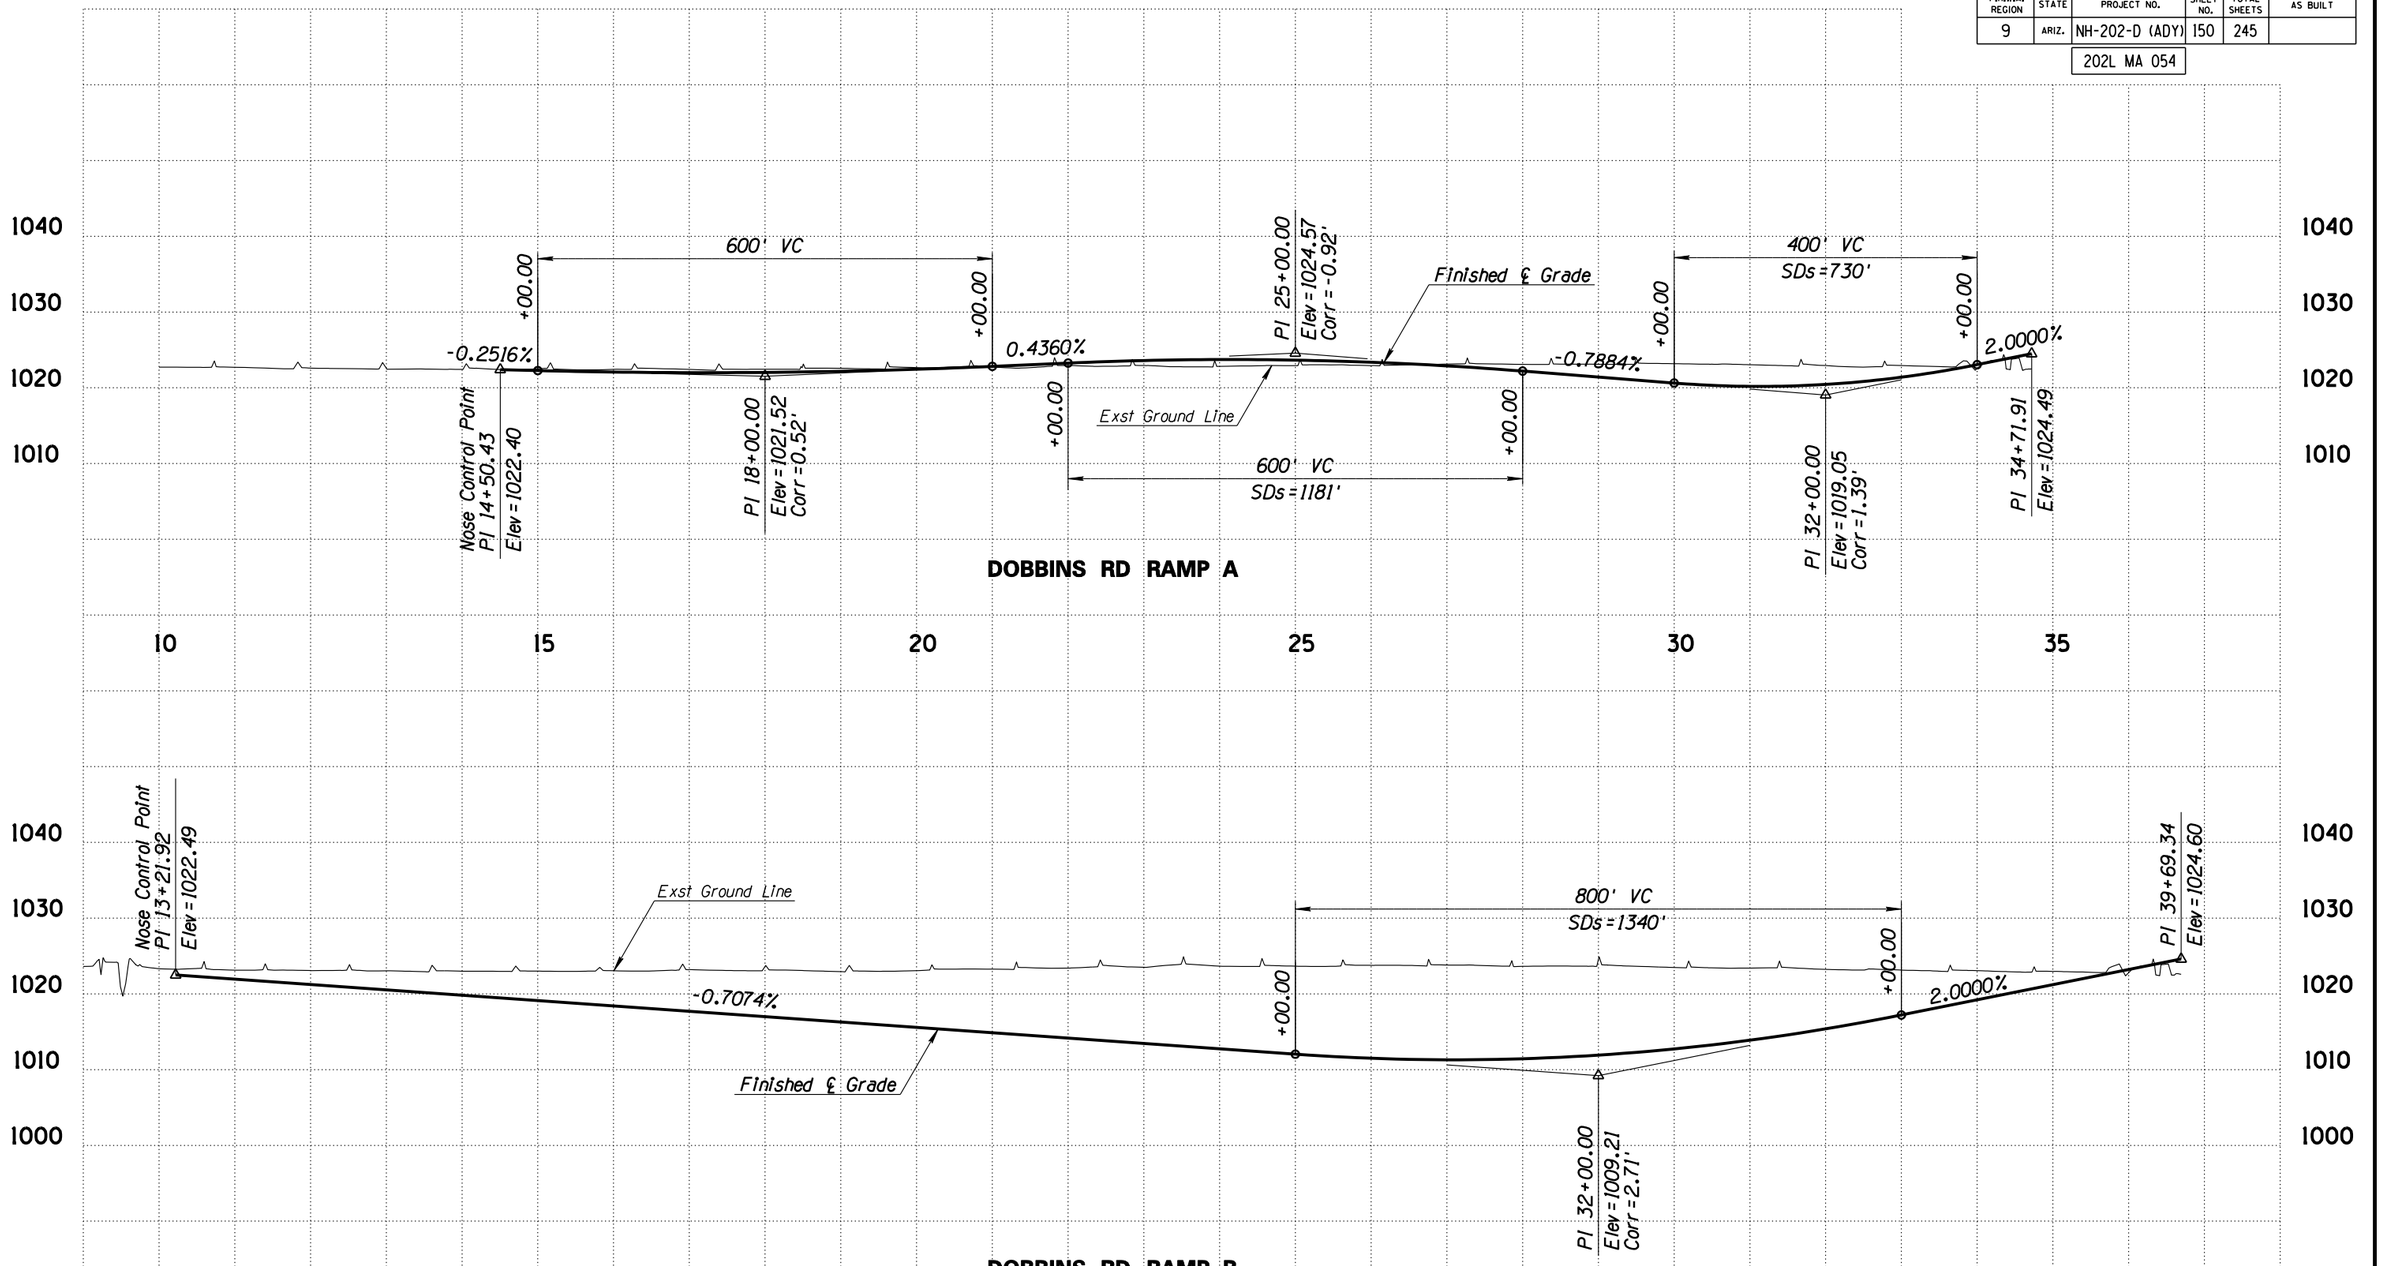

Call BLUE STAKE CENTER two working days before you dig.
602-263-1100
Within Maricopa County
OR
1-800-STAKE-IT
(782-5348)

	NAME	DATE
DESIGN	RPC	08/14
DRAWN	CADD	08/14
CHECKED	BWS	08/14

HDR

ARIZONA DEPARTMENT OF TRANSPORTATION
INTERMODAL TRANSPORTATION DIVISION
ROADWAY DESIGN SERVICES

PROFILE SHEET
DOBBINS RD RAMPS A AND B

FINAL 15%
PLANS
NOT FOR CONSTRUCTION OR RECORDING


ROUTE	LOCATION	DWG NO
SR 202L	I-10 (MARICOPA) - I-10 (PAPAGO)	C-05.13
TRACS NO. H5764 01L	NH-202-D (ADY)	___ OF ___

FILE NAME: c:\pwworking\phx\d0169640\PR5764W59_R13.DGN PLOT DATE: 8/12/2014 TIME: 10:43:00 AM PLOT SCALE: 1:200 PLOT BY: ahoffman

SURVEY NO. | FINISHED PLANS- | REVISIONS- | LOCATION- | DATE-

ccccSYSTIMEcccccc ccccDGNcSPECIFICATIONcccccc

F.H.W.A. REGION	STATE	PROJECT NO.	SHEET NO.	TOTAL SHEETS	AS BUILT
9	ARIZ.	NH-202-D (ADY)	151	245	
		202L MA 054			

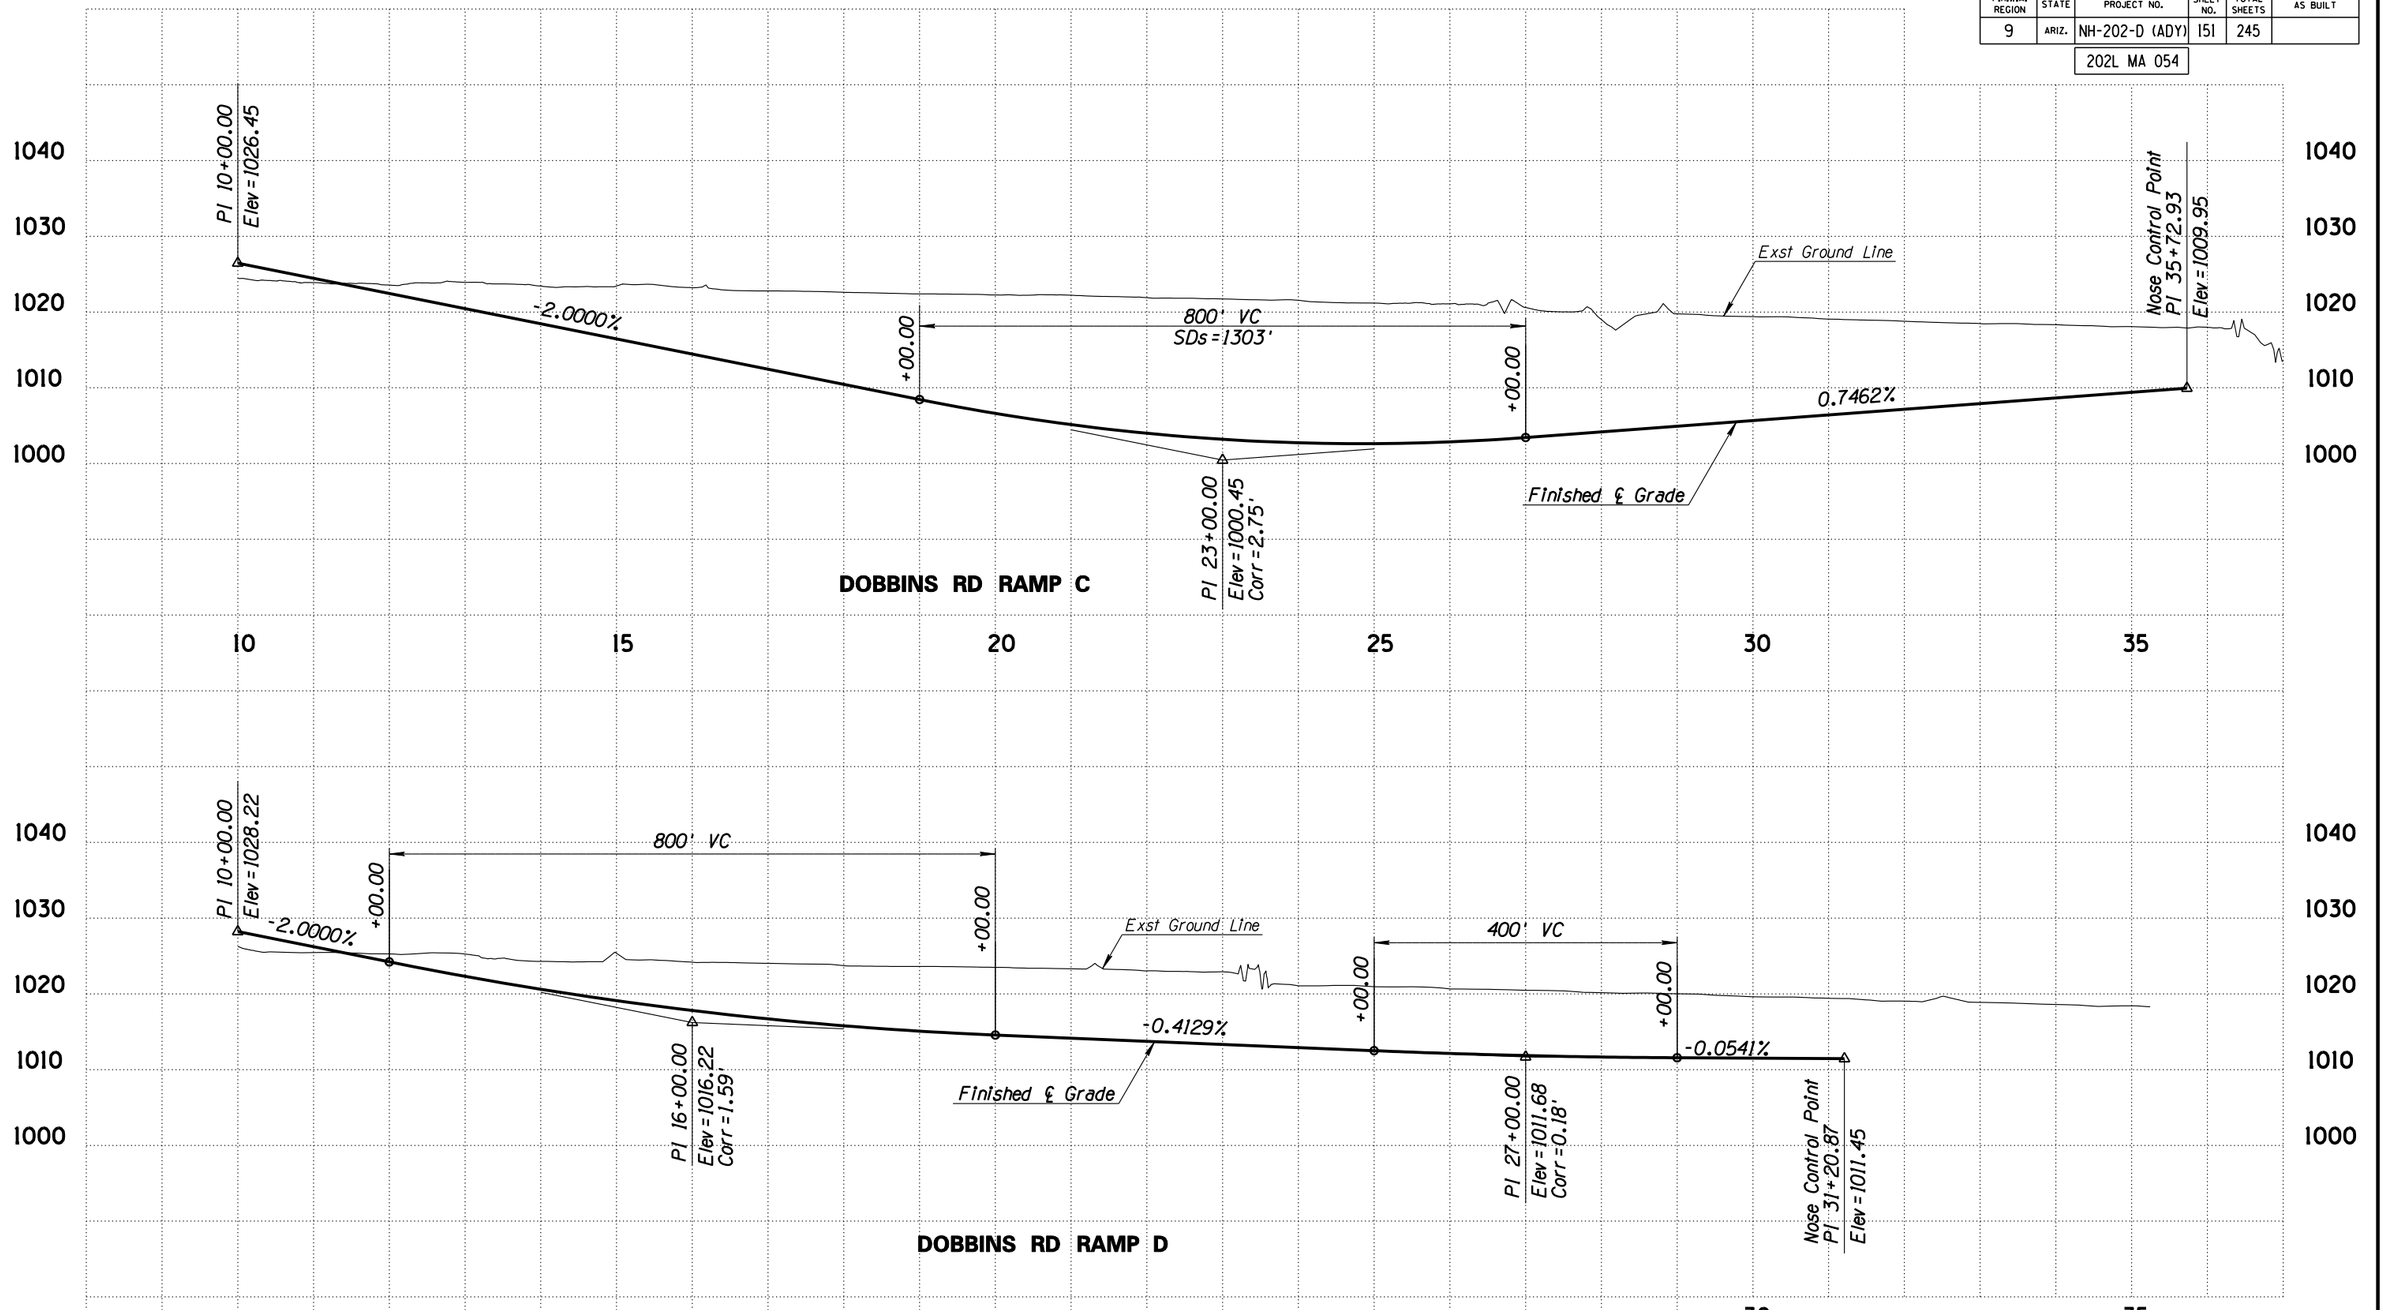

Call BLUE STAKE CENTER two working days before you dig.
602-263-1100
Within Maricopa County
-OR-
1-800-STAKE-IT
(782-5348)

	NAME	DATE
DESIGN	RPC	08/14
DRAWN	CADD	08/14
CHECKED	BWS	08/14

ARIZONA DEPARTMENT OF TRANSPORTATION
INTERMODAL TRANSPORTATION DIVISION
ROADWAY DESIGN SERVICES

PROFILE SHEET
DOBBINS RD RAMPS C AND D

FINAL 15%
PLANS
NOT FOR CONSTRUCTION OR RECORDING


ROUTE	LOCATION	DWG NO
SR 202L	I-10 (MARICOPA) - I-10 (PAPAGO)	C-05.14
TRACS NO. H5764 01L	NH-202-D (ADY)	___ OF ___

FILE NAME: c:\pwworking\phx\d0169640\PR5764W59_R14.DGN PLOT DATE: 8/12/2014 TIME: 10:43:04 AM PLOT SCALE: 1:200 PLOT BY: ahoffman

SURVEY NO.	FINISHED PLANS-	REVISIONS-	LOCATION-	DATE-

cccccSYSTIMEccccc cccccDGNcSPECIFICATIONccccc

F.H.W.A. REGION	STATE	PROJECT NO.	SHEET NO.	TOTAL SHEETS	AS BUILT
9	ARIZ.	NH-202-D (ADY)	152	245	
		202L MA 054			

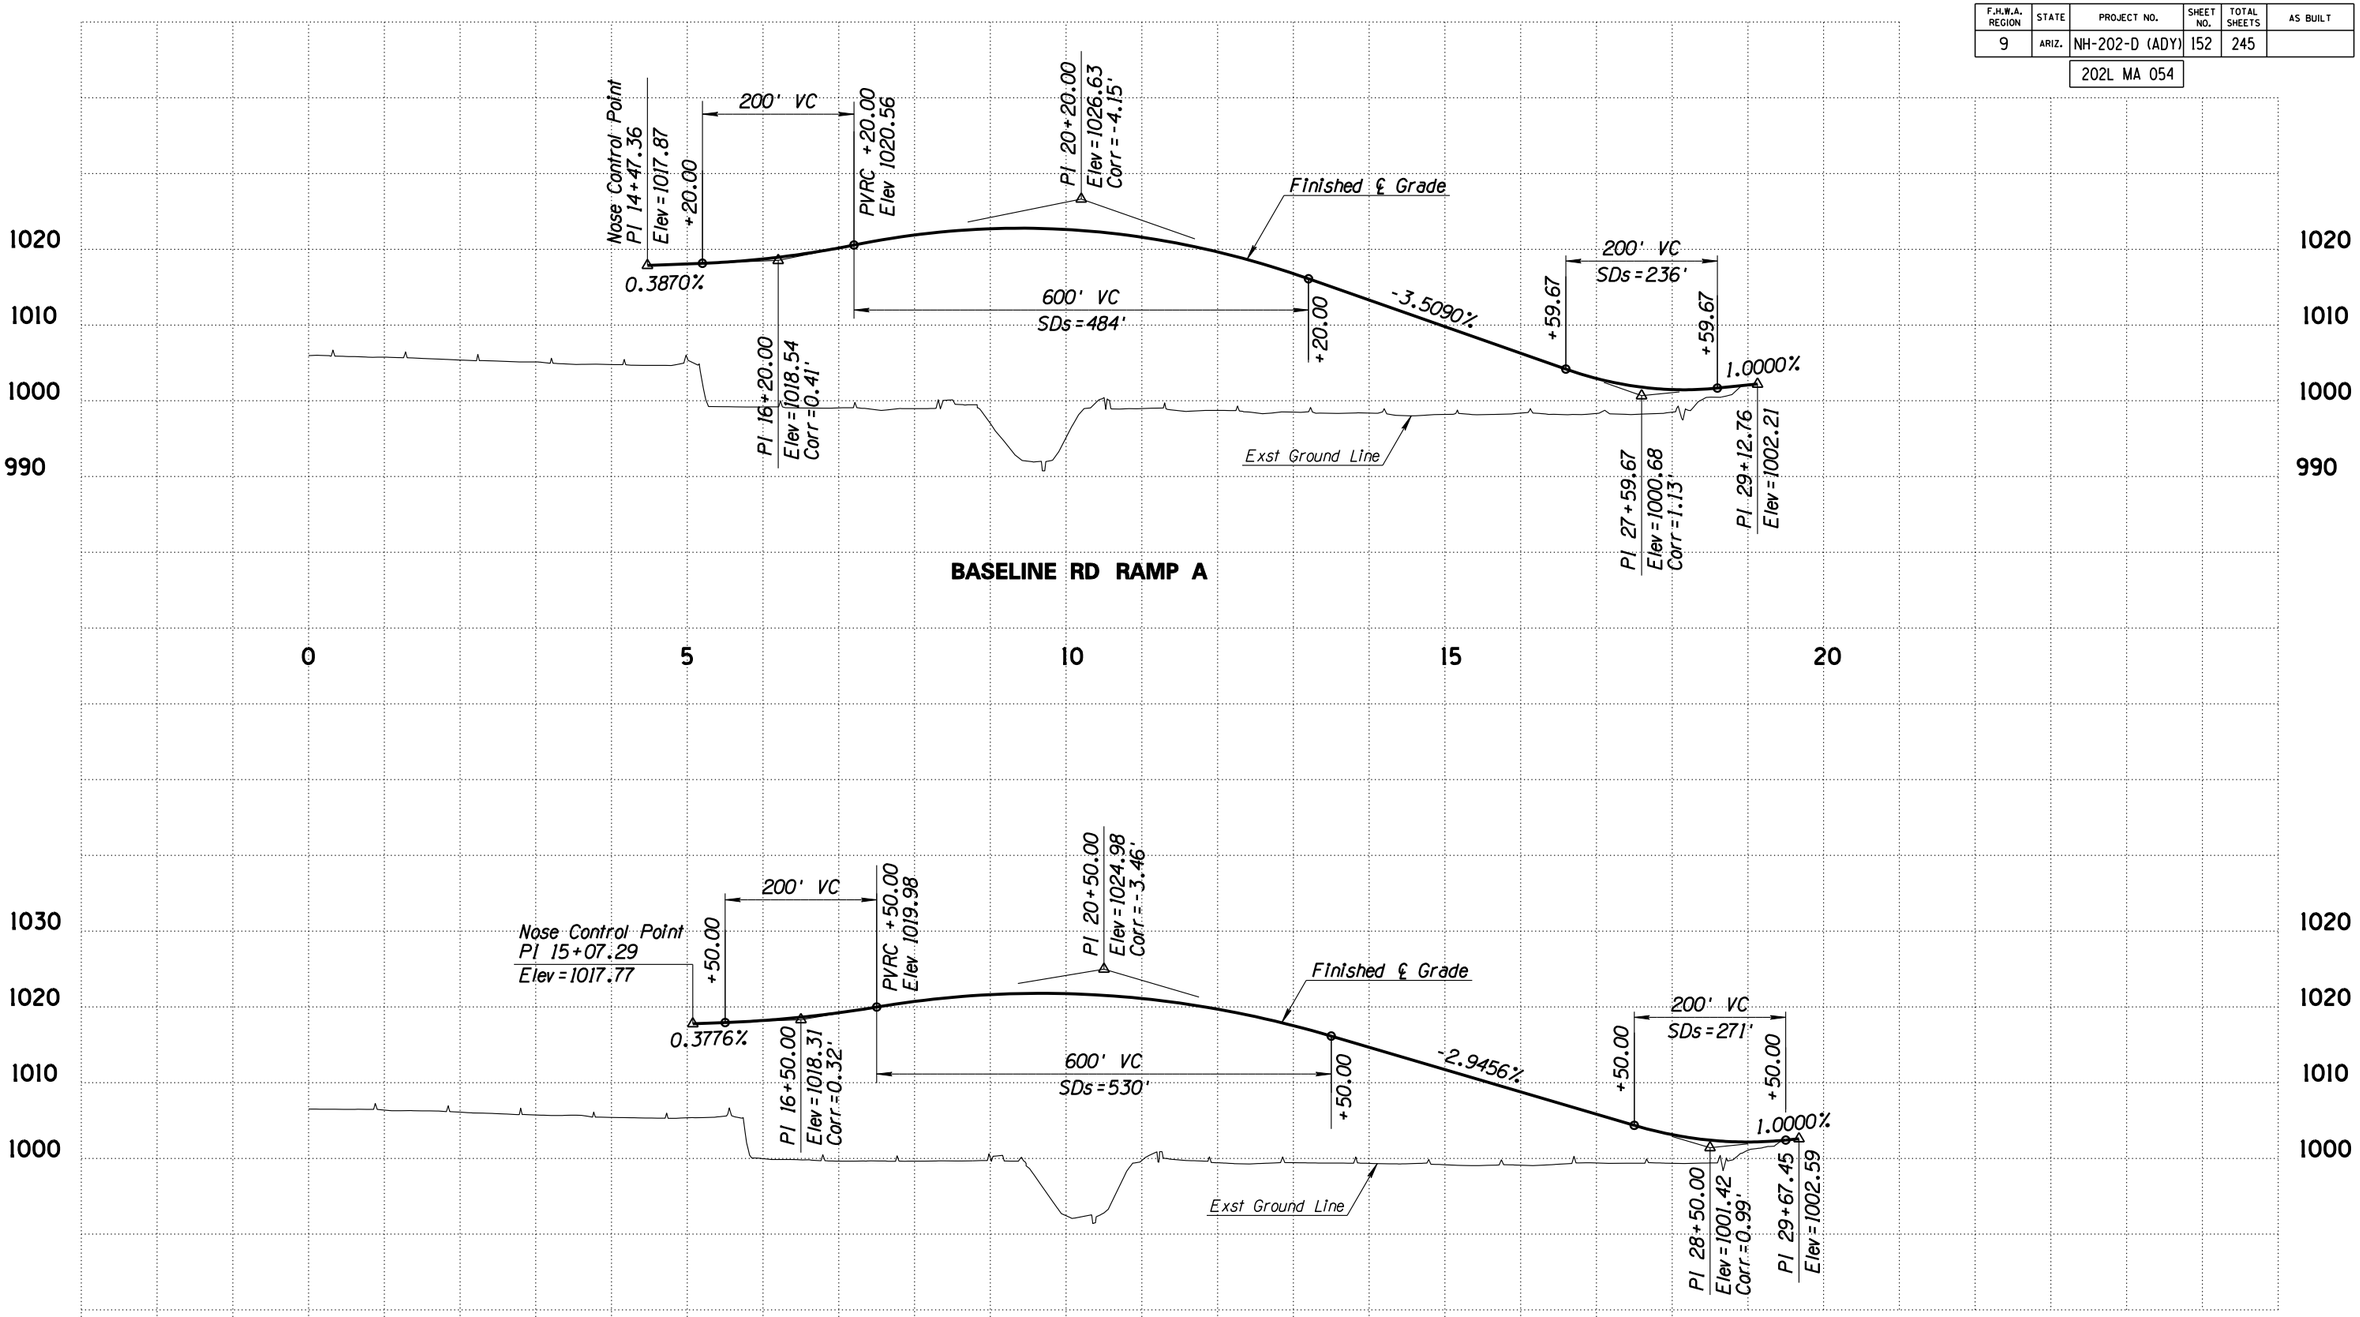

BASELINE RD RAMP A

BASELINE RD RAMP B

Call BLUE STAKE CENTER two working days before you dig.
602-263-1100
Within Maricopa County
OR
1-800-STAKE-IT
(782-5348)

	NAME	DATE
DESIGN	RPC	08/14
DRAWN	CADD	08/14
CHECKED	BWS	08/14

ARIZONA DEPARTMENT OF TRANSPORTATION
INTERMODAL TRANSPORTATION DIVISION
ROADWAY DESIGN SERVICES

PROFILE SHEET
BASELINE RD RAMPS A AND B

FINAL 15%
PLANS
NOT FOR CONSTRUCTION OR RECORDING

ROUTE	LOCATION	DWG NO
SR 202L	I-10 (MARICOPA) - I-10 (PAPAGO)	C-05.15

TRACS NO.			SHEET
H5764 01L		NH-202-D (ADY)	___ OF ___


FILE NAME: c:\pwworking\phx\d0169640\PR5764W59_R15.DGN PLOT DATE: 8/12/2014 TIME: 10:43:07 AM PLOT SCALE: 1:200 PLOT BY: ahoffman

SURVEY NO.	FINISHED PLANS-	REVISIONS-	LOCATION-	DATE-

ccccSYSTIMEccccc ccccDGNcSPECIFICATIONccccc

F.H.W.A. REGION	STATE	PROJECT NO.	SHEET NO.	TOTAL SHEETS	AS BUILT
9	ARIZ.	NH-202-D (ADY)	153	245	

202L MA 054

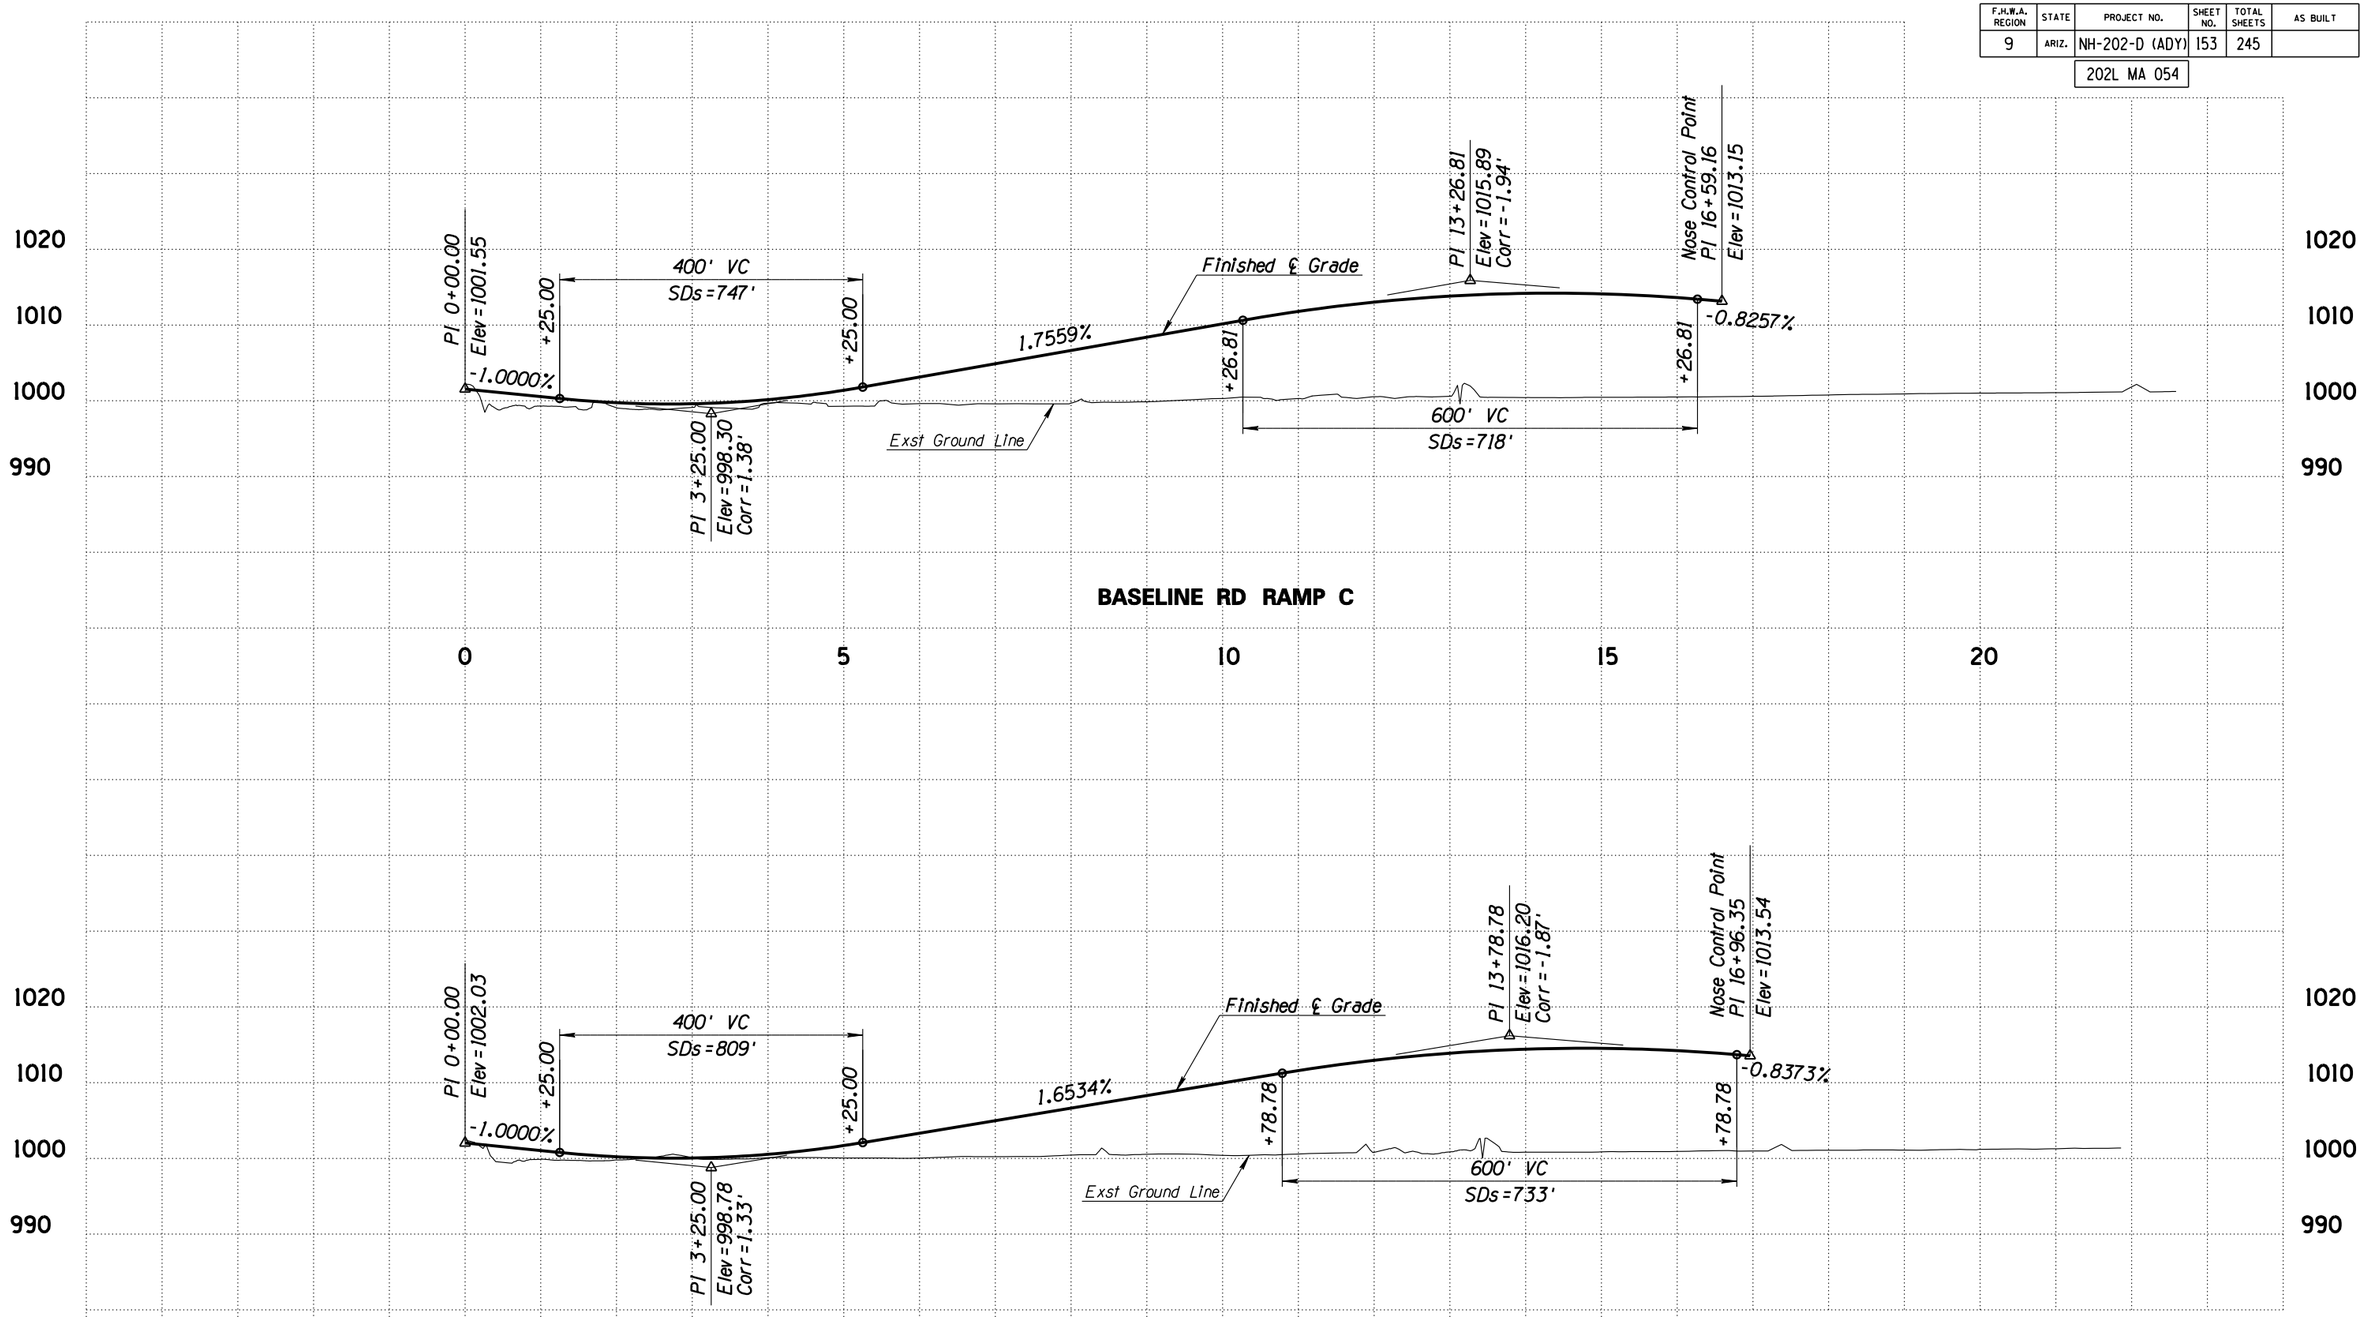

Call BLUE STAKE CENTER two working days before you dig.
602-263-1100
Within Maricopa County
OR
1-800-STAKE-IT
(782-5348)

	NAME	DATE
DESIGN	RPC	08/14
DRAWN	CADD	08/14
CHECKED	BWS	08/14

ARIZONA DEPARTMENT OF TRANSPORTATION
INTERMODAL TRANSPORTATION DIVISION
ROADWAY DESIGN SERVICES

PROFILE SHEET
BASELINE RD RAMPS C AND D

FINAL 15%
PLANS
NOT FOR CONSTRUCTION OR RECORDING


ROUTE	LOCATION	DWG NO
SR 202L	I-10 (MARICOPA) - I-10 (PAPAGO)	C-05.16
TRACS NO. H5764 01L	NH-202-D (ADY)	___ OF ___

FILE NAME: c:\pwworking\phx\d0169640\PR5764W59_R16.DGN PLOT DATE: 8/12/2014 TIME: 10:43:12 AM PLOT SCALE: 1:200 PLOT BY: ahoffman

SURVEY NO. | FINISHED PLANS- | REVISIONS- | LOCATION- | DATE-

ccccSYSTIMEccccc ccccDGNcSPECIFICATIONccccc

F.H.W.A. REGION	STATE	PROJECT NO.	SHEET NO.	TOTAL SHEETS	AS BUILT
9	ARIZ.	NH-202-D (ADY)	154	245	
		202L MA 054			

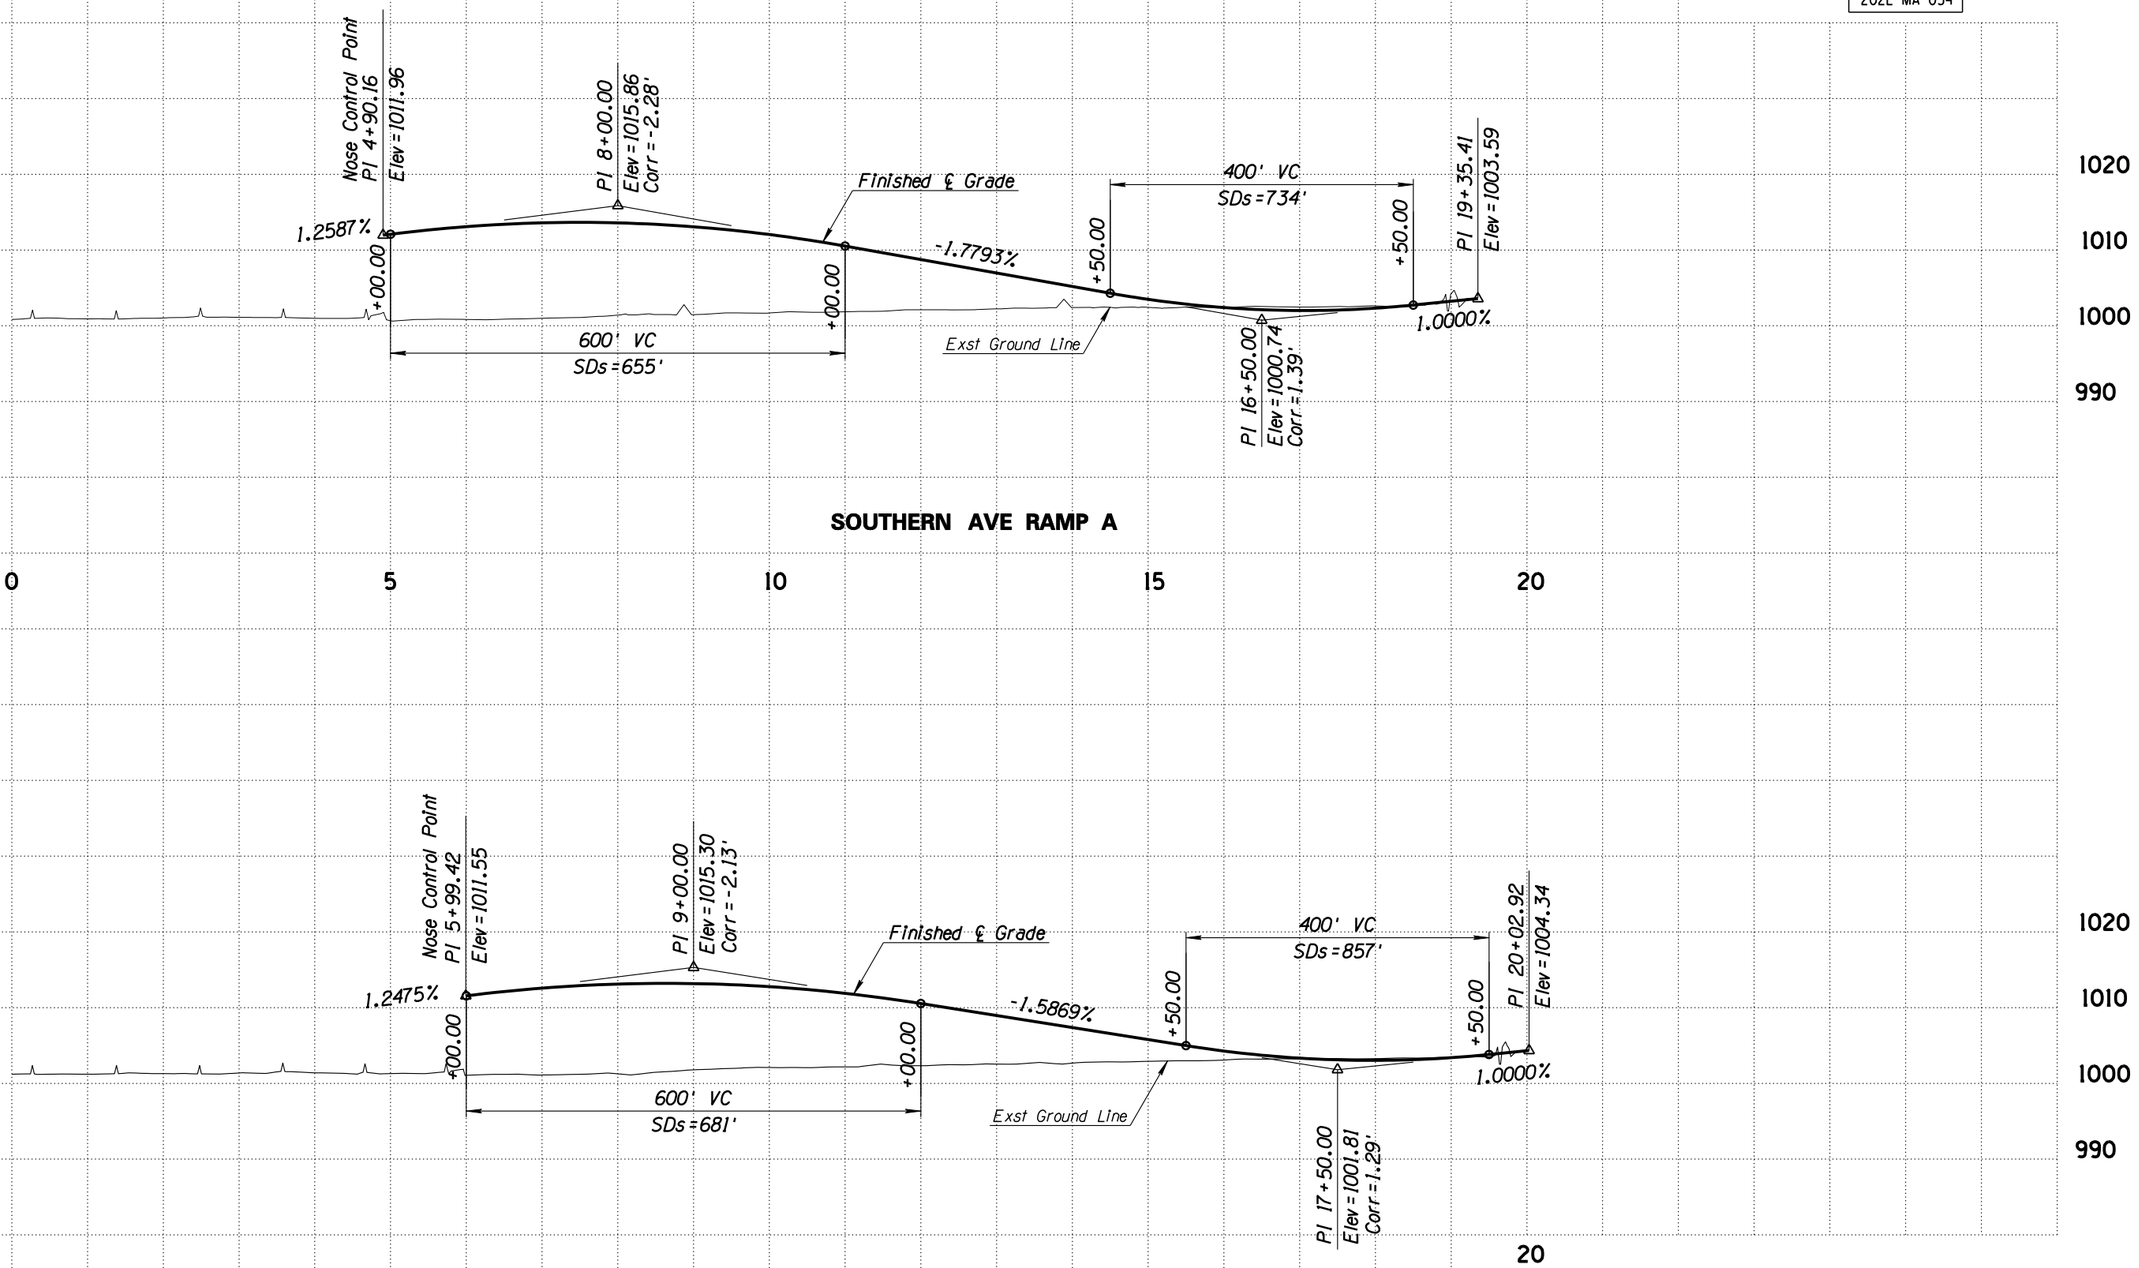

SOUTHERN AVE RAMP A

SOUTHERN AVE RAMP B

Call BLUE STAKE CENTER two working days before you dig.
602-263-1100
Within Maricopa County
OR
1-800-STAKE-IT
(782-5348)

	NAME	DATE
DESIGN	RPC	08/14
DRAWN	CADD	08/14
CHECKED	BWS	08/14

ARIZONA DEPARTMENT OF TRANSPORTATION
INTERMODAL TRANSPORTATION DIVISION
ROADWAY DESIGN SERVICES

PROFILE SHEET
SOUTHERN AVE RAMPS A AND B

FINAL 15%
PLANS
NOT FOR CONSTRUCTION OR RECORDING

ROUTE	LOCATION	DWG NO
SR 202L	I-10 (MARICOPA) - I-10 (PAPAGO)	C-05.17
TRACS NO. H5764 01L	NH-202-D (ADY)	___ OF ___


FILE NAME: c:\pwworking\phx\d0169640\PR5764W59_R17.DGN PLOT DATE: 8/12/2014 TIME: 10:43:15 AM PLOT SCALE: 1:200 PLOT BY: ahoffman

SURVEY NO. | FINISHED PLANS- | REVISIONS- | LOCATION- | DATE-

ccccSYSTIMEccccc ccccDGNcSPECIFICATIONccccc

F.H.W.A. REGION	STATE	PROJECT NO.	SHEET NO.	TOTAL SHEETS	AS BUILT
9	ARIZ.	NH-202-D (ADY)	155	245	

202L MA 054

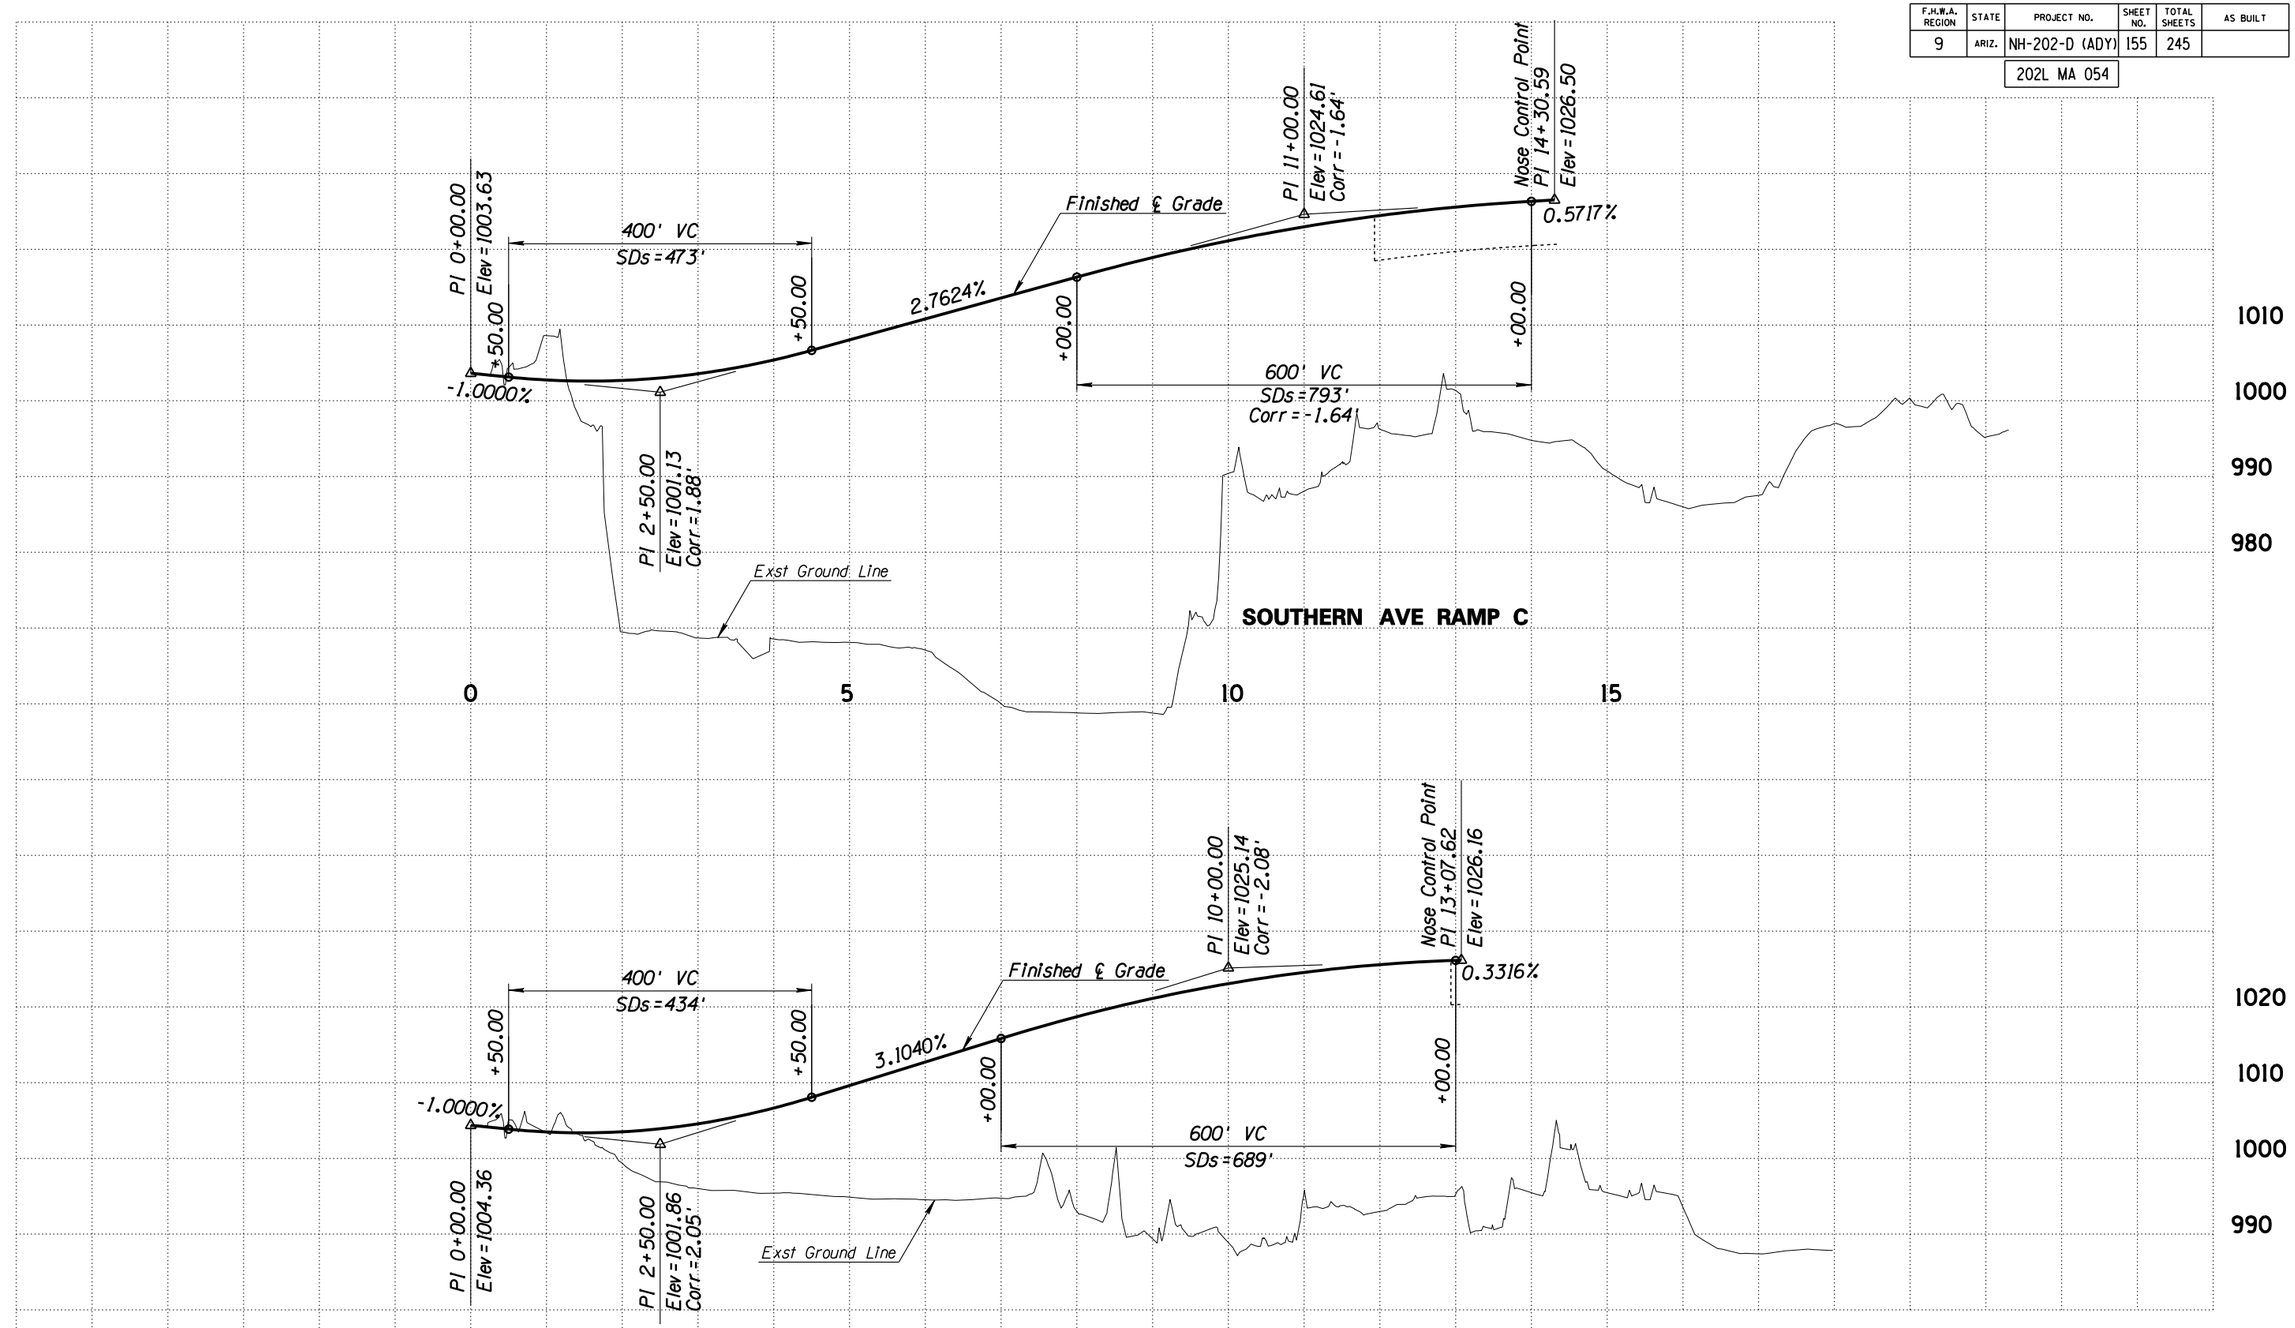

Call BLUE STAKE CENTER two working days before you dig.
602-263-1100
Within Maricopa County
OR
1-800-STAKE-IT
(782-5348)

	NAME	DATE
DESIGN	RPC	08/14
DRAWN	CADD	08/14
CHECKED	BWS	08/14

HDR

ARIZONA DEPARTMENT OF TRANSPORTATION
INTERMODAL TRANSPORTATION DIVISION
ROADWAY DESIGN SERVICES

PROFILE SHEET
SOUTHERN AVE RAMPS C AND D

FINAL 15%
PLANS
NOT FOR CONSTRUCTION OR RECORDING


ROUTE	LOCATION	DWG NO
SR 202L	I-10 (MARICOPA) - I-10 (PAPAGO)	C-05.18
TRACS NO. H5764 01L	NH-202-D (ADY)	___ OF ___

FILE NAME: c:\pwworking\phx\d0169640\PR5764W59_R18.DGN PLOT DATE: 8/12/2014 TIME: 10:43:18 AM PLOT SCALE: 1:200 PLOT BY: ahoffman

SURVEY NO. | FINISHED PLANS- | REVISIONS- | LOCATION- | DATE-

ccccSYSTIMEccccc ccccDGNcSPECIFICATIONccccc

F.H.W.A. REGION	STATE	PROJECT NO.	SHEET NO.	TOTAL SHEETS	AS BUILT
9	ARIZ.	NH-202-D (ADY)	156	245	
		202L MA 054			

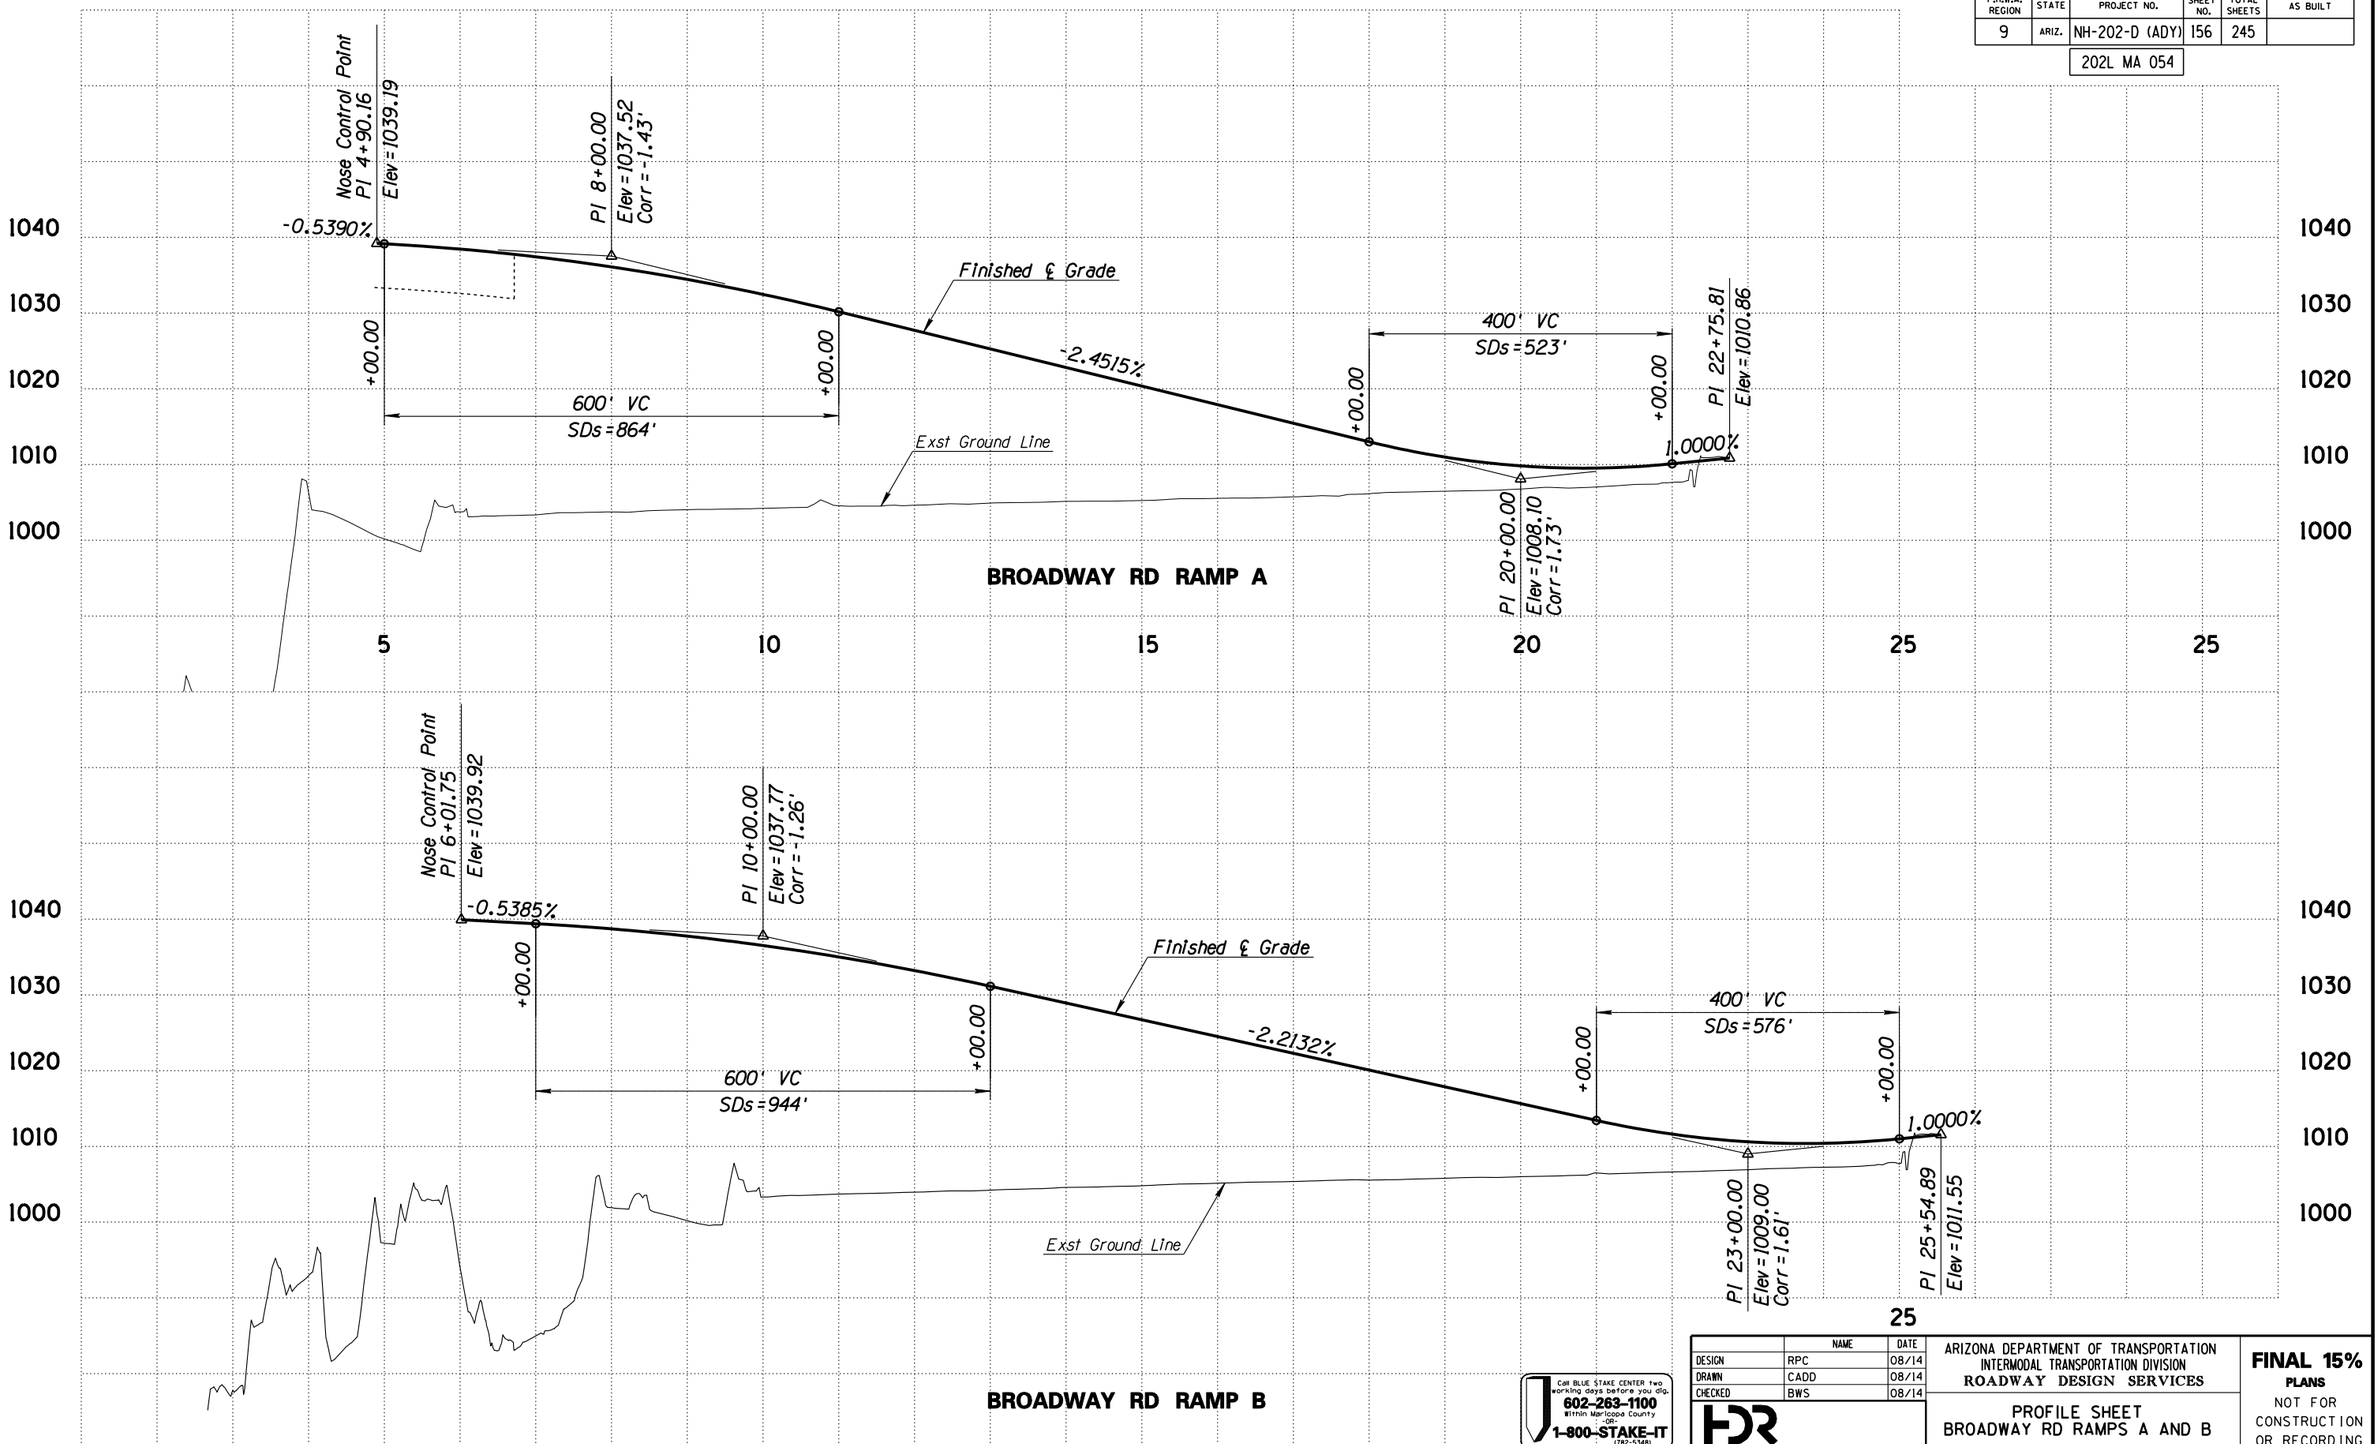

Call BLUE STAKE CENTER two working days before you dig.
602-263-1100
Within Maricopa County
-OR-
1-800-STAKE-IT
(782-5348)

	NAME	DATE
DESIGN	RPC	08/14
DRAWN	CADD	08/14
CHECKED	BWS	08/14

HDR

ARIZONA DEPARTMENT OF TRANSPORTATION
INTERMODAL TRANSPORTATION DIVISION
ROADWAY DESIGN SERVICES

PROFILE SHEET
BROADWAY RD RAMPS A AND B

FINAL 15%
PLANS
NOT FOR CONSTRUCTION OR RECORDING

ROUTE	LOCATION	DWG NO
SR 202L	I-10 (MARICOPA) - I-10 (PAPAGO)	C-05.19
TRACS NO. H5764 01L	NH-202-D (ADY)	___ OF ___


FILE NAME: c:\pwworking\phx\d0169640\PR5764W59_R19.DGN PLOT DATE: 8/12/2014 TIME: 10:43:21 AM PLOT SCALE: 1:200 PLOT BY: ahoffman

SURVEY NO. | FINISHED PLANS- | REVISIONS- | LOCATION- | DATE- | SURVEY NO.

ccccSYSTIMEccccc ccccDGNcSPECIFICATIONcccc

F.H.W.A. REGION	STATE	PROJECT NO.	SHEET NO.	TOTAL SHEETS	AS BUILT
9	ARIZ.	NH-202-D (ADY)	157	245	

202L MA 054

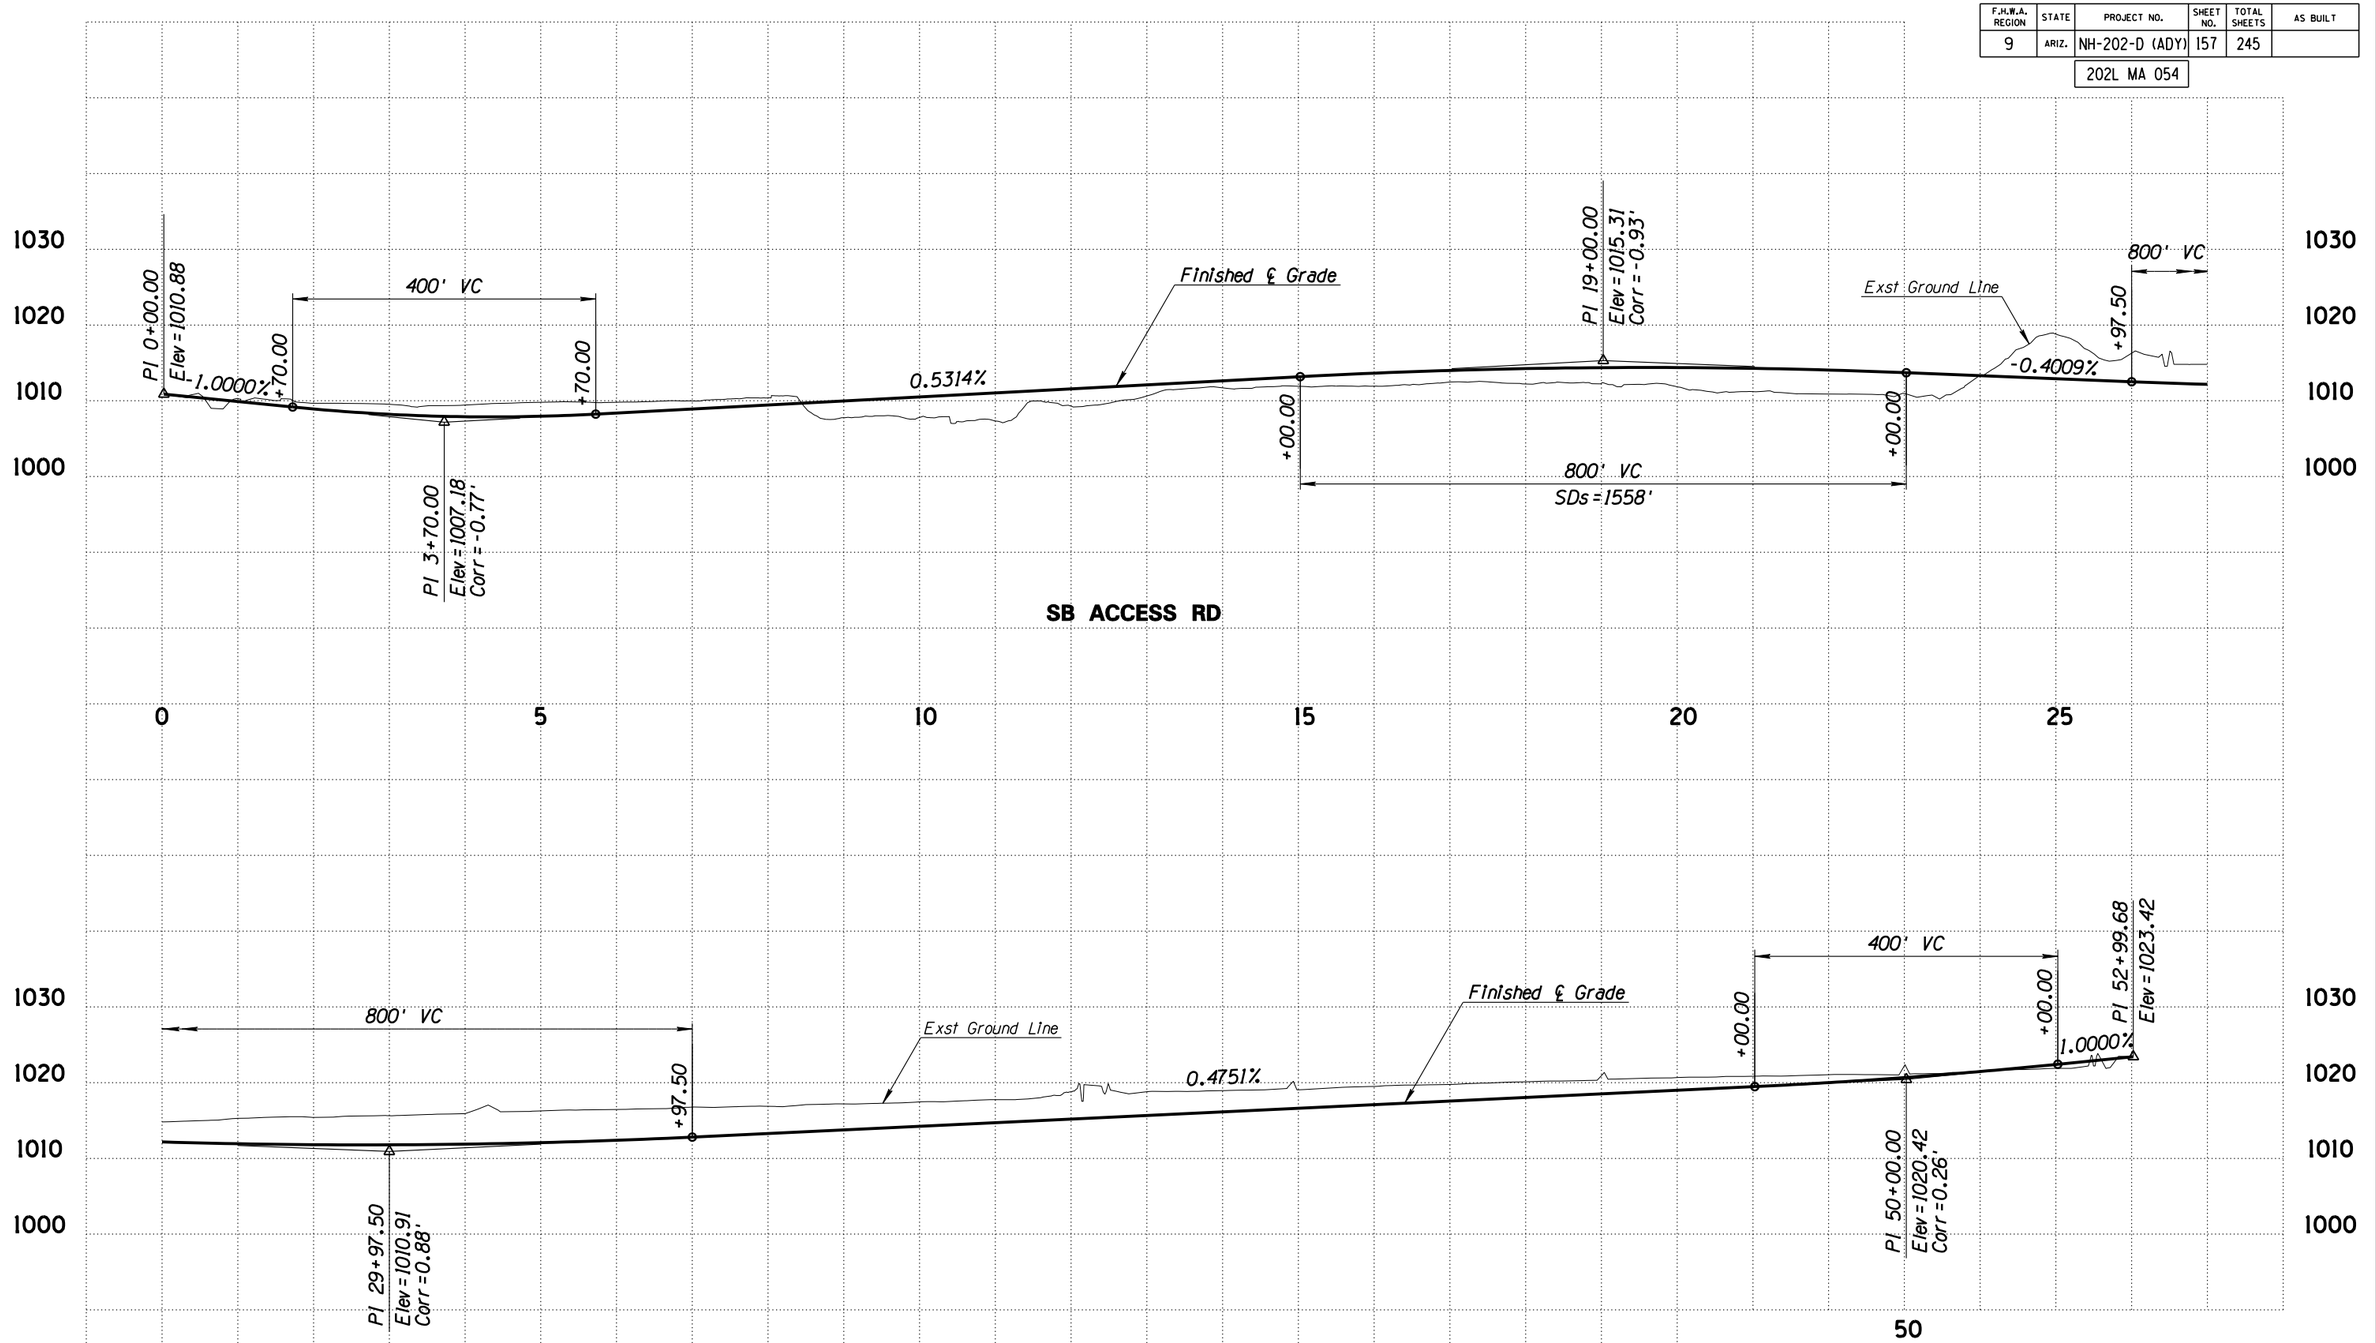

Call BLUE STAKE CENTER two working days before you dig.
602-263-1100
Within Maricopa County
-OR-
1-800-STAKE-IT
(782-5348)

	NAME	DATE
DESIGN	RPC	08/14
DRAWN	CADD	08/14
CHECKED	BWS	08/14

ARIZONA DEPARTMENT OF TRANSPORTATION
INTERMODAL TRANSPORTATION DIVISION
ROADWAY DESIGN SERVICES

PROFILE SHEET
SB ACCESS RD
Sta 0+00 to Sta 52+99.68

FINAL 15%
PLANS
NOT FOR CONSTRUCTION OR RECORDING

ROUTE	LOCATION	DWG NO
SR 202L	I-10 (MARICOPA) - I-10 (PAPAGO)	C-05.20
TRACS NO. H5764 01L	NH-202-D (ADY)	___ OF ___


FILE NAME: c:\pwworking\phx\d0169640\PR5764W59_R20.DGN PLOT DATE: 8/12/2014 TIME: 10:43:25 AM PLOT SCALE: 1:200 PLOT BY: ahoffman

SURVEY NO. | FINISHED PLANS- | REVISIONS- | LOCATION- | DATE-

cccccSYSTIMEccccc cccccDGNcSPECIFICATIONccccc

F.H.W.A. REGION	STATE	PROJECT NO.	SHEET NO.	TOTAL SHEETS	AS BUILT
9	ARIZ.	NH-202-D (ADY)	158	245	

202L MA 054

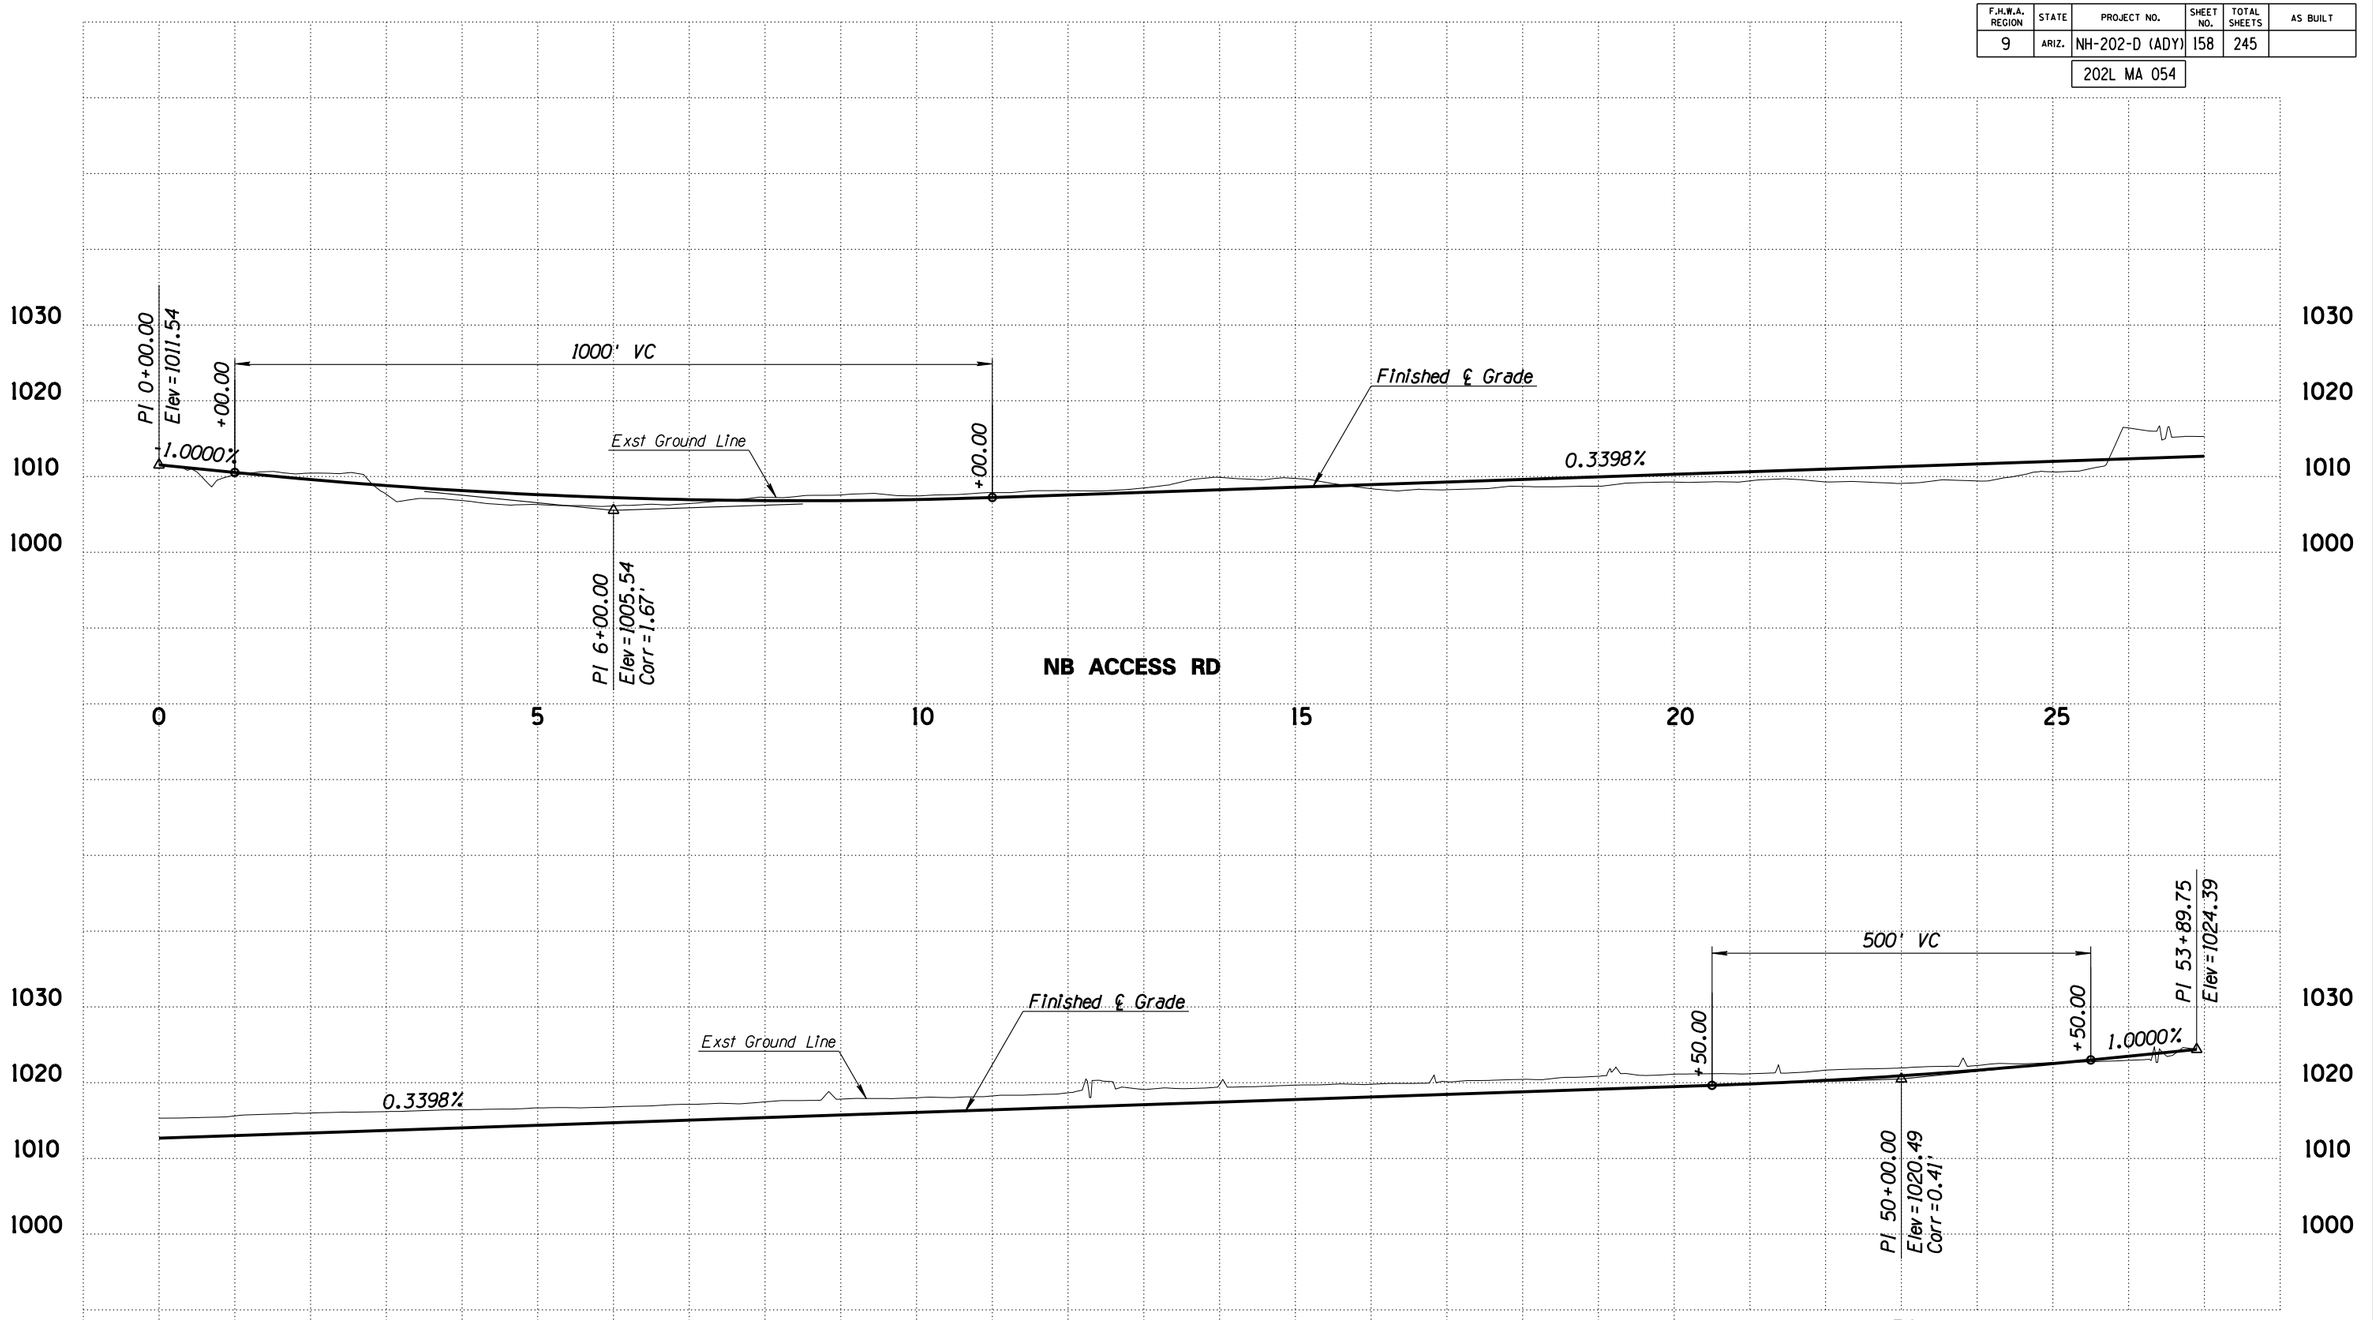

Call BLUE STAKE CENTER two working days before you dig.
602-263-1100
Within Maricopa County
-OR-
1-800-STAKE-IT
(782-5348)

	NAME	DATE
DESIGN	RPC	08/14
DRAWN	CADD	08/14
CHECKED	BWS	08/14

ARIZONA DEPARTMENT OF TRANSPORTATION
INTERMODAL TRANSPORTATION DIVISION
ROADWAY DESIGN SERVICES

PROFILE SHEET
NB ACCESS RD
Sta 0+00 to Sta 53+89.75

FINAL 15%
PLANS
NOT FOR CONSTRUCTION OR RECORDING

ROUTE	LOCATION	DWG NO
SR 202L	I-10 (MARICOPA) - I-10 (PAPAGO)	C-05.21
TRACS NO. H5764 01L	NH-202-D (ADY)	___ OF ___


FILE NAME: c:\pwworking\phx\d0169640\PR5764W59_R21.DGN PLOT DATE: 8/12/2014 TIME: 10:43:28 AM PLOT SCALE: 1:200 PLOT BY: ahoffman

SURVEY NO. | FINISHED PLANS- | REVISIONS- | LOCATION- | DATE-

ccccSYSTIMEccccc ccccDGNcSPECIFICATIONcccc

F.H.W.A. REGION	STATE	PROJECT NO.	SHEET NO.	TOTAL SHEETS	AS BUILT
9	ARIZ.	NH-202-D (ADY)	159	245	

202L MA 054

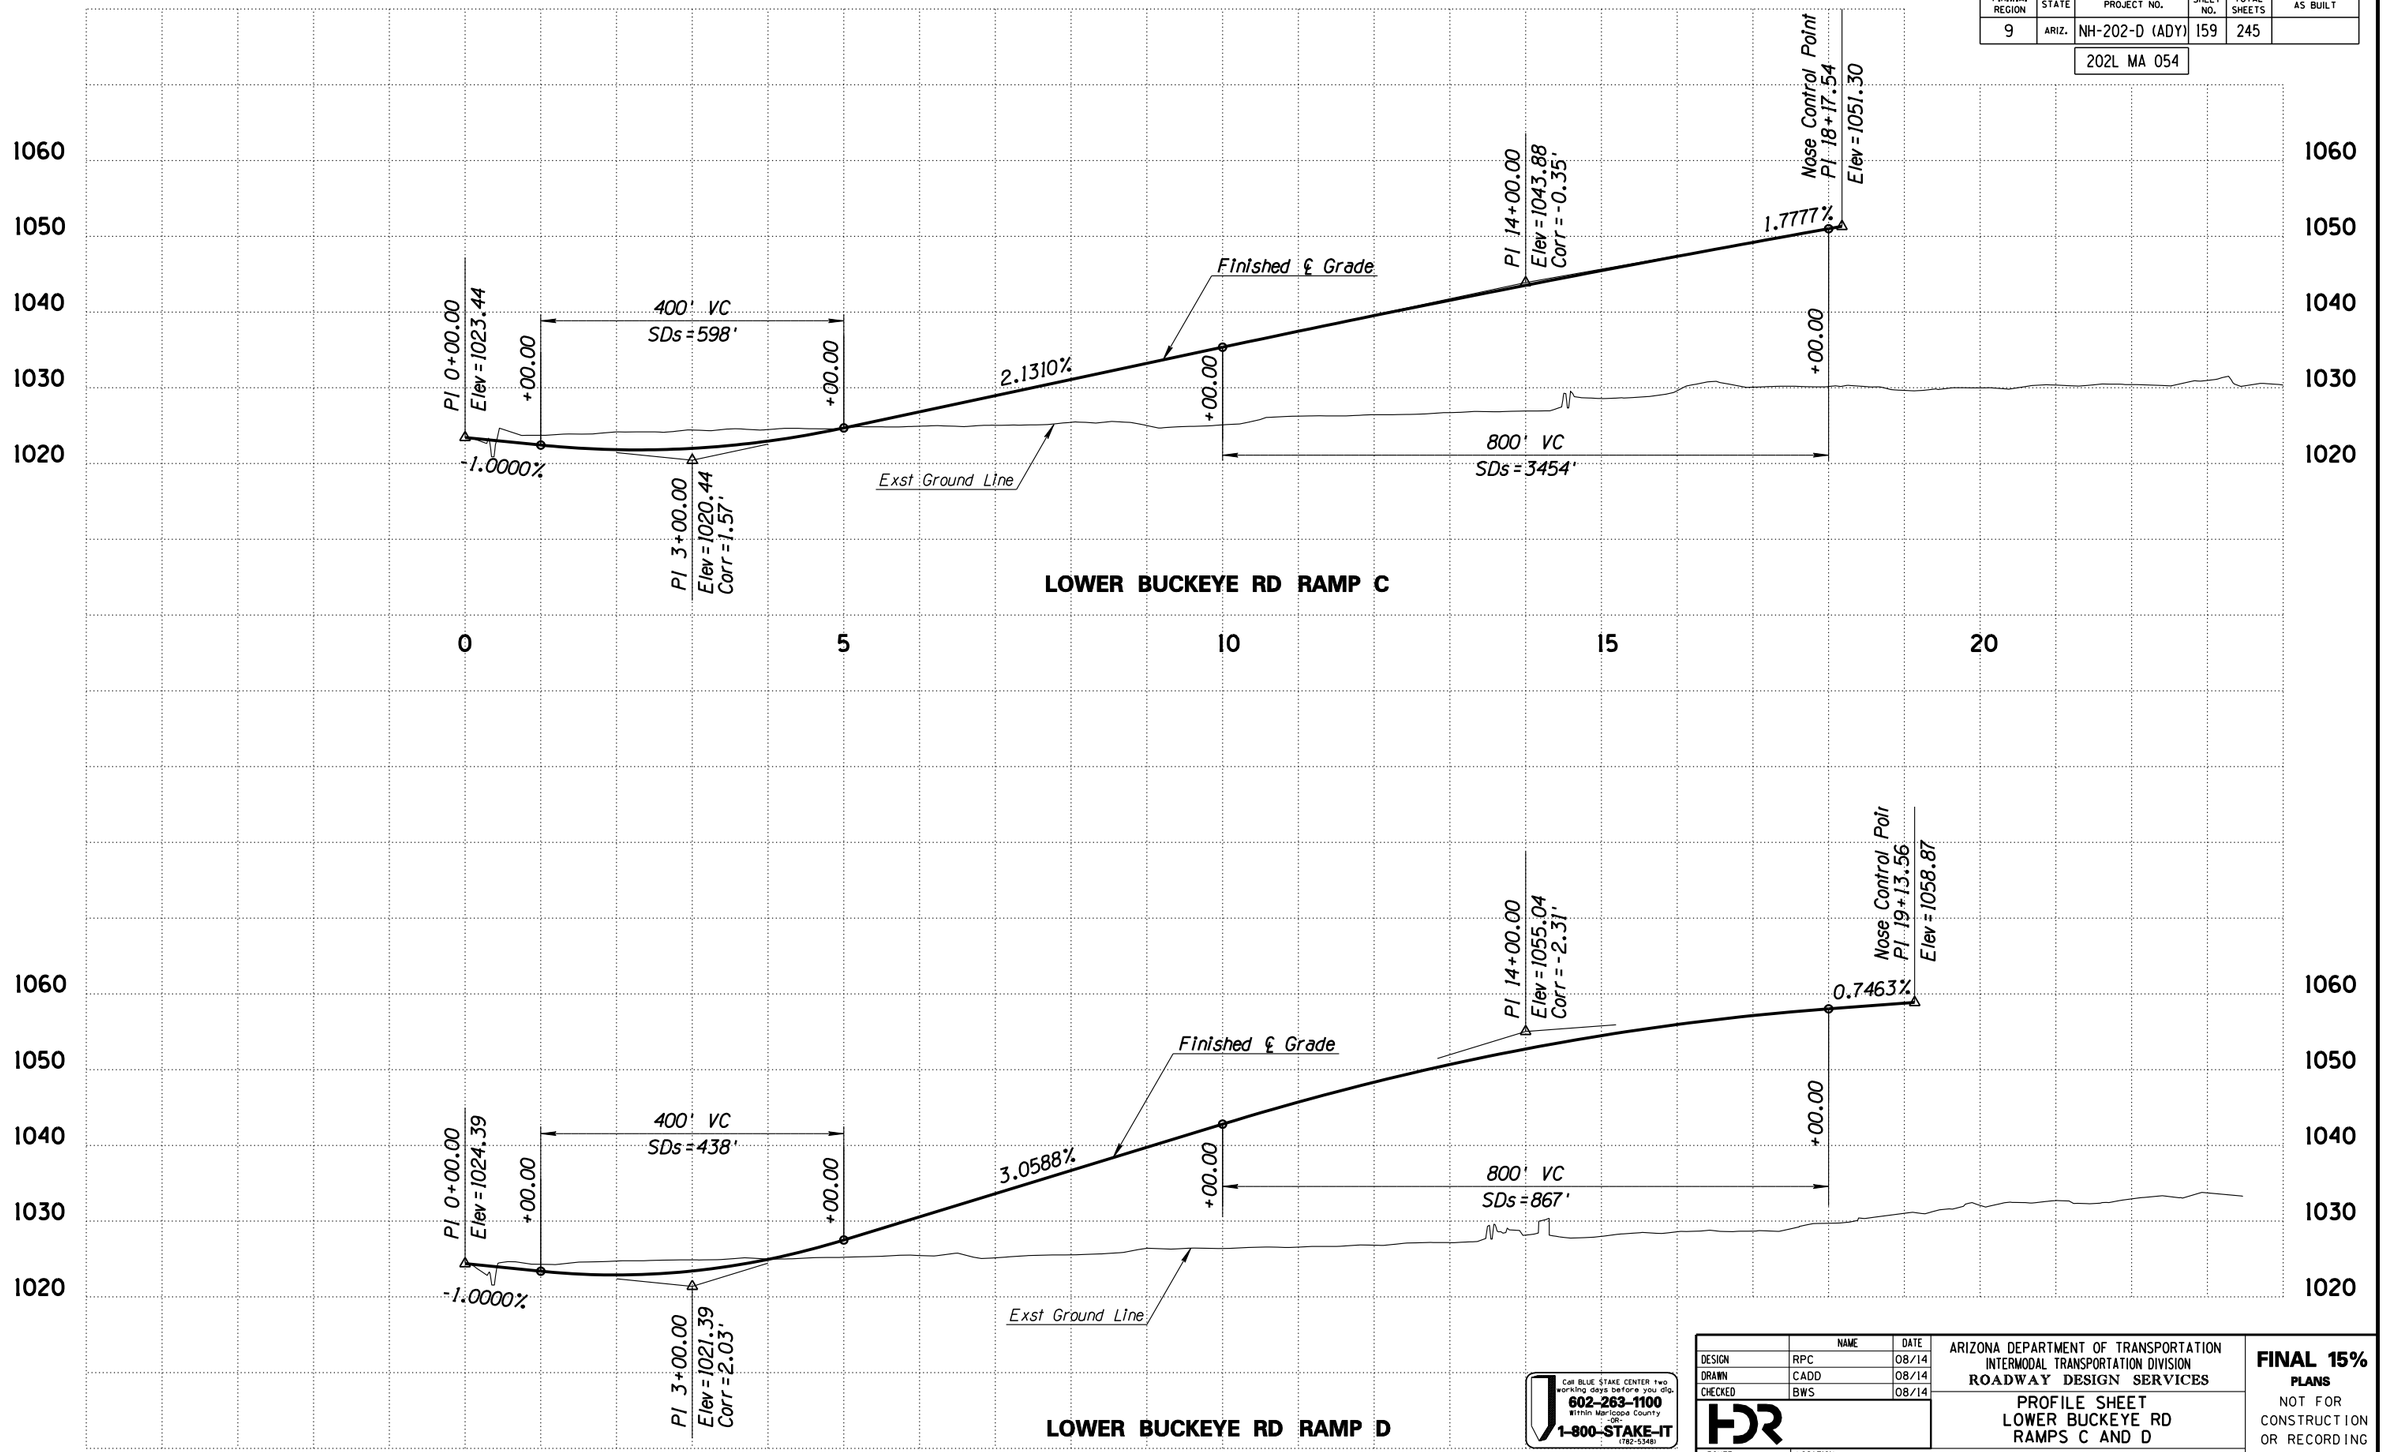

Call BLUE STAKE CENTER two working days before you dig.
602-263-1100
Within Maricopa County
OR
1-800-STAKE-IT
(782-5348)

	NAME	DATE
DESIGN	RPC	08/14
DRAWN	CADD	08/14
CHECKED	BWS	08/14

HDR

ARIZONA DEPARTMENT OF TRANSPORTATION
INTERMODAL TRANSPORTATION DIVISION
ROADWAY DESIGN SERVICES

PROFILE SHEET
LOWER BUCKEYE RD
RAMPS C AND D

FINAL 15%
PLANS
NOT FOR CONSTRUCTION OR RECORDING

ROUTE	LOCATION	DWG NO
SR 202L	I-10 (MARICOPA) - I-10 (PAPAGO)	C-05.22


TRACS NO.			SHEET
H5764 01L		NH-202-D (ADY)	___ OF ___

FILE NAME: c:\pwworking\phx\d0169640\PR5764W59_R22.DGN PLOT DATE: 8/12/2014 TIME: 10:43:31 AM PLOT SCALE: 1:200 PLOT BY: ahoffman

SURVEY NO. | FINISHED PLANS- | REVISIONS- | LOCATION- | DATE-

ccccSYSTIMEccccc ccccDGNcSPECIFICATIONccccc

F.H.W.A. REGION	STATE	PROJECT NO.	SHEET NO.	TOTAL SHEETS	AS BUILT
9	ARIZ.	NH-202-D (ADY)	160	245	
		202L MA 054			

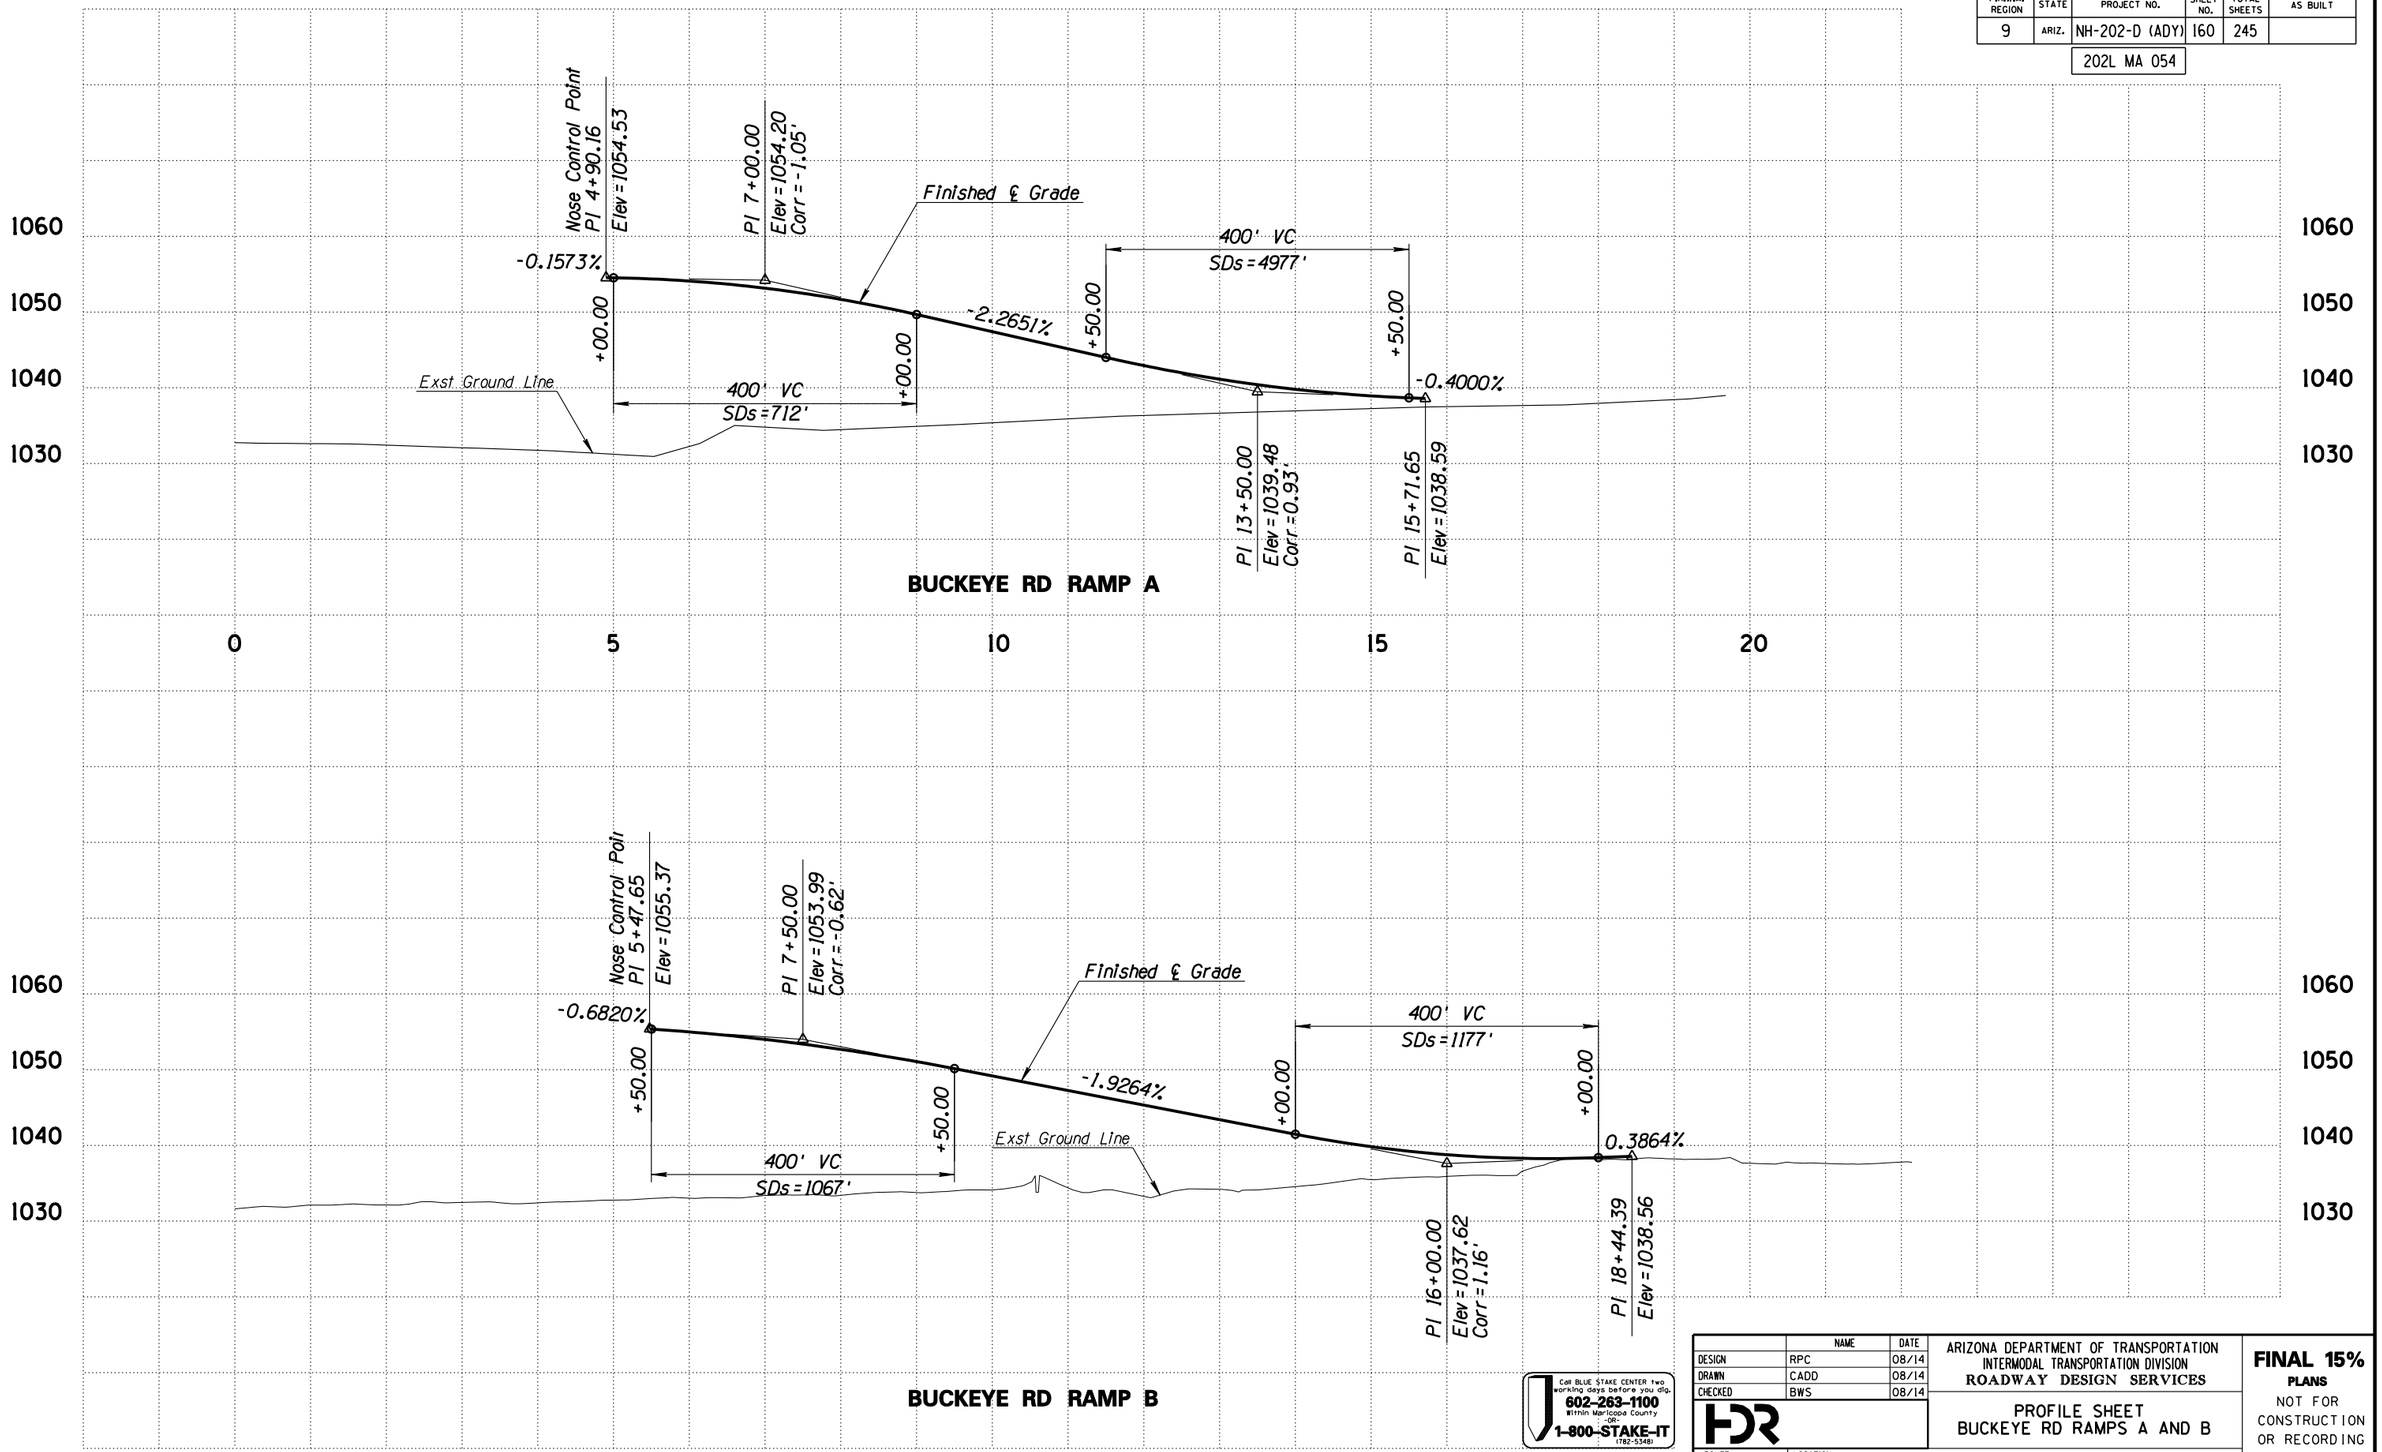

Call BLUE STAKE CENTER two working days before you dig.
602-263-1100
Within Maricopa County
OR
1-800-STAKE-IT
(782-5348)

	NAME	DATE
DESIGN	RPC	08/14
DRAWN	CADD	08/14
CHECKED	BWS	08/14

ARIZONA DEPARTMENT OF TRANSPORTATION
INTERMODAL TRANSPORTATION DIVISION
ROADWAY DESIGN SERVICES

PROFILE SHEET
BUCKEYE RD RAMPS A AND B

FINAL 15%
PLANS
NOT FOR CONSTRUCTION OR RECORDING

ROUTE	LOCATION	DWG NO
SR 202L	I-10 (MARICOPA) - I-10 (PAPAGO)	C-05.23


TRACS NO. H5764 01L | NH-202-D (ADY) | ___ OF ___

FILE NAME: c:\pwworking\phx\d0169640\PR5764W59_R23.DGN PLOT DATE: 8/12/2014 TIME: 10:43:34 AM PLOT SCALE: 1:200 PLOT BY: ahoffman

SURVEY NO. | FINISHED PLANS- | REVISIONS- | LOCATION- | DATE-

ccccSYSTIMEcccccc ccccDGNcSPECIFICATIONcccccc

F.H.W.A. REGION	STATE	PROJECT NO.	SHEET NO.	TOTAL SHEETS	AS BUILT
9	ARIZ.	NH-202-D (ADY)	161	245	
		202L MA 054			

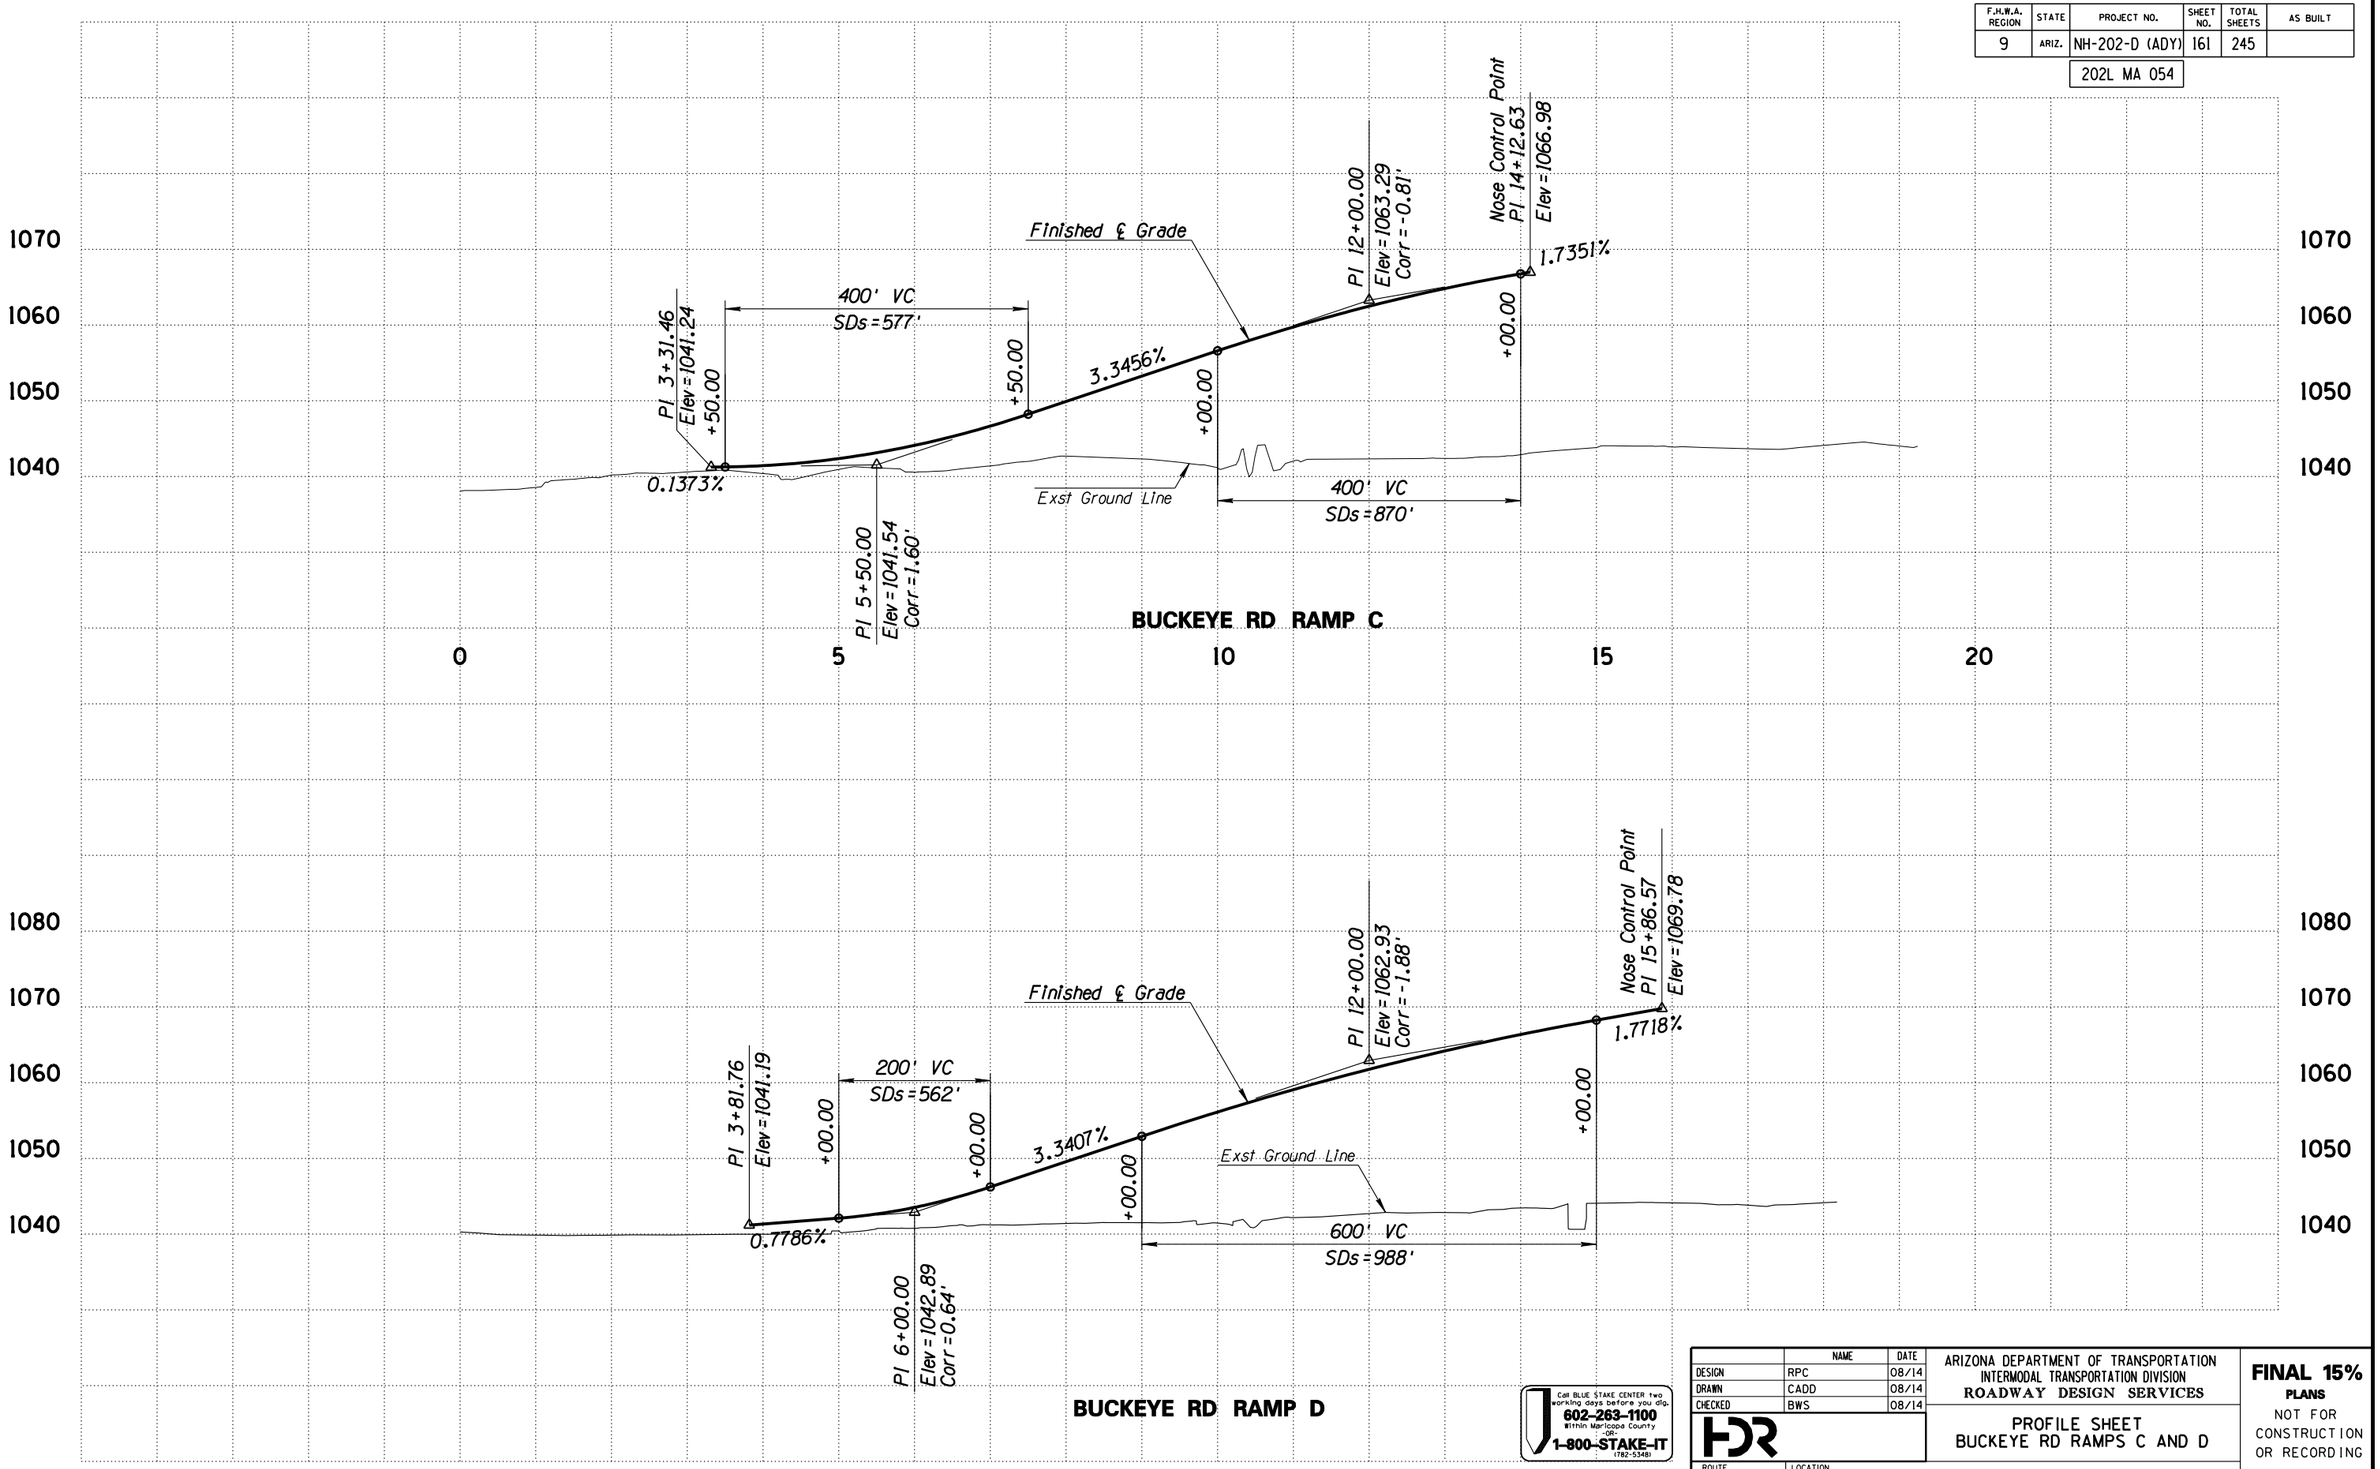

Call BLUE STAKE CENTER two working days before you dig.
602-263-1100
Within Maricopa County
-OR-
1-800-STAKE-IT
(782-5348)

	NAME	DATE
DESIGN	RPC	08/14
DRAWN	CADD	08/14
CHECKED	BWS	08/14

HDR

ARIZONA DEPARTMENT OF TRANSPORTATION
INTERMODAL TRANSPORTATION DIVISION
ROADWAY DESIGN SERVICES

PROFILE SHEET
BUCKEYE RD RAMPS C AND D

FINAL 15%
PLANS
NOT FOR CONSTRUCTION OR RECORDING


ROUTE	LOCATION	DWG NO
SR 202L	I-10 (MARICOPA) - I-10 (PAPAGO)	C-05.24
TRACS NO. H5764 01L	NH-202-D (ADY)	___ OF ___

FILE NAME: c:\pwworking\phx\d0169640\PR5764W59_R24.DGN PLOT DATE: 8/12/2014 TIME: 10:43:38 AM PLOT SCALE: 1:200 PLOT BY: ahoffman

SURVEY NO.	FINISHED PLANS-	REVISIONS-	LOCATION-	DATE-

ccccSYSTIMEccccc ccccDGNcSPECIFICATIONcccc

F.H.W.A. REGION	STATE	PROJECT NO.	SHEET NO.	TOTAL SHEETS	AS BUILT
9	ARIZ.	NH-202-D (ADY)	162	245	
		202L MA 054			

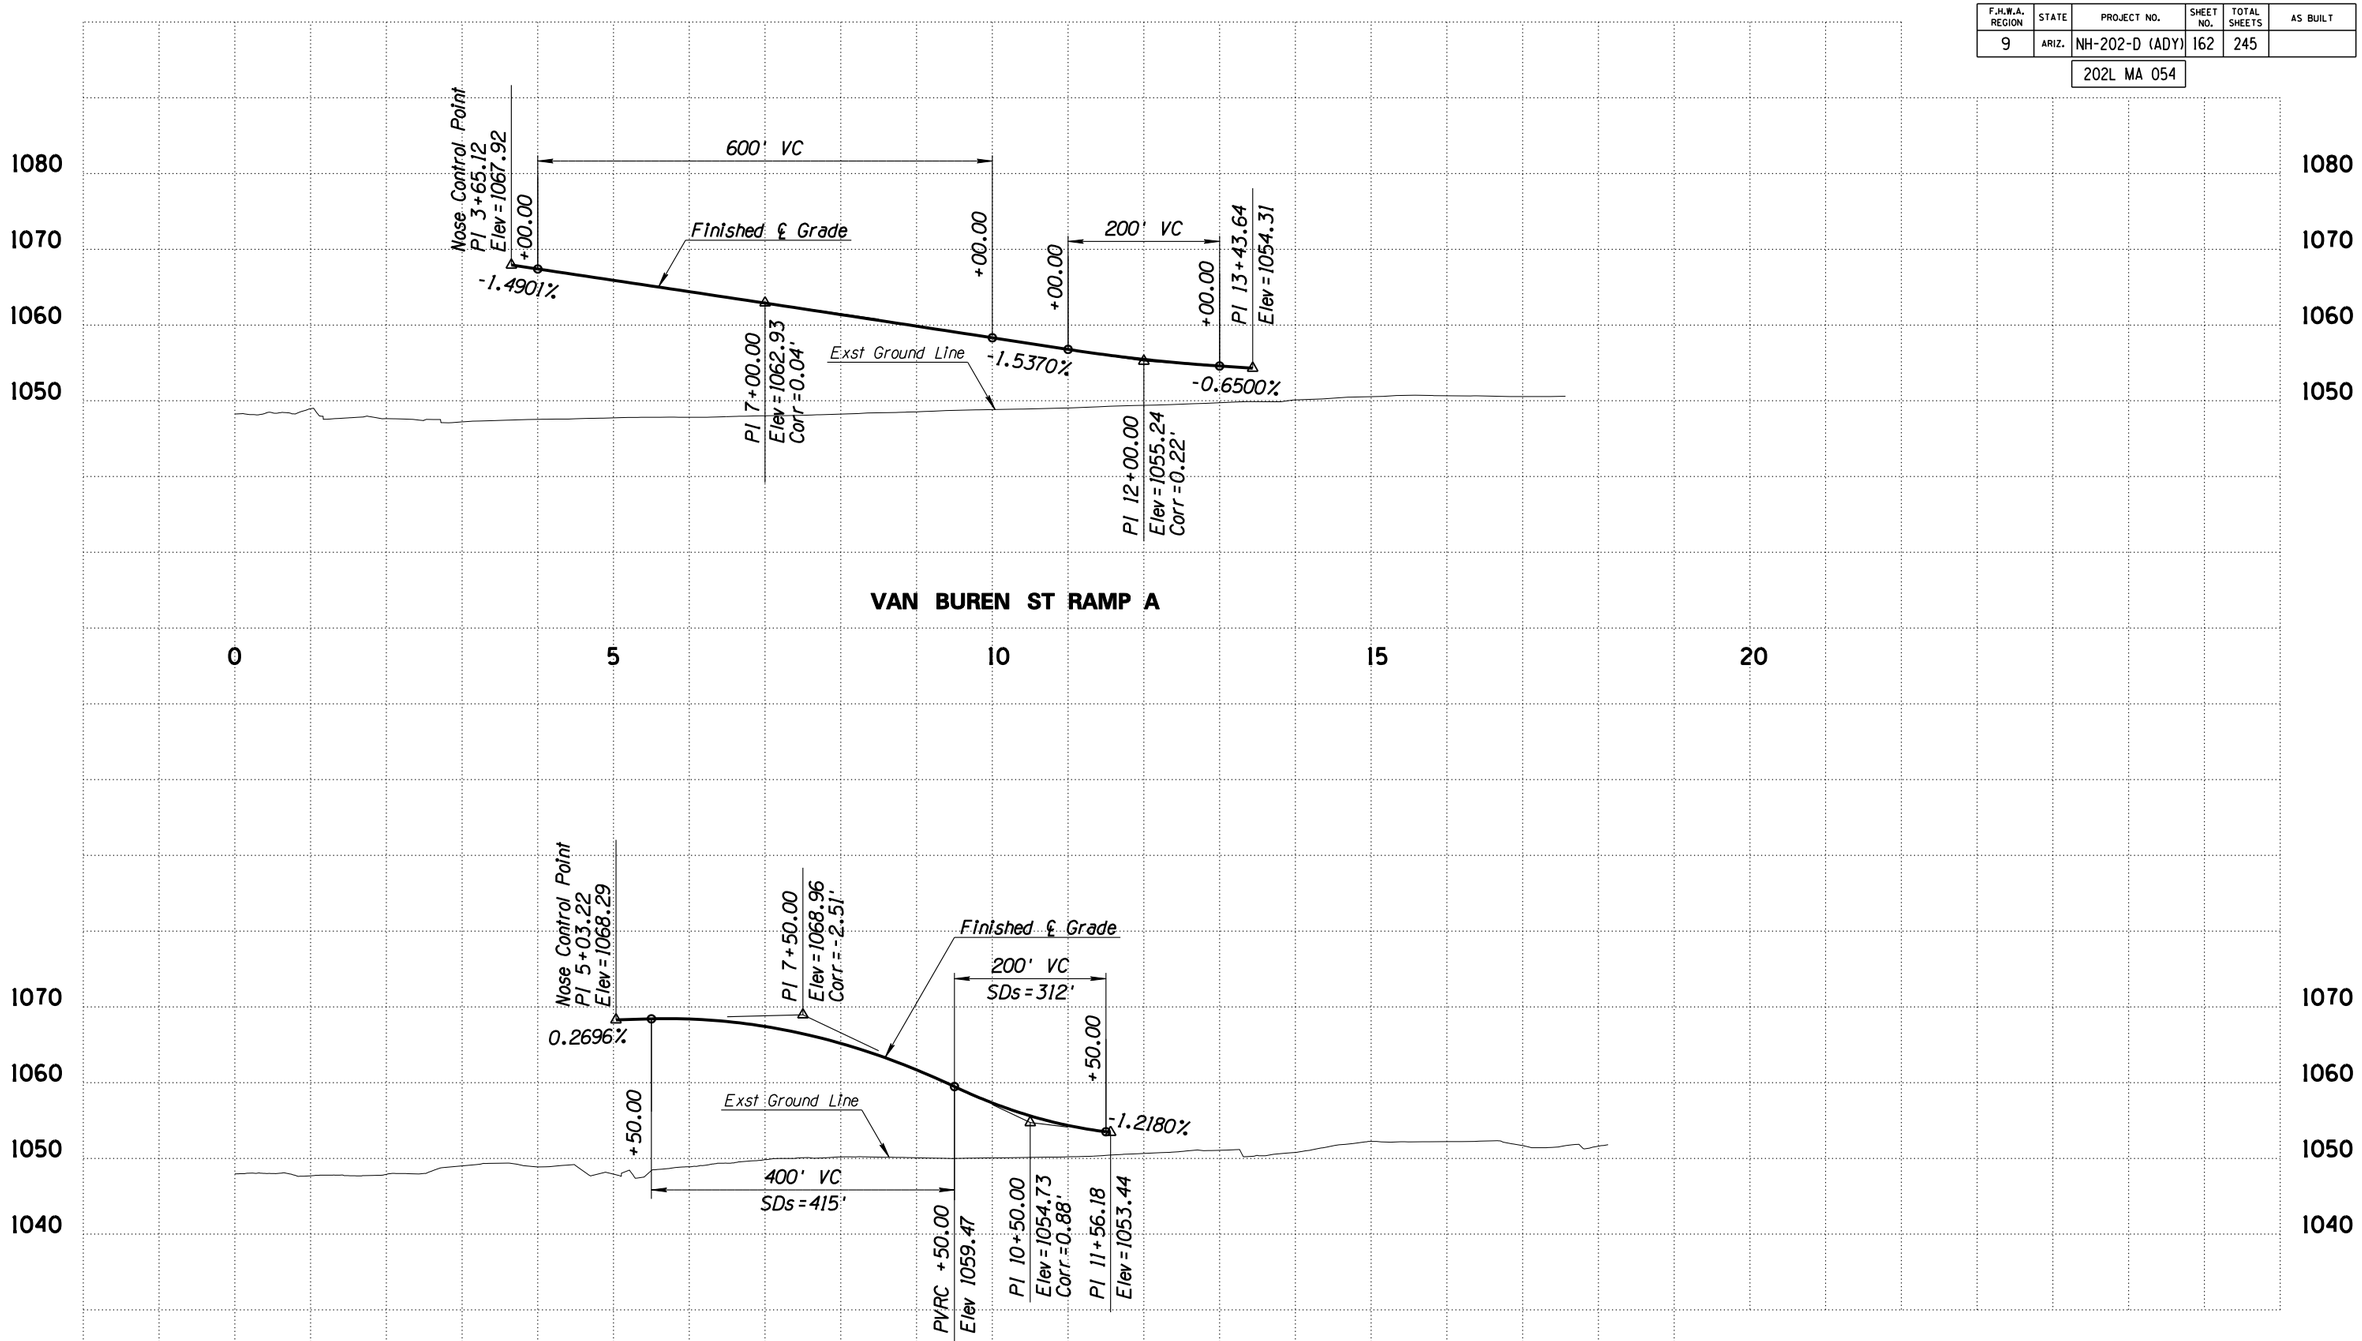

Call BLUE STAKE CENTER two working days before you dig.
602-263-1100
Within Maricopa County
OR
1-800-STAKE-IT
(782-5348)

	NAME	DATE
DESIGN	RPC	08/14
DRAWN	CADD	08/14
CHECKED	BWS	08/14

ARIZONA DEPARTMENT OF TRANSPORTATION
INTERMODAL TRANSPORTATION DIVISION
ROADWAY DESIGN SERVICES

PROFILE SHEET
VAN BUREN ST RAMPS A AND B

FINAL 15%
PLANS
NOT FOR CONSTRUCTION OR RECORDING

ROUTE	LOCATION	DWG NO
SR 202L	I-10 (MARICOPA) - I-10 (PAPAGO)	C-05.25
TRACS NO. H5764 01L	NH-202-D (ADY)	___ OF ___

FILE NAME: c:\pwworking\phx\d0169640\PR5764W59_R25.DGN PLOT DATE: 8/12/2014 TIME: 10:43:41 AM PLOT SCALE: 1:200 PLOT BY: ahoffman

SURVEY NO. | FINISHED PLANS- | REVISIONS- | LOCATION- | DATE-

ccccSYSTIMEccccc ccccDGNcSPECIFICATIONccccc

F.H.W.A. REGION	STATE	PROJECT NO.	SHEET NO.	TOTAL SHEETS	AS BUILT
9	ARIZ.	NH-202-D (ADY)	163	245	

202L MA 054



Call BLUE STAKE CENTER two working days before you dig.
602-263-1100
Within Maricopa County
OR
1-800-STAKE-IT
(782-5348)

	NAME	DATE
DESIGN	RPC	08/14
DRAWN	CADD	08/14
CHECKED	BWS	08/14

ARIZONA DEPARTMENT OF TRANSPORTATION
INTERMODAL TRANSPORTATION DIVISION
ROADWAY DESIGN SERVICES

PROFILE SHEET
SB FRONTAGE RD
Sta 11+75.52 to 54+00

FINAL 15%
PLANS
NOT FOR CONSTRUCTION OR RECORDING

ROUTE	LOCATION	DWG NO
SR 202L	I-10 (MARICOPA) - I-10 (PAPAGO)	C-05.26
TRACS NO. H5764 01L	NH-202-D (ADY)	___ OF ___


FILE NAME: c:\pwworking\phx\d0169640\PR5764W59_R26.DGN PLOT DATE: 8/12/2014 TIME: 10:43:44 AM PLOT SCALE: 1:200 PLOT BY: ahoffman

SURVEY NO. | FINISHED PLANS- | REVISIONS- | LOCATION- | DATE-

ccccSYSTIMEcccccc ccccDGNcSPECIFICATIONcccccc

F.H.W.A. REGION	STATE	PROJECT NO.	SHEET NO.	TOTAL SHEETS	AS BUILT
9	ARIZ.	NH-202-D (ADY)	164	245	

202L MA 054

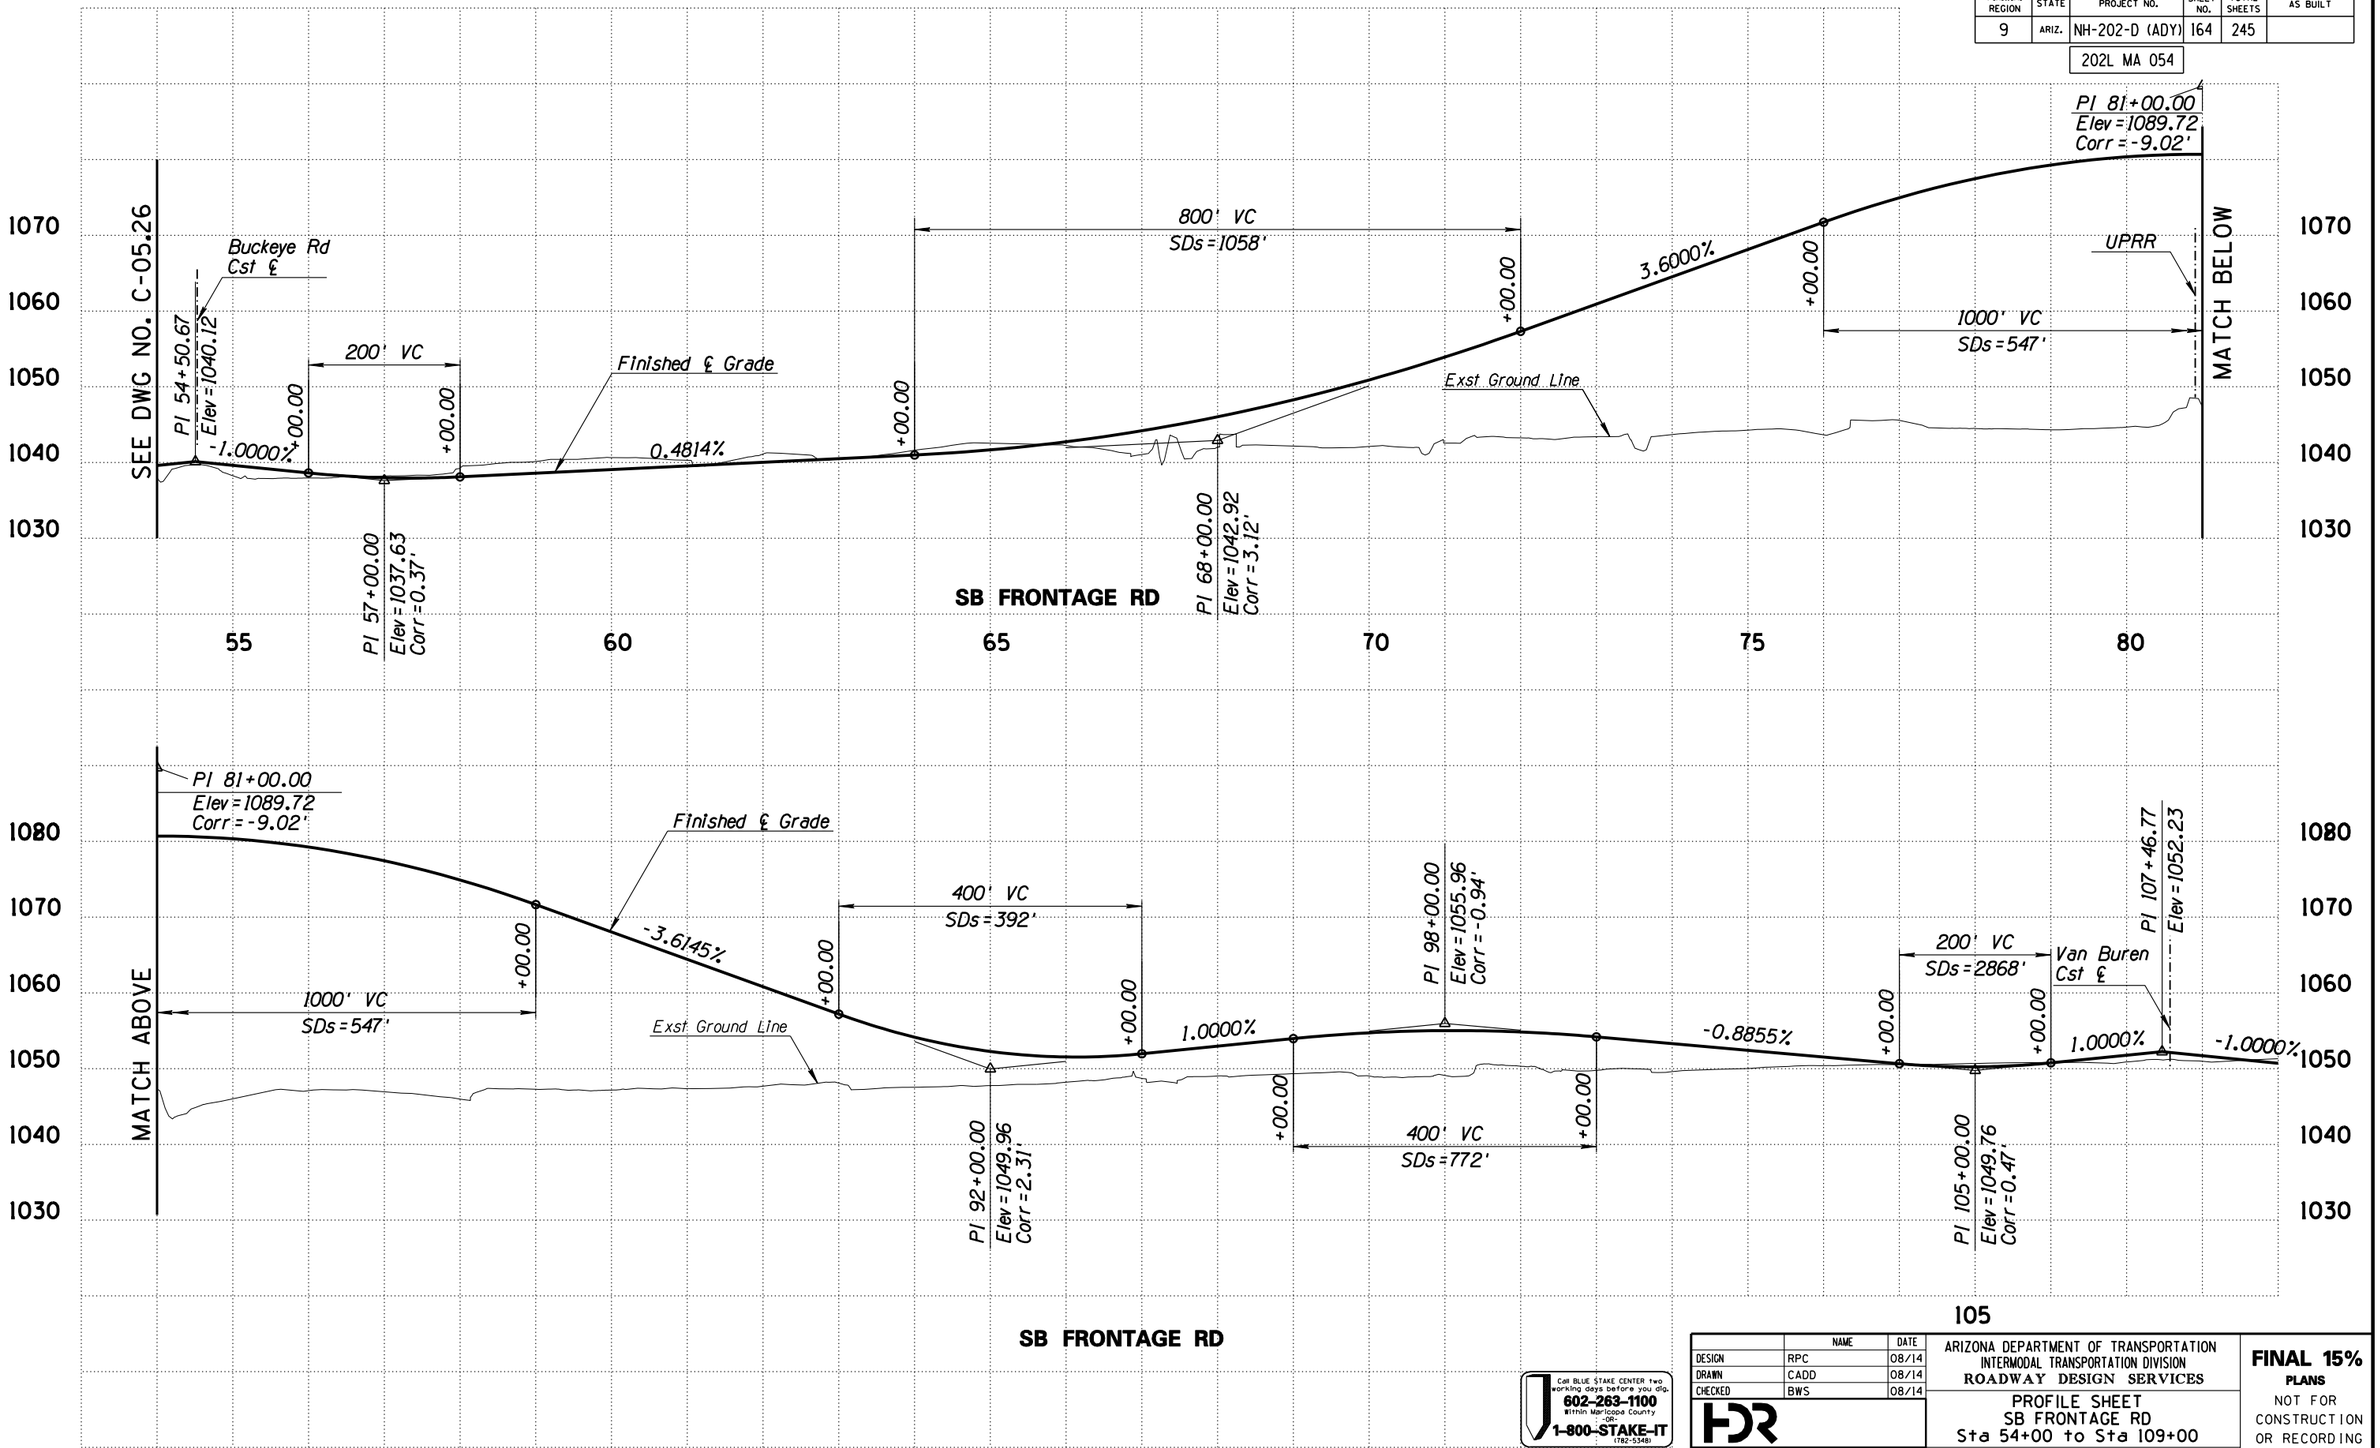

Call BLUE STAKE CENTER two working days before you dig.
602-263-1100
Within Maricopa County
OR
1-800-STAKE-IT
(782-5348)

	NAME	DATE
DESIGN	RPC	08/14
DRAWN	CADD	08/14
CHECKED	BWS	08/14

ARIZONA DEPARTMENT OF TRANSPORTATION
INTERMODAL TRANSPORTATION DIVISION
ROADWAY DESIGN SERVICES

PROFILE SHEET
SB FRONTAGE RD
Sta 54+00 to Sta 109+00

FINAL 15%
PLANS
NOT FOR CONSTRUCTION OR RECORDING

ROUTE	LOCATION	DWG NO
SR 202L	I-10 (MARICOPA) - I-10 (PAPAGO)	C-05.27

TRACS NO.			SHEET
H5764 01L		NH-202-D (ADY)	___ OF ___


FILE NAME: c:\pwworking\phx\d0169640\PR5764W59_R27.DGN PLOT DATE: 8/12/2014 TIME: 10:43:48 AM PLOT SCALE: 1:200 PLOT BY: ahoffman

SURVEY NO. | FINISHED PLANS- | REVISIONS- | LOCATION- | DATE- | SURVEY NO.

ccccSYSTIMEccccc ccccDGNcSPECIFICATIONccccc

F.H.W.A. REGION	STATE	PROJECT NO.	SHEET NO.	TOTAL SHEETS	AS BUILT
9	ARIZ.	NH-202-D (ADY)	165	245	

202L MA 054

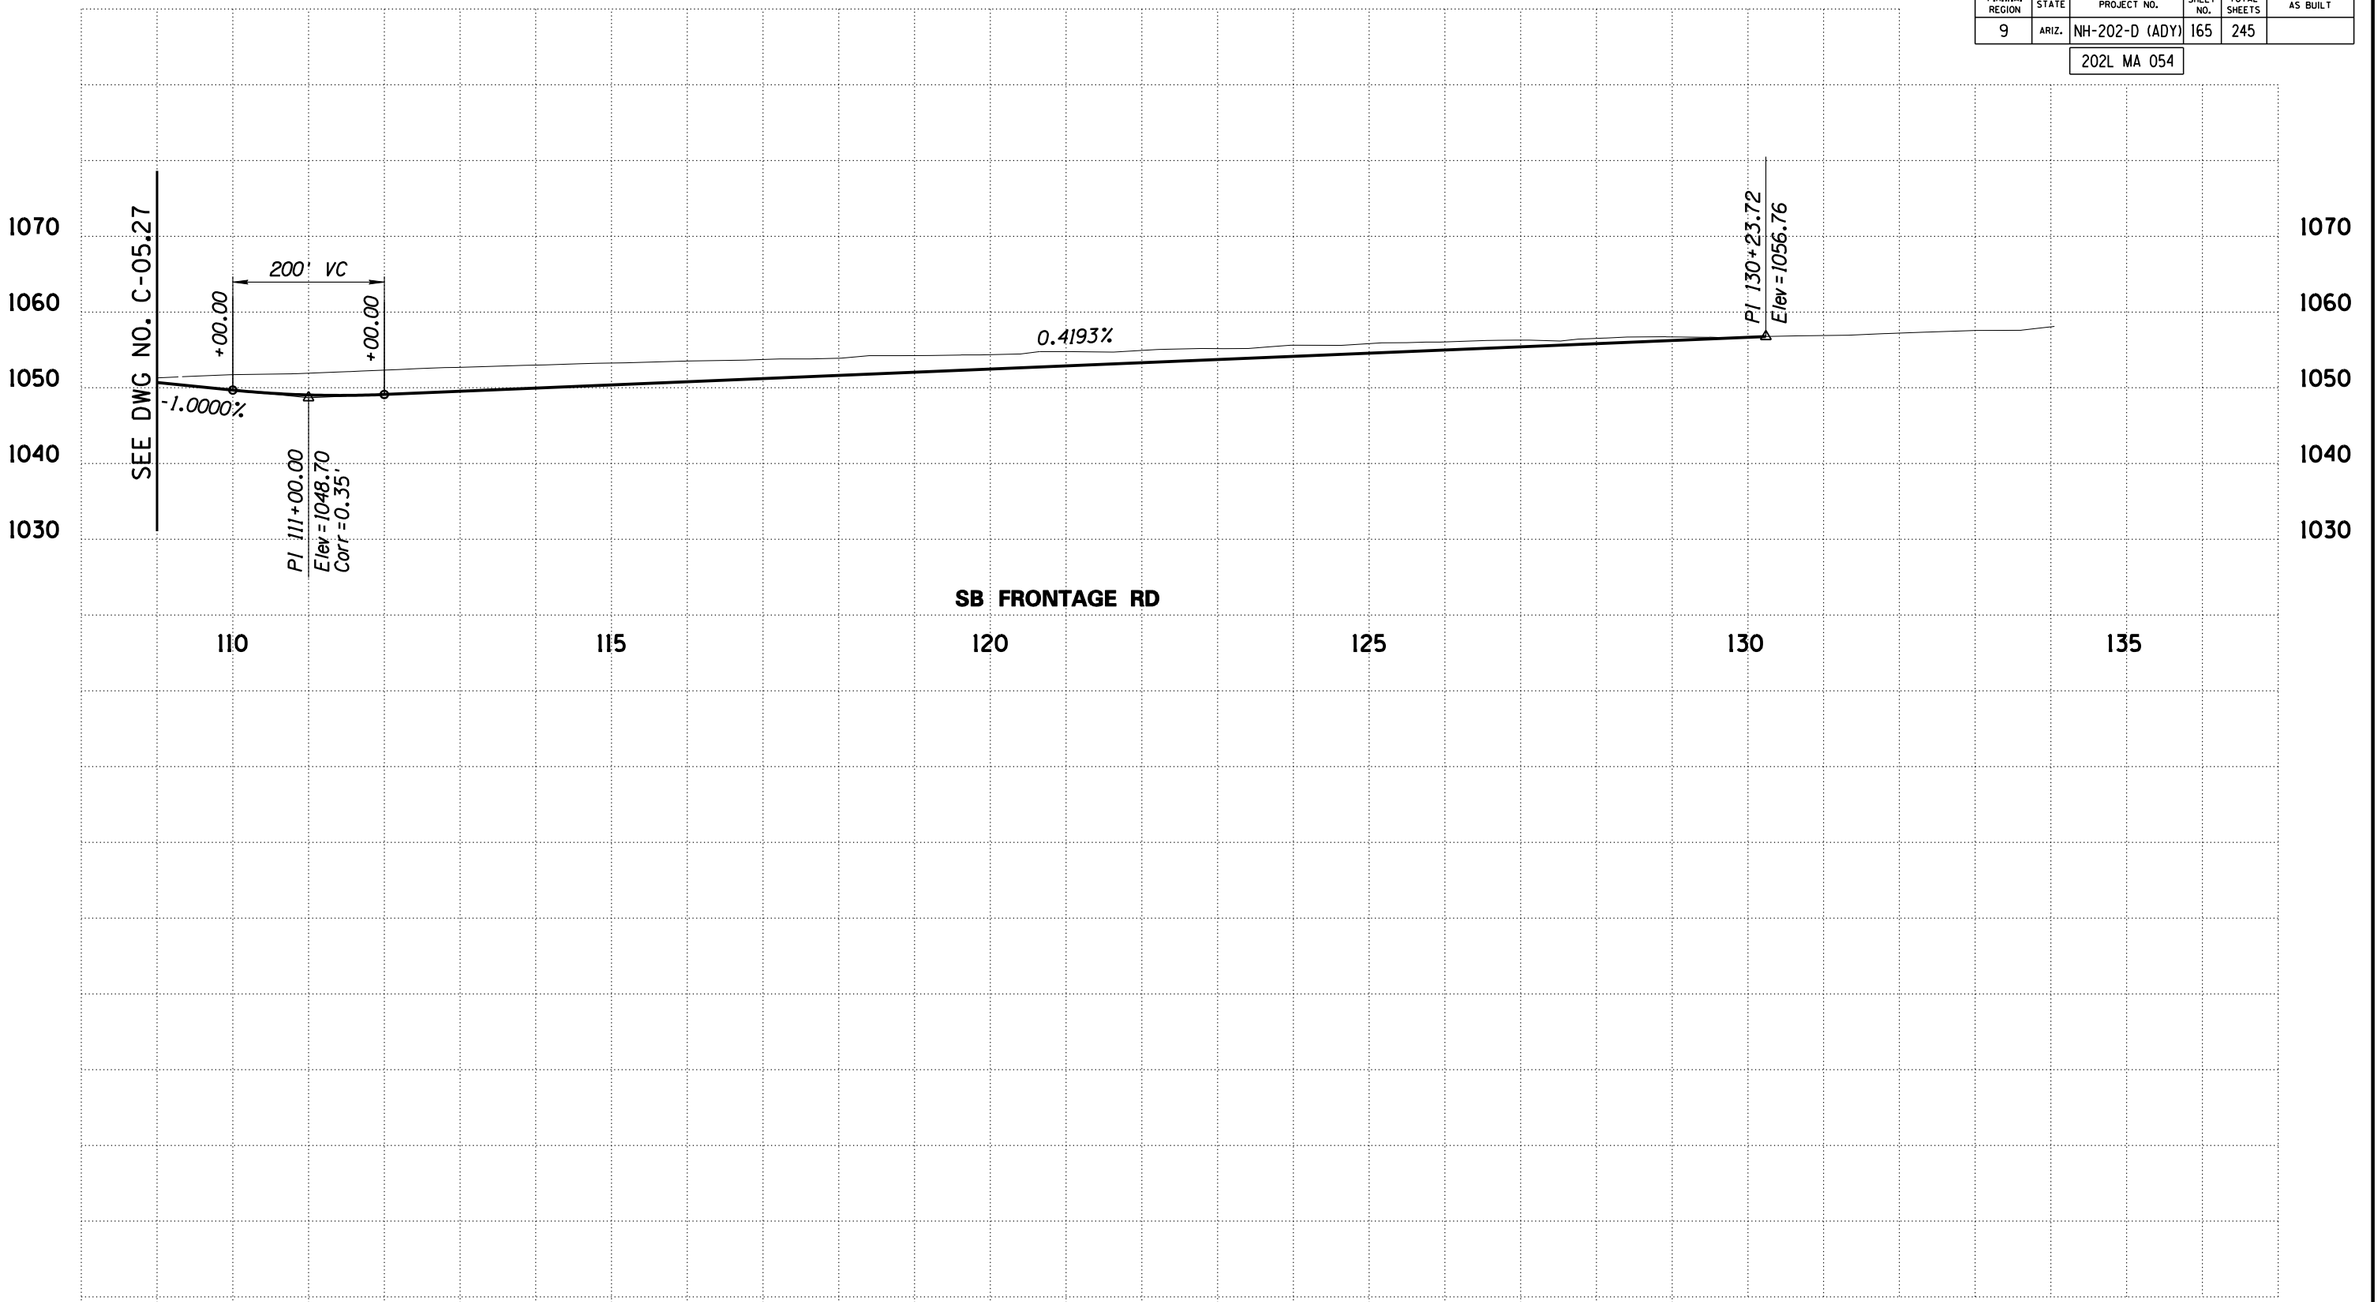

Call BLUE STAKE CENTER two working days before you dig.
602-263-1100
Within Maricopa County
OR
1-800-STAKE-IT
(782-5348)

	NAME	DATE
DESIGN	RPC	08/14
DRAWN	CADD	08/14
CHECKED	BWS	08/14

HDR

ARIZONA DEPARTMENT OF TRANSPORTATION
INTERMODAL TRANSPORTATION DIVISION
ROADWAY DESIGN SERVICES

PROFILE SHEET
SB FRONTAGE RD
Sta 109+00 to Sta 130+23.72

FINAL 15%
PLANS
NOT FOR CONSTRUCTION OR RECORDING

ROUTE	LOCATION	DWG NO
SR 202L	I-10 (MARICOPA) - I-10 (PAPAGO)	C-05.28


TRACS NO.			SHEET
H5764 01L		NH-202-D (ADY)	___ OF ___

FILE NAME: c:\pwworking\phx\d0169640\PR5764W59_R28.DGN PLOT DATE: 8/12/2014 TIME: 10:43:51 AM PLOT SCALE: 1:200 PLOT BY: ahoffman

SURVEY NO. | FINISHED PLANS- | REVISIONS- | LOCATION- | DATE-

ccccSYSTIMEccccc ccccDGNcSPECIFICATIONccccc

F.H.W.A. REGION	STATE	PROJECT NO.	SHEET NO.	TOTAL SHEETS	AS BUILT
9	ARIZ.	NH-202-D (ADY)	166	245	
		202L MA 054			

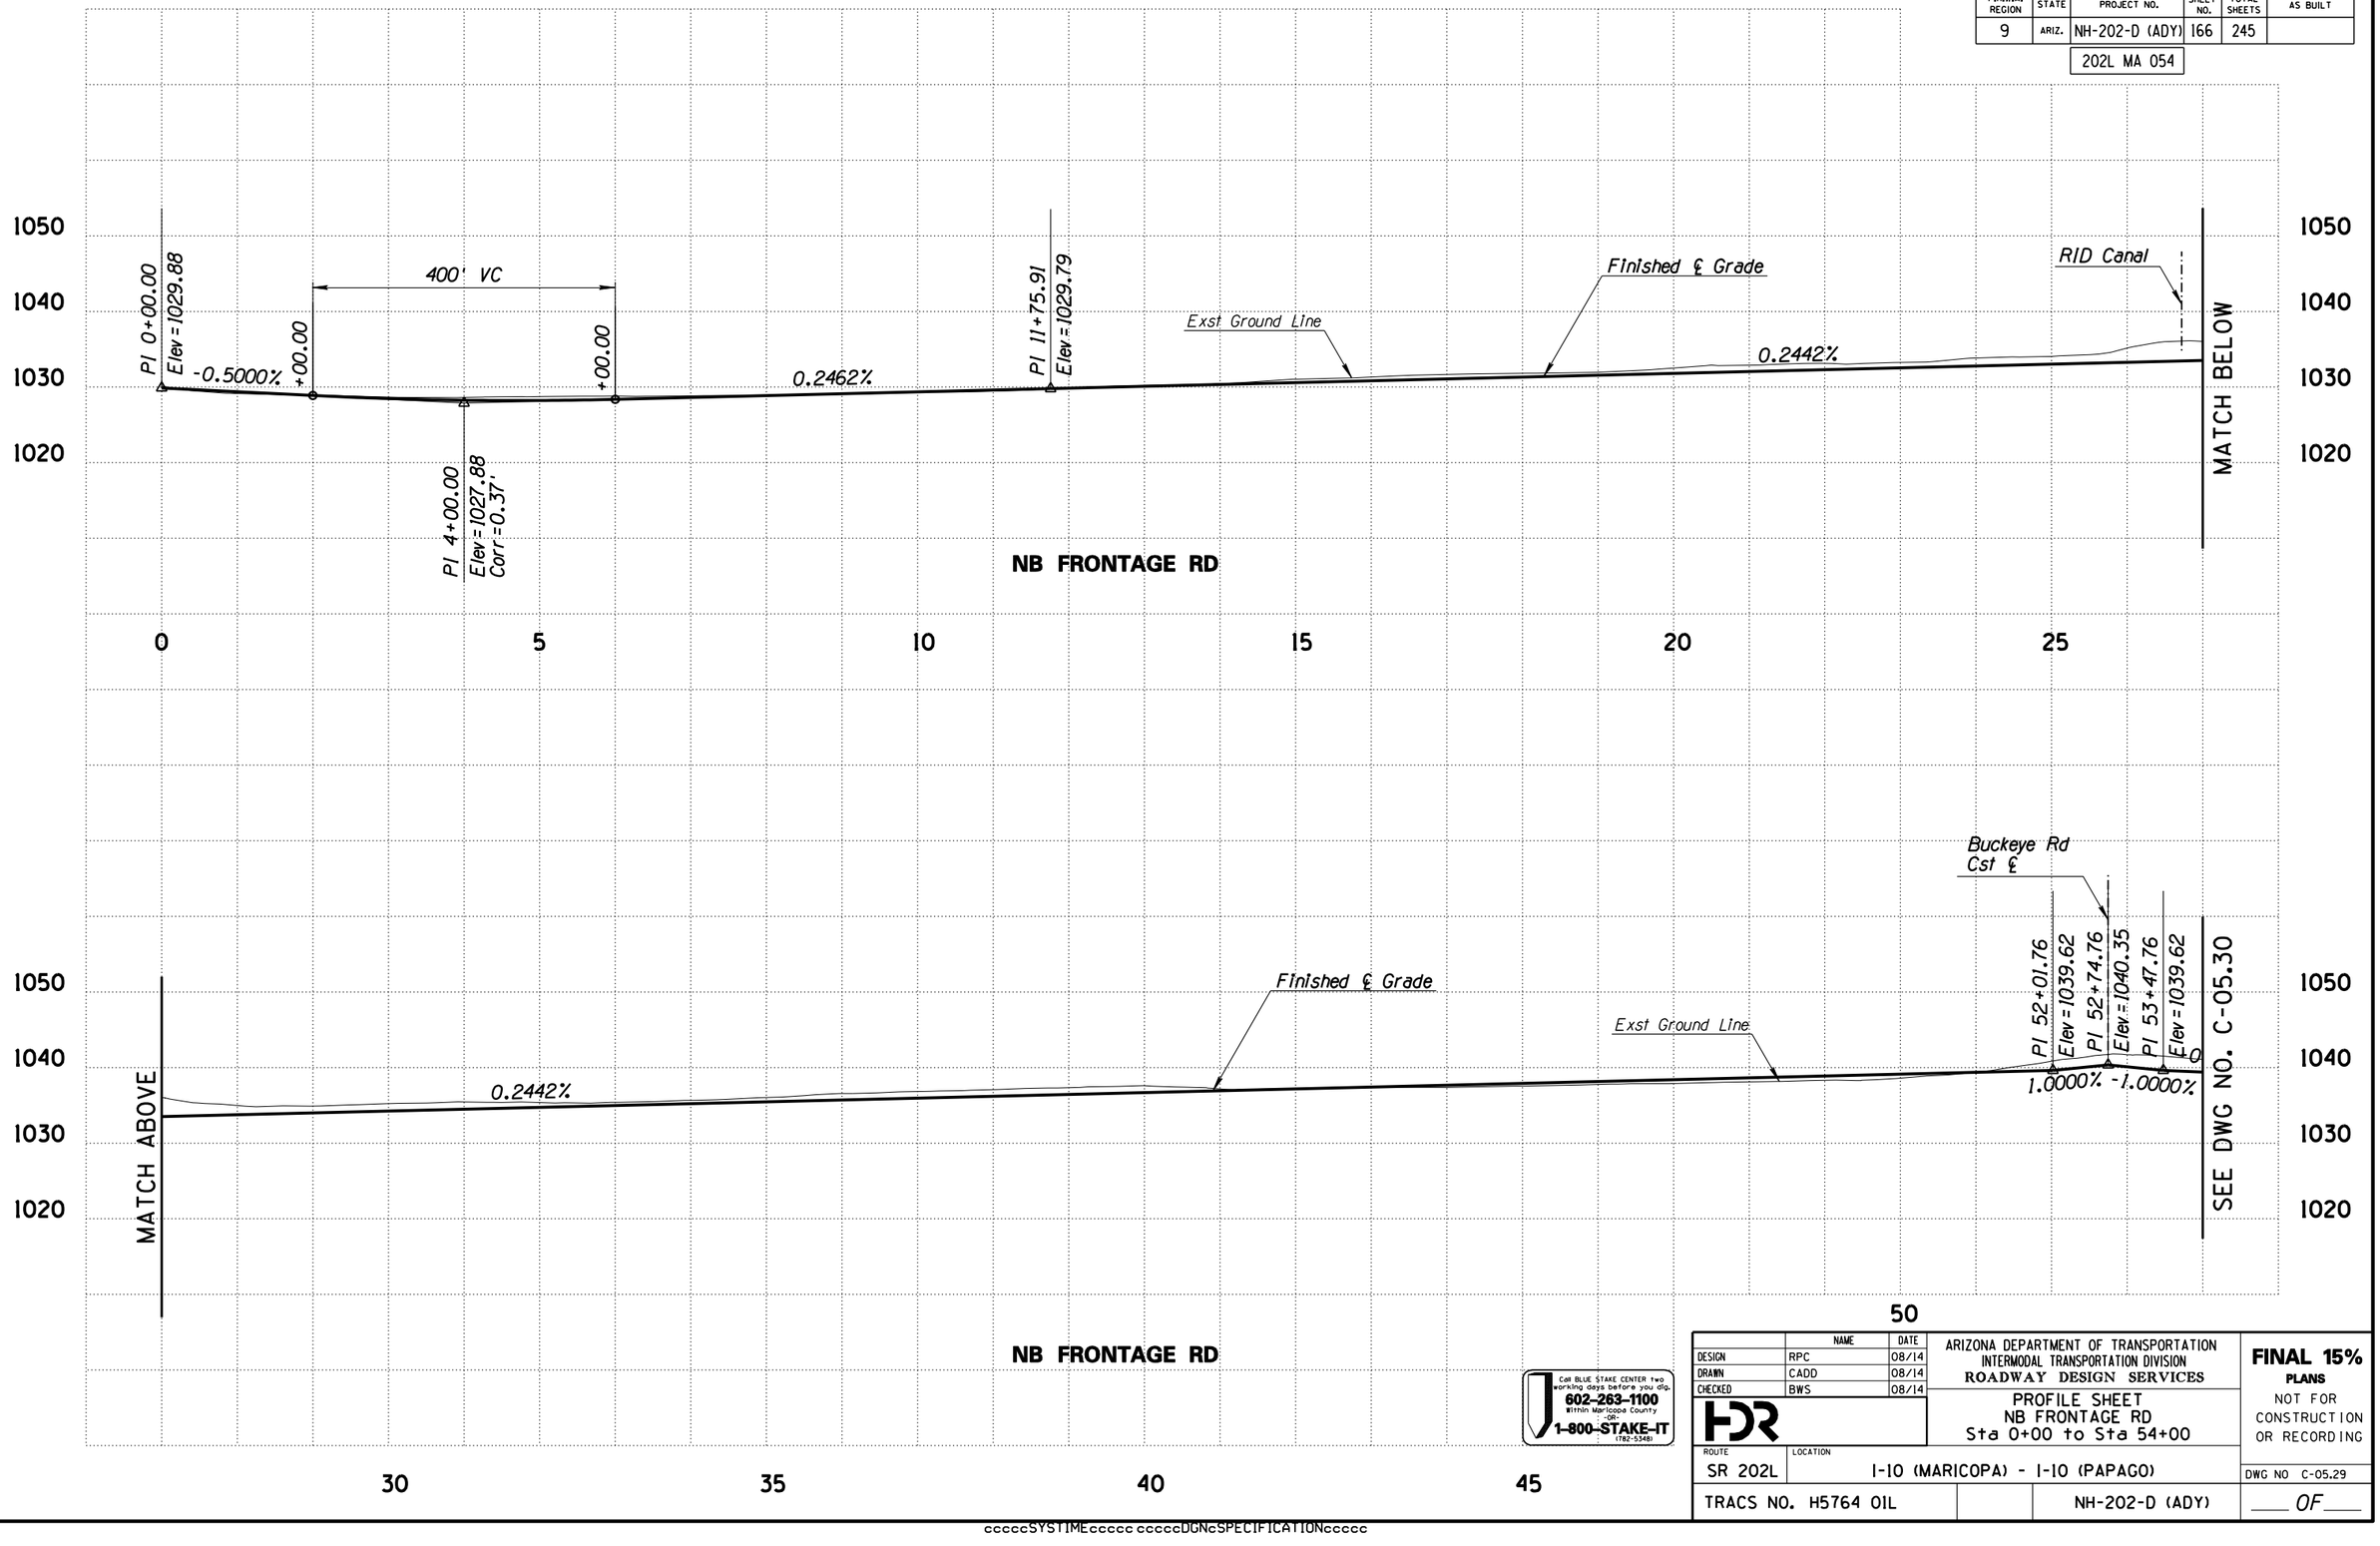

Call BLUE STAKE CENTER two working days before you dig.
602-263-1100
Within Maricopa County
OR
1-800-STAKE-IT
(782-5348)

	NAME	DATE
DESIGN	RPC	08/14
DRAWN	CADD	08/14
CHECKED	BWS	08/14

HDR

ARIZONA DEPARTMENT OF TRANSPORTATION
INTERMODAL TRANSPORTATION DIVISION
ROADWAY DESIGN SERVICES

PROFILE SHEET
NB FRONTAGE RD
Sta 0+00 to Sta 54+00

FINAL 15%
PLANS
NOT FOR CONSTRUCTION OR RECORDING

ROUTE	LOCATION	DWG NO
SR 202L	I-10 (MARICOPA) - I-10 (PAPAGO)	C-05.29
TRACS NO. H5764 01L	NH-202-D (ADY)	___ OF ___


FILE NAME: c:\pwworking\phx\d0169640\PR5764W59_R29.DGN PLOT DATE: 8/12/2014 TIME: 10:43:54 AM PLOT SCALE: 1:200 PLOT BY: ahoffman

SURVEY NO.	FINISHED PLANS-	REVISIONS-	LOCATION-	DATE-

ccccSYSTIMEccccc ccccDGNcSPECIFICATIONccccc

F.H.W.A. REGION	STATE	PROJECT NO.	SHEET NO.	TOTAL SHEETS	AS BUILT
9	ARIZ.	NH-202-D (ADY)	167	245	

202L MA 054

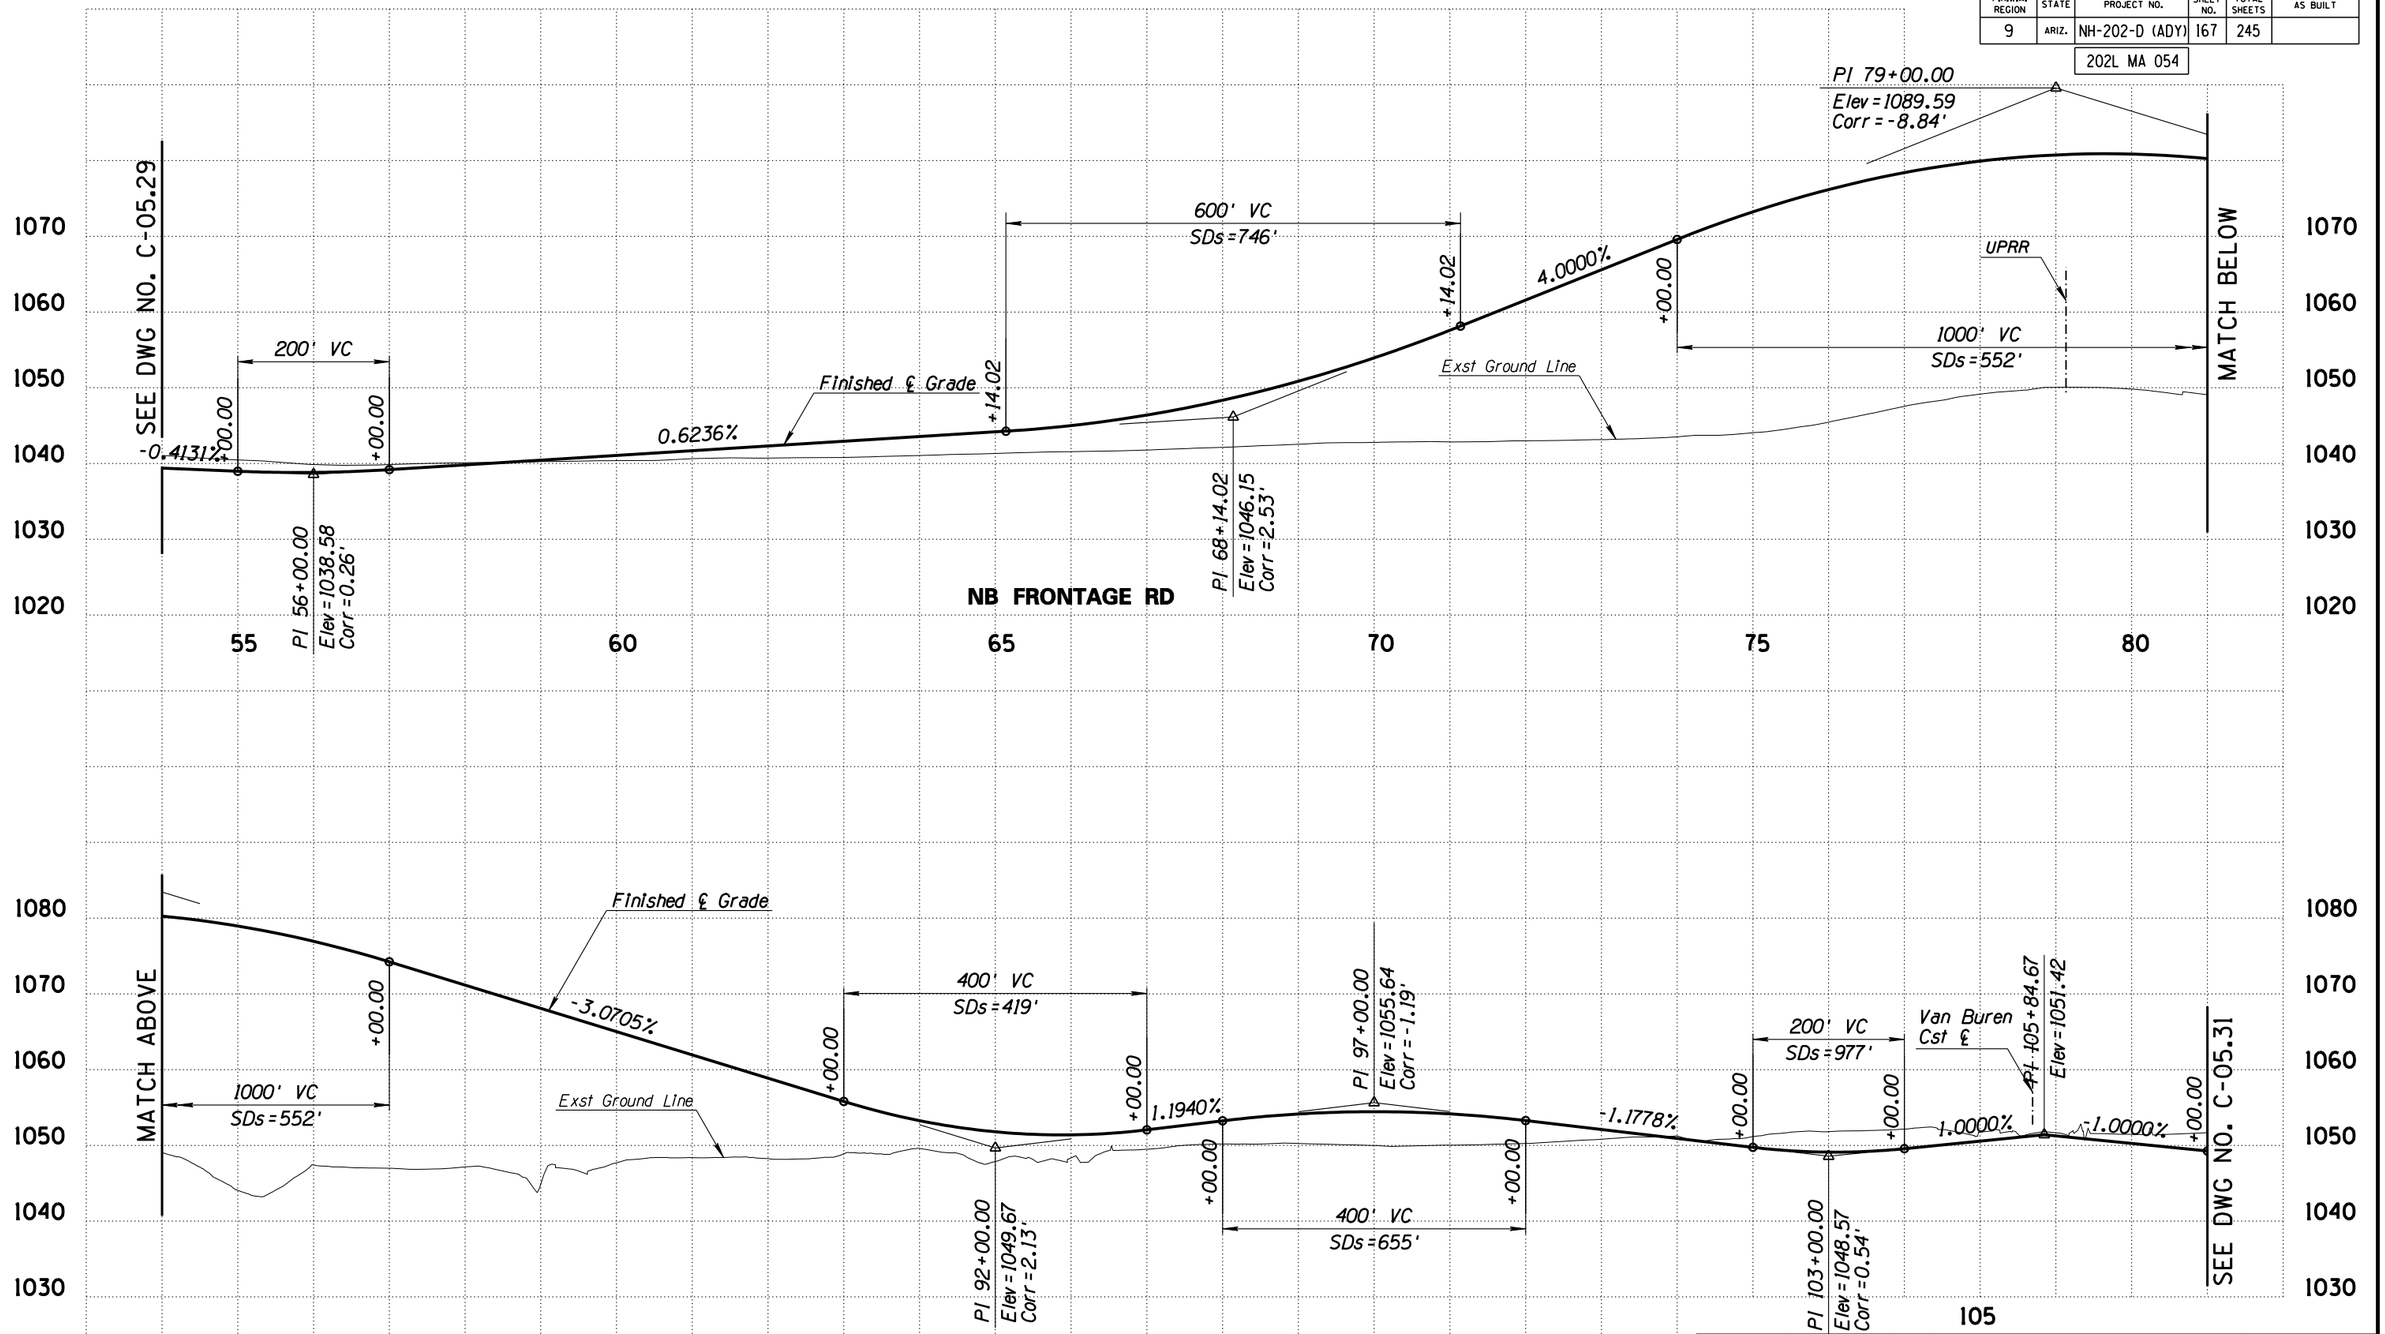

Call BLUE STAKE CENTER two working days before you dig.
602-263-1100
Within Maricopa County
OR
1-800-STAKE-IT
(782-5348)

	NAME	DATE
DESIGN	RPC	08/14
DRAWN	CADD	08/14
CHECKED	BWS	08/14

ARIZONA DEPARTMENT OF TRANSPORTATION
INTERMODAL TRANSPORTATION DIVISION
ROADWAY DESIGN SERVICES

PROFILE SHEET
NB FRONTAGE RD
Sta 54+00 to Sta 108+00

FINAL 15%
PLANS
NOT FOR CONSTRUCTION OR RECORDING

ROUTE	LOCATION	DWG NO
SR 202L	I-10 (MARICOPA) - I-10 (PAPAGO)	C-05.30

TRACS NO. H5764 01L | NH-202-D (ADY) | ___ OF ___


FILE NAME: c:\pwworking\phx\d0169640\PR5764W59_R30.DGN PLOT DATE: 8/12/2014 TIME: 10:43:57 AM PLOT SCALE: 1:200 PLOT BY: ahoffman

SURVEY NO. | FINISHED PLANS- | REVISIONS- | LOCATION- | DATE-

ccccSYSTIMEccccc ccccDGNcSPECIFICATIONccccc

F.H.W.A. REGION	STATE	PROJECT NO.	SHEET NO.	TOTAL SHEETS	AS BUILT
9	ARIZ.	NH-202-D (ADY)	168	245	

202L MA 054

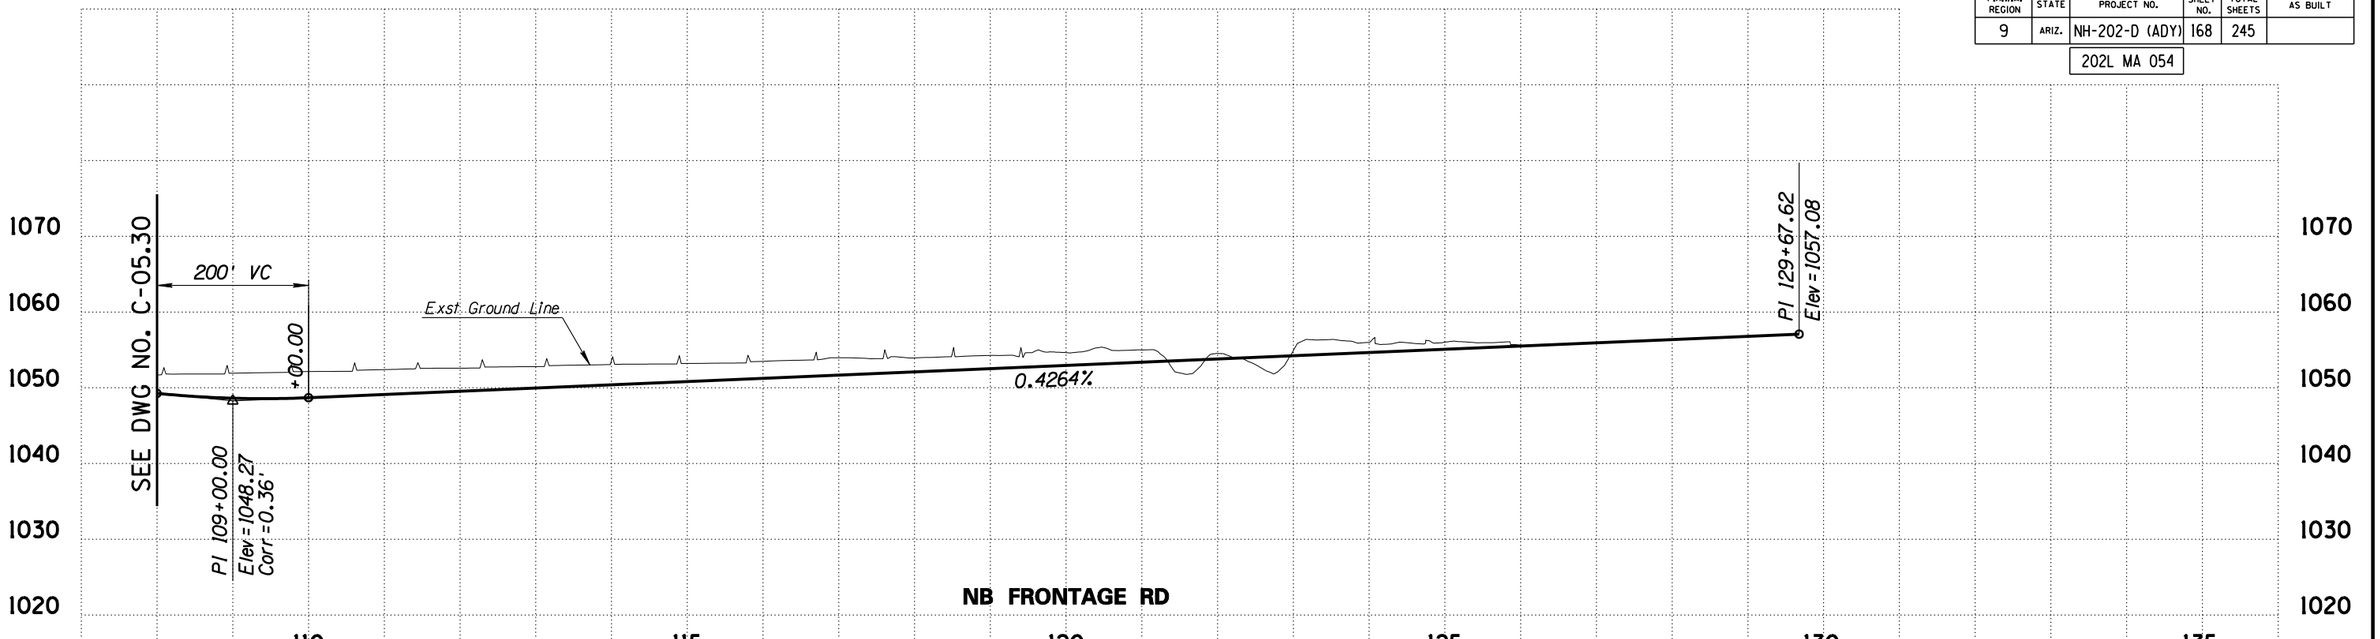

Call BLUE STAKE CENTER two working days before you dig.
602-263-1100
Within Maricopa County
-OR-
1-800-STAKE-IT
(782-5348)

	NAME	DATE
DESIGN	RPC	08/14
DRAWN	CADD	08/14
CHECKED	BWS	08/14

HDR

ARIZONA DEPARTMENT OF TRANSPORTATION
INTERMODAL TRANSPORTATION DIVISION
ROADWAY DESIGN SERVICES

PROFILE SHEET
NB FRONTAGE RD
Sta 108+00 to Sta 129+67.62

FINAL 15%
PLANS
NOT FOR CONSTRUCTION OR RECORDING

ROUTE	LOCATION	DWG NO
SR 202L	I-10 (MARICOPA) - I-10 (PAPAGO)	C-05.31

TRACS NO.			SHEET
H5764 01L		NH-202-D (ADY)	___ OF ___


FILE NAME: c:\pwworking\phx\d0169640\PR5764W59_R31.DGN PLOT DATE: 8/12/2014 TIME: 10:44:01 AM PLOT SCALE: 1:200 PLOT BY: ahoffman

SURVEY NO. | FINISHED PLANS- | REVISIONS- | LOCATION- | DATE-

ccccSYSTIMEccccc ccccDGNcSPECIFICATIONccccc

F.H.W.A. REGION	STATE	PROJECT NO.	SHEET NO.	TOTAL SHEETS	AS BUILT
9	ARIZ.	NH-202-D (ADY)	169	245	

202L MA 054

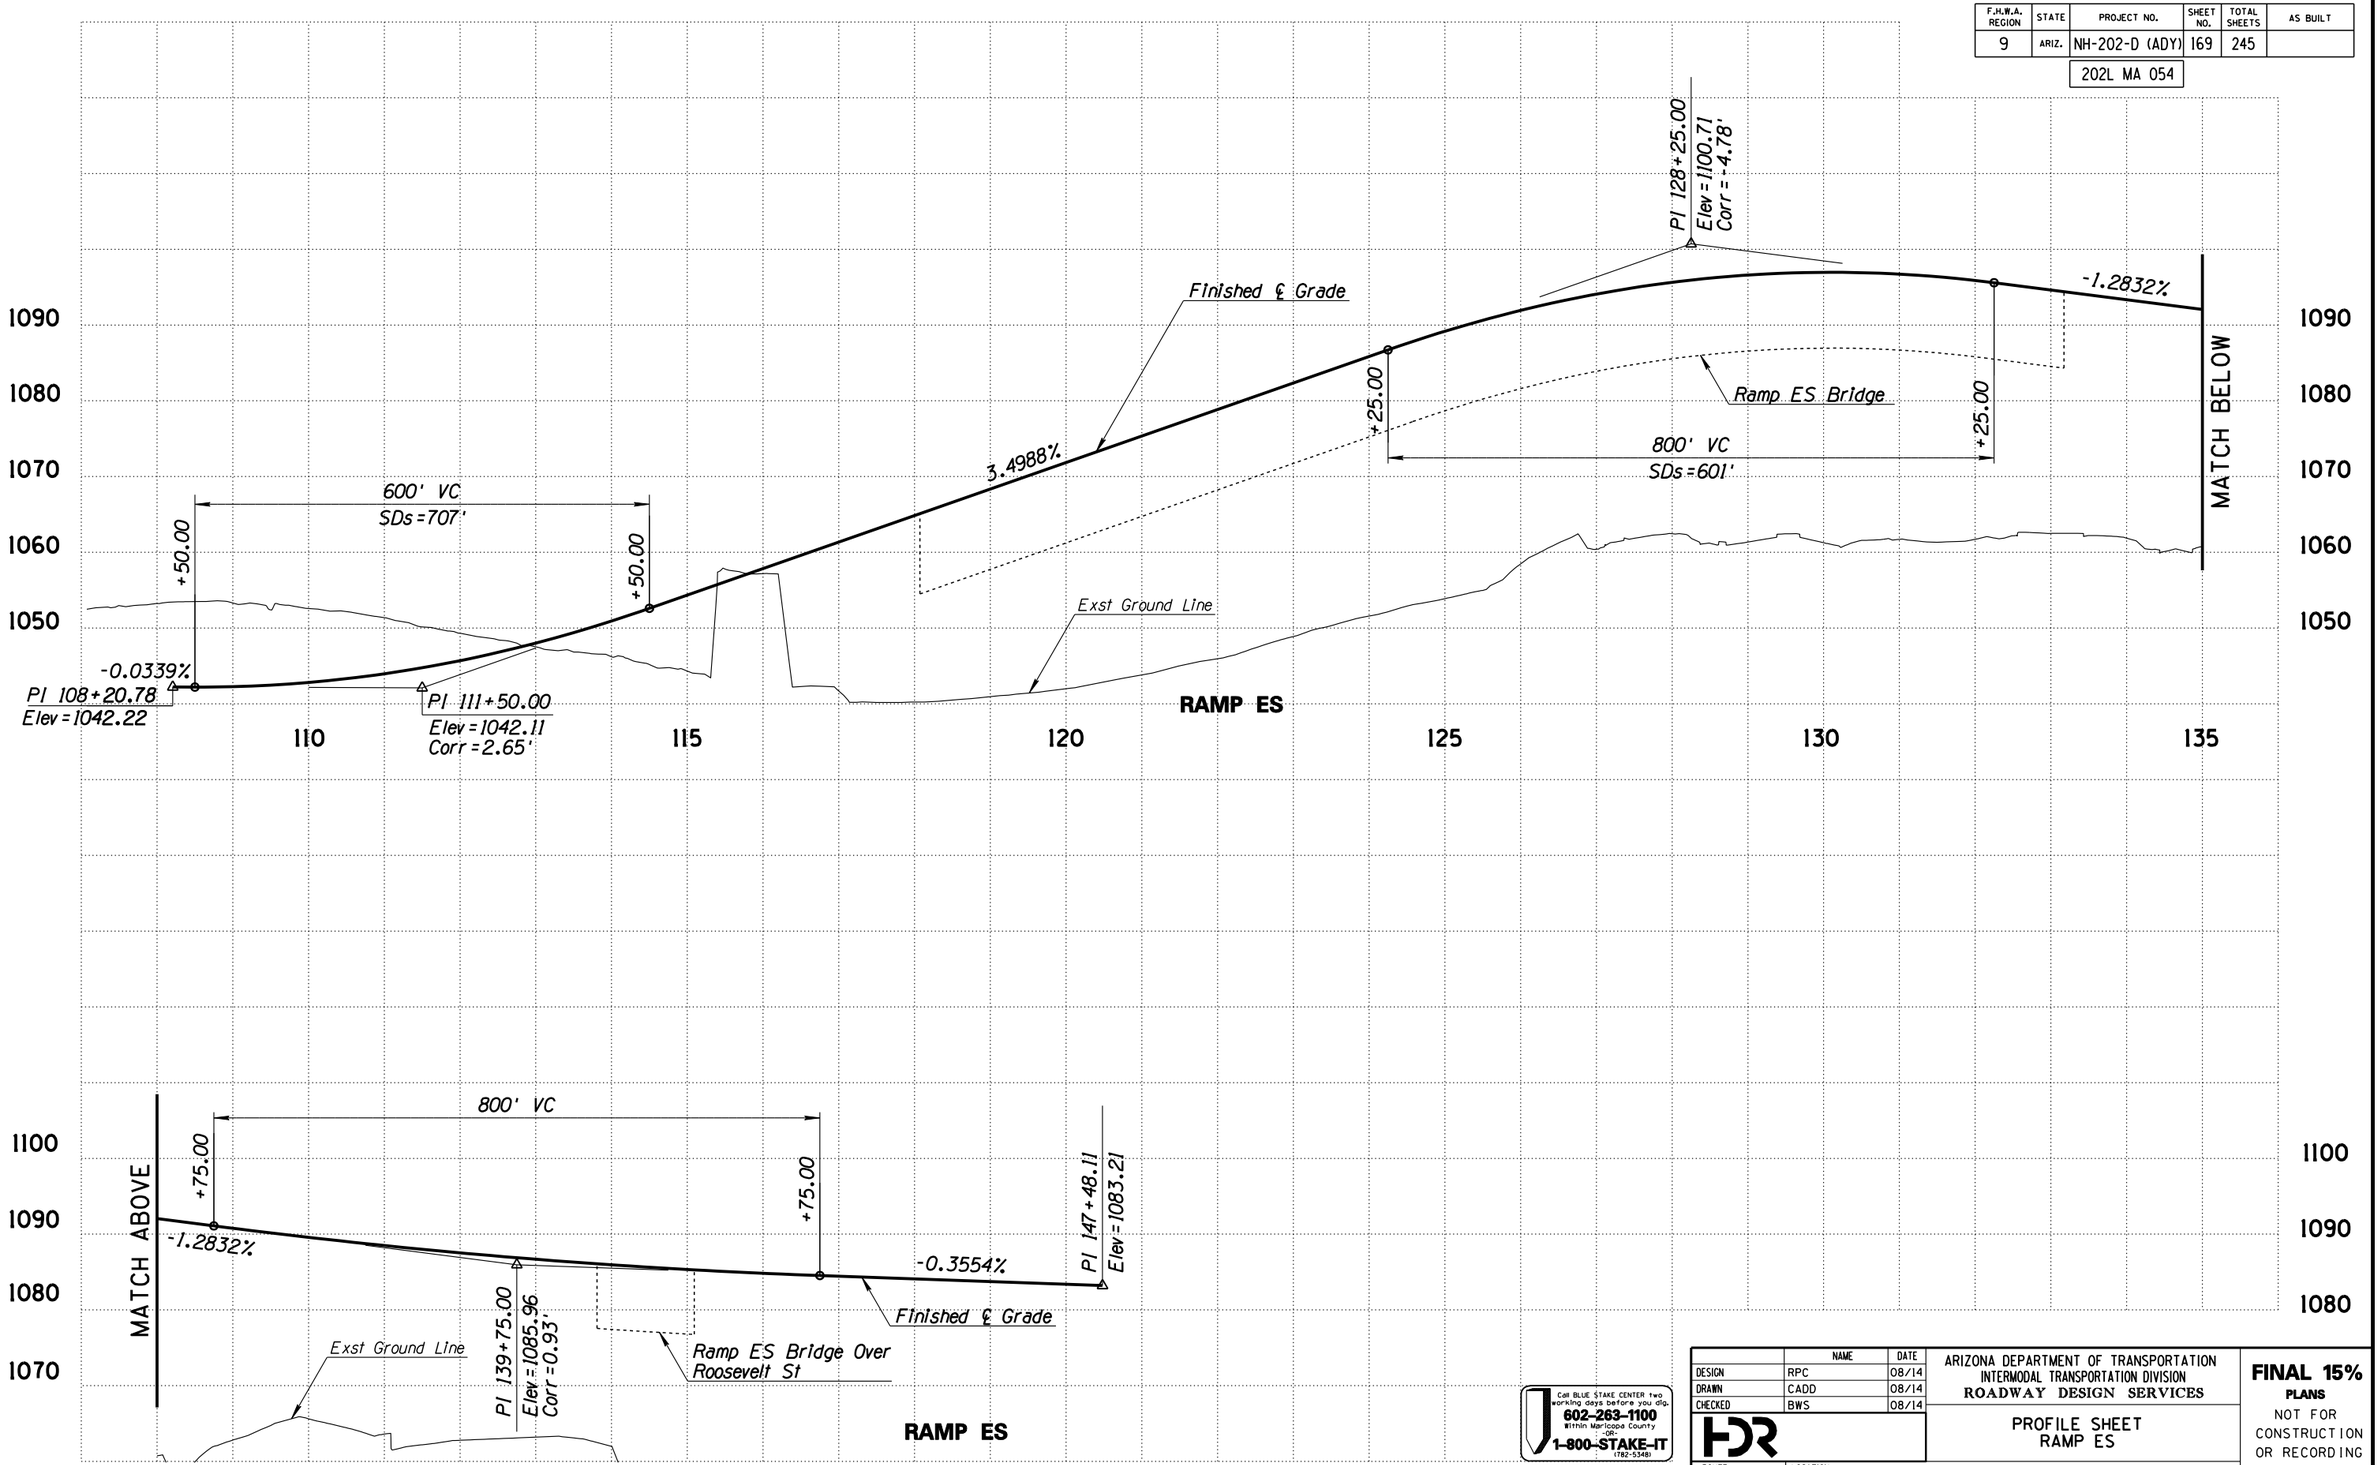

Call BLUE STAKE CENTER two working days before you dig.
602-263-1100
Within Maricopa County
OR
1-800-STAKE-IT
(782-5348)

	NAME	DATE
DESIGN	RPC	08/14
DRAWN	CADD	08/14
CHECKED	BWS	08/14

HDR

ARIZONA DEPARTMENT OF TRANSPORTATION
INTERMODAL TRANSPORTATION DIVISION
ROADWAY DESIGN SERVICES

PROFILE SHEET
RAMP ES

FINAL 15%
PLANS
NOT FOR CONSTRUCTION OR RECORDING


ROUTE	LOCATION	DWG NO
SR 202L	I-10 (MARICOPA) - I-10 (PAPAGO)	C-05.32
TRACS NO. H5764 01L	NH-202-D (ADY)	___ OF ___

FILE NAME: c:\pwworking\phx\d0169640\PR5764W59_R40.DGN PLOT DATE: 8/12/2014 TIME: 10:44:04 AM PLOT SCALE: 1:200 PLOT BY: ahoffman

SURVEY NO. | FINISHED PLANS- | REVISIONS- | LOCATION- | DATE-

ccccSYSTIMEccccc ccccDGNcSPECIFICATIONcccc

F.H.W.A. REGION	STATE	PROJECT NO.	SHEET NO.	TOTAL SHEETS	AS BUILT
9	ARIZ.	NH-202-D (ADY)	170	245	
		202L MA 054			

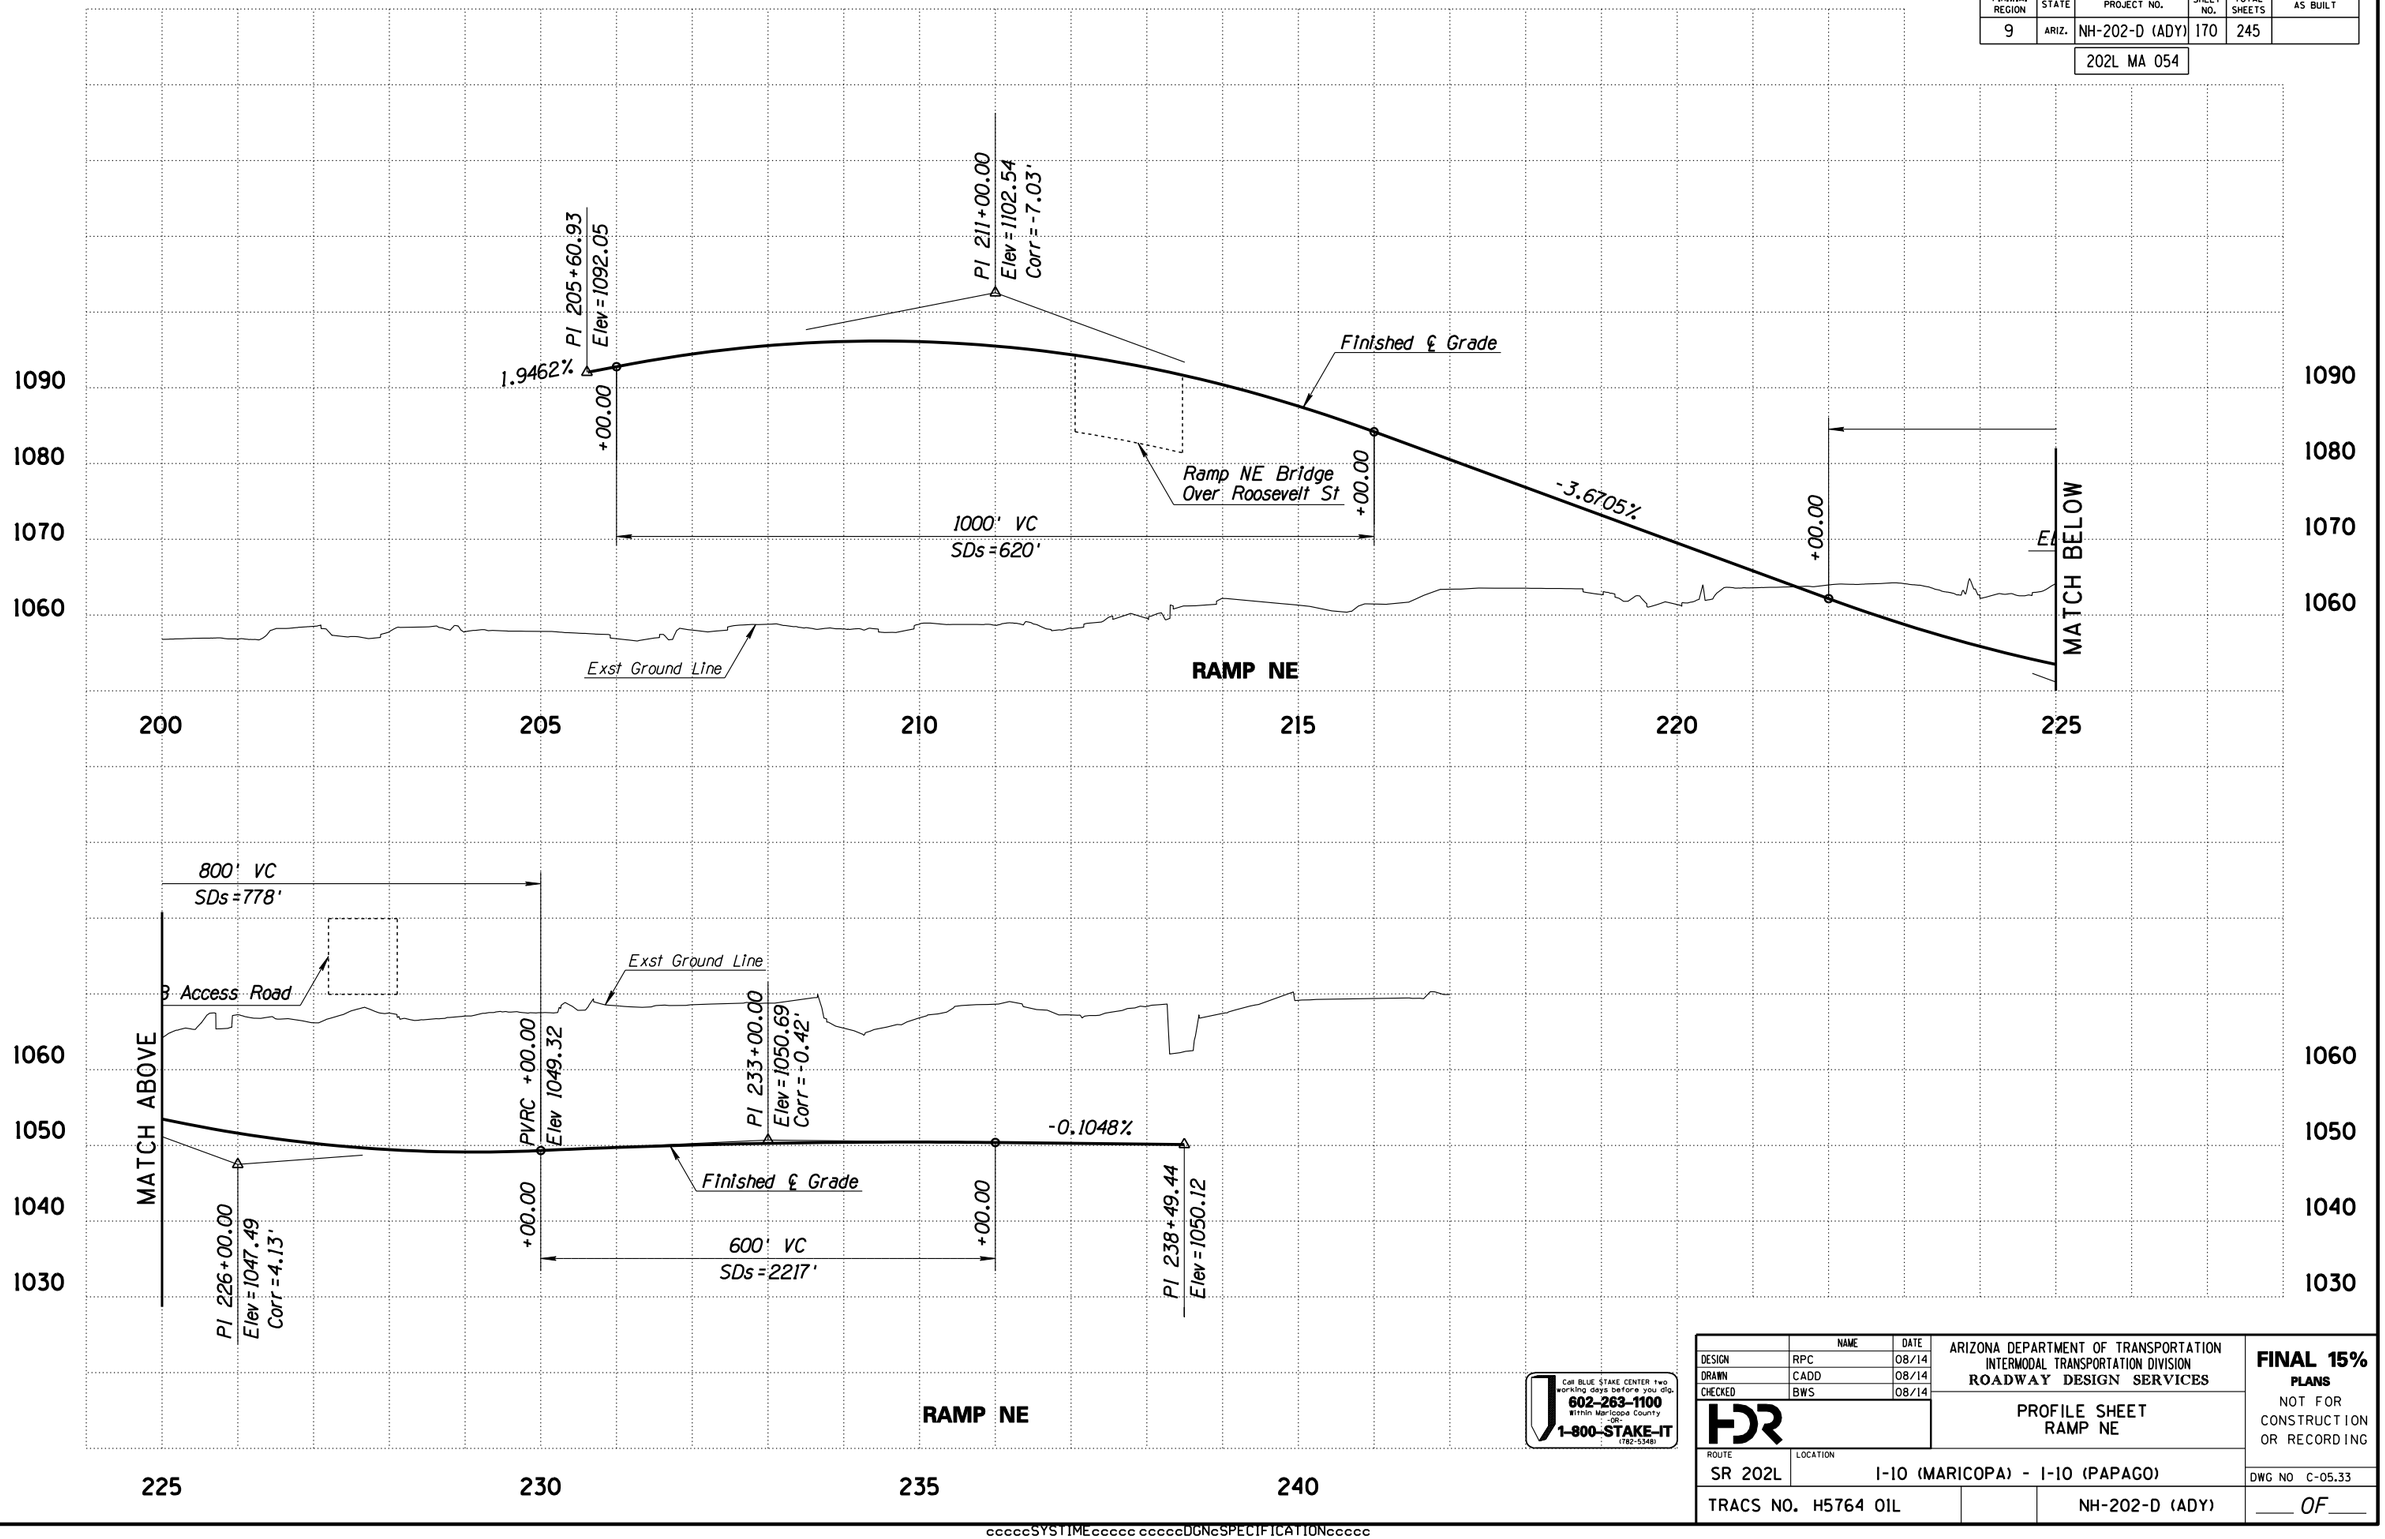

Call BLUE STAKE CENTER two working days before you dig.
602-263-1100
Within Maricopa County
OR
1-800-STAKE-IT
(782-5348)

	NAME	DATE
DESIGN	RPC	08/14
DRAWN	CADD	08/14
CHECKED	BWS	08/14

ARIZONA DEPARTMENT OF TRANSPORTATION
INTERMODAL TRANSPORTATION DIVISION
ROADWAY DESIGN SERVICES

PROFILE SHEET
RAMP NE

FINAL 15%
PLANS
NOT FOR CONSTRUCTION OR RECORDING

ROUTE	LOCATION	DWG NO
SR 202L	I-10 (MARICOPA) - I-10 (PAPAGO)	C-05.33
TRACS NO. H5764 01L	NH-202-D (ADY)	___ OF ___


FILE NAME: c:\pwworking\phx\d0169640\PR5764W59_R41.DGN PLOT DATE: 8/12/2014 TIME: 10:44:08 AM PLOT SCALE: 1:200 PLOT BY: ahoffman

SURVEY NO. | FINISHED PLANS- | REVISIONS- | LOCATION- | DATE-

ccccSYSTIMEccccc ccccDGNcSPECIFICATIONcccc

F.H.W.A. REGION	STATE	PROJECT NO.	SHEET NO.	TOTAL SHEETS	AS BUILT
9	ARIZ.	NH-202-D (ADY)	171	245	

202L MA 054

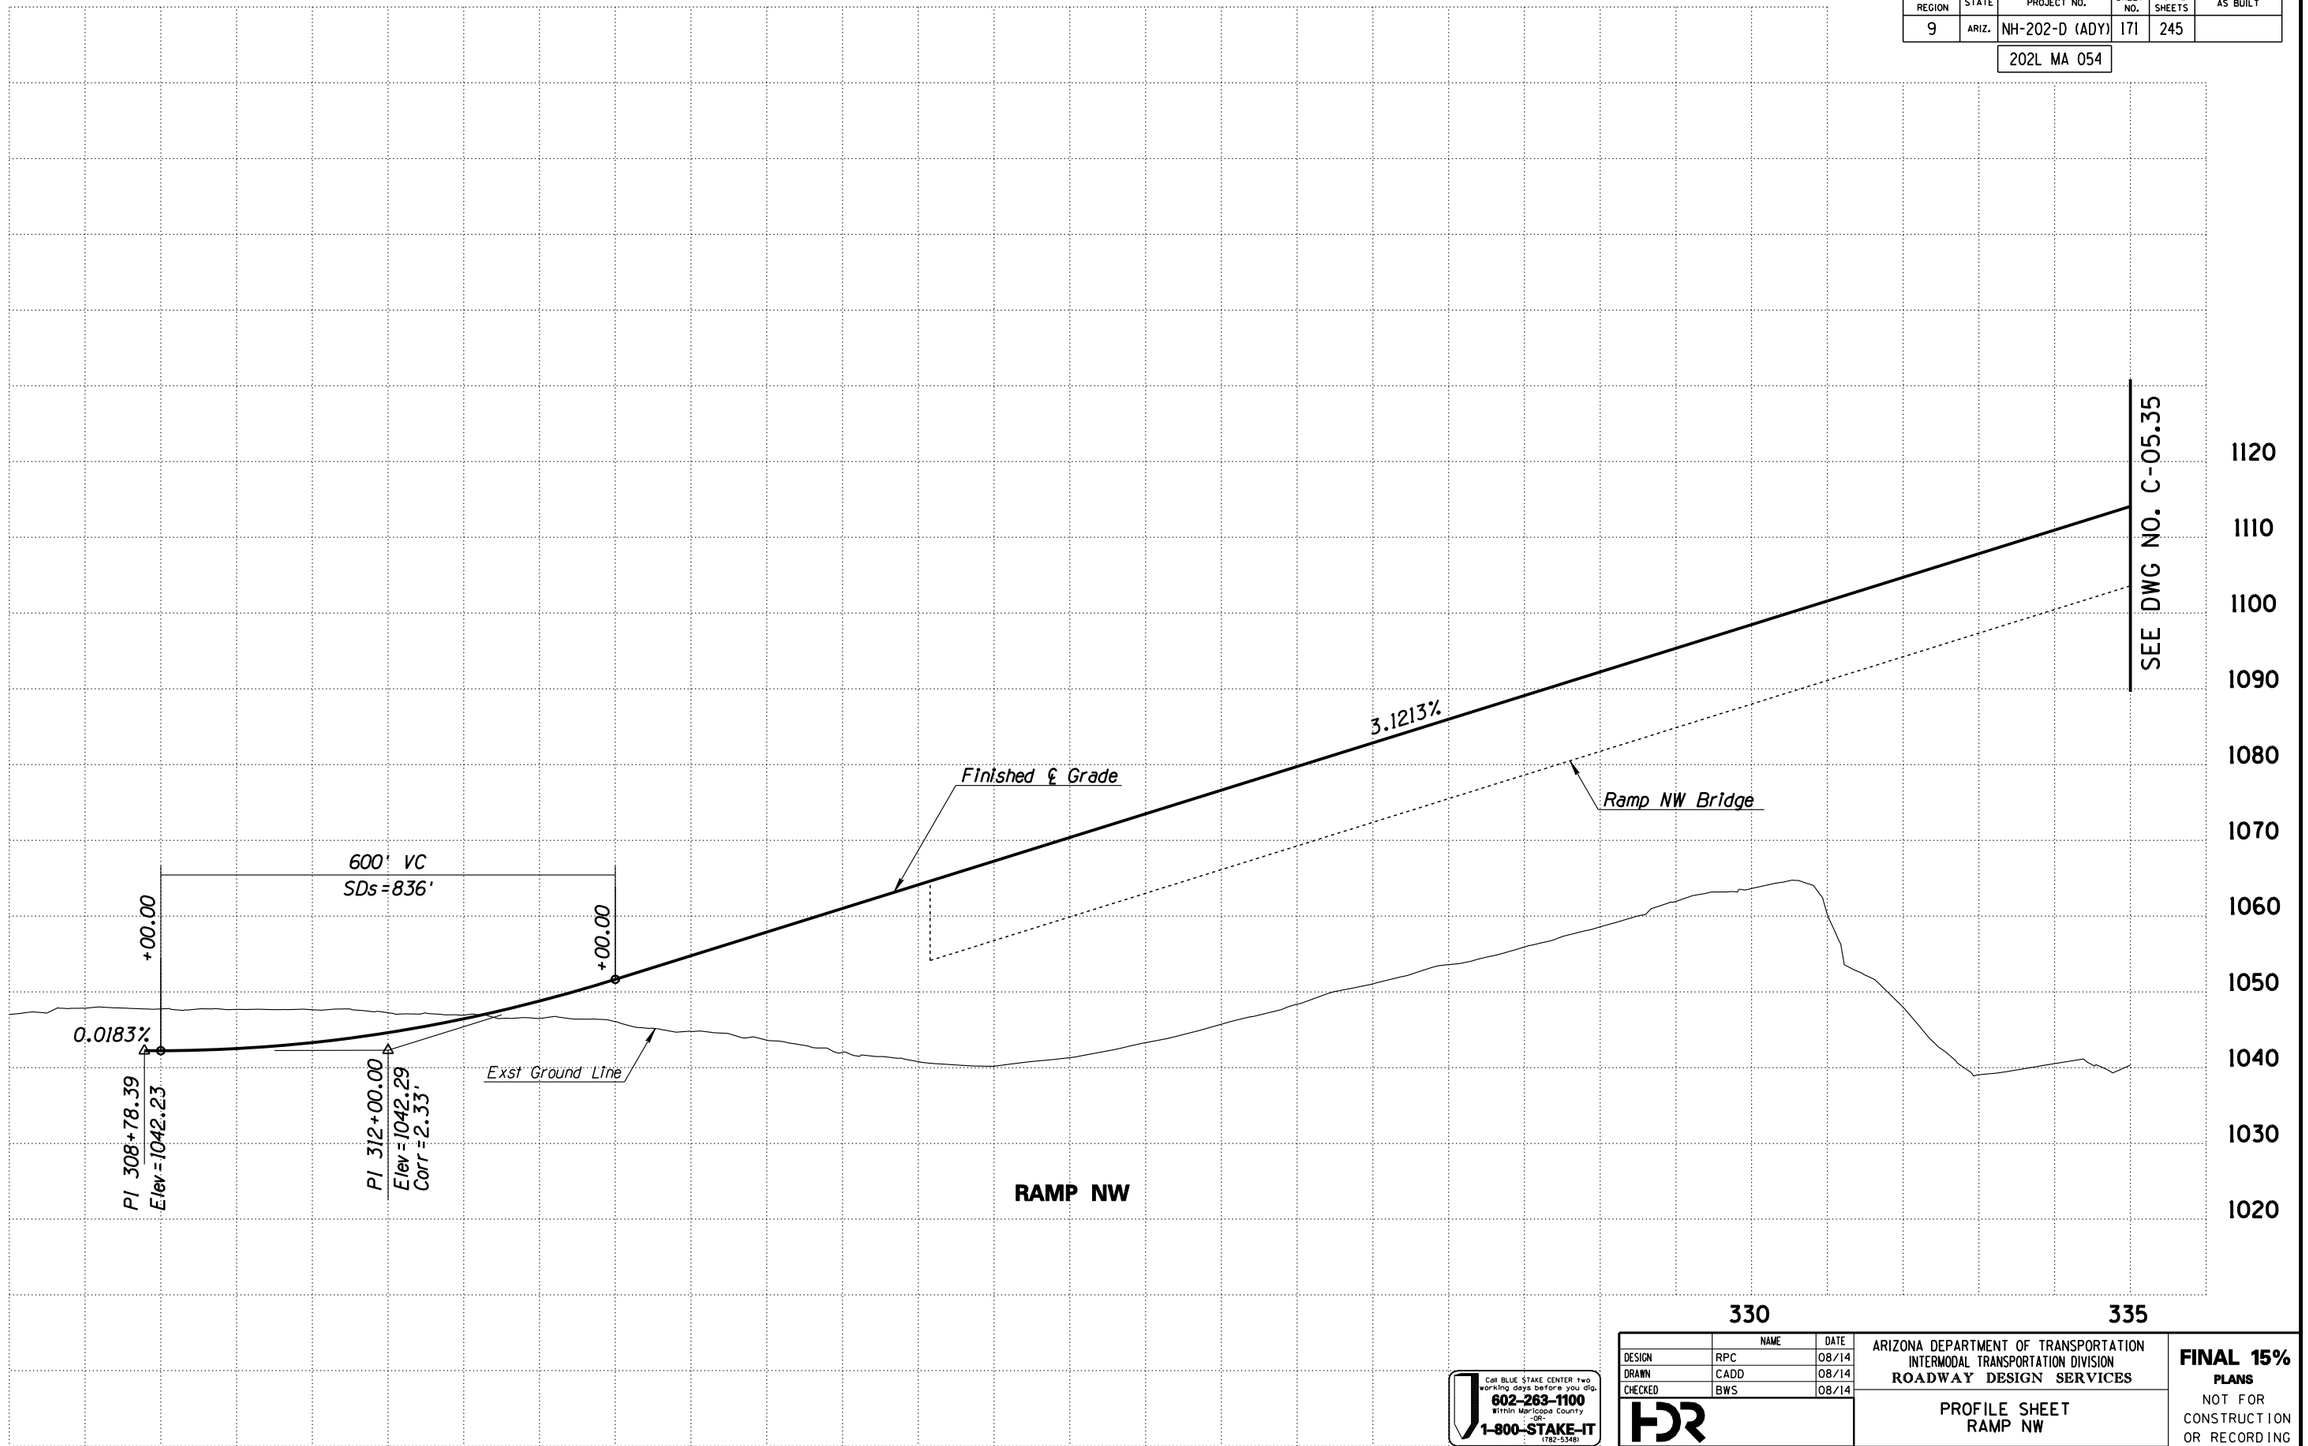

Call BLUE STAKE CENTER two working days before you dig.
602-263-1100
Within Maricopa County
-OR-
1-800-STAKE-IT
(782-5348)

	NAME	DATE
DESIGN	RPC	08/14
DRAWN	CADD	08/14
CHECKED	BWS	08/14

ARIZONA DEPARTMENT OF TRANSPORTATION
INTERMODAL TRANSPORTATION DIVISION
ROADWAY DESIGN SERVICES

PROFILE SHEET
RAMP NW

FINAL 15%
PLANS
NOT FOR CONSTRUCTION OR RECORDING


ROUTE	LOCATION	DWG NO
SR 202L	I-10 (MARICOPA) - I-10 (PAPAGO)	C-05.34
TRACS NO. H5764 01L	NH-202-D (ADY)	___ OF ___

FILE NAME: c:\pwworking\phx\d0169640\PR5764W59_R43.DGN PLOT DATE: 8/12/2014 TIME: 10:44:12 AM PLOT SCALE: 1:200 PLOT BY: ahoffman

SURVEY NO. | FINISHED PLANS- | REVISIONS- | LOCATION- | DATE-

ccccSYSTIMEccccc ccccDGNcSPECIFICATIONccccc

F.H.W.A. REGION	STATE	PROJECT NO.	SHEET NO.	TOTAL SHEETS	AS BUILT
9	ARIZ.	NH-202-D (ADY)	172	245	
		202L MA 054			

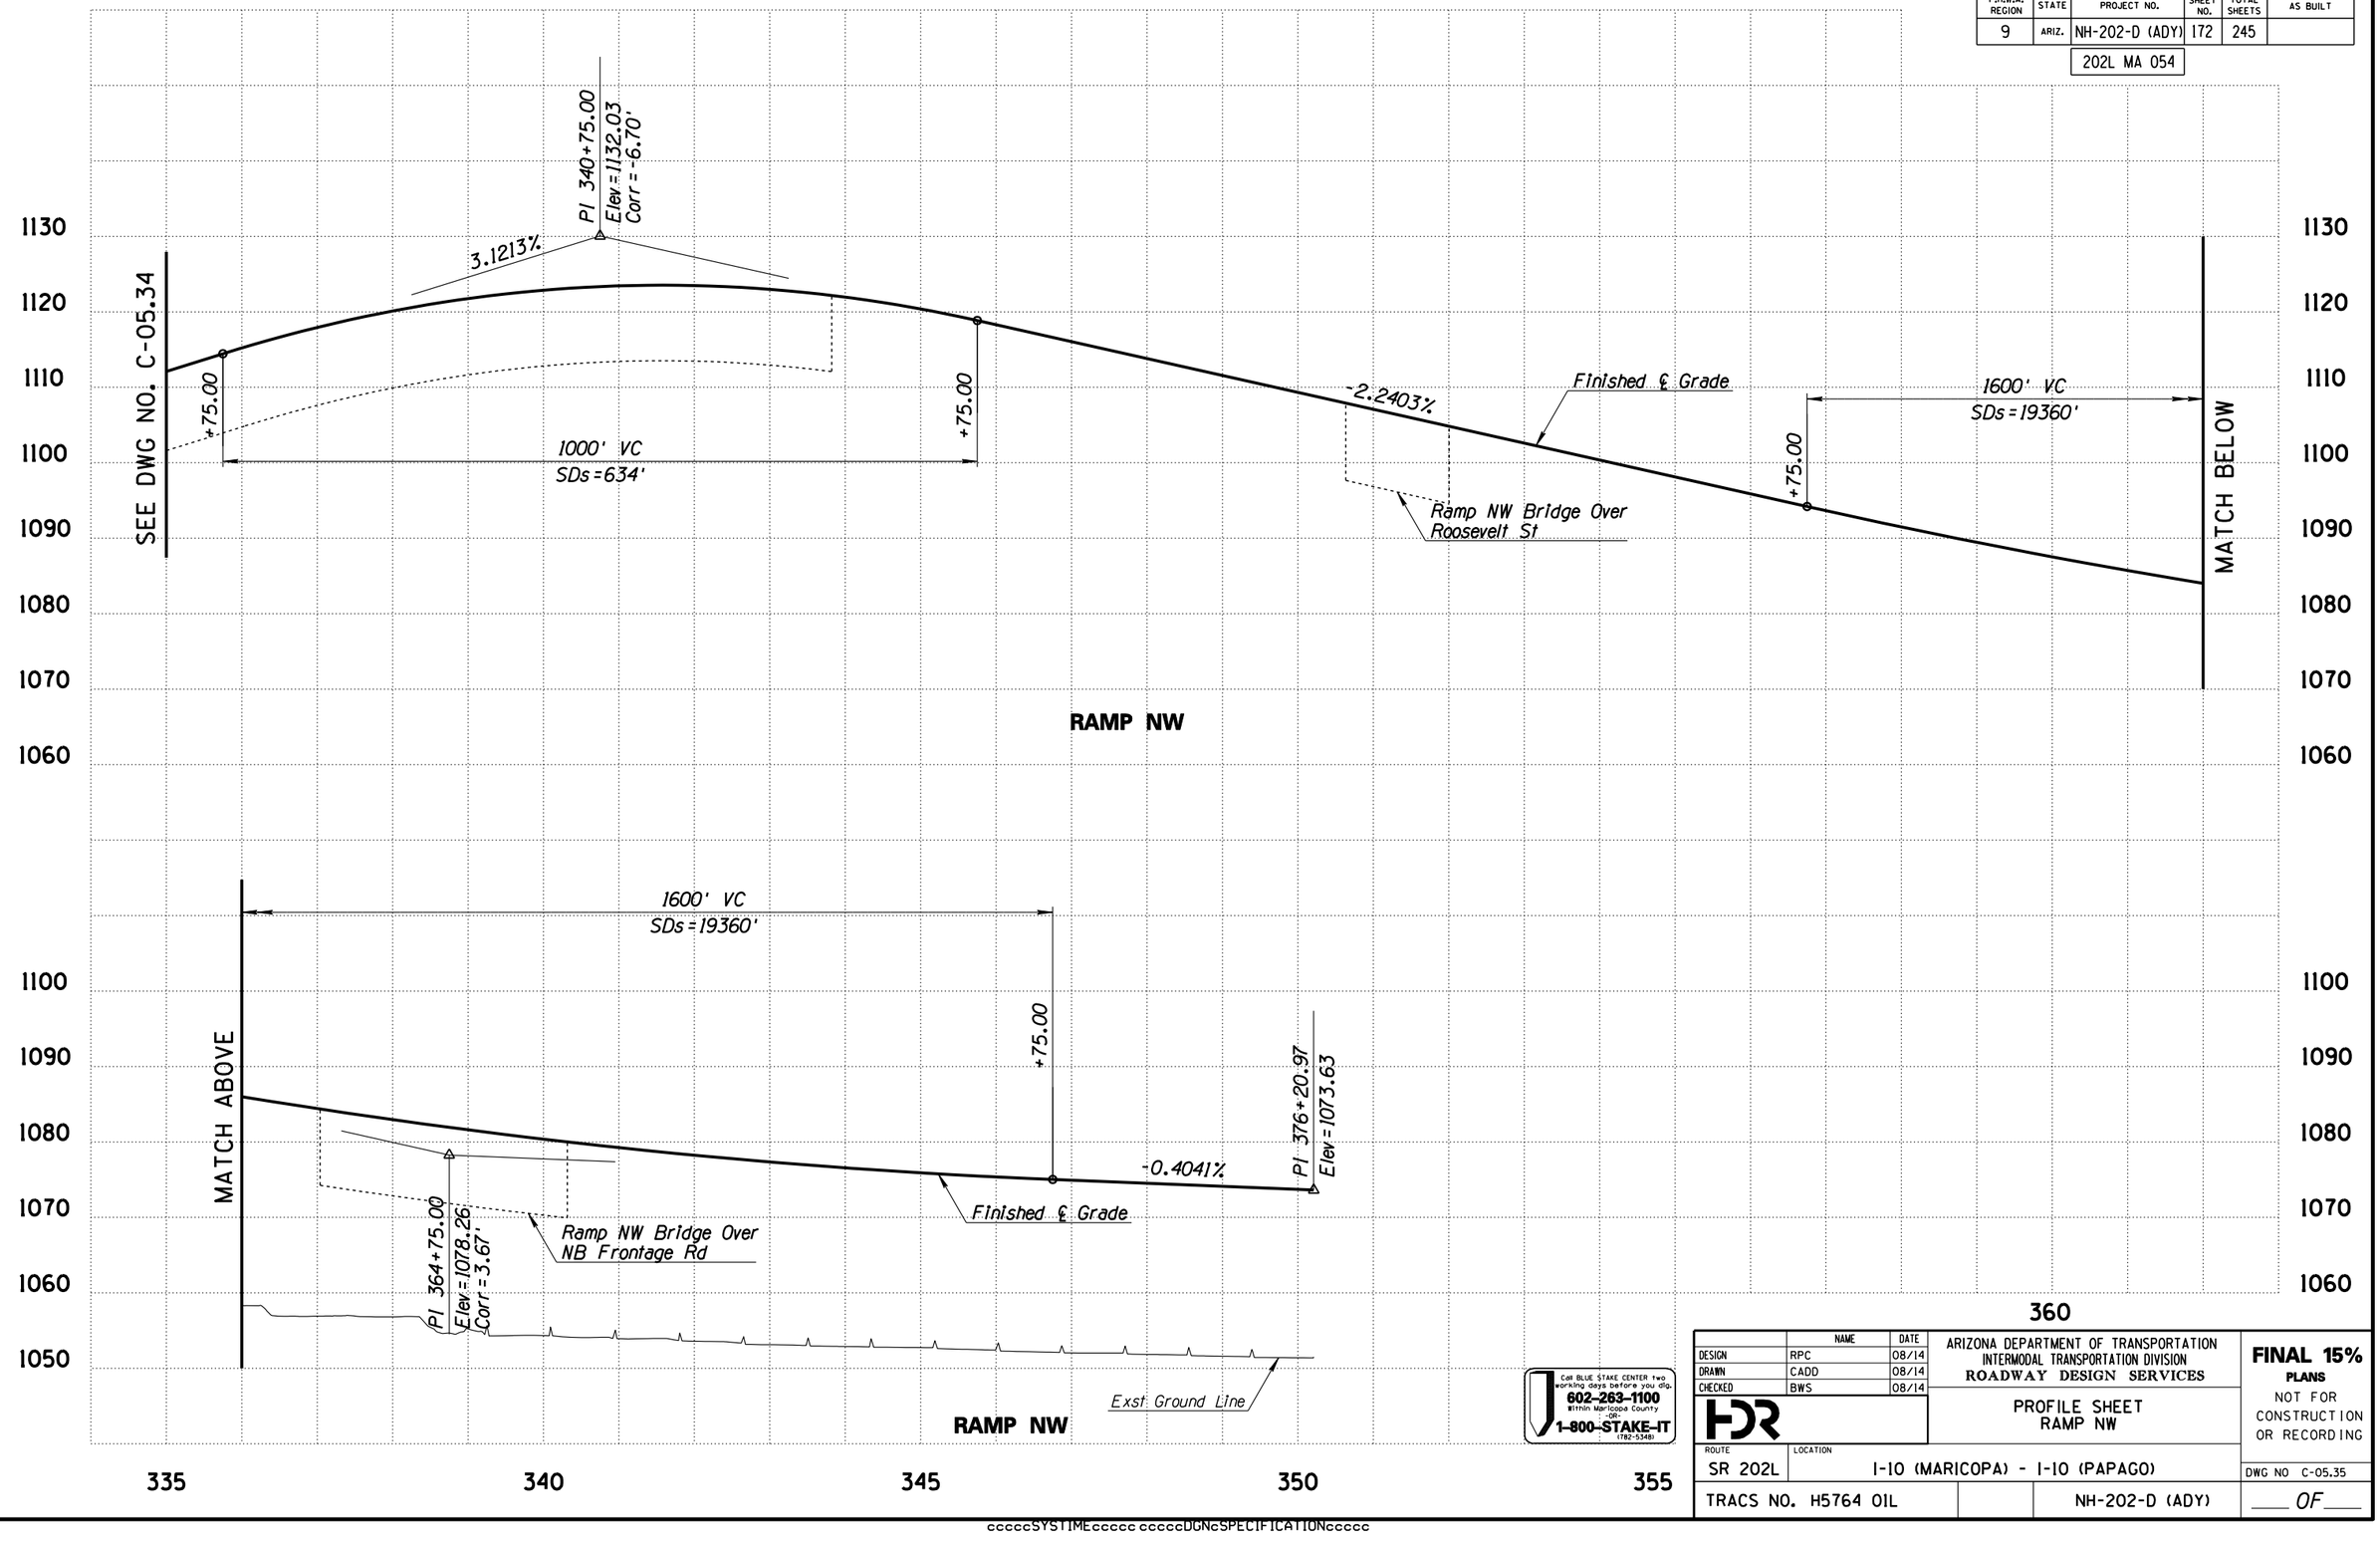

Call BLUE STAKE CENTER two working days before you dig.
602-263-1100
Within Maricopa County
-OR-
1-800-STAKE-IT
(782-5348)

	NAME	DATE
DESIGN	RPC	08/14
DRAWN	CADD	08/14
CHECKED	BWS	08/14

ARIZONA DEPARTMENT OF TRANSPORTATION
INTERMODAL TRANSPORTATION DIVISION
ROADWAY DESIGN SERVICES

PROFILE SHEET
RAMP NW

FINAL 15%
PLANS
NOT FOR CONSTRUCTION OR RECORDING

ROUTE	LOCATION	DWG NO
SR 202L	I-10 (MARICOPA) - I-10 (PAPAGO)	C-05.35
TRACS NO. H5764 01L	NH-202-D (ADY)	___ OF ___


FILE NAME: c:\pwworking\phx\d0169640\PR5764W59_R44.DGN PLOT DATE: 8/12/2014 TIME: 10:44:15 AM PLOT SCALE: 1:200 PLOT BY: ahoffman

SURVEY NO. | FINISHED PLANS- | REVISIONS- | LOCATION- | DATE-

ccccSYSTIMEccccc ccccDGNcSPECIFICATIONccccc

F.H.W.A. REGION	STATE	PROJECT NO.	SHEET NO.	TOTAL SHEETS	AS BUILT
9	ARIZ.	NH-202-D (ADY)	173	245	

202L MA 054

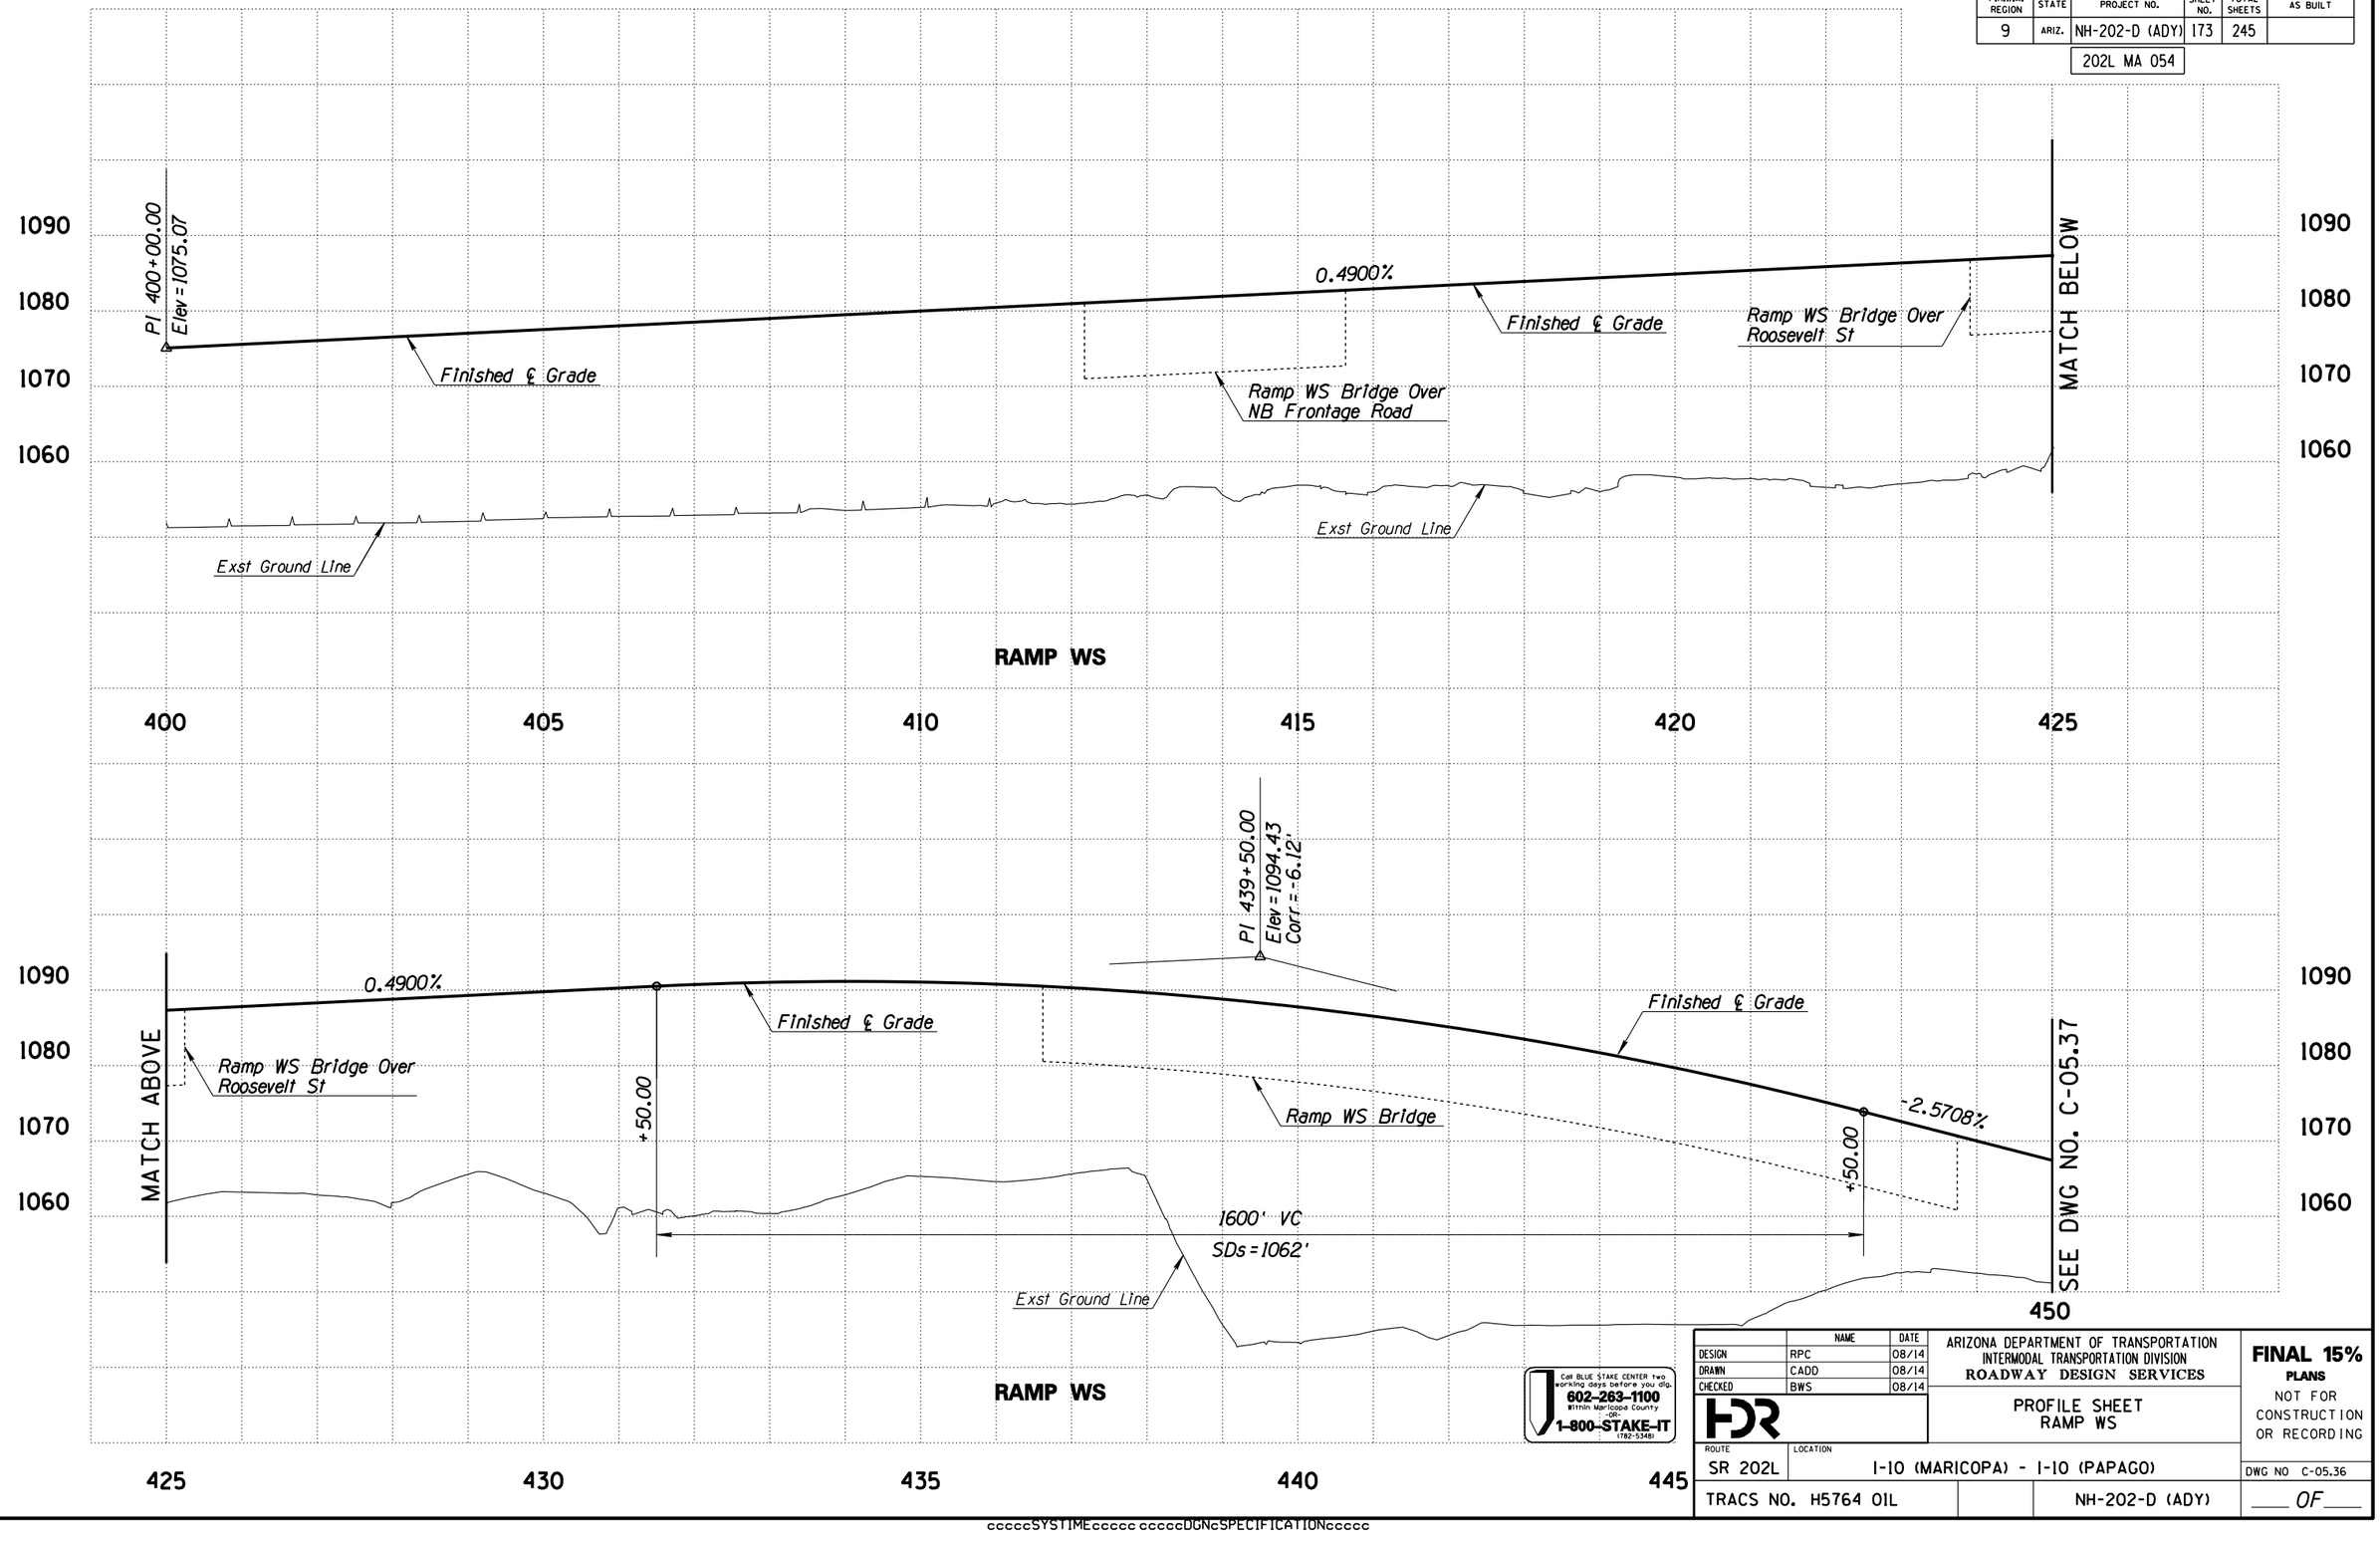

Call BLUE STAKE CENTER two working days before you dig.
602-263-1100
Within Maricopa County
OR
1-800-STAKE-IT
(782-5348)

	NAME	DATE
DESIGN	RPC	08/14
DRAWN	CADD	08/14
CHECKED	BWS	08/14

ARIZONA DEPARTMENT OF TRANSPORTATION
INTERMODAL TRANSPORTATION DIVISION
ROADWAY DESIGN SERVICES

PROFILE SHEET
RAMP WS

FINAL 15%
PLANS
NOT FOR CONSTRUCTION OR RECORDING

ROUTE	LOCATION	DWG NO
SR 202L	I-10 (MARICOPA) - I-10 (PAPAGO)	C-05.36

TRACS NO. H5764 01L | NH-202-D (ADY) | ___ OF ___


FILE NAME: c:\pwworking\phx\d0169640\PR5764W59_R45.DGN PLOT DATE: 8/12/2014 TIME: 10:44:18 AM PLOT SCALE: 1:200 PLOT BY: ahoffman

SURVEY NO. | FINISHED PLANS- | REVISIONS- | LOCATION- | DATE-

ccccSYSTIMEccccc ccccDGNcSPECIFICATIONccccc

F.H.W.A. REGION	STATE	PROJECT NO.	SHEET NO.	TOTAL SHEETS	AS BUILT
9	ARIZ.	NH-202-D (ADY)	174	245	

202L MA 054

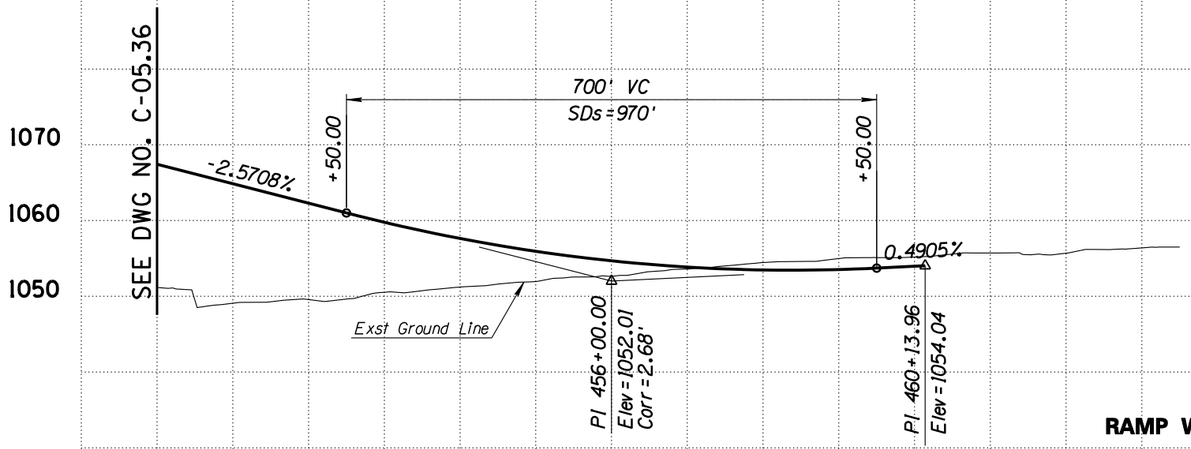

RAMP WS

Call BLUE STAKE CENTER two working days before you dig.
602-263-1100
Within Maricopa County
-OR-
1-800-STAKE-IT
(782-5348)

	NAME	DATE
DESIGN	RPC	08/14
DRAWN	CADD	08/14
CHECKED	BWS	08/14

HDR

ARIZONA DEPARTMENT OF TRANSPORTATION
INTERMODAL TRANSPORTATION DIVISION
ROADWAY DESIGN SERVICES

PROFILE SHEET
RAMP WS

FINAL 15%
PLANS
NOT FOR CONSTRUCTION OR RECORDING

ROUTE	LOCATION	DWG NO
SR 202L	I-10 (MARICOPA) - I-10 (PAPAGO)	C-05.37

TRACS NO.			SHEET
H5764 01L		NH-202-D (ADY)	___ OF ___


FILE NAME: c:\pwworking\phx\d0169640\PR5764W59_R46.DGN PLOT DATE: 8/12/2014 TIME: 10:44:21 AM PLOT SCALE: 1:200 PLOT BY: ahoffman

SURVEY NO.	FINISHED PLANS-	REVISIONS-	LOCATION-	DATE-

cccccSYSTIMEccccc ccccDGNcSPECIFICATIONccccc

F.H.W.A. REGION	STATE	PROJECT NO.	SHEET NO.	TOTAL SHEETS	AS BUILT
9	ARIZ.	NH-202-D (ADY)	175	245	

202L MA 054

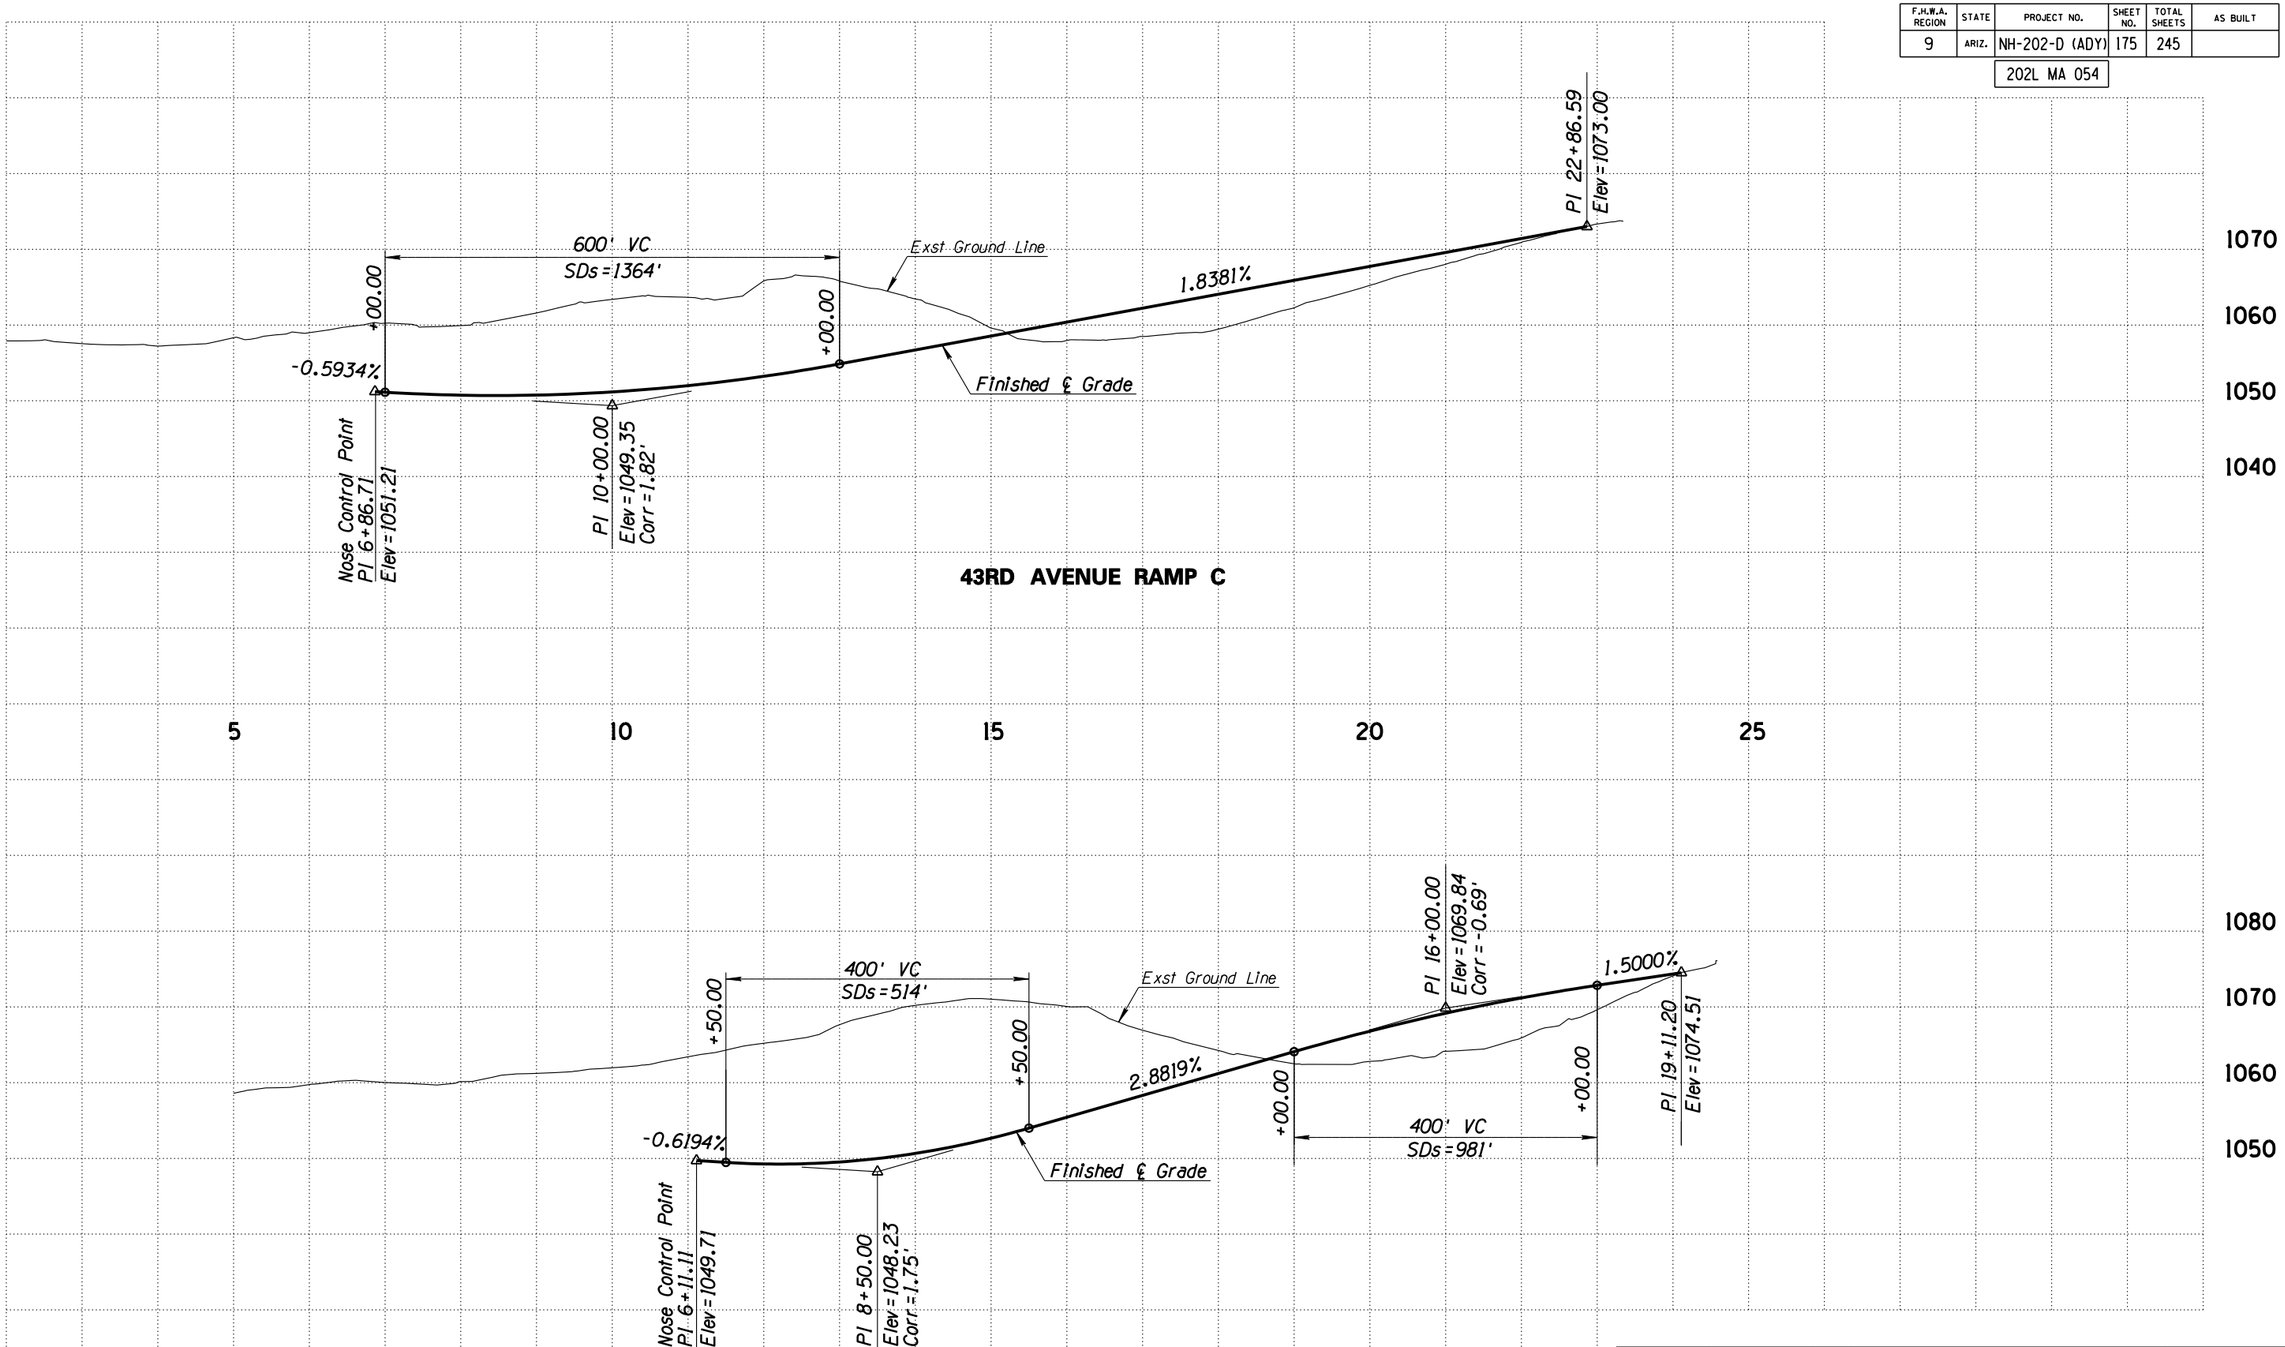

Call BLUE STAKE CENTER two working days before you dig.
602-263-1100
Within Maricopa County
OR
1-800-STAKE-IT
(782-5348)

	NAME	DATE
DESIGN	RPC	08/14
DRAWN	CADD	08/14
CHECKED	BWS	08/14

HDR

ARIZONA DEPARTMENT OF TRANSPORTATION
INTERMODAL TRANSPORTATION DIVISION
ROADWAY DESIGN SERVICES

PROFILE SHEET
43RD AVE RAMP C
& 43RD AVE RAMP D

FINAL 15%
PLANS
NOT FOR CONSTRUCTION OR RECORDING


ROUTE	LOCATION	DWG NO
SR 202L	I-10 (MARICOPA) - I-10 (PAPAGO)	C-05.38
TRACS NO. H5764 01L	NH-202-D (ADY)	___ OF ___

FILE NAME: c:\pwworking\phx\d0169640\PR5764W59_R47.DGN PLOT DATE: 8/12/2014 TIME: 10:44:25 AM PLOT SCALE: 1:200 PLOT BY: ahoffman

SURVEY NO. | FINISHED PLANS- | REVISIONS- | LOCATION- | DATE-

ccccSYSTIMEccccc ccccDGNcSPECIFICATIONcccc

F.H.W.A. REGION	STATE	PROJECT NO.	SHEET NO.	TOTAL SHEETS	AS BUILT
9	ARIZ.	NH-202-D (ADY)	176	245	
		202L MA 054			

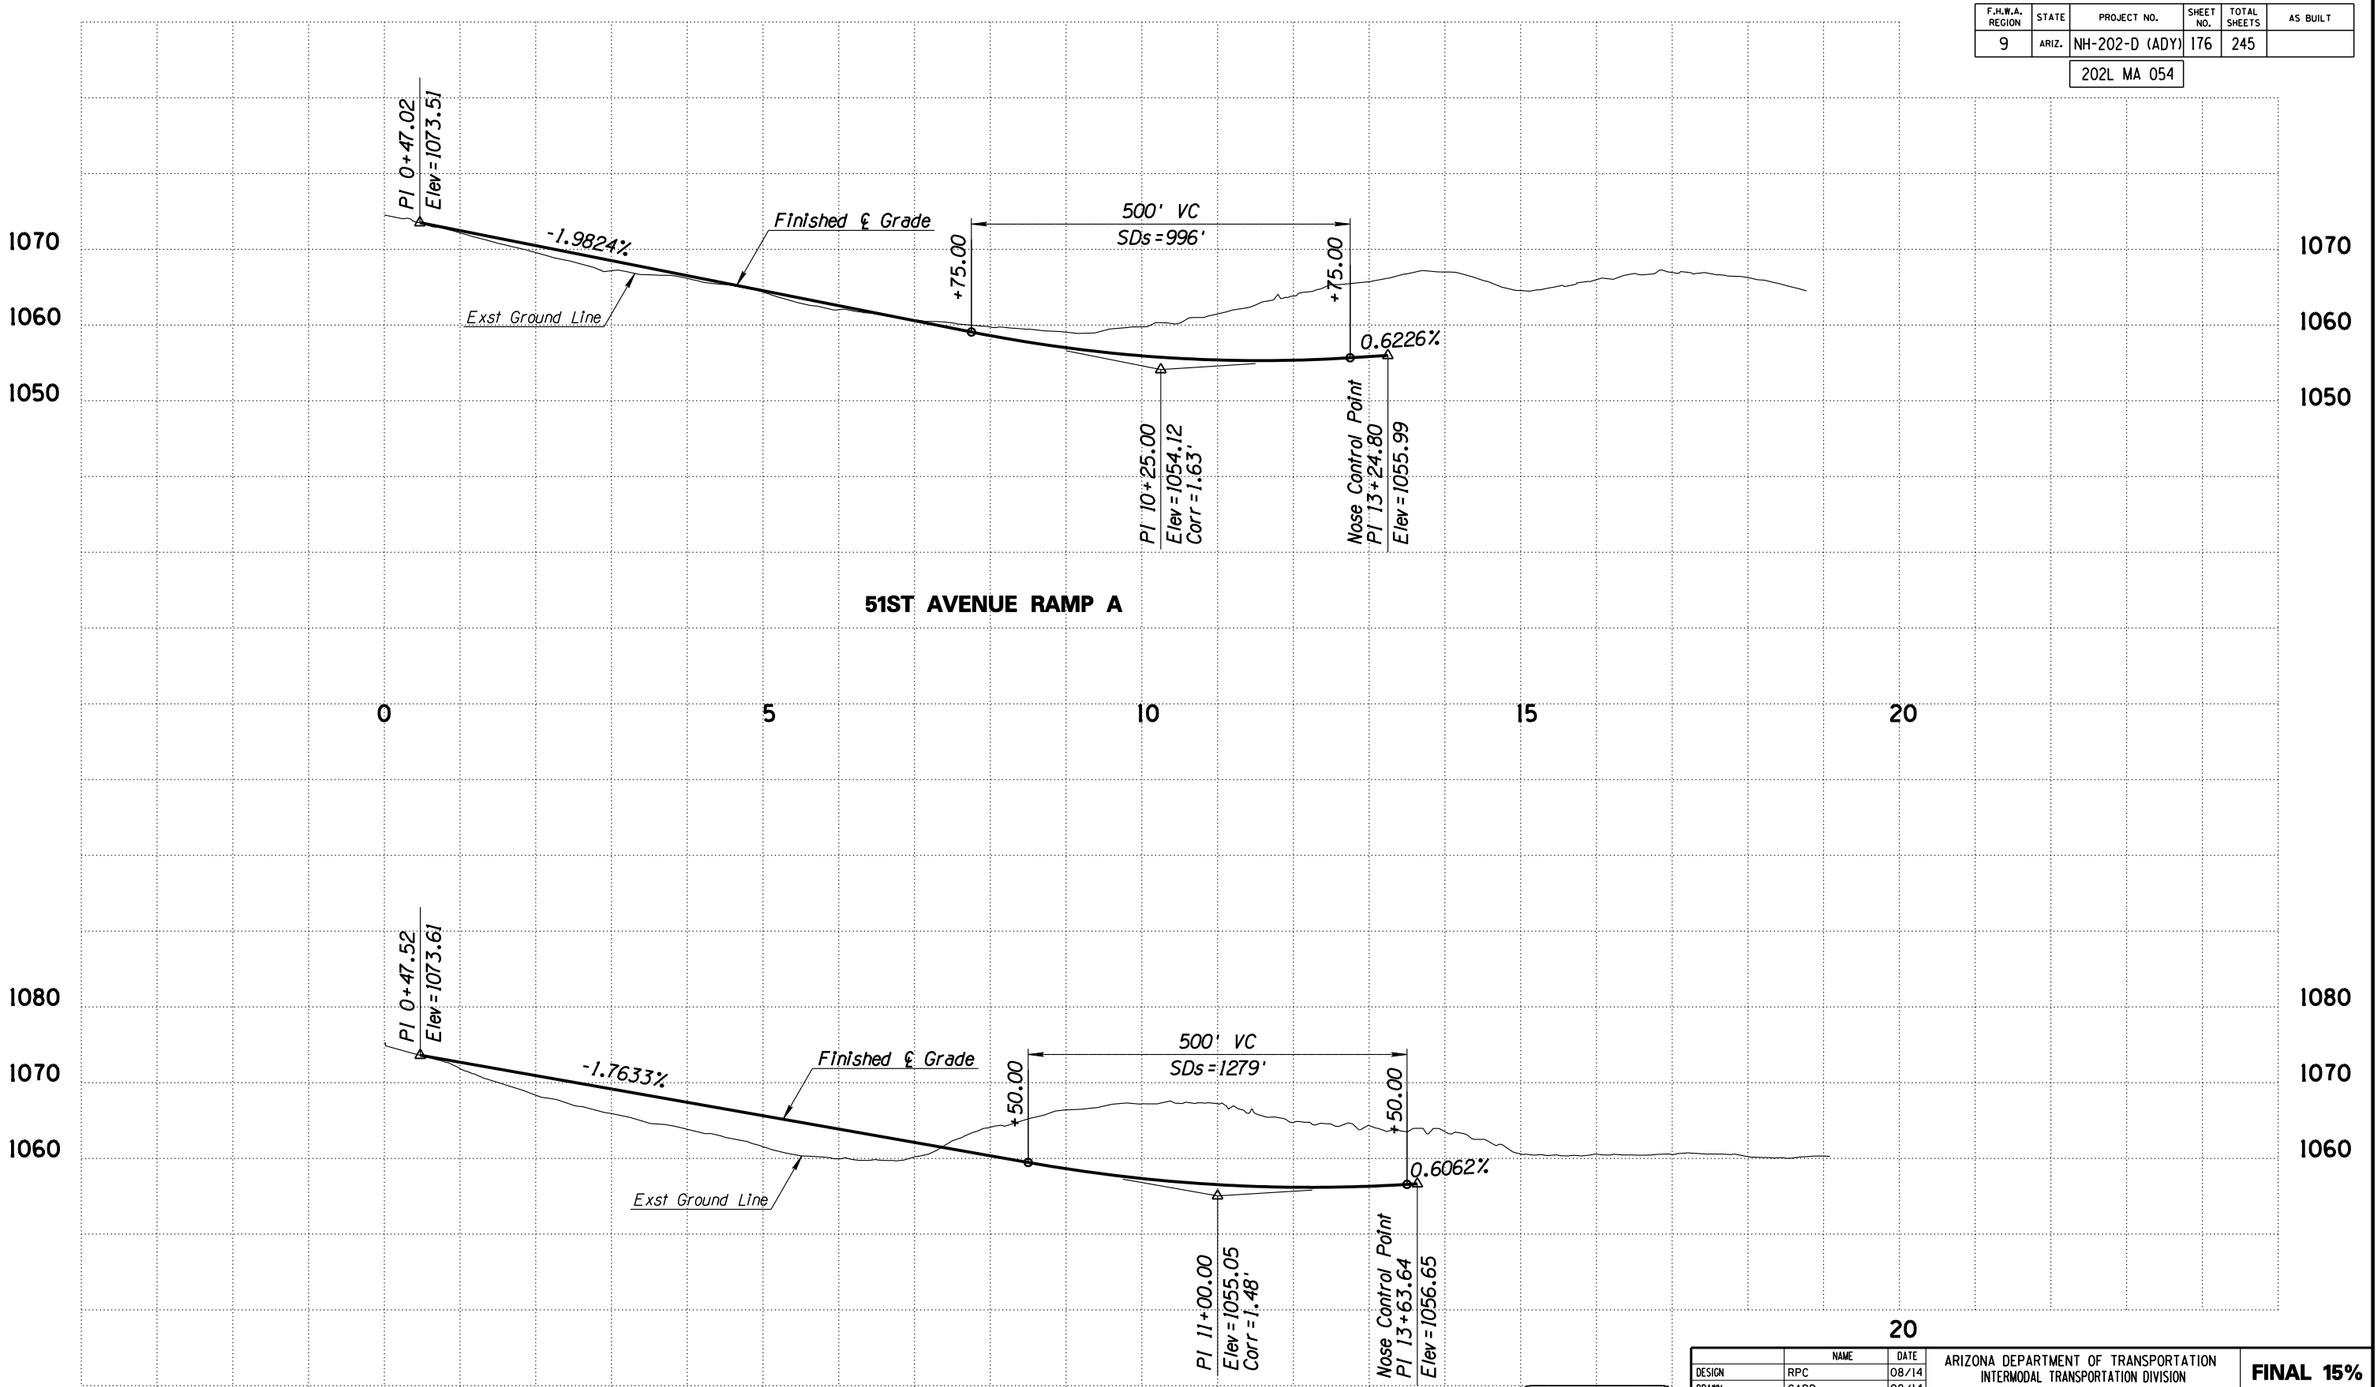

Call BLUE STAKE CENTER two working days before you dig.
602-263-1100
Within Maricopa County
OR
1-800-STAKE-IT
(782-5348)

	NAME	DATE
DESIGN	RPC	08/14
DRAWN	CADD	08/14
CHECKED	BWS	08/14

ARIZONA DEPARTMENT OF TRANSPORTATION
INTERMODAL TRANSPORTATION DIVISION
ROADWAY DESIGN SERVICES

PROFILE SHEET
51ST AVENUE RAMPS A & B

FINAL 15%
PLANS
NOT FOR CONSTRUCTION OR RECORDING


ROUTE	LOCATION	DWG NO
SR 202L	I-10 (MARICOPA) - I-10 (PAPAGO)	C-05.39
TRACS NO. H5764 01L	NH-202-D (ADY)	___ OF ___

FILE NAME: c:\pwworking\phx\d0169640\PR5764W59_R48.DGN PLOT DATE: 8/12/2014 TIME: 10:44:28 AM PLOT SCALE: 1:200 PLOT BY: ahoffman

SURVEY NO. | FINISHED PLANS- | REVISIONS- | LOCATION- | DATE-

ccccSYSTIMEccccc ccccDGNcSPECIFICATIONccccc

F.H.W.A. REGION	STATE	PROJECT NO.	SHEET NO.	TOTAL SHEETS	AS BUILT
9	ARIZ.	NH-202-D (ADY)	177	245	
		202L MA 054			

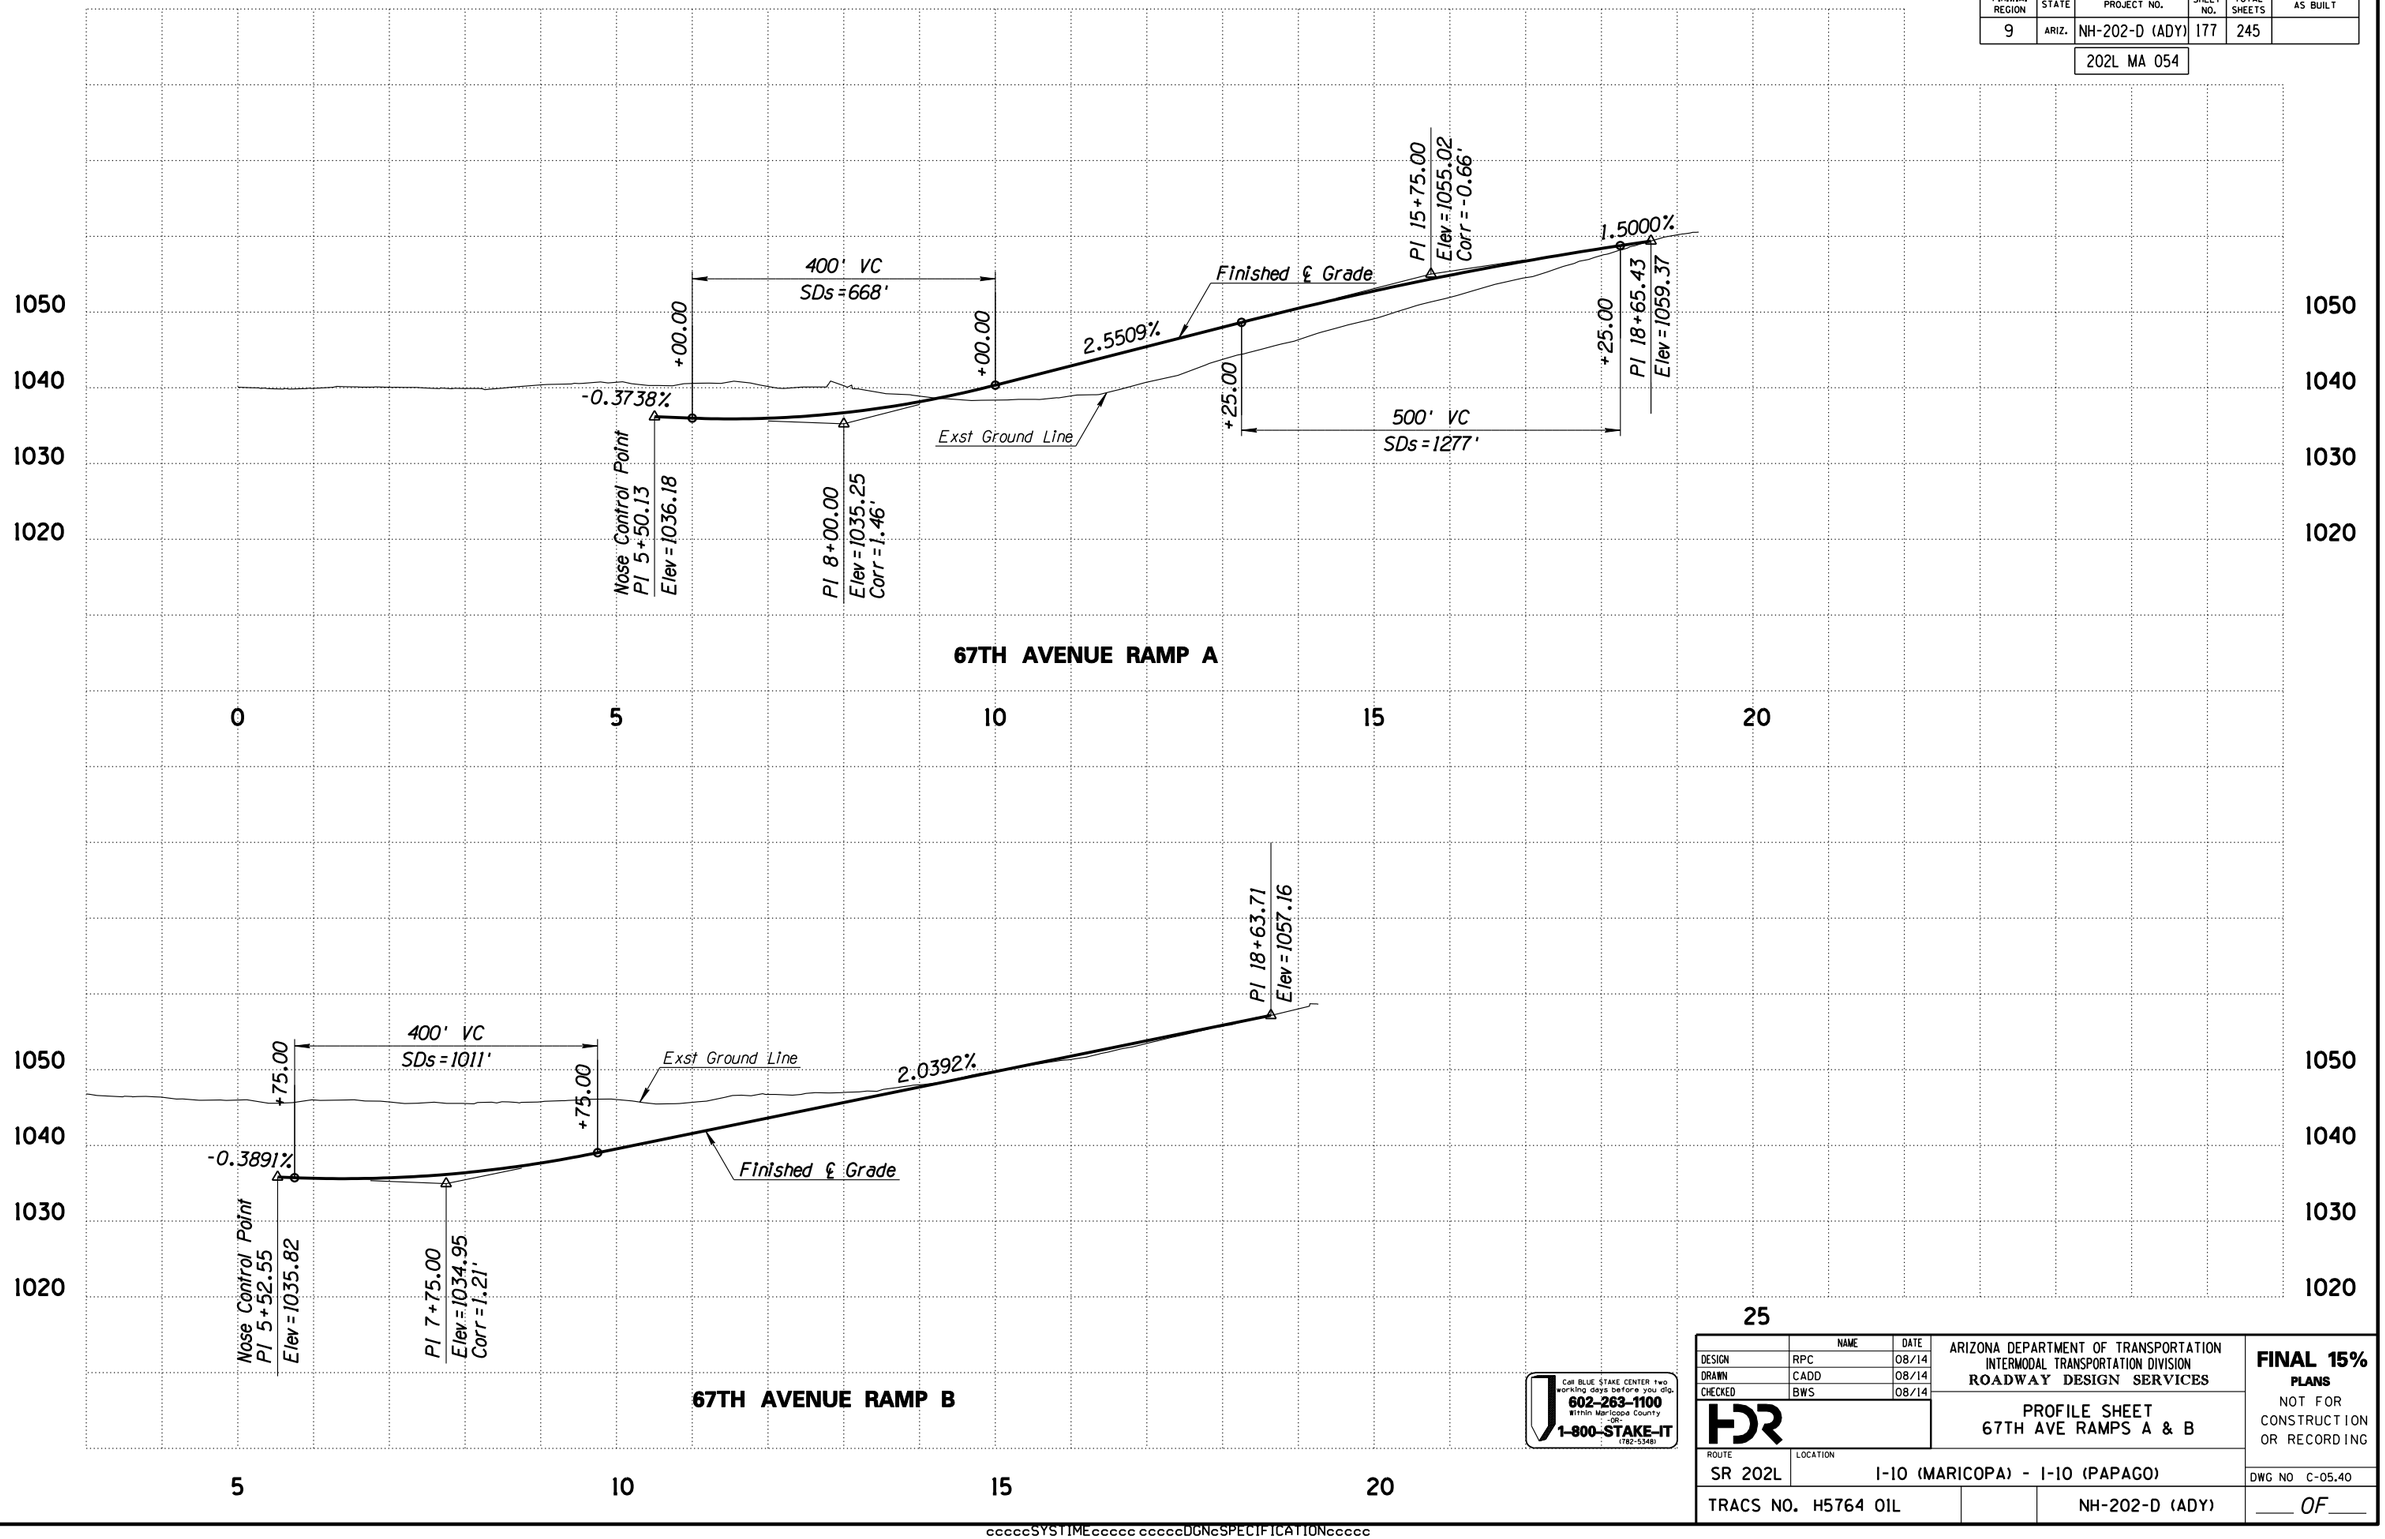

67TH AVENUE RAMP A

67TH AVENUE RAMP B

Call BLUE STAKE CENTER two working days before you dig.
602-263-1100
Within Maricopa County
OR
1-800-STAKE-IT
(782-5348)

	NAME	DATE
DESIGN	RPC	08/14
DRAWN	CADD	08/14
CHECKED	BWS	08/14

HDR

ARIZONA DEPARTMENT OF TRANSPORTATION
INTERMODAL TRANSPORTATION DIVISION
ROADWAY DESIGN SERVICES

PROFILE SHEET
67TH AVE RAMPS A & B

FINAL 15%
PLANS
NOT FOR CONSTRUCTION OR RECORDING


ROUTE	LOCATION	DWG NO
SR 202L	I-10 (MARICOPA) - I-10 (PAPAGO)	C-05.40
TRACS NO. H5764 01L	NH-202-D (ADY)	___ OF ___

FILE NAME: c:\pwworking\phx\d0169640\PR5764W59_R49.DGN PLOT DATE: 8/12/2014 TIME: 10:44:31 AM PLOT SCALE: 1:200 PLOT BY: ahoffman

SURVEY NO. | FINISHED PLANS- | REVISIONS- | LOCATION- | DATE-

ccccSYSTIMEccccc ccccDGNcSPECIFICATIONccccc

F.H.W.A. REGION	STATE	PROJECT NO.	SHEET NO.	TOTAL SHEETS	AS BUILT
9	ARIZ.	NH-202-D (ADY)	178	245	
		202L MA 054			

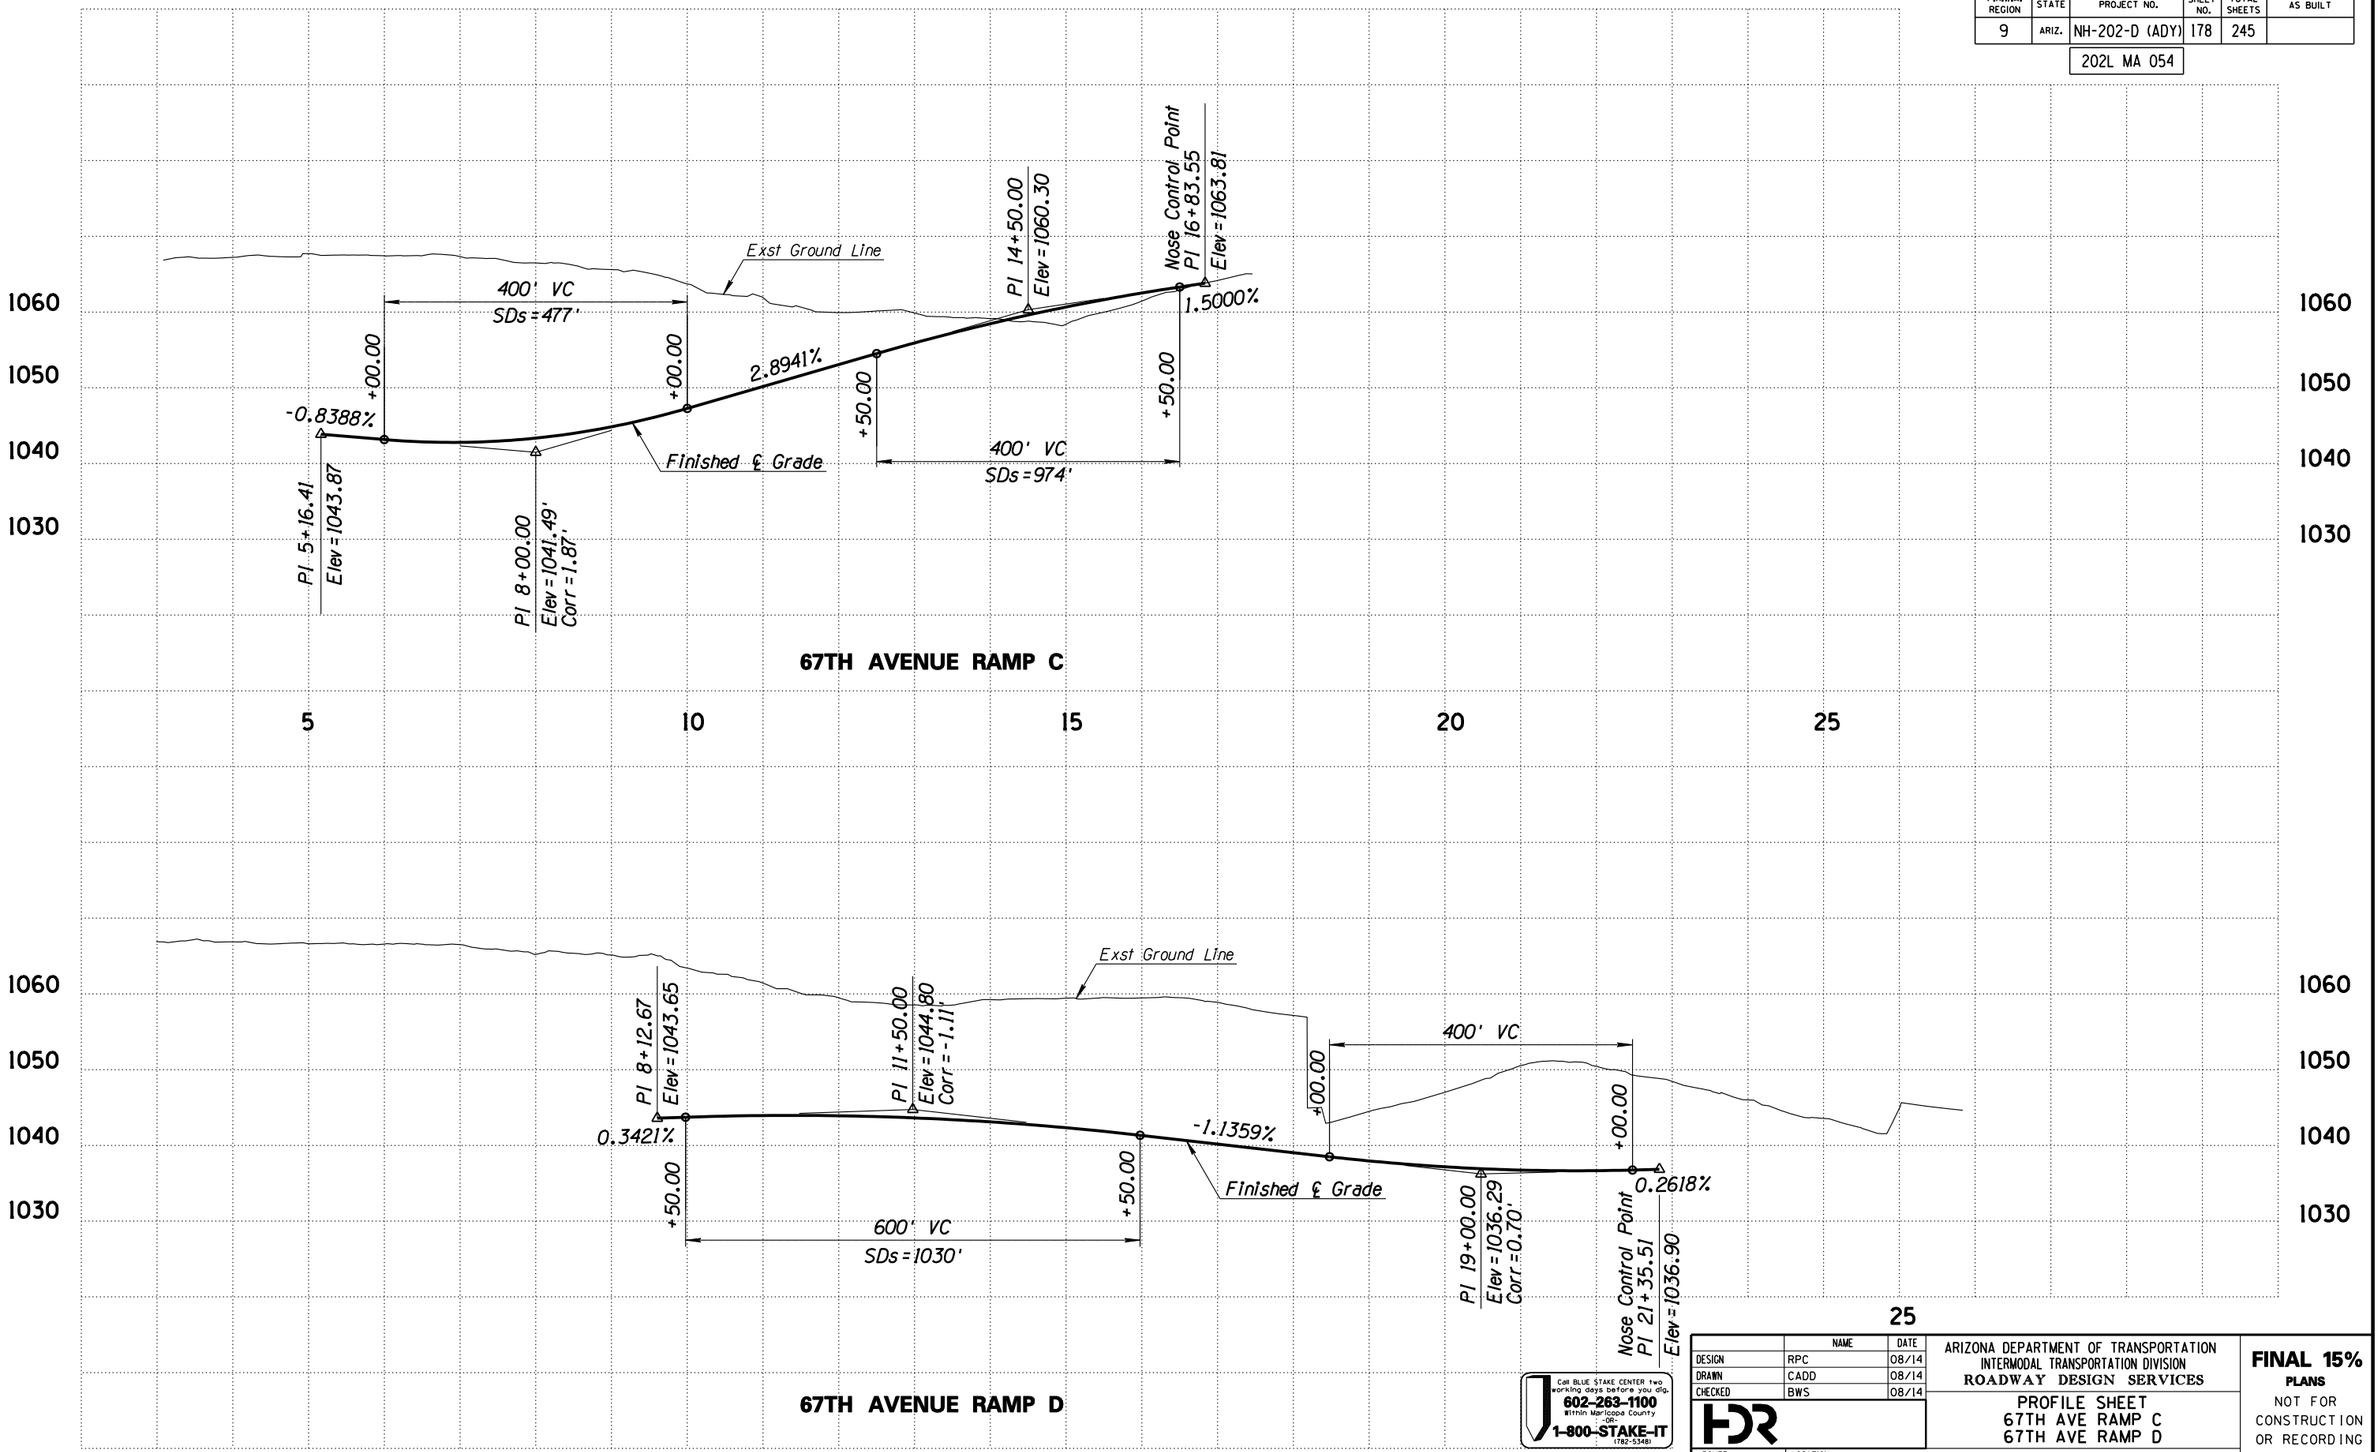

67TH AVENUE RAMP C

67TH AVENUE RAMP D

Call BLUE STAKE CENTER two working days before you dig.
602-263-1100
Within Maricopa County
OR
1-800-STAKE-IT
(782-5348)

	NAME	DATE
DESIGN	RPC	08/14
DRAWN	CADD	08/14
CHECKED	BWS	08/14

ARIZONA DEPARTMENT OF TRANSPORTATION
INTERMODAL TRANSPORTATION DIVISION
ROADWAY DESIGN SERVICES

PROFILE SHEET
67TH AVE RAMP C
67TH AVE RAMP D

FINAL 15%
PLANS
NOT FOR CONSTRUCTION OR RECORDING


ROUTE	LOCATION	DWG NO
SR 202L	I-10 (MARICOPA) - I-10 (PAPAGO)	C-05.41
TRACS NO. H5764 01L	NH-202-D (ADY)	___ OF ___

FILE NAME: c:\pwworking\phx\d0169640\PR5764W59_R50.DGN PLOT DATE: 8/12/2014 TIME: 10:44:35 AM PLOT SCALE: 1:200 PLOT BY: ahoffman

SURVEY NO. | FINISHED PLANS- | REVISIONS- | LOCATION- | DATE-

ccccSYSTIMEccccc ccccDGNcSPECIFICATIONcccc

F.H.W.A. REGION	STATE	PROJECT NO.	SHEET NO.	TOTAL SHEETS	AS BUILT
9	ARIZ.	NH-202-D (ADY)	179	245	
		202L MA 054			

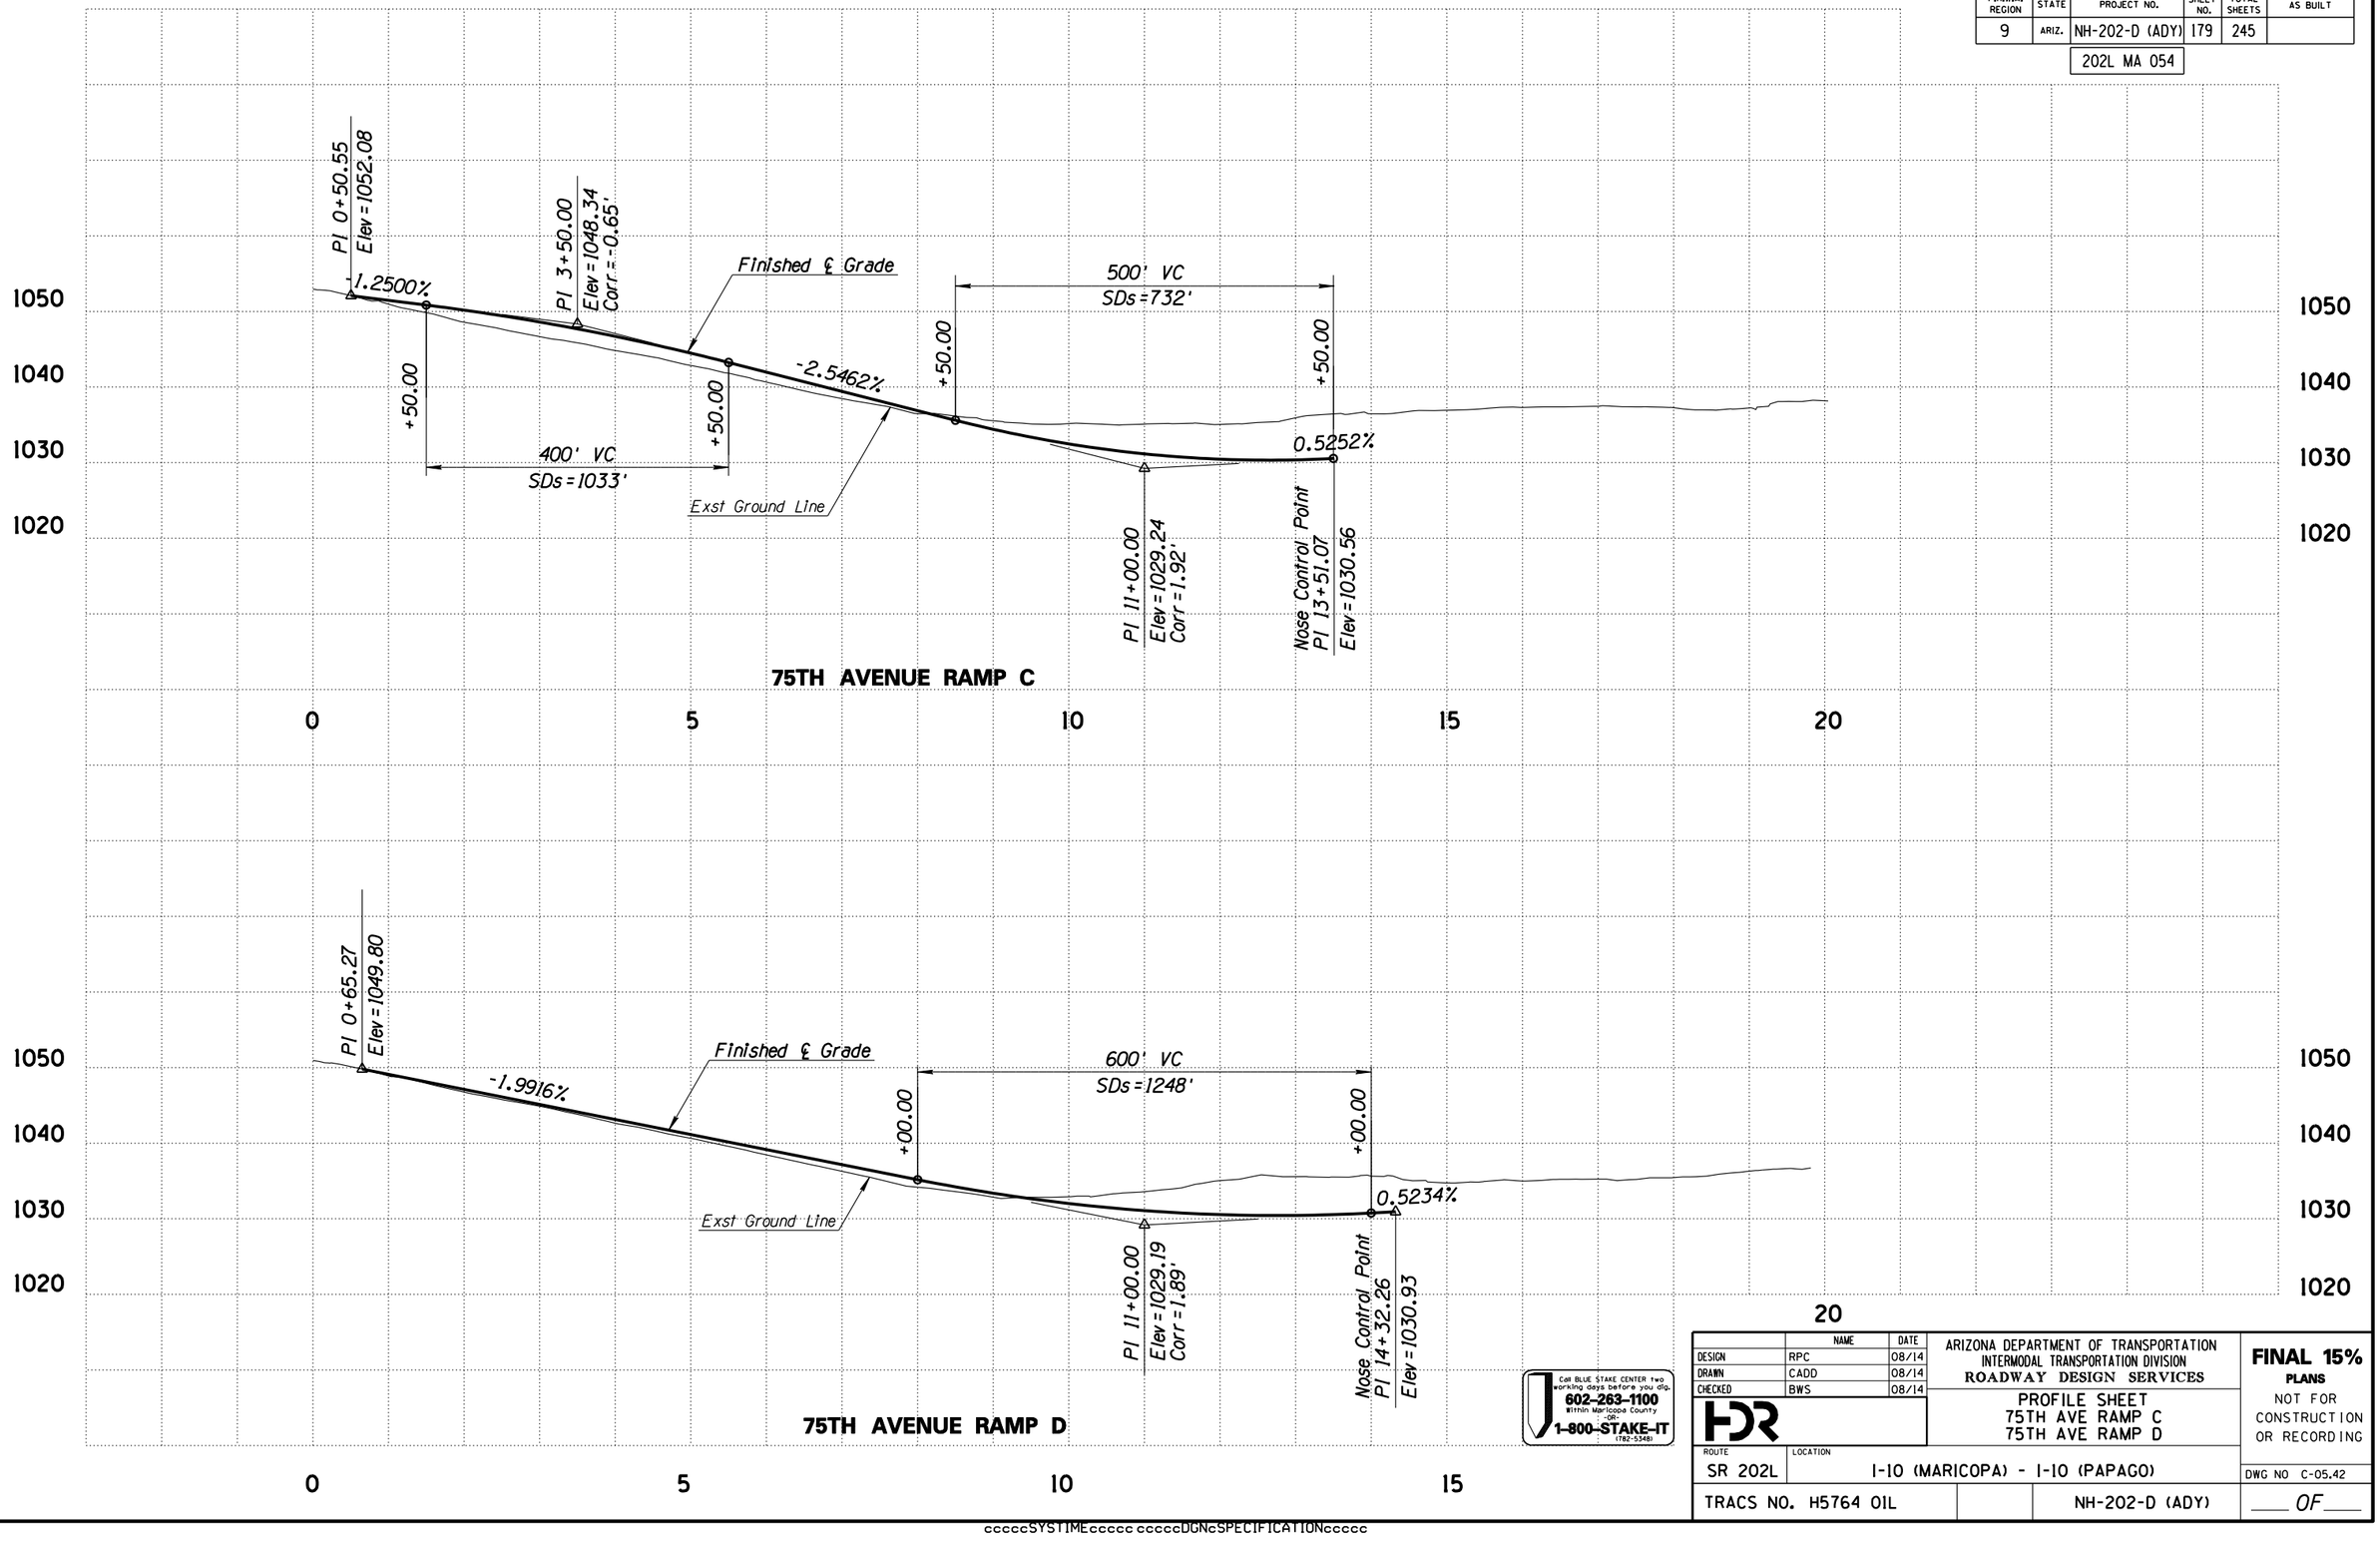

Call BLUE STAKE CENTER two working days before you dig.
602-263-1100
Within Maricopa County
OR
1-800-STAKE-IT
(782-5348)

	NAME	DATE
DESIGN	RPC	08/14
DRAWN	CADD	08/14
CHECKED	BWS	08/14

ARIZONA DEPARTMENT OF TRANSPORTATION
INTERMODAL TRANSPORTATION DIVISION
ROADWAY DESIGN SERVICES

PROFILE SHEET
75TH AVE RAMP C
75TH AVE RAMP D

FINAL 15%
PLANS
NOT FOR CONSTRUCTION OR RECORDING


ROUTE	LOCATION	DWG NO
SR 202L	I-10 (MARICOPA) - I-10 (PAPAGO)	C-05.42
TRACS NO. H5764 01L	NH-202-D (ADY)	___ OF ___

FILE NAME: c:\pwworking\phx\d0169640\PR5764W59_R55.DGN PLOT DATE: 8/12/2014 TIME: 10:44:38 AM PLOT SCALE: 1:200 PLOT BY: ahoffman

SURVEY NO.	FINISHED PLANS-	REVISIONS-	LOCATION-	DATE-

ccccSYSTIMEccccc ccccDGNcSPECIFICATIONccccc

F.H.W.A. REGION	STATE	PROJECT NO.	SHEET NO.	TOTAL SHEETS	AS BUILT
9	ARIZ.	NH-202-D (ADY)	180	245	
		202L MA 054			

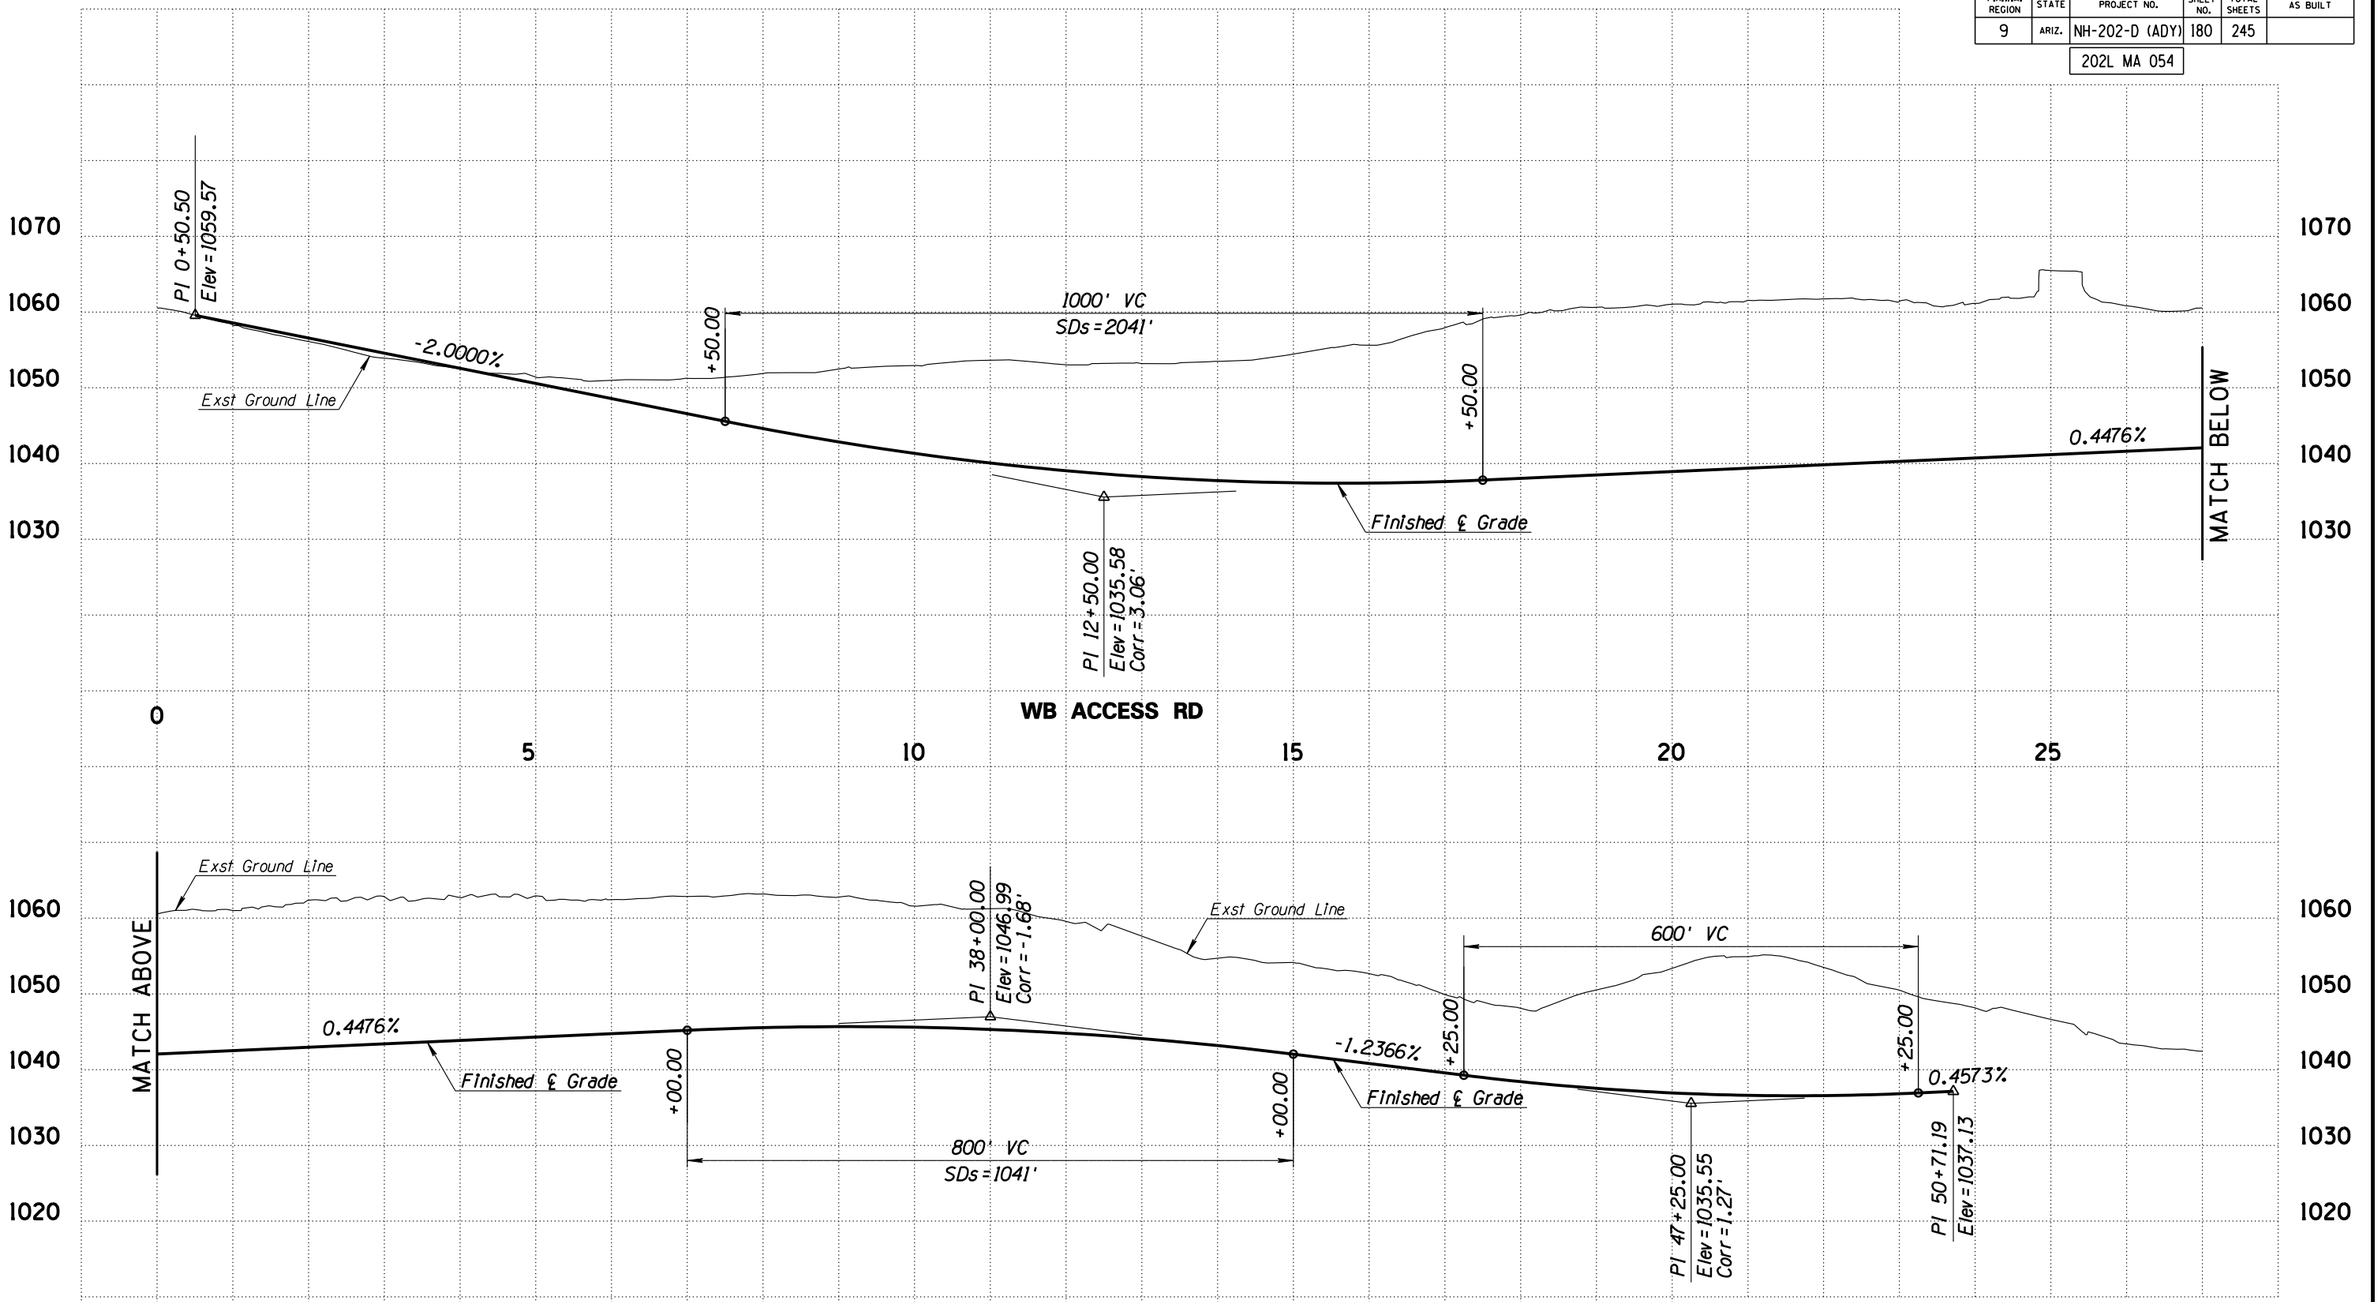

Call BLUE STAKE CENTER two working days before you dig.
602-263-1100
Within Maricopa County
-OR-
1-800-STAKE-IT
(782-5348)

	NAME	DATE
DESIGN	RPC	08/14
DRAWN	CADD	08/14
CHECKED	BWS	08/14

HDR

ARIZONA DEPARTMENT OF TRANSPORTATION
INTERMODAL TRANSPORTATION DIVISION
ROADWAY DESIGN SERVICES

PROFILE SHEET
WB ACCESS RD
Sta 0+00 to Sta 50+69.80

FINAL 15%
PLANS
NOT FOR CONSTRUCTION OR RECORDING


ROUTE	LOCATION	DWG NO
SR 202L	I-10 (MARICOPA) - I-10 (PAPAGO)	C-05.43
TRACS NO. H5764 01L	NH-202-D (ADY)	___ OF ___

FILE NAME: c:\pwworking\phx\d0169640\PR5764W59_R51.DGN PLOT DATE: 8/12/2014 TIME: 10:44:41 AM PLOT SCALE: 1:200 PLOT BY: ahoffman

SURVEY NO. | FINISHED PLANS- | REVISIONS- | LOCATION- | DATE-

cccccSYSTIMEccccc cccccDGNcSPECIFICATIONccccc

F.H.W.A. REGION	STATE	PROJECT NO.	SHEET NO.	TOTAL SHEETS	AS BUILT
9	ARIZ.	NH-202-D (ADY)	181	245	
		202L MA 054			

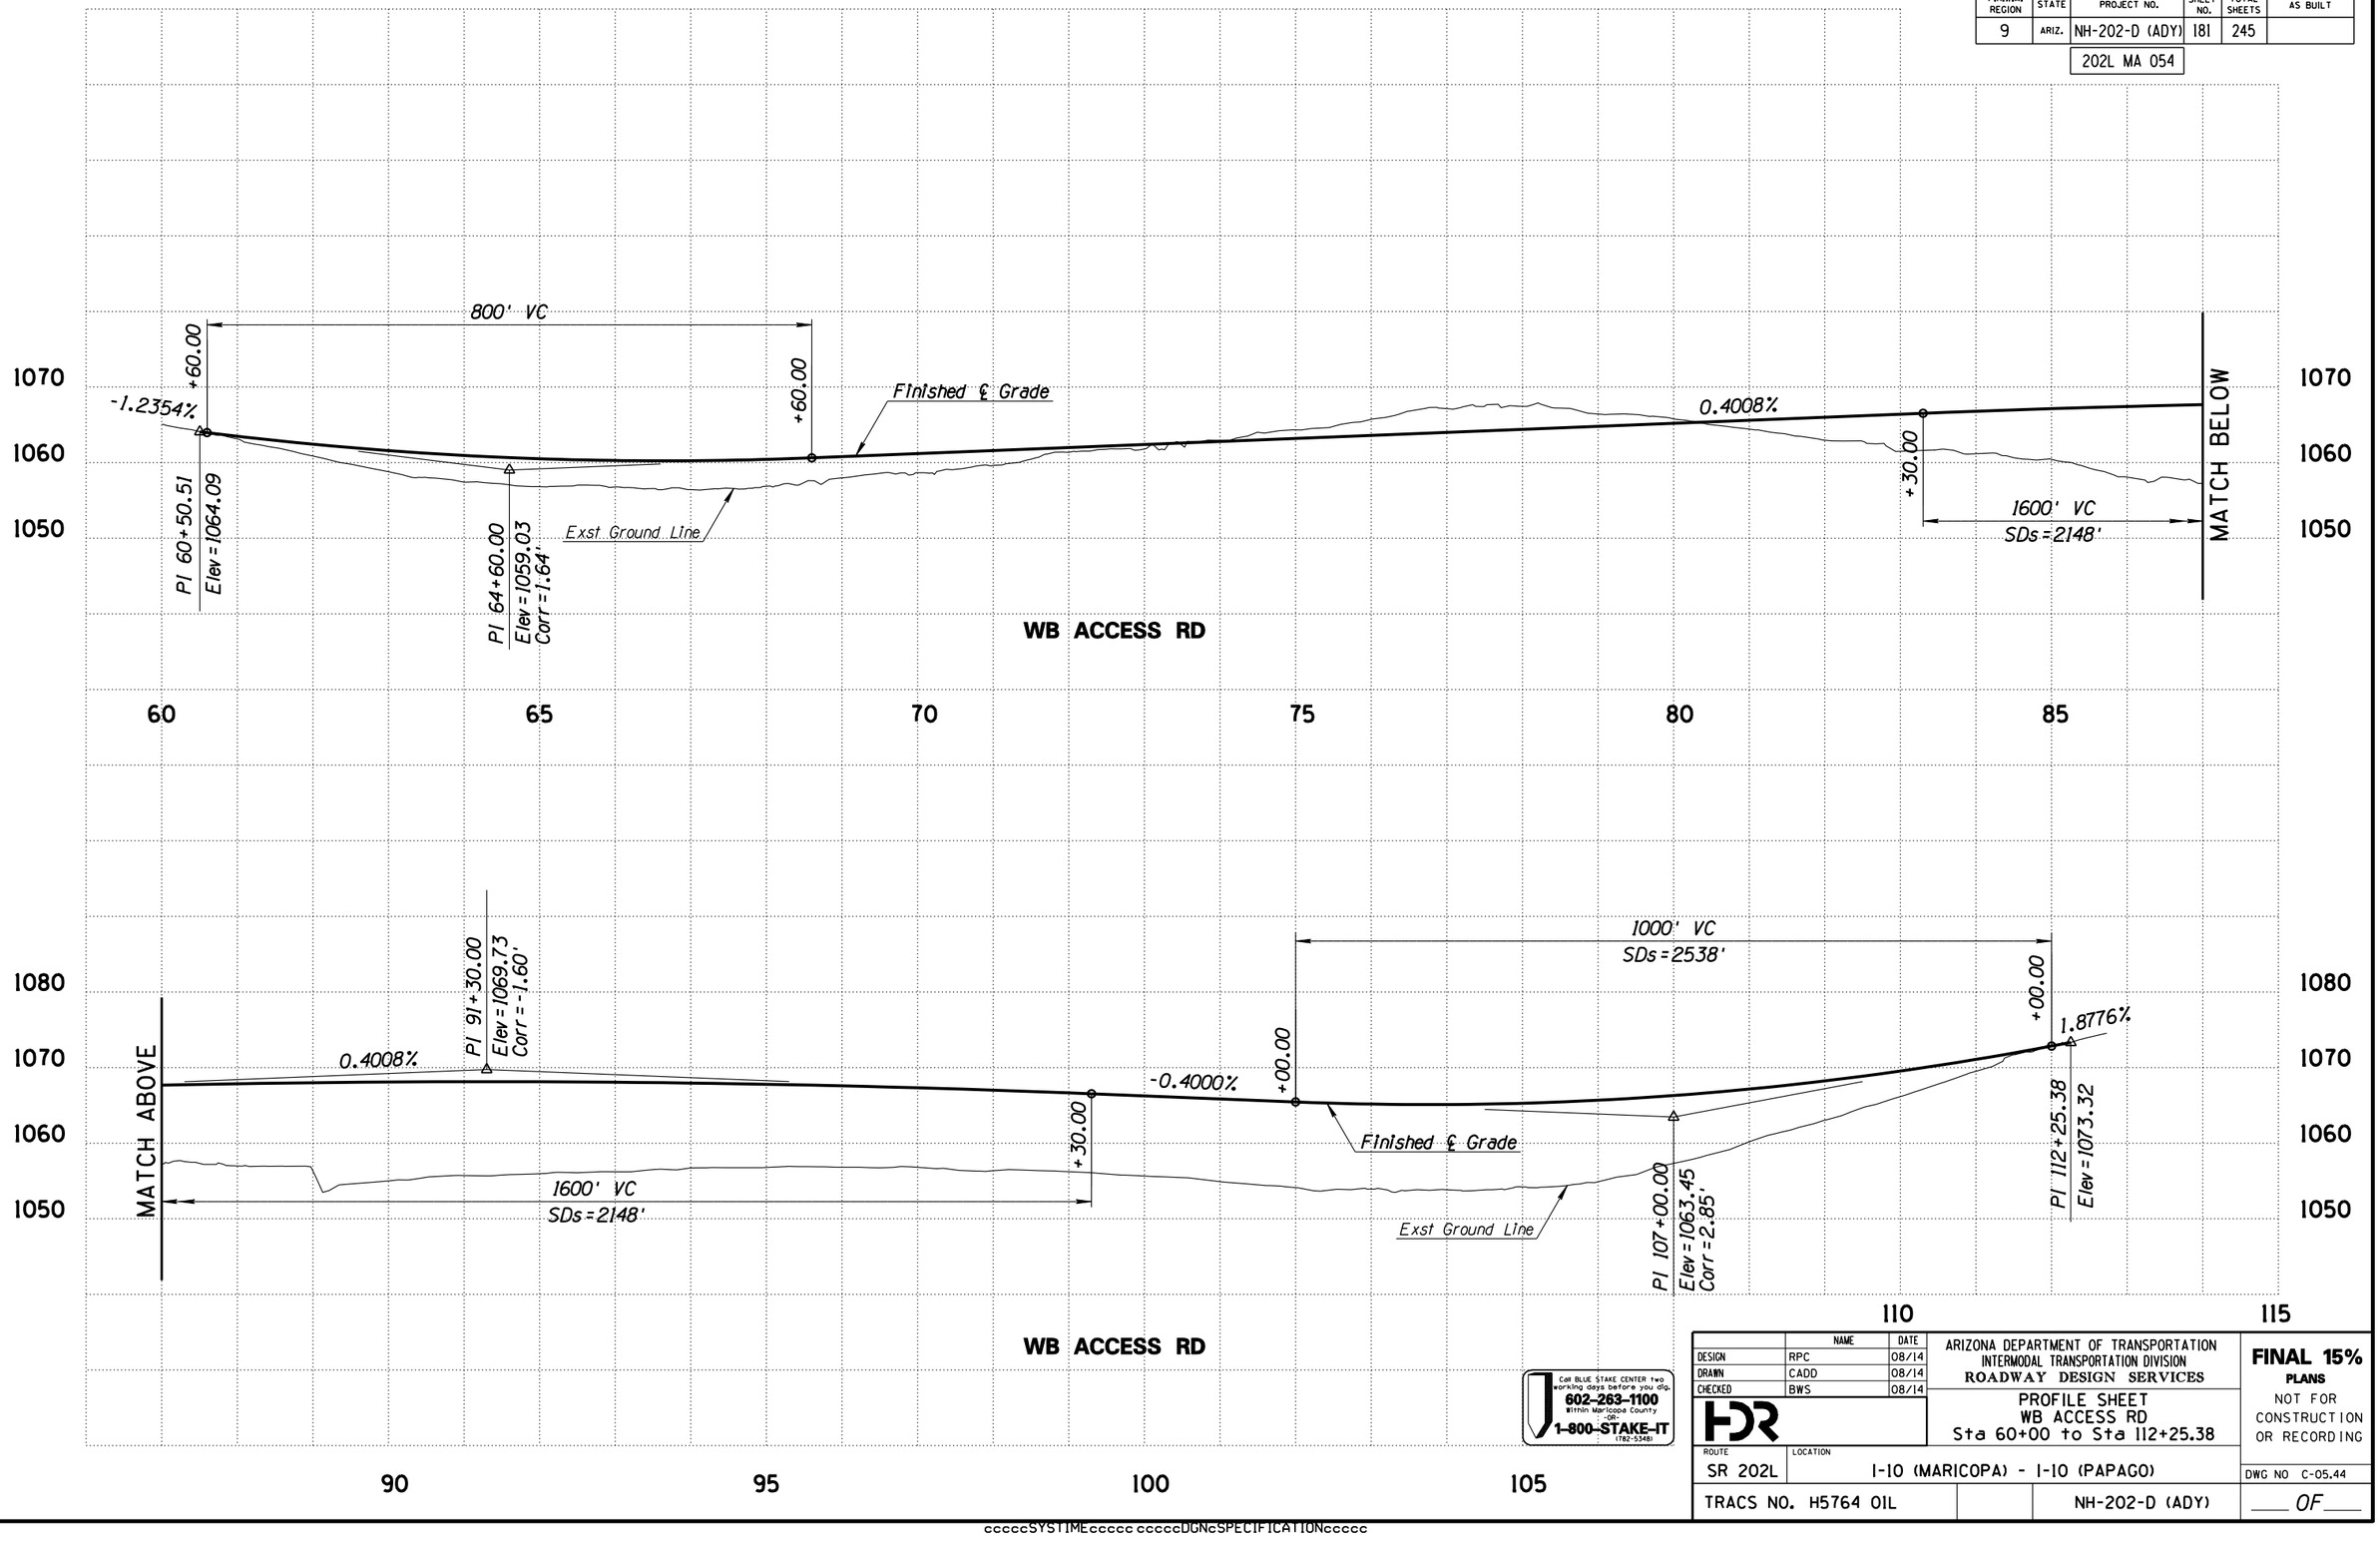

Call BLUE STAKE CENTER two working days before you dig.
602-263-1100
Within Maricopa County
OR
1-800-STAKE-IT
(782-5348)

	NAME	DATE
DESIGN	RPC	08/14
DRAWN	CADD	08/14
CHECKED	BWS	08/14

ARIZONA DEPARTMENT OF TRANSPORTATION
INTERMODAL TRANSPORTATION DIVISION
ROADWAY DESIGN SERVICES

PROFILE SHEET
WB ACCESS RD
Sta 60+00 to Sta 112+25.38

FINAL 15%
PLANS
NOT FOR CONSTRUCTION OR RECORDING

ROUTE	LOCATION	DWG NO
SR 202L	I-10 (MARICOPA) - I-10 (PAPAGO)	C-05.44
TRACS NO. H5764 01L	NH-202-D (ADY)	___ OF ___


FILE NAME: c:\pwworking\phx\d0169640\PR5764W59_R52.DGN PLOT DATE: 8/12/2014 TIME: 10:44:45 AM PLOT SCALE: 1:200 PLOT BY: ahoffman

SURVEY NO. | FINISHED PLANS- | REVISIONS- | LOCATION- | DATE-

ccccSYSTIMEccccc ccccDGNcSPECIFICATIONccccc

F.H.W.A. REGION	STATE	PROJECT NO.	SHEET NO.	TOTAL SHEETS	AS BUILT
9	ARIZ.	NH-202-D (ADY)	182	245	

202L MA 054

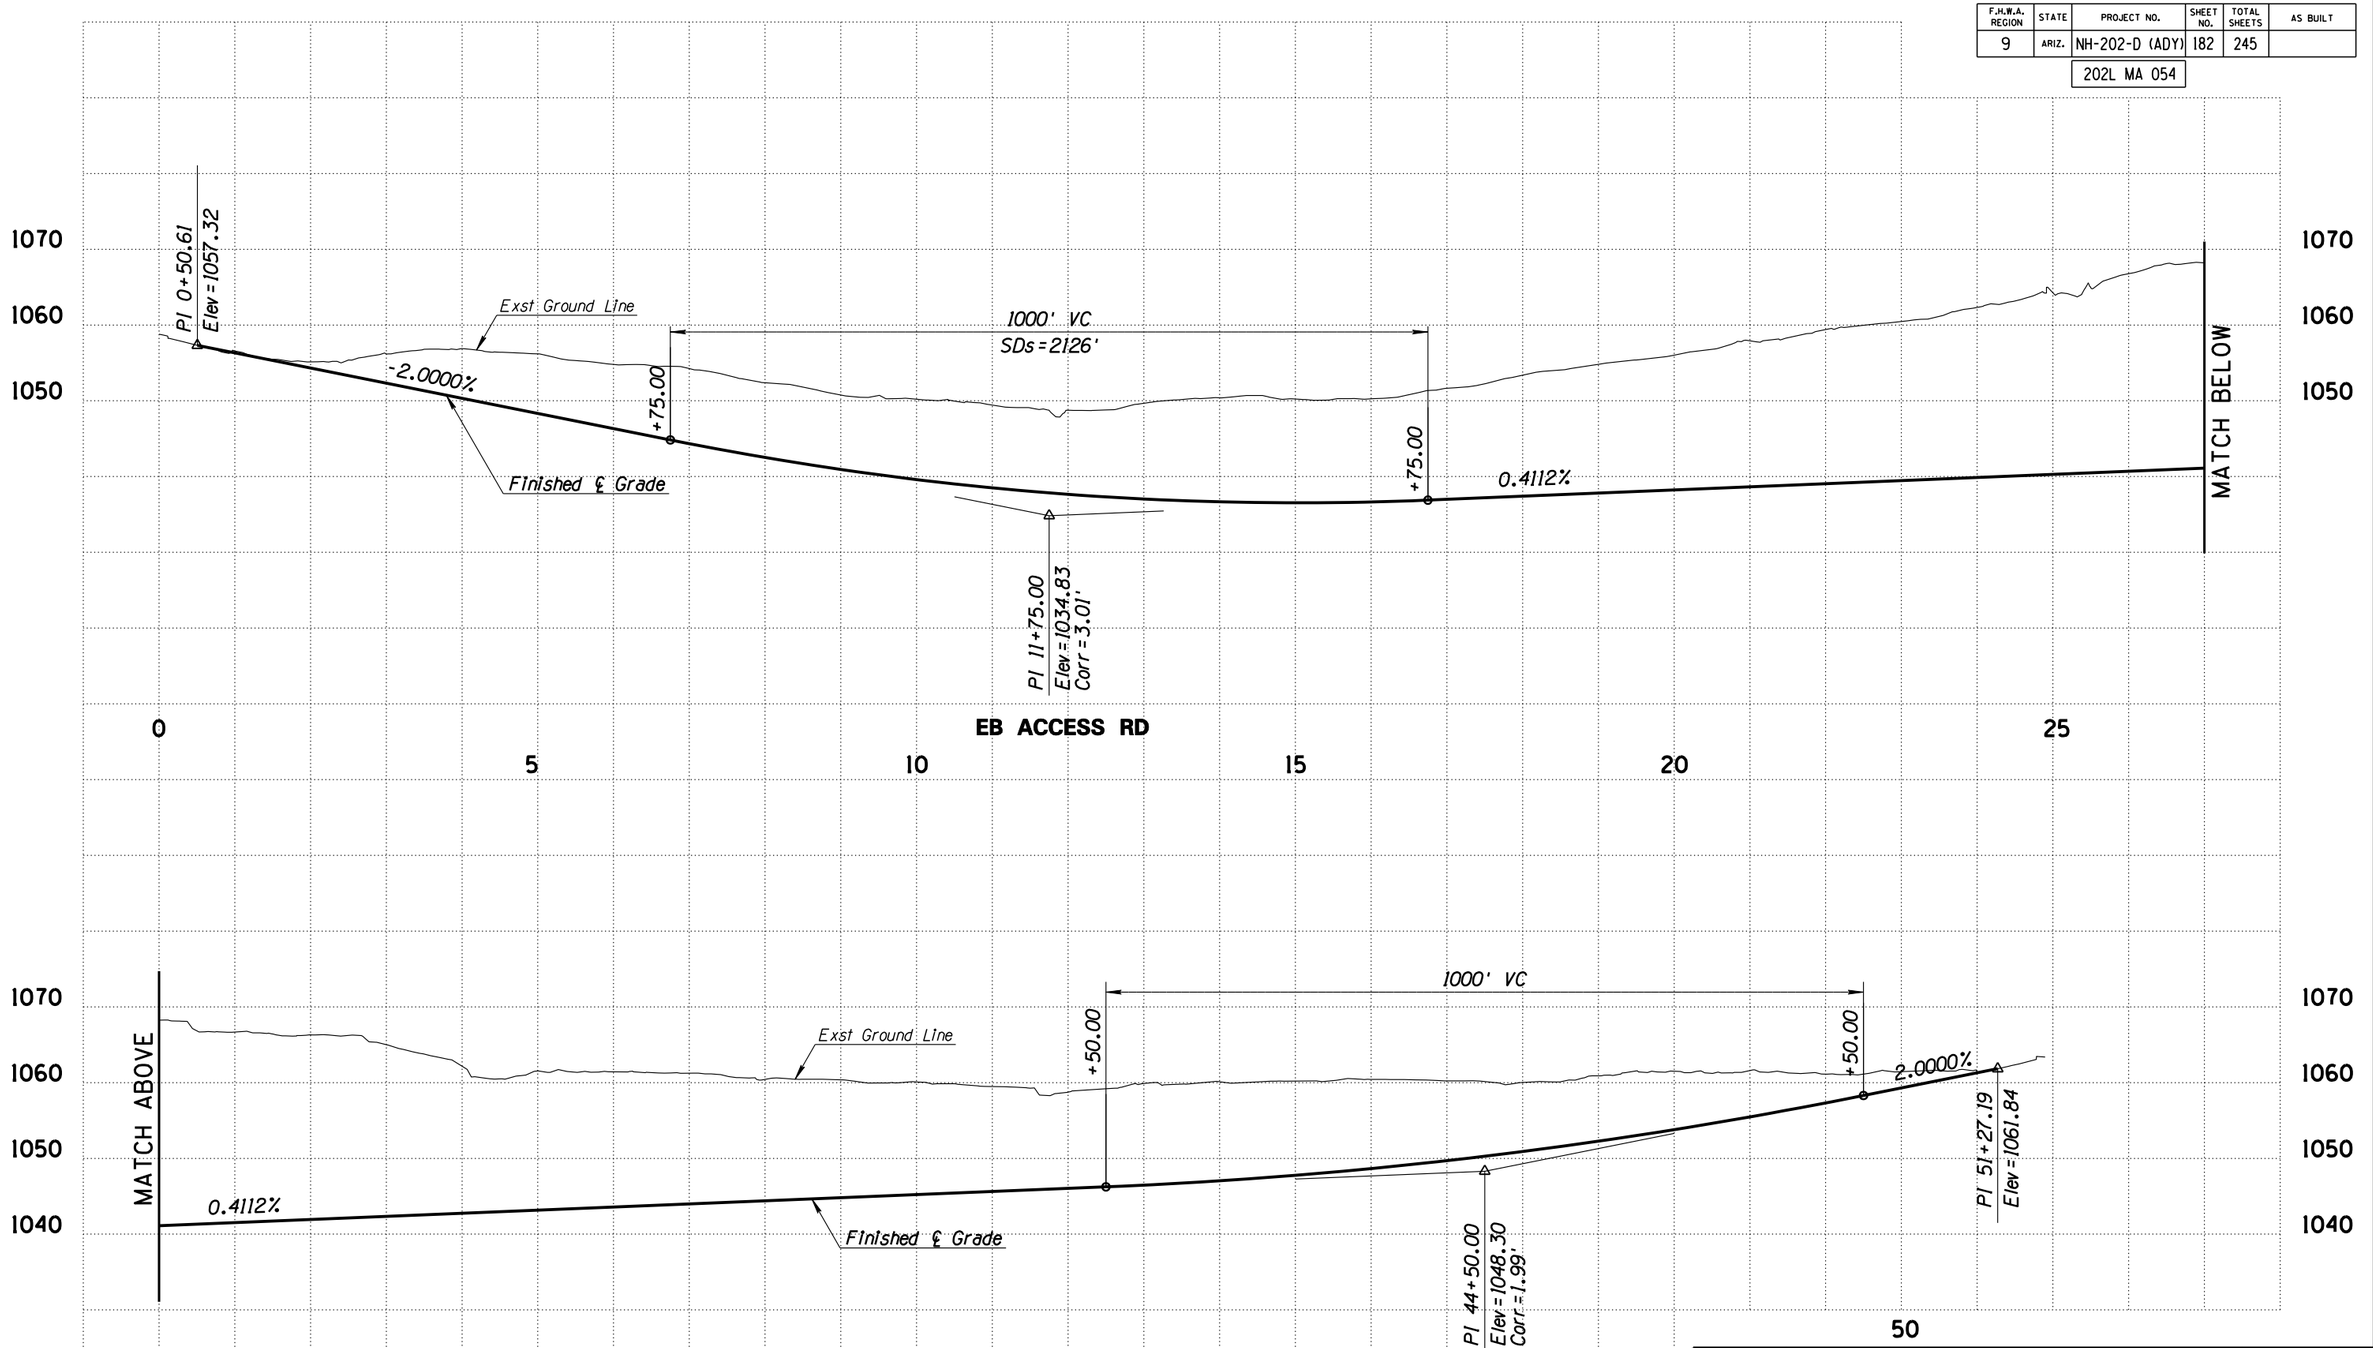

Call BLUE STAKE CENTER two working days before you dig.
602-263-1100
Within Maricopa County
OR
1-800-STAKE-IT
(782-5348)

	NAME	DATE
DESIGN	RPC	08/14
DRAWN	CADD	08/14
CHECKED	BWS	08/14

ARIZONA DEPARTMENT OF TRANSPORTATION
INTERMODAL TRANSPORTATION DIVISION
ROADWAY DESIGN SERVICES

PROFILE SHEET
EB ACCESS RD
Sta 0+00 to Sta 51+27.19

FINAL 15%
PLANS
NOT FOR CONSTRUCTION OR RECORDING


ROUTE	LOCATION	DWG NO
SR 202L	I-10 (MARICOPA) - I-10 (PAPAGO)	C-05.45
TRACS NO. H5764 01L	NH-202-D (ADY)	___ OF ___

FILE NAME: c:\pwworking\phx\d0169640\PR5764W59_R53.DGN PLOT DATE: 8/12/2014 TIME: 10:44:48 AM PLOT SCALE: 1:200 PLOT BY: ahoffman

SURVEY NO. | FINISHED PLANS- | REVISIONS- | LOCATION- | DATE-

ccccSYSTIMEccccc ccccDGNcSPECIFICATIONccccc

F.H.W.A. REGION	STATE	PROJECT NO.	SHEET NO.	TOTAL SHEETS	AS BUILT
9	ARIZ.	NH-202-D (ADY)	183	245	
		202L MA 054			

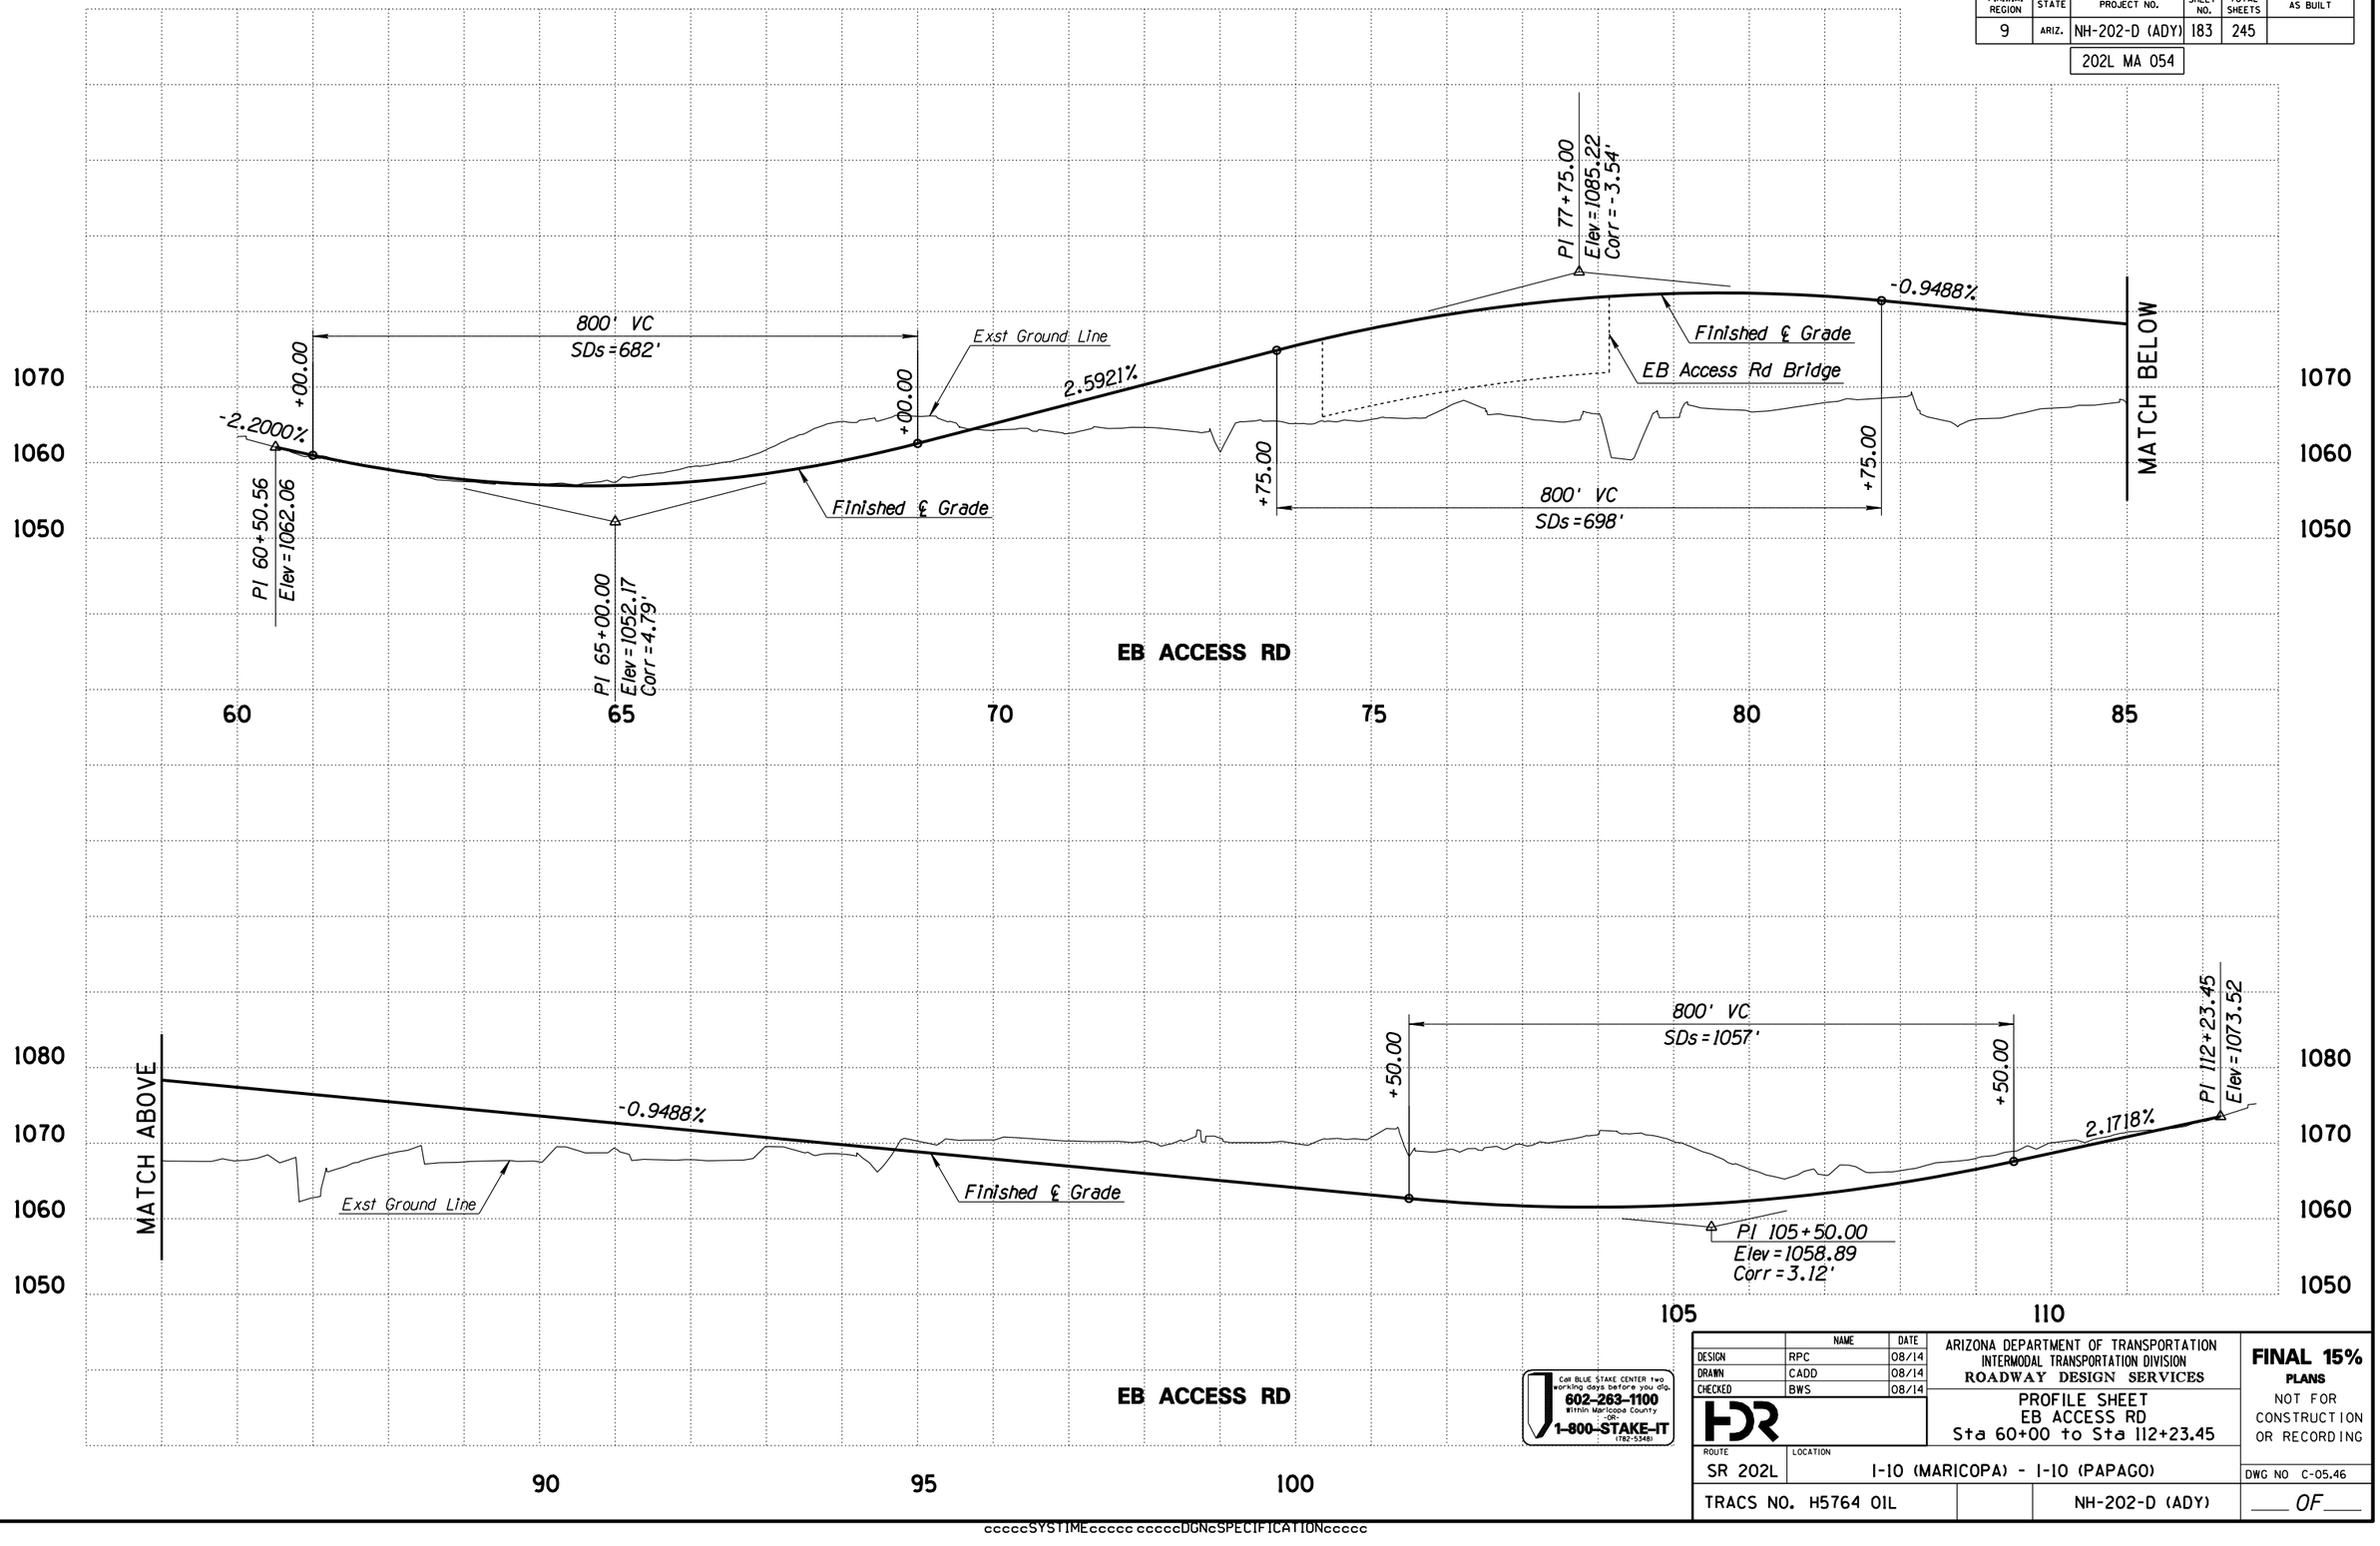

Call BLUE STAKE CENTER two working days before you dig.
602-263-1100
Within Maricopa County
OR
1-800-STAKE-IT
(782-5348)

	NAME	DATE
DESIGN	RPC	08/14
DRAWN	CADD	08/14
CHECKED	BWS	08/14

HDR

ARIZONA DEPARTMENT OF TRANSPORTATION
INTERMODAL TRANSPORTATION DIVISION
ROADWAY DESIGN SERVICES

PROFILE SHEET
EB ACCESS RD
Sta 60+00 to Sta 112+23.45

FINAL 15%
PLANS
NOT FOR CONSTRUCTION OR RECORDING

ROUTE	LOCATION	DWG NO
SR 202L	I-10 (MARICOPA) - I-10 (PAPAGO)	C-05.46


TRACS NO.			SHEET
H5764 01L		NH-202-D (ADY)	___ OF ___

FILE NAME: c:\pwworking\phx\d0169640\PR5764W59_R54.DGN | SURVEY NO. | FINISHED PLANS- | REVISIONS- | LOCATION- | DATE-
PLOT DATE: 8/12/2014 | SURVEY NO. | FINISHED PLANS- | REVISIONS- | LOCATION- | DATE-
TIME: 10:44:51 AM
PLOT SCALE: 1:200
PLOT BY: ahoffman

ccccSYSTIMEcccccc ccccDGNcSPECIFICATIONcccccc

F.H.W.A. REGION	STATE	PROJECT NO.	SHEET NO.	TOTAL SHEETS	AS BUILT
9	ARIZ.	NH-202-D (ADY)	184	245	

202L MA 054

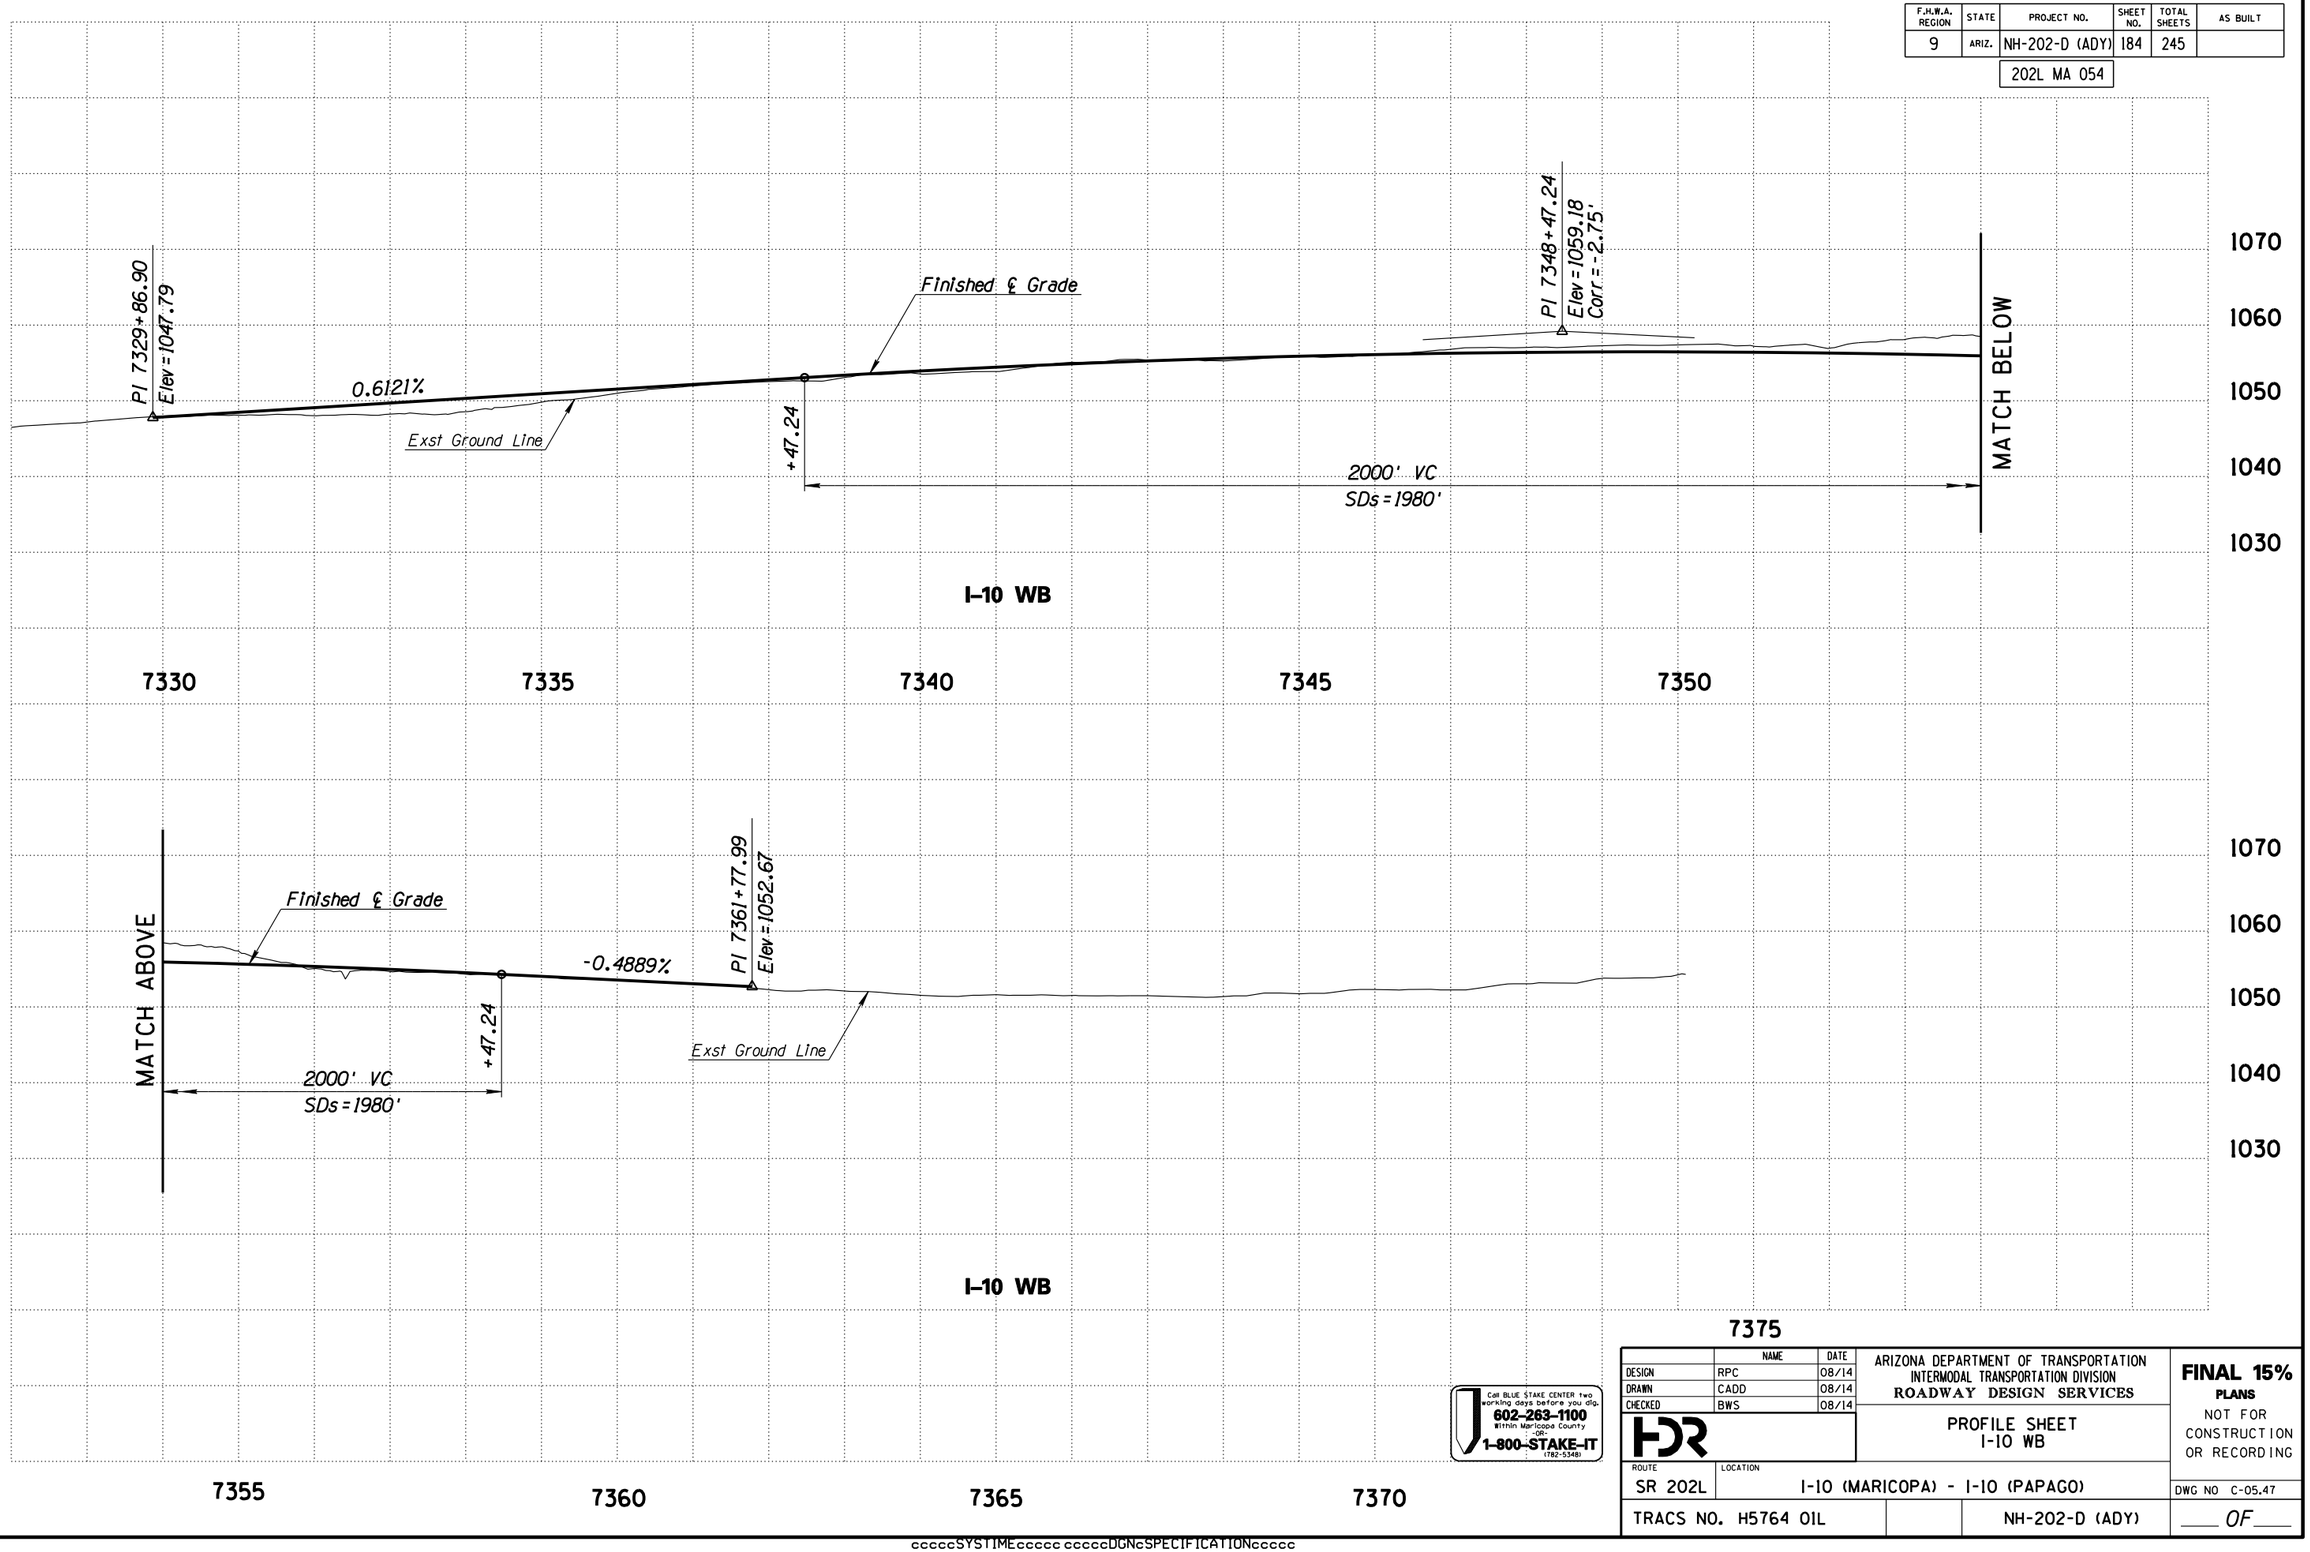

Call BLUE STAKE CENTER two working days before you dig.
602-263-1100
Within Maricopa County
-OR-
1-800-STAKE-IT
(782-5348)

	NAME	DATE
DESIGN	RPC	08/14
DRAWN	CADD	08/14
CHECKED	BWS	08/14

HDR

ARIZONA DEPARTMENT OF TRANSPORTATION
INTERMODAL TRANSPORTATION DIVISION
ROADWAY DESIGN SERVICES

PROFILE SHEET
I-10 WB

FINAL 15%
PLANS
NOT FOR CONSTRUCTION OR RECORDING

ROUTE	LOCATION	DWG NO
SR 202L	I-10 (MARICOPA) - I-10 (PAPAGO)	C-05.47
TRACS NO. H5764 01L	NH-202-D (ADY)	___ OF ___


FILE NAME: c:\pwworking\phx\d0169640\PR5764W59_R56.DGN PLOT DATE: 8/12/2014 TIME: 10:44:55 AM PLOT SCALE: 1:200 PLOT BY: ahoffman

SURVEY NO. | FINISHED PLANS- | REVISIONS- | LOCATION- | DATE-

ccccSYSTIMEccccc ccccDGNcSPECIFICATIONccccc

F.H.W.A. REGION	STATE	PROJECT NO.	SHEET NO.	TOTAL SHEETS	AS BUILT
9	ARIZ.	NH-202-D (ADY)	185	245	

202L MA 054

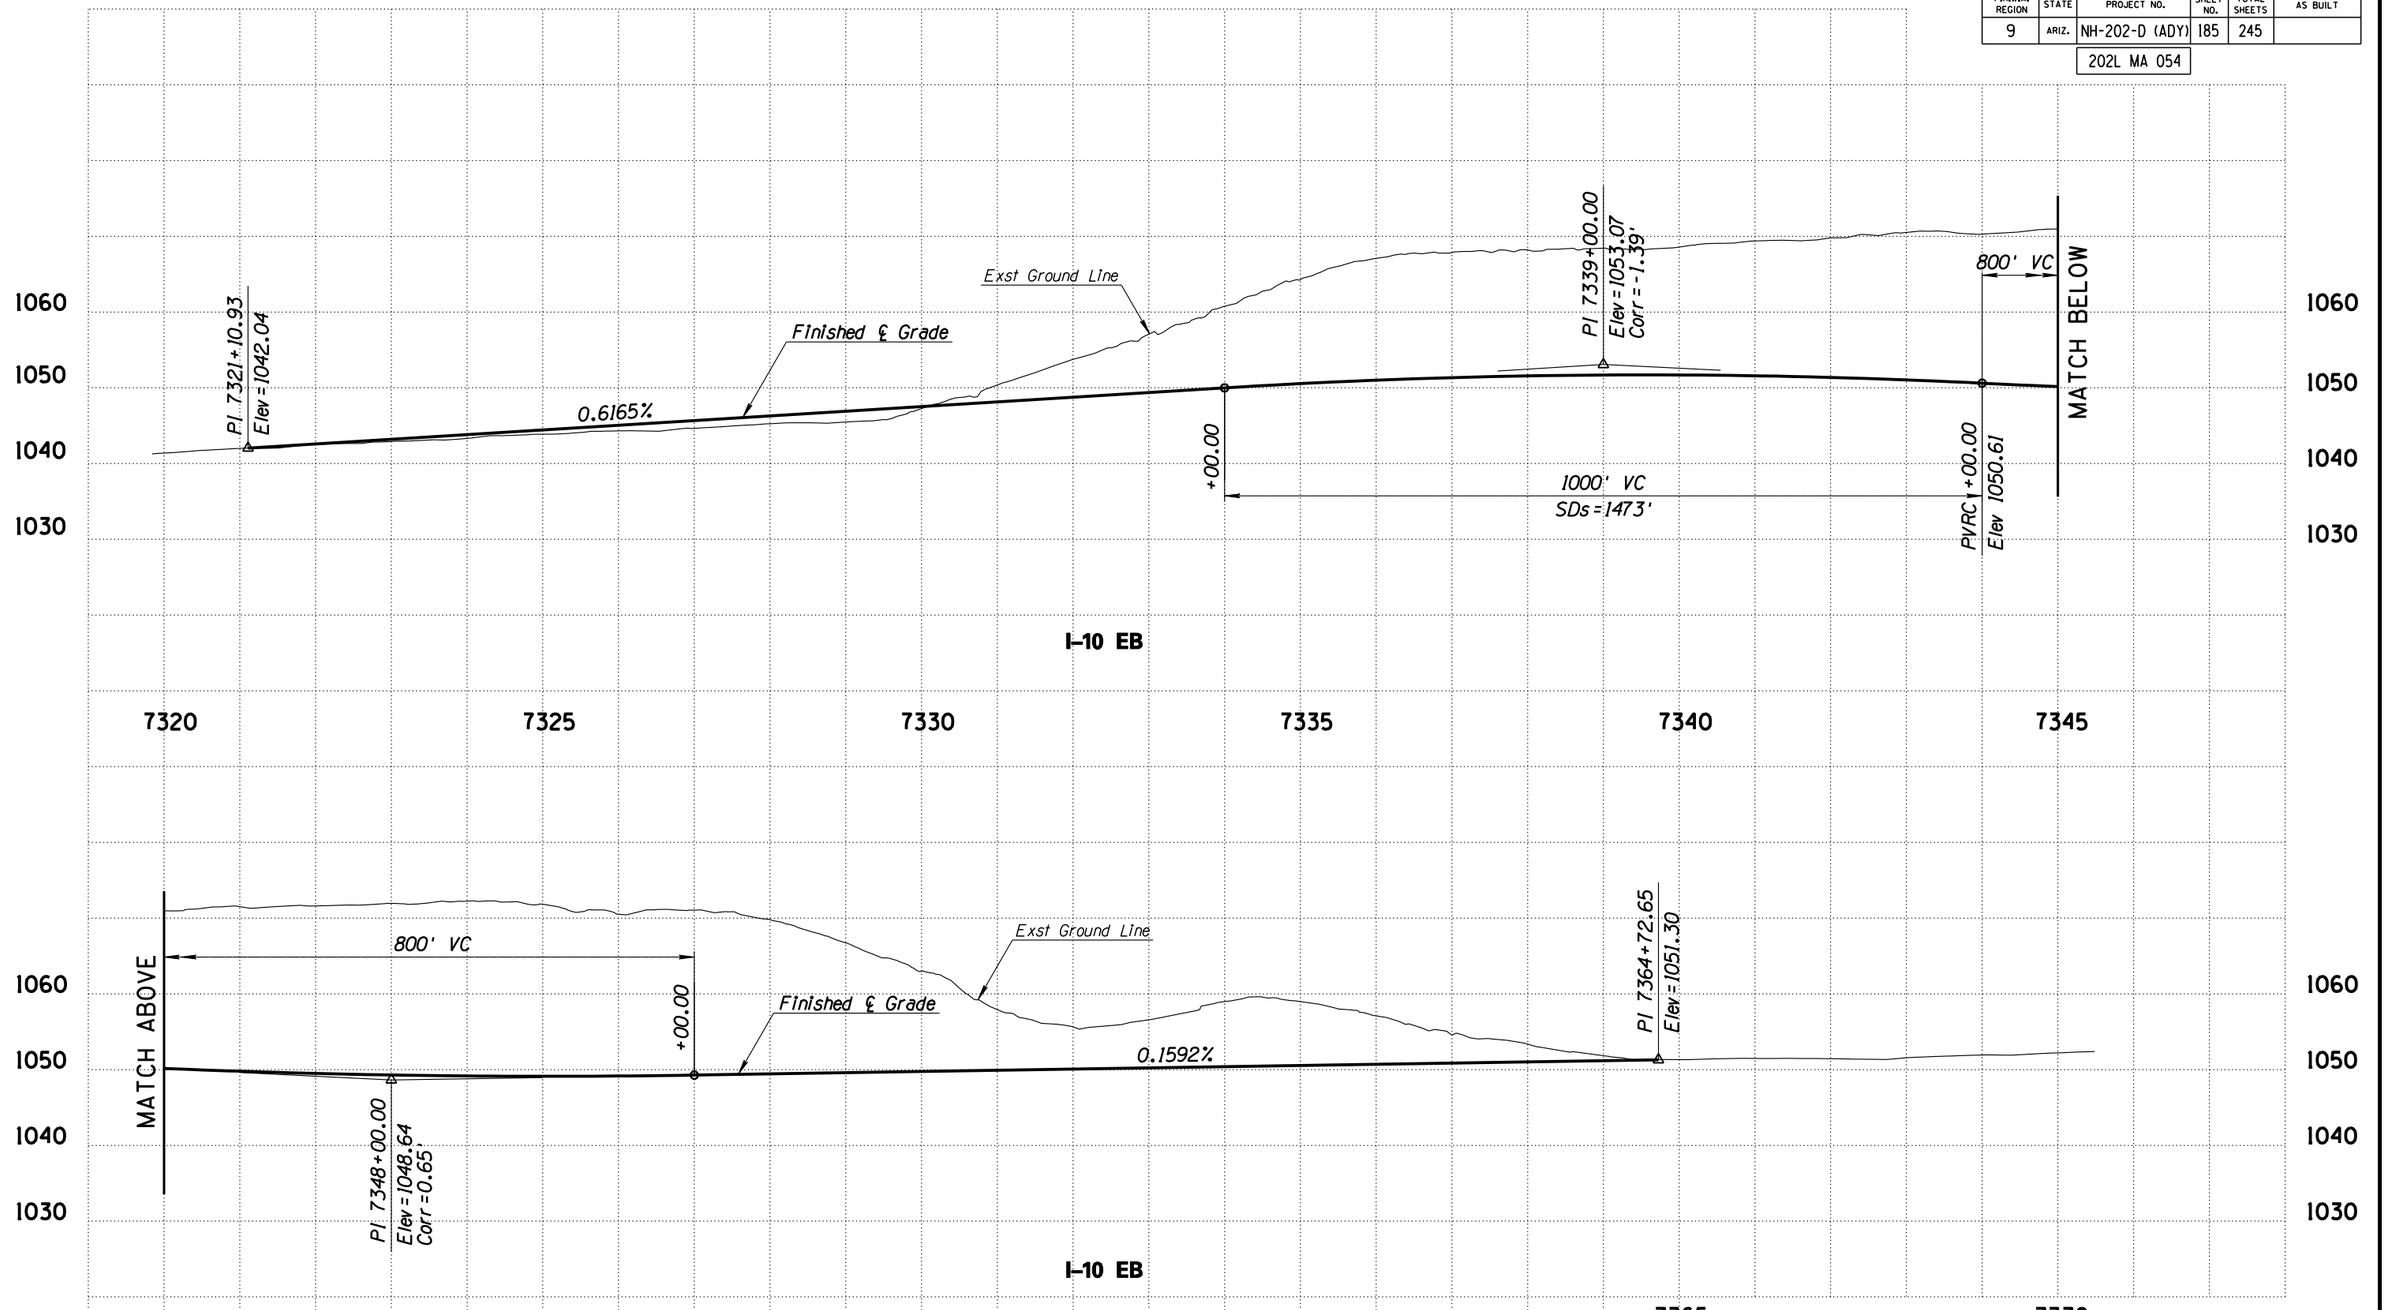

Call BLUE STAKE CENTER two working days before you dig.
602-263-1100
Within Maricopa County
-OR-
1-800-STAKE-IT
(782-5348)

	NAME	DATE
DESIGN	RPC	08/14
DRAWN	CADD	08/14
CHECKED	BWS	08/14

HDR

ARIZONA DEPARTMENT OF TRANSPORTATION
INTERMODAL TRANSPORTATION DIVISION
ROADWAY DESIGN SERVICES

PROFILE SHEET
I-10 EB

FINAL 15%
PLANS
NOT FOR CONSTRUCTION OR RECORDING


ROUTE	LOCATION	DWG NO
SR 202L	I-10 (MARICOPA) - I-10 (PAPAGO)	C-05.48
TRACS NO. H5764 01L	NH-202-D (ADY)	___ OF ___

FILE NAME: c:\pwworking\phx\d0169640\PR5764W59_R57.DGN PLOT DATE: 8/12/2014 TIME: 10:44:58 AM PLOT SCALE: 1:200 PLOT BY: ahoffman

SURVEY NO. | FINISHED PLANS- | REVISIONS- | LOCATION- | DATE-


ccccSYSTIMEccccc ccccDGNcSPECIFICATIONccccc

F.H.W.A. REGION	STATE	PROJECT NO.	SHEET NO.	TOTAL SHEETS	AS BUILT
9	ARIZ.	NH-202-D (ADY)	186	245	
		202L MA 054			

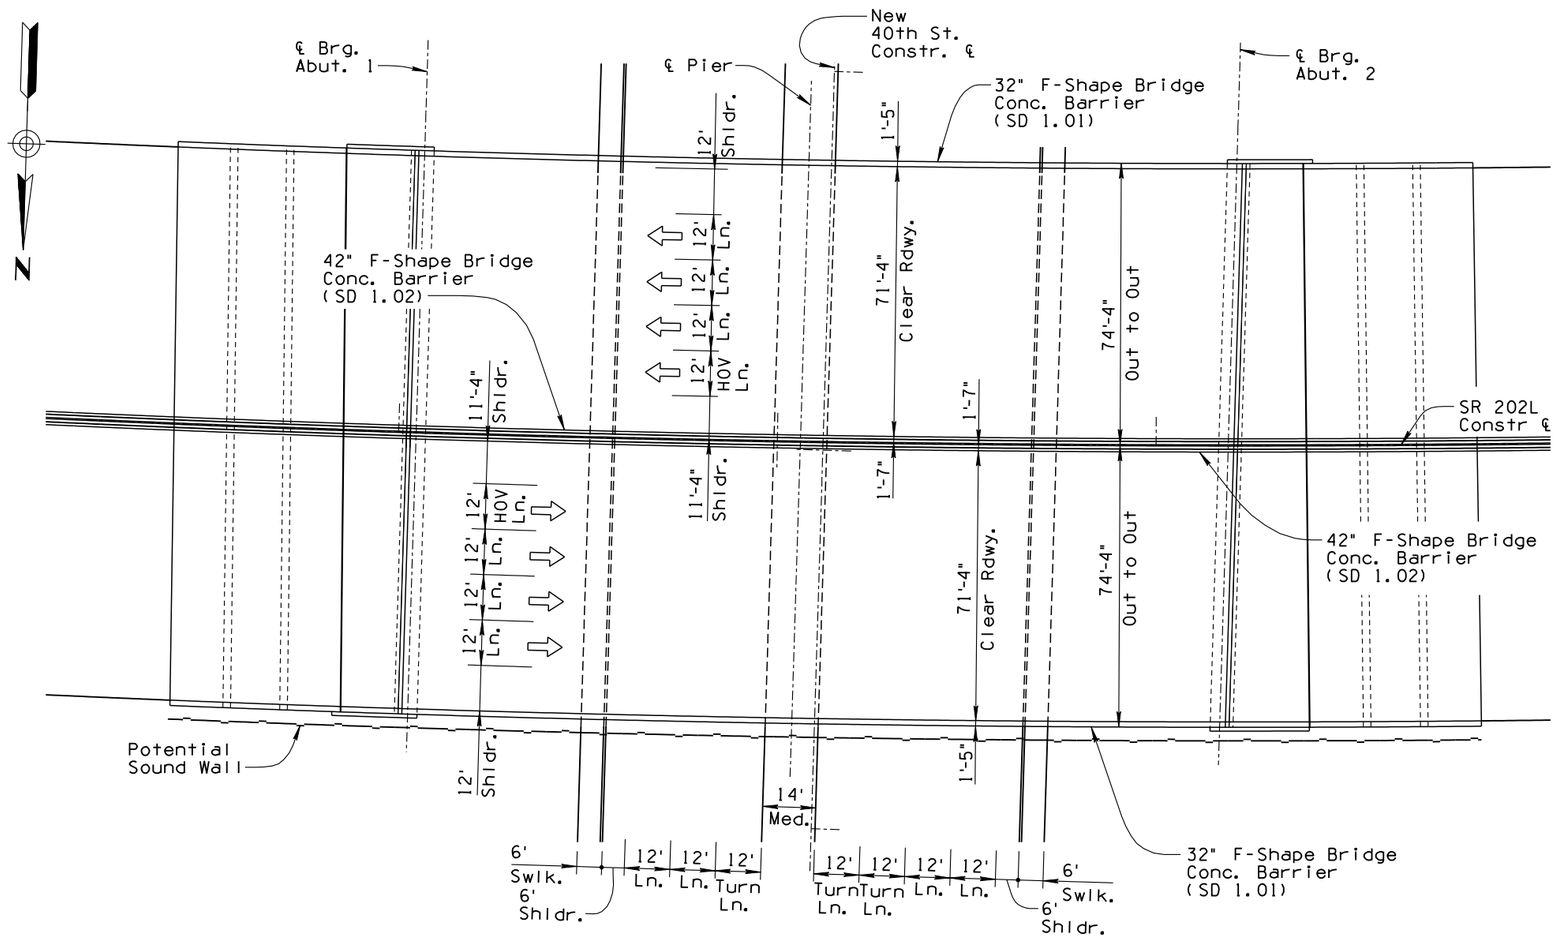

PLAN

Scale: 1" =20'
Skew = 2°00'00" Rt.

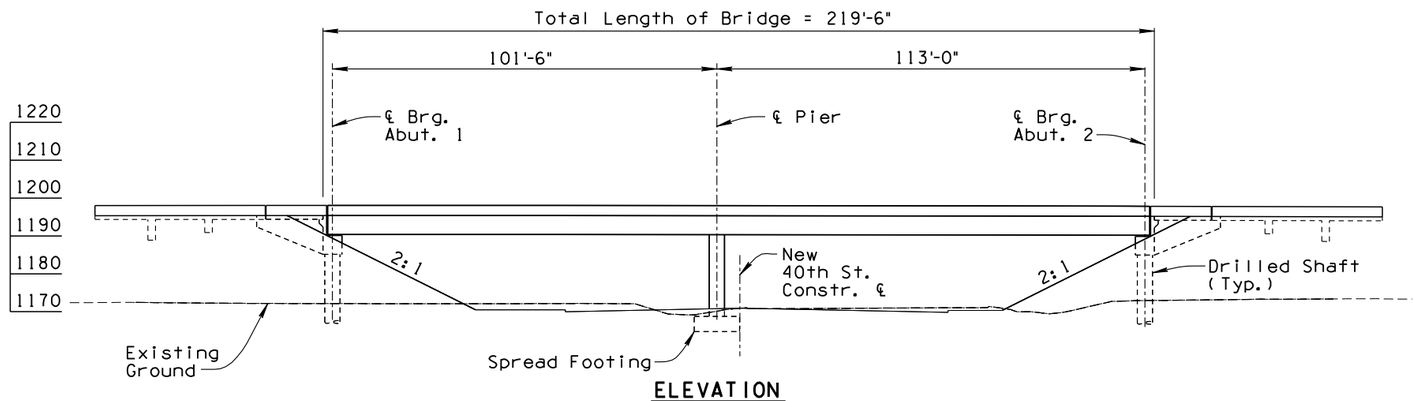

ELEVATION

	NAME	DATE
DESIGN	JPH	08-14
DRAWN	JW	08-14
CHECKED	TMS	08-14

HDR Engineering, Inc.

ARIZONA DEPARTMENT OF TRANSPORTATION
INTERMODAL TRANSPORTATION DIVISION
BRIDGE GROUP

40th STREET TIOP

FINAL 15%
PLANS
NOT FOR CONSTRUCTION OR RECORDING

CALL TWO WORKING DAYS BEFORE YOU DIG
1-800-STAKE-IT
1-800-782-5348
ARIZONA BLUE STAKE

202L			LOCATION I-10 (MARICOPA) - I-10 (PAPAGO)
ROUTE	MILEPOST	STRUCTURE NO.	

DWG NO S-01.01

TRACS NO. H5764 01L | NH-202-D (ADY) | ___ OF ___


FILE NAME: c:\pwworking\phx\d0163705\ST5764IDCR01.dgn | PLOT DATE: 8/12/2014 | TIME: 10:45:01 AM | PLOT SCALE: 1:40 | PLOT BY: ahoffman

SURVEY NO. | FINISHED PLANS- | REVISIONS- | LOCATION- | DATE-

ccccSYSTIMEccccc ccccDGNcSPECIFICATIONccccc


F.H.W.A. REGION	STATE	PROJECT NO.	SHEET NO.	TOTAL SHEETS	AS BUILT
9	ARIZ.	NH-202-D (ADY)	187	245	

202L MA 054

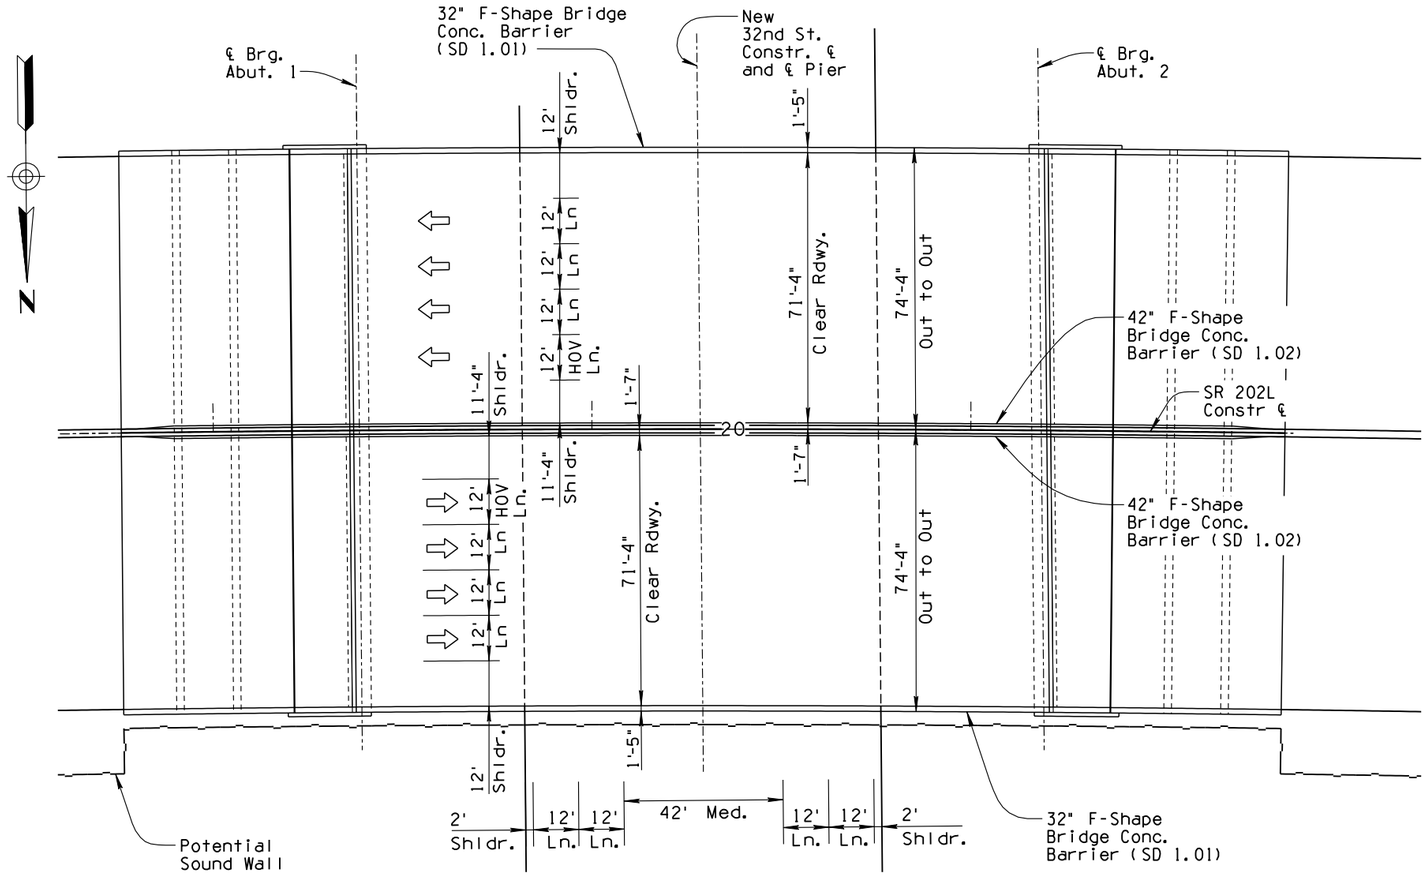

PLAN

Scale: 1"=20'
Skew = 1°00'00" Lt.

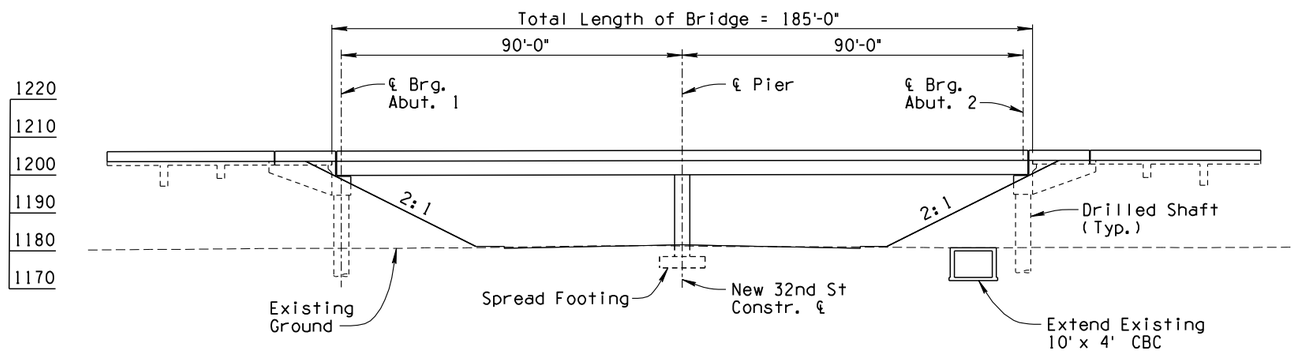

ELEVATION

	NAME	DATE
DESIGN	JPH	08-14
DRAWN	JW	08-14
CHECKED	TMS	08-14

HDR Engineering, Inc.

ARIZONA DEPARTMENT OF TRANSPORTATION
INTERMODAL TRANSPORTATION DIVISION
BRIDGE GROUP

32nd STREET OVERPASS

ROUTE	MILEPOST	STRUCTURE NO.	LOCATION
202L			I-10 (MARICOPA) - I-10 (PAPAGO)

TRACS NO. H5764 01L

NH-202-D (ADY)

FINAL 15%
PLANS
NOT FOR CONSTRUCTION OR RECORDING

DWG NO S-01.02

___ OF ___

CALL TWO WORKING DAYS BEFORE YOU DIG
1-800-STAKE-IT
1-800-782-5348
ARIZONA BLUE STAKE


FILE NAME: c:\pwworking\phx\d0163705\ST5764IDCR02.dgn PLOT DATE: 8/12/2014 TIME: 10:45:04 AM PLOT SCALE: 1:40 PLOT BY: ahoffman

SURVEY NO. | FINISHED PLANS- | REVISIONS- | LOCATION- | DATE-

cccccSYSTIMEccccc ccccDGNcSPECIFICATIONccccc


F.H.W.A. REGION	STATE	PROJECT NO.	SHEET NO.	TOTAL SHEETS	AS BUILT
9	ARIZ.	NH-202-D (ADY)	188	245	

202L MA 054

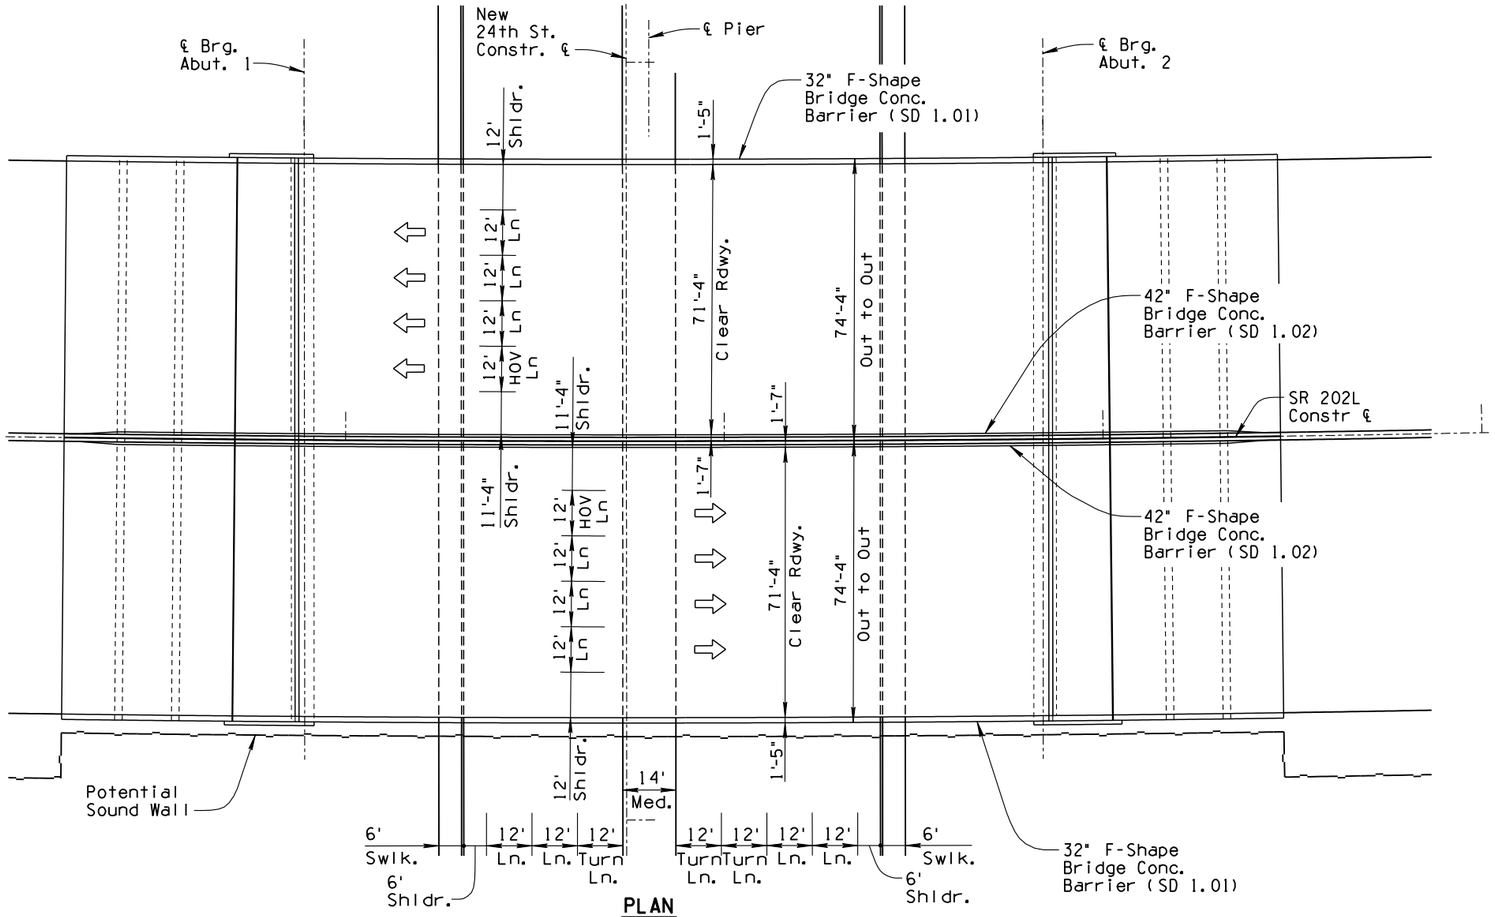

PLAN

Scale: 1"=20'
Skew = 0°00'00"

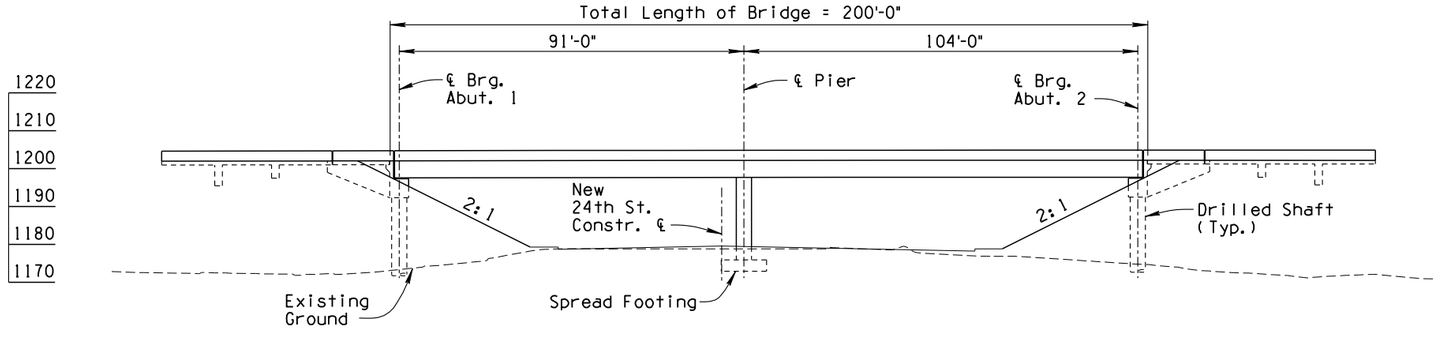

ELEVATION

	NAME	DATE
DESIGN	JPH	08-14
DRAWN	JW	08-14
CHECKED	TMS	08-14

HDR Engineering, Inc.

ARIZONA DEPARTMENT OF TRANSPORTATION
INTERMODAL TRANSPORTATION DIVISION
BRIDGE GROUP

24th STREET TIOP

LOCATION: I-10 (MARICOPA) - I-10 (PAPAGO)

202L ROUTE	MILEPOST	STRUCTURE NO.

TRACS NO. H5764 01L

NH-202-D (ADY)

FINAL 15%
PLANS
NOT FOR CONSTRUCTION OR RECORDING

DWG NO S-01.03


___ OF ___

CALL TWO WORKING DAYS BEFORE YOU DIG
1-800-STAKE-IT
1-800-782-5348
ARIZONA BLUE STAKE

FILE NAME: c:\pwworking\phx\d0163705\ST5764IDCR03.dgn | SURVEY NO. | FINISHED PLANS- | REVISIONS- | LOCATION- | DATE-
PLOT SCALE: 1:40 | PLOT BY: ahoffman
PLOT DATE: 8/12/2014 | TIME: 10:45:07 AM


ccccSYSTIMEcccccccccDGNcSPECIFICATIONcccccc

F.H.W.A. REGION	STATE	PROJECT NO.	SHEET NO.	TOTAL SHEETS	AS BUILT
9	ARIZ.	NH-202-D (ADY)	189	245	
		202L MA 054			

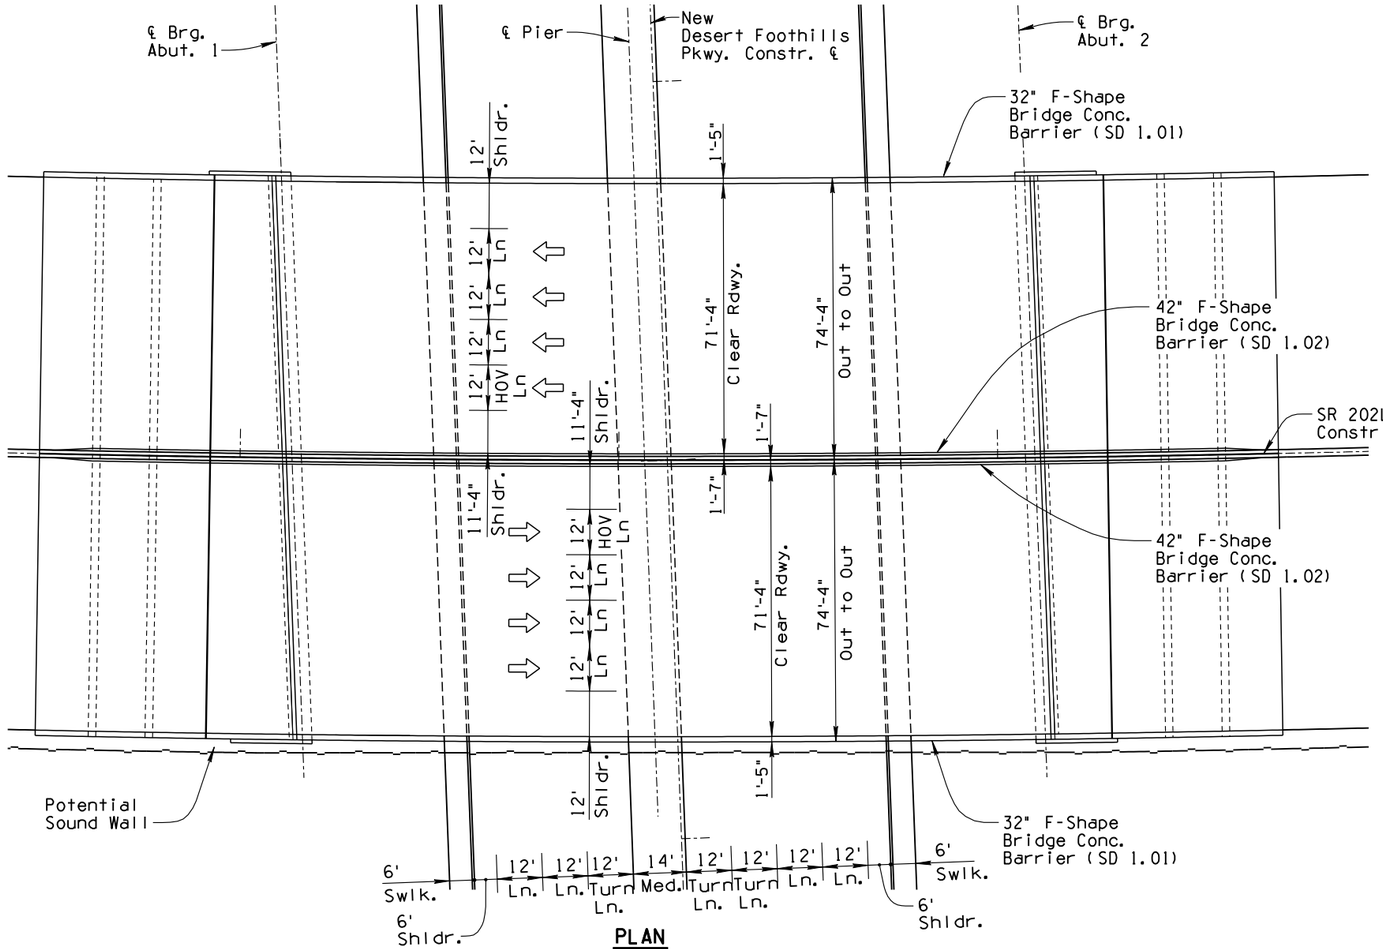

PLAN

Scale: 1"=20'
Skew = 2°00'00" Lt.

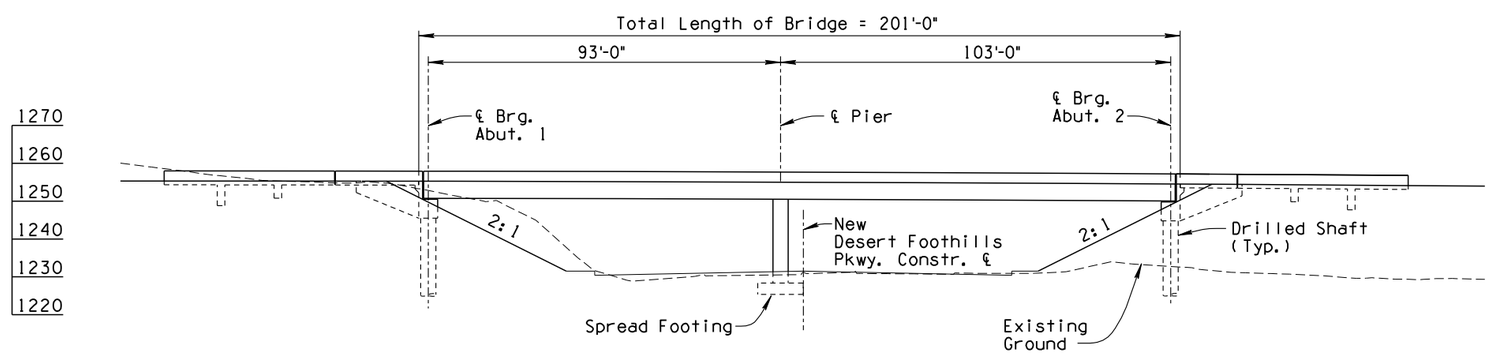

ELEVATION

	NAME	DATE
DESIGN	JPH	08-14
DRAWN	JW	08-14
CHECKED	TMS	08-14

HDR Engineering, Inc.

ARIZONA DEPARTMENT OF TRANSPORTATION
INTERMODAL TRANSPORTATION DIVISION
BRIDGE GROUP

DESERT FOOTHILLS PARKWAY TIOP

ROUTE	MILEPOST	STRUCTURE NO.	LOCATION
202L			I-10 (MARICOPA) - I-10 (PAPAGO)

TRACS NO. H5764 01L | NH-202-D (ADY)

FINAL 15%
PLANS
NOT FOR CONSTRUCTION OR RECORDING

DWG NO S-01.04

___ OF ___


CALL TWO WORKING DAYS BEFORE YOU DIG
1-800-STAKE-IT
1-800-782-5348
ARIZONA BLUE STAKE

FILE NAME: c:\pwworking\phx\d0163705\ST5764IDCR04.dgn | PLOT DATE: 8/12/2014 | TIME: 10:45:10 AM | PLOT SCALE: 1:40 | PLOT BY: ahoffman
SURVEY NO. | FINISHED PLANS- | REVISIONS- | LOCATION- | DATE-

ccccSYSTIMEccccc ccccDGNcSPECIFICATIONcccc


F.H.W.A. REGION	STATE	PROJECT NO.	SHEET NO.	TOTAL SHEETS	AS BUILT
9	ARIZ.	NH-202-D (ADY)	190	245	

202L MA 054

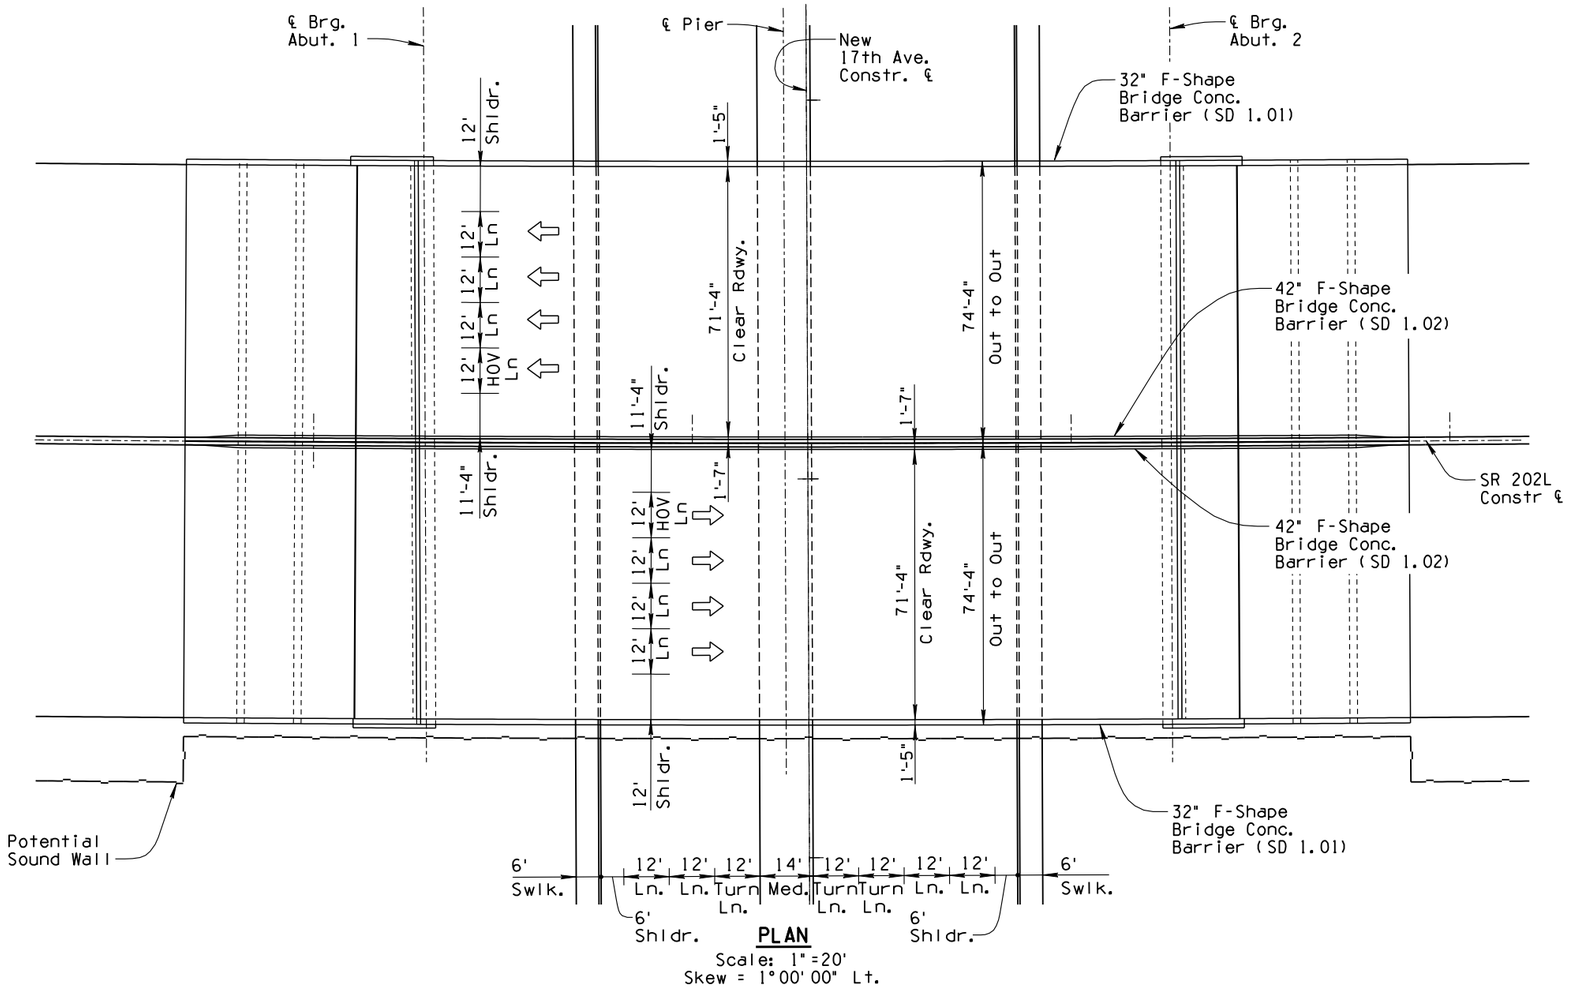

PLAN

Scale: 1"=20'
Skew = 1°00'00" Lt.

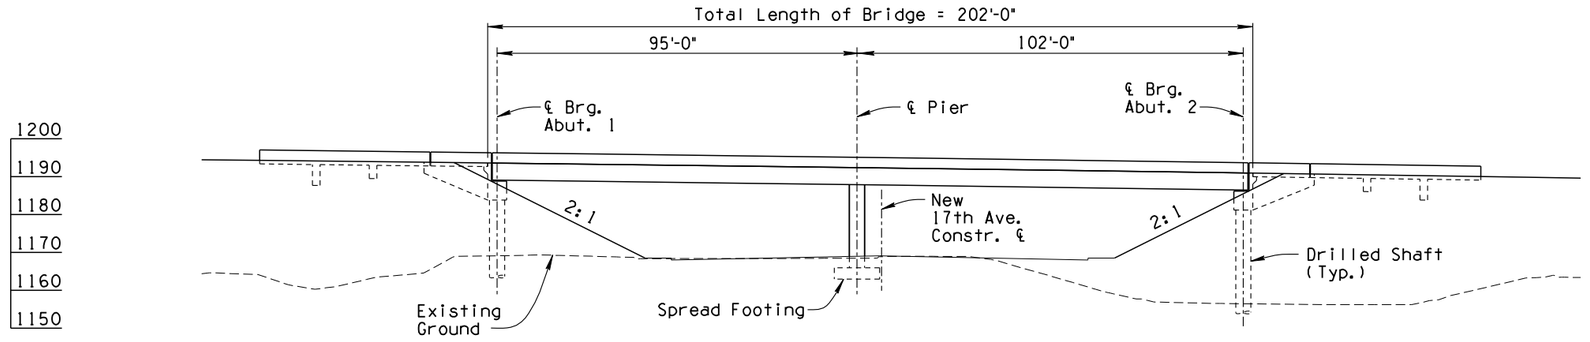

ELEVATION

CALL TWO WORKING DAYS BEFORE YOU DIG
1-800-STAKE-IT
1-800-782-5348
ARIZONA BLUE STAKE

	NAME	DATE
DESIGN	JPH	08-14
DRAWN	JW	08-14
CHECKED	TMS	08-14

HDR Engineering, Inc.

ARIZONA DEPARTMENT OF TRANSPORTATION
INTERMODAL TRANSPORTATION DIVISION
BRIDGE GROUP

17th AVENUE TIOP

LOCATION: I-10 (MARICOPA) - I-10 (PAPAGO)

ROUTE	MILEPOST	STRUCTURE NO.
202L		

TRACS NO. H5764 01L

NH-202-D (ADY)

FINAL 15%
PLANS
NOT FOR CONSTRUCTION OR RECORDING

DWG NO S-01.05


___ OF ___

FILE NAME: c:\pwworking\phx\d0163705\ST5764IDCR05.dgn
SURVEY NO. | FINISHED PLANS- | REVISIONS- | LOCATION- | DATE-
PLOT DATE: 8/12/2014 TIME: 10:45:13 AM PLOT SCALE: 1:40 PLOT BY: ahoffman
SURVEY NO. | FINISHED PLANS- | REVISIONS- | LOCATION- | DATE-

ccccSYSTIMEccccc cccccDGNcSPECIFICATIONccccc


F.H.W.A. REGION	STATE	PROJECT NO.	SHEET NO.	TOTAL SHEETS	AS BUILT
9	ARIZ.	NH-202-D (ADY)	191	245	

202L MA 054

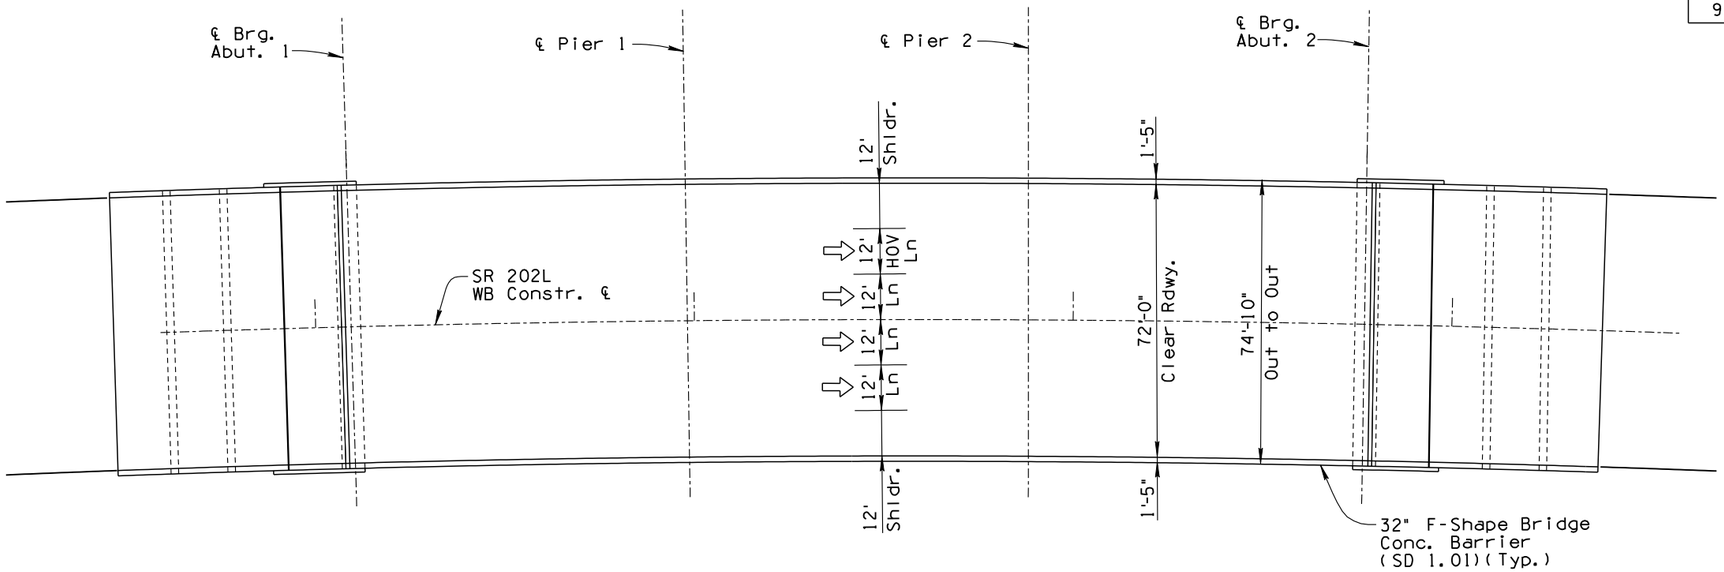

PLAN

Scale: 1"=20'
Skew = 0°00'00"

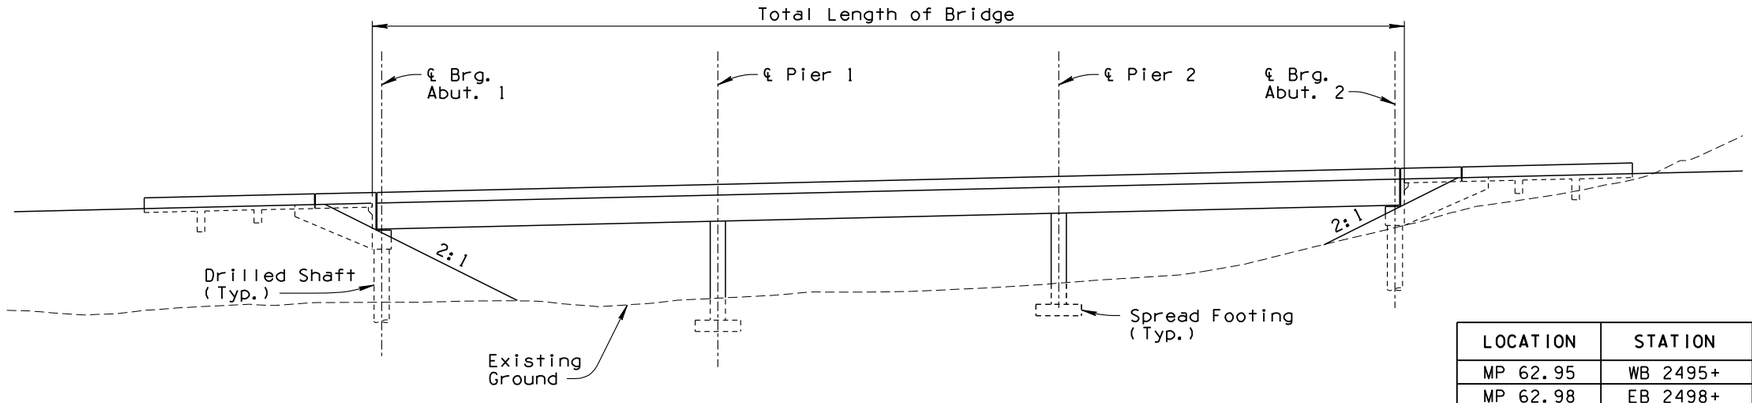

ELEVATION

LOCATION	STATION	BRIDGE LENGTH	WIDTH
MP 62.95	WB 2495+	277'-6	74'-10"
MP 62.98	EB 2498+	358'-6	74'-10"
MP 65.79	WB 2645+	282'-6	74'-10"
MP 65.79	EB 2647+	307'-6	74'-10"

	NAME	DATE
DESIGN	JPH	08-14
DRAWN	JW	08-14
CHECKED	TMS	08-14

HDR Engineering, Inc.

ARIZONA DEPARTMENT OF TRANSPORTATION
INTERMODAL TRANSPORTATION DIVISION
BRIDGE GROUP

MULTI-USE OP
TYPICAL 3 SPAN

FINAL 15%
PLANS
NOT FOR CONSTRUCTION OR RECORDING

CALL TWO WORKING DAYS BEFORE YOU DIG
1-800-STAKE-IT
1-800-782-5348
ARIZONA BLUE STAKE

202L			LOCATION: I-10 (MARICOPA) - I-10 (PAPAGO)
ROUTE	MILEPOST	STRUCTURE NO.	

DWG NO S-01.06

TRACS NO. H5764 01L | NH-202-D (ADY) | ___ OF ___


FILE NAME: c:\pwworking\phx\d0163705\ST5764IDCR06.dgn PLOT DATE: 8/12/2014 TIME: 10:45:16 AM PLOT SCALE: 1:40 PLOT BY: ahoffman

SURVEY NO.	FINISHED PLANS-	REVISIONS-	LOCATION-	DATE-

ccccc SYSTIME ccccc ccccc DGN c SPECIFICATION ccccc


F.H.W.A. REGION	STATE	PROJECT NO.	SHEET NO.	TOTAL SHEETS	AS BUILT
9	ARIZ.	NH-202-D (ADY)	192	245	

202L MA 054

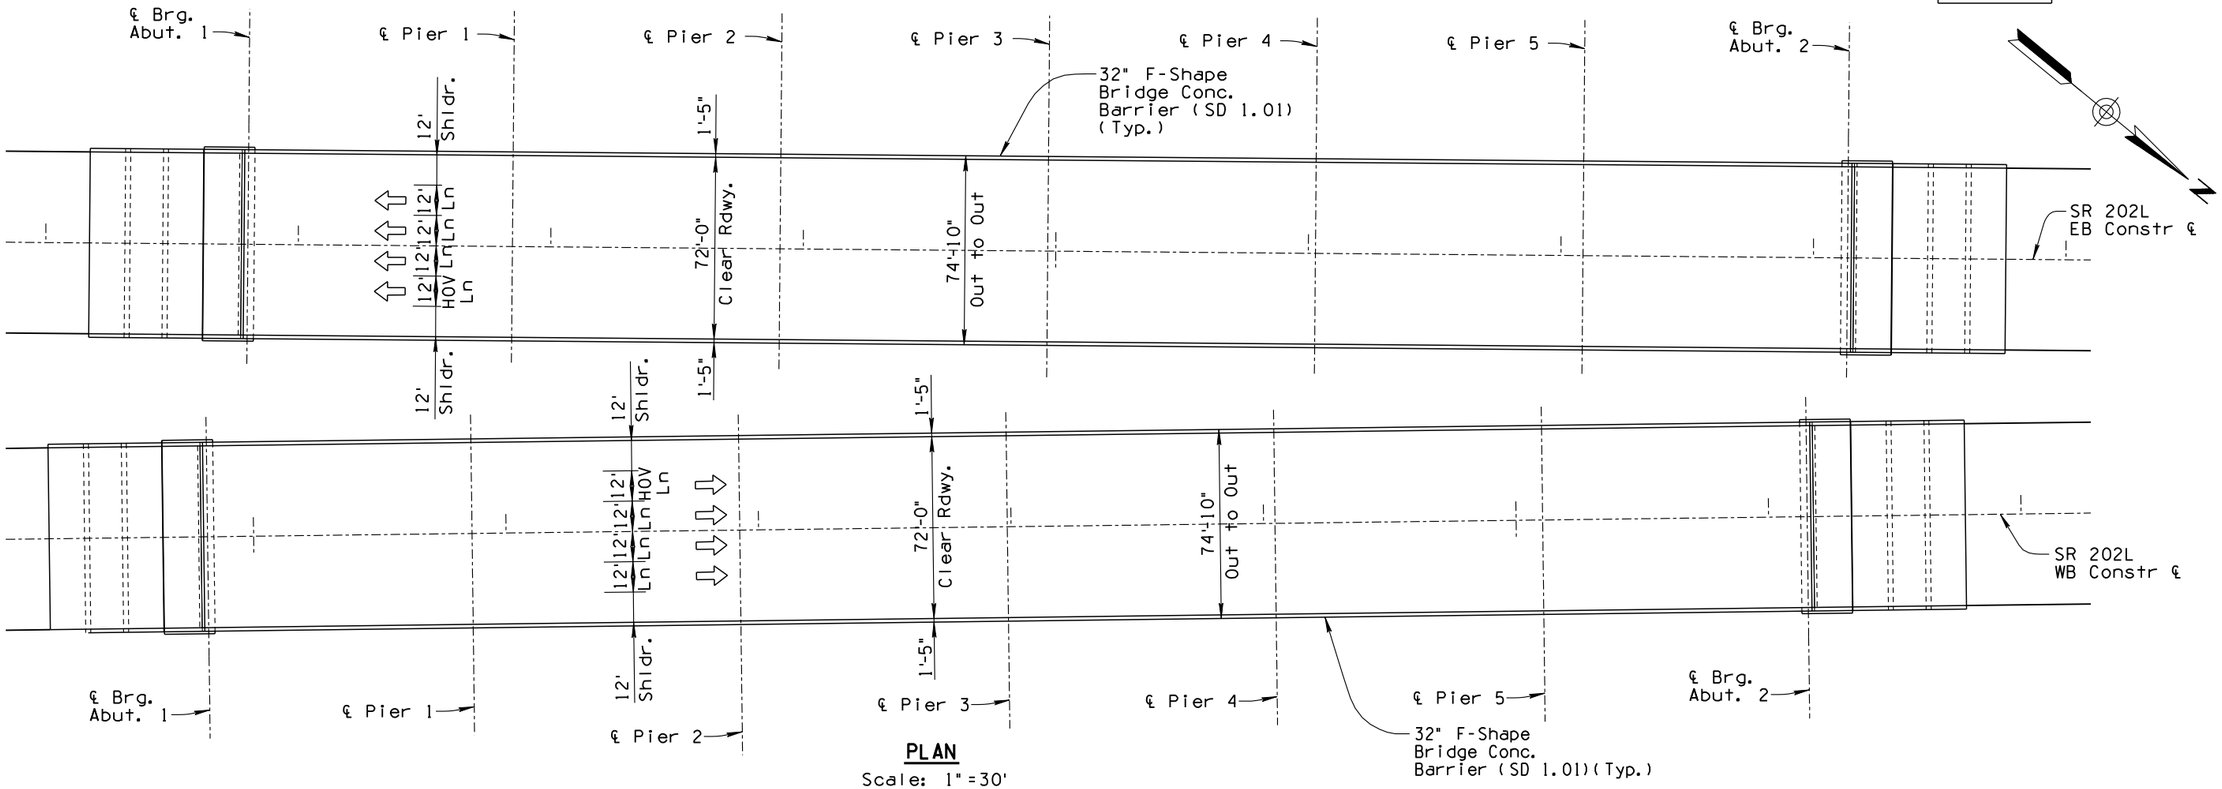

PLAN

Scale: 1" = 30'
Skew = 0° 00' 00"

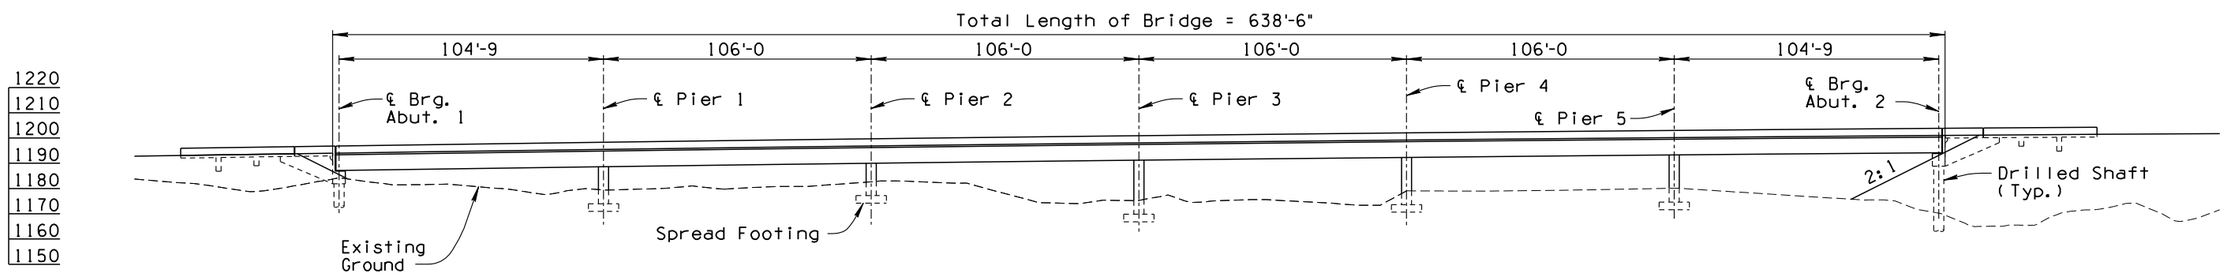

ELEVATION

	NAME	DATE
DESIGN	JPH	08-14
DRAWN	JW	08-14
CHECKED	TMS	08-14

HDR Engineering, Inc.

ARIZONA DEPARTMENT OF TRANSPORTATION
INTERMODAL TRANSPORTATION DIVISION
BRIDGE GROUP

MULTI-USE OP
@ MP 63.72 EB & MP 63.69 WB

ROUTE	MILEPOST	STRUCTURE NO.
202L		

LOCATION: I-10 (MARICOPA) - I-10 (PAPAGO)

TRACS NO. H5764 01L

NH-202-D (ADY)

FINAL 15%
PLANS
NOT FOR CONSTRUCTION OR RECORDING

DWG NO S-01.07

___ OF ___

CALL TWO WORKING DAYS BEFORE YOU DIG
1-800-STAKE-IT
1-800-782-5348
ARIZONA BLUE STAKE


FILE NAME: c:\pwworking\phx\d0163705\ST5764IDCR07.dgn | PLOT BY: ahoffman
PLOT DATE: 8/12/2014 | PLOT SCALE: 1:60
TIME: 10:45:18 AM

SURVEY NO. | FINISHED PLANS- | REVISIONS- | LOCATION- | DATE-

ccccc SYSTIME ccccc ccccc DGN c SPECIFICATION ccccc


F.H.W.A. REGION	STATE	PROJECT NO.	SHEET NO.	TOTAL SHEETS	AS BUILT
9	ARIZ.	NH-202-D (ADY)	193	245	

202L MA 054

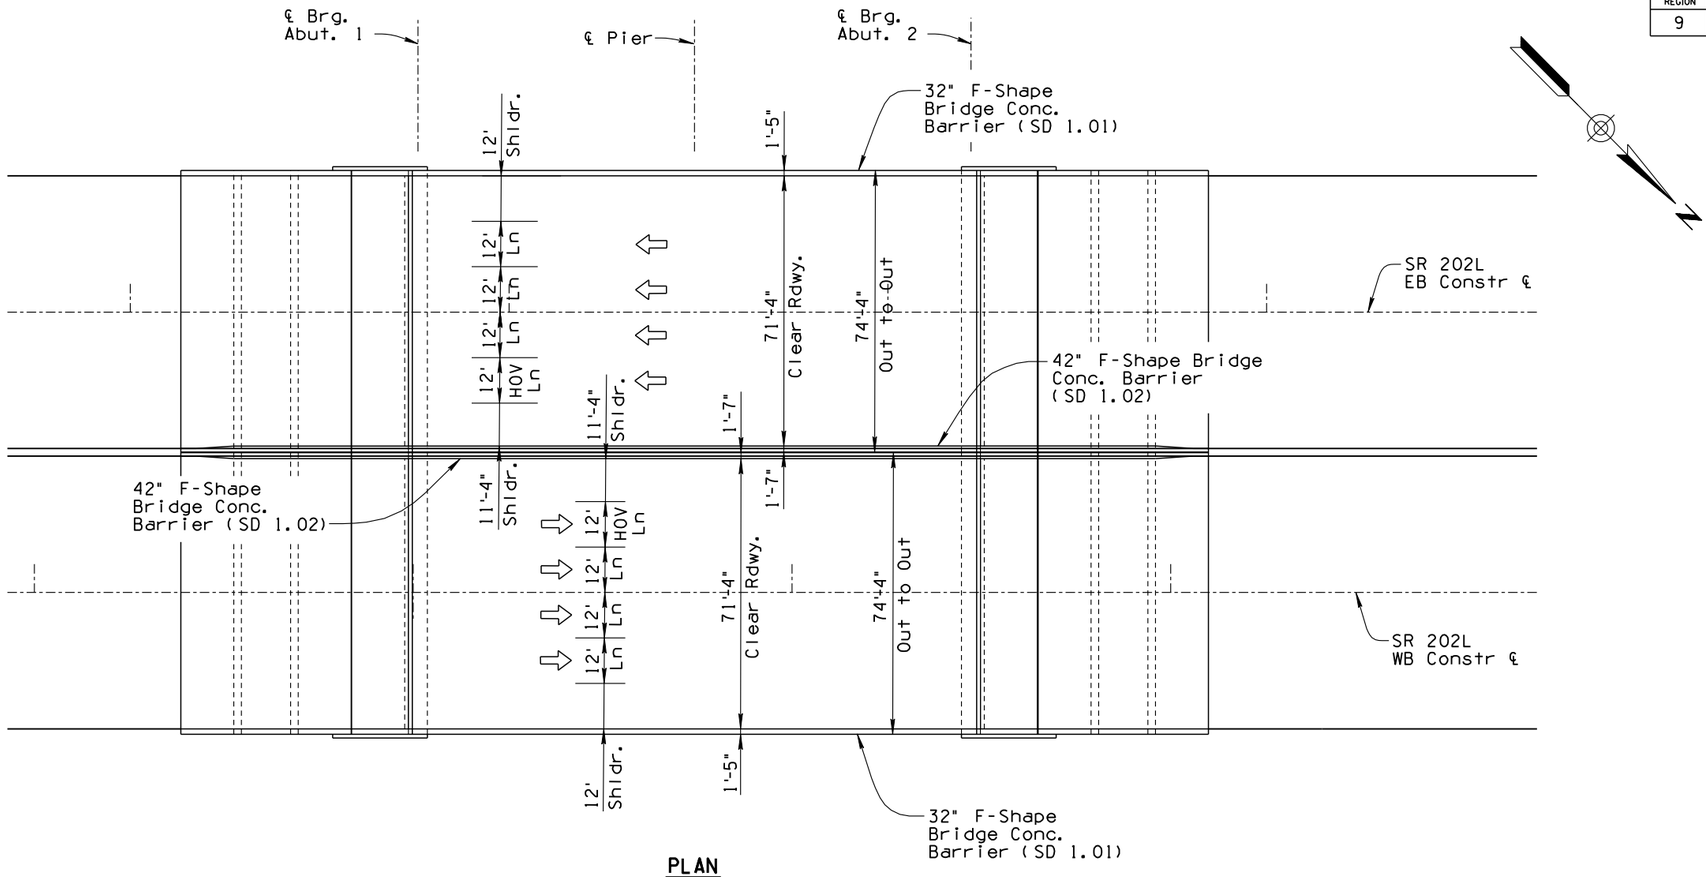

PLAN

Scale: 1"=20'
Skew = 0°00'00"

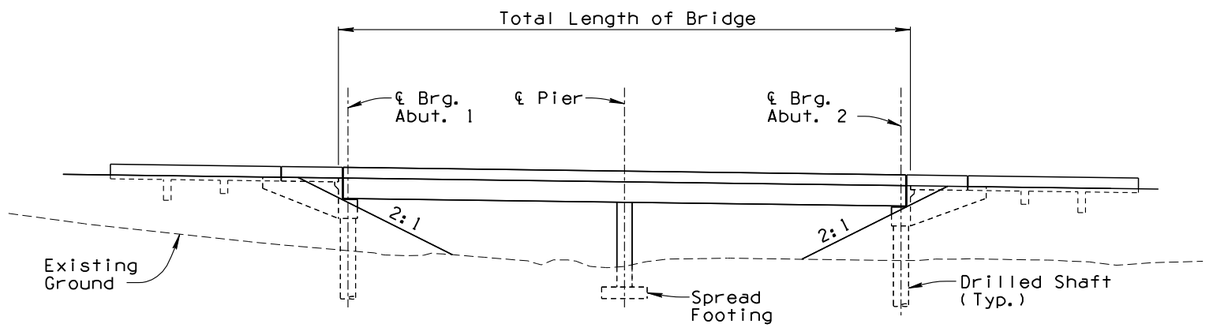

ELEVATION

LOCATION	STATION	BRIDGE LENGTH	WIDTH
MP 64.24	WB 2564+/EB 2566+	151'-0	148'-10"
MP 65.47	WB 2628+/EB 2629+	174'-0	Varies

	NAME	DATE
DESIGN	JPH	08-14
DRAWN	JW	08-14
CHECKED	TMS	08-14

HDR Engineering, Inc.

ARIZONA DEPARTMENT OF TRANSPORTATION
INTERMODAL TRANSPORTATION DIVISION
BRIDGE GROUP

MULTI-USE OP
TYPICAL 2 SPAN

FINAL 15%
PLANS
NOT FOR CONSTRUCTION OR RECORDING

CALL TWO WORKING DAYS BEFORE YOU DIG
1-800-STAKE-IT
1-800-782-5348
ARIZONA BLUE STAKE

202L			LOCATION I-10 (MARICOPA) - I-10 (PAPAGO)
ROUTE	MILEPOST	STRUCTURE NO.	

DWG NO S-01.08


TRACS NO. H5764 01L | NH-202-D (ADY) | ___ OF ___

FILE NAME: c:\pwworking\phx\d0163705\ST5764IDCR08.dgn | PLOT DATE: 8/12/2014 | TIME: 10:45:21 AM | PLOT SCALE: 1:40 | PLOT BY: ahoffman

SURVEY NO. | FINISHED PLANS- | REVISIONS- | LOCATION- | DATE-


ccccSYSTIMEccccc ccccDGNcSPECIFICATIONcccc

F.H.W.A. REGION	STATE	PROJECT NO.	SHEET NO.	TOTAL SHEETS	AS BUILT
9	ARIZ.	NH-202-D (ADY)	194	245	
		202L MA 054			

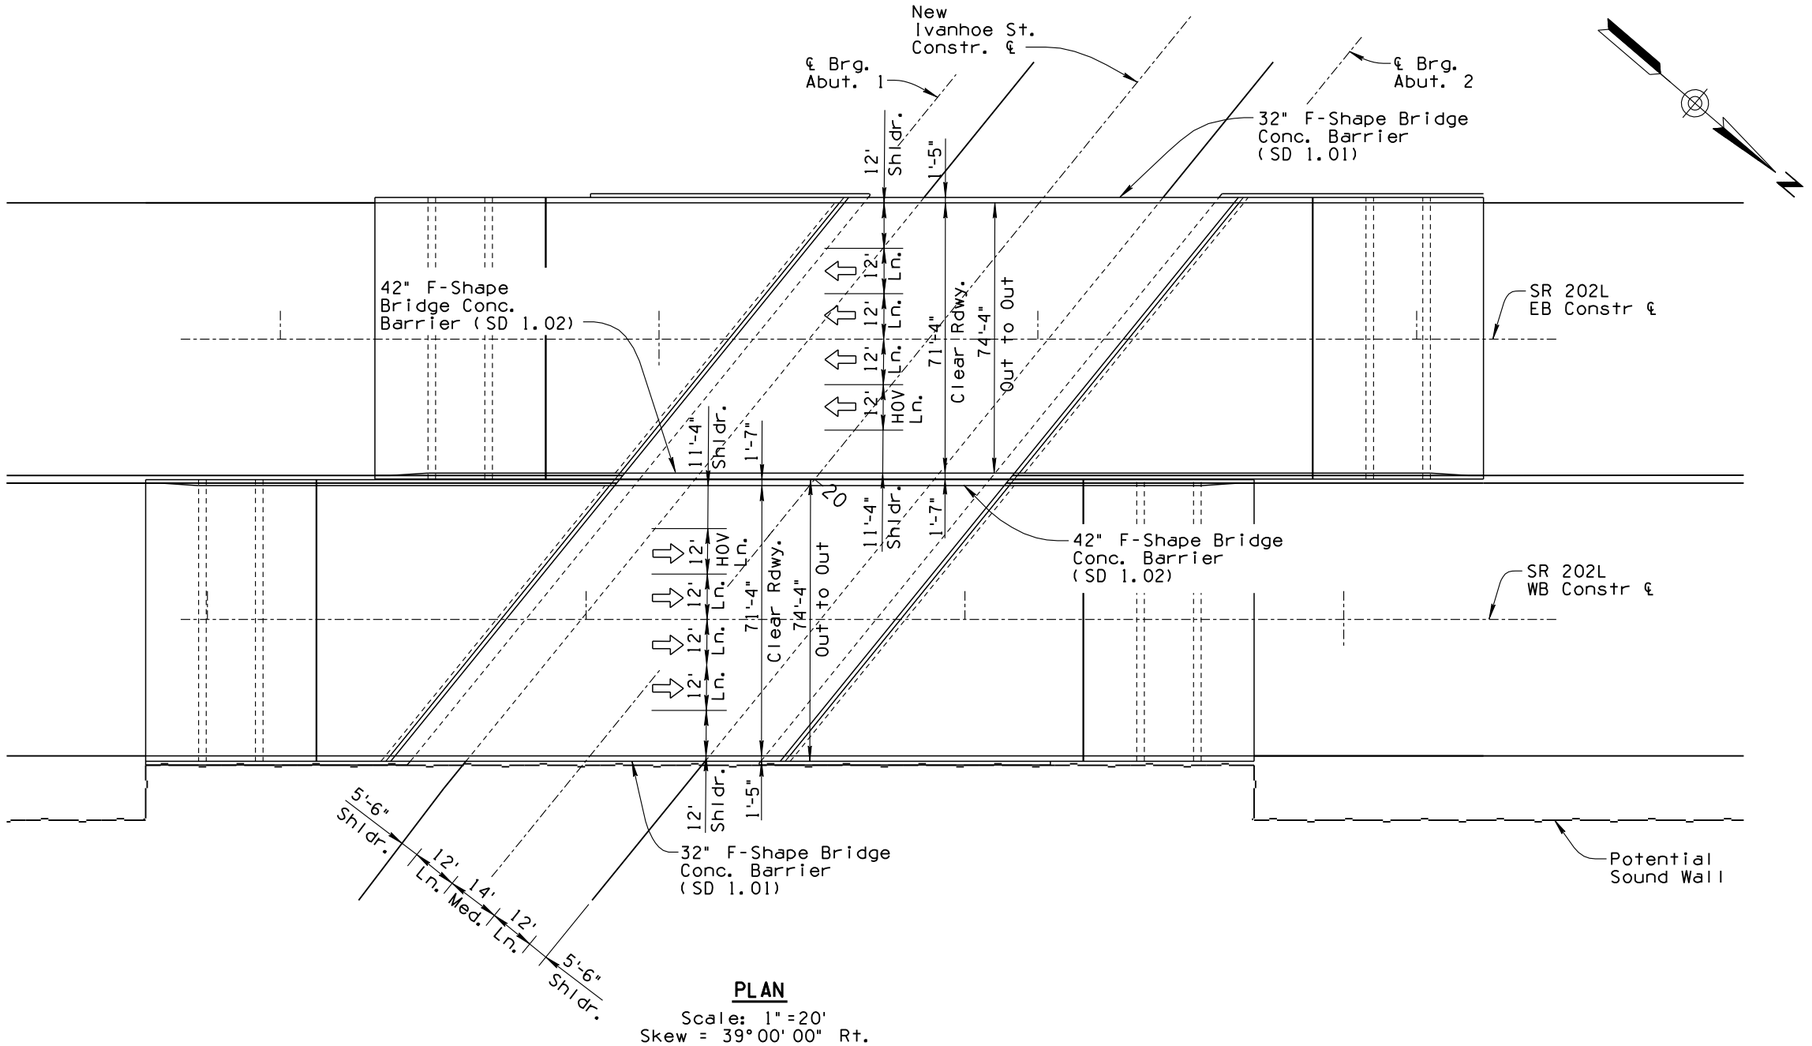

PLAN

Scale: 1" = 20'
Skew = 39° 00' 00" Rt.

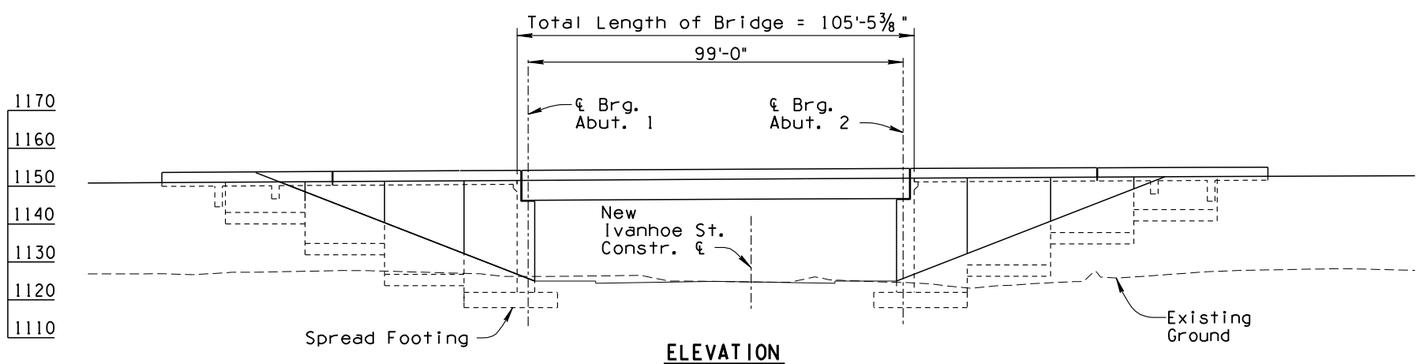

ELEVATION

	NAME	DATE
DESIGN	JPH	08-14
DRAWN	JW	08-14
CHECKED	TMS	08-14

HDR Engineering, Inc.

ARIZONA DEPARTMENT OF TRANSPORTATION
INTERMODAL TRANSPORTATION DIVISION
BRIDGE GROUP

IVANHOE STREET OP

LOCATION: I-10 (MARICOPA) - I-10 (PAPAGO)

202L ROUTE	MILEPOST	STRUCTURE NO.

TRACS NO. H5764 01L | NH-202-D (ADY)

FINAL 15%
PLANS
NOT FOR CONSTRUCTION OR RECORDING

DWG NO S-01.09

___OF___


CALL TWO WORKING DAYS BEFORE YOU DIG
1-800-STAKE-IT
1-800-782-5348
ARIZONA BLUE STAKE

FILE NAME: c:\pwworking\phx\d0163705\ST5764IDCR09.dgn | SURVEY NO. | FINISHED PLANS- | REVISIONS- | LOCATION- | DATE-
PLOT DATE: 8/12/2014 TIME: 10:45:24 AM PLOT SCALE: 1:40 PLOT BY: ahoffman | SURVEY NO. | FINISHED PLANS- | REVISIONS- | LOCATION- | DATE-

ccccSYSTIMEccccc ccccDGNcSPECIFICATIONccccc


F.H.W.A. REGION	STATE	PROJECT NO.	SHEET NO.	TOTAL SHEETS	AS BUILT
9	ARIZ.	NH-202-D (ADY)	195	245	

202L MA 054

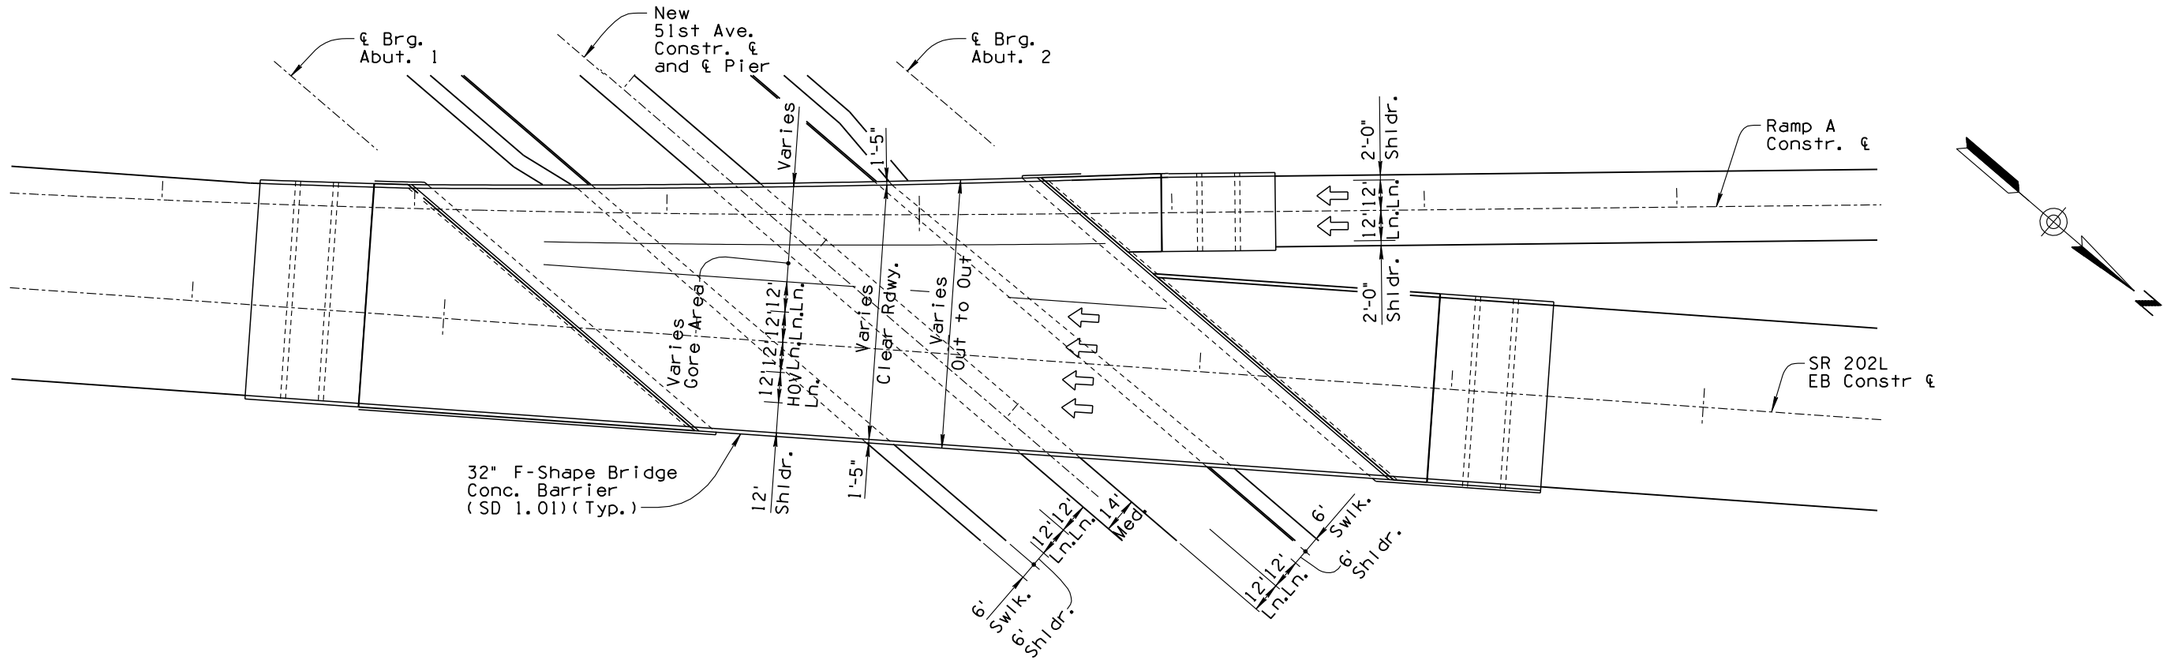

PLAN

Scale: 1" = 30'
Skew = 53° 24' 34" Lt.

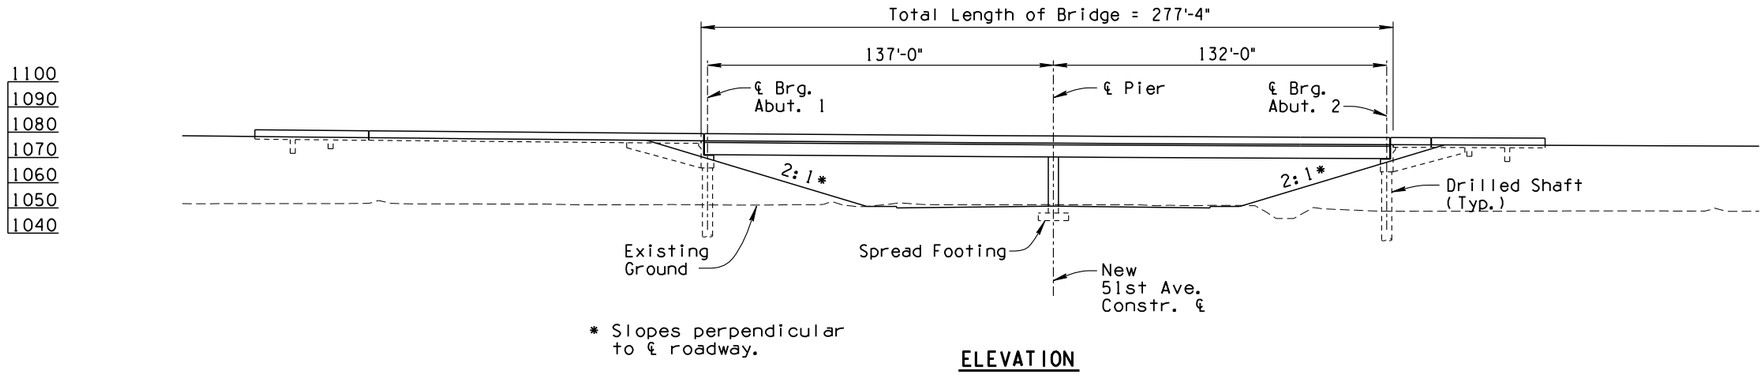

* Slopes perpendicular to ℄ roadway.

ELEVATION

	NAME	DATE
DESIGN	JPH	08-14
DRAWN	JW	08-14
CHECKED	TMS	08-14

HDR Engineering, Inc.

ARIZONA DEPARTMENT OF TRANSPORTATION
INTERMODAL TRANSPORTATION DIVISION
BRIDGE GROUP

51st AVENUE OP EB

ROUTE	MILEPOST	STRUCTURE NO.	LOCATION
202L			I-10 (MARICOPA) - I-10 (PAPAGO)

TRACS NO. H5764 01L | NH-202-D (ADY)

FINAL 15%
PLANS
NOT FOR CONSTRUCTION OR RECORDING

DWG NO S-01.10

___ OF ___

CALL TWO WORKING DAYS BEFORE YOU DIG
1-800-STAKE-IT
1-800-782-5348
ARIZONA BLUE STAKE


FILE NAME: c:\pwworking\phx\d0163705\ST5764IDCR10.dgn PLOT DATE: 8/12/2014 TIME: 10:45:26 AM PLOT SCALE: 1:60 PLOT BY: ahoffman

SURVEY NO. | FINISHED PLANS- | REVISIONS- | LOCATION- | DATE-

ccccSYSTIMEcccccccccDGNcSPECIFICATIONcccccc


F.H.W.A. REGION	STATE	PROJECT NO.	SHEET NO.	TOTAL SHEETS	AS BUILT
9	ARIZ.	NH-202-D (ADY)	196	245	

202L MA 054

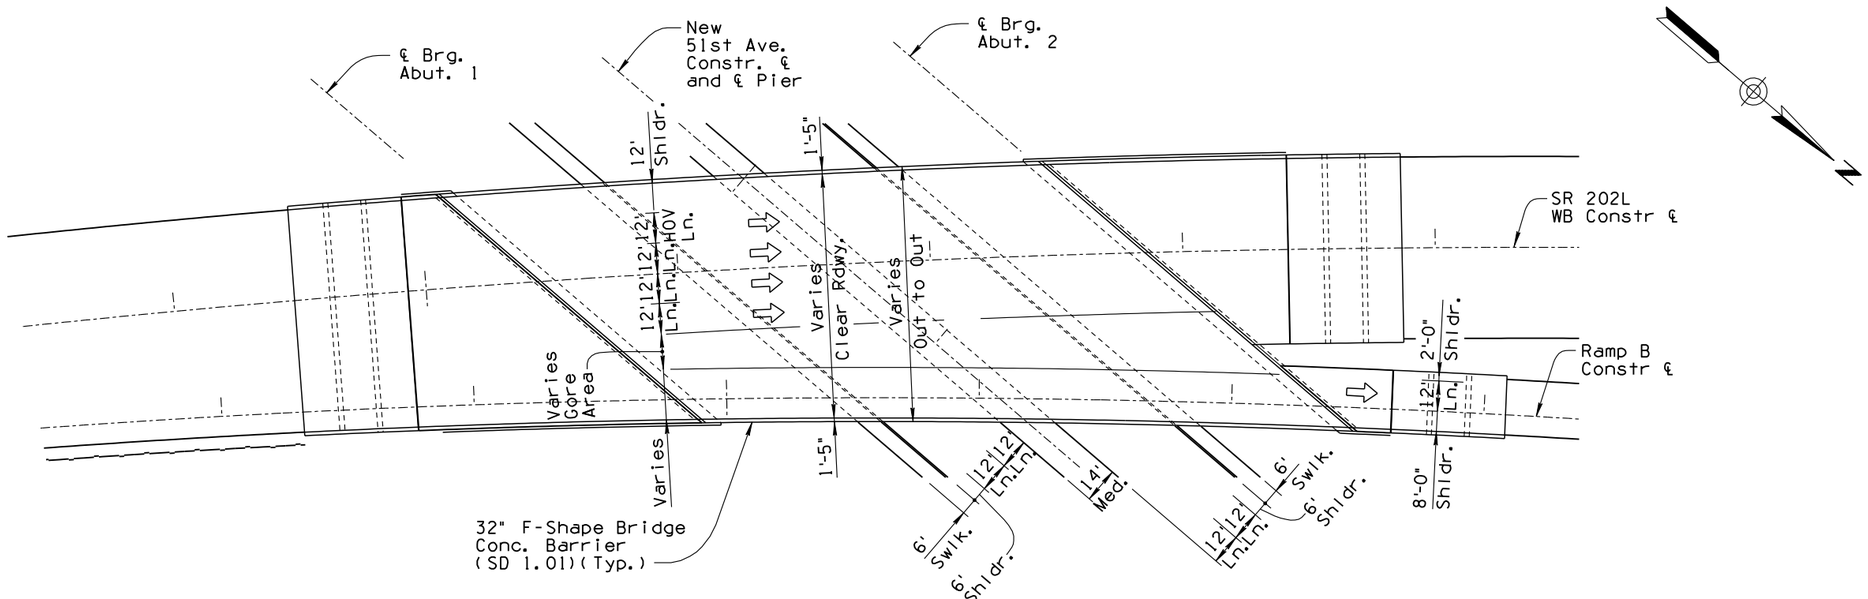

PLAN

Scale: 1"=30'
Skew = 49°00'00" Lt.

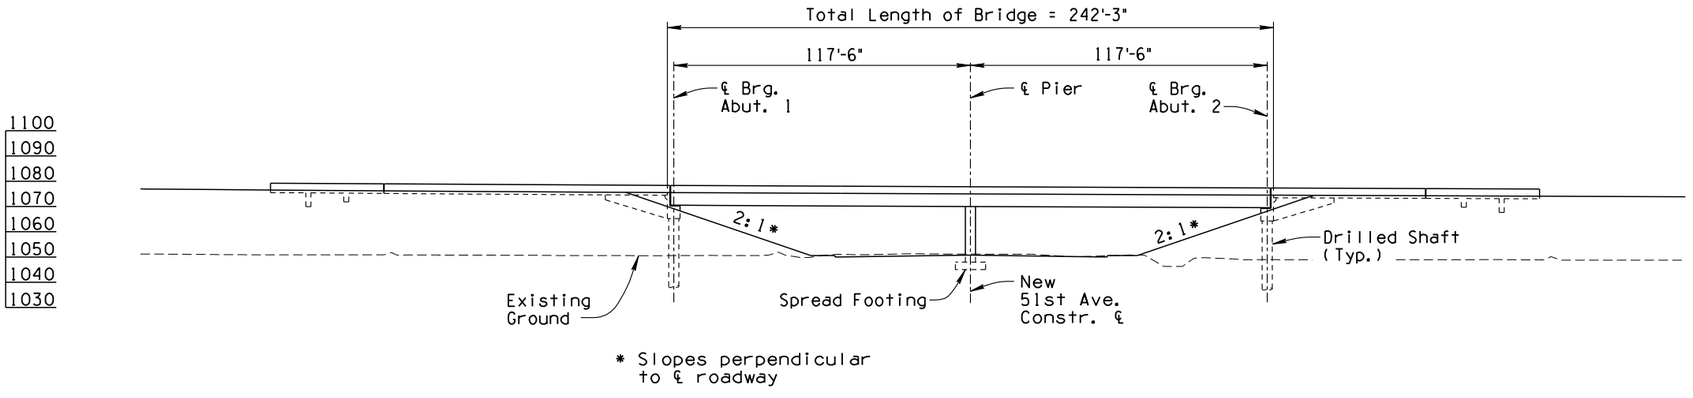

ELEVATION

	NAME	DATE
DESIGN	JPH	08-14
DRAWN	JW	08-14
CHECKED	TMS	08-14

HDR Engineering, Inc.

ARIZONA DEPARTMENT OF TRANSPORTATION
INTERMODAL TRANSPORTATION DIVISION
BRIDGE GROUP

51st AVENUE OP WB

ROUTE	MILEPOST	STRUCTURE NO.
202L		

LOCATION: I-10 (MARICOPA) - I-10 (PAPAGO)

TRACS NO. H5764 01L | NH-202-D (ADY)

FINAL 15%
PLANS
NOT FOR CONSTRUCTION OR RECORDING

DWG NO S-01.11


___ OF ___

CALL TWO WORKING DAYS BEFORE YOU DIG
1-800-STAKE-IT
1-800-782-5348
ARIZONA BLUE STAKE

FILE NAME: c:\pwworking\phx\d0163705\ST5764IDCR11.dgn PLOT DATE: 8/12/2014 TIME: 10:45:29 AM PLOT SCALE: 1:60 PLOT BY: ahoffman


SURVEY NO. | FINISHED PLANS- | REVISIONS- | LOCATION- | DATE-

ccccSYSTIMEccccc ccccDGNcSPECIFICATIONcccccc

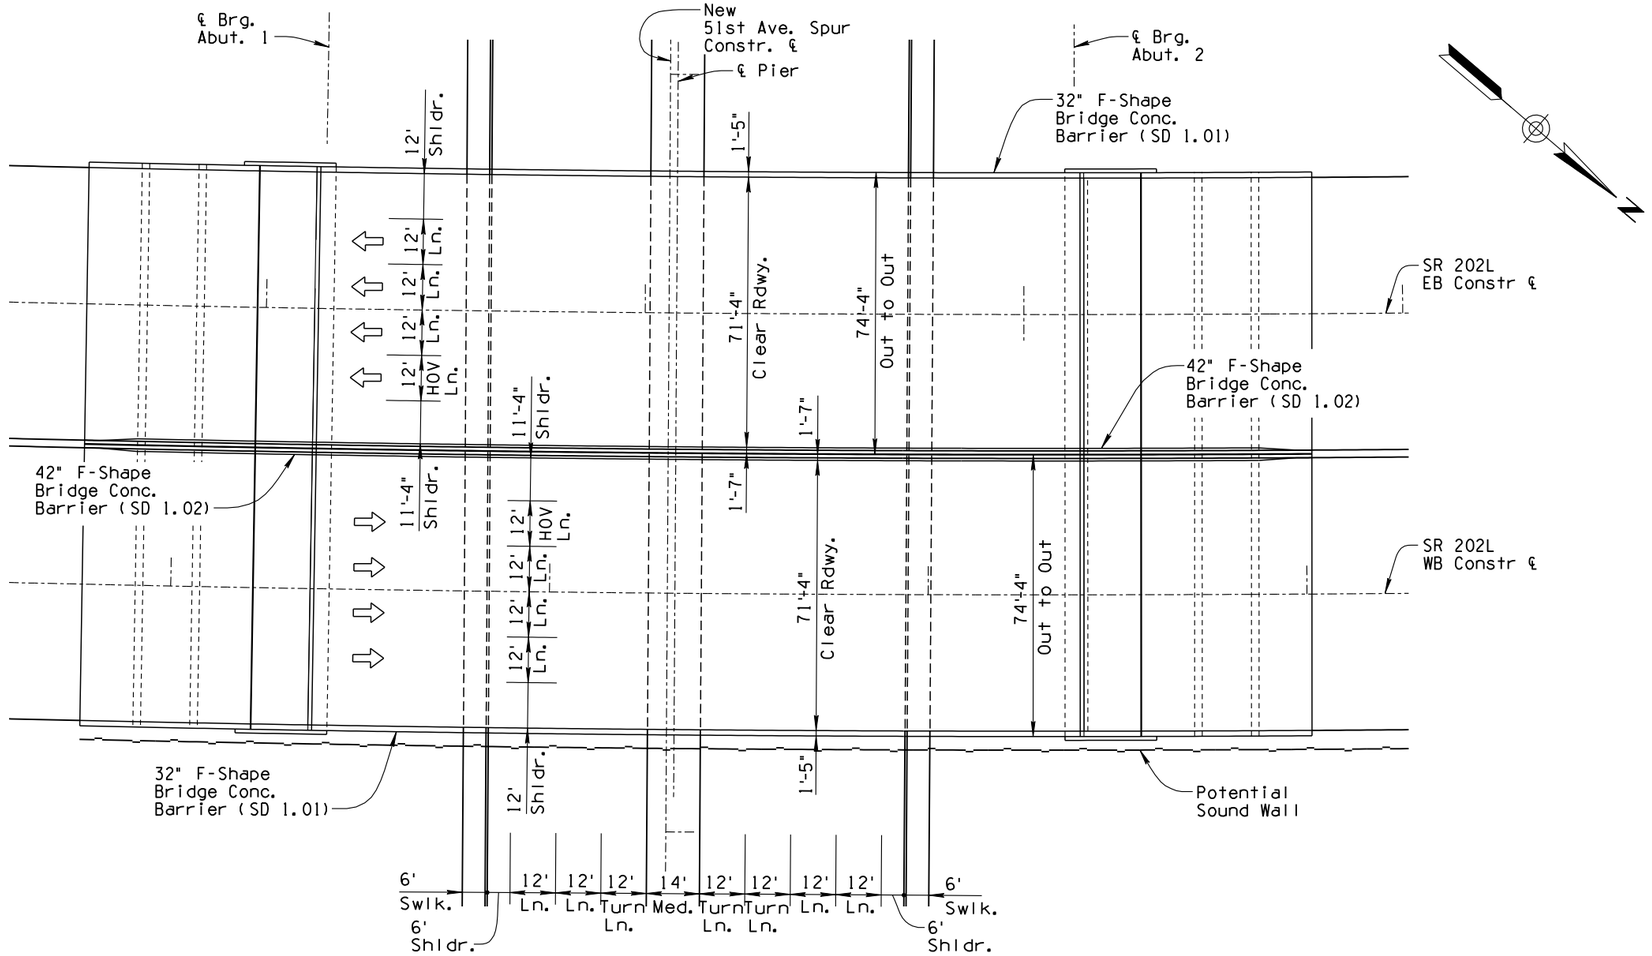

PLAN

Scale: 1" = 20'
Skew = 1°00'00" Lt.

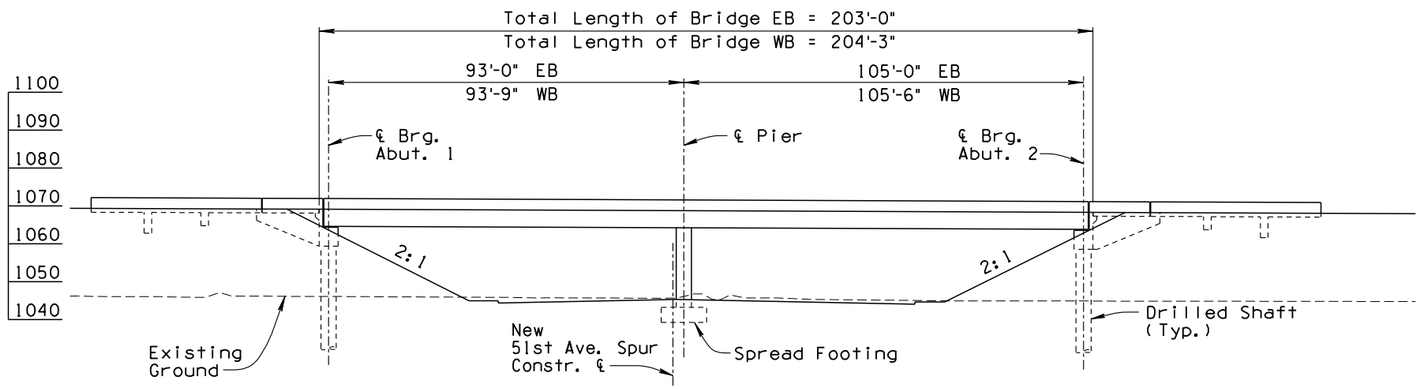

ELEVATION

F.H.W.A. REGION	STATE	PROJECT NO.	SHEET NO.	TOTAL SHEETS	AS BUILT
9	ARIZ.	NH-202-D (ADY)	197	245	
		202L MA 054			

	NAME	DATE
DESIGN	JPH	08-14
DRAWN	JW	08-14
CHECKED	TMS	08-14

HDR Engineering, Inc.

ARIZONA DEPARTMENT OF TRANSPORTATION
INTERMODAL TRANSPORTATION DIVISION
BRIDGE GROUP

51st AVENUE SPUR TIOP

ROUTE	MILEPOST	STRUCTURE NO.	LOCATION
202L			I-10 (MARICOPA) - I-10 (PAPAGO)

TRACS NO. H5764 01L — NH-202-D (ADY)

FINAL 15%
PLANS
NOT FOR CONSTRUCTION OR RECORDING

DWG NO S-01.12

___ OF ___


CALL TWO WORKING DAYS BEFORE YOU DIG
1-800-STAKE-IT
1-800-782-5348
ARIZONA BLUE STAKE

FILE NAME: c:\pwworking\phx\d0163705\ST5764IDCR12.dgn | SURVEY NO. | FINISHED PLANS- | REVISIONS- | DATE-
TIME: 10:45:32 AM | PLOT SCALE: 1:40 | PLOT BY: ahoffman | FINISHED PLANS- | REVISIONS- | LOCATION- | DATE-
PLOT DATE: 8/12/2014 | SURVEY NO. | FINISHED PLANS- | REVISIONS- | LOCATION- | DATE-

ccccSYSTIMEccccc ccccDGNcSPECIFICATIONcccccc


F.H.W.A. REGION	STATE	PROJECT NO.	SHEET NO.	TOTAL SHEETS	AS BUILT
9	ARIZ.	NH-202-D (ADY)	198	245	

202L MA 054

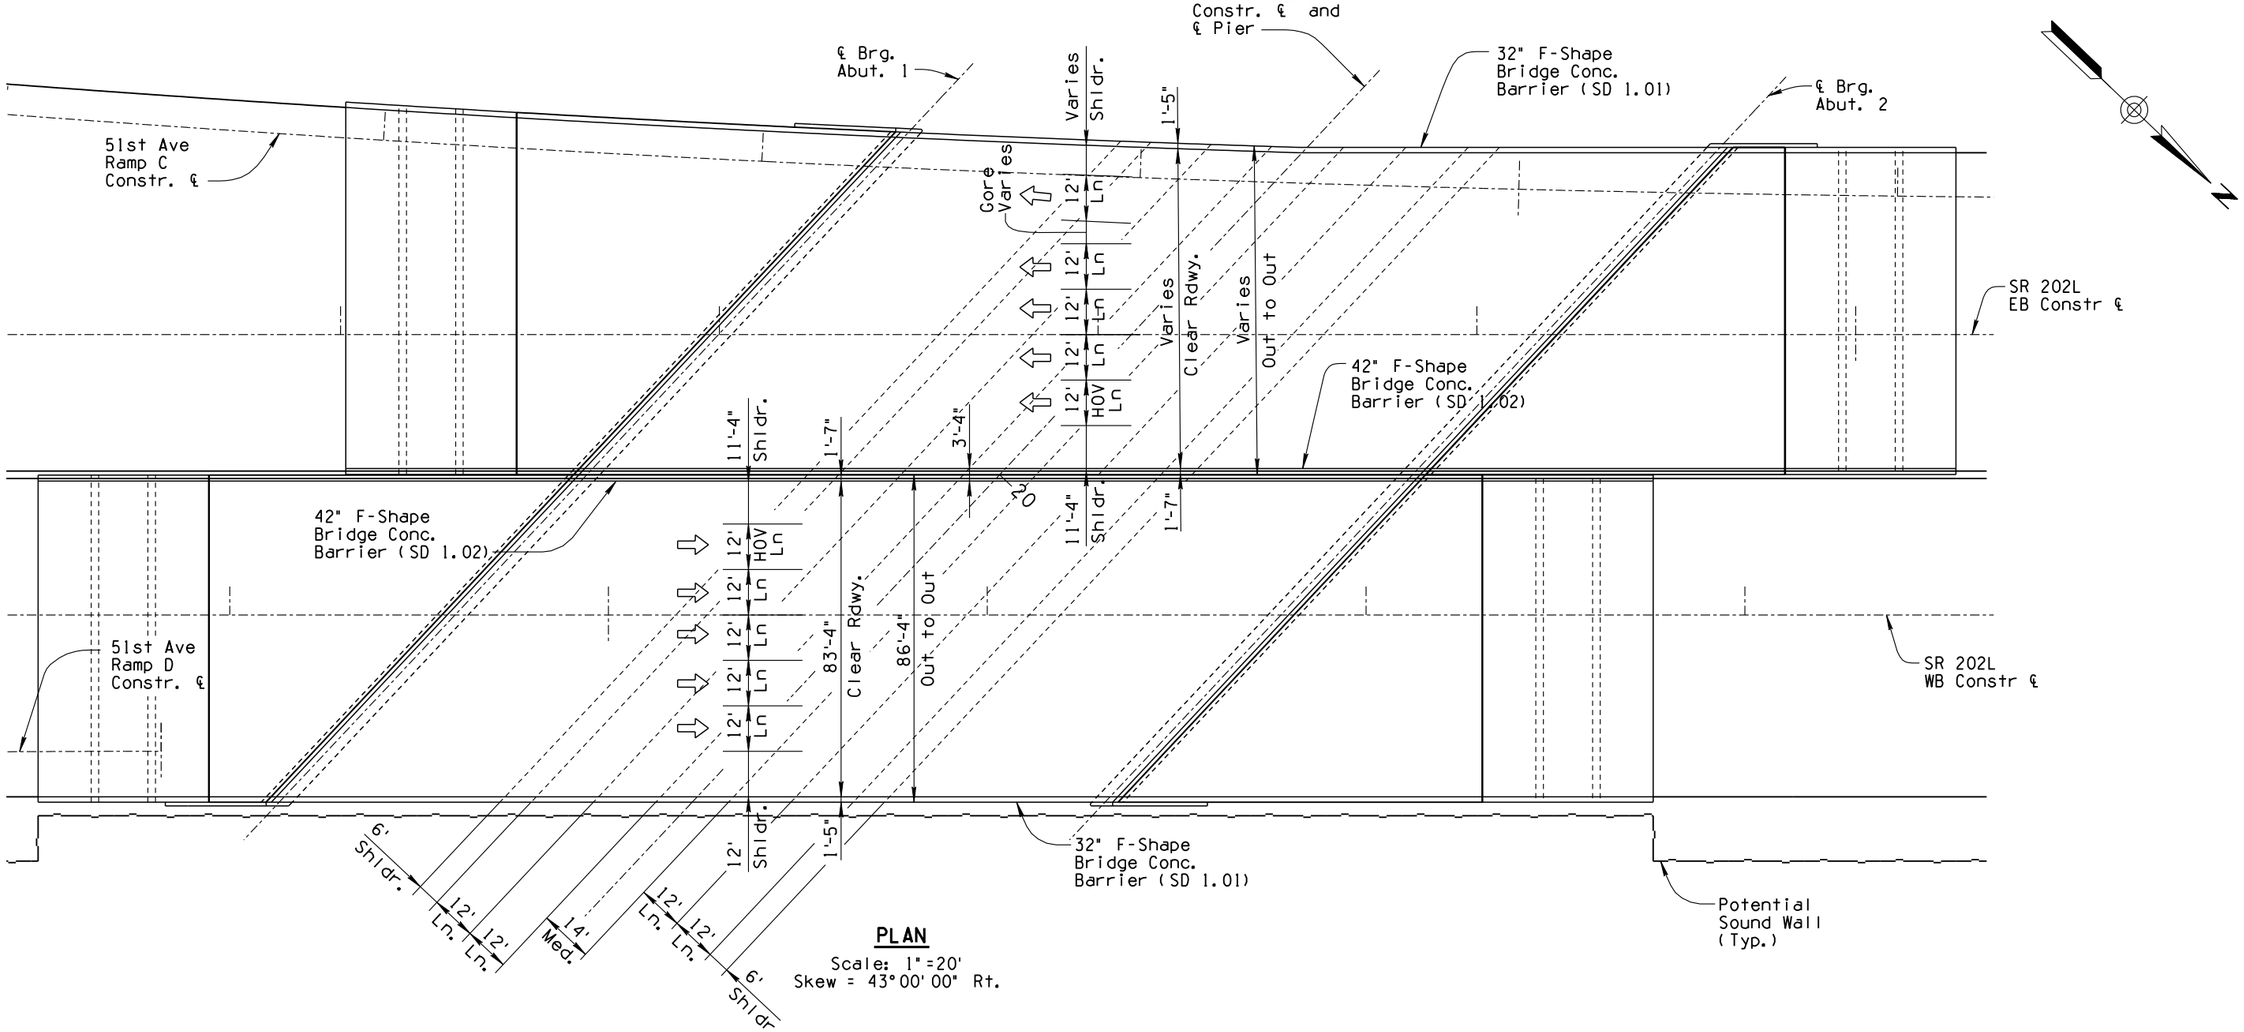

PLAN

Scale: 1" = 20'
Skew = 43° 00' 00" Rt.

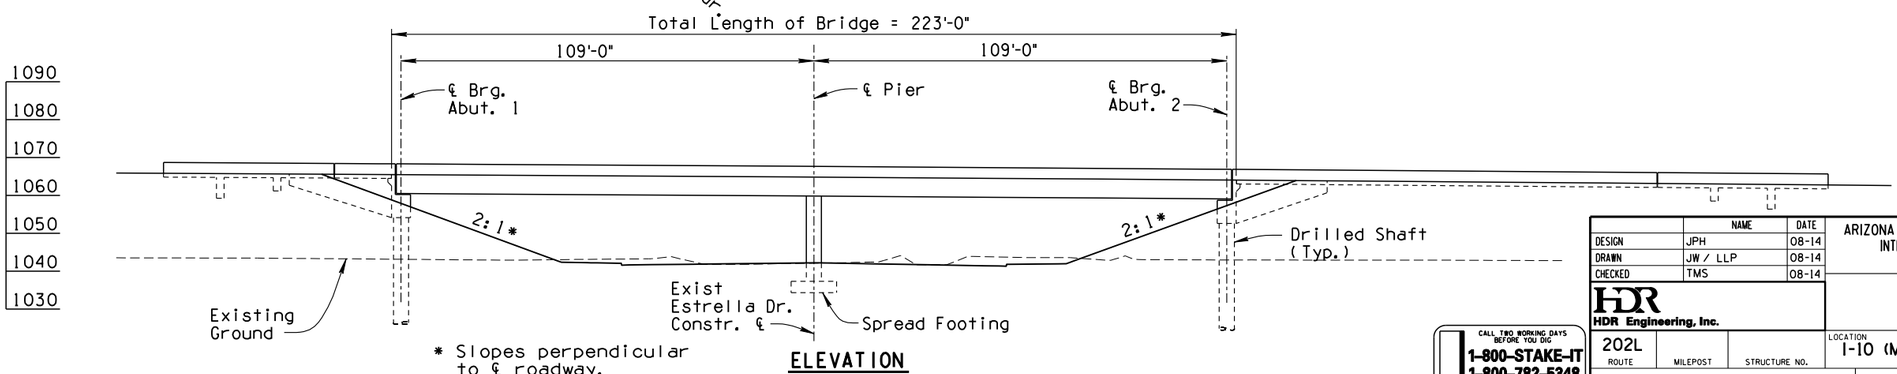

ELEVATION

CALL TWO WORKING DAYS BEFORE YOU DIG
1-800-STAKE-IT
1-800-782-5348
ARIZONA BLUE STAKE

	NAME	DATE
DESIGN	JPH	08-14
DRAWN	JW / LLP	08-14
CHECKED	TMS	08-14

HDR Engineering, Inc.

ARIZONA DEPARTMENT OF TRANSPORTATION
INTERMODAL TRANSPORTATION DIVISION
BRIDGE GROUP

ESTRELLA DR. OP

ROUTE	MILEPOST	STRUCTURE NO.	LOCATION
202L			I-10 (MARICOPA) - I-10 (PAPAGO)

TRACS NO. H5764 01L | NH-202-D (ADY)

FINAL 15%
PLANS
NOT FOR CONSTRUCTION OR RECORDING

DWG NO S-01.13


___OF___

FILE NAME: c:\pwworking\phx\d0163705\ST57641DCR13.dgn PLOT DATE: 8/12/2014 TIME: 10:45:34 AM PLOT SCALE: 1:40 PLOT BY: ahoffman
SURVEY NO. | FINISHED PLANS- | REVISIONS- | LOCATION- | DATE-

ccccSYSTIMEcccccccccDGNcSPECIFICATIONcccccc


F.H.W.A. REGION	STATE	PROJECT NO.	SHEET NO.	TOTAL SHEETS	AS BUILT
9	ARIZ.	NH-202-D (ADY)	199	245	

202L MA 054

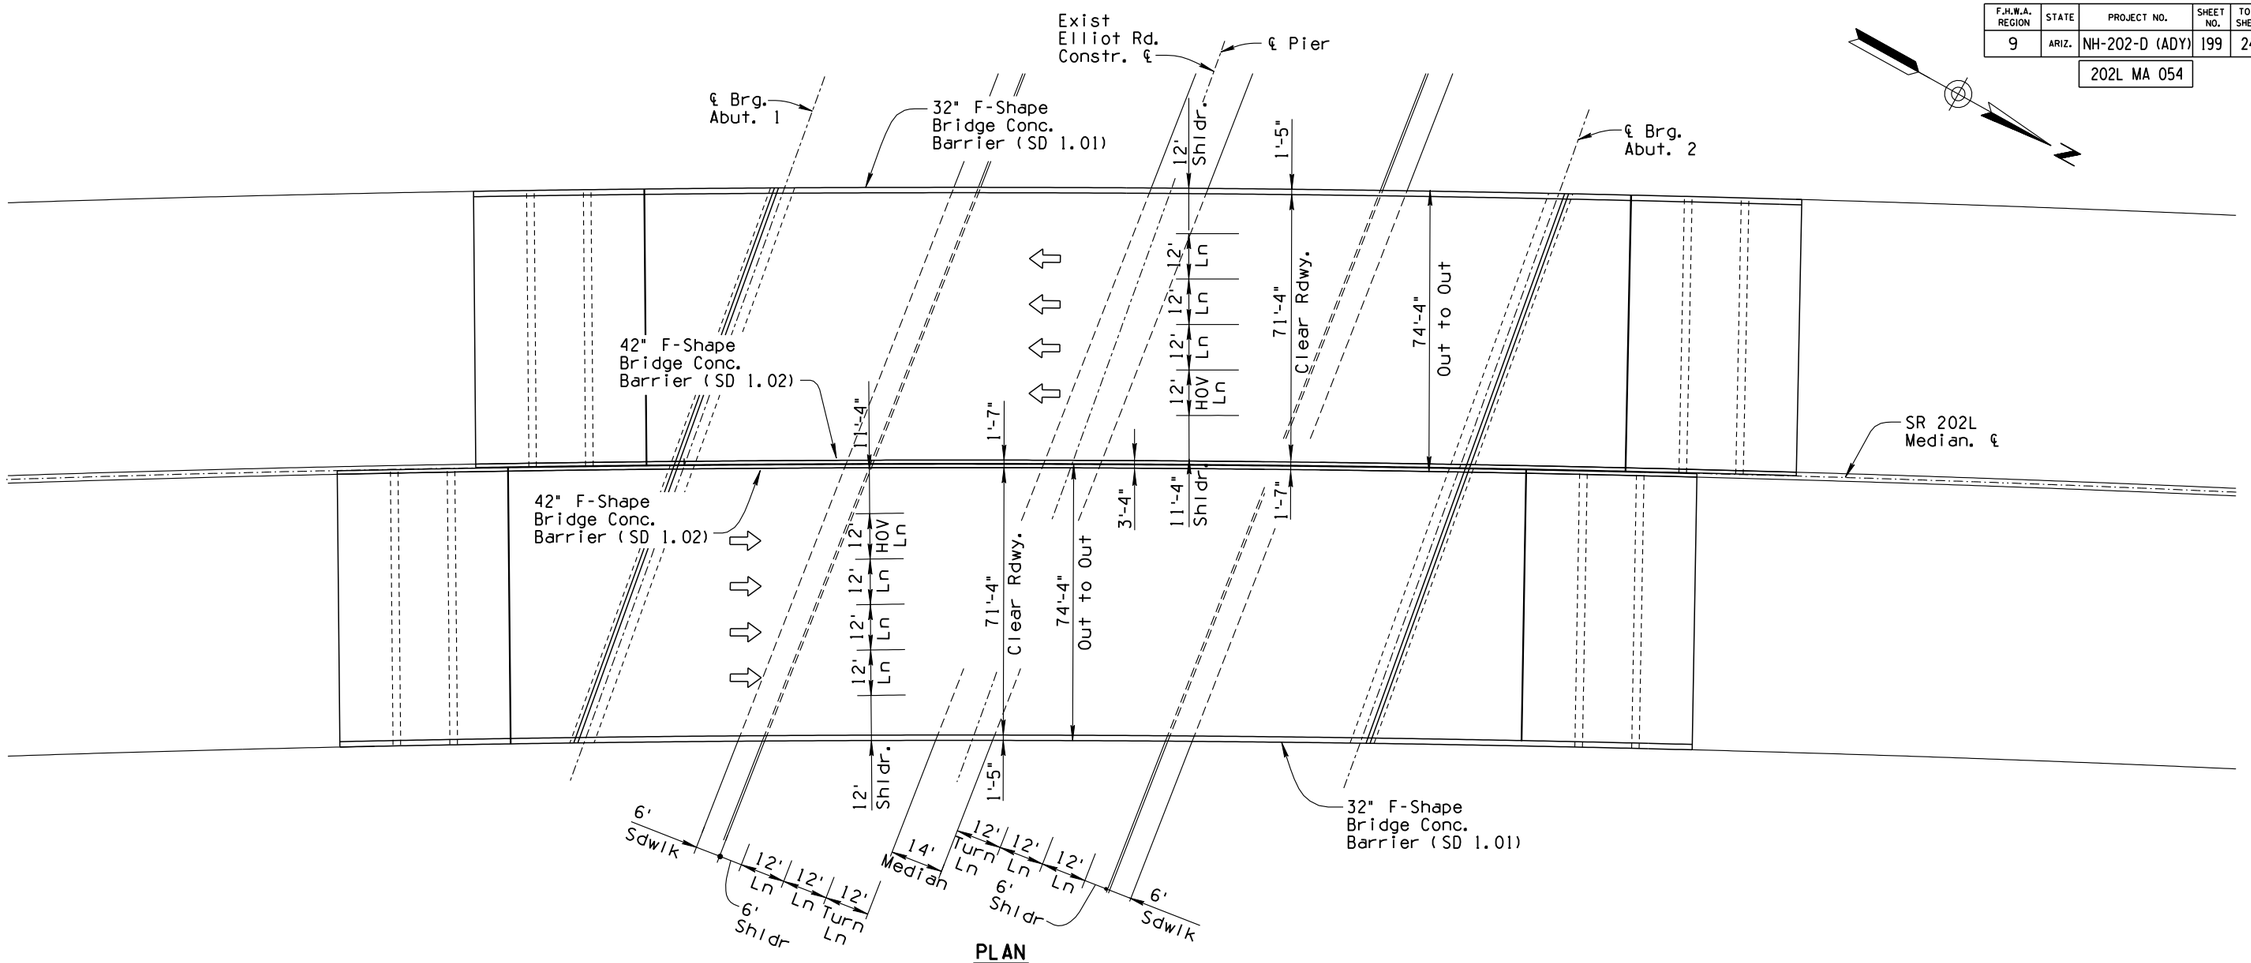

PLAN

Scale: 1" = 20'
Skew = 21° 00' 00" Rt.

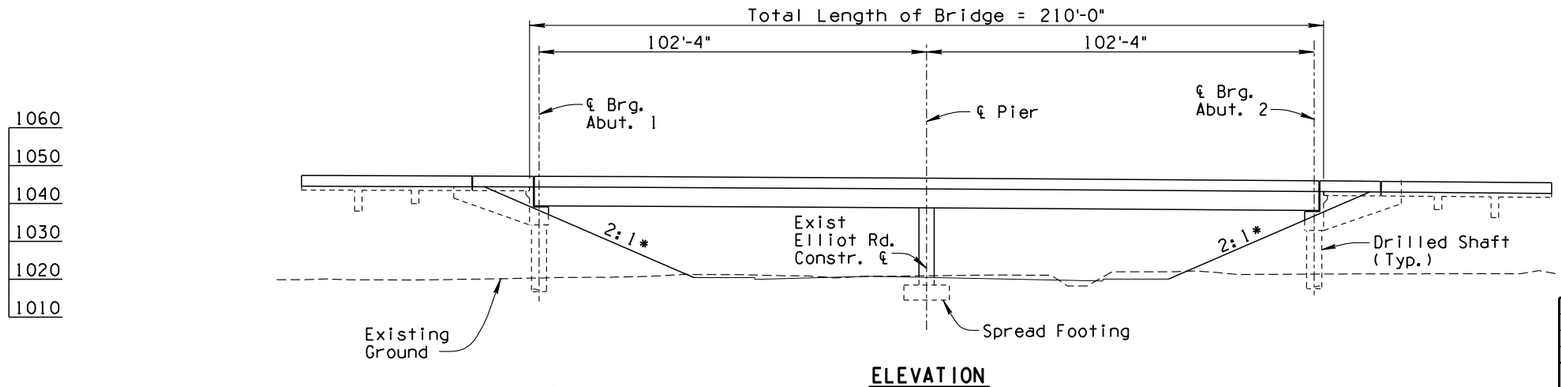

ELEVATION

* Slopes perpendicular to ℄ roadway.

CALL TWO WORKING DAYS BEFORE YOU DIG
1-800-STAKE-IT
1-800-782-5348
ARIZONA BLUE STAKE

	NAME	DATE
DESIGN	JPH	08-14
DRAWN	JW / LLP	08-14
CHECKED	TMS	08-14

HDR Engineering, Inc.

ARIZONA DEPARTMENT OF TRANSPORTATION
INTERMODAL TRANSPORTATION DIVISION
BRIDGE GROUP

ELLIOT RD. TIOP

ROUTE	MILEPOST	STRUCTURE NO.	LOCATION
202L			I-10 (MARICOPA) - I-10 (PAPAGO)

TRACS NO. H5764 01L | NH-202-D (ADY)

FINAL 15%
PLANS
NOT FOR CONSTRUCTION OR RECORDING

DWG NO S-01.14

___ OF ___


FILE NAME: c:\pwworking\phx\d0182643\ST5764W5914.dgn PLOT DATE: 8/12/2014 TIME: 10:45:37 AM PLOT SCALE: 1:40 PLOT BY: ahoffman


SURVEY NO. | FINISHED PLANS- | REVISIONS- | LOCATION- | DATE-

cccccSYSTIMEccccc ccccDGNcSPECIFICATIONccccc

F.H.W.A. REGION	STATE	PROJECT NO.	SHEET NO.	TOTAL SHEETS	AS BUILT
9	ARIZ.	NH-202-D (ADY)	200	245	

202L MA 054

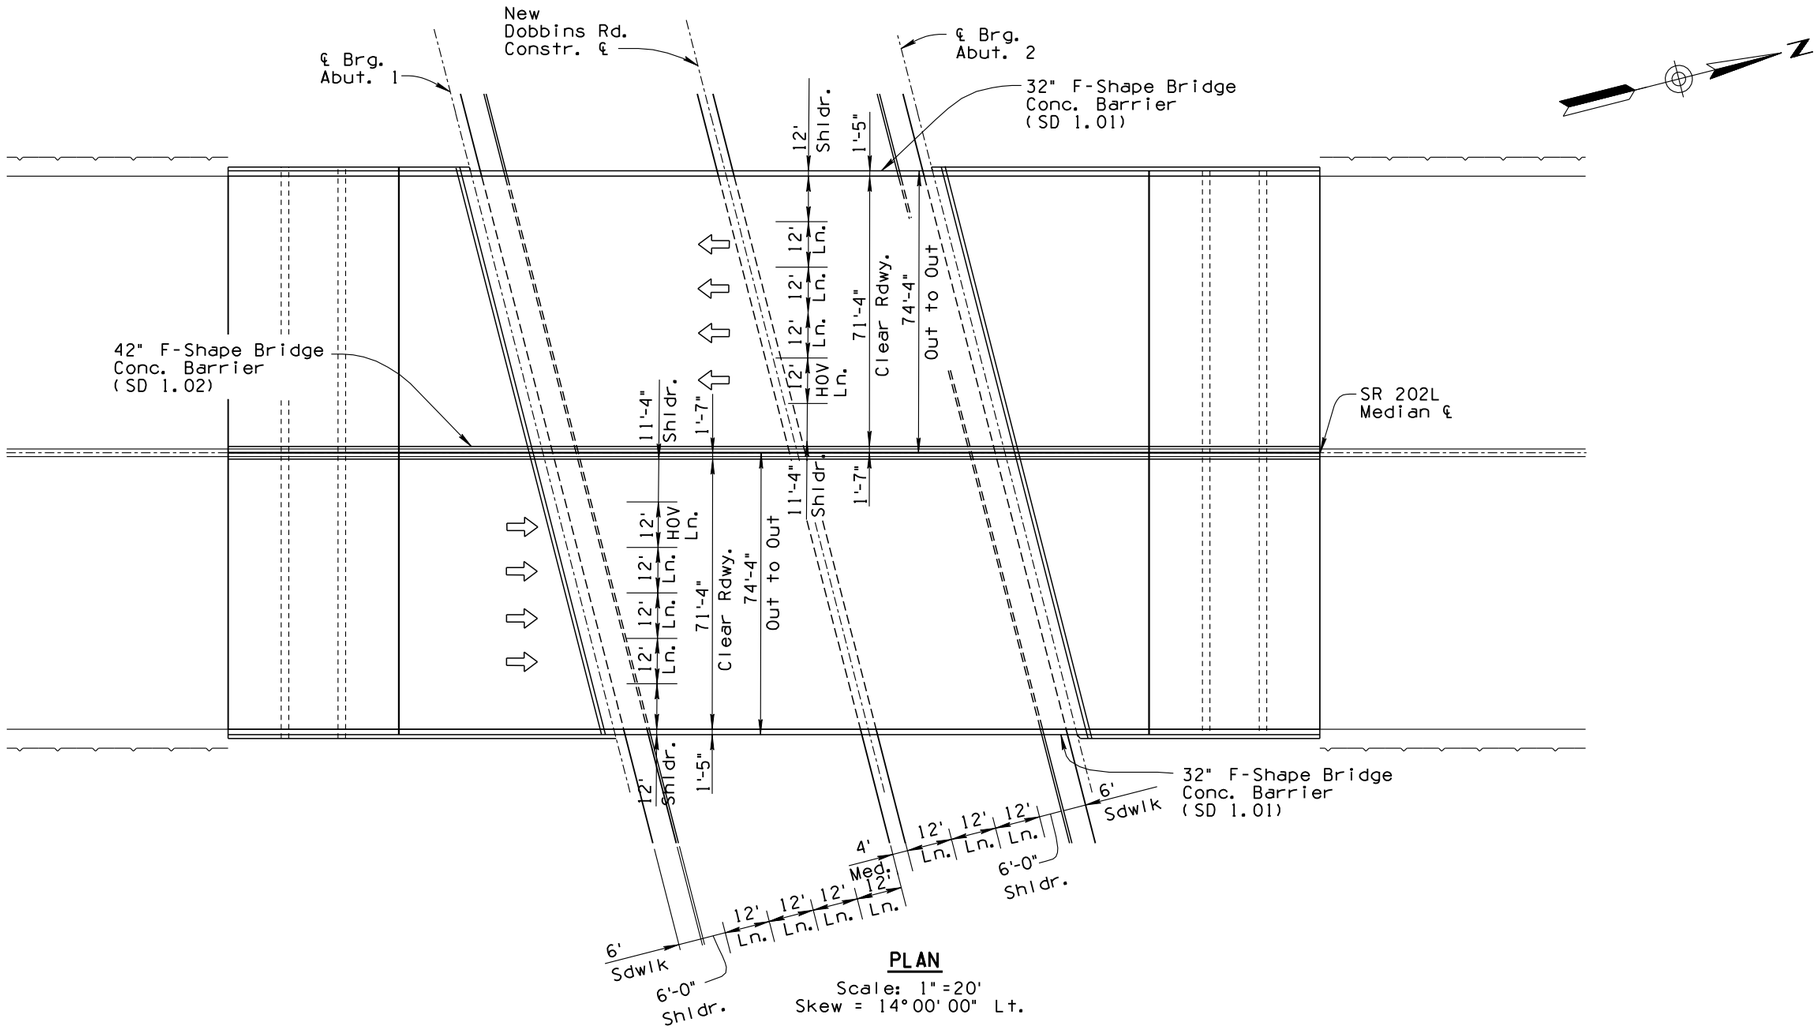

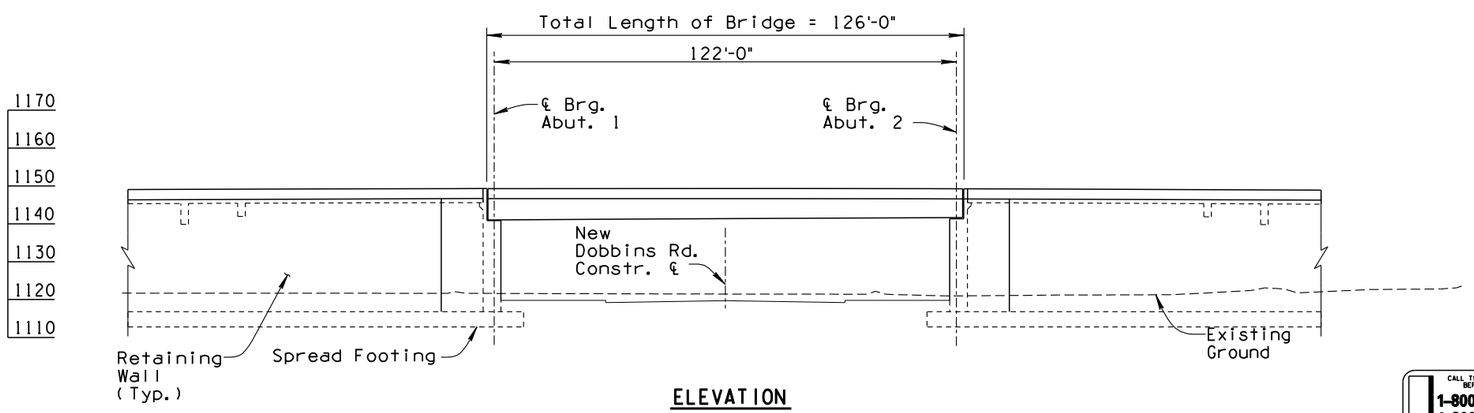

CALL TWO WORKING DAYS BEFORE YOU DIG
1-800-STAKE-IT
1-800-782-5348
ARIZONA BLUE STAKE

	NAME	DATE
DESIGN	JPH	08-14
DRAWN	JW	08-14
CHECKED	TMS	08-14

HDR Engineering, Inc.

ARIZONA DEPARTMENT OF TRANSPORTATION
INTERMODAL TRANSPORTATION DIVISION
BRIDGE GROUP

DOBBINS ROAD OP

ROUTE	MILEPOST	STRUCTURE NO.	LOCATION
202L			I-10 (MARICOPA) - I-10 (PAPAGO)

TRACS NO. H5764 01L | NH-202-D (ADY)

FINAL 15%
PLANS
NOT FOR CONSTRUCTION OR RECORDING

DWG NO S-01.15


___OF___

FILE NAME: c:\pwworking\phx\d0182643\ST5764W5915.dgn | SURVEY NO. | FINISHED PLANS- | REVISIONS- | LOCATION- | DATE-
PLOT DATE: 8/12/2014 TIME: 10:45:40 AM | SURVEY NO. | FINISHED PLANS- | REVISIONS- | LOCATION- | DATE-
PLOT SCALE: 1:40 PLOT BY: ahoffman | SURVEY NO. | FINISHED PLANS- | REVISIONS- | LOCATION- | DATE-

ccccSYSTIMEccccc ccccDGNcSPECIFICATIONccccc


F.H.W.A. REGION	STATE	PROJECT NO.	SHEET NO.	TOTAL SHEETS	AS BUILT
9	ARIZ.	NH-202-D (ADY)	201	245	

202L MA 054

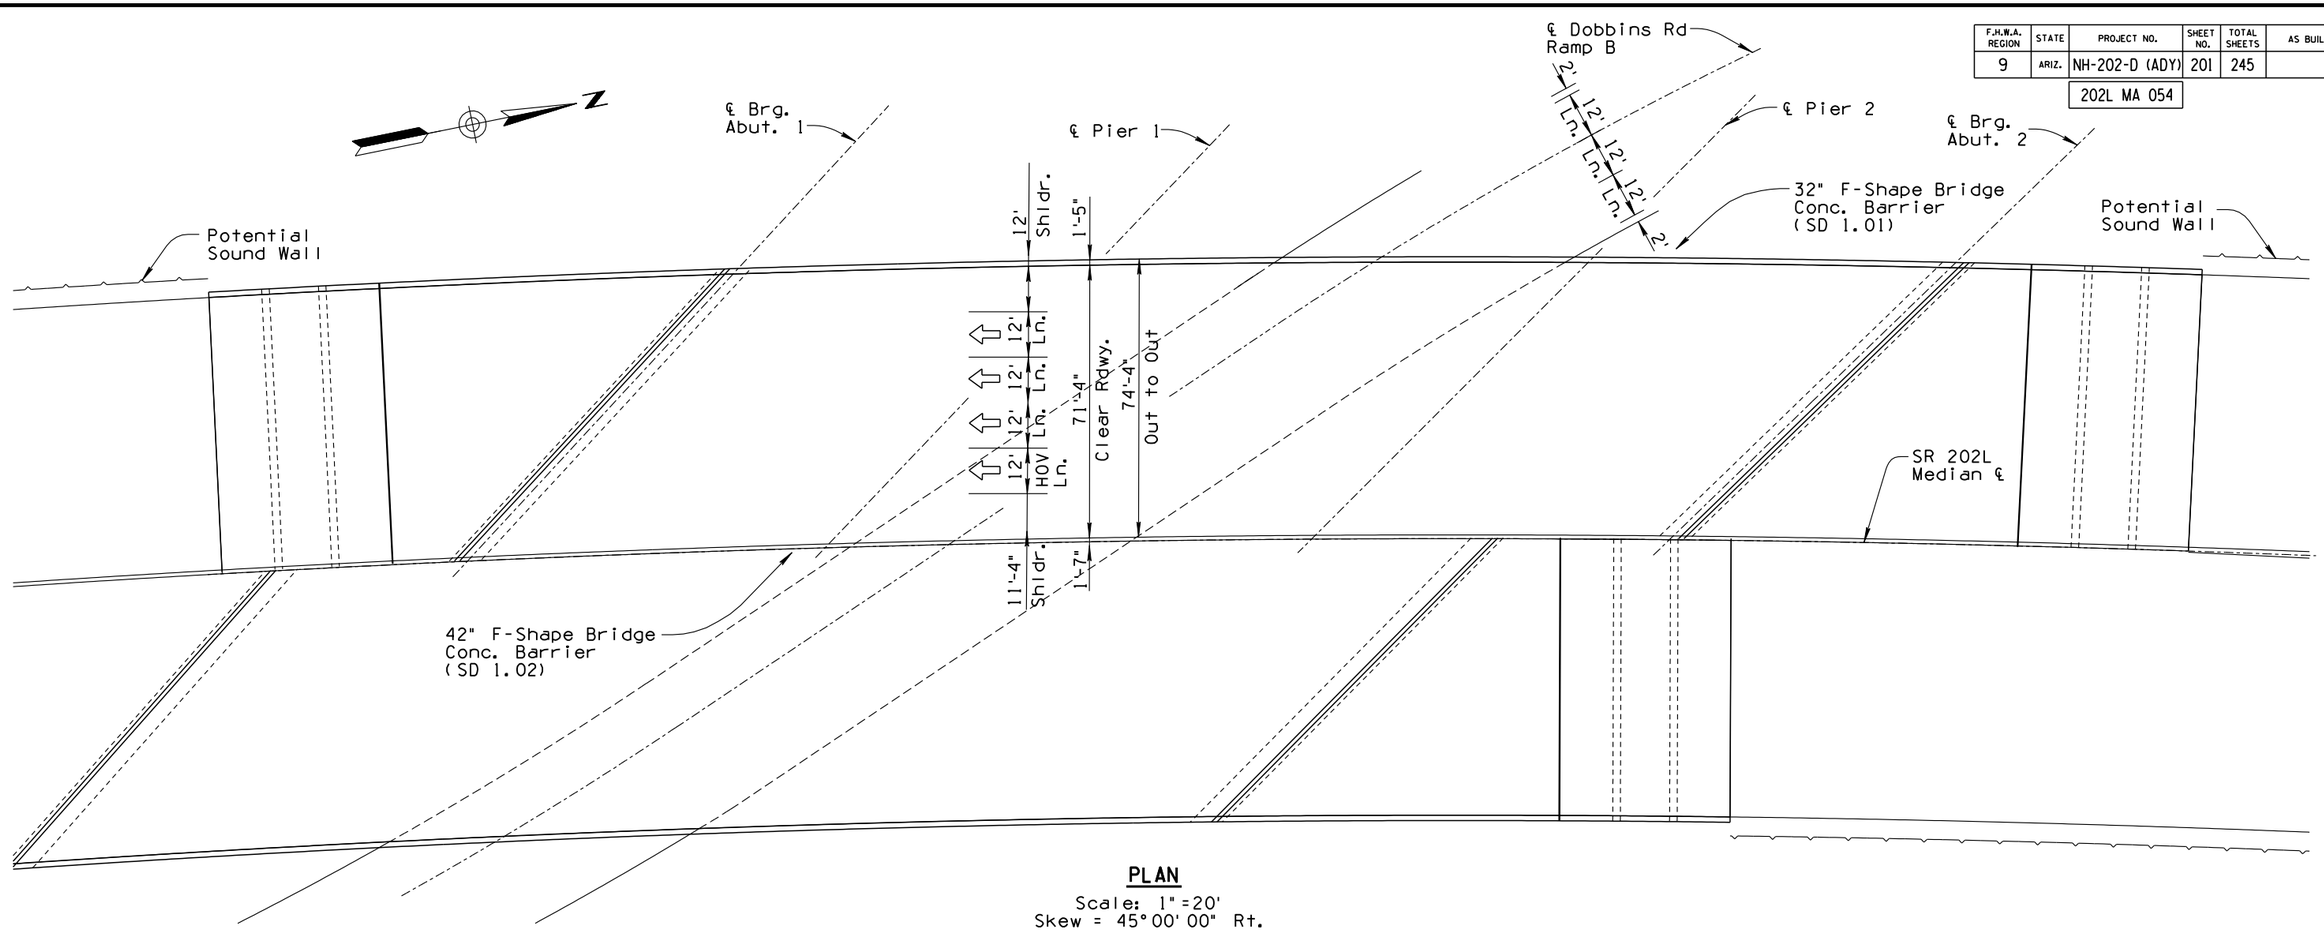

PLAN

Scale: 1" = 20'
Skew = 45° 00' 00" Rt.

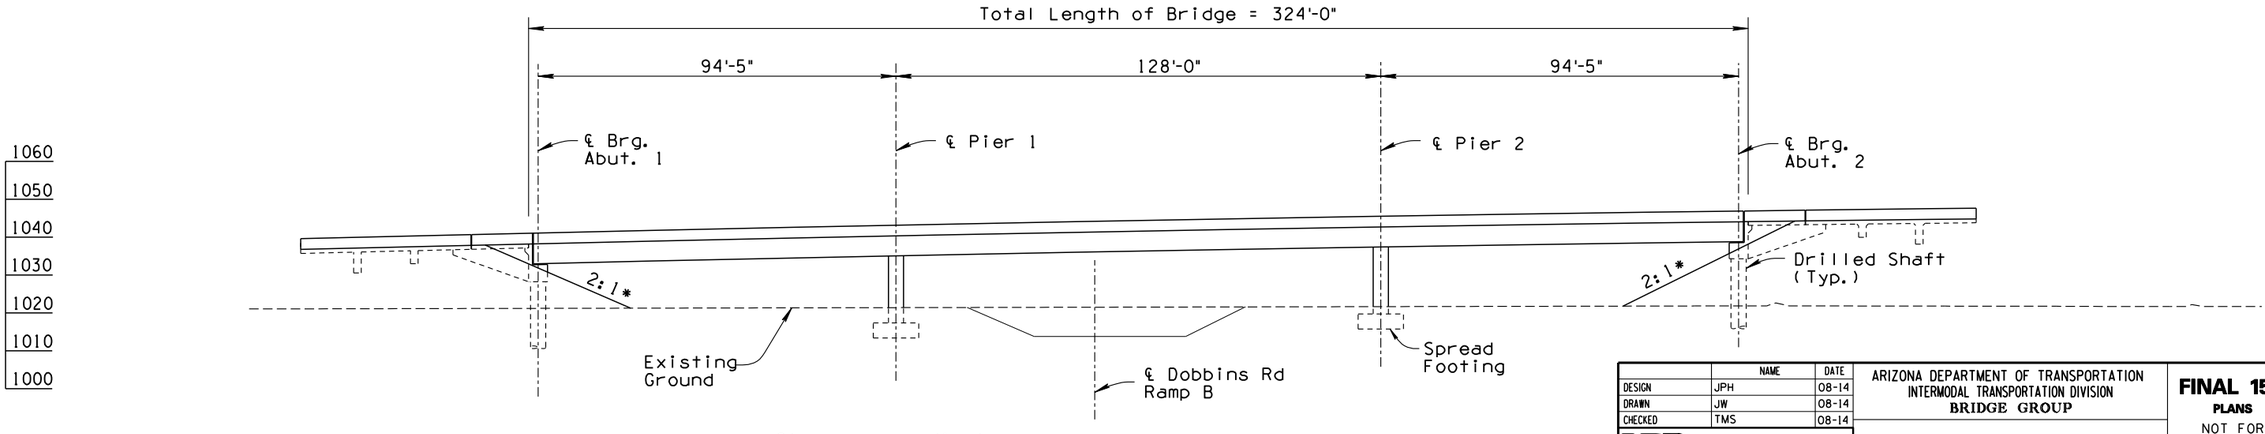

* Slopes perpendicular to ℄ roadway.

ELEVATION

	NAME	DATE
DESIGN	JPH	08-14
DRAWN	JW	08-14
CHECKED	TMS	08-14

HDR Engineering, Inc.

ARIZONA DEPARTMENT OF TRANSPORTATION
INTERMODAL TRANSPORTATION DIVISION
BRIDGE GROUP

DOBBINS ROAD RAMP B EB

ROUTE	MILEPOST	STRUCTURE NO.
202L		

LOCATION: I-10 (MARICOPA) - I-10 (PAPAGO)

TRACS NO. H5764 01L | NH-202-D (ADY)

FINAL 15%
PLANS
NOT FOR CONSTRUCTION OR RECORDING

DWG NO S-01.16

___ OF ___

CALL TWO WORKING DAYS BEFORE YOU DIG
1-800-STAKE-IT
1-800-782-5348
ARIZONA BLUE STAKE


FILE NAME: c:\pwworking\phx\d0182643\ST5764W5915A.dgn | PLOT DATE: 8/12/2014 | TIME: 10:45:43 AM | PLOT SCALE: 1:40 | PLOT BY: ahoffman

SURVEY NO. | FINISHED PLANS- | REVISIONS- | LOCATION- | DATE-

ccccSYSTIMEcccccccccDGNcSPECIFICATIONcccccc


F.H.W.A. REGION	STATE	PROJECT NO.	SHEET NO.	TOTAL SHEETS	AS BUILT
9	ARIZ.	NH-202-D (ADY)	202	245	

202L MA 054

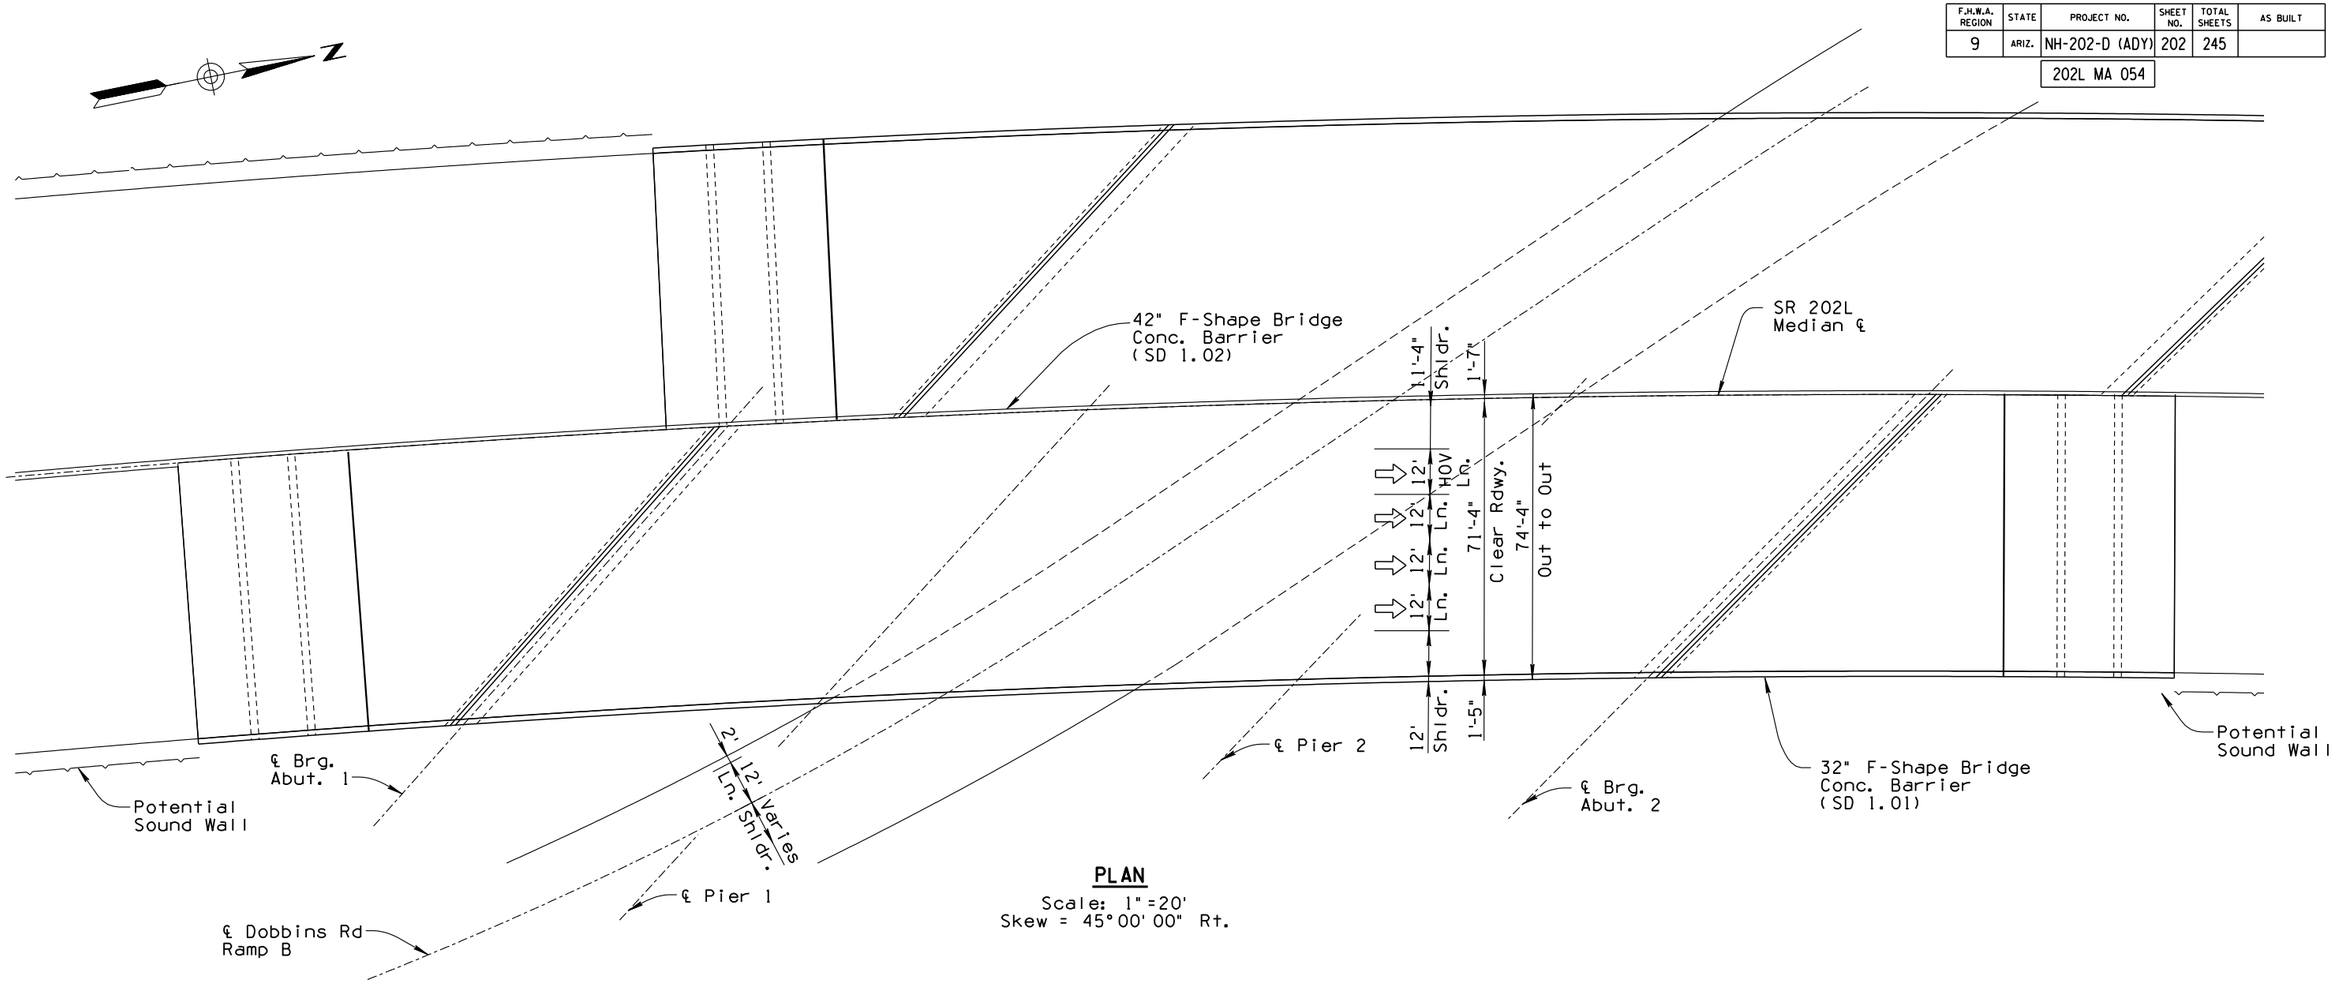

PLAN

Scale: 1"=20'
Skew = 45°00'00" Rt.

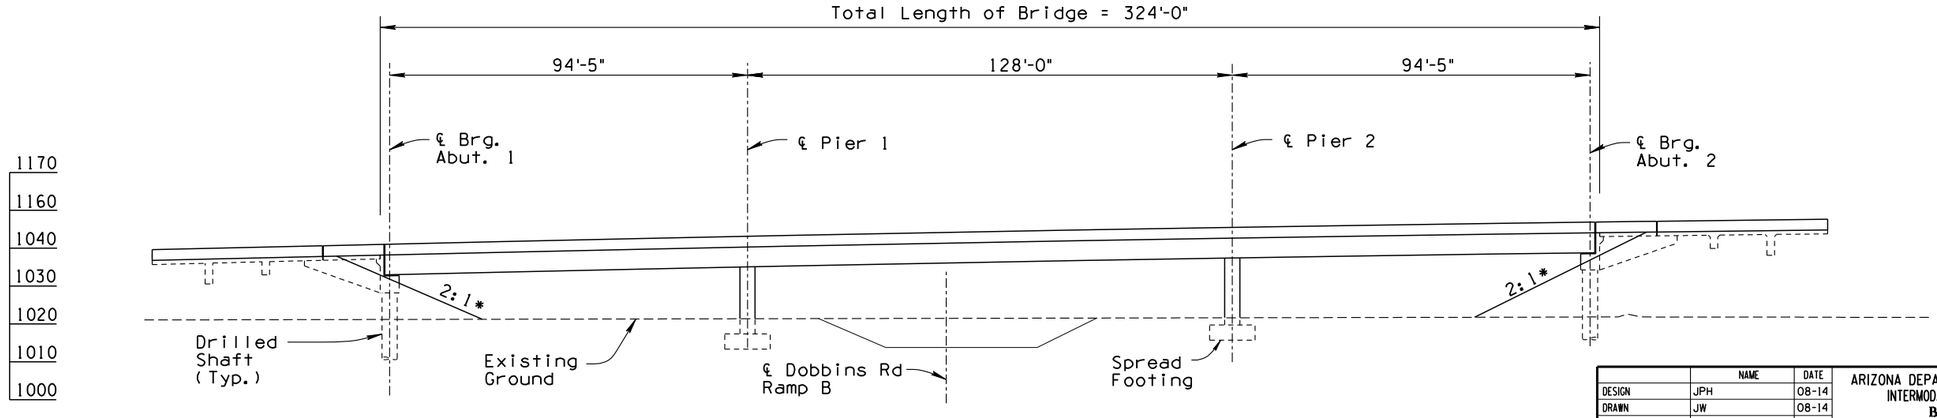

* Slopes perpendicular to ℄ roadway.

ELEVATION

	NAME	DATE
DESIGN	JPH	08-14
DRAWN	JW	08-14
CHECKED	TMS	08-14

HDR Engineering, Inc.

ARIZONA DEPARTMENT OF TRANSPORTATION
INTERMODAL TRANSPORTATION DIVISION
BRIDGE GROUP

DOBBINS ROAD RAMP B WB

ROUTE	MILEPOST	STRUCTURE NO.
202L		

LOCATION: I-10 (MARICOPA) - I-10 (PAPAGO)

TRACS NO. H5764 01L

NH-202-D (ADY)

DWG NO S-01.17

___ OF ___

FINAL 15%
PLANS
NOT FOR CONSTRUCTION OR RECORDING

CALL TWO WORKING DAYS BEFORE YOU DIG
1-800-STAKE-IT
1-800-782-5348
ARIZONA BLUE STAKE


FILE NAME: c:\pwworking\phx\d0182643\ST5764W5915B.dgn PLOT BY: ahoffman
PLOT DATE: 8/12/2014 PLOT SCALE: 1:40
TIME: 10:45:46 AM

SURVEY NO. | FINISHED PLANS- | REVISIONS- | LOCATION- | DATE-

ccccSYSTIMEcccccccccDGNcSPECIFICATIONcccccc


F.H.W.A. REGION	STATE	PROJECT NO.	SHEET NO.	TOTAL SHEETS	AS BUILT
9	ARIZ.	NH-202-D (ADY)S T576 4W5915		245	

202L MA 054

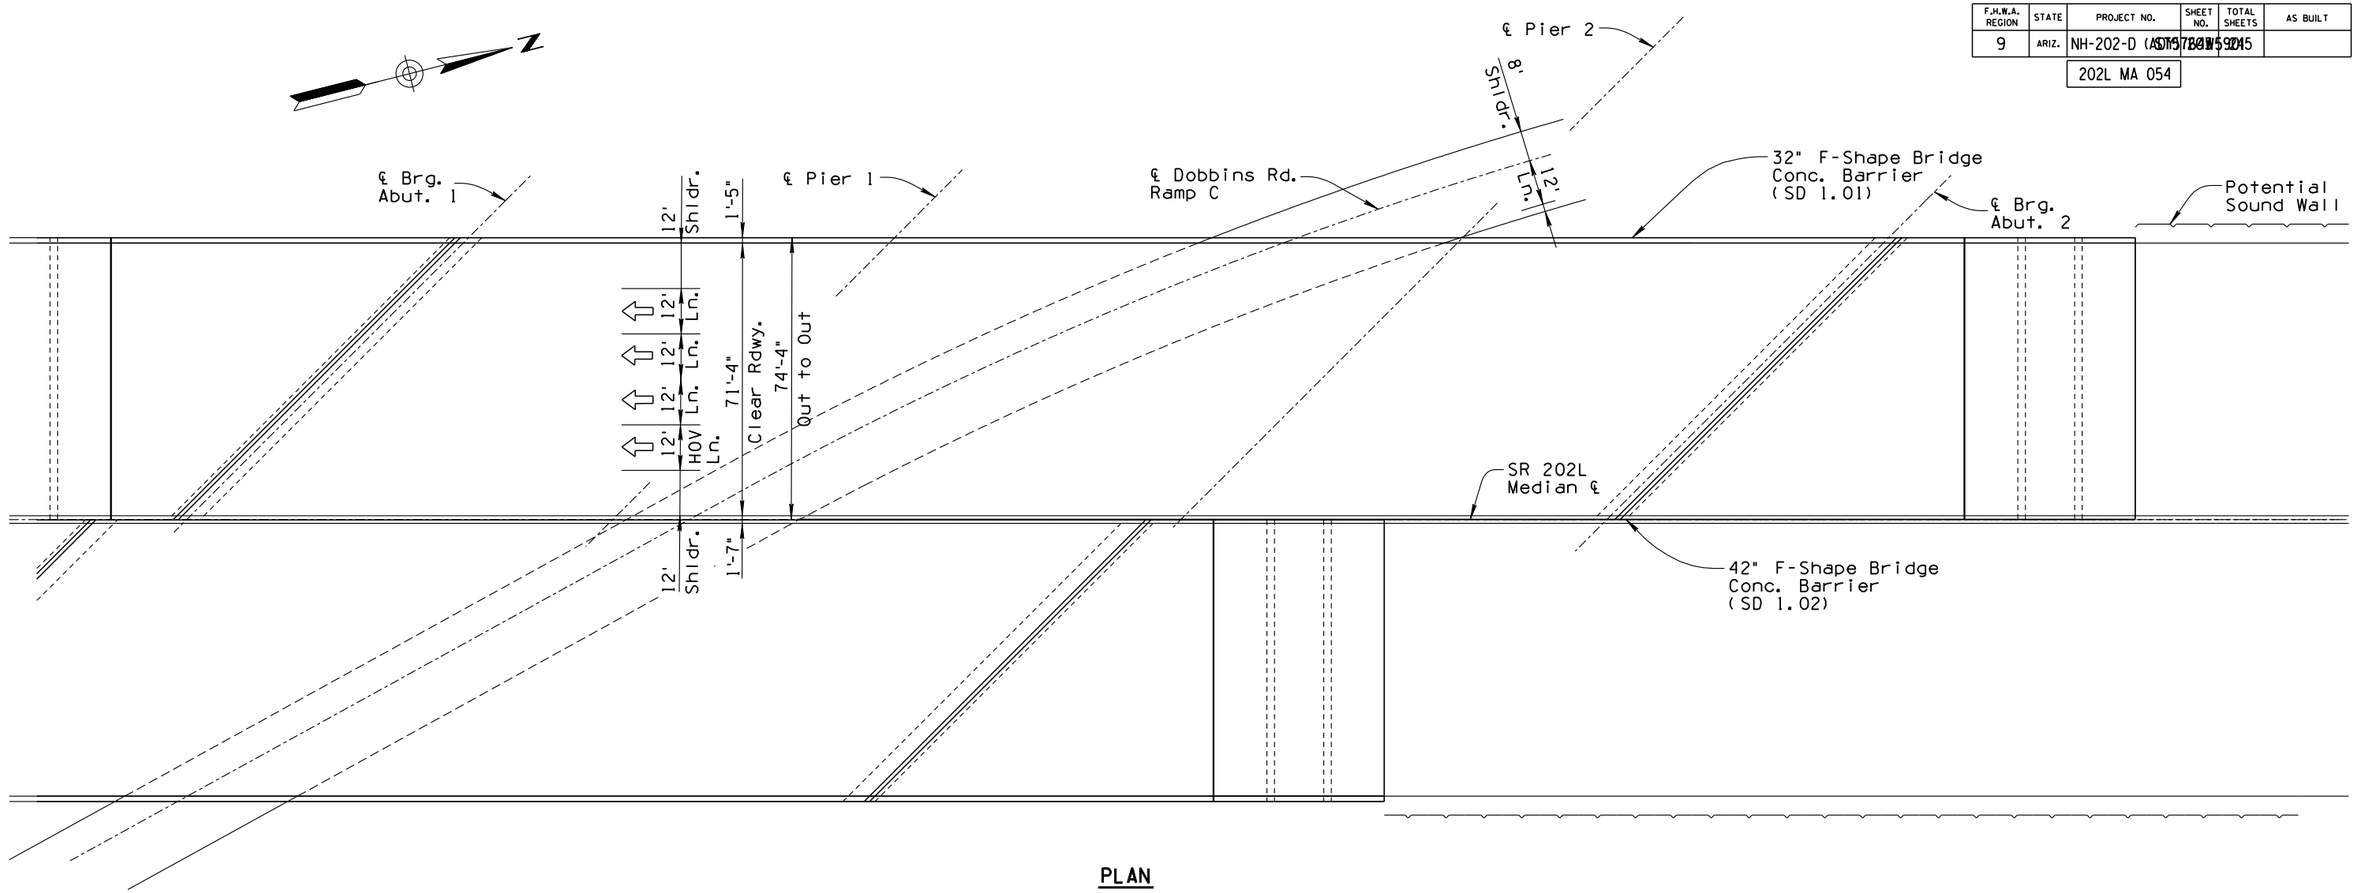

PLAN

Scale: 1" = 20'
Skew = 45° 00' 00" Rt.

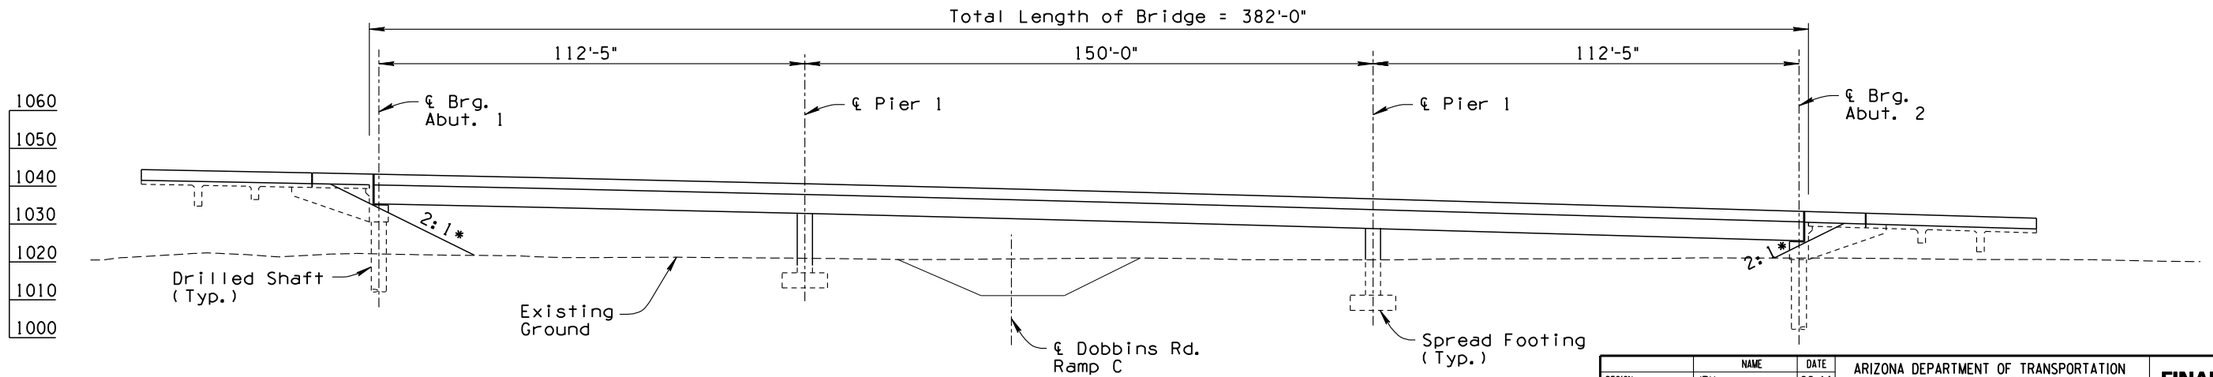

* Slopes perpendicular to ℄ roadway.

ELEVATION

	NAME	DATE
DESIGN	JPH	08-14
DRAWN	JW	08-14
CHECKED	TMS	08-14

HDR Engineering, Inc.

ARIZONA DEPARTMENT OF TRANSPORTATION
INTERMODAL TRANSPORTATION DIVISION
BRIDGE GROUP

DOBBINS ROAD RAMP C EB

ROUTE	MILEPOST	STRUCTURE NO.	LOCATION
202L			I-10 (MARICOPA) - I-10 (PAPAGO)

TRACS NO. H5764 01L | NH-202-D (ADY)

FINAL 15%
PLANS
NOT FOR CONSTRUCTION OR RECORDING

DWG NO S-01.18

___ OF ___


CALL TWO WORKING DAYS BEFORE YOU DIG
1-800-STAKE-IT
1-800-782-5348
ARIZONA BLUE STAKE

PLOT BY: ahoffman | PLOT SCALE: 1:40 | PLOT DATE: 8/12/2014 | TIME: 10:45:48 AM
FILE NAME: c:\pwworking\phx\d0182643\ST576 4W5915C.dgn
SURVEY NO. | FINISHED PLANS- | REVISIONS- | LOCATION- | DATE-

ccccSYSTIMEccccc ccccDGNcSPECIFICATIONccccc


F.H.W.A. REGION	STATE	PROJECT NO.	SHEET NO.	TOTAL SHEETS	AS BUILT
9	ARIZ.	NH-202-D (ADY)	204	245	

202L MA 054

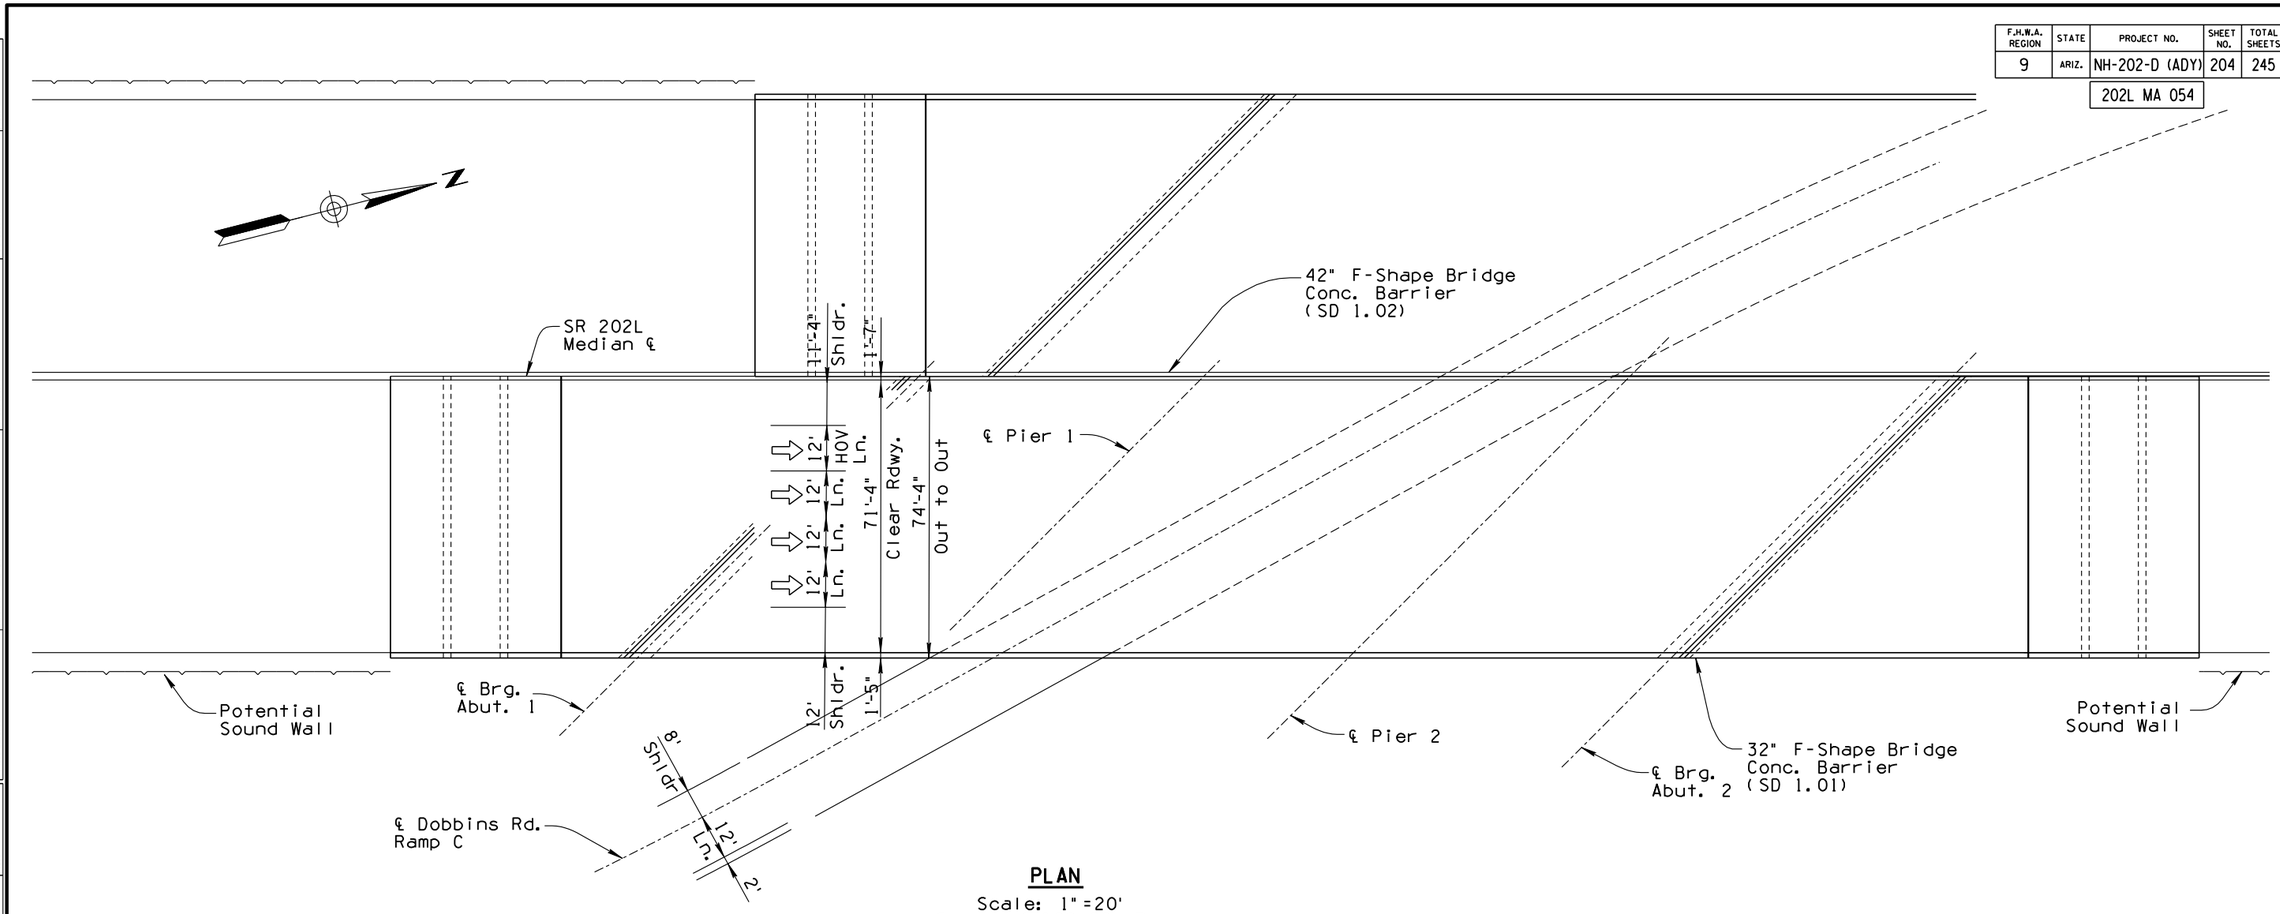

PLAN

Scale: 1"=20'
Skew = 45°00'00" Rt.

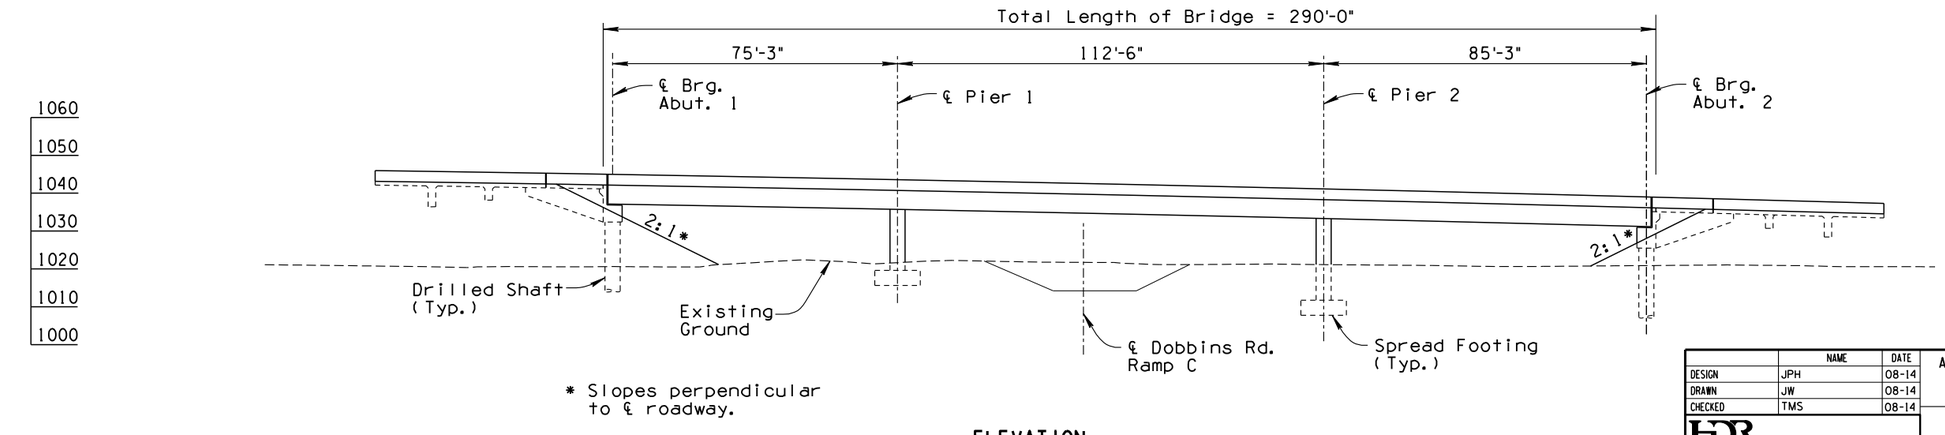

* Slopes perpendicular to ℄ roadway.

ELEVATION

	NAME	DATE
DESIGN	JPH	08-14
DRAWN	JW	08-14
CHECKED	TMS	08-14

HDR Engineering, Inc.

ARIZONA DEPARTMENT OF TRANSPORTATION
INTERMODAL TRANSPORTATION DIVISION
BRIDGE GROUP

DOBBINS ROAD RAMP C WB

ROUTE	MILEPOST	STRUCTURE NO.	LOCATION
202L			I-10 (MARICOPA) - I-10 (PAPAGO)

TRACS NO. H5764 01L | NH-202-D (ADY)

FINAL 15%
PLANS
NOT FOR CONSTRUCTION OR RECORDING

DWG NO S-01.19

___OF___


CALL TWO WORKING DAYS BEFORE YOU DIG
1-800-STAKE-IT
1-800-782-5348
ARIZONA BLUE STAKE

FILE NAME: c:\pwworking\phx\d0182643\ST5764W5915D.dgn | PLOT DATE: 8/12/2014 | PLOT BY: ahoffman | PLOT SCALE: 1:40 | TIME: 10:45:51 AM
SURVEY NO. | FINISHED PLANS- | REVISIONS- | LOCATION- | DATE-

cccccSYSTIMEccccc cccccDGNcSPECIFICATIONcccccc


F.H.W.A. REGION	STATE	PROJECT NO.	SHEET NO.	TOTAL SHEETS	AS BUILT
9	ARIZ.	NH-202-D (ADY)	205	245	

202L MA 054

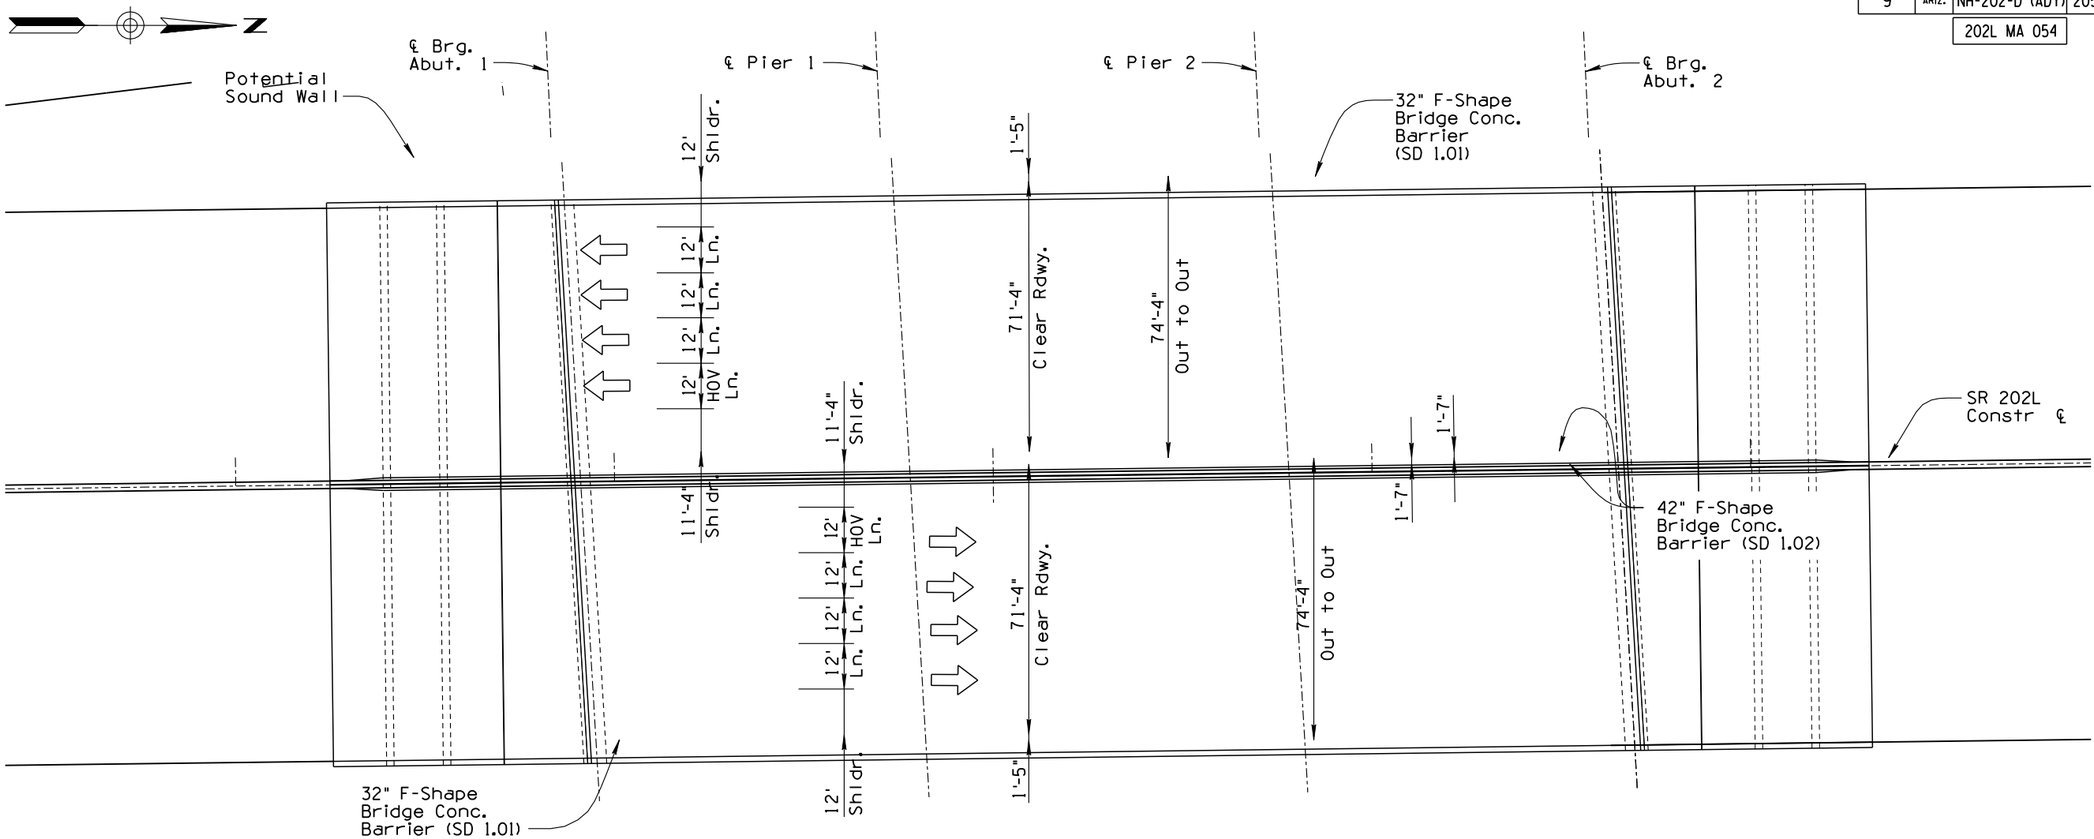

PLAN

Scale: 1"=20'
Skew = 2°40'00" Lt.

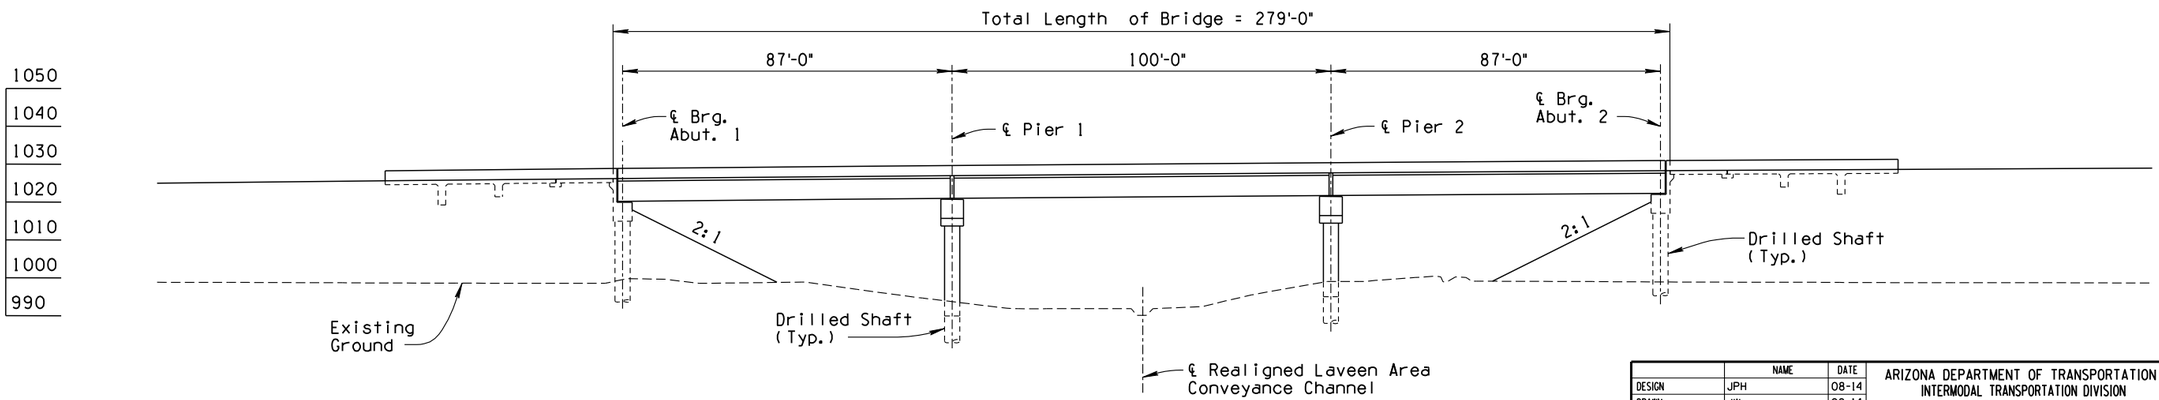

ELEVATION

CALL TWO WORKING DAYS BEFORE YOU DIG
1-800-STAKE-IT
1-800-782-5348
ARIZONA BLUE STAKE

	NAME	DATE
DESIGN	JPH	08-14
DRAWN	JW	08-14
CHECKED	TMS	08-14

HDR Engineering, Inc.

ARIZONA DEPARTMENT OF TRANSPORTATION
INTERMODAL TRANSPORTATION DIVISION
BRIDGE GROUP

LAVEEN AREA CONVEYANCE CHANNEL BRIDGE

ROUTE	MILEPOST	STRUCTURE NO.	LOCATION
202L			I-10 (MARICOPA) - I-10 (PAPAGO)

TRACS NO. H5764 01L | NH-202-D (ADY)

FINAL 15%
PLANS
NOT FOR CONSTRUCTION OR RECORDING

DWG NO S-01.20


___ OF ___

FILE NAME: c:\pwworking\phx\d0182643\ST5764W5916.dgn | PLOT BY: ahoffman | PLOT SCALE: 1:40 | PLOT DATE: 8/12/2014 | TIME: 10:45:54 AM
SURVEY NO. | FINISHED PLANS- | REVISIONS- | LOCATION- | DATE-

ccccSYSTIMEccccc ccccDGNcSPECIFICATIONcccc


F.H.W.A. REGION	STATE	PROJECT NO.	SHEET NO.	TOTAL SHEETS	AS BUILT
9	ARIZ.	NH-202-D (ADY)	206	245	

202L MA 054

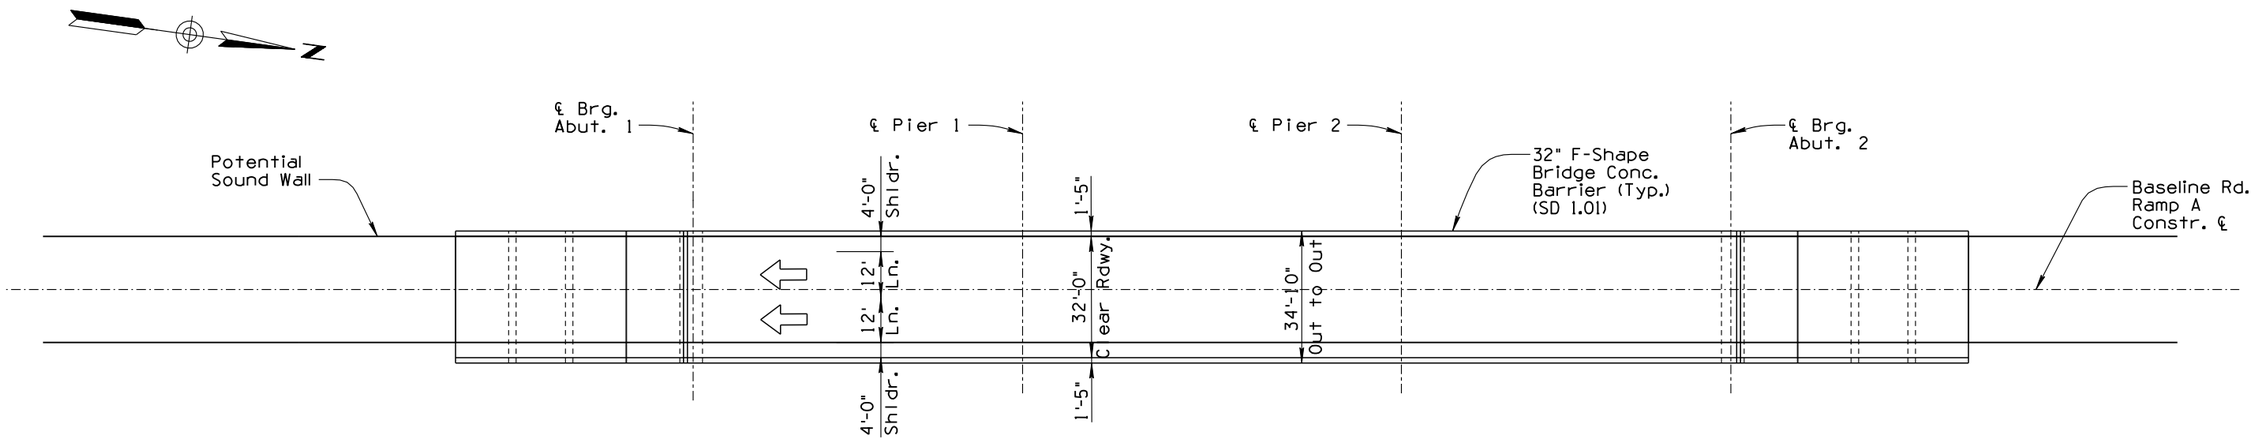

PLAN

Scale: 1" = 20'
Skew = 0° 00' 00"

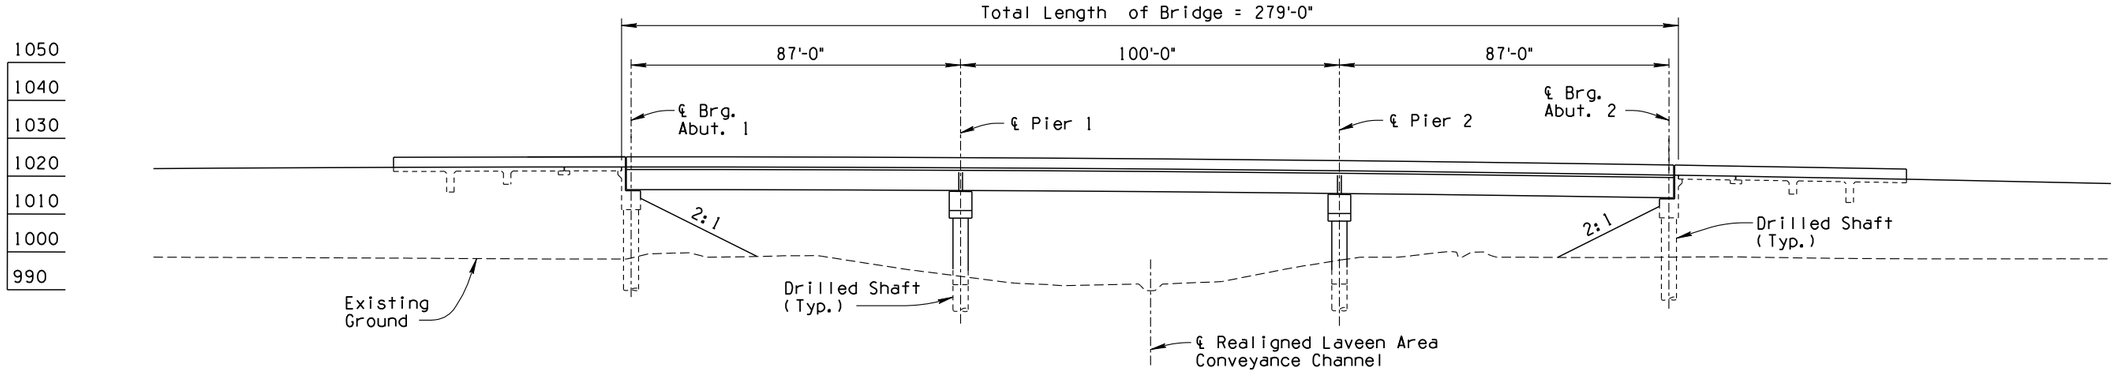

ELEVATION

	NAME	DATE
DESIGN	JPH	08-14
DRAWN	JW	08-14
CHECKED	TMS	08-14

HDR Engineering, Inc.

ARIZONA DEPARTMENT OF TRANSPORTATION
INTERMODAL TRANSPORTATION DIVISION
BRIDGE GROUP

BASELINE ROAD
RAMP A

ROUTE	MILEPOST	STRUCTURE NO.	LOCATION
202L			I-10 (MARICOPA) - I-10 (PAPAGO)

TRACS NO. H5764 01L | NH-202-D (ADY)

FINAL 15%
PLANS
NOT FOR CONSTRUCTION OR RECORDING

DWG NO S-01.21


___ OF ___

CALL TWO WORKING DAYS BEFORE YOU DIG
1-800-STAKE-IT
1-800-782-5348
ARIZONA BLUE STAKE

FILE NAME: c:\pwworking\phx\d0182643\ST5764W5917.dgn PLOT DATE: 8/12/2014 TIME: 10:45:56 AM PLOT SCALE: 1:40 PLOT BY: ahoffman
SURVEY NO. | FINISHED PLANS- | REVISIONS- | LOCATION- | DATE-
cccccSYSTIMEccccc cccccDGNcSPECIFICATIONcccccc


F.H.W.A. REGION	STATE	PROJECT NO.	SHEET NO.	TOTAL SHEETS	AS BUILT
9	ARIZ.	NH-202-D (ADY)	207	245	

202L MA 054

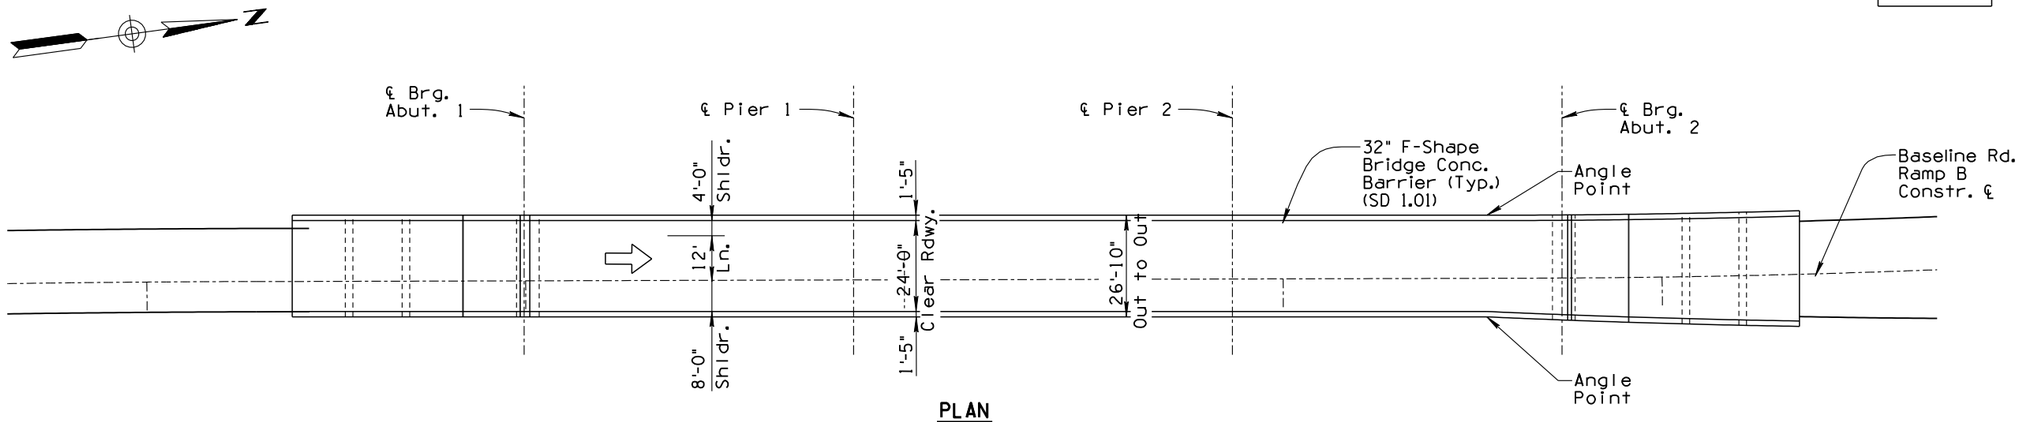

PLAN

Scale: 1"=20'
Skew = 0°00'00"

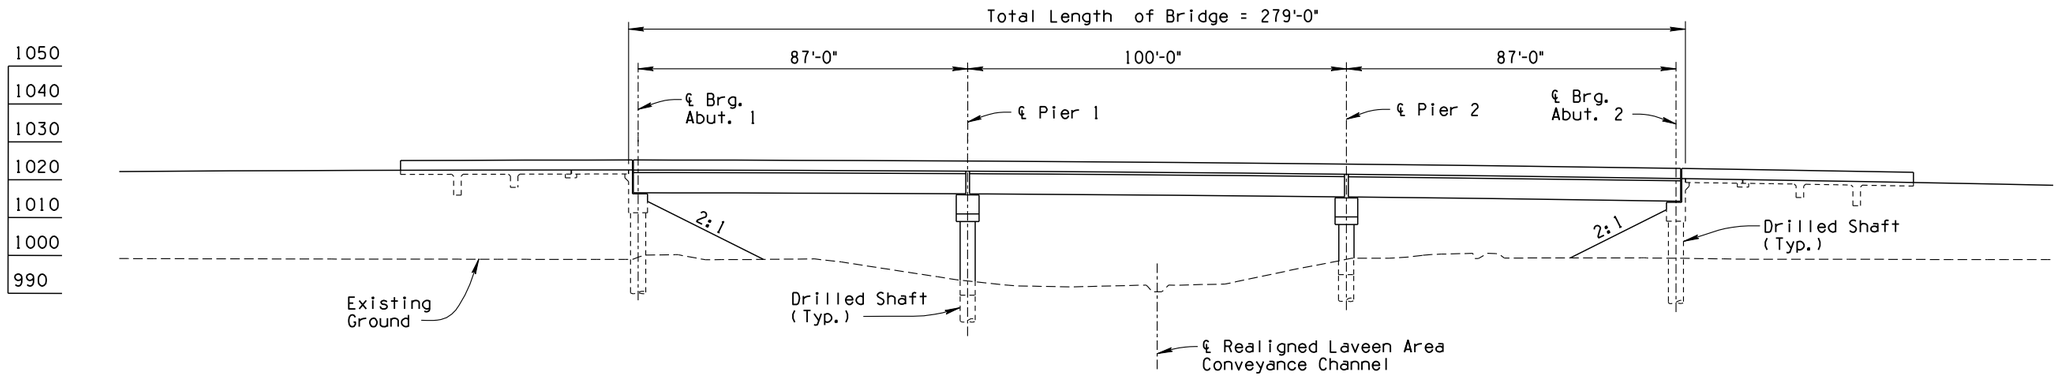

ELEVATION

	NAME	DATE
DESIGN	JPH	08-14
DRAWN	JW	08-14
CHECKED	TMS	08-14

HDR Engineering, Inc.

ARIZONA DEPARTMENT OF TRANSPORTATION
INTERMODAL TRANSPORTATION DIVISION
BRIDGE GROUP

BASELINE ROAD
RAMP B

202L		
ROUTE	MILEPOST	STRUCTURE NO.

LOCATION: I-10 (MARICOPA) - I-10 (PAPAGO)

TRACS NO. H5764 01L | NH-202-D (ADY)

FINAL 15%
PLANS
NOT FOR CONSTRUCTION OR RECORDING

DWG NO S-01.22

___OF___


CALL TWO WORKING DAYS BEFORE YOU DIG
1-800-STAKE-IT
1-800-782-5348
ARIZONA BLUE STAKE

FILE NAME: c:\pwworking\phx\d0182643\ST5764W5918.dgn | SURVEY NO. | FINISHED PLANS- | REVISIONS- | LOCATION- | DATE-
PLOT DATE: 8/12/2014 | SURVEY NO. | FINISHED PLANS- | REVISIONS- | LOCATION- | DATE-
TIME: 10:46:00 AM | PLOT SCALE: 1:40 | PLOT BY: ahoffman

ccccSYSTIMEccccc ccccDGNcSPECIFICATIONccccc


F.H.W.A. REGION	STATE	PROJECT NO.	SHEET NO.	TOTAL SHEETS	AS BUILT
9	ARIZ.	NH-202-D (ADY)	208	245	

202L MA 054

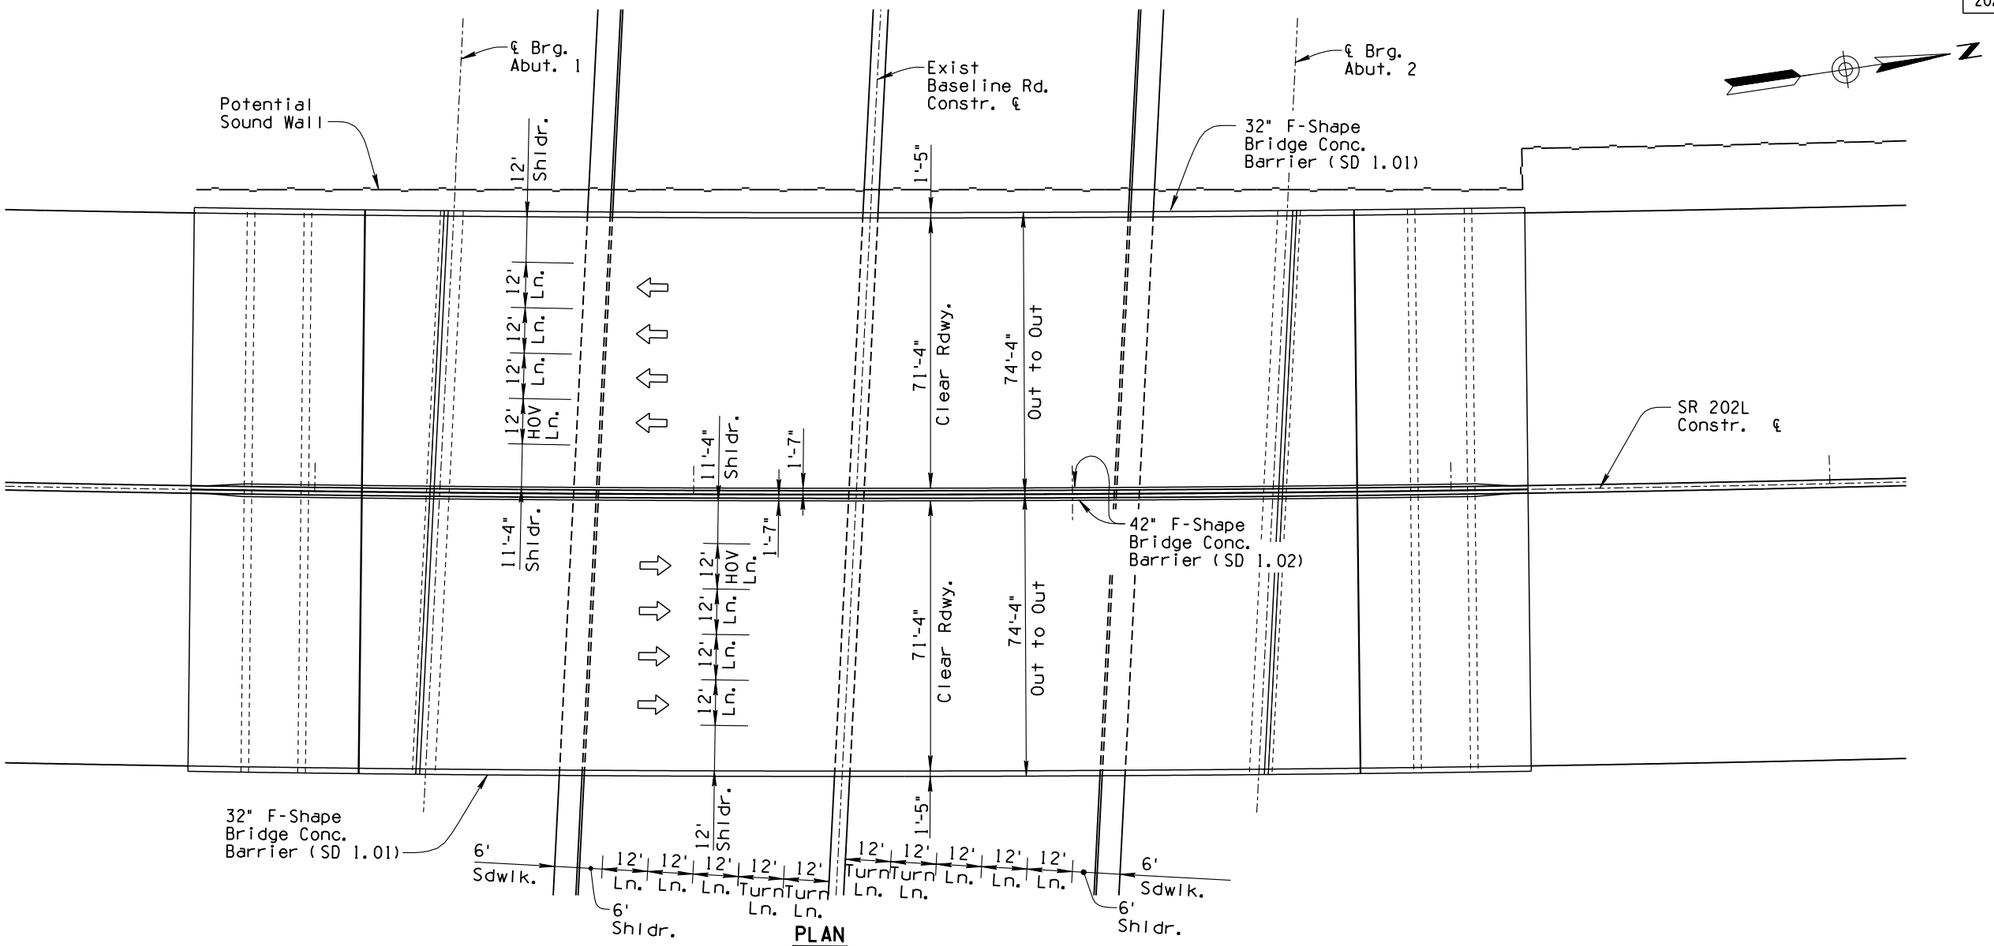

PLAN

Scale: 1"=20'
Skew = 0°00'00"

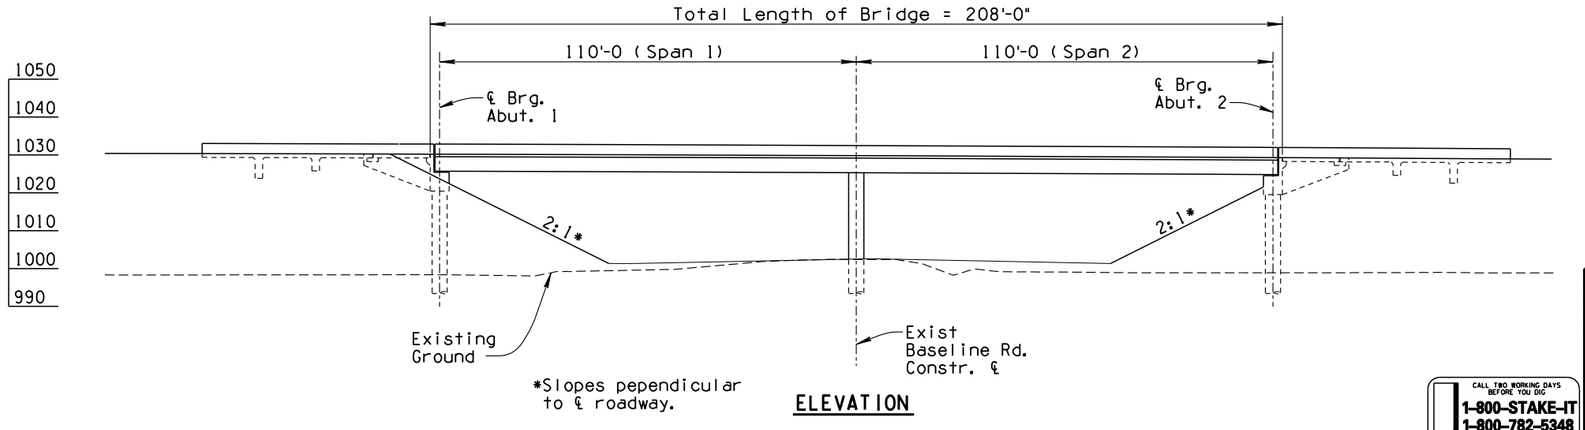

*Slopes pependicular to ℄ roadway.

ELEVATION

CALL TWO WORKING DAYS BEFORE YOU DIG
1-800-STAKE-IT
1-800-782-5348
ARIZONA BLUE STAKE

	NAME	DATE
DESIGN	JPH	08-14
DRAWN	JW	08-14
CHECKED	TMS	08-14

HDR Engineering, Inc.

ARIZONA DEPARTMENT OF TRANSPORTATION
INTERMODAL TRANSPORTATION DIVISION
BRIDGE GROUP

BASELINE RD. TIOP

ROUTE	MILEPOST	STRUCTURE NO.	LOCATION
202L			I-10 (MARICOPA) - I-10 (PAPAGO)

TRACS NO. H5764 01L | NH-202-D (ADY)

FINAL 15%
PLANS
NOT FOR CONSTRUCTION OR RECORDING


DWG NO S-01.23

___OF___

FILE NAME: c:\pwworking\phx\d0182643\ST5764W5919.dgn | PLOT DATE: 8/12/2014 | PLOT BY: ahoffman | PLOT SCALE: 1:40 | TIME: 10:46:02 AM
SURVEY NO. | FINISHED PLANS- | REVISIONS- | LOCATION- | DATE-


ccccSYSTIMEccccc ccccDGNcSPECIFICATIONccccc

F.H.W.A. REGION	STATE	PROJECT NO.	SHEET NO.	TOTAL SHEETS	AS BUILT
9	ARIZ.	NH-202-D (ADY)	209	245	
		202L MA 054			

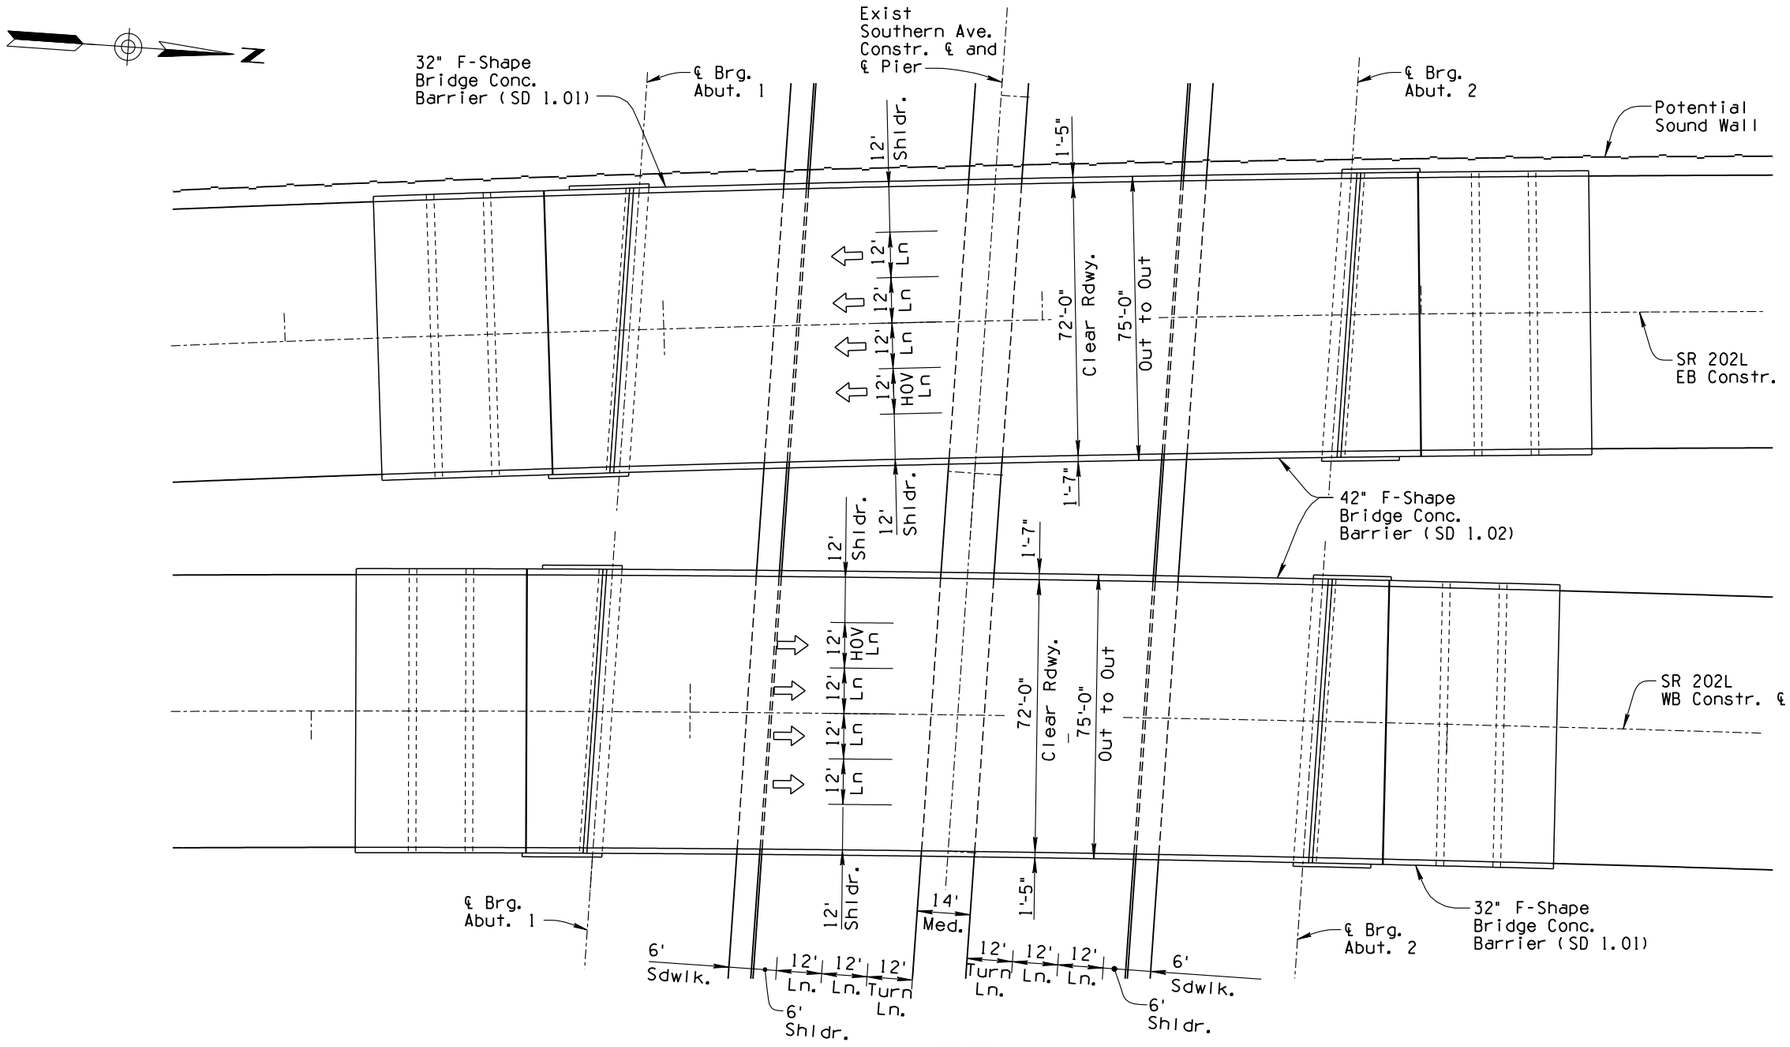

PLAN

Scale: 1"=20'
Skew = 4°00'00" Rt.

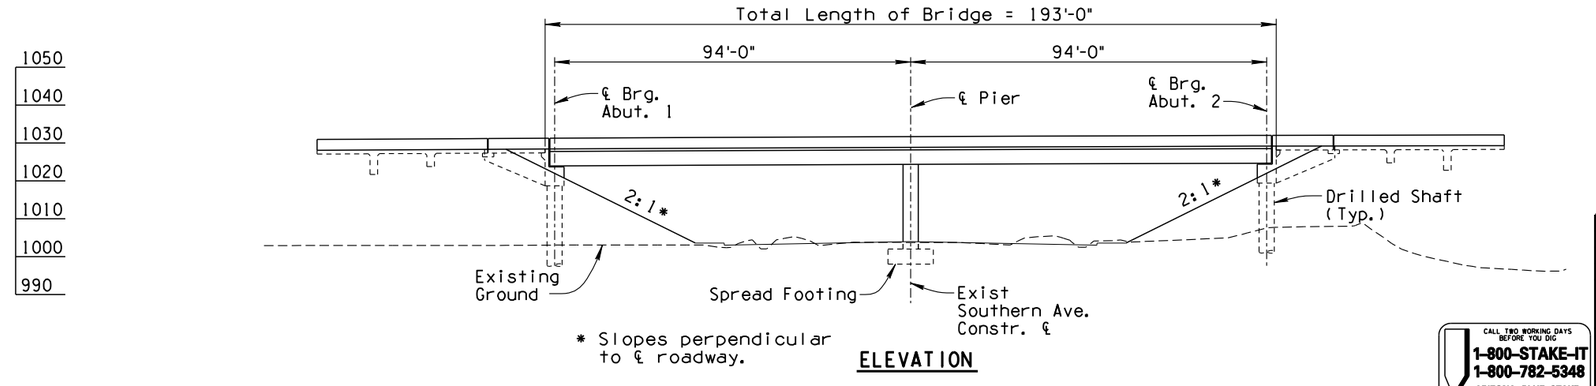

* Slopes perpendicular to ℄ roadway.

ELEVATION

	NAME	DATE
DESIGN	JPH	08-14
DRAWN	JW	08-14
CHECKED	TMS / LLP	08-14

HDR Engineering, Inc.

ARIZONA DEPARTMENT OF TRANSPORTATION
INTERMODAL TRANSPORTATION DIVISION
BRIDGE GROUP

SOUTHERN AVE. TIOP EB & WB

LOCATION: I-10 (MARICOPA) - I-10 (PAPAGO)

202L		
ROUTE	MILEPOST	STRUCTURE NO.

TRACS NO. H5764 01L

NH-202-D (ADY)

FINAL 15%
PLANS
NOT FOR CONSTRUCTION OR RECORDING

DWG NO S-01.24

___ OF ___

CALL TWO WORKING DAYS BEFORE YOU DIG
1-800-STAKE-IT
1-800-782-5348
ARIZONA BLUE STAKE


FILE NAME: c:\pwworking\phx\d0182643\ST5764W5920.dgn PLOT DATE: 8/12/2014 TIME: 10:46:05 AM PLOT SCALE: 1:40 PLOT BY: ahoffman

SURVEY NO. | FINISHED PLANS- | REVISIONS- | LOCATION- | DATE-

ccccSYSTIMEcccccccccDGNcSPECIFICATIONcccccc


F.H.W.A. REGION	STATE	PROJECT NO.	SHEET NO.	TOTAL SHEETS	AS BUILT
9	ARIZ.	NH-202-D (ADY)	210	245	

202L MA 054

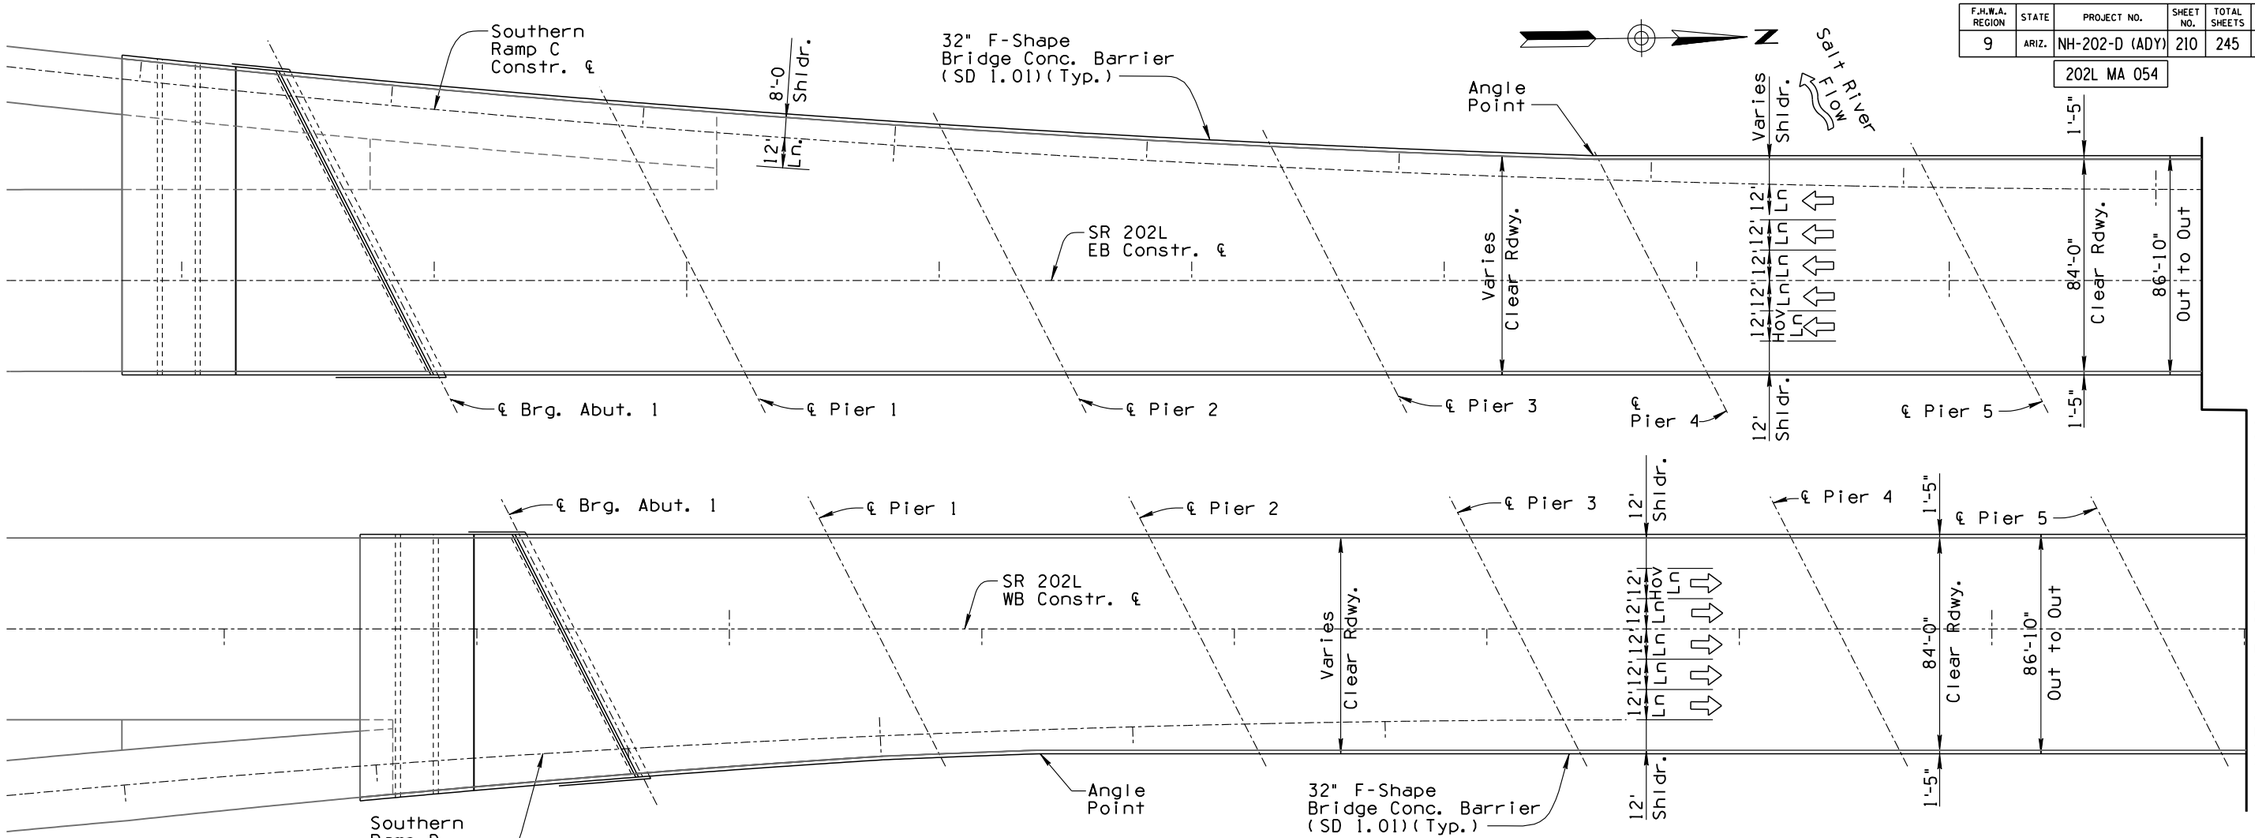

PLAN

Scale: 1" = 30'
Skew = 27° 18' 00" Lt.

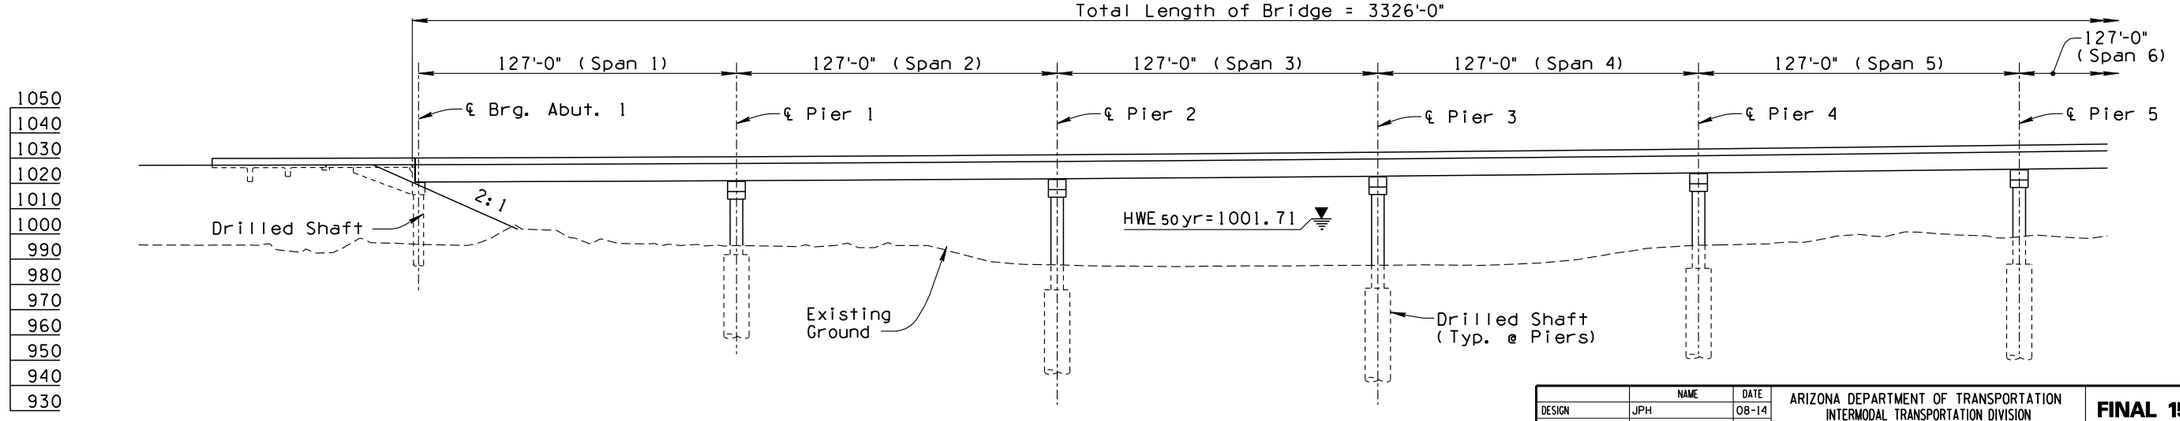

ELEVATION

	NAME	DATE
DESIGN	JPH	08-14
DRAWN	JW	08-14
CHECKED	TMS	08-14

HDR Engineering, Inc.

ARIZONA DEPARTMENT OF TRANSPORTATION
INTERMODAL TRANSPORTATION DIVISION
BRIDGE GROUP

SALT RIVER BRIDGE EB & WB
SHEET 1 OF 5

202L ROUTE	MILEPOST	STRUCTURE NO.	LOCATION: I-10 (MARICOPA) - I-10 (PAPAGO)

TRACS NO. H5764 01L | NH-202-D (ADY)

FINAL 15%
PLANS
NOT FOR CONSTRUCTION OR RECORDING

DWG NO S-01.25

___ OF ___

CALL TWO WORKING DAYS BEFORE YOU DIG
1-800-STAKE-IT
1-800-782-5348
ARIZONA BLUE STAKE


FILE NAME: c:\pwworking\phx\d0182643\ST5764W5921.dgn | PLOT BY: ahoffman | PLOT SCALE: 1:60 | PLOT DATE: 8/12/2014 | TIME: 10:46:08 AM

SURVEY NO. | FINISHED PLANS- | REVISIONS- | LOCATION- | DATE-

ccccSYSTIMEccccc ccccDGNcSPECIFICATIONcccccc


F.H.W.A. REGION	STATE	PROJECT NO.	SHEET NO.	TOTAL SHEETS	AS BUILT
9	ARIZ.	NH-202-D (ADY)	211	245	

202L MA 054

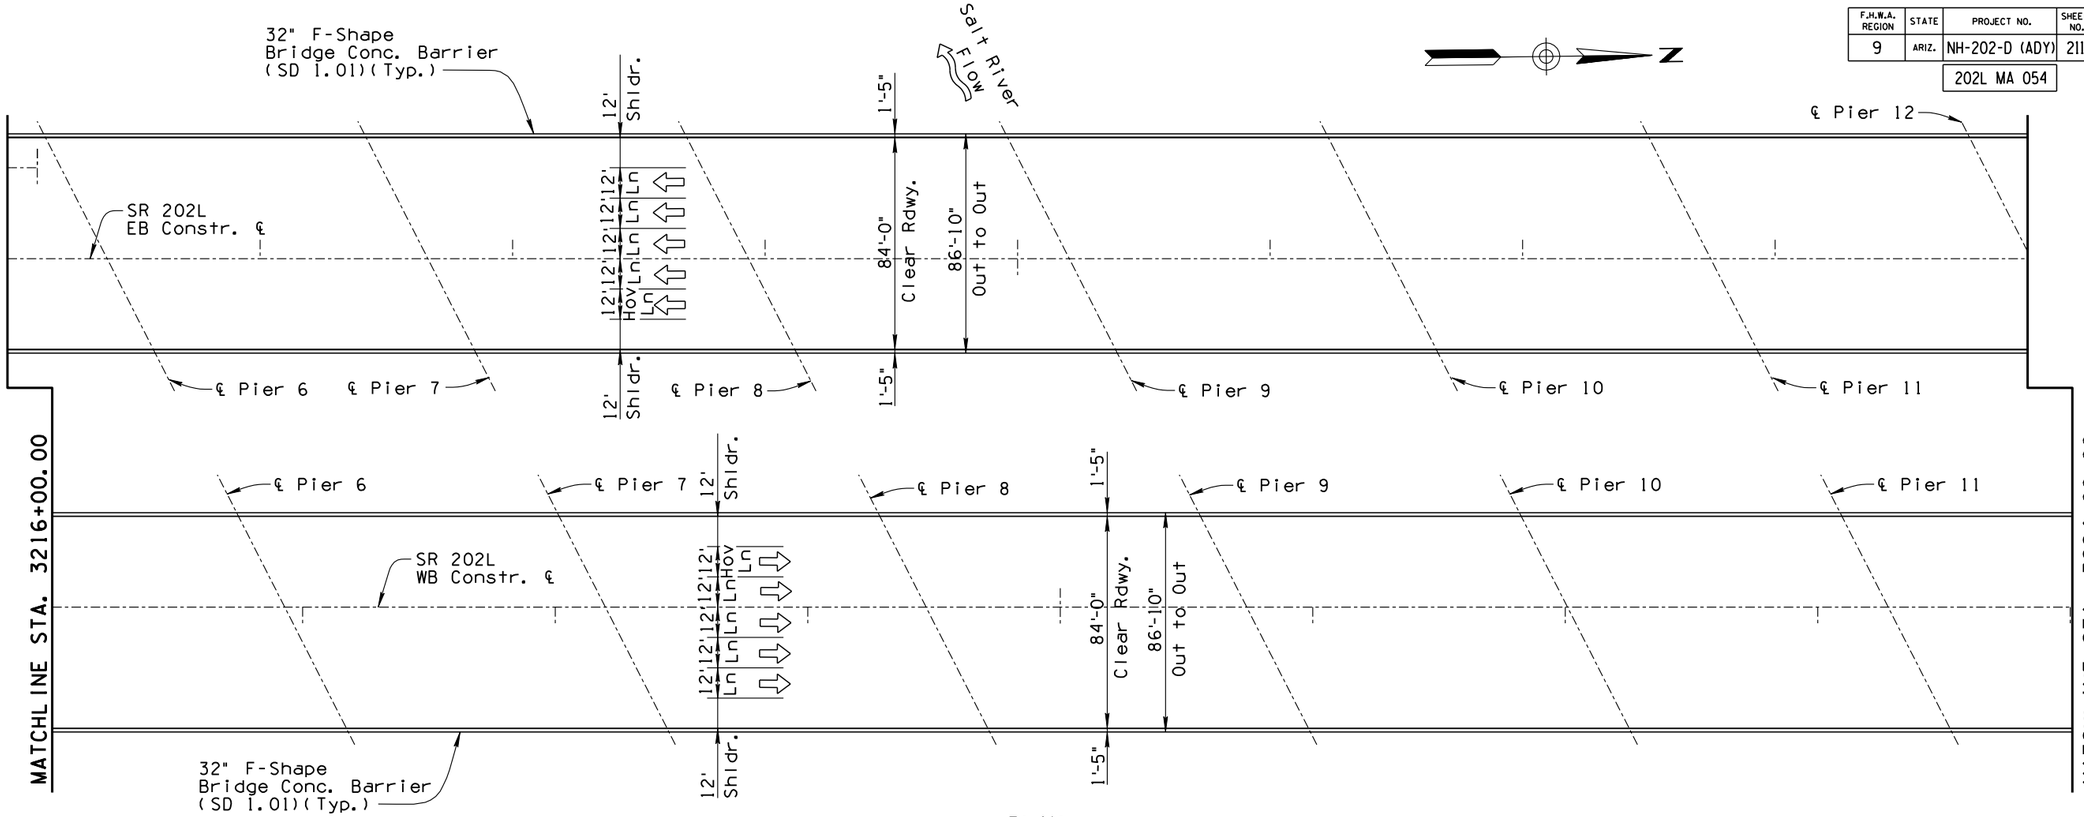

PLAN

Scale: 1"=30'
Skew = 27°18'00" Lt.

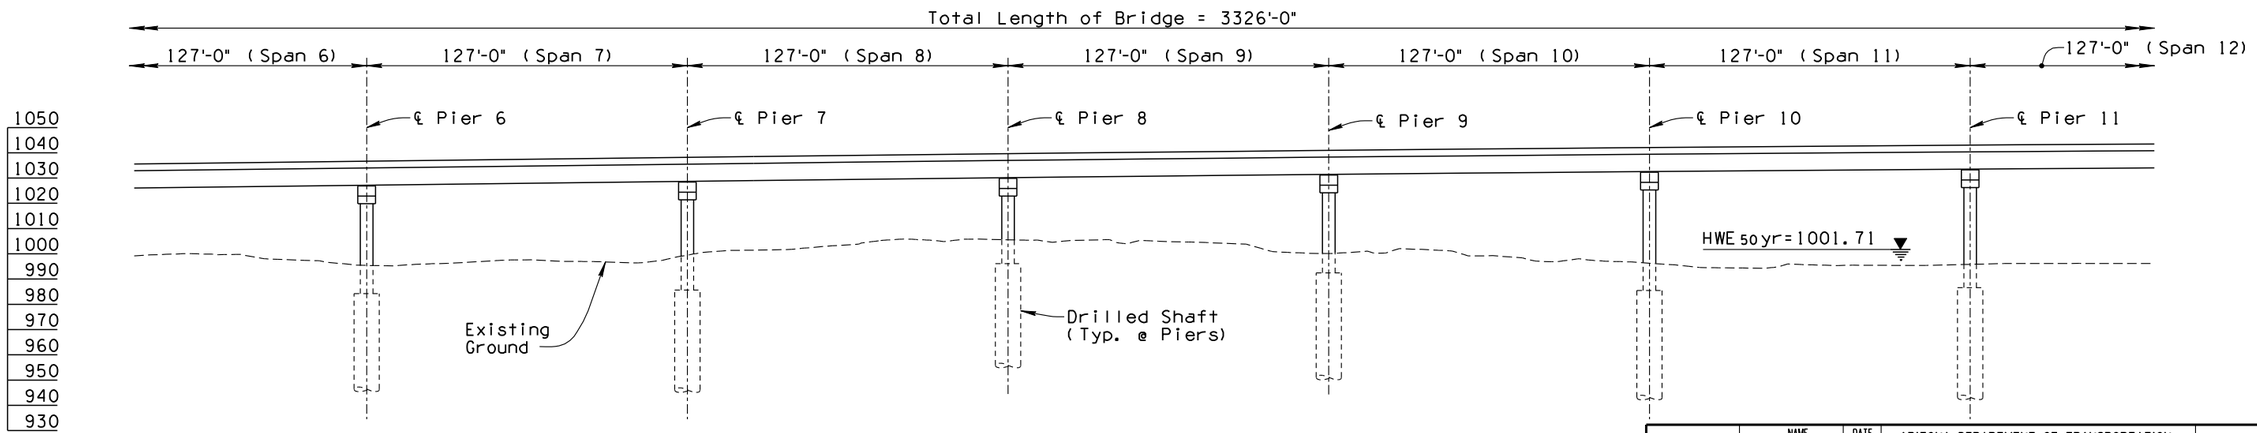

ELEVATION

	NAME	DATE
DESIGN	JPH	08-14
DRAWN	JW	08-14
CHECKED	TMS	08-14

HDR Engineering, Inc.

ARIZONA DEPARTMENT OF TRANSPORTATION
INTERMODAL TRANSPORTATION DIVISION
BRIDGE GROUP

SALT RIVER BRIDGE EB & WB
SHEET 2 OF 5

FINAL 15%
PLANS
NOT FOR CONSTRUCTION OR RECORDING

CALL TWO WORKING DAYS BEFORE YOU DIG
1-800-STAKE-IT
1-800-782-5348
ARIZONA BLUE STAKE


202L ROUTE	MILEPOST	STRUCTURE NO.	LOCATION: I-10 (MARICOPA) - I-10 (PAPAGO)	DWG NO S-01.26
TRACS NO. H5764 01L			NH-202-D (ADY)	OF

FILE NAME: c:\pwworking\phx\d0182643\ST5764W5922.dgn | SURVEY NO. | FINISHED PLANS- | REVISIONS- | LOCATION- | DATE-
PLOT SCALE: 1:60 | PLOT BY: ahoffman
PLOT DATE: 8/12/2014 | TIME: 10:46:11 AM

ccccSYSTIMEccccc ccccDGNcSPECIFICATIONccccc


F.H.W.A. REGION	STATE	PROJECT NO.	SHEET NO.	TOTAL SHEETS	AS BUILT
9	ARIZ.	NH-202-D (ADY)	212	245	

202L MA 054

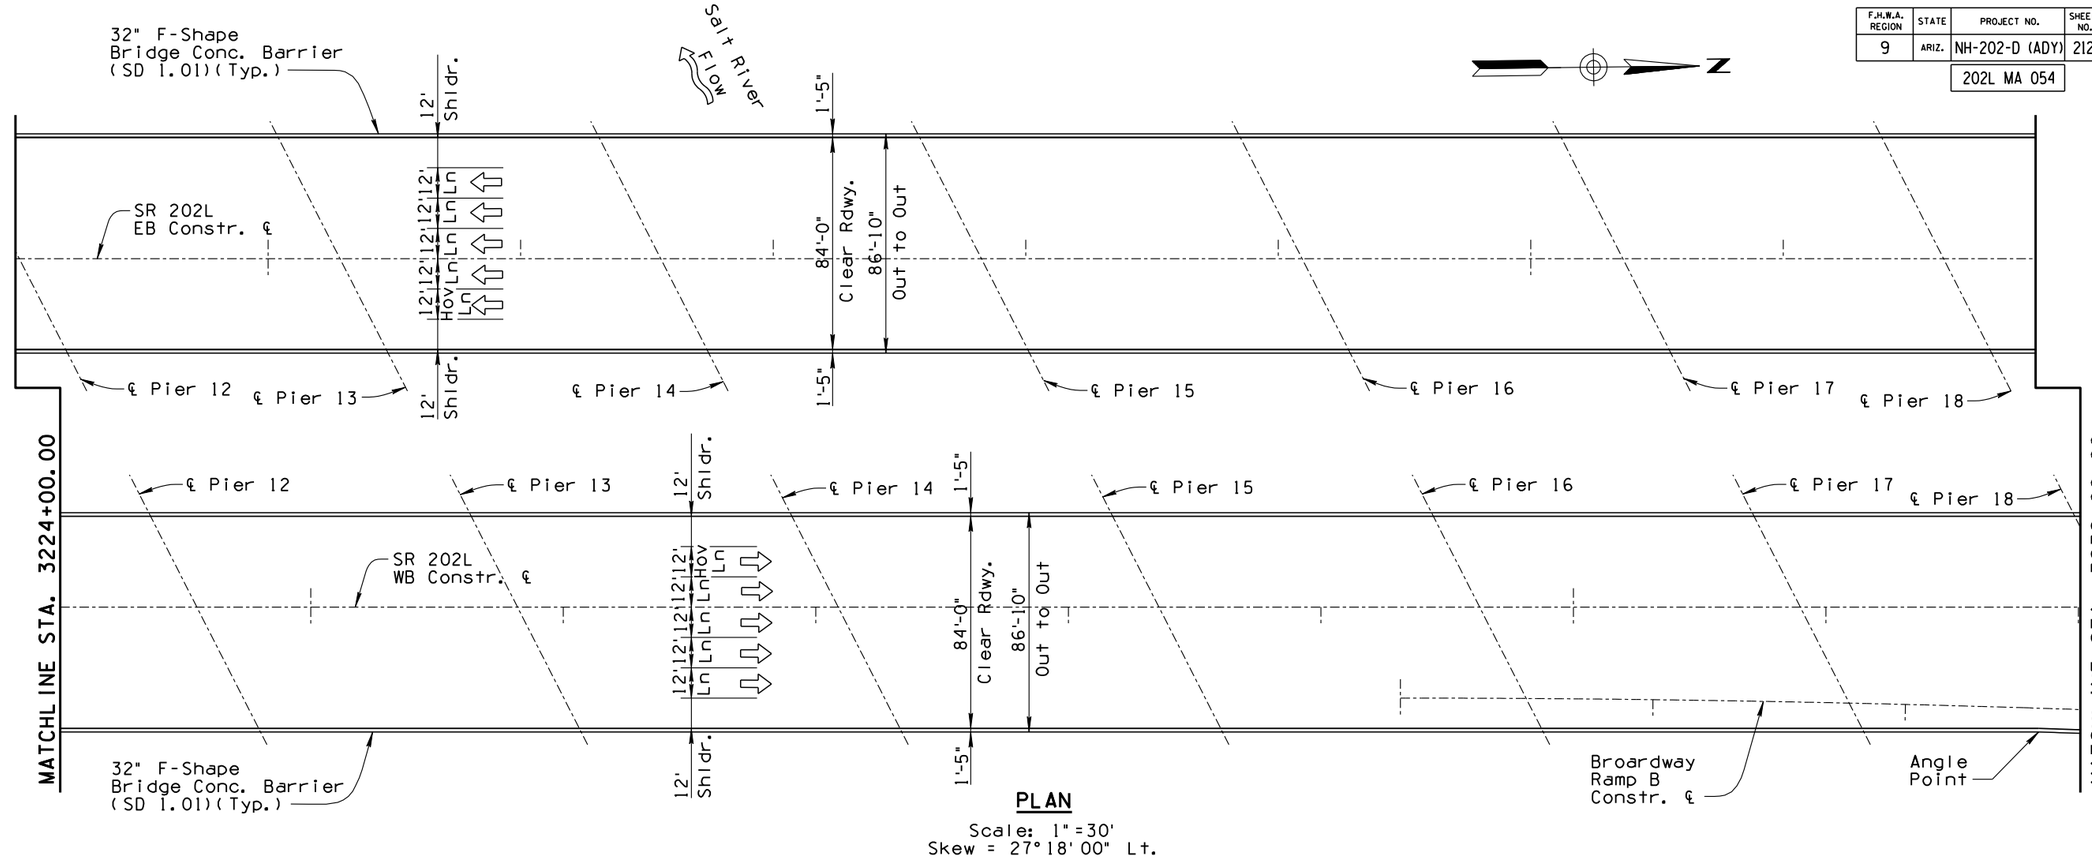

PLAN

Scale: 1"=30'
Skew = 27°18'00" Lt.

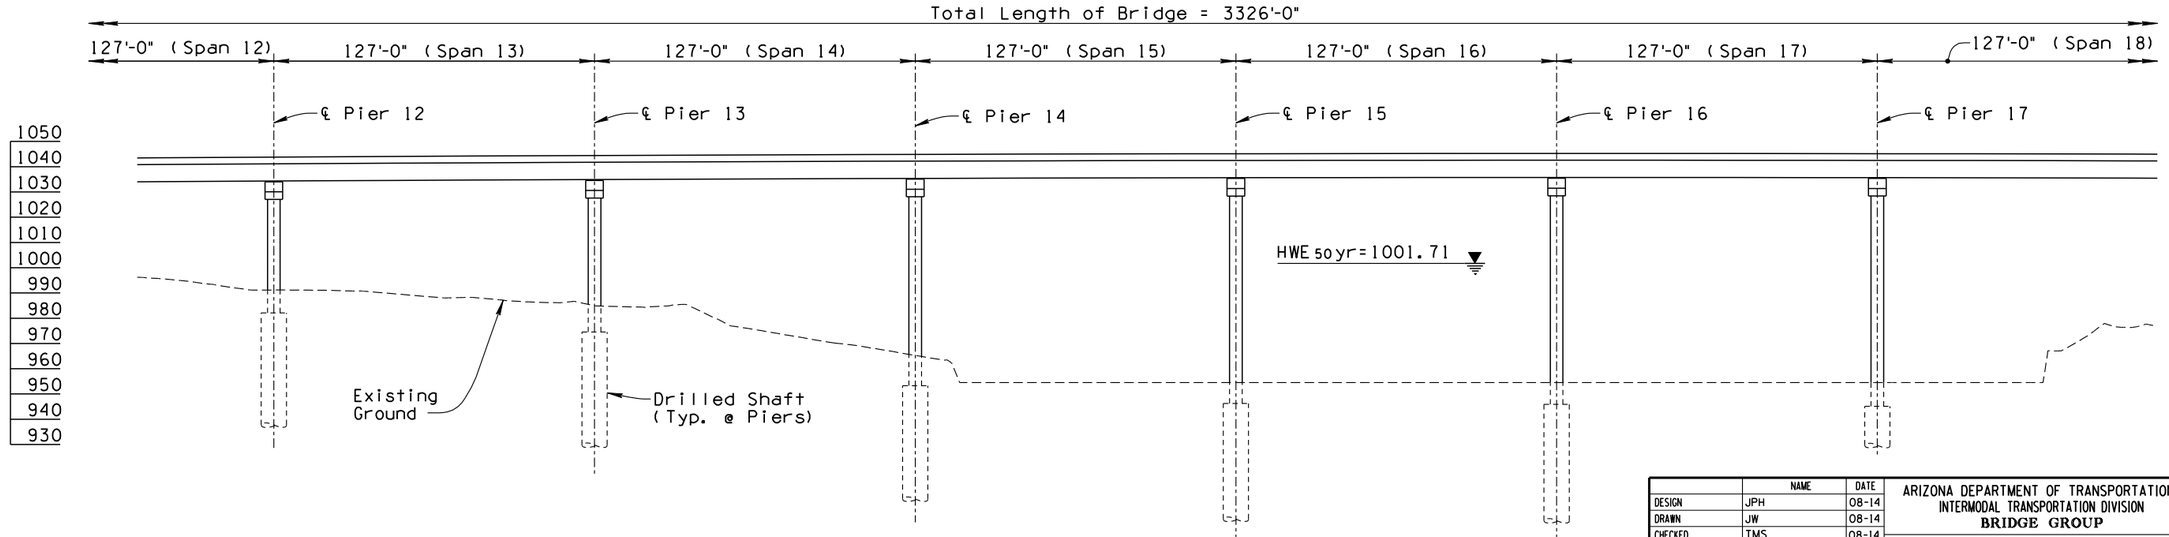

ELEVATION

CALL TWO WORKING DAYS BEFORE YOU DIG
1-800-STAKE-IT
1-800-782-5348
ARIZONA BLUE STAKE

	NAME	DATE
DESIGN	JPH	08-14
DRAWN	JW	08-14
CHECKED	TMS	08-14

HDR Engineering, Inc.

ARIZONA DEPARTMENT OF TRANSPORTATION
INTERMODAL TRANSPORTATION DIVISION
BRIDGE GROUP

SALT RIVER BRIDGE EB & WB
SHEET 3 OF 5

202L			LOCATION
ROUTE	MILEPOST	STRUCTURE NO.	I-10 (MARICOPA) - I-10 (PAPAGO)

TRACS NO. H5764 01L | NH-202-D (ADY)

FINAL 15%
PLANS
NOT FOR CONSTRUCTION OR RECORDING

DWG NO S-01.27


___ OF ___

FILE NAME: c:\pwworking\phx\d0182643\ST5764W5923.dgn | PLOT DATE: 8/12/2014 | TIME: 10:46:13 AM | PLOT SCALE: 1:60 | PLOT BY: ahoffman
SURVEY NO. | FINISHED PLANS- | REVISIONS- | LOCATION- | DATE-

ccccSYSTIMEccccc ccccDGNcSPECIFICATIONcccccc


F.H.W.A. REGION	STATE	PROJECT NO.	SHEET NO.	TOTAL SHEETS	AS BUILT
9	ARIZ.	NH-202-D (ADY)	213	245	

202L MA 054

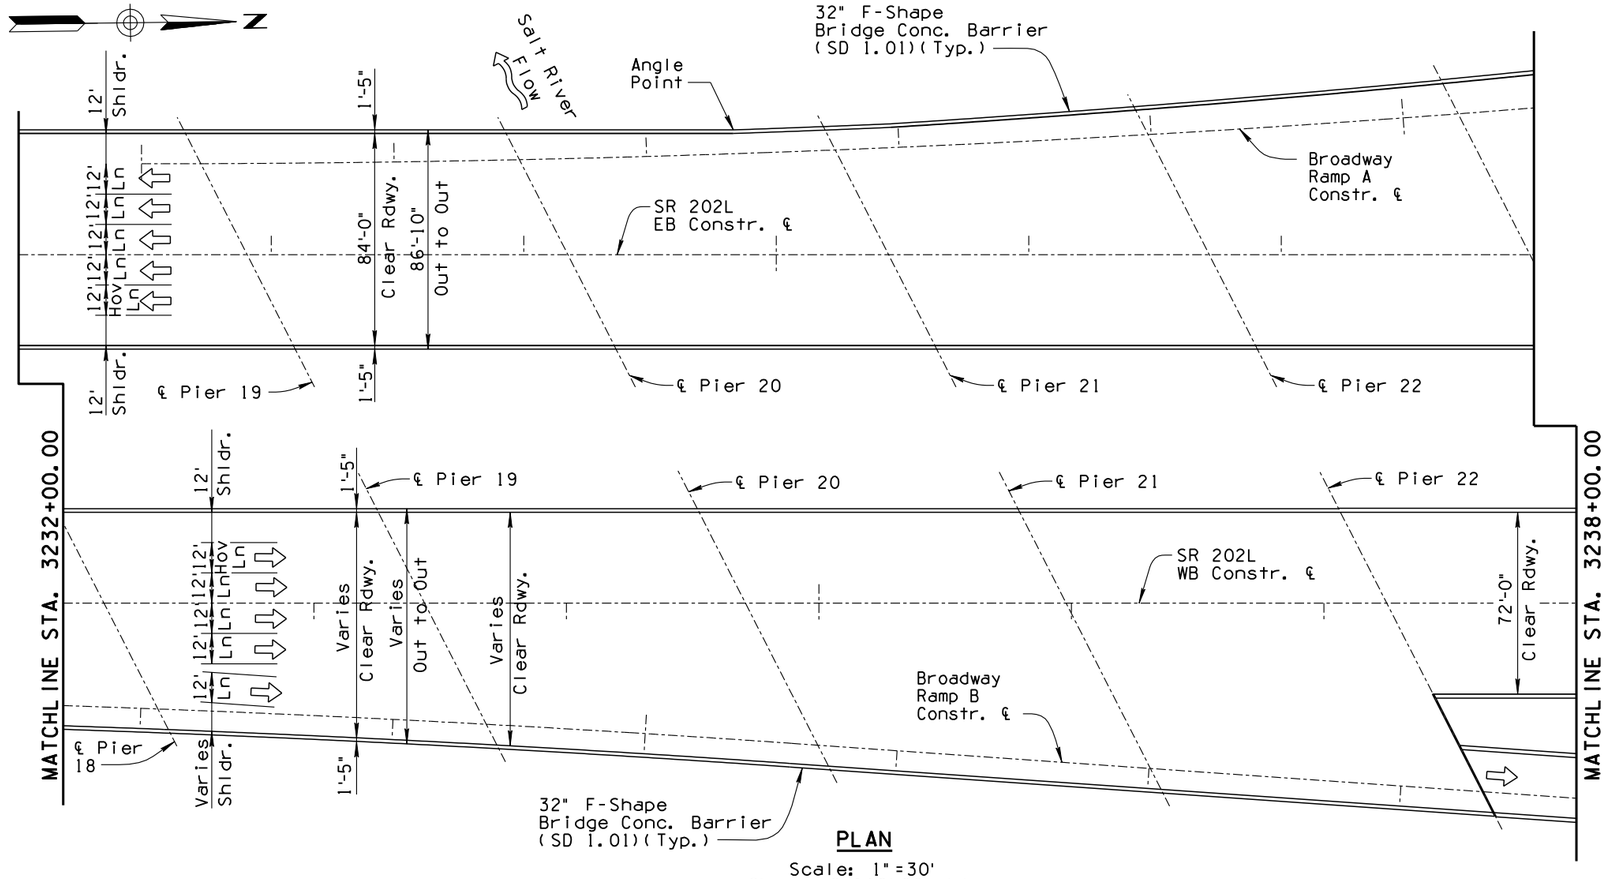

PLAN

Scale: 1" = 30'
Skew = 27° 18' 00" Lt.

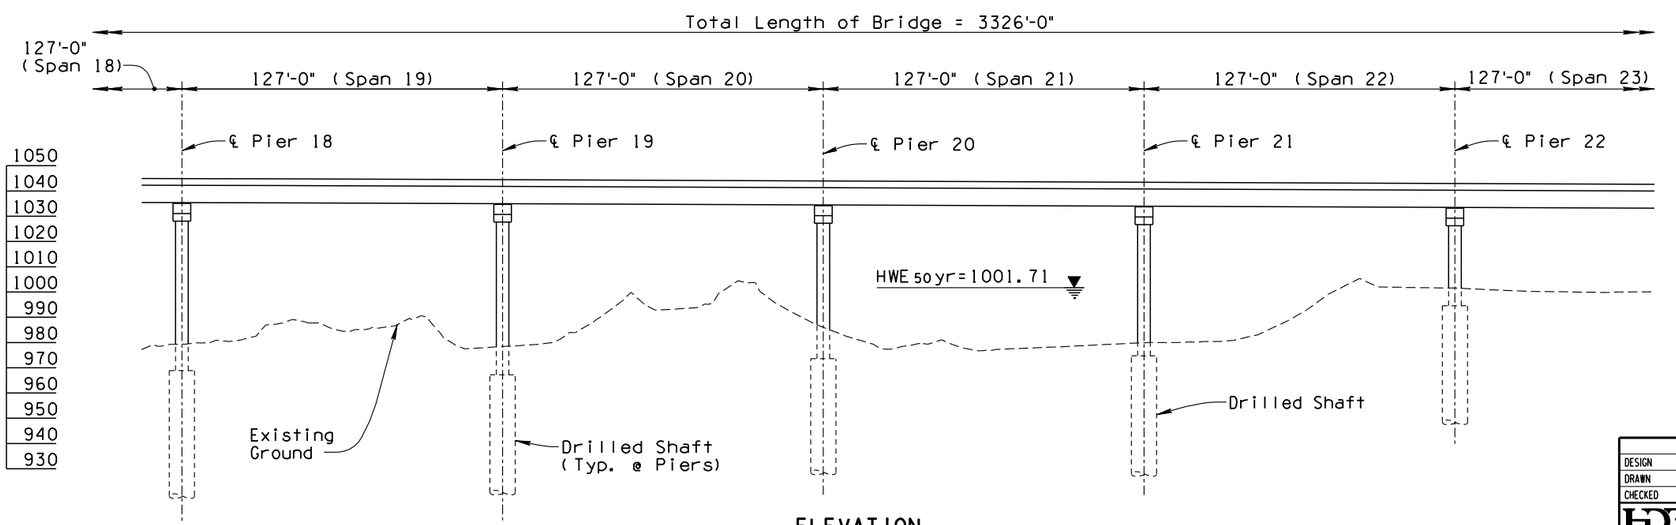

ELEVATION

	NAME	DATE
DESIGN	JPH	08-14
DRAWN	JW	08-14
CHECKED	TMS	08-14

HDR Engineering, Inc.

ARIZONA DEPARTMENT OF TRANSPORTATION
INTERMODAL TRANSPORTATION DIVISION
BRIDGE GROUP

SALT RIVER BRIDGE EB & WB
SHEET 4 OF 5

ROUTE	MILEPOST	STRUCTURE NO.	LOCATION
202L			I-10 (MARICOPA) - I-10 (PAPAGO)

TRACS NO. H5764 01L | NH-202-D (ADY)

FINAL 15%
PLANS
NOT FOR CONSTRUCTION OR RECORDING

DWG NO S-01.28


___ OF ___

CALL TWO WORKING DAYS BEFORE YOU DIG
1-800-STAKE-IT
1-800-782-5348
ARIZONA BLUE STAKE

FILE NAME: c:\pwworking\phx\d0182643\ST5764W5924.dgn | PLOT SCALE: 1:60 | PLOT BY: ahoffman
PLOT DATE: 8/12/2014 | TIME: 10:46:16 AM
SURVEY NO. | FINISHED PLANS- | REVISIONS- | LOCATION- | DATE-


ccccSYSTIMEccccc ccccDGNcSPECIFICATIONccccc

F.H.W.A. REGION	STATE	PROJECT NO.	SHEET NO.	TOTAL SHEETS	AS BUILT
9	ARIZ.	NH-202-D (ADY)	214	245	
		202L MA 054			

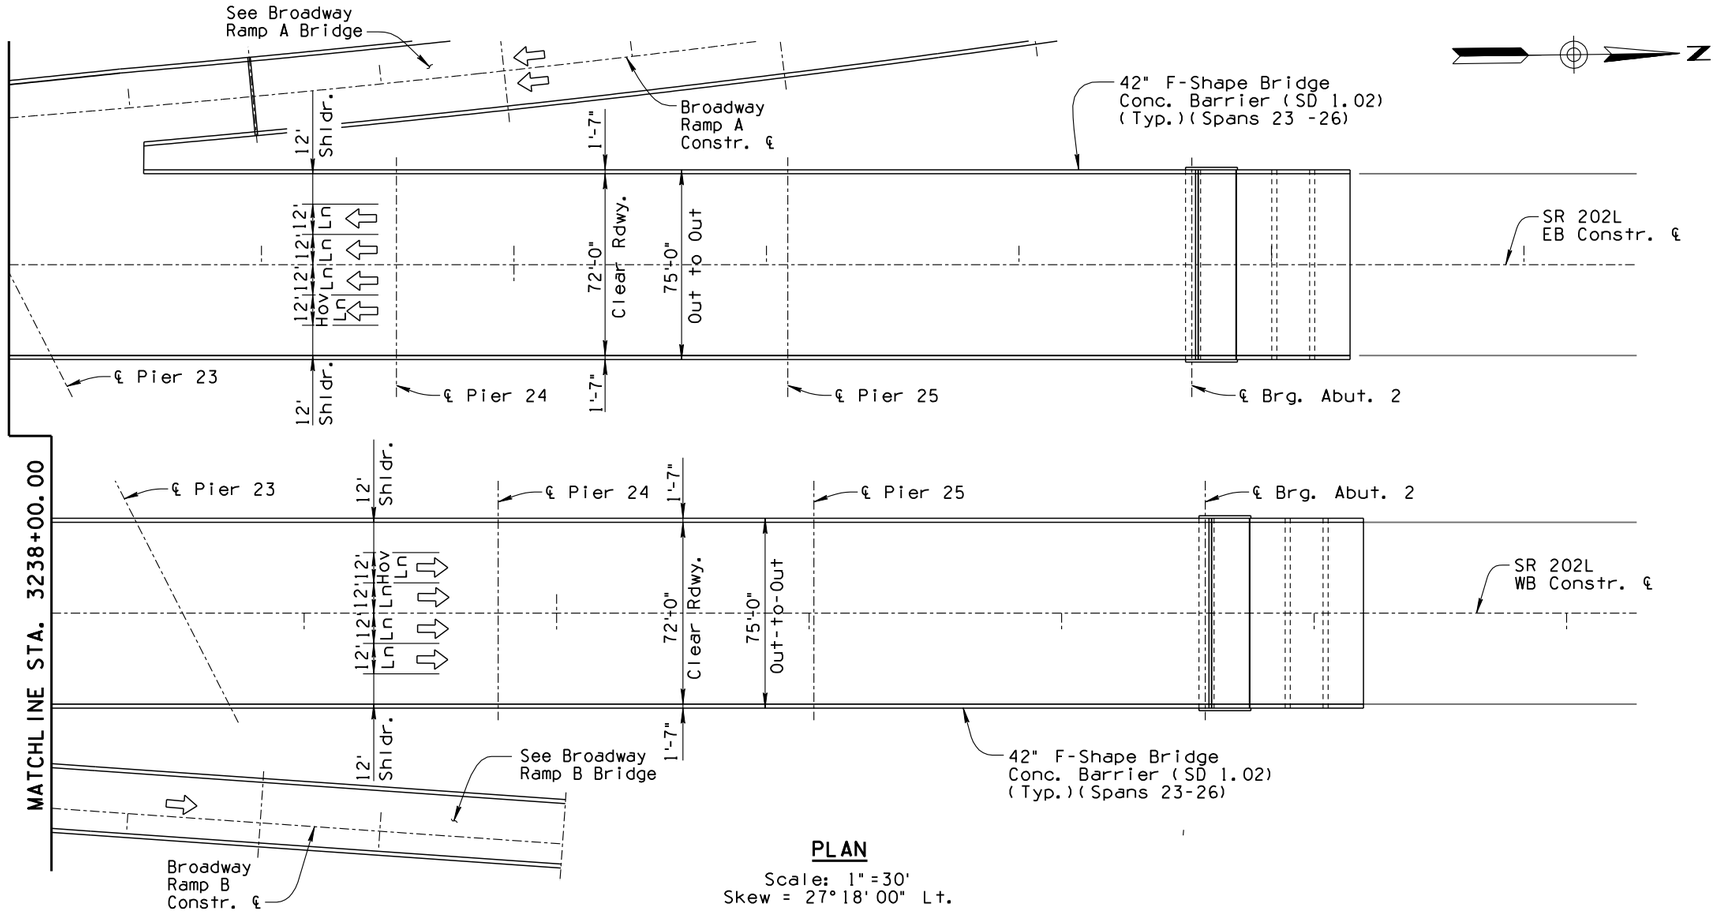

PLAN

Scale: 1"=30'
Skew = 27°18'00" Lt.

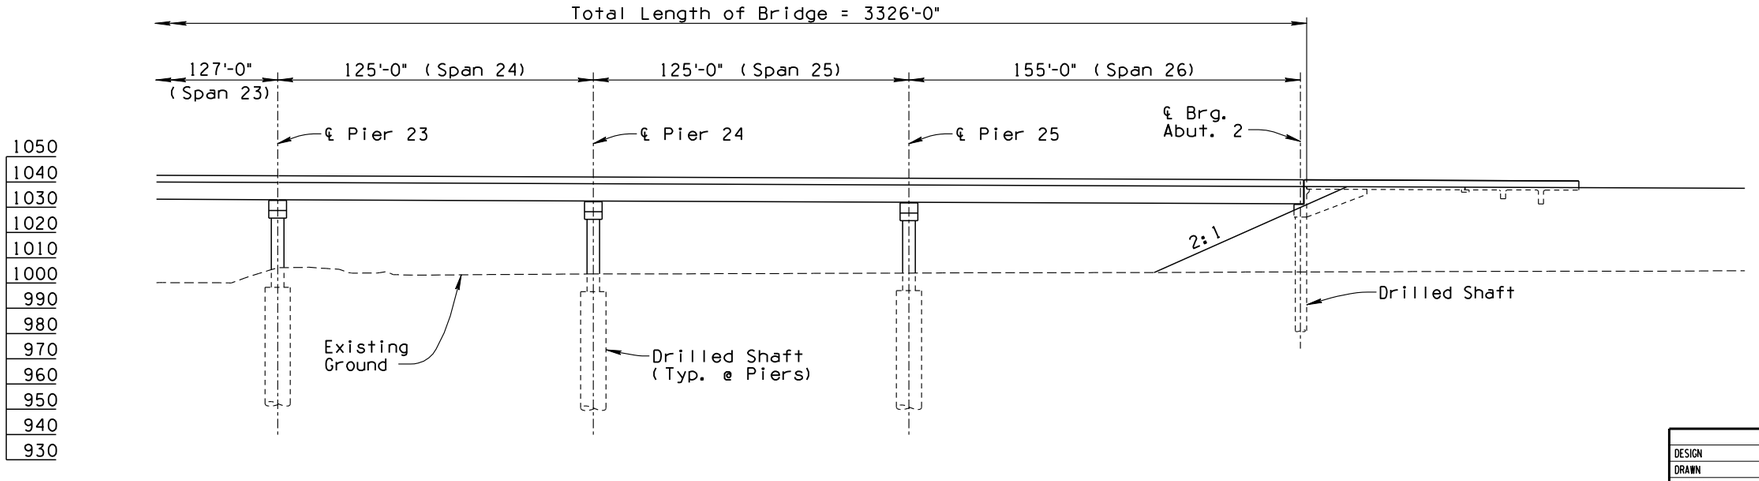

ELEVATION

	NAME	DATE
DESIGN	JPH	08-14
DRAWN	JW	08-14
CHECKED	TMS	08-14

HDR Engineering, Inc.

ARIZONA DEPARTMENT OF TRANSPORTATION
INTERMODAL TRANSPORTATION DIVISION
BRIDGE GROUP

SALT RIVER BRIDGE EB & WB
SHEET 5 OF 5

202L		
ROUTE	MILEPOST	STRUCTURE NO.

LOCATION: I-10 (MARICOPA) - I-10 (PAPAGO)

TRACS NO. H5764 01L | NH-202-D (ADY)

FINAL 15%
PLANS
NOT FOR CONSTRUCTION OR RECORDING

DWG NO S-01.29

___ OF ___

CALL TWO WORKING DAYS BEFORE YOU DIG
1-800-STAKE-IT
1-800-782-5348
ARIZONA BLUE STAKE


FILE NAME: c:\pwworking\phx\d0182643\ST5764W5925.dgn | PLOT SCALE: 1:60 | PLOT BY: ahoffman | PLOT DATE: 8/12/2014 | TIME: 10:46:19 AM

SURVEY NO. | FINISHED PLANS- | REVISIONS- | LOCATION- | DATE-


ccccSYSTIMEcccccccccDGNcSPECIFICATIONcccccc

F.H.W.A. REGION	STATE	PROJECT NO.	SHEET NO.	TOTAL SHEETS	AS BUILT
9	ARIZ.	NH-202-D (ADY)	215	245	

202L MA 054

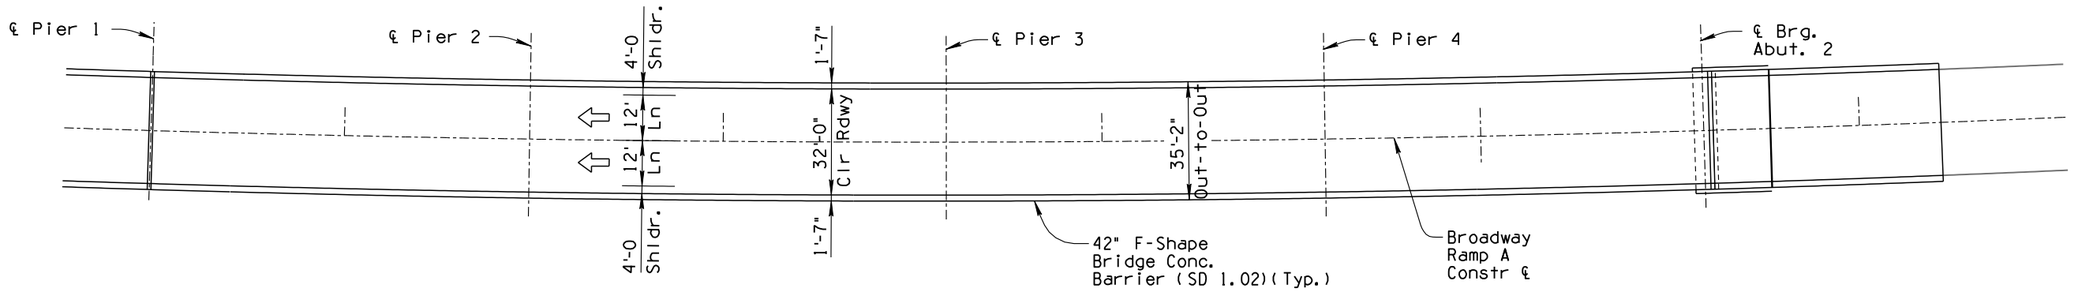

PLAN
Scale: 1"=20'
Skew = 0°

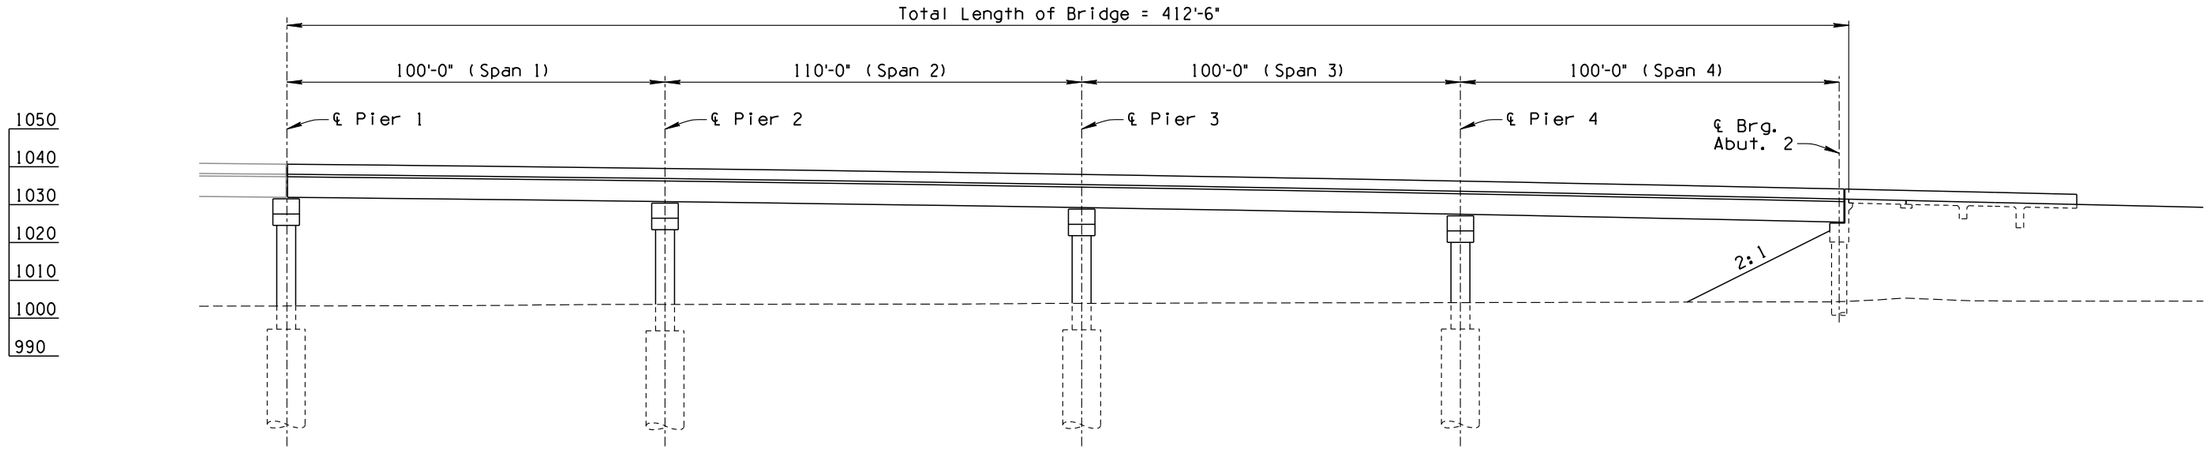

ELEVATION

	NAME	DATE
DESIGN	JPH	08-14
DRAWN	JW	08-14
CHECKED	TMS	08-14

HDR Engineering, Inc.

ARIZONA DEPARTMENT OF TRANSPORTATION
INTERMODAL TRANSPORTATION DIVISION
BRIDGE GROUP

BROADWAY RD. RAMP A

202L ROUTE	MILEPOST	STRUCTURE NO.	LOCATION I-10 (MARICOPA) - I-10 (PAPAGO)

TRACS NO. H5764 01L | NH-202-D (ADY)

FINAL 15%
PLANS
NOT FOR CONSTRUCTION OR RECORDING

DWG NO S-01.30

___ OF ___


CALL TWO WORKING DAYS BEFORE YOU DIG
1-800-STAKE-IT
1-800-782-5348
ARIZONA BLUE STAKE

FILE NAME: c:\pwworking\phx\d0182643\ST5764W5926.dgn | PLOT DATE: 8/12/2014 | TIME: 10:46:22 AM | PLOT SCALE: 1:40 | PLOT BY: ahoffman
SURVEY NO. | FINISHED PLANS- | REVISIONS- | LOCATION- | DATE-


ccccSYSTIMEccccc ccccDGNcSPECIFICATIONccccc

F.H.W.A. REGION	STATE	PROJECT NO.	SHEET NO.	TOTAL SHEETS	AS BUILT
9	ARIZ.	NH-202-D (ADY)	216	245	

202L MA 054

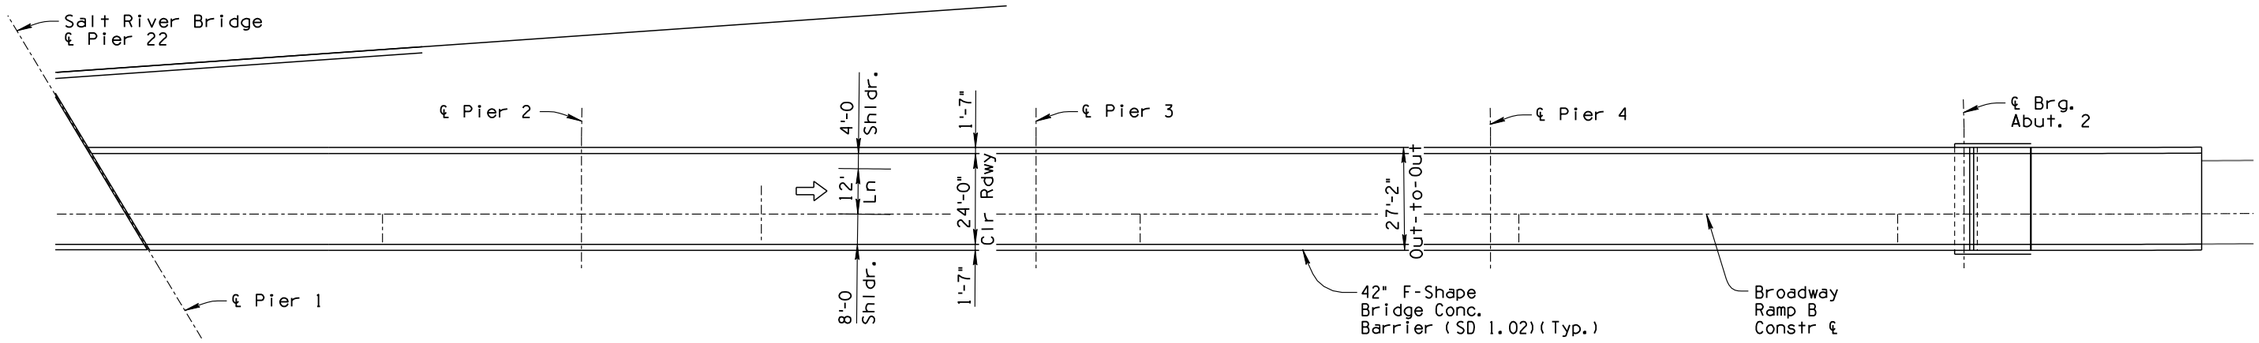

PLAN
Scale: 1"=20'
Skew = 0°

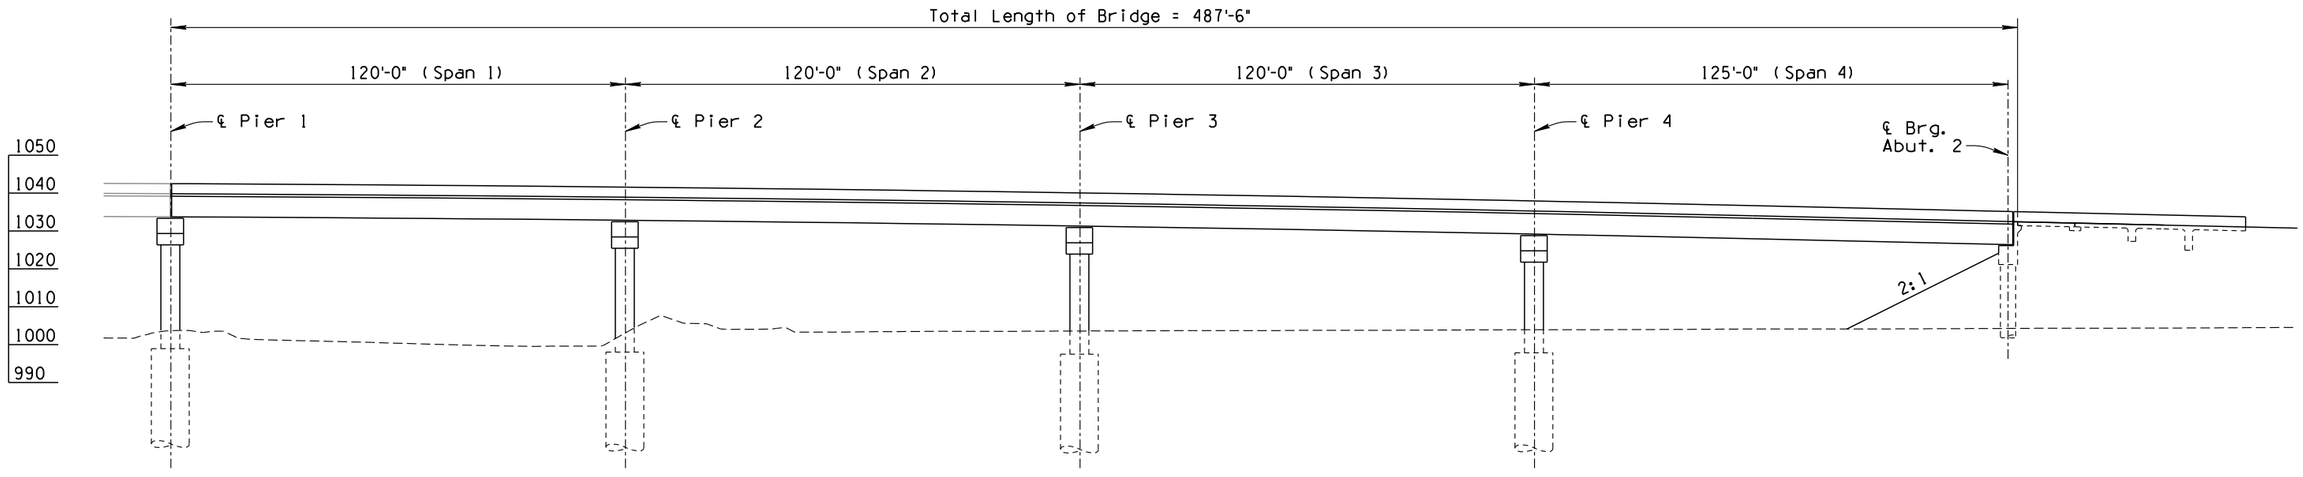

ELEVATION

	NAME	DATE
DESIGN	JPH	08-14
DRAWN	JW	08-14
CHECKED	TMS	08-14

HDR Engineering, Inc.

ARIZONA DEPARTMENT OF TRANSPORTATION
INTERMODAL TRANSPORTATION DIVISION
BRIDGE GROUP

BROADWAY RD. RAMP B

LOCATION: I-10 (MARICOPA) - I-10 (PAPAGO)

202L ROUTE	MILEPOST	STRUCTURE NO.

TRACS NO. H5764 01L

NH-202-D (ADY)

FINAL 15%
PLANS
NOT FOR CONSTRUCTION OR RECORDING

DWG NO S-01.31

___ OF ___

CALL TWO WORKING DAYS BEFORE YOU DIG
1-800-STAKE-IT
1-800-782-5348
ARIZONA BLUE STAKE


FILE NAME: c:\pwworking\phx\d0182643\ST5764W5927.dgn PLOT DATE: 8/12/2014 TIME: 10:46:24 AM PLOT SCALE: 1:40 PLOT BY: ahoffman


SURVEY NO. | FINISHED PLANS- | REVISIONS- | LOCATION- | DATE-

ccccSYSTIMEccccc ccccDGNcSPECIFICATIONcccccc

F.H.W.A. REGION	STATE	PROJECT NO.	SHEET NO.	TOTAL SHEETS	AS BUILT
9	ARIZ.	NH-202-D (ADY)	217	245	

202L MA 054

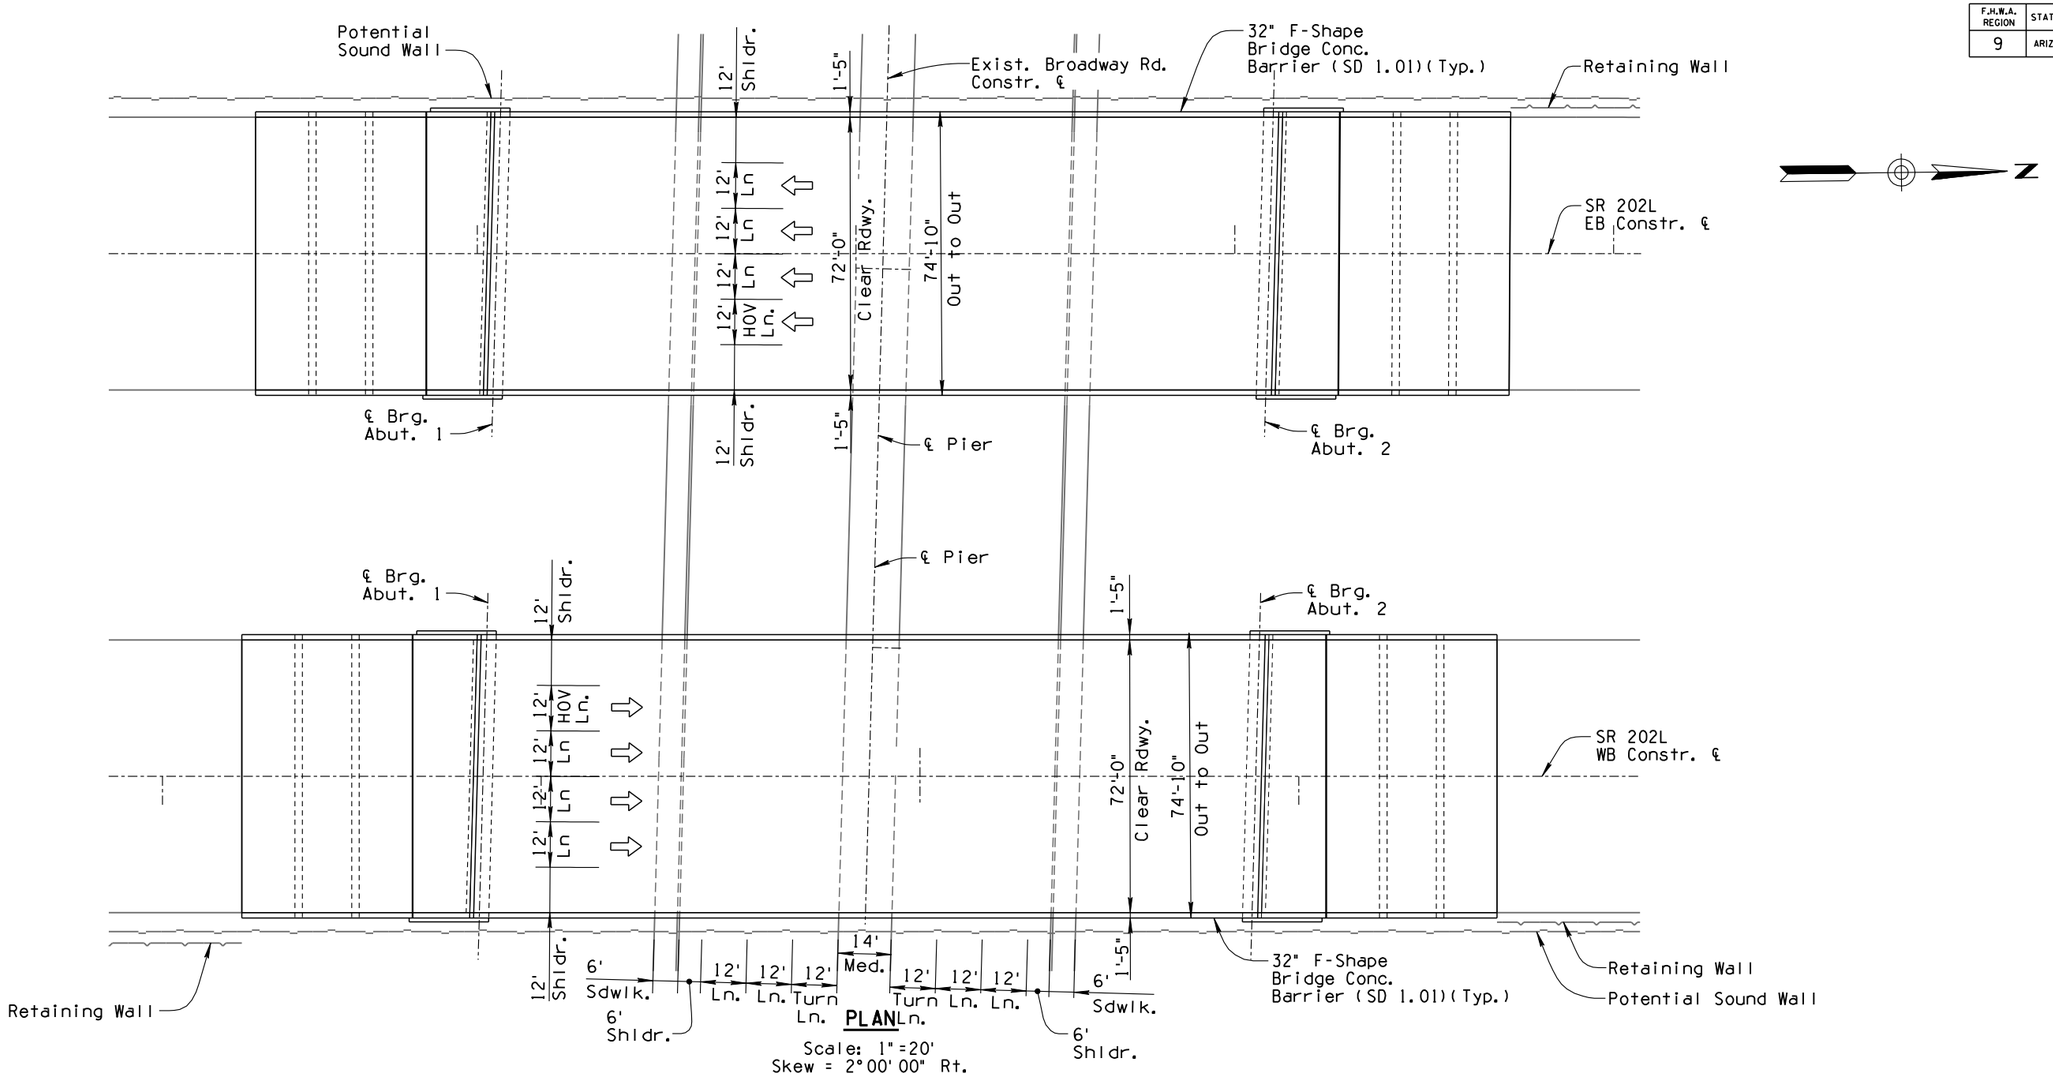

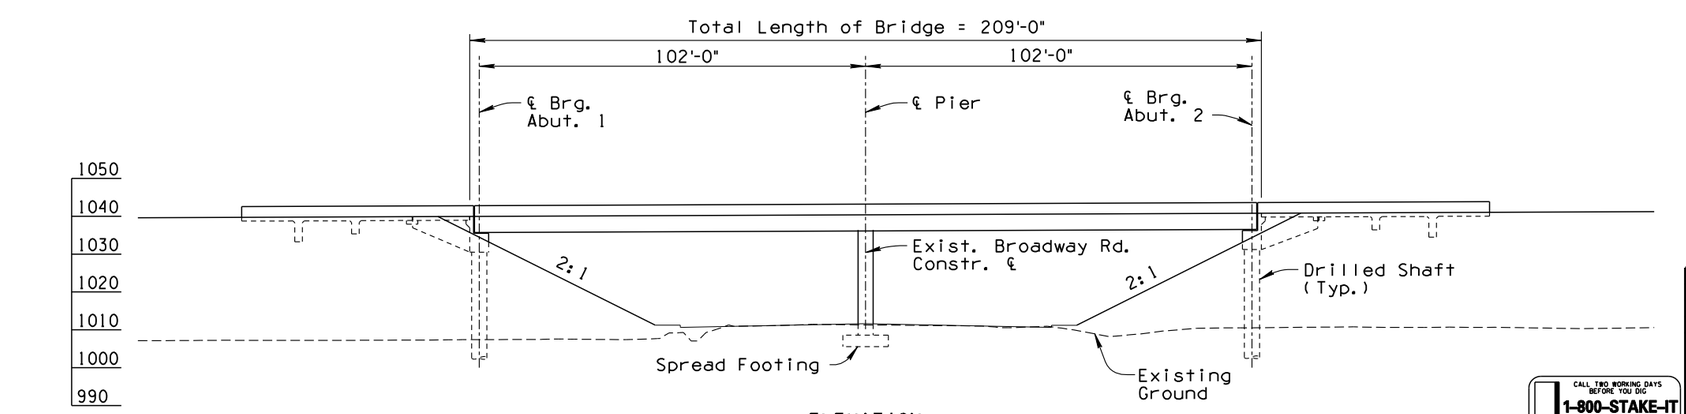

ELEVATION

CALL TWO WORKING DAYS BEFORE YOU DIG
1-800-STAKE-IT
1-800-782-5348
ARIZONA BLUE STAKE

	NAME	DATE
DESIGN	JPH	08-14
DRAWN	JW	08-14
CHECKED	TMS	08-14

HDR Engineering, Inc.

ARIZONA DEPARTMENT OF TRANSPORTATION
INTERMODAL TRANSPORTATION DIVISION
BRIDGE GROUP

BROADWAY RD. TIOP EB & WB

ROUTE	MILEPOST	STRUCTURE NO.	LOCATION
202L			I-10 (MARICOPA) - I-10 (PAPAGO)

TRACS NO. H5764 01L | NH-202-D (ADY)

FINAL 15%
PLANS
NOT FOR CONSTRUCTION OR RECORDING

DWG NO S-01.32


___ OF ___

FILE NAME: c:\pwworking\phx\d0182643\ST5764W5928.dgn | PLOT DATE: 8/12/2014 | PLOT SCALE: 1:40 | PLOT BY: ahoffman
SURVEY NO. | FINISHED PLANS- | REVISIONS- | LOCATION- | DATE- | TIME: 10:46:27 AM

ccccSYSTIMEccccc ccccDGNcSPECIFICATIONcccccc


F.H.W.A. REGION	STATE	PROJECT NO.	SHEET NO.	TOTAL SHEETS	AS BUILT
9	ARIZ.	NH-202-D (ADY)	218	245	

202L MA 054

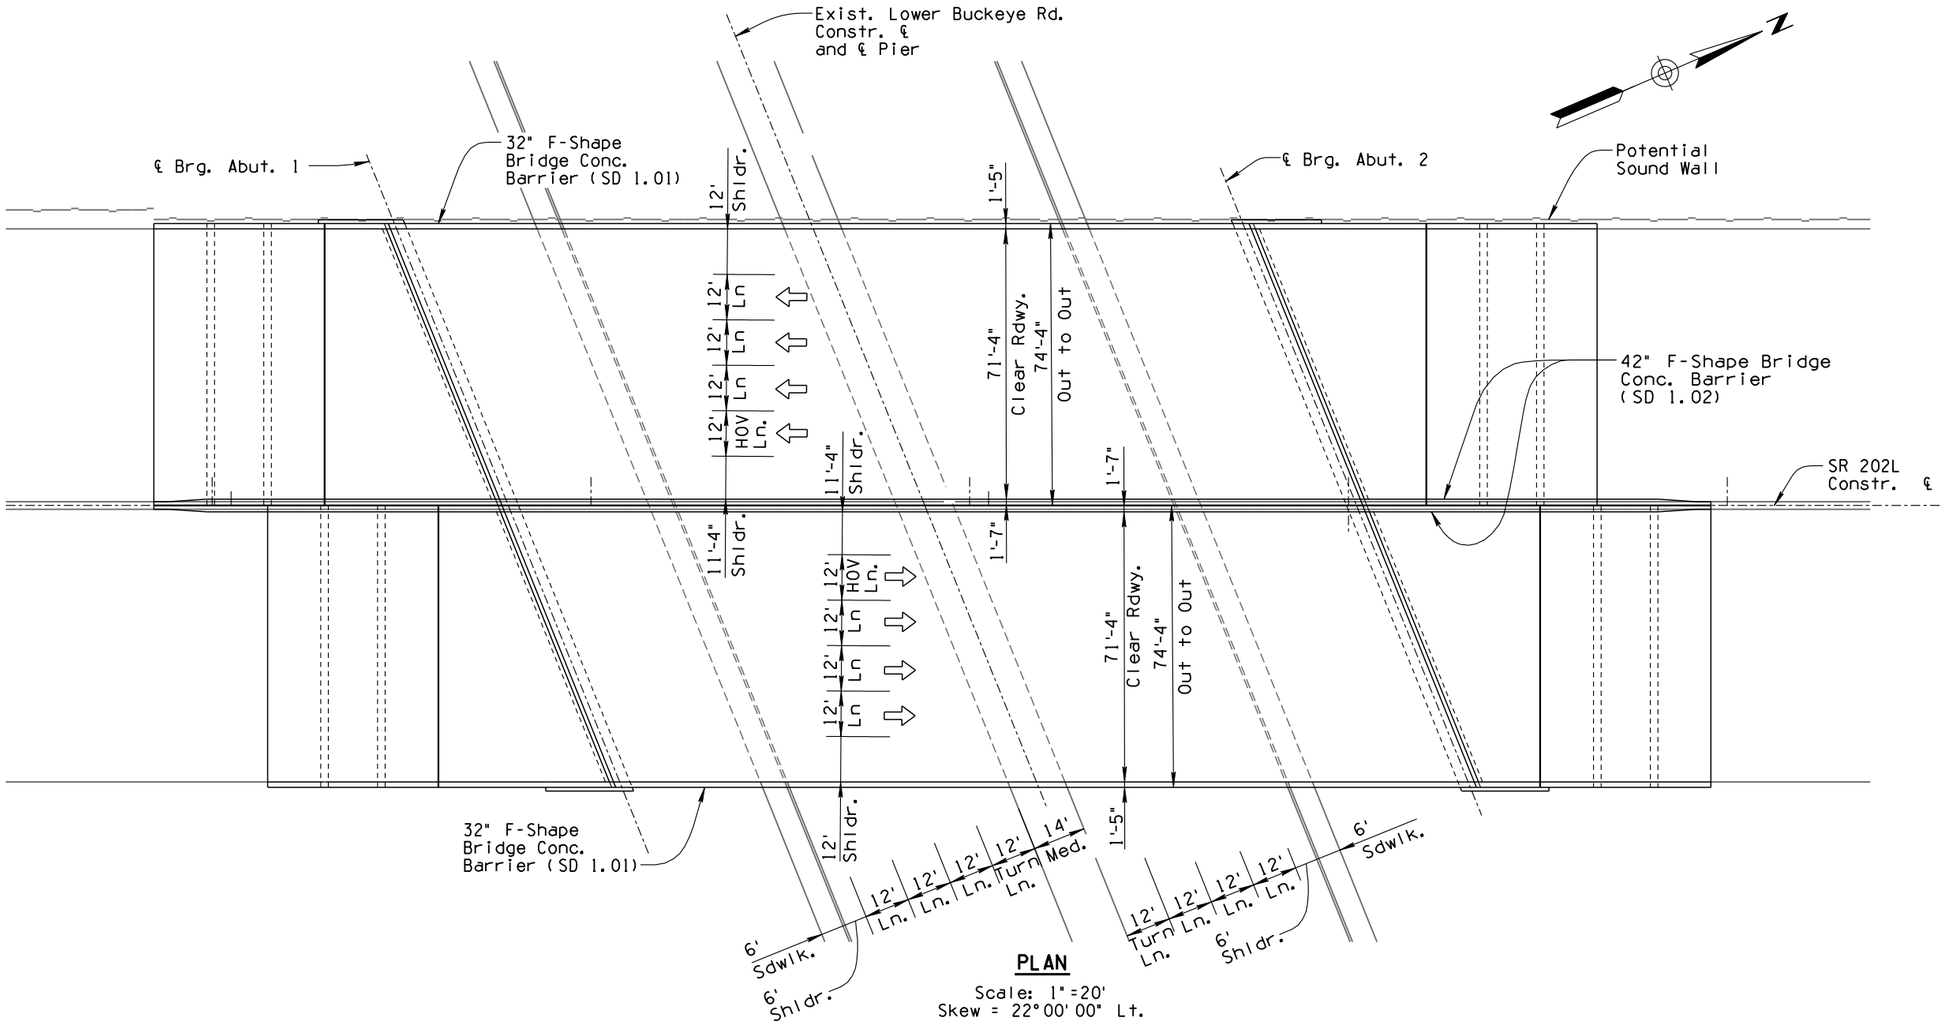

PLAN

Scale: 1"=20'
Skew = 22°00'00" Lt.

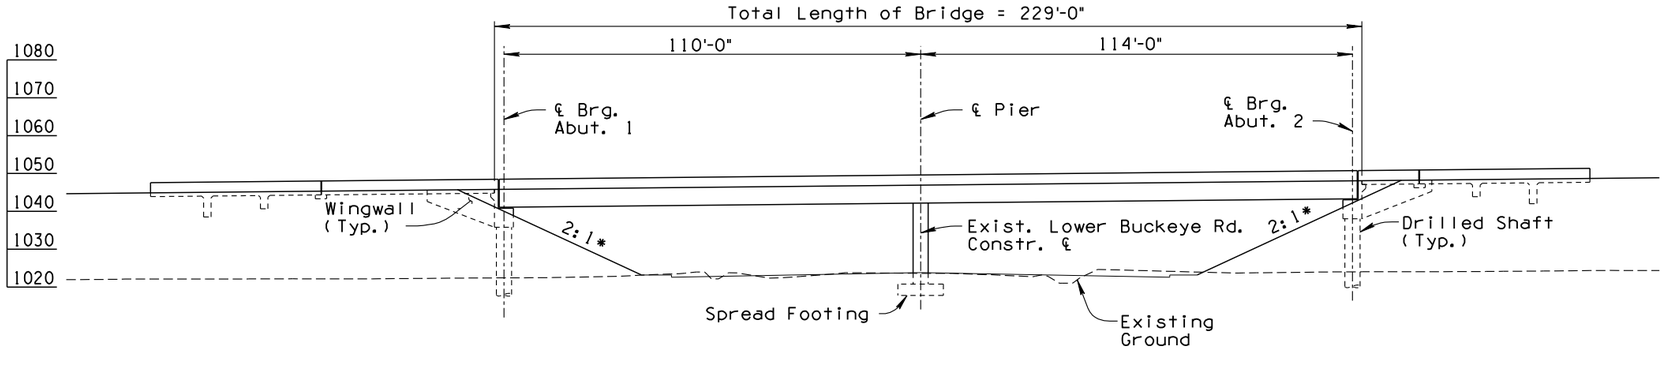

* Slopes perpendicular to ℄ roadway.

ELEVATION

CALL TWO WORKING DAYS BEFORE YOU DIG
1-800-STAKE-IT
1-800-782-5348
ARIZONA BLUE STAKE

	NAME	DATE
DESIGN	JPH	08-14
DRAWN	JW	08-14
CHECKED	TMS	08-14

HDR Engineering, Inc.

ARIZONA DEPARTMENT OF TRANSPORTATION
INTERMODAL TRANSPORTATION DIVISION
BRIDGE GROUP

LOWER BUCKEYE RD. TIOP

LOCATION I-10 (MARICOPA) - I-10 (PAPAGO)

202L ROUTE	MILEPOST	STRUCTURE NO.

TRACS NO. H5764 01L

NH-202-D (ADY)

FINAL 15%
PLANS
NOT FOR CONSTRUCTION OR RECORDING

DWG NO S-01.33

___ OF ___


FILE NAME: c:\pwworking\phx\d0182643\ST5764W5929.dgn | PLOT DATE: 8/12/2014 | PLOT BY: ahoffman | PLOT SCALE: 1:40 | TIME: 10:46:30 AM

SURVEY NO. | FINISHED PLANS- | REVISIONS- | LOCATION- | DATE-


ccccSYSTIMEcccccccccDGNcSPECIFICATIONcccccc

F.H.W.A. REGION	STATE	PROJECT NO.	SHEET NO.	TOTAL SHEETS	AS BUILT
9	ARIZ.	NH-202-D (ADY)	219	245	

202L MA 054

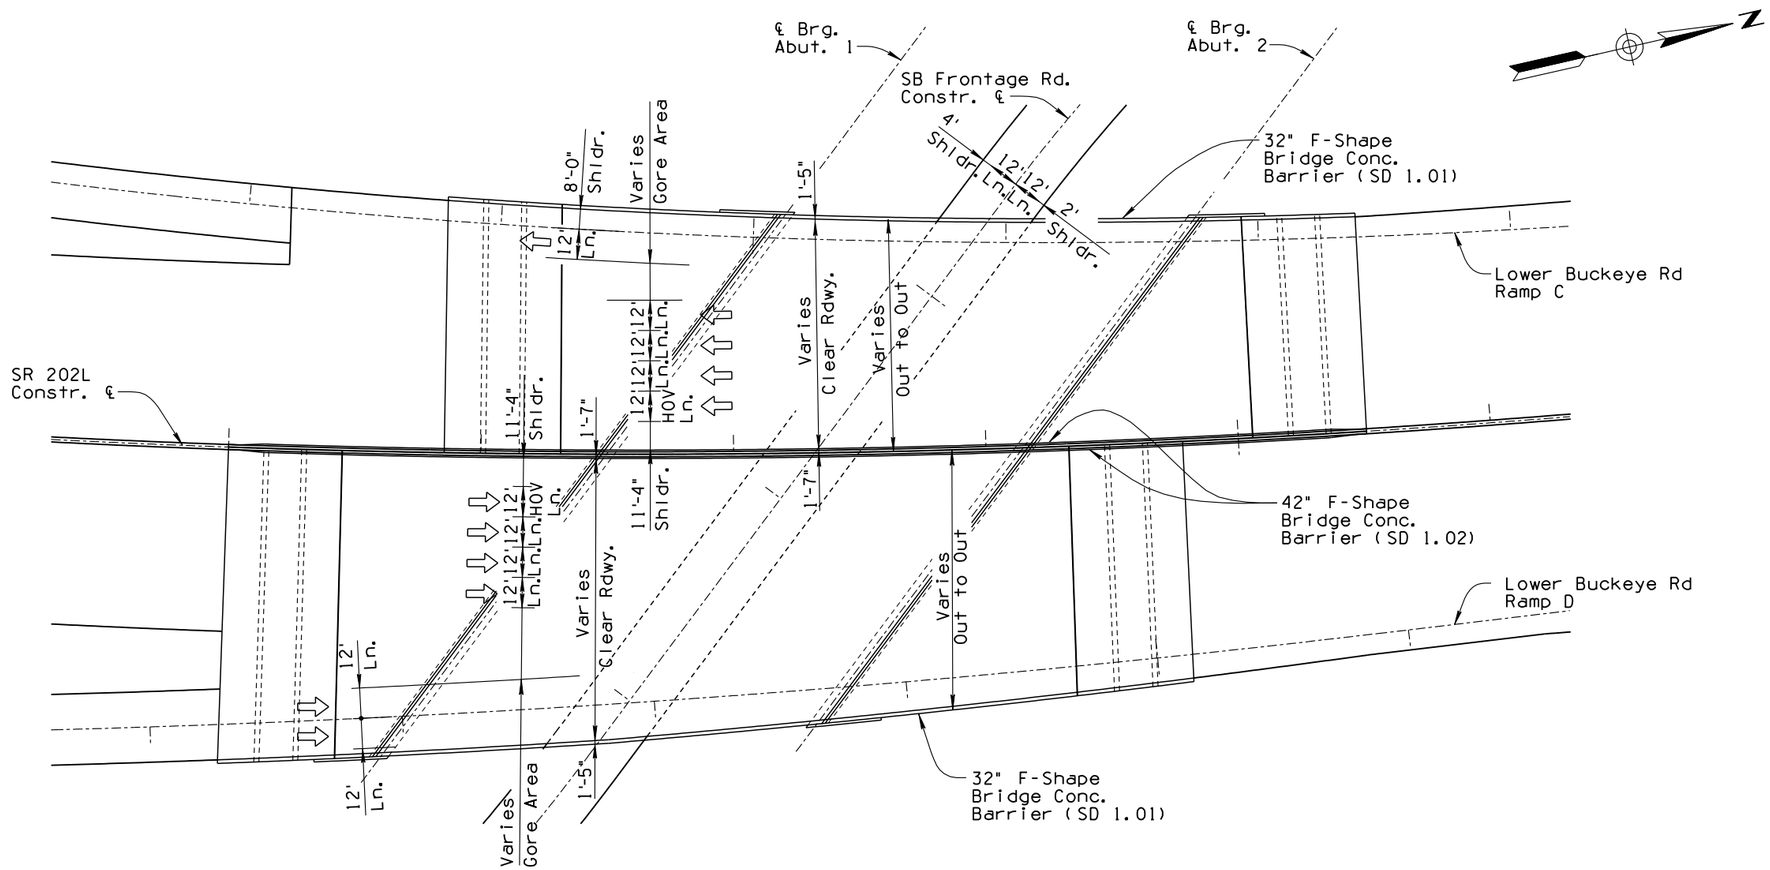

PLAN
Scale: 1"=30'
Skew = 37°00'00" Rt.

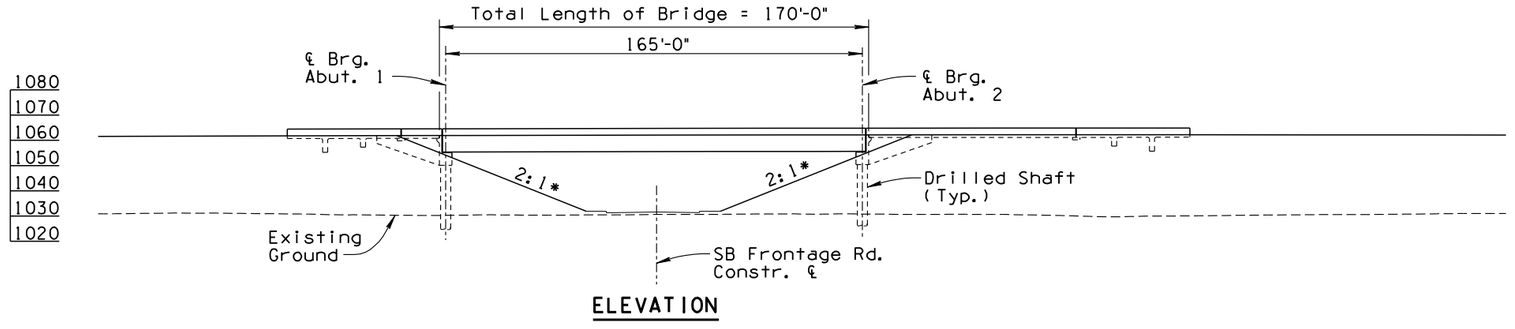

ELEVATION

* Slopes perpendicular to ℄ roadway.

	NAME	DATE
DESIGN	JPH	08-14
DRAWN	JW	08-14
CHECKED	TMS	08-14

HDR Engineering, Inc.

ARIZONA DEPARTMENT OF TRANSPORTATION
INTERMODAL TRANSPORTATION DIVISION
BRIDGE GROUP

SR202L OVER SB FRONTAGE RD.

ROUTE	MILEPOST	STRUCTURE NO.	LOCATION
202L			I-10 (MARICOPA) - I-10 (PAPAGO)

TRACS NO. H5764 01L | NH-202-D (ADY)

FINAL 15%
PLANS
NOT FOR CONSTRUCTION OR RECORDING

DWG NO S-01.34

___ OF ___


CALL TWO WORKING DAYS BEFORE YOU DIG
1-800-STAKE-IT
1-800-782-5348
ARIZONA BLUE STAKE

FILE NAME: c:\pwworking\phx\d0182643\ST5764W5930.dgn | PLOT DATE: 8/12/2014 | TIME: 10:46:34 AM | PLOT SCALE: 1:60 | PLOT BY: ahoffman
SURVEY NO. | FINISHED PLANS- | REVISIONS- | LOCATION- | DATE-

ccccSYSTIMEcccccccccDGNcSPECIFICATIONcccccc


F.H.W.A. REGION	STATE	PROJECT NO.	SHEET NO.	TOTAL SHEETS	AS BUILT
9	ARIZ.	NH-202-D (ADY)	220	245	

202L MA 054

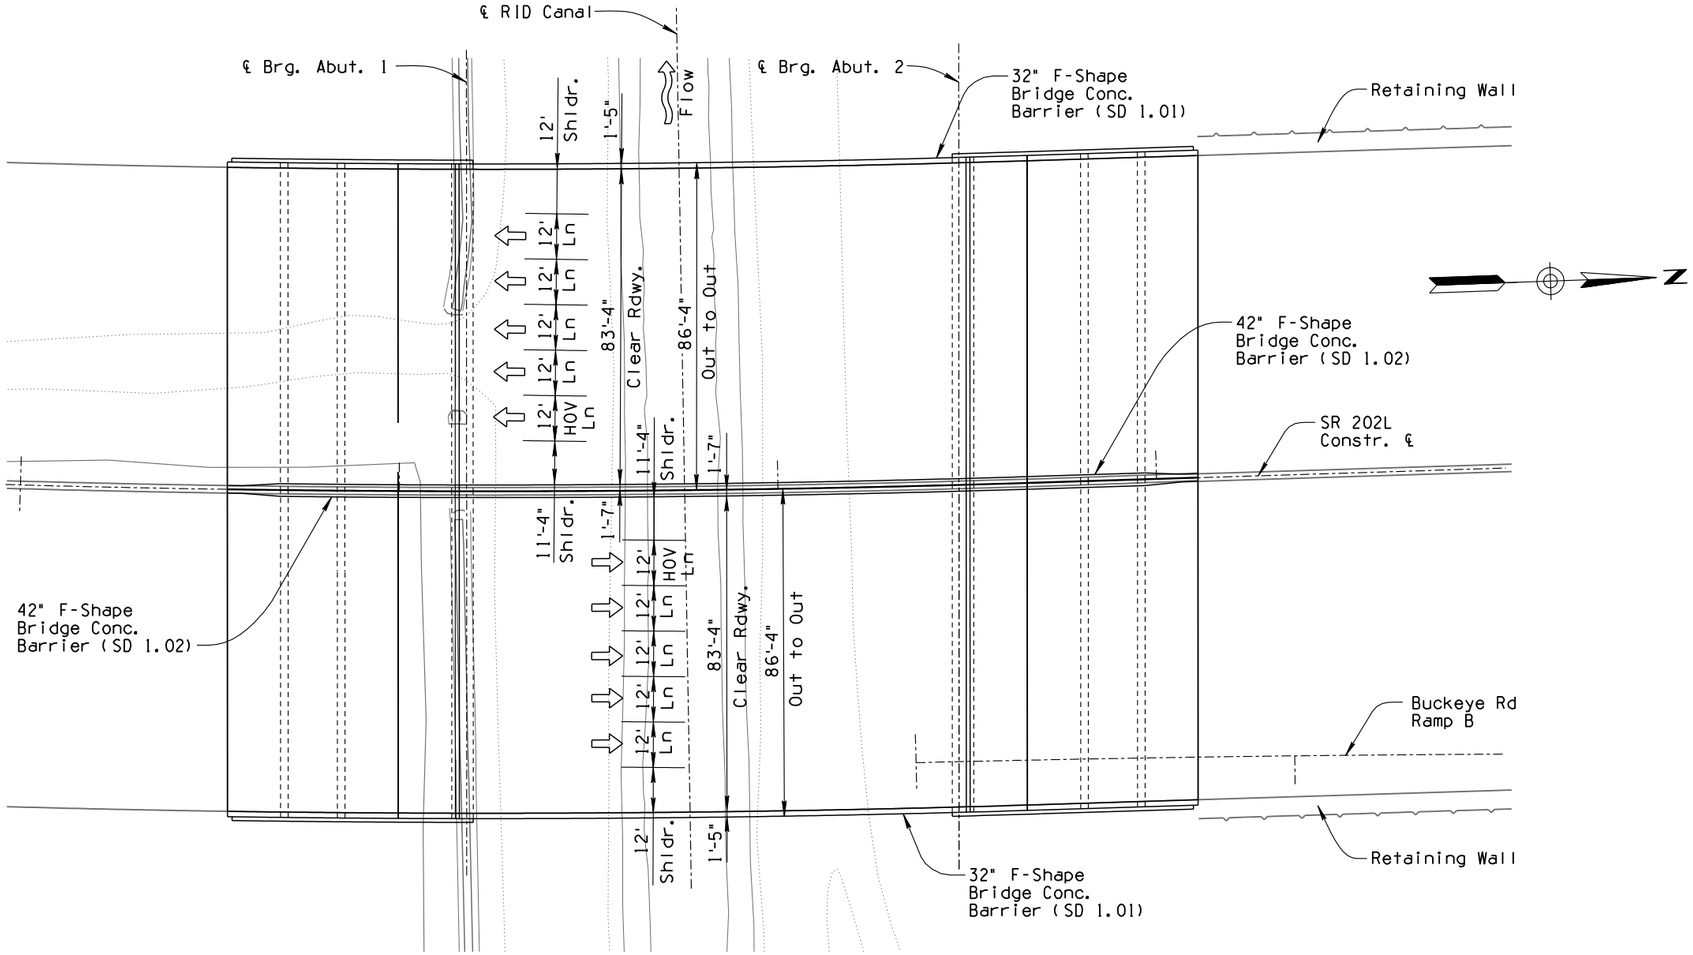

PLAN

Scale: 1"=20'
Skew = 0°00'00"

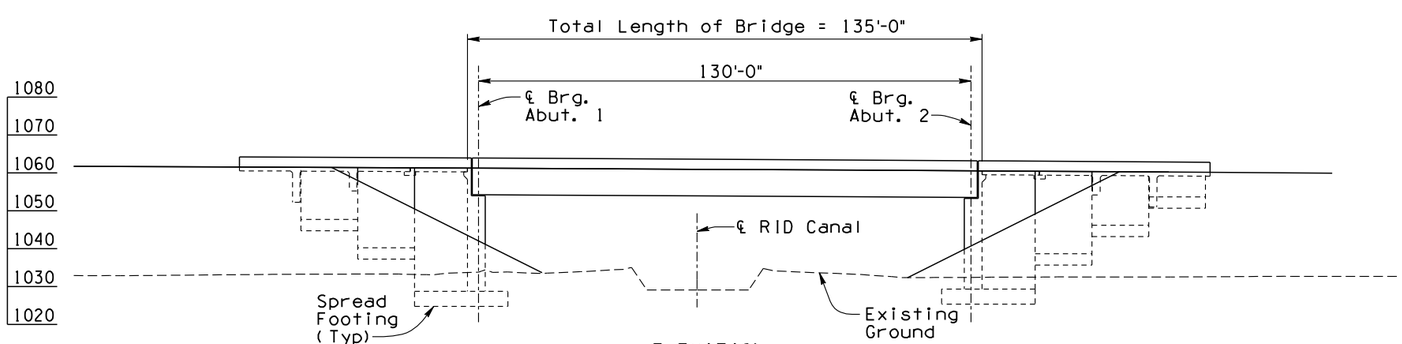

ELEVATION

	NAME	DATE
DESIGN	JPH	08-14
DRAWN	JW	08-14
CHECKED	TMS	08-14

HDR Engineering, Inc.

ARIZONA DEPARTMENT OF TRANSPORTATION
INTERMODAL TRANSPORTATION DIVISION
BRIDGE GROUP

RID CANAL OP

202L ROUTE	MILEPOST	STRUCTURE NO.

LOCATION: I-10 (MARICOPA) - I-10 (PAPAGO)

TRACS NO. H5764 01L | NH-202-D (ADY)

FINAL 15%
PLANS
NOT FOR CONSTRUCTION OR RECORDING

DWG NO S-01.35

___OF___


CALL TWO WORKING DAYS BEFORE YOU DIG
1-800-STAKE-IT
1-800-782-5348
ARIZONA BLUE STAKE

FILE NAME: c:\pwworking\phx\d0182643\ST5764W5931.dgn | SURVEY NO. | FINISHED PLANS- | REVISIONS- | LOCATION- | DATE-
PLOT SCALE: 1:40 | PLOT BY: ahoffman | REVISIONS- | FINISHED PLANS- | LOCATION- | DATE-
PLOT DATE: 8/12/2014 | TIME: 10:46:37 AM | SURVEY NO. | FINISHED PLANS- | REVISIONS- | LOCATION- | DATE-

ccccSYSTIMEccccc ccccDGNcSPECIFICATIONccccc


F.H.W.A. REGION	STATE	PROJECT NO.	SHEET NO.	TOTAL SHEETS	AS BUILT
9	ARIZ.	NH-202-D (ADY)	221	245	

202L MA 054

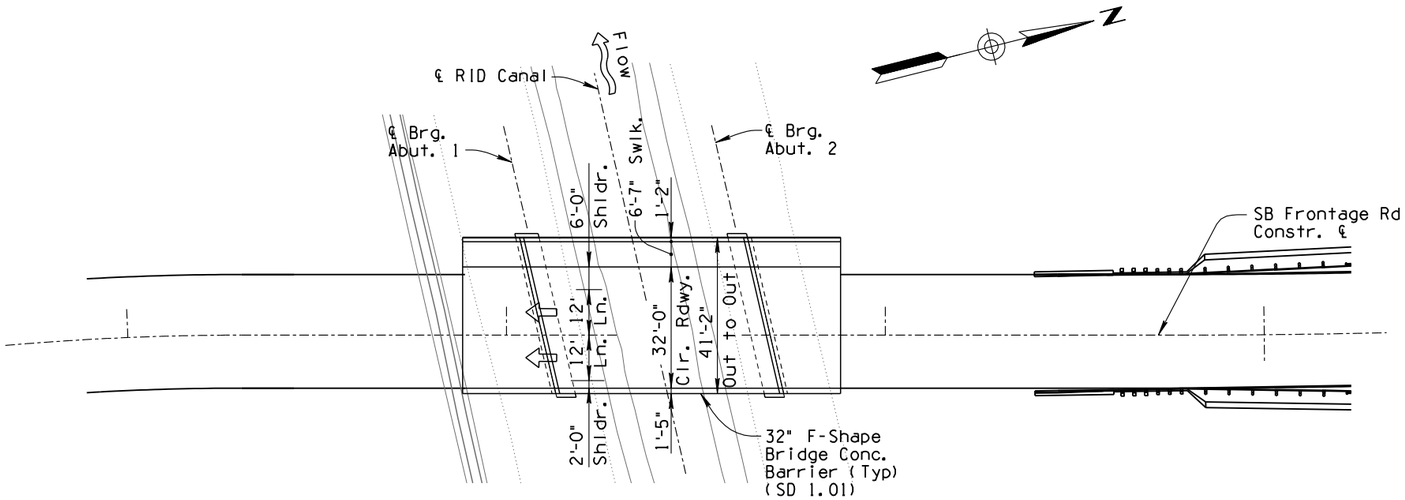

PLAN

Scale: 1" = 20'
Skew = 13°00'00" Lt.

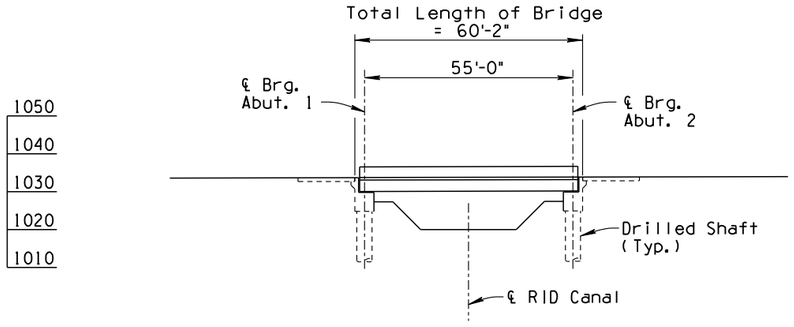

ELEVATION

	NAME	DATE
DESIGN	JPH	08-14
DRAWN	JW	08-14
CHECKED	TMS	08-14

HDR Engineering, Inc.

ARIZONA DEPARTMENT OF TRANSPORTATION
INTERMODAL TRANSPORTATION DIVISION
BRIDGE GROUP

SB FRONTAGE RD. OVER RID

LOCATION: I-10 (MARICOPA) - I-10 (PAPAGO)

ROUTE	MILEPOST	STRUCTURE NO.
202L		

TRACS NO. H5764 01L

NH-202-D (ADY)

FINAL 15%
PLANS
NOT FOR CONSTRUCTION OR RECORDING

DWG NO S-01.36

___ OF ___

CALL TWO WORKING DAYS BEFORE YOU DIG
1-800-STAKE-IT
1-800-782-5348
ARIZONA BLUE STAKE


FILE NAME: c:\pwworking\phx\d0182643\ST5764W5932.dgn PLOT DATE: 8/12/2014 TIME: 10:46:40 AM PLOT SCALE: 1:40 PLOT BY: ahoffman

SURVEY NO. | FINISHED PLANS- | REVISIONS- | LOCATION- | DATE-

cccccSYSTIMEccccc cccccDGNcSPECIFICATIONccccc


F.H.W.A. REGION	STATE	PROJECT NO.	SHEET NO.	TOTAL SHEETS	AS BUILT
9	ARIZ.	NH-202-D (ADY)	222	245	

202L MA 054

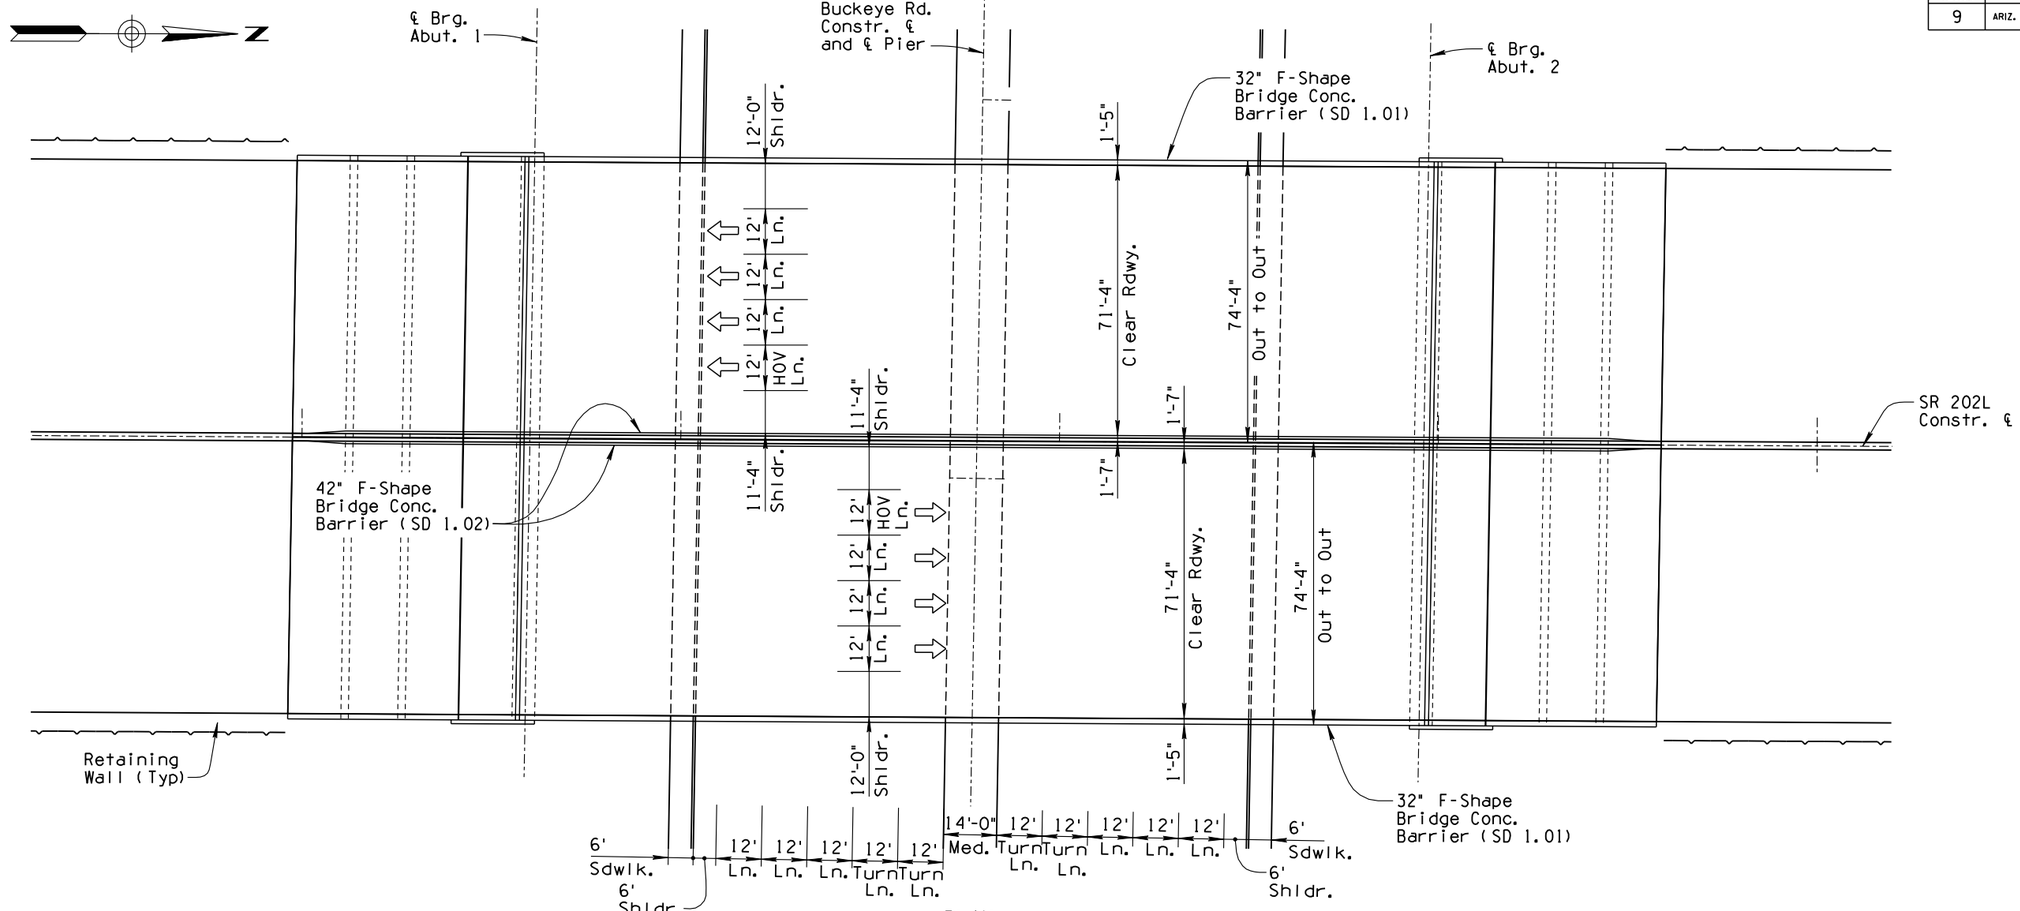

PLAN

Scale: 1"=20'
Skew = 1°00'00" Rt.

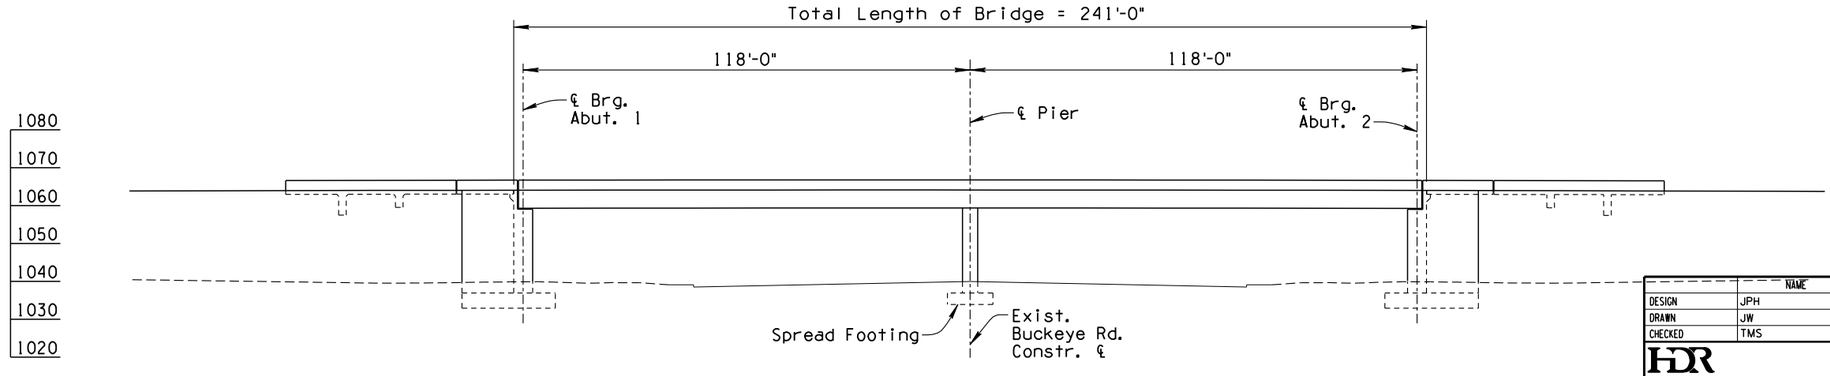

ELEVATION

CALL TWO WORKING DAYS BEFORE YOU DIG
1-800-STAKE-IT
1-800-782-5348
ARIZONA BLUE STAKE

	NAME	DATE
DESIGN	JPH	08-14
DRAWN	JW	08-14
CHECKED	TMS	08-14

HDR Engineering, Inc.

ARIZONA DEPARTMENT OF TRANSPORTATION
INTERMODAL TRANSPORTATION DIVISION
BRIDGE GROUP

BUCKEYE RD. TIOP

ROUTE	MILEPOST	STRUCTURE NO.	LOCATION
202L			I-10 (MARICOPA) - I-10 (PAPAGO)

TRACS NO. H5764 01L | NH-202-D (ADY)

FINAL 15%
PLANS
NOT FOR CONSTRUCTION OR RECORDING


DWG NO S-01.37

___ OF ___

FILE NAME: c:\pwworking\phx\d0182643\ST5764W5933.dgn | SURVEY NO. | FINISHED PLANS- | REVISIONS- | LOCATION- | DATE-
PLOT DATE: 8/12/2014 TIME: 10:46:42 AM | SURVEY NO. | FINISHED PLANS- | REVISIONS- | LOCATION- | DATE-
PLOT SCALE: 1:40 | FINISHED PLANS- | REVISIONS- | LOCATION- | DATE-
PLOT BY: ahoffman | REVISIONS- | LOCATION- | DATE-


ccccSYSTIMEccccc ccccDGNcSPECIFICATIONcccccc

F.H.W.A. REGION	STATE	PROJECT NO.	SHEET NO.	TOTAL SHEETS	AS BUILT
9	ARIZ.	NH-202-D (ADY)	223	245	
		202L MA 054			

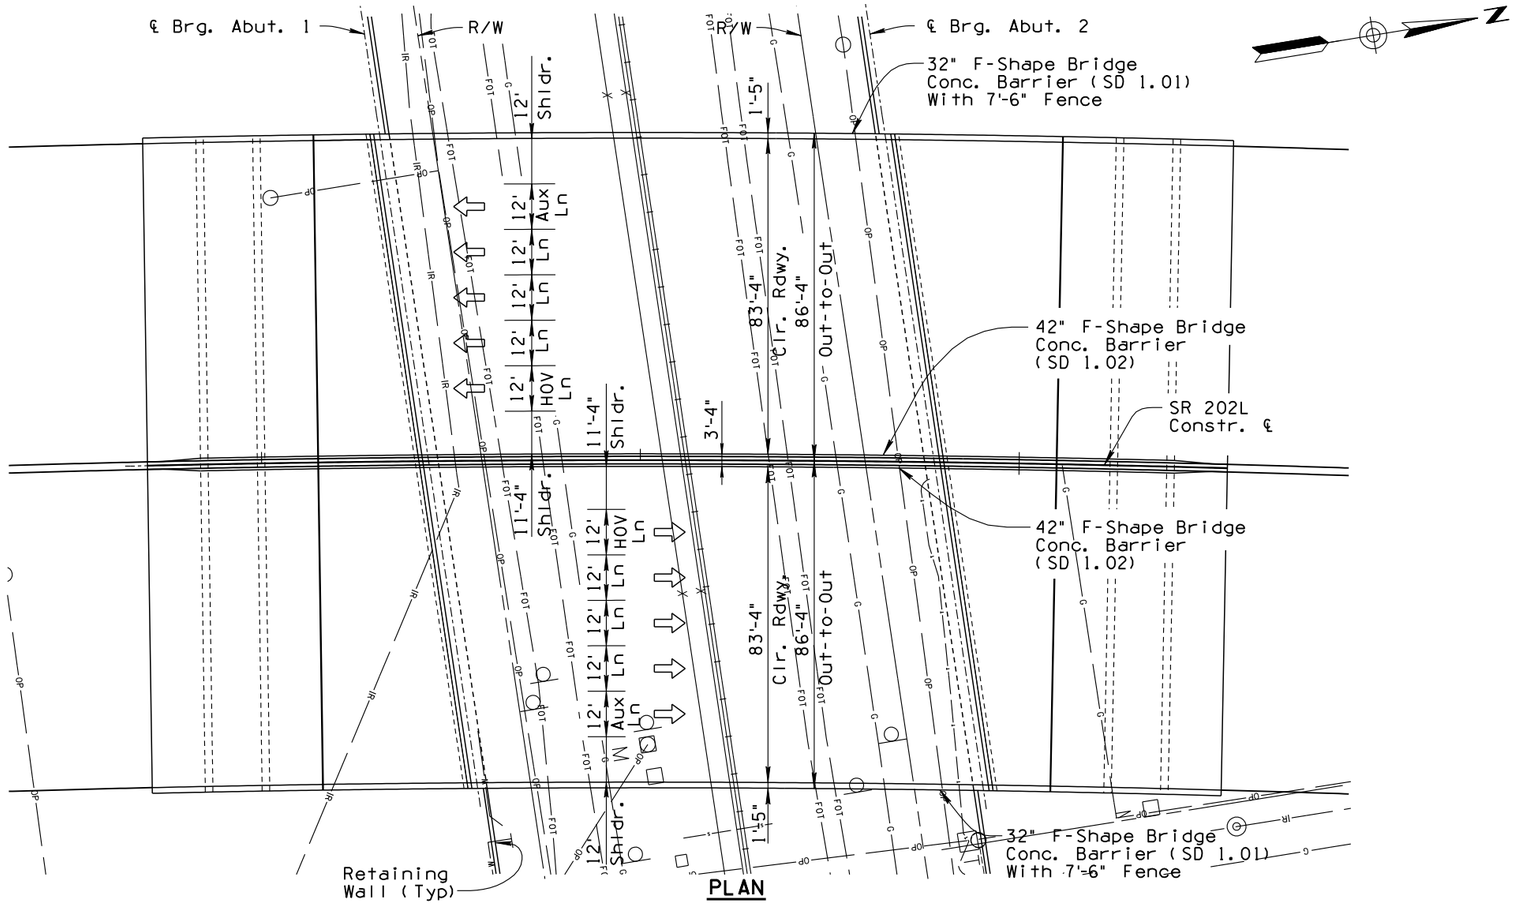

PLAN

Scale: 1" = 20'
Skew = 8° 38' 49" Lt.

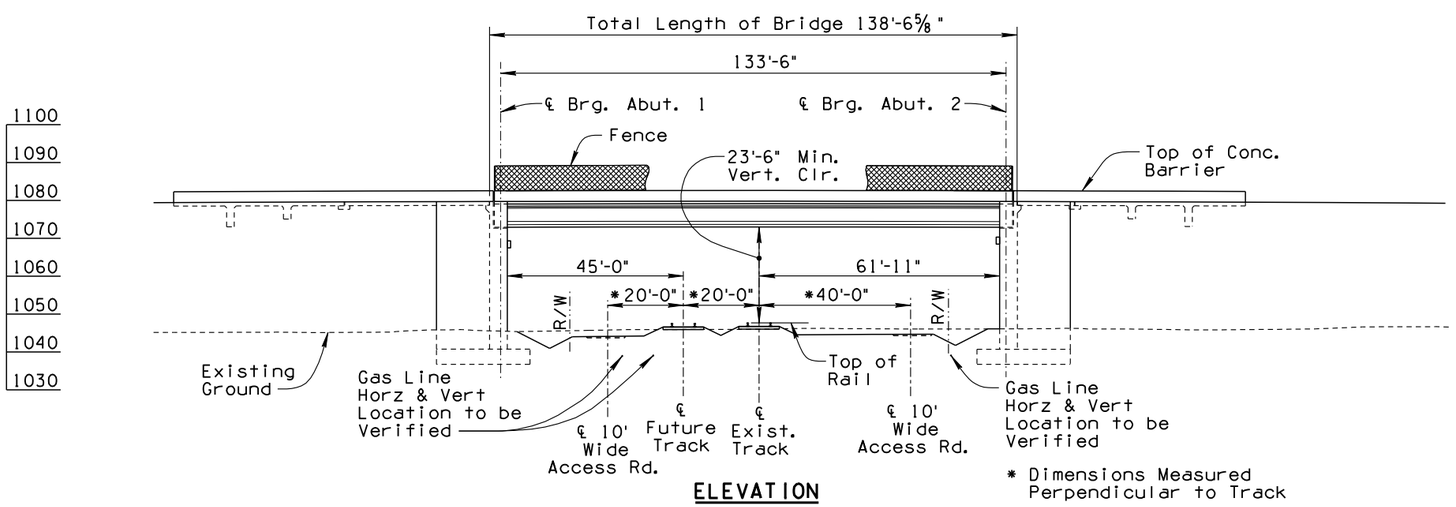

ELEVATION

* Dimensions Measured Perpendicular to Track

CALL TWO WORKING DAYS BEFORE YOU DIG
1-800-STAKE-IT
1-800-782-5348
ARIZONA BLUE STAKE

	NAME	DATE
DESIGN	JPH	08-14
DRAWN	JW	08-14
CHECKED	TMS	08-14

HDR Engineering, Inc.

ARIZONA DEPARTMENT OF TRANSPORTATION
INTERMODAL TRANSPORTATION DIVISION
BRIDGE GROUP

UPRR OP

ROUTE	MILEPOST	STRUCTURE NO.	LOCATION
202L			I-10 (MARICOPA) - I-10 (PAPAGO)

TRACS NO. H5764 01L

NH-202-D (ADY)

FINAL 15%
PLANS
NOT FOR CONSTRUCTION OR RECORDING

DWG NO S-01.38

___ OF ___


FILE NAME: c:\pwworking\phx\d0182643\ST5764W5934.dgn PLOT DATE: 8/12/2014 TIME: 10:46:45 AM PLOT SCALE: 1:40 PLOT BY: ahoffman

SURVEY NO. | FINISHED PLANS- | REVISIONS- | LOCATION- | DATE-

ccccSYSTIMEccccc ccccDGNcSPECIFICATIONcccccc


F.H.W.A. REGION	STATE	PROJECT NO.	SHEET NO.	TOTAL SHEETS	AS BUILT
9	ARIZ.	NH-202-D (ADY)	224	245	

202L MA 054

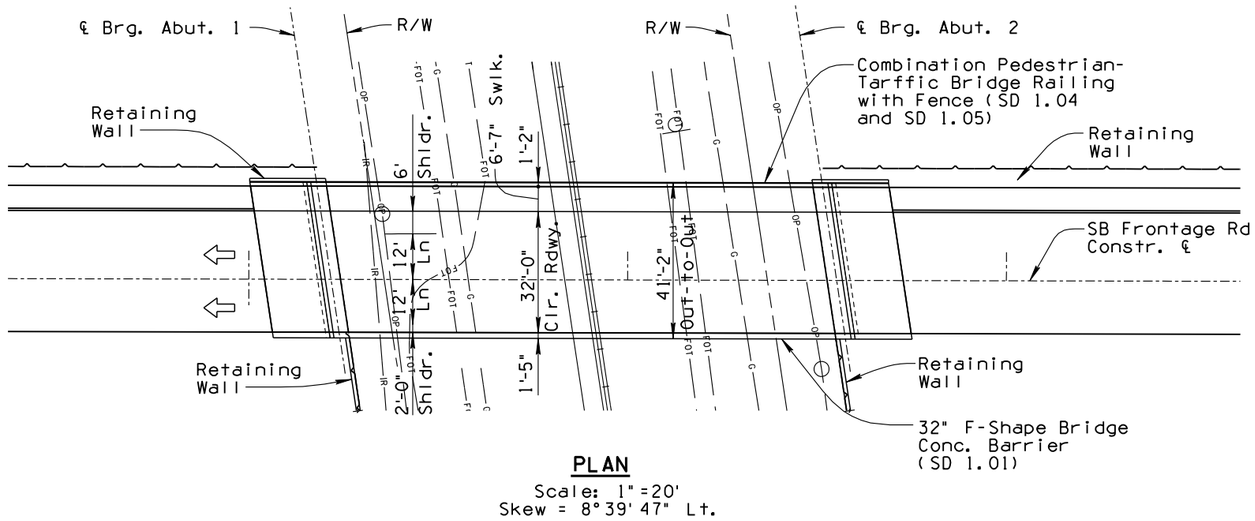

PLAN

Scale: 1" =20'
Skew = 8°39'47" Lt.

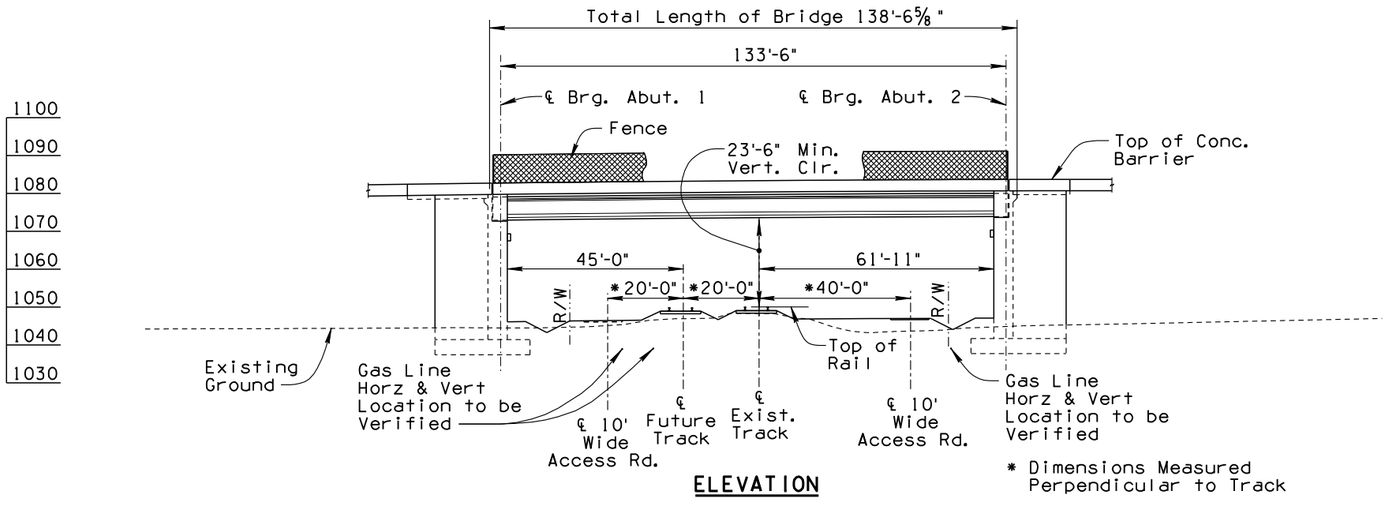

ELEVATION

	NAME	DATE
DESIGN	JPH	08-14
DRAWN	JW	08-14
CHECKED	TMS	08-14

HDR Engineering, Inc.

ARIZONA DEPARTMENT OF TRANSPORTATION
INTERMODAL TRANSPORTATION DIVISION
BRIDGE GROUP

SB FRONTAGE RD UPRR OP

ROUTE	MILEPOST	STRUCTURE NO.
202L		

LOCATION: I-10 (MARICOPA) - I-10 (PAPAGO)

TRACS NO. H5764 01L

NH-202-D (ADY)

FINAL 15%
PLANS
NOT FOR CONSTRUCTION OR RECORDING

DWG NO S-01.39

___ OF ___

CALL TWO WORKING DAYS BEFORE YOU DIG
1-800-STAKE-IT
1-800-782-5348
ARIZONA BLUE STAKE


FILE NAME: c:\pwworking\phx\d0182643\ST5764W5935.dgn PLOT DATE: 8/12/2014 TIME: 10:46:48 AM PLOT SCALE: 1:40 PLOT BY: ahoffman

SURVEY NO. | FINISHED PLANS- | REVISIONS- | LOCATION- | DATE-

cccccSYSTIMEccccc ccccDGNcSPECIFICATIONcccccc


F.H.W.A. REGION	STATE	PROJECT NO.	SHEET NO.	TOTAL SHEETS	AS BUILT
9	ARIZ.	NH-202-D (ADY)	225	245	

202L MA 054

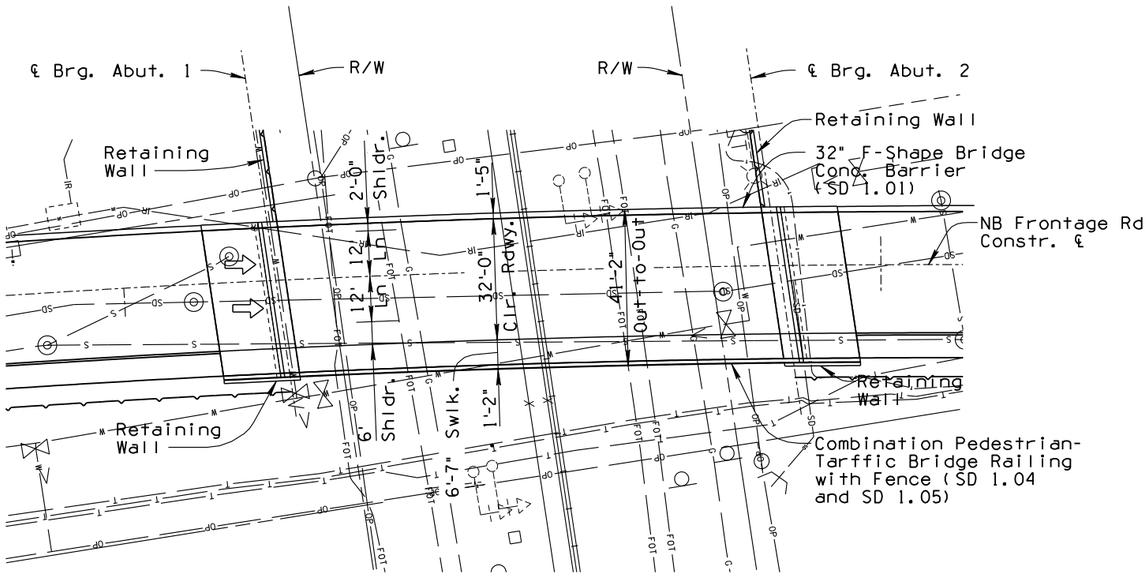

PLAN

Scale: 1"=20'
Skew = 6°51'09" Lt.

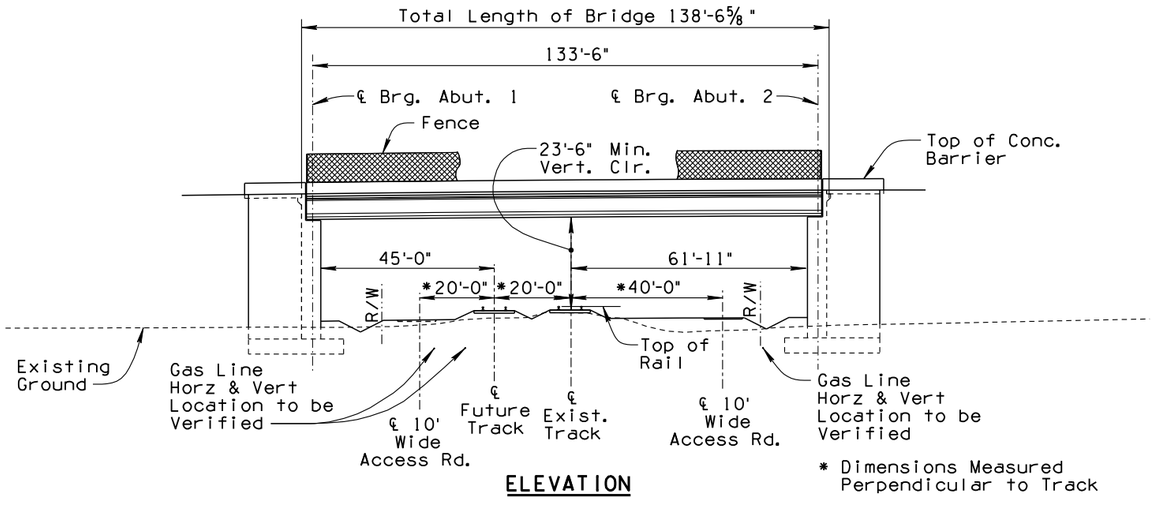

ELEVATION

* Dimensions Measured Perpendicular to Track

CALL TWO WORKING DAYS BEFORE YOU DIG
1-800-STAKE-IT
1-800-782-5348
ARIZONA BLUE STAKE

	NAME	DATE
DESIGN	JPH	08-14
DRAWN	JW	08-14
CHECKED	TMS	08-14

HDR Engineering, Inc.

ARIZONA DEPARTMENT OF TRANSPORTATION
INTERMODAL TRANSPORTATION DIVISION
BRIDGE GROUP

NB FRONTAGE RD UPRR OP

ROUTE	MILEPOST	STRUCTURE NO.	LOCATION
202L			I-10 (MARICOPA) - I-10 (PAPAGO)

TRACS NO. H5764 01L

NH-202-D (ADY)

FINAL 15%
PLANS
NOT FOR CONSTRUCTION OR RECORDING

DWG NO S-01.40


___ OF ___

FILE NAME: c:\pwworking\phx\d0182643\ST5764W5936.dgn | SURVEY NO. | FINISHED PLANS- | REVISIONS- | LOCATION- | DATE-
PLOT DATE: 8/12/2014 TIME: 10:46:51 AM PLOT SCALE: 1:40 PLOT BY: ahoffman

ccccSYSTIMEccccc ccccDGNcSPECIFICATIONccccc


F.H.W.A. REGION	STATE	PROJECT NO.	SHEET NO.	TOTAL SHEETS	AS BUILT
9	ARIZ.	NH-202-D (ADY)	226	245	

202L MA 054

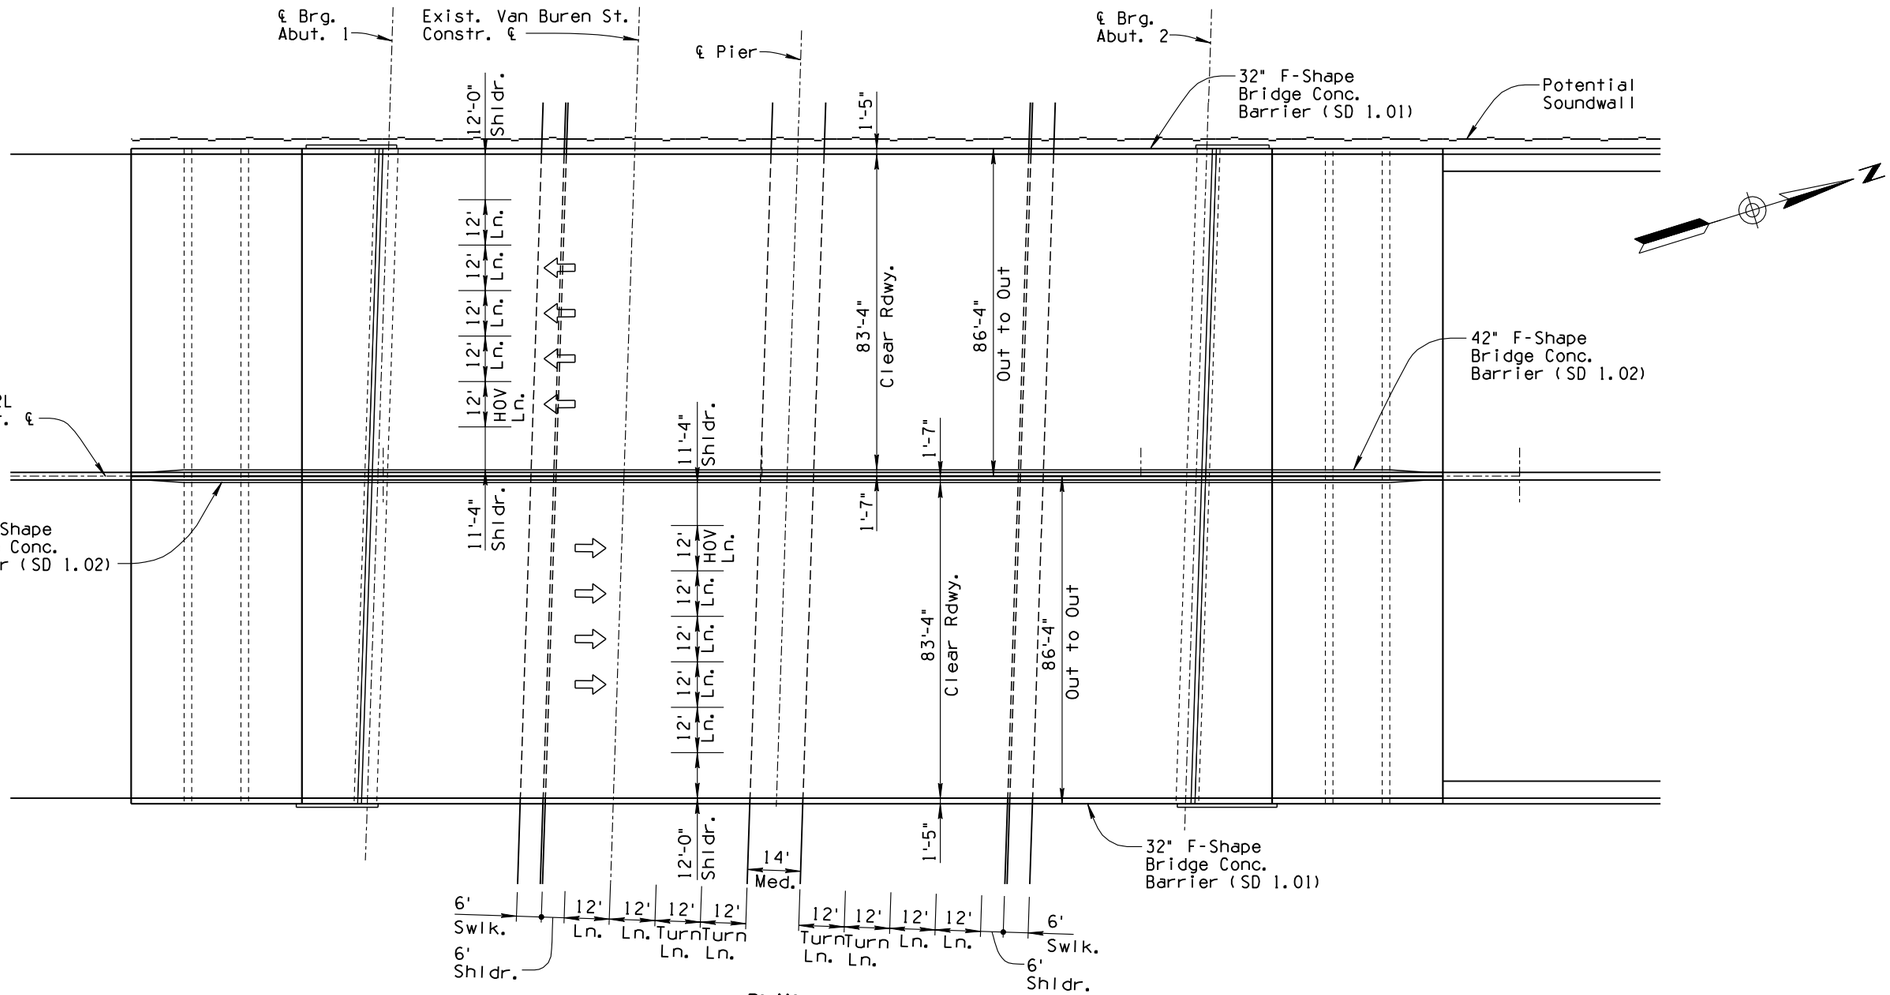

PLAN

Scale: 1"=20'
Skew = 2°00'00" Rt.

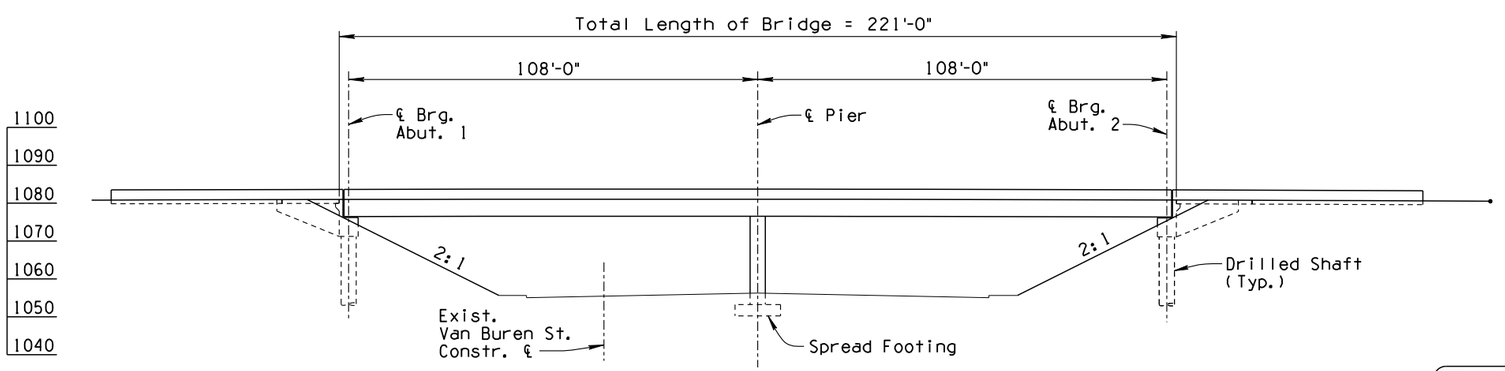

ELEVATION

	NAME	DATE
DESIGN	JPH	08-14
DRAWN	JW	08-14
CHECKED	TMS	08-14

HDR Engineering, Inc.

ARIZONA DEPARTMENT OF TRANSPORTATION
INTERMODAL TRANSPORTATION DIVISION
BRIDGE GROUP

VAN BUREN ST. TIOP

ROUTE	MILEPOST	STRUCTURE NO.	LOCATION
202L			I-10 (MARICOPA) - I-10 (PAPAGO)

TRACS NO. H5764 01L | NH-202-D (ADY)

FINAL 15%
PLANS
NOT FOR CONSTRUCTION OR RECORDING

DWG NO S-01.41

___OF___


CALL TWO WORKING DAYS BEFORE YOU DIG
1-800-STAKE-IT
1-800-782-5348
ARIZONA BLUE STAKE

FILE NAME: c:\pwworking\phx\d0182643\ST5764W5937.dgn | SURVEY NO. | FINISHED PLANS- | REVISIONS- | LOCATION- | DATE-
PLOT DATE: 8/12/2014 | LOCATION- | DATE-
TIME: 10:46:54 AM
PLOT SCALE: 1:40
PLOT BY: ahoffman | REVISIONS- | FINISHED PLANS- | SURVEY NO.

ccccSYSTIMEccccc ccccDGNcSPECIFICATIONccccc

F.H.W.A. REGION	STATE	PROJECT NO.	SHEET NO.	TOTAL SHEETS	AS BUILT
9	ARIZ.	NH-202-D (ADY)	227	245	

202L MA 054

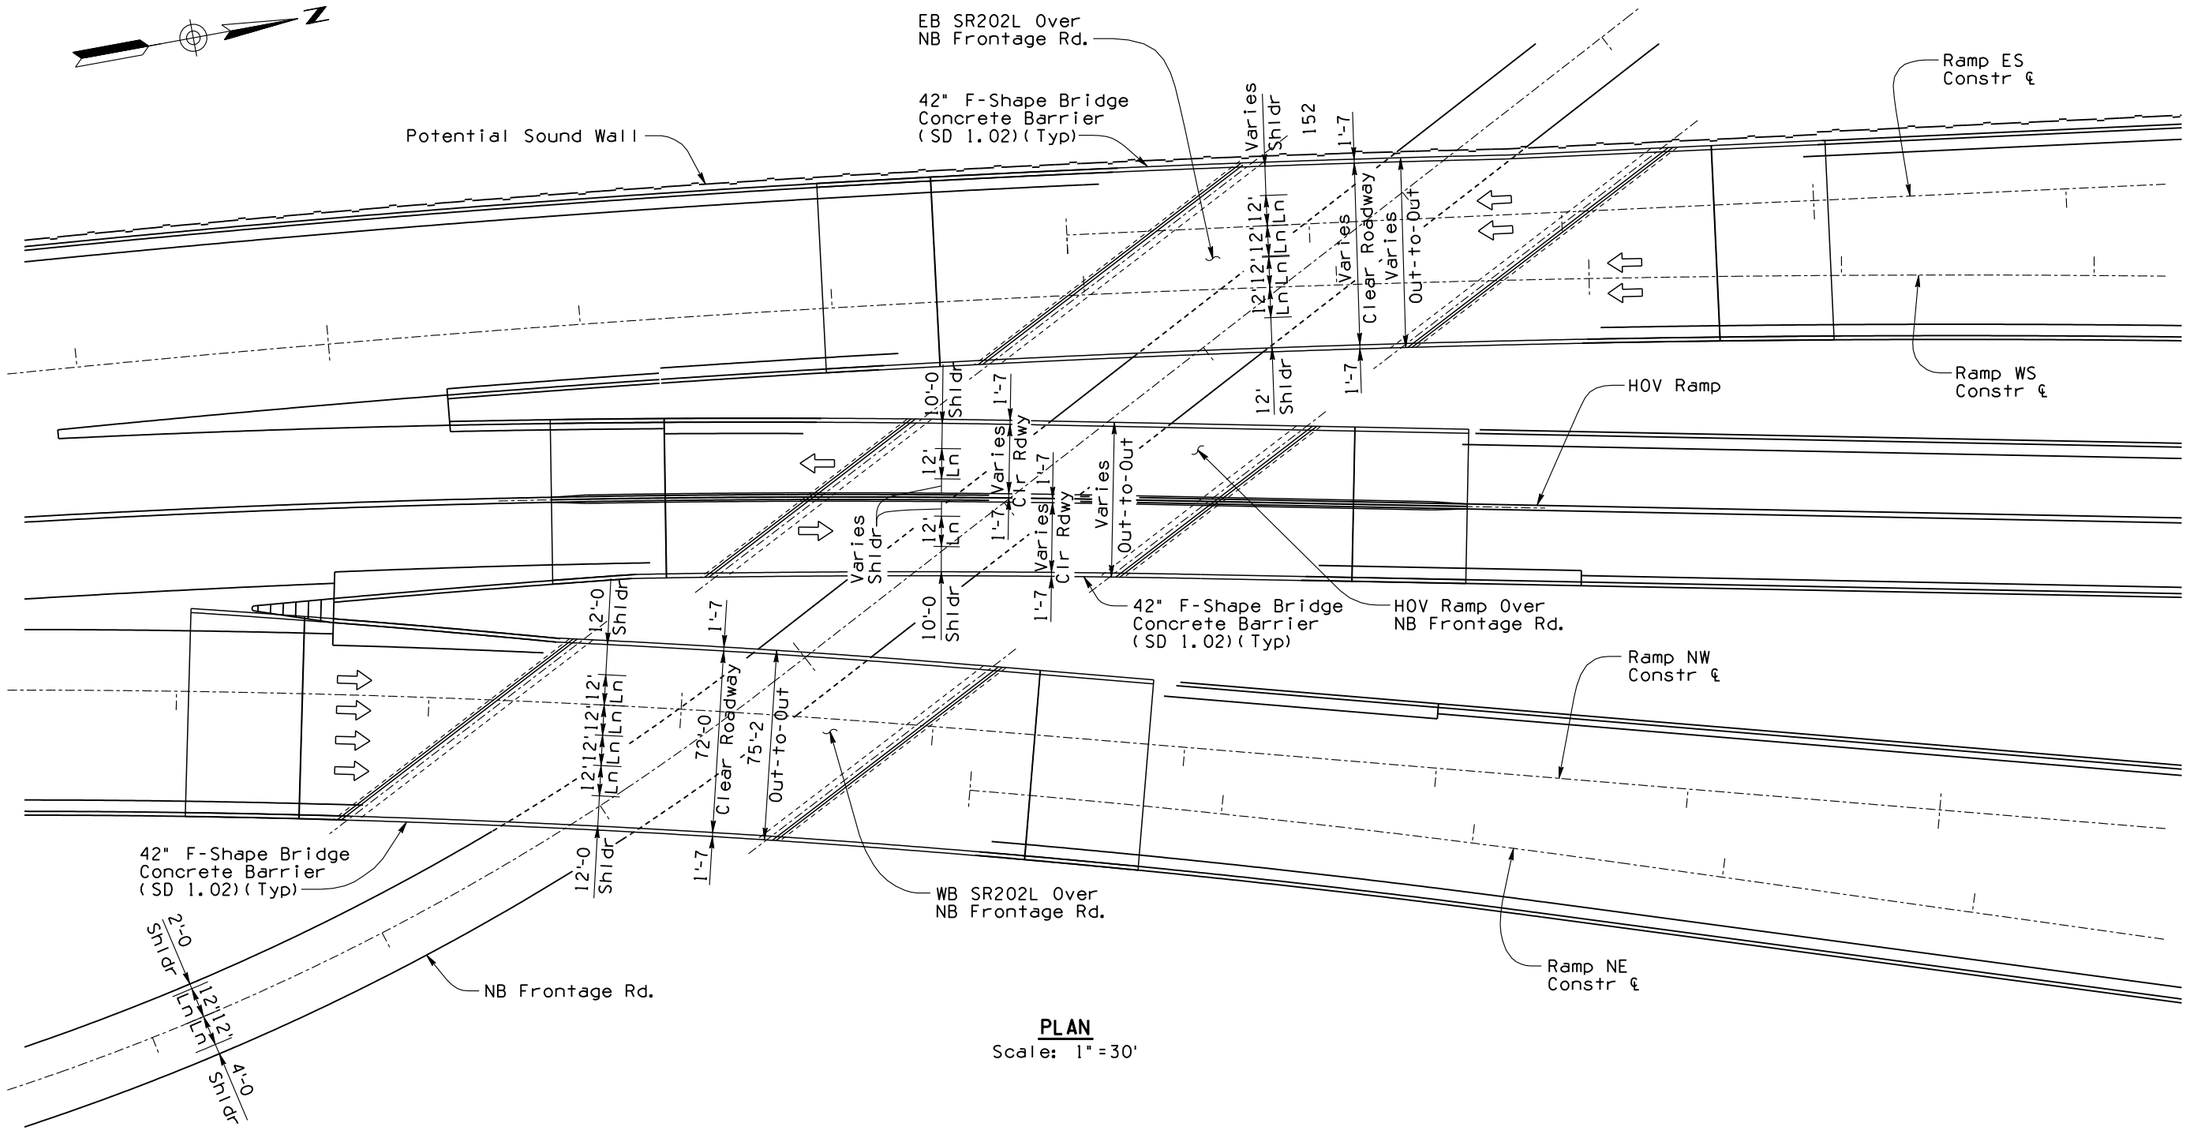

PLAN
Scale: 1" = 30'

LOCATION	BRIDGE LENGTH	WIDTH	SKEW
HOV Ramp over NB Frontage Rd	157'-0	Varies	51° 00' 00"
EB SR202L over NB Frontage Rd	165'-8	Varies	54° 00' 00"
WB SR202L over NB Frontage Rd	166'-4	75'-2	49° 00' 00"

	NAME	DATE
DESIGN	JPH	08-14
DRAWN	JW	08-14
CHECKED	TMS	08-14

HDR Engineering, Inc.

ARIZONA DEPARTMENT OF TRANSPORTATION
INTERMODAL TRANSPORTATION DIVISION
BRIDGE GROUP

STRUCTURES OVER
NB FRONTAGE RD.

ROUTE	MILEPOST	STRUCTURE NO.
202L		

LOCATION: I-10 (MARICOPA) - I-10 (PAPAGO)

TRACS NO. H5764 01L | NH-202-D (ADY)

FINAL 15%
PLANS
NOT FOR CONSTRUCTION OR RECORDING

DWG NO S-01.42

___ OF ___


CALL TWO WORKING DAYS BEFORE YOU DIG
1-800-STAKE-IT
1-800-782-5348
ARIZONA BLUE STAKE

FILE NAME: c:\pwworking\phx\d0182643\ST5764W5938.dgn | SURVEY NO. | FINISHED PLANS- | REVISIONS- | LOCATION- | DATE-
PLOT DATE: 8/12/2014 | SURVEY NO. | FINISHED PLANS- | REVISIONS- | LOCATION- | DATE-
TIME: 10:46:57 AM
PLOT SCALE: 1:60
PLOT BY: ahoffman

ccccSYSTIMEccccc ccccDGNcSPECIFICATIONccccc

F.H.W.A. REGION	STATE	PROJECT NO.	SHEET NO.	TOTAL SHEETS	AS BUILT
9	ARIZ.	NH-202-D (ADY)	228	245	

202L MA 054

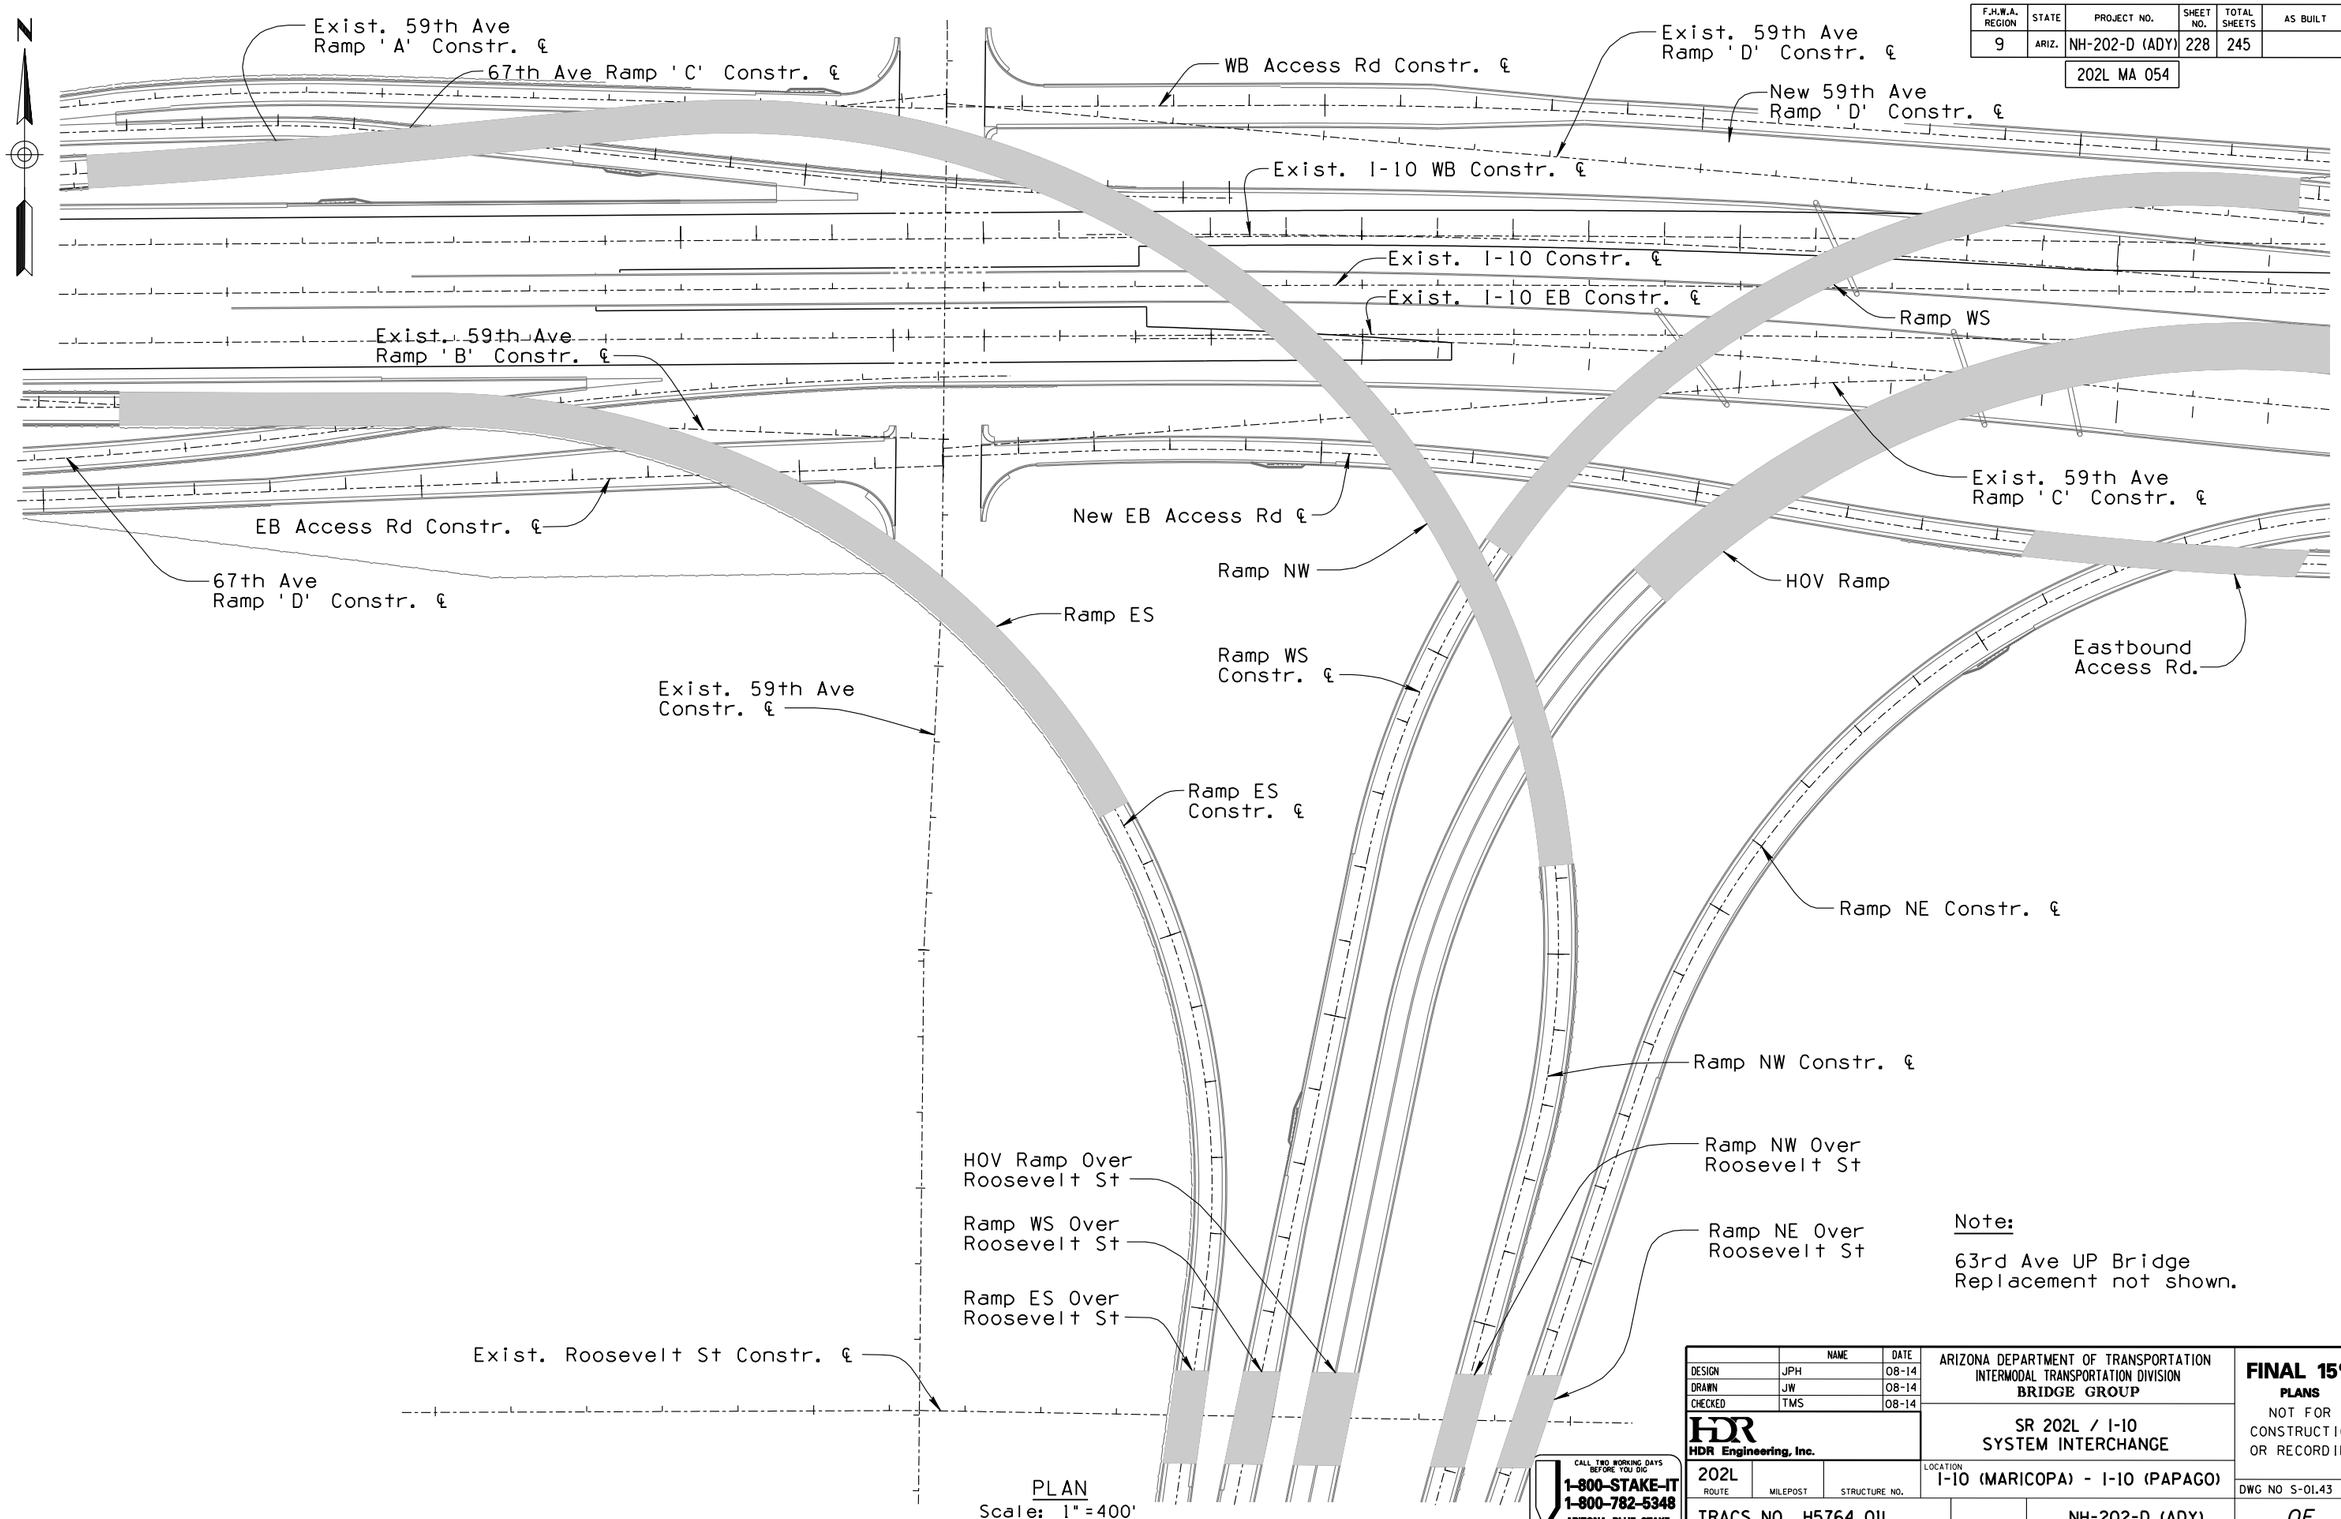

PLAN
Scale: 1"=400'

Note:

63rd Ave UP Bridge Replacement not shown.

	NAME	DATE
DESIGN	JPH	08-14
DRAWN	JW	08-14
CHECKED	TMS	08-14

HDR Engineering, Inc.

ARIZONA DEPARTMENT OF TRANSPORTATION
INTERMODAL TRANSPORTATION DIVISION
BRIDGE GROUP

SR 202L / I-10
SYSTEM INTERCHANGE

ROUTE	MILEPOST	STRUCTURE NO.	LOCATION
202L			I-10 (MARICOPA) - I-10 (PAPAGO)

TRACS NO. H5764 01L

NH-202-D (ADY)

FINAL 15%
PLANS
NOT FOR CONSTRUCTION OR RECORDING

DWG NO S-01.43

___ OF ___

CALL TWO WORKING DAYS BEFORE YOU DIG
1-800-STAKE-IT
1-800-782-5348
ARIZONA BLUE STAKE


FILE NAME: c:\pwworking\phx\d0182643\ST5764W5939.dgn PLOT DATE: 8/12/2014 TIME: 10:47:00 AM PLOT SCALE: 1:200.221 PLOT BY: ahoffman

SURVEY NO. | FINISHED PLANS- | REVISIONS- | LOCATION- | DATE-

cccccSYSTIMEccccc ccccDGNcSPECIFICATIONccccc

F.H.W.A. REGION	STATE	PROJECT NO.	SHEET NO.	TOTAL SHEETS	AS BUILT
9	ARIZ.	NH-202-D (ADY)	229	245	

202L MA 054

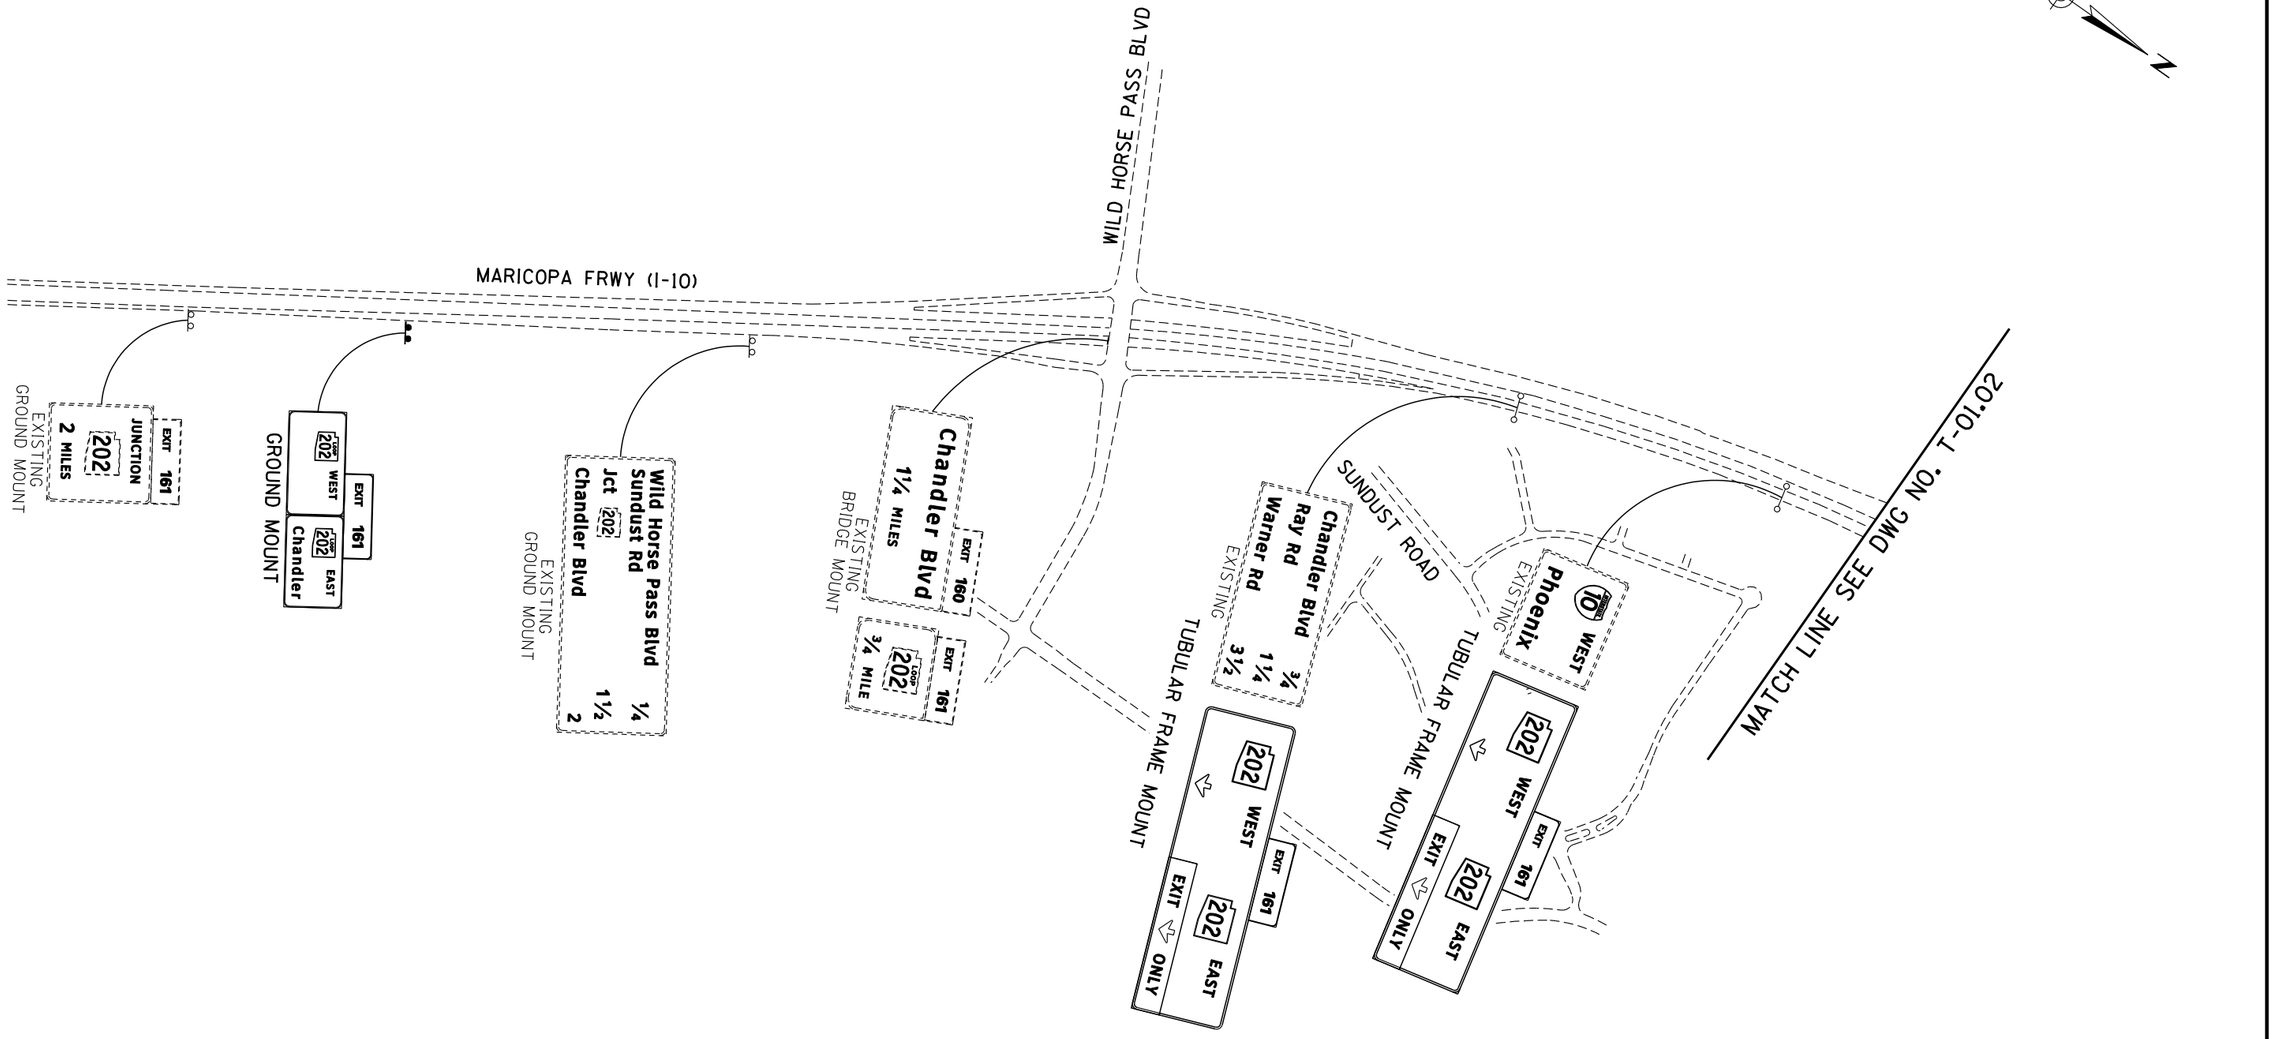

	NAME	DATE
DESIGN	JNR	08/14
DRAWN	CADD	08/14
CHECKED	BWS	08/14

ARIZONA DEPARTMENT OF TRANSPORTATION
INTERMODAL TRANSPORTATION DIVISION
TRAFFIC DESIGN SERVICES

I-10 (MARICOPA)
GUIDE SIGNING PLAN

FINAL 15%
PLANS
NOT FOR CONSTRUCTION OR RECORDING

TRAFFIC ENGINEER

DWG NO T-01.01

ROUTE	LOCATION
SR 202L	I-10 (MARICOPA) - I-10 (PAPAGO)

TRACS NO. H5764 01L | NH-202-D (ADY) | ____ OF ____

Call BLUE STAKE CENTER two working days before you dig.
602-263-1100
Within Maricopa County
-OR-
1-800-STAKE-IT
(782-5348)


FILE NAME: c:\pwworking\phx\d0113218\GS5764IDCR01.DGN | PLOT DATE: 8/12/2014 | TIME: 10:47:04 AM | PLOT BY: ahoffman | PLOT SCALE: 1:800

SURVEY NO. | FINISHED PLANS- | REVISIONS- | LOCATION- | DATE- | SURVEY NO. | FINISHED PLANS- | REVISIONS- | LOCATION- | DATE-

ccccSYSTIMEccccc ccccDGNcSPECIFICATIONccccc

F.H.W.A. REGION	STATE	PROJECT NO.	SHEET NO.	TOTAL SHEETS	AS BUILT
9	ARIZ.	NH-202-D (ADY)	230	245	

202L MA 054

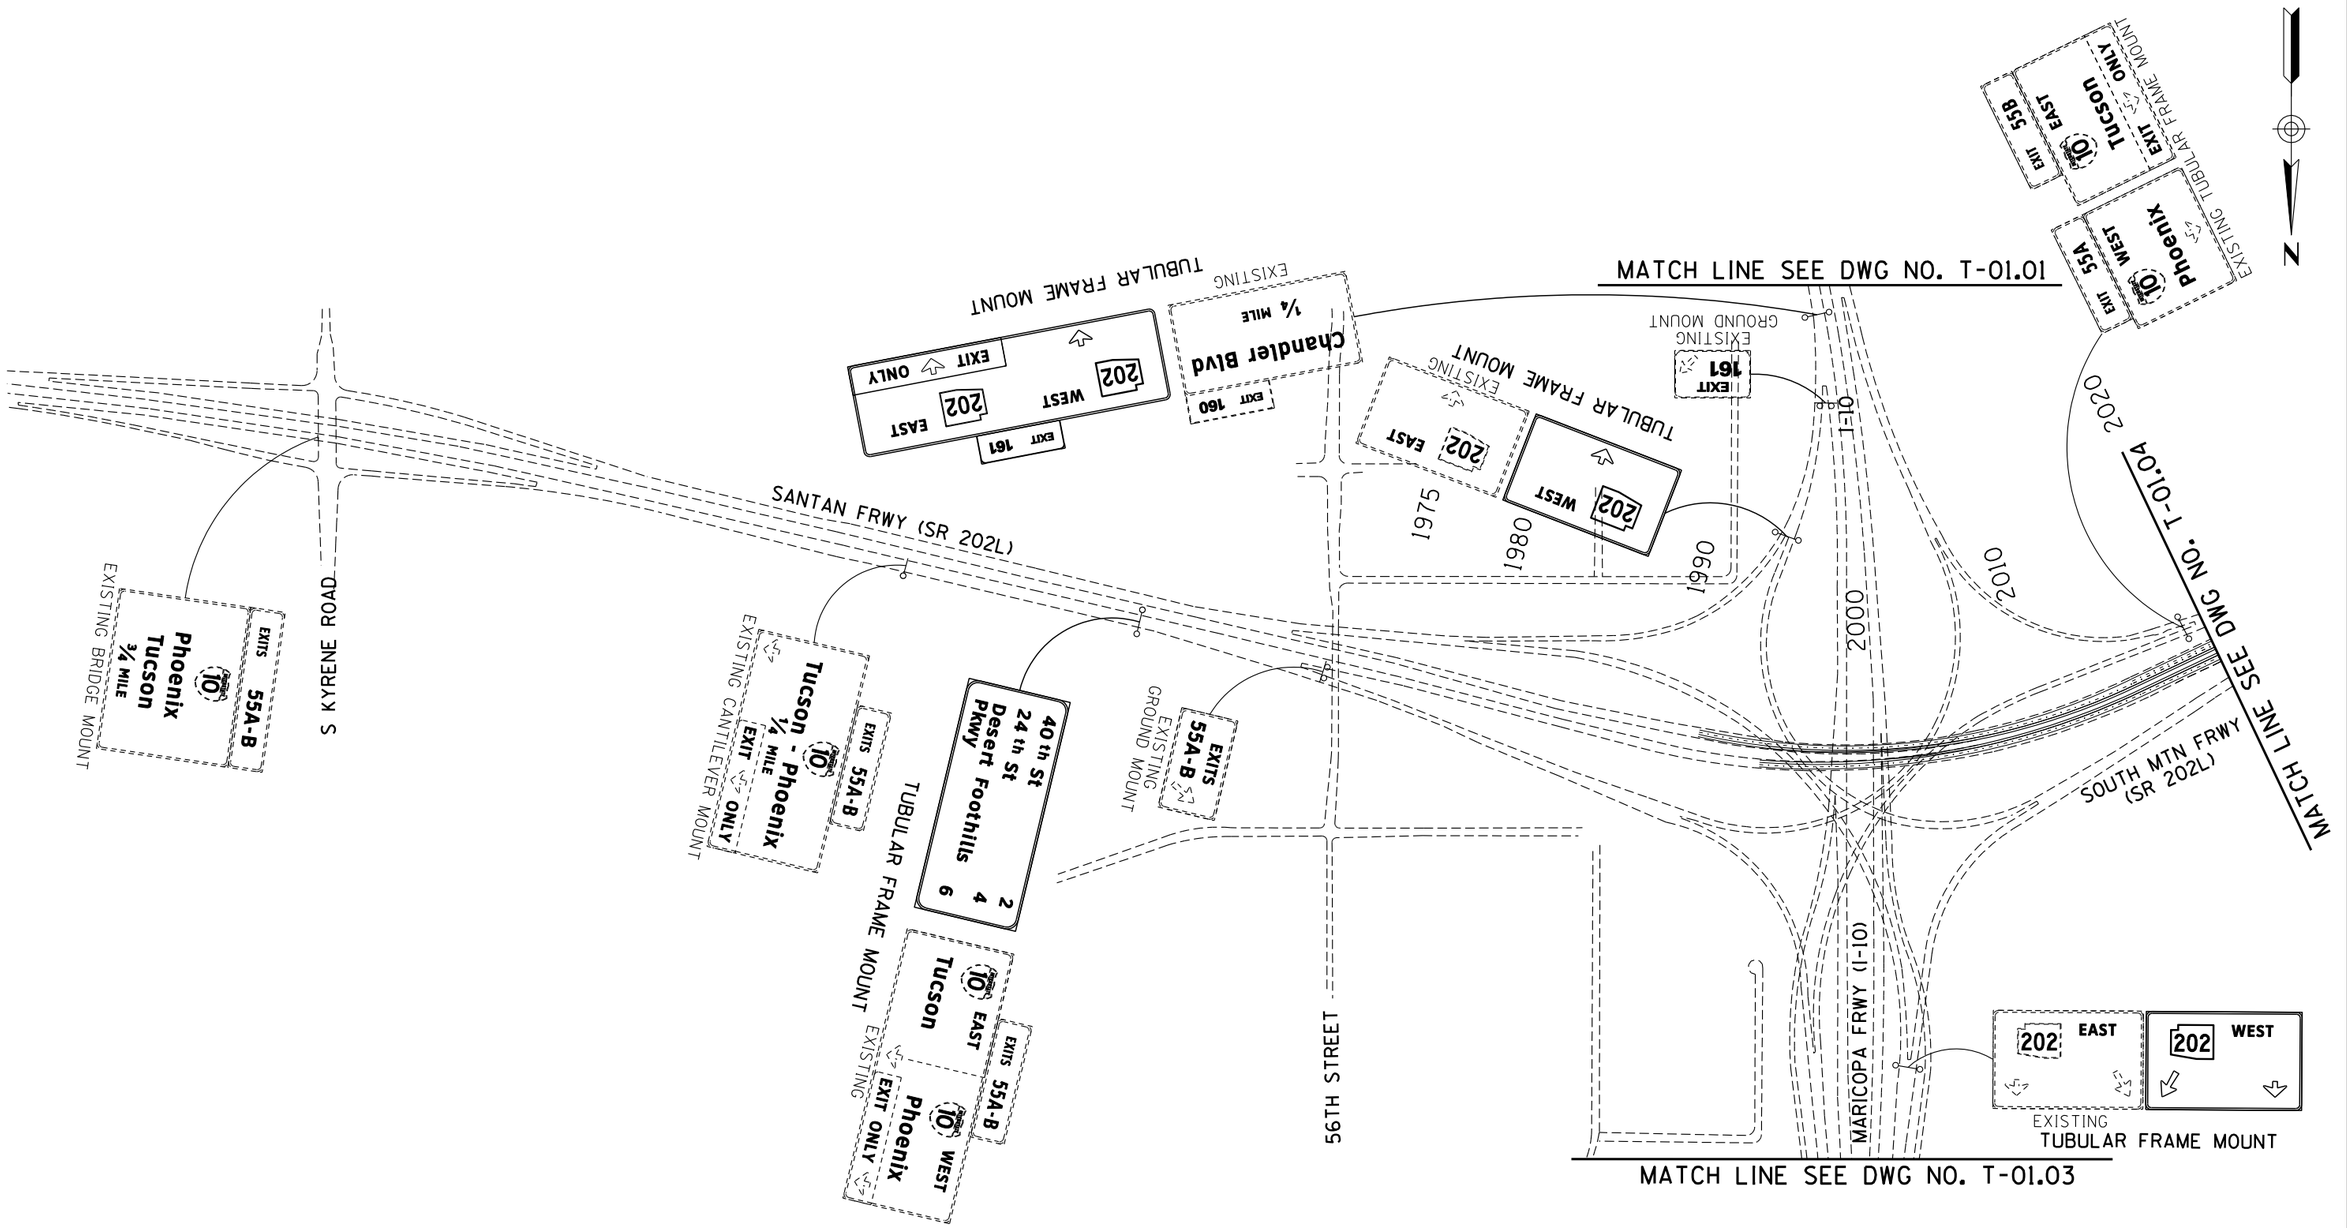

NOTE:

1. R3-11AZ SIGNS FOR HOV SIGNING WILL BE MAINTAINED ON MEDIAN LIGHT POLES AT RATE OF 2 PER MILE PER DIRECTION.

Call BLUE STAKE CENTER two working days before you dig.
602-263-1100 Within Maricopa County
-OR-
1-800-STAKE-IT (782-5348)

	NAME	DATE
DESIGN	JNR	08/14
DRAWN	CADD	08/14
CHECKED	BWS	08/14

HDR

ARIZONA DEPARTMENT OF TRANSPORTATION
INTERMODAL TRANSPORTATION DIVISION
TRAFFIC DESIGN SERVICES

SR 202L (SANTAN)
GUIDE SIGNING PLAN

FINAL 15%
PLANS
NOT FOR CONSTRUCTION OR RECORDING

TRAFFIC ENGINEER


ROUTE	LOCATION	DWG NO T-01.02
SR 202L	I-10 (MARICOPA) - I-10 (PAPAGO)	
TRACS NO. H5764 01L	NH-202-D (ADY)	___ OF ___

FILE NAME: c:\pwworking\phx\d0113218\GS5764IDCR02.DGN | PLOT DATE: 8/12/2014 | TIME: 10:47:07 AM | PLOT BY: ahoffman | PLOT SCALE: 1:800

SURVEY NO. | FINISHED PLANS- | REVISIONS- | LOCATION- | DATE-

ccccc SYSTIME ccccc ccccc DGN c SPECIFICATION ccccc

MATCH LINE SEE DWG NO. T-01.02

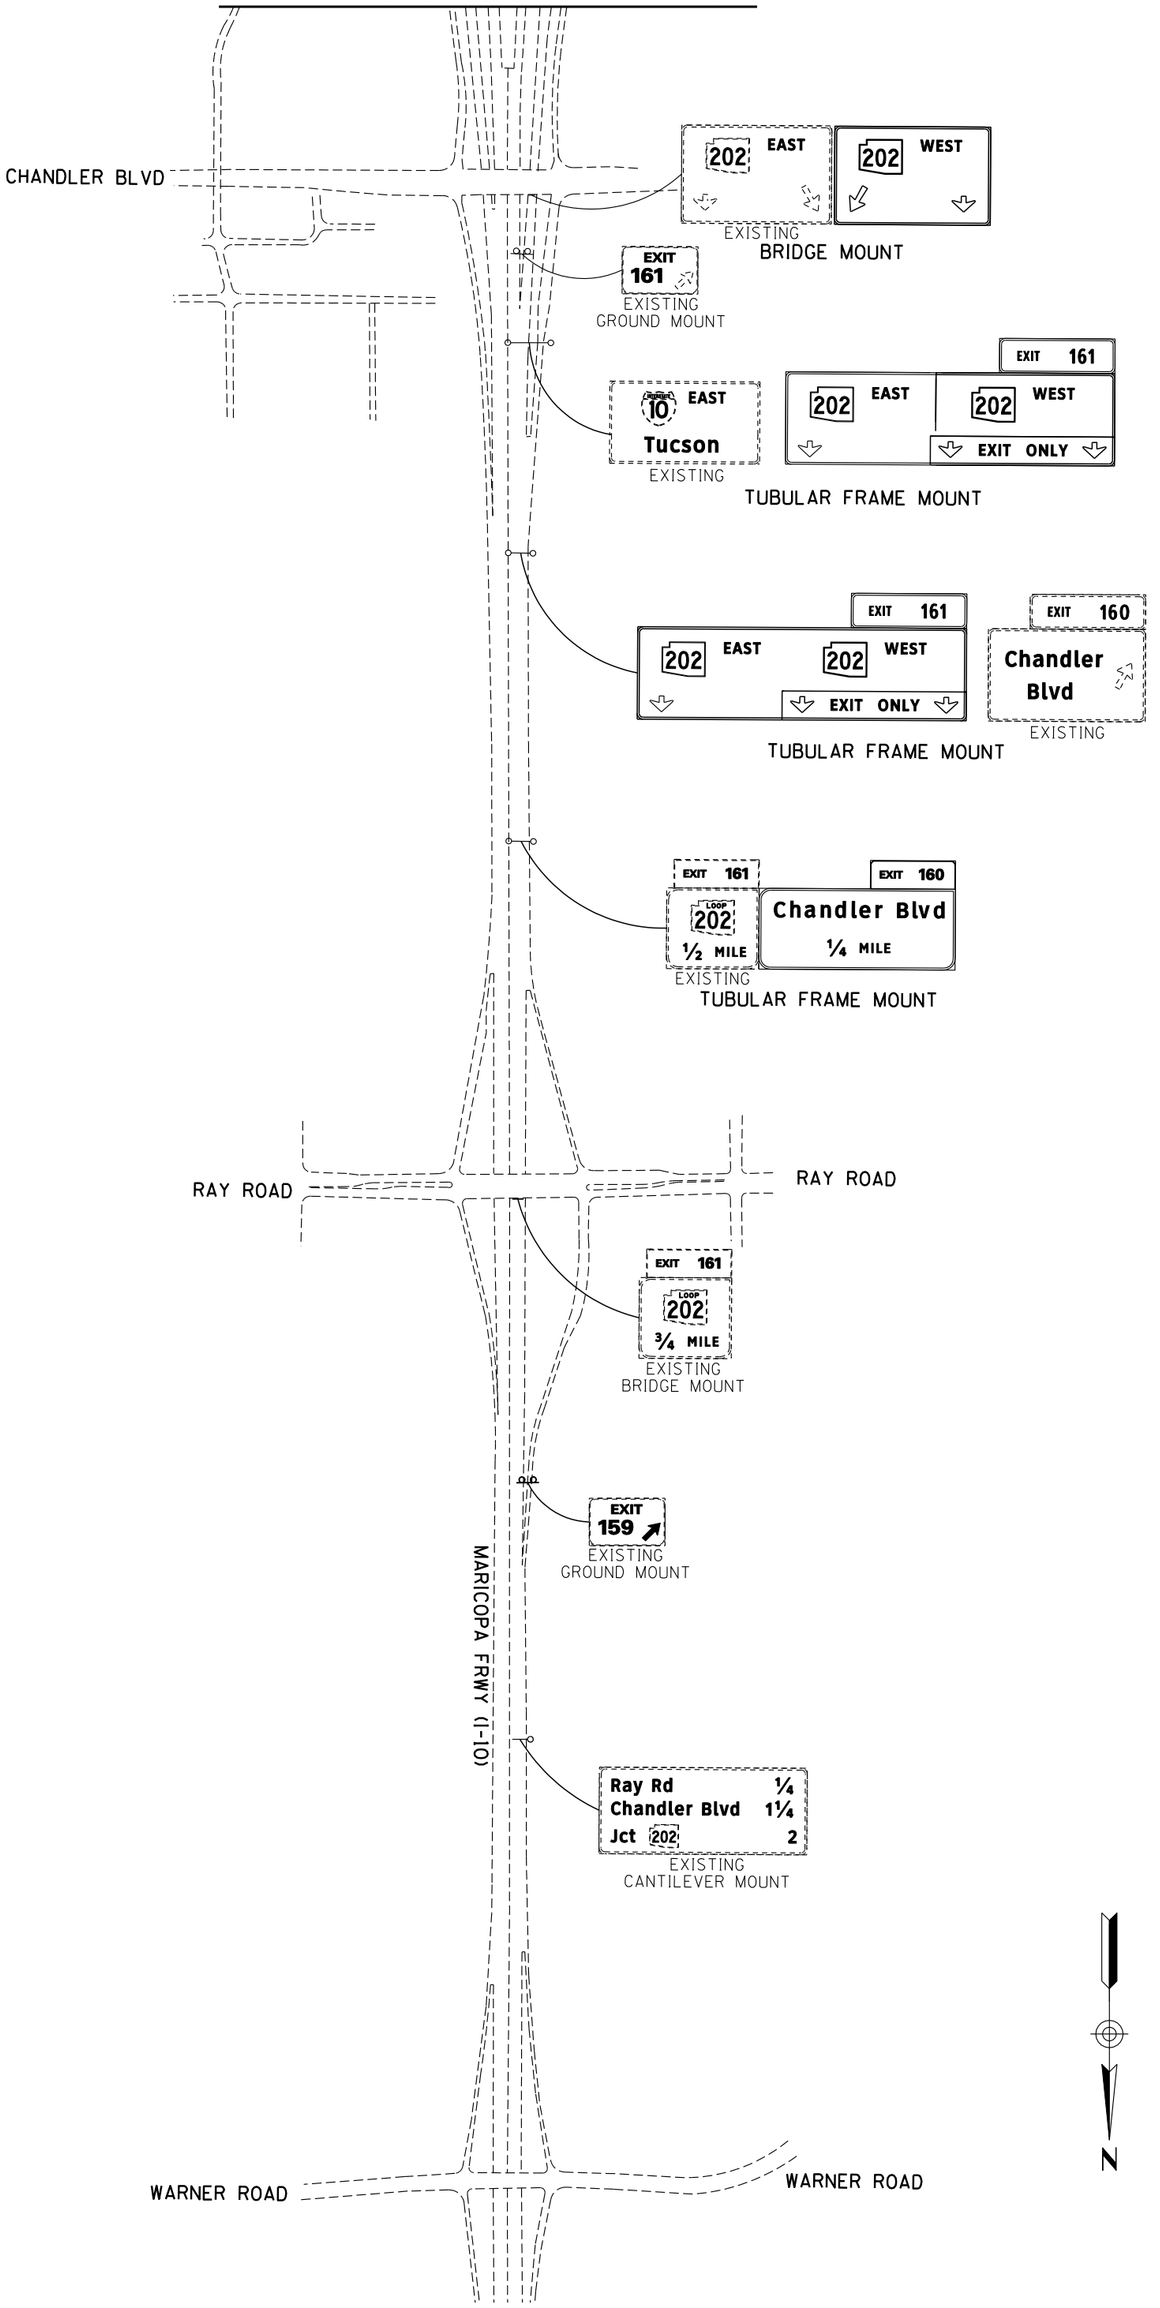

F.A.H.A. REGION	STATE	PROJECT NO.	SHEET NO.	TOTAL SHEETS	AS BUILT
9	ARIZ.	NH-202-D (ADY)	231	245	

202L MA 054

cccccSYSTIMEccccccccccccDUNGSPECIFICATIONcccccc

1-800-STAKE-IT (782-5348)
Call BLUE STAKE CENTER Two Working Days Before You Dig
602-263-1100
Within Maricopa County
Outside Maricopa County

	NAME	DATE
DESIGN	JNR	08/14
DRAWN	CADD	08/14
CHECKED	BWS	08/14

ROUTE: SR 202L
LOCATION: I-10 (MARICOPA) - I-10 (PAPAGO)
NH-202-D (ADY)

ARIZONA DEPARTMENT OF TRANSPORTATION
INTERMODAL TRANSPORTATION DIVISION
TRAFFIC DESIGN SERVICES

I-10 (MARICOPA)
GUIDE SIGNING PLAN

TRACS NO. H5764 01L

FINAL 15% PLANS
NOT FOR CONSTRUCTION OR RECORDING


TRAFFIC ENGINEER

DWG NO T-01.03

___ OF ___

F.H.W.A. REGION	STATE	PROJECT NO.	SHEET NO.	TOTAL SHEETS	AS BUILT
9	ARIZ.	NH-202-D (ADY)	232	245	

202L MA 054

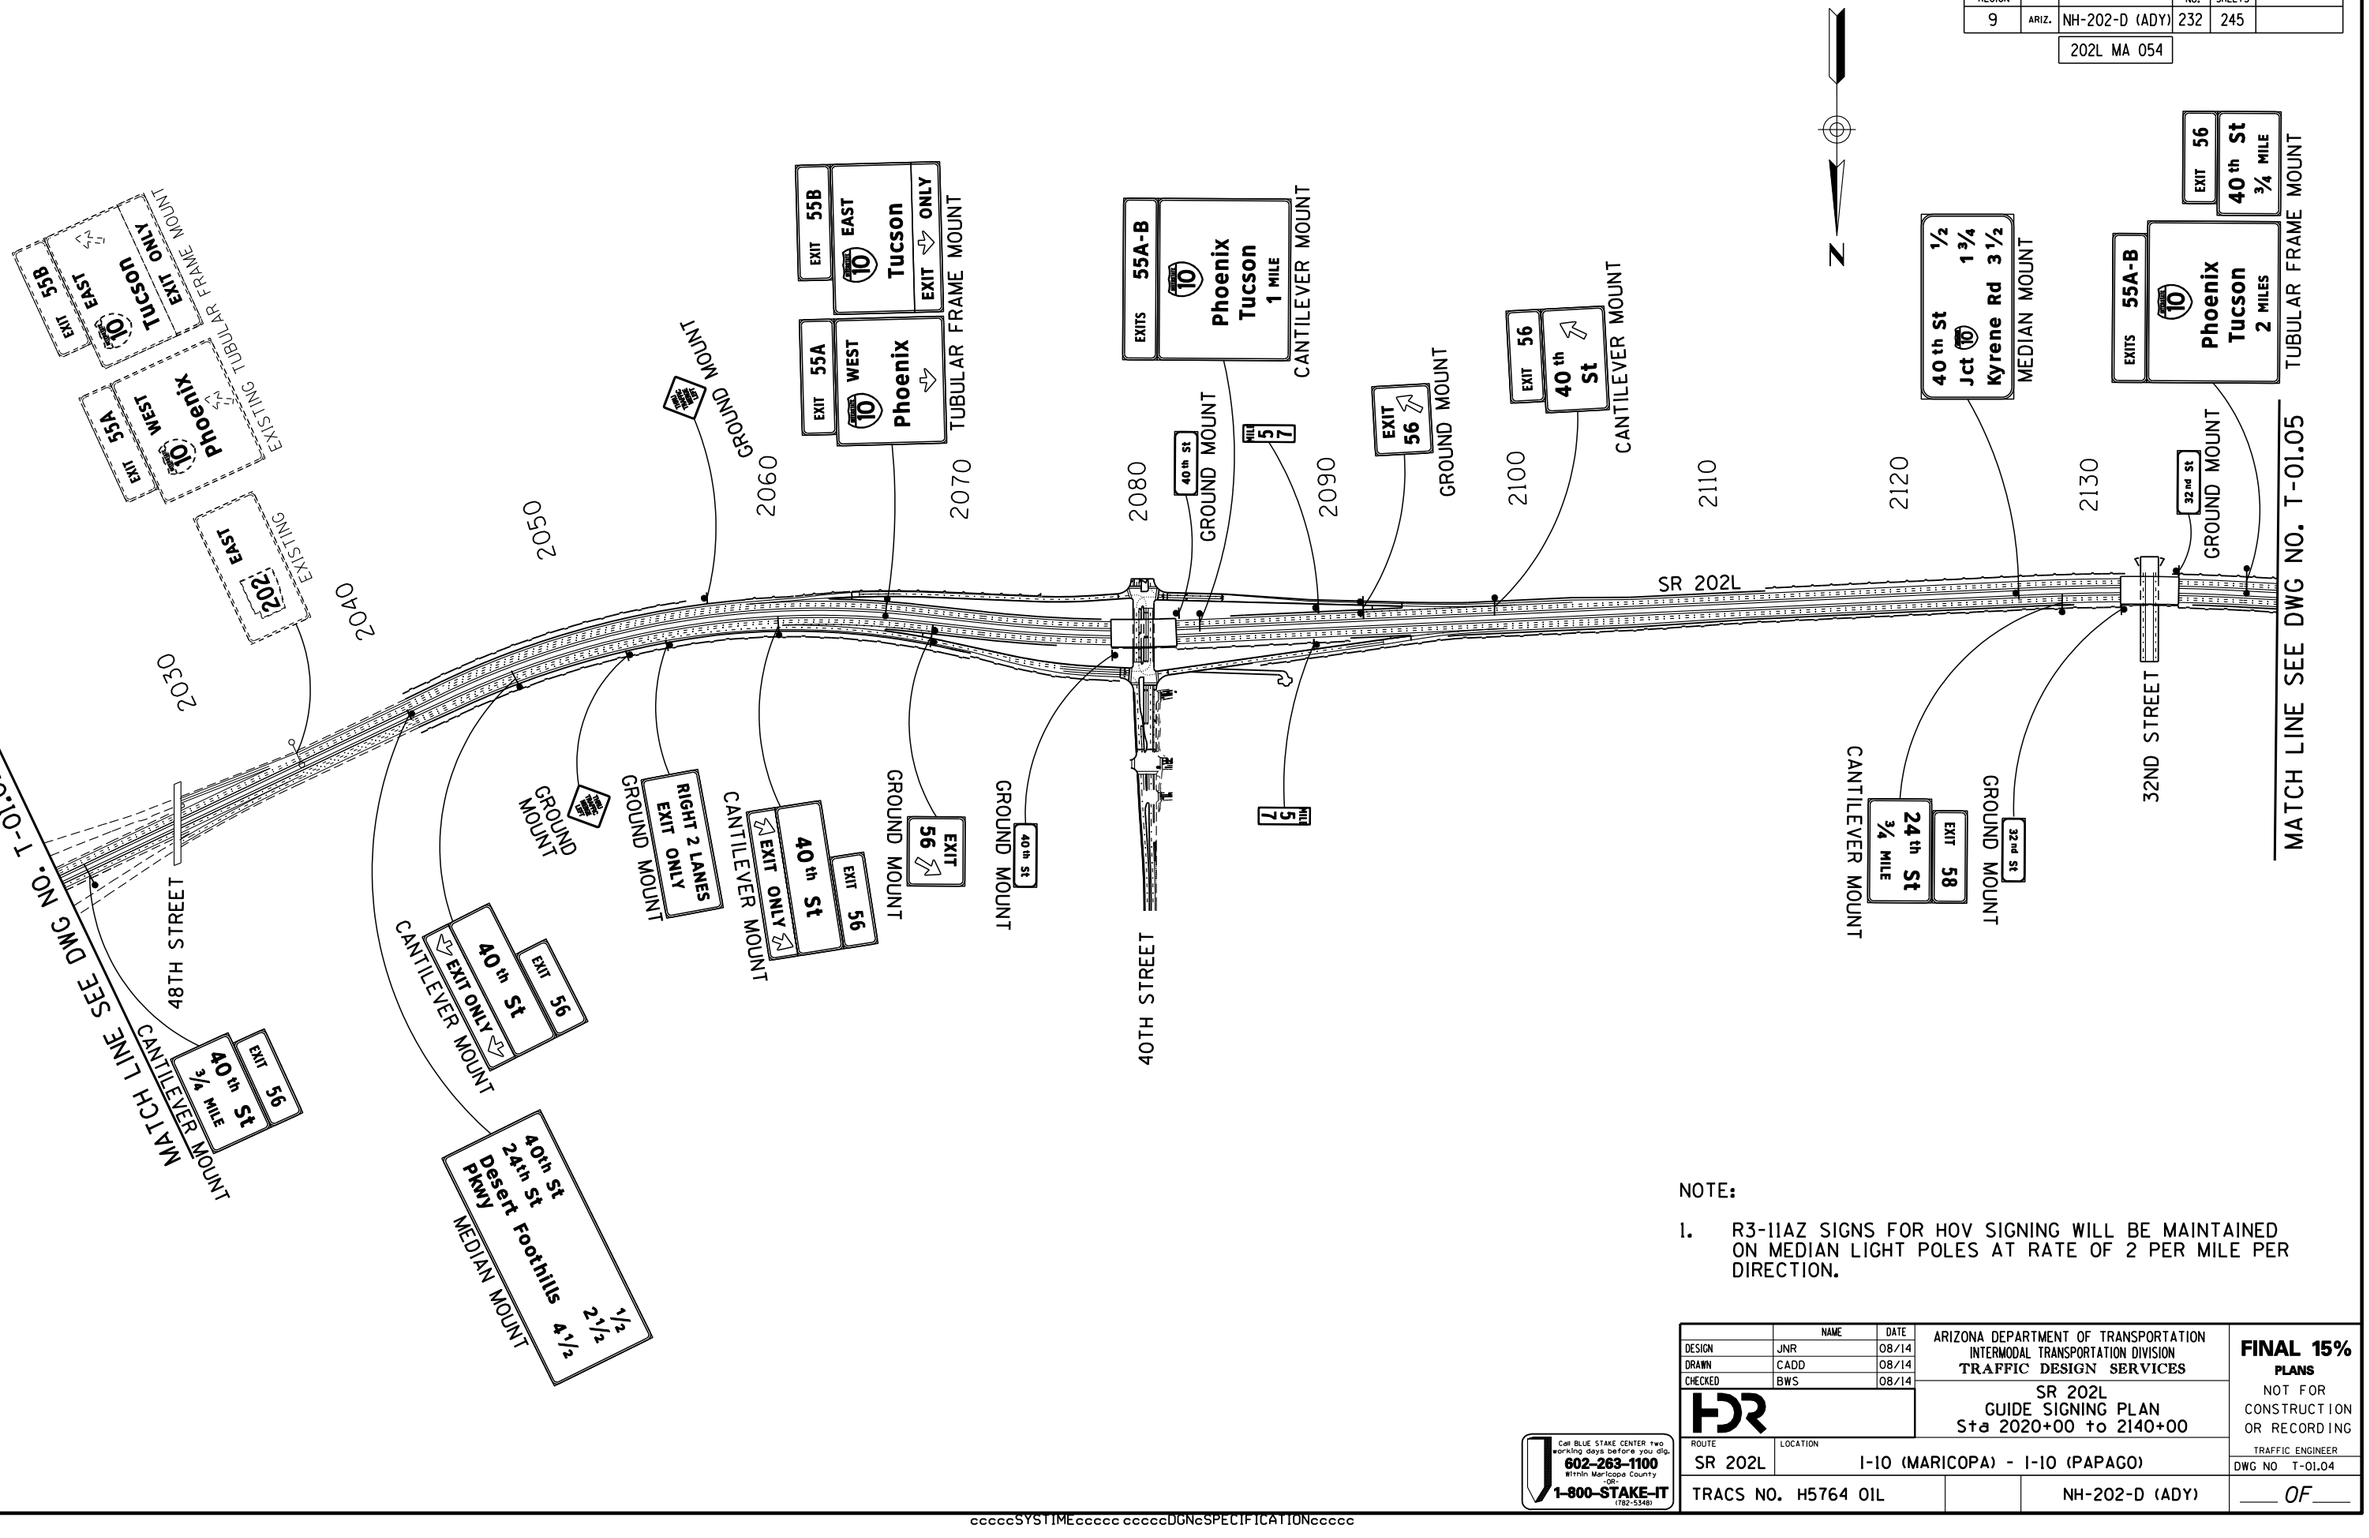

NOTE:

1. R3-11AZ SIGNS FOR HOV SIGNING WILL BE MAINTAINED ON MEDIAN LIGHT POLES AT RATE OF 2 PER MILE PER DIRECTION.

	NAME	DATE
DESIGN	JNR	08/14
DRAWN	CADD	08/14
CHECKED	BWS	08/14

ARIZONA DEPARTMENT OF TRANSPORTATION
INTERMODAL TRANSPORTATION DIVISION
TRAFFIC DESIGN SERVICES

SR 202L
GUIDE SIGNING PLAN
Sta 2020+00 to 2140+00

ROUTE	LOCATION
SR 202L	I-10 (MARICOPA) - I-10 (PAPAGO)

TRACS NO. H5764 01L | NH-202-D (ADY) | ____ OF ____

FINAL 15%
PLANS
NOT FOR CONSTRUCTION OR RECORDING
TRAFFIC ENGINEER
DWG NO T-01.04

Call BLUE STAKE CENTER two working days before you dig.
602-263-1100
Within Maricopa County
OR
1-800-STAKE-IT
(782-5348)


FILE NAME: c:\pwworking\phx\d0113218\GS5764IDCR04.DGN PLOT DATE: 8/12/2014 TIME: 10:47:14 AM PLOT SCALE: 1:800 PLOT BY: ahoffman

SURVEY NO. | FINISHED PLANS- | REVISIONS- | LOCATION- | DATE-

ccccSYSTIMEccccc ccccDGNcSPECIFICATIONccccc

F.H.W.A. REGION	STATE	PROJECT NO.	SHEET NO.	TOTAL SHEETS	AS BUILT
9	ARIZ.	NH-202-D (ADY)	233	245	

202L MA 054

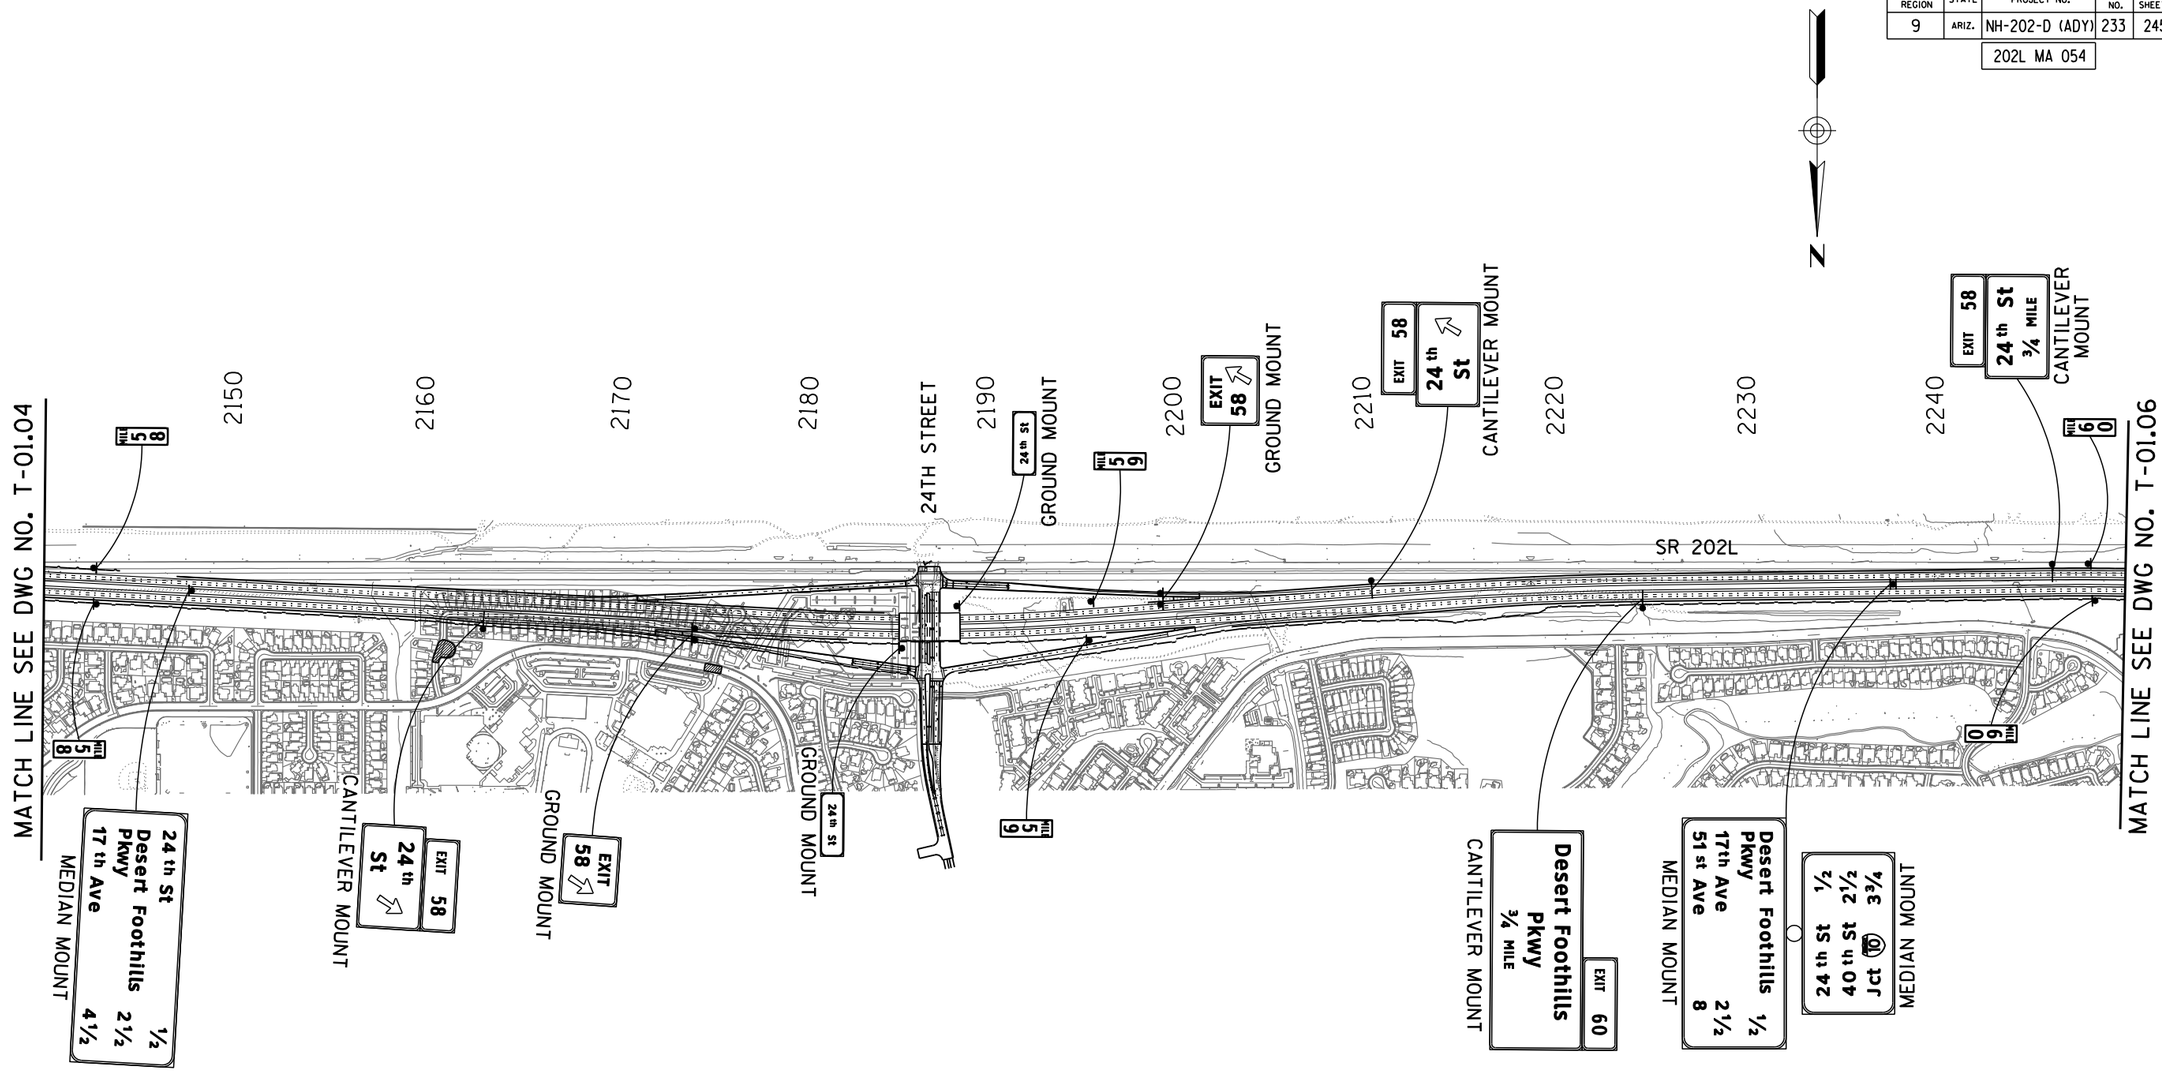

NOTE:

R3-11AZ SIGNS FOR HOV SIGNING WILL BE MAINTAINED ON MEDIAN LIGHT POLES AT RATE OF 2 PER MILE PER DIRECTION.

	NAME	DATE
DESIGN	JNR	08/14
DRAWN	CADD	08/14
CHECKED	BWS	08/14

HDR

ARIZONA DEPARTMENT OF TRANSPORTATION
INTERMODAL TRANSPORTATION DIVISION
TRAFFIC DESIGN SERVICES

SR 202L
GUIDE SIGNING PLAN
Sta 2140+00 to 2250+00

ROUTE: SR 202L
LOCATION: I-10 (MARICOPA) - I-10 (PAPAGO)

TRACS NO. H5764 01L
NH-202-D (ADY)

FINAL 15%
PLANS
NOT FOR CONSTRUCTION OR RECORDING
TRAFFIC ENGINEER
DWG NO T-01.05
___ OF ___

Call BLUE STAKE CENTER two working days before you dig.
602-263-1100
within Maricopa County
-OR-
1-800-STAKE-IT (782-5348)

FILE NAME: c:\pwworking\phx\d0113218\GS5764IDCR05.DGN | SURVEY NO. | FINISHED PLANS- | REVISIONS- | LOCATION- | DATE-
PLOT DATE: 8/12/2014 | SURVEY NO. | FINISHED PLANS- | REVISIONS- | LOCATION- | DATE-
PLOT SCALE: 1:800 | FINISHED PLANS- | REVISIONS- | LOCATION- | DATE-
PLOT BY: ahoffman | REVISIONS- | LOCATION- | DATE-
TIME: 10:47:19 AM | LOCATION- | DATE-
ccccSYSTIMEccccc ccccDGNcSPECIFICATIONccccc

F.H.W.A. REGION	STATE	PROJECT NO.	SHEET NO.	TOTAL SHEETS	AS BUILT
9	ARIZ.	NH-202-D (ADY)	234	245	

202L MA 054

NOTE:

R3-11AZ SIGNS FOR HOV SIGNING WILL BE MAINTAINED ON MEDIAN LIGHT POLES AT RATE OF 2 PER MILE PER DIRECTION.

Call BLUE STAKE CENTER two working days before you dig.
602-263-1100
Within Maricopa County
-OR-
1-800-STAKE-IT
(782-5348)

	NAME	DATE
DESIGN	JNR	08/14
DRAWN	CADD	08/14
CHECKED	BWS	08/14

HDR

ARIZONA DEPARTMENT OF TRANSPORTATION
INTERMODAL TRANSPORTATION DIVISION
TRAFFIC DESIGN SERVICES

SR 202L
GUIDE SIGNING PLAN
Sta 2250+00 to 2360+00

ROUTE	LOCATION
SR 202L	I-10 (MARICOPA) - I-10 (PAPAGO)

TRACS NO. H5764 01L | NH-202-D (ADY)

FINAL 15%
PLANS
NOT FOR CONSTRUCTION OR RECORDING

TRAFFIC ENGINEER

DWG NO T-01.06

___ OF ___


FILE NAME: c:\pwworking\phx\d0113218\GS5764IDCR06.DGN | PLOT DATE: 8/12/2014 | TIME: 10:47:26 AM | PLOT SCALE: 1:800 | PLOT BY: ahoffman

SURVEY NO. | FINISHED PLANS- | REVISIONS- | LOCATION- | DATE-

ccccSYSTIMEcccccccccDGNcSPECIFICATIONcccccc

F.H.W.A. REGION	STATE	PROJECT NO.	SHEET NO.	TOTAL SHEETS	AS BUILT
9	ARIZ.	NH-202-D (ADY)	235	245	

202L MA 054

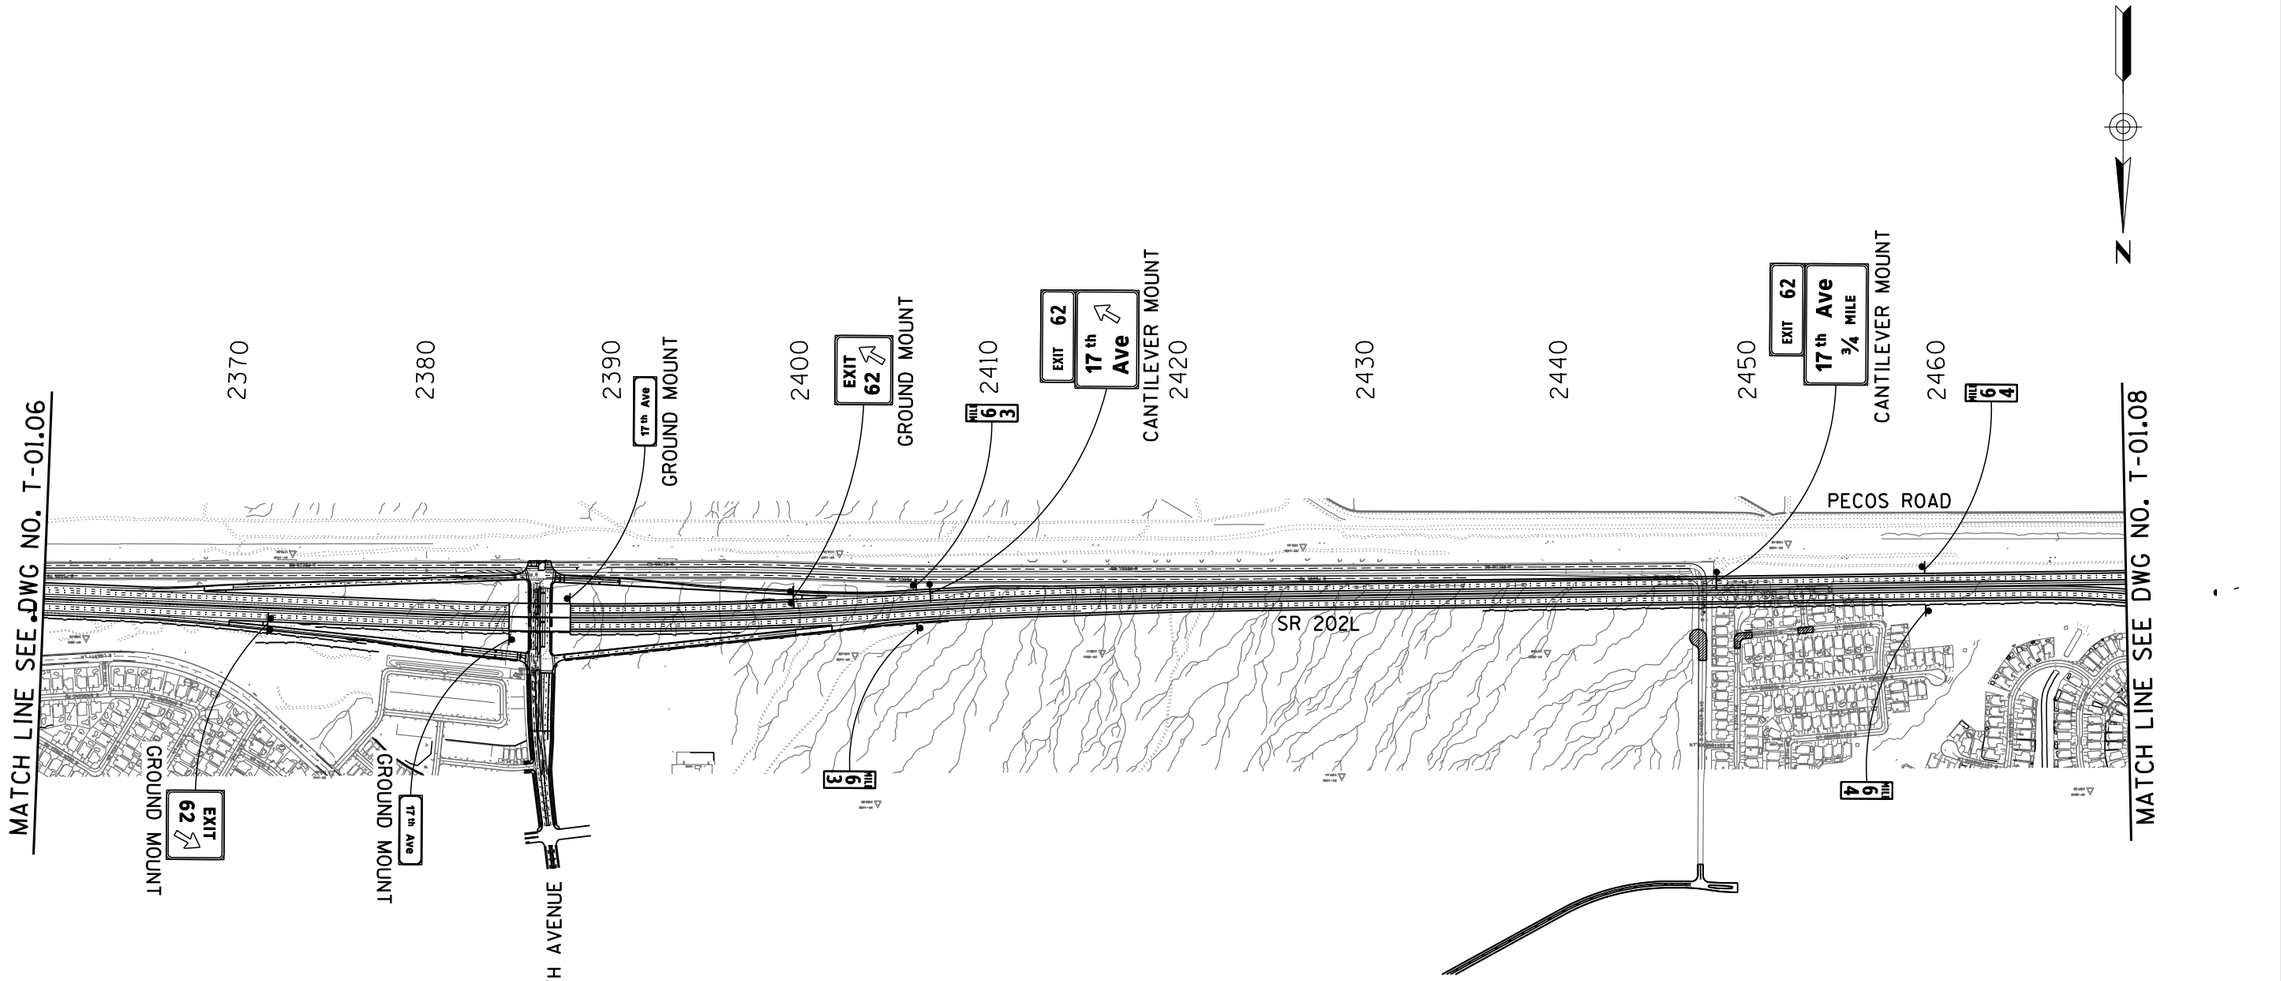

NOTE:

1. R3-11AZ SIGNS FOR HOV SIGNING WILL BE MAINTAINED ON MEDIAN LIGHT POLES AT RATE OF 2 PER MILE PER DIRECTION.

	NAME	DATE
DESIGN	JNR	08/14
DRAWN	CADD	08/14
CHECKED	BWS	08/14

ARIZONA DEPARTMENT OF TRANSPORTATION
INTERMODAL TRANSPORTATION DIVISION
TRAFFIC DESIGN SERVICES

SR 202L
GUIDE SIGNING PLAN
Sta 2360+00 to 2470+00

ROUTE	LOCATION
SR 202L	I-10 (MARICOPA) - I-10 (PAPAGO)

TRACS NO. H5764 01L | NH-202-D (ADY)


FINAL 15%
PLANS
NOT FOR CONSTRUCTION OR RECORDING
TRAFFIC ENGINEER
DWG NO T-01.07
___ OF ___

Call BLUE STAKE CENTER two working days before you dig.
602-263-1100 Within Maricopa County
-OR-
1-800-STAKE-IT (782-5348)

FILE NAME: c:\pwworking\phx\d0113218\GS5764IDCR07.DGN PLOT DATE: 8/12/2014 TIME: 10:47:30 AM PLOT SCALE: 1:800 PLOT BY: ahoffman
SURVEY NO. | FINISHED PLANS- | REVISIONS- | LOCATION- | DATE-
ccccSYSTIMEcccccc ccccDGNcSPECIFICATIONcccccc

F.H.W.A. REGION	STATE	PROJECT NO.	SHEET NO.	TOTAL SHEETS	AS BUILT
9	ARIZ.	NH-202-D (ADY)	236	245	

202L MA 054

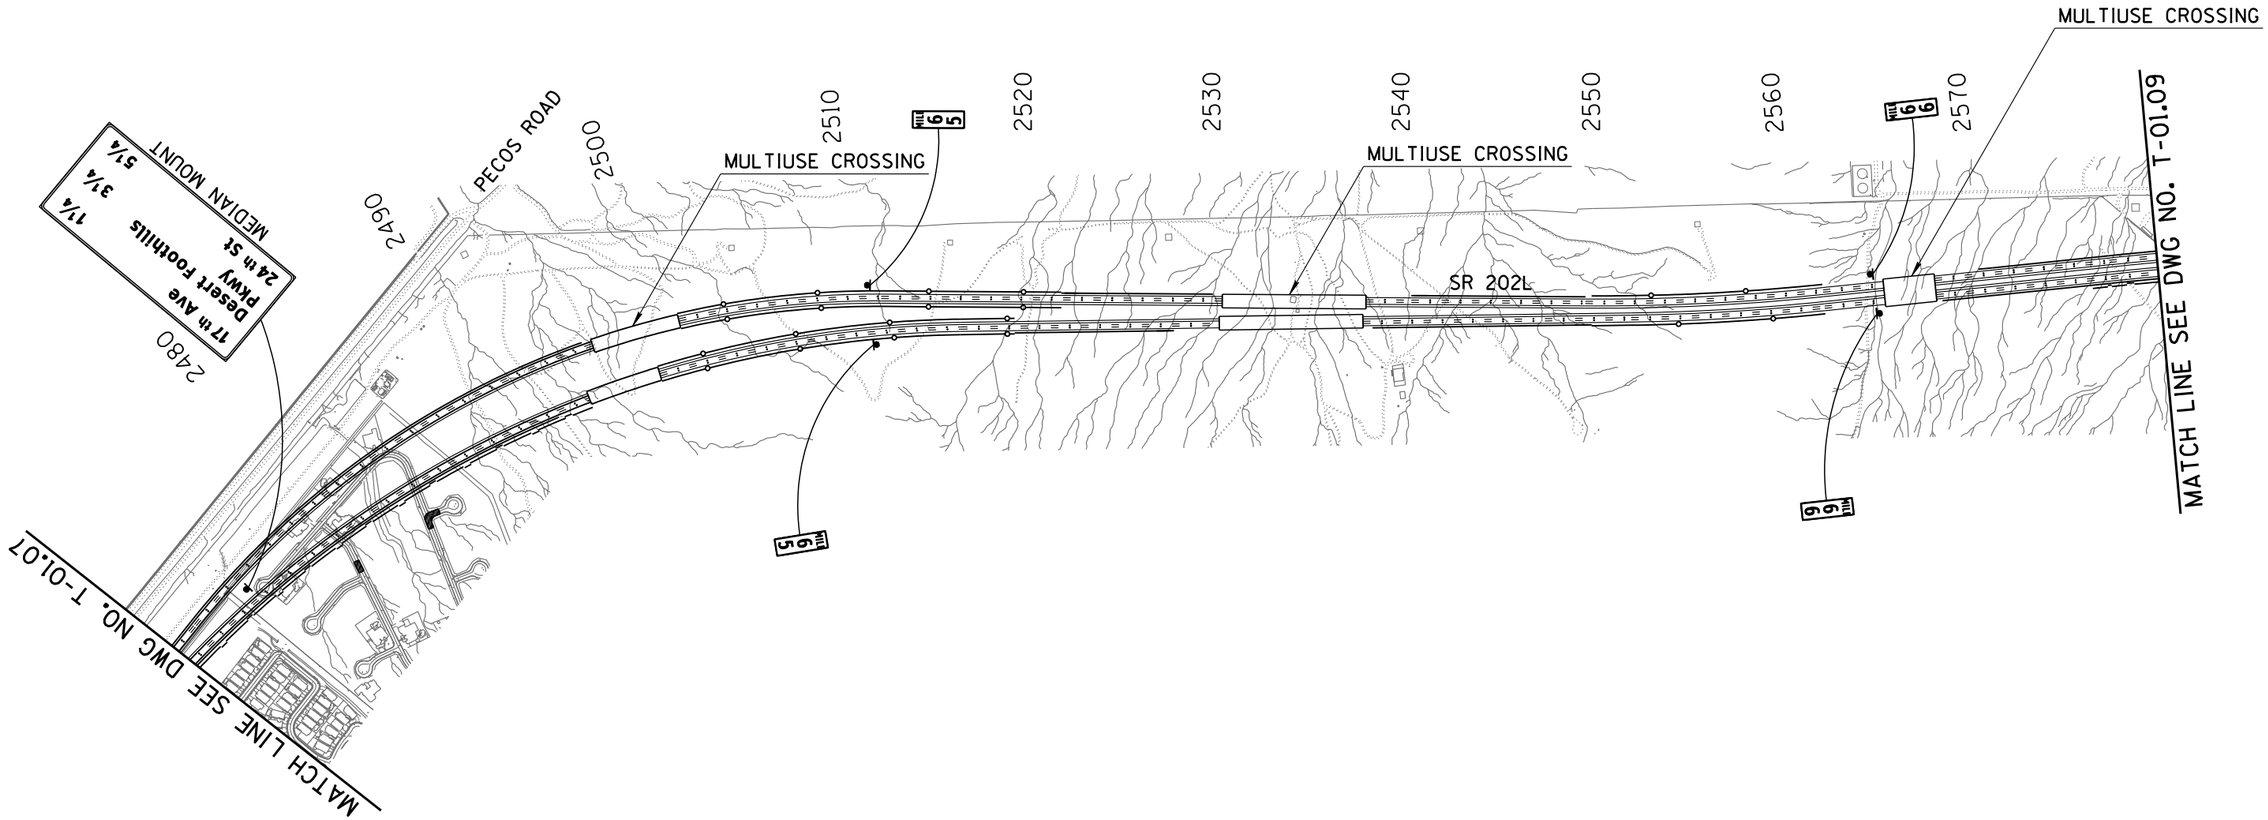

NOTE:

R3-11AZ SIGNS FOR HOV SIGNING WILL BE MAINTAINED ON MEDIAN LIGHT POLES AT RATE OF 2 PER MILE PER DIRECTION.

	NAME	DATE
DESIGN	JNR	08/14
DRAWN	CADD	08/14
CHECKED	BWS	08/14

HDR

ARIZONA DEPARTMENT OF TRANSPORTATION
INTERMODAL TRANSPORTATION DIVISION
TRAFFIC DESIGN SERVICES

SR 202L
GUIDE SIGNING PLAN
Sta 2470+00 to 2580+00

FINAL 15%
PLANS
NOT FOR CONSTRUCTION OR RECORDING

TRAFFIC ENGINEER

ROUTE	LOCATION	DWG NO T-01.08
SR 202L	I-10 (MARICOPA) - I-10 (PAPAGO)	
TRACS NO. H5764 01L	NH-202-D (ADY)	___ OF ___


Call BLUE STAKE CENTER two working days before you dig.
602-263-1100
Within Maricopa County
-OR-
1-800-STAKE-IT
(782-5348)

FILE NAME: c:\pwworking\phx\d0113218\GS5764IDCR08.DGN | SURVEY NO. | FINISHED PLANS- | REVISIONS- | LOCATION- | DATE-
PLOT DATE: 8/12/2014 | SURVEY NO. | FINISHED PLANS- | REVISIONS- | LOCATION- | DATE-
TIME: 10:47:35 AM PLOT SCALE: 1:800 PLOT BY: ahoffman | REVISIONS- | LOCATION- | DATE-

ccccSYSTIMEccccc ccccDGNcSPECIFICATIONccccc

F.H.W.A. REGION	STATE	PROJECT NO.	SHEET NO.	TOTAL SHEETS	AS BUILT
9	ARIZ.	NH-202-D (ADY)	237	245	

202L MA 054

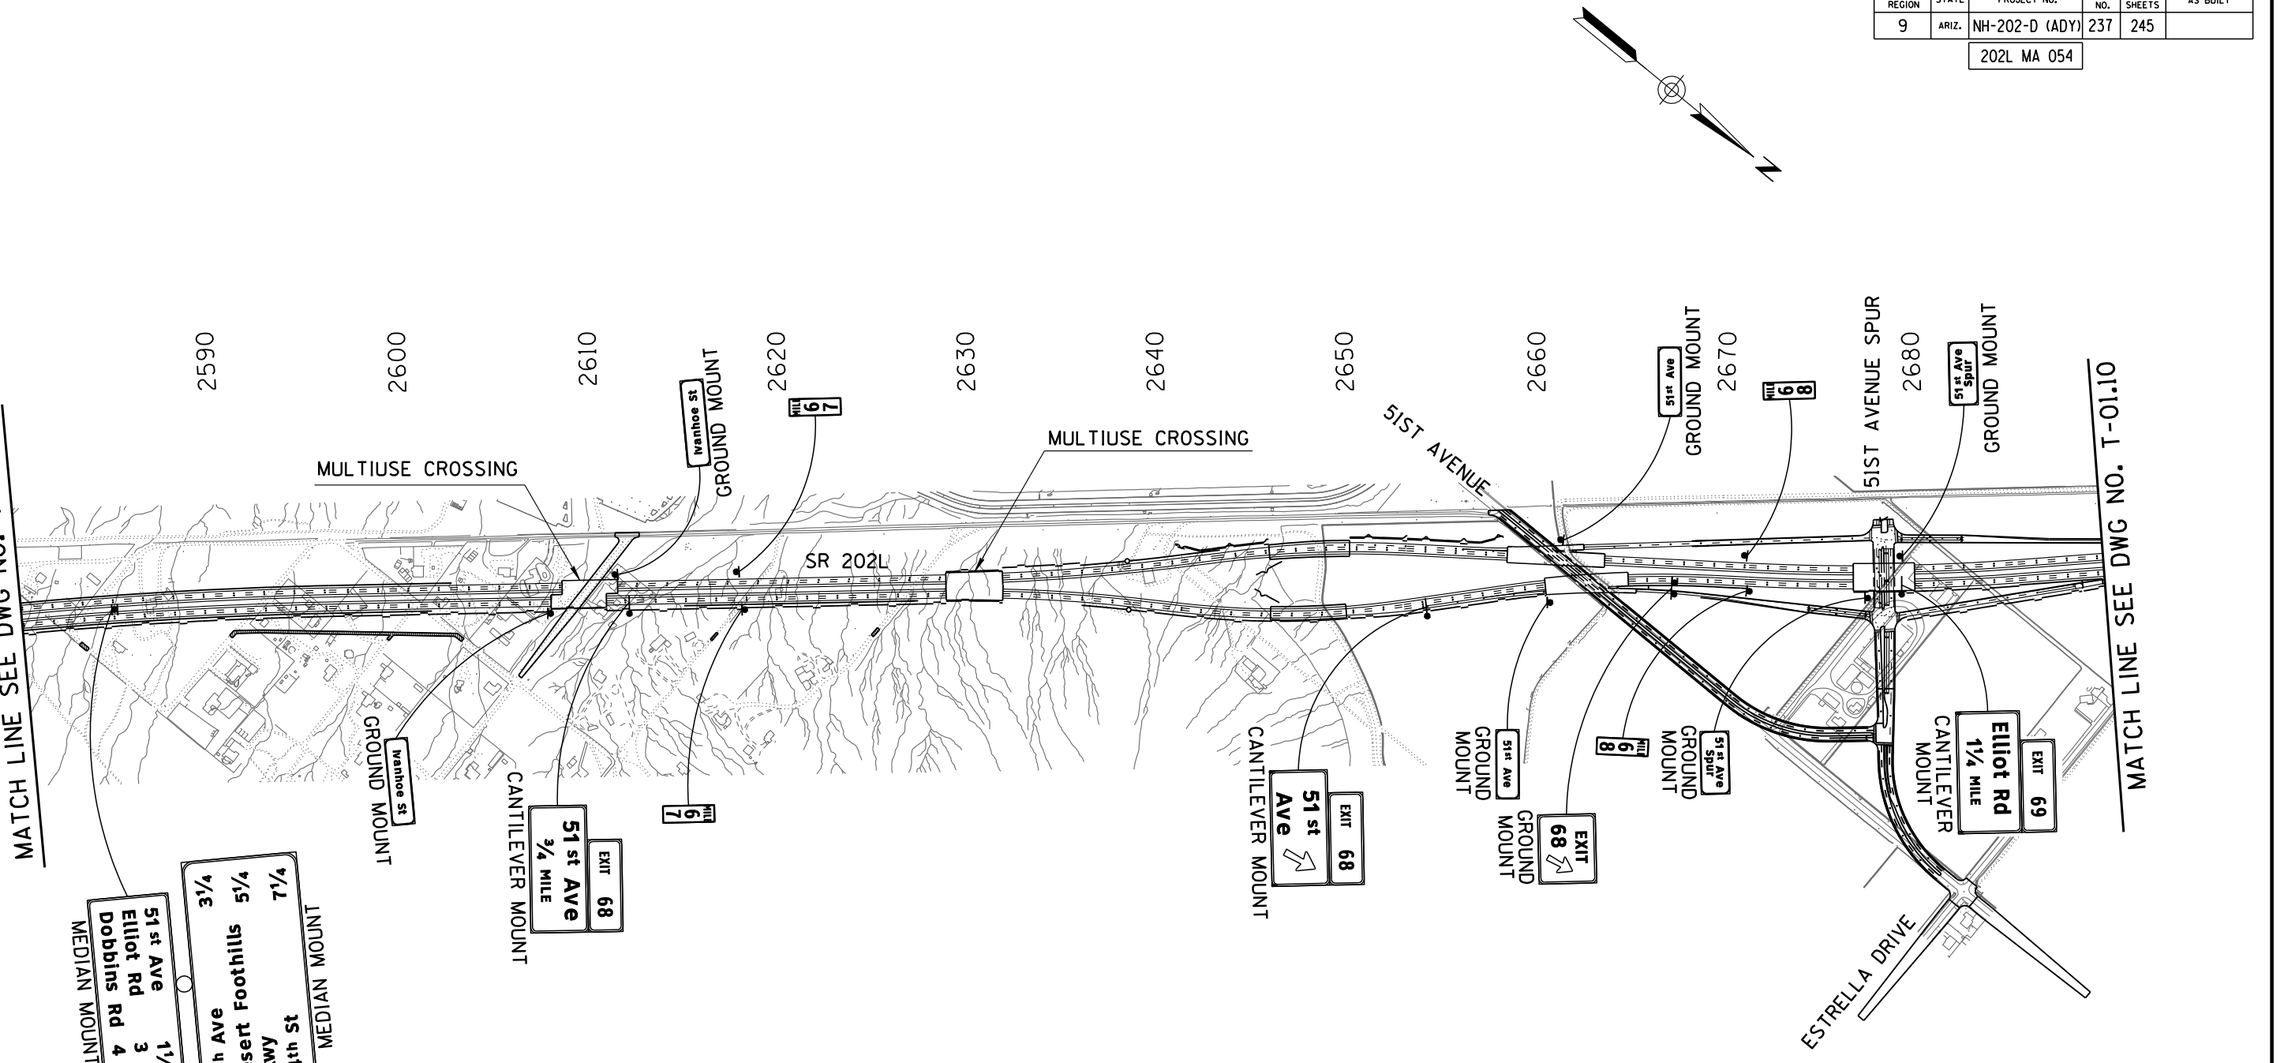

NOTE:

R3-11AZ SIGNS FOR HOV SIGNING WILL BE MAINTAINED ON MEDIAN LIGHT POLES AT RATE OF 2 PER MILE PER DIRECTION.

	NAME	DATE
DESIGN	JNR	08/14
DRAWN	CADD	08/14
CHECKED	BWS	08/14

HDR

ARIZONA DEPARTMENT OF TRANSPORTATION
INTERMODAL TRANSPORTATION DIVISION
TRAFFIC DESIGN SERVICES

SR 202L
GUIDE SIGNING PLAN
Sta 2580+00 to 2690+00

FINAL 15%
PLANS
NOT FOR CONSTRUCTION OR RECORDING

TRAFFIC ENGINEER

ROUTE	LOCATION	DWG NO
SR 202L	I-10 (MARICOPA) - I-10 (PAPAGO)	T-01.09
TRACS NO. H5764 01L	NH-202-D (ADY)	___ OF ___


Call BLUE STAKE CENTER two working days before you dig.
602-263-1100
Within Maricopa County
-OR-
1-800-STAKE-IT
(782-5348)

FILE NAME: c:\pwworking\phx\d0113218\GS5764IDCR09.DGN PLOT DATE: 8/12/2014 TIME: 10:47:38 AM PLOT SCALE: 1:800 PLOT BY: ahoffman

SURVEY NO.	FINISHED PLANS-	REVISIONS-	LOCATION-	DATE-

F.H.W.A. REGION	STATE	PROJECT NO.	SHEET NO.	TOTAL SHEETS	AS BUILT
9	ARIZ.	NH-202-D (ADY)	238	245	

202L MA 054

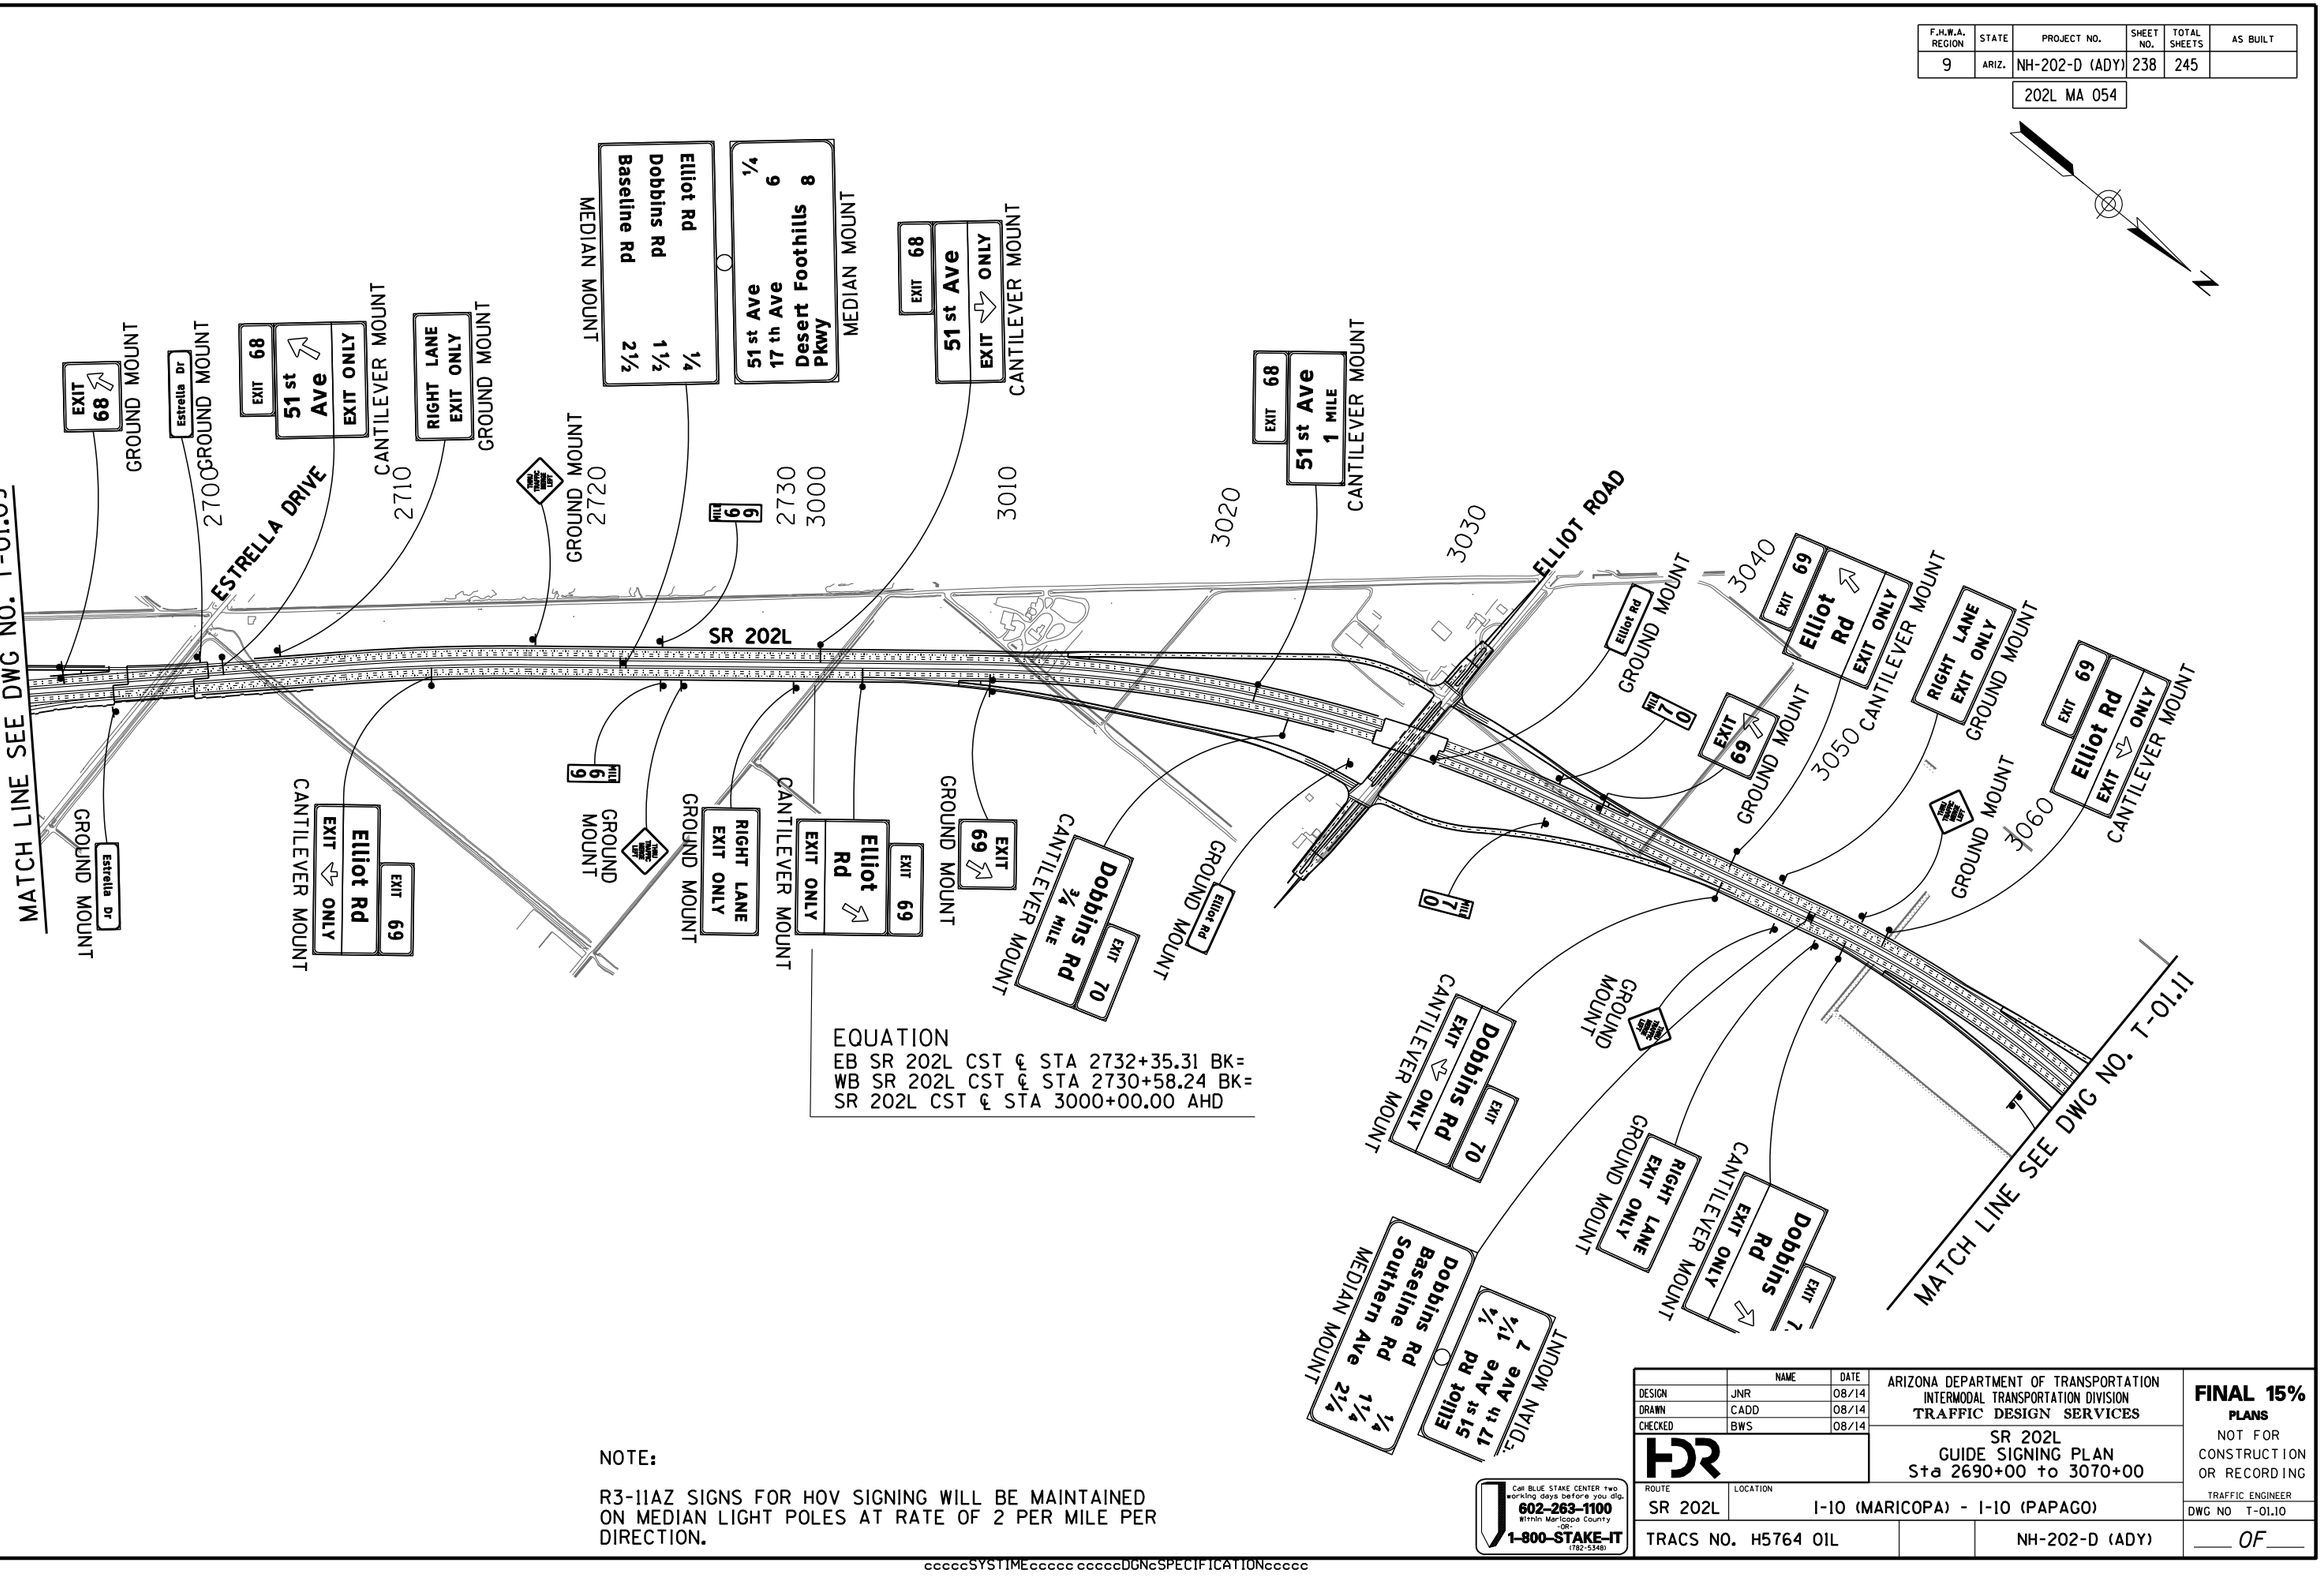

EQUATION
EB SR 202L CST ℄ STA 2732+35.31 BK=
WB SR 202L CST ℄ STA 2730+58.24 BK=
SR 202L CST ℄ STA 3000+00.00 AHD

NOTE:

R3-11AZ SIGNS FOR HOV SIGNING WILL BE MAINTAINED ON MEDIAN LIGHT POLES AT RATE OF 2 PER MILE PER DIRECTION.

Call BLUE STAKE CENTER two working days before you dig.
602-263-1100 Within Maricopa County OR 1-800-STAKE-IT (782-5348)

	NAME	DATE
DESIGN	JNR	08/14
DRAWN	CADD	08/14
CHECKED	BWS	08/14

ARIZONA DEPARTMENT OF TRANSPORTATION
INTERMODAL TRANSPORTATION DIVISION
TRAFFIC DESIGN SERVICES

SR 202L
GUIDE SIGNING PLAN
Sta 2690+00 to 3070+00

FINAL 15%
PLANS
NOT FOR CONSTRUCTION OR RECORDING

TRAFFIC ENGINEER

ROUTE	LOCATION	DWG NO
SR 202L	I-10 (MARICOPA) - I-10 (PAPAGO)	T-01.10
TRACS NO. H5764 01L	NH-202-D (ADY)	___ OF ___


FILE NAME: c:\pwworking\phx\d0113218\GS5764IDCR10.DGN PLOT DATE: 8/12/2014 TIME: 10:47:42 AM PLOT SCALE: 1:800 PLOT BY: ahoffman

SURVEY NO.	FINISHED PLANS-	REVISIONS-	LOCATION-	DATE-

ccccSYSTIMEccccc ccccDGNcSPECIFICATIONccccc

F.H.W.A. REGION	STATE	PROJECT NO.	SHEET NO.	TOTAL SHEETS	AS BUILT
9	ARIZ.	NH-202-D (ADY)	239	245	

202L MA 054

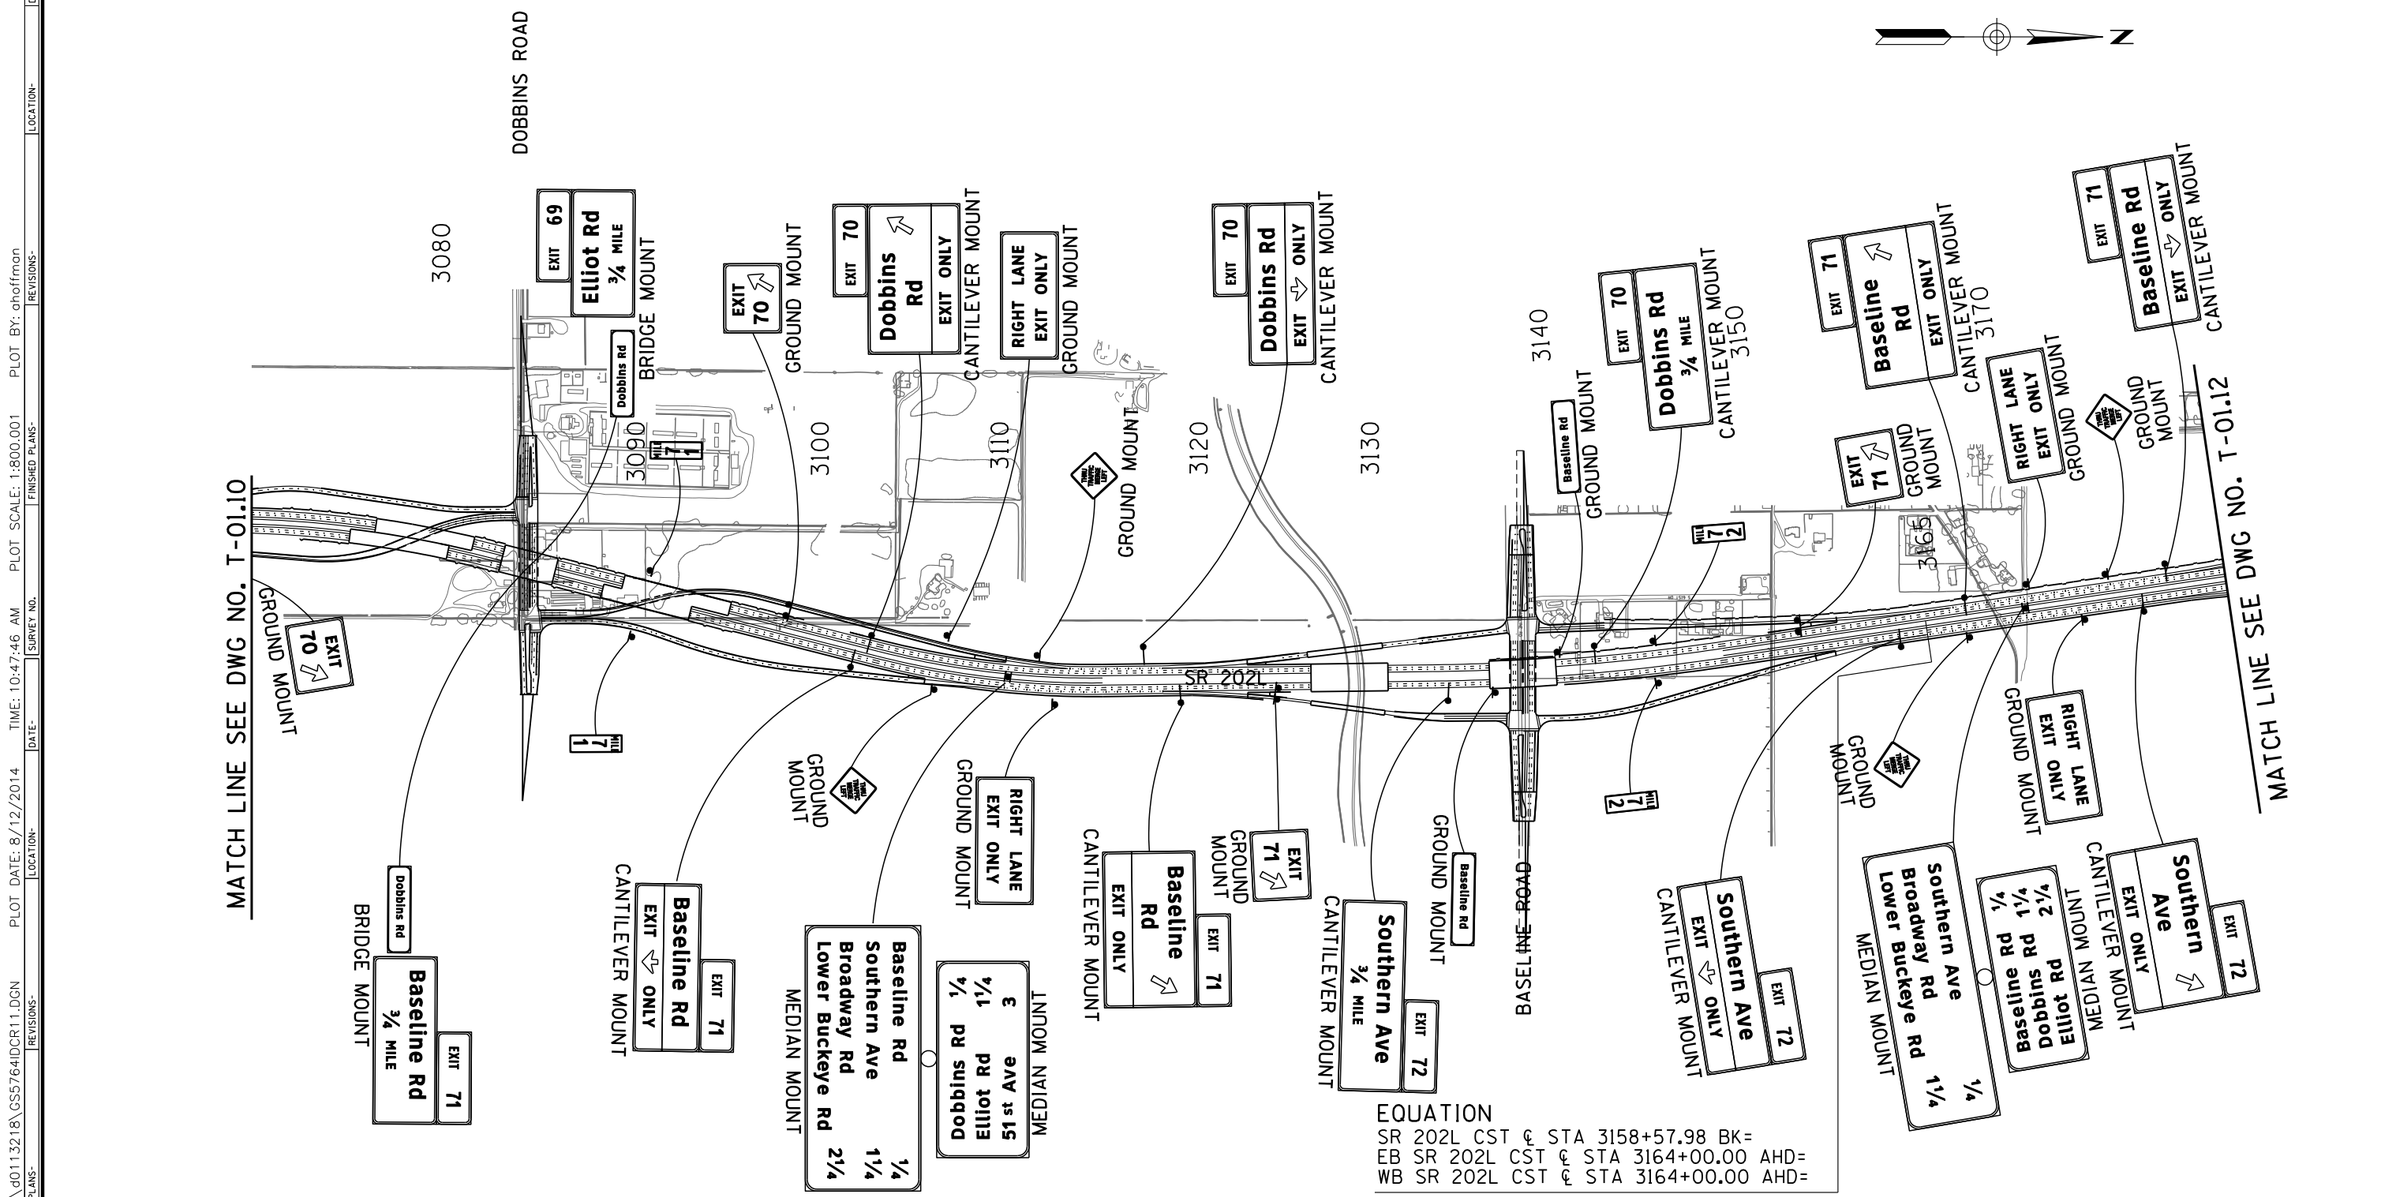

EQUATION
SR 202L CST ℄ STA 3158+57.98 BK=
EB SR 202L CST ℄ STA 3164+00.00 AHD=
WB SR 202L CST ℄ STA 3164+00.00 AHD=

NOTE:

R3-11AZ SIGNS FOR HOV SIGNING WILL BE MAINTAINED ON MEDIAN LIGHT POLES AT RATE OF 2 PER MILE PER DIRECTION.

Call BLUE STAKE CENTER two working days before you dig.
602-263-1100 Within Maricopa County
-OR-
1-800-STAKE-IT (782-5348)

	NAME	DATE
DESIGN	JNR	08/14
DRAWN	CADD	08/14
CHECKED	BWS	08/14

HDR

ARIZONA DEPARTMENT OF TRANSPORTATION
INTERMODAL TRANSPORTATION DIVISION
TRAFFIC DESIGN SERVICES

SR 202L
GUIDE SIGNING PLAN
Sta 3070+00 to 3180+00


FINAL 15%
PLANS
NOT FOR CONSTRUCTION OR RECORDING

TRAFFIC ENGINEER

ROUTE	LOCATION	DWG NO
SR 202L	I-10 (MARICOPA) - I-10 (PAPAGO)	T-01.11
TRACS NO. H5764 01L	NH-202-D (ADY)	___ OF ___

FILE NAME: c:\pwworking\phx\d0113218\GS5764IDCR11.DGN PLOT SCALE: 1:800.001 PLOT BY: ahoffman
TIME: 10:47:46 AM PLOT DATE: 8/12/2014
SURVEY NO. | FINISHED PLANS- | REVISIONS- | LOCATION- | DATE-

ccccSYSTIMEccccc ccccDGNcSPECIFICATIONcccccc

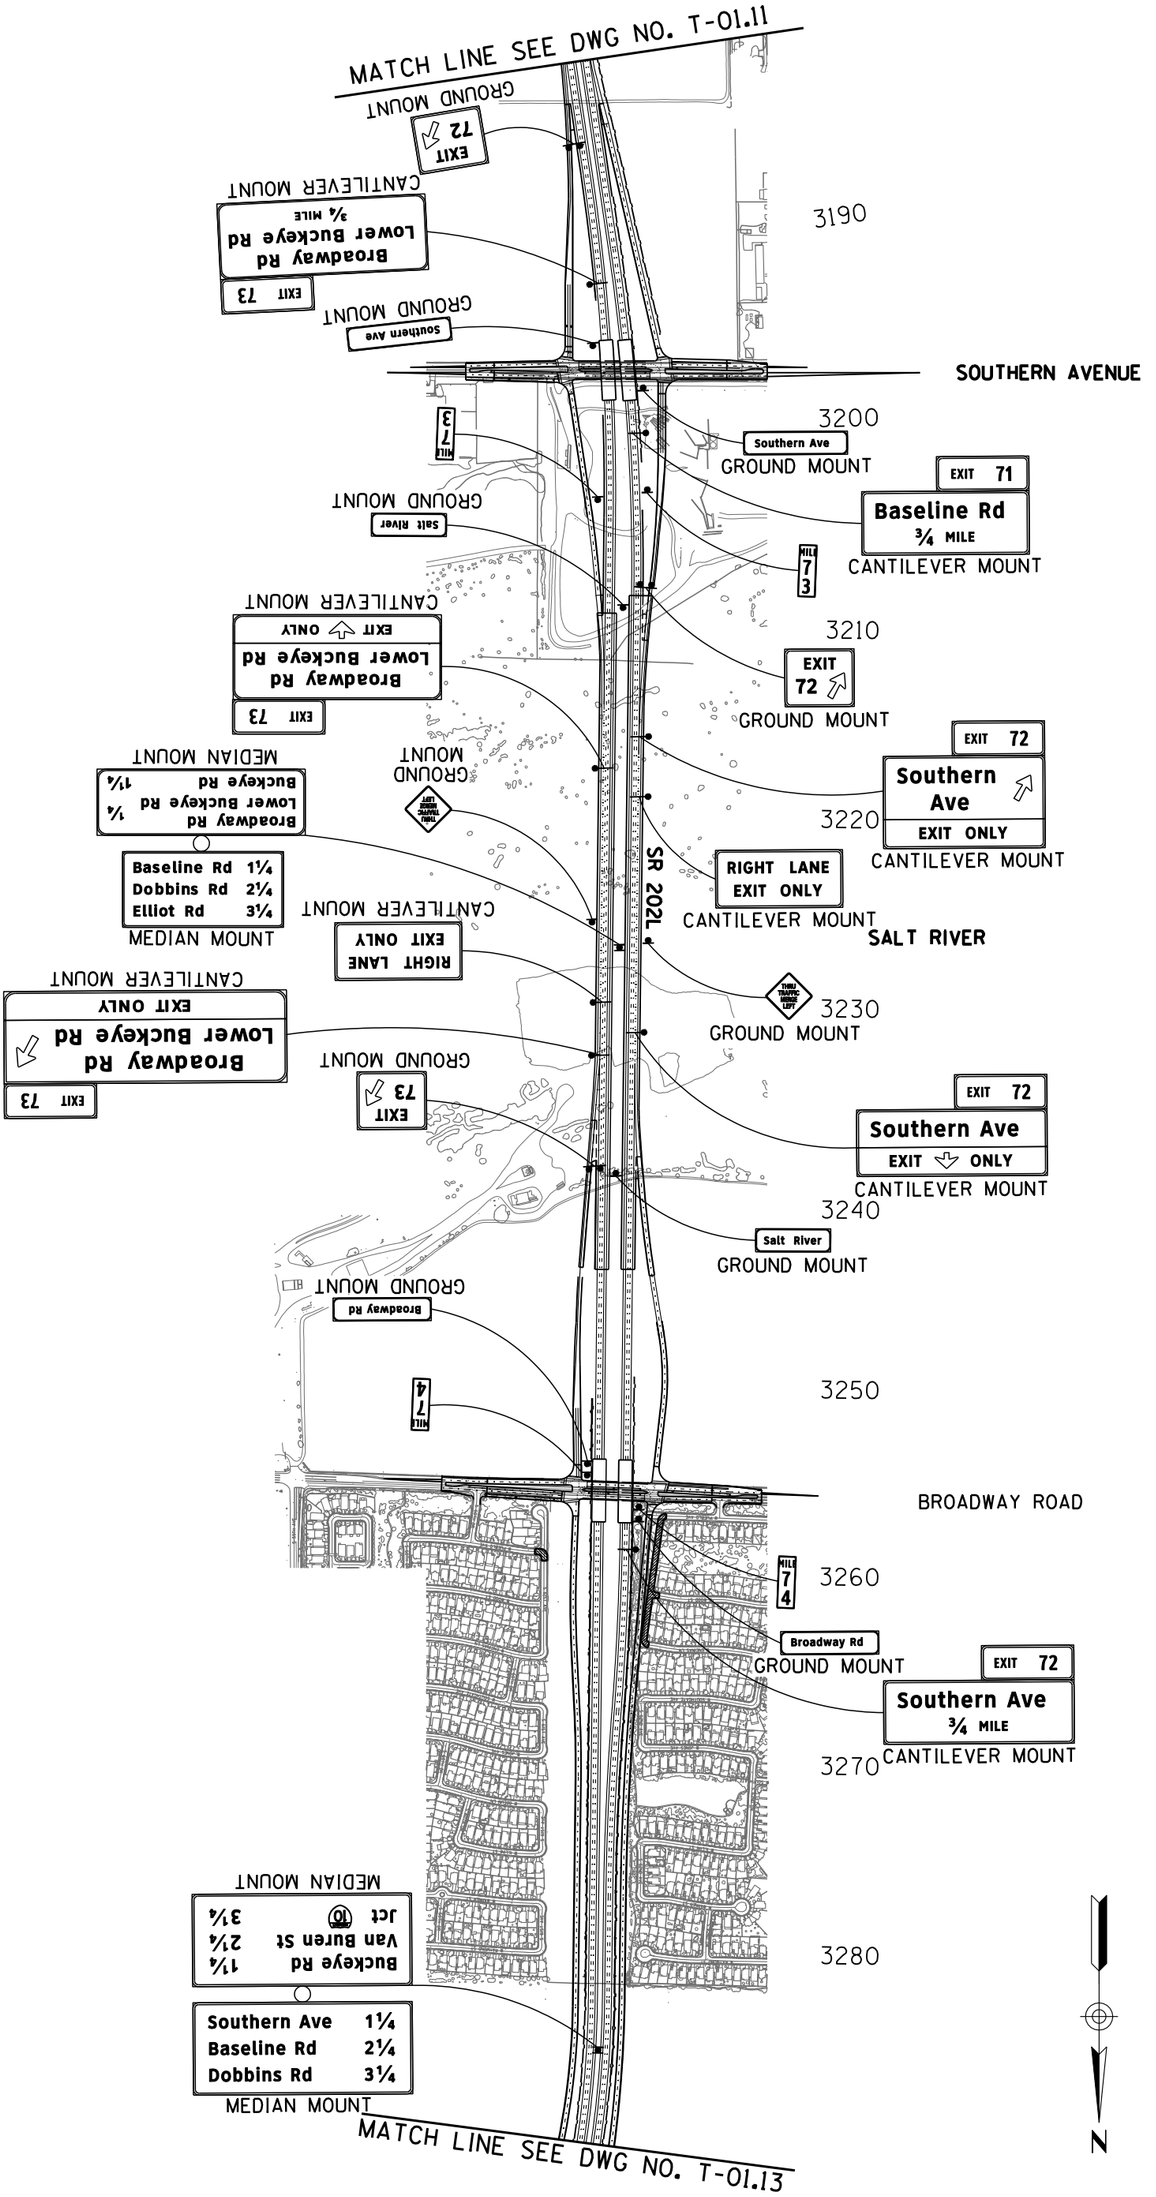

NOTE:
R3-11AZ SIGNS FOR HOV SIGNING WILL BE MAINTAINED ON MEDIAN LIGHT POLES AT RATE OF 2 PER MILE PER DIRECTION.

cccccSYSTIMEccccccccccDDNCSPECIFICATIONcccccc

Arizona Blue Stake Center Inc. 602-263-1100 1-800-STAKE-IT (782-5348)

DESIGN	NAME	DATE
DRAWN	JNR	08/14
CHECKED	CADD	08/14
	BWS	08/14

HDR

ROUTE SR 202L
LOCATION I-10 (MARICOPA) - I-10 (PAPAGO)
NH-202-D (ADY)
TRACS NO. H5764 01L

ARIZONA DEPARTMENT OF TRANSPORTATION
INTERMODAL TRANSPORTATION DIVISION
TRAFFIC DESIGN SERVICES

SR 202L
GUIDE SIGNING PLAN
Sta 3180+00 to 3290+00


FINAL 15% PLANS
NOT FOR CONSTRUCTION OR RECORDING

TRAFFIC ENGINEER
DWG NO T-01.12
___ OF ___

F.H.W.A. REGION	STATE	PROJECT NO.	SHEET NO.	TOTAL SHEETS	AS BUILT
9	ARIZ.	NH-202-D (ADY) 240	240	245	
202L MA 054					

F.H.W.A. REGION	STATE	PROJECT NO.	SHEET NO.	TOTAL SHEETS	AS BUILT
9	ARIZ.	NH-202-D (ADY)	241	245	

202L MA 054

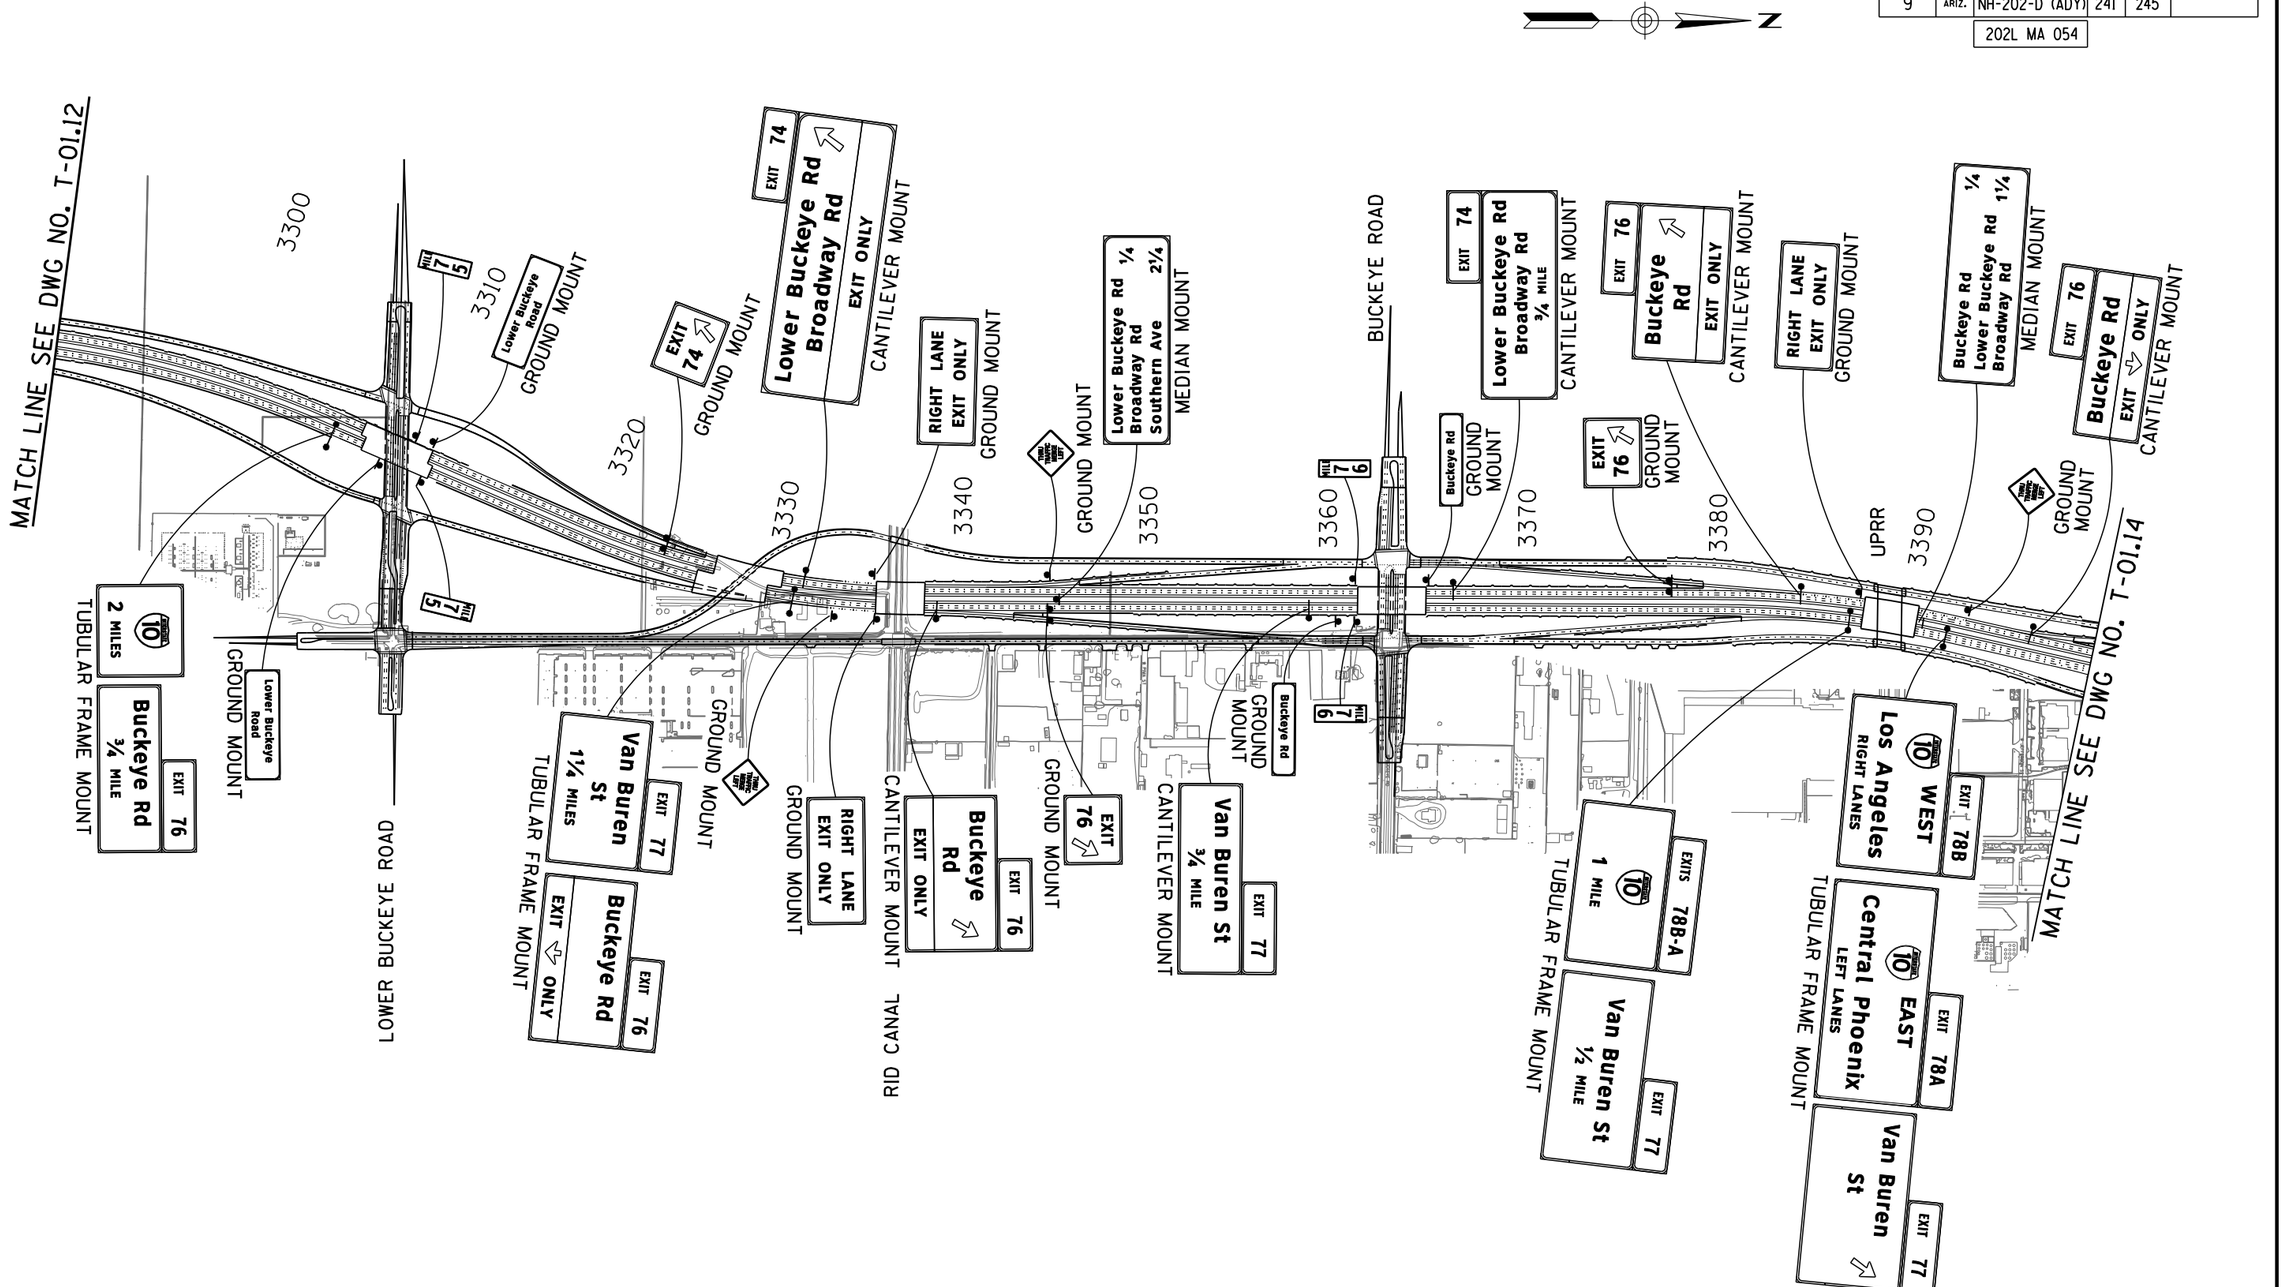

NOTE:

R3-11AZ SIGNS FOR HOV SIGNING WILL BE MAINTAINED ON MEDIAN LIGHT POLES AT RATE OF 2 PER MILE PER DIRECTION.

Call BLUE STAKE CENTER two working days before you dig.
602-263-1100
Within Maricopa County
-OR-
1-800-STAKE-IT
(782-5348)

	NAME	DATE
DESIGN	JNR	08/14
DRAWN	CADD	08/14
CHECKED	BWS	08/14

HDR

ARIZONA DEPARTMENT OF TRANSPORTATION
INTERMODAL TRANSPORTATION DIVISION
TRAFFIC DESIGN SERVICES

SR 202L
GUIDE SIGNING PLAN
Sta 3290+00 to 3400+00

ROUTE	LOCATION		
SR 202L	I-10 (MARICOPA) - I-10 (PAPAGO)		
TRACS NO. H5764 01L			NH-202-D (ADY)

FINAL 15%
PLANS
NOT FOR CONSTRUCTION OR RECORDING

TRAFFIC ENGINEER


DWG NO T-01.13

____ OF ____

FILE NAME: c:\pwworking\phx\d0113218\GS5764IDCR13.DGN PLOT DATE: 8/12/2014 TIME: 10:47:58 AM PLOT SCALE: 1:800.001 PLOT BY: ahoffman
SURVEY NO. | FINISHED PLANS- | REVISIONS- | LOCATION- | DATE- | SURVEY NO.
cccccSYSTIMEccccc ccccDGNcSPECIFICATIONcccccc

F.H.W.A. REGION	STATE	PROJECT NO.	SHEET NO.	TOTAL SHEETS	AS BUILT
9	ARIZ.	NH-202-D (ADY)	242	245	

202L MA 054

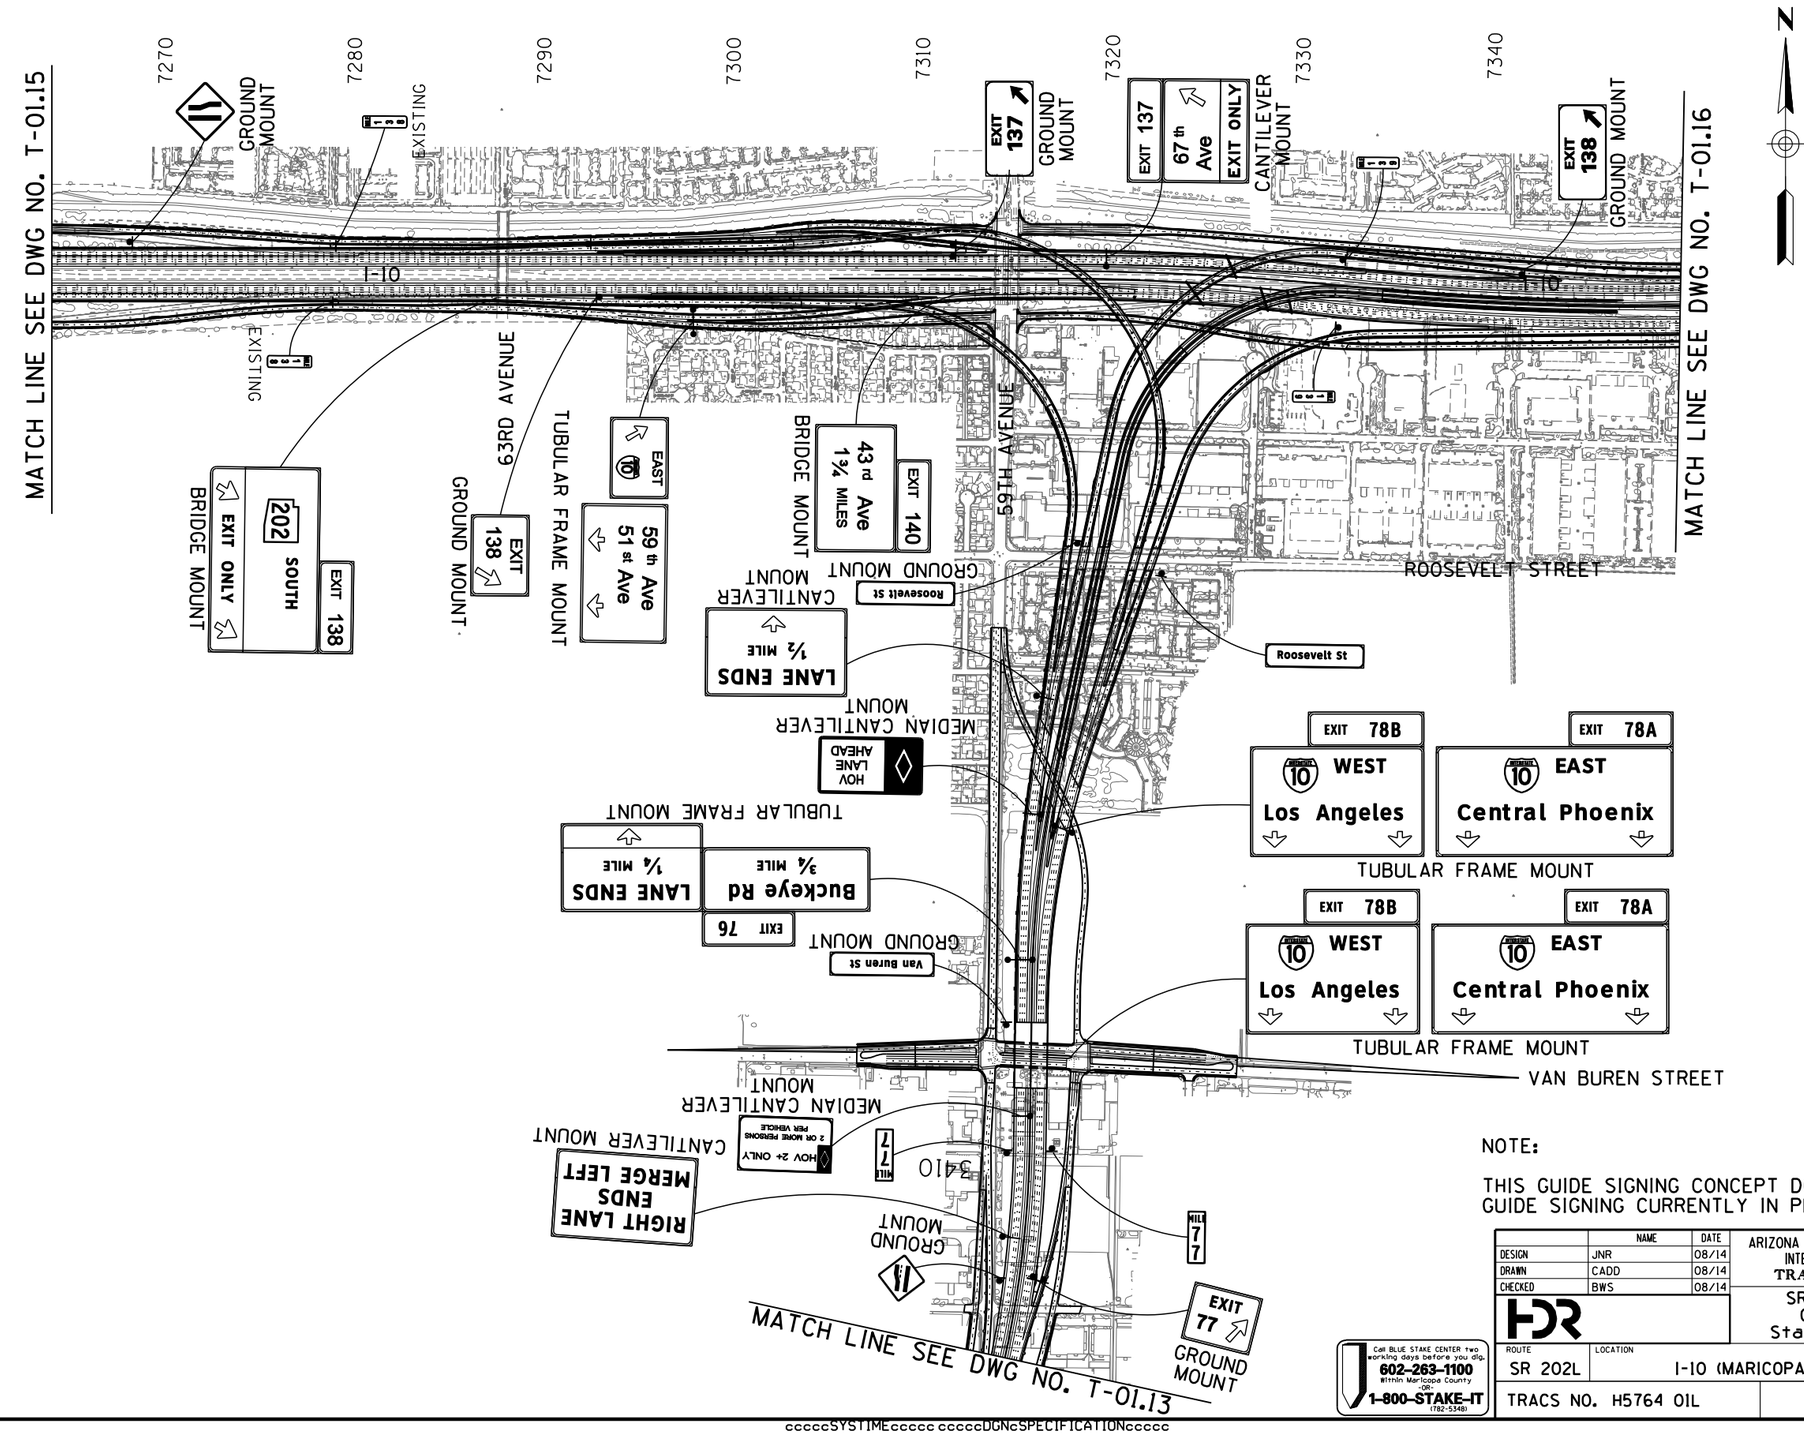

NOTE:

THIS GUIDE SIGNING CONCEPT DOES NOT REFLECT EXISTING GUIDE SIGNING CURRENTLY IN PLACE ALONG THE I-10 CORRIDOR.

	NAME	DATE
DESIGN	JNR	08/14
DRAWN	CADD	08/14
CHECKED	BWS	08/14

HDR

ARIZONA DEPARTMENT OF TRANSPORTATION
INTERMODAL TRANSPORTATION DIVISION
TRAFFIC DESIGN SERVICES

SR 202L/I-10 (PAPAGO)
GUIDE SIGNING PLAN
Sta 7264+00 to 7350+00

ROUTE: SR 202L
LOCATION: I-10 (MARICOPA) - I-10 (PAPAGO)
TRACS NO. H5764 01L
NH-202-D (ADY)

FINAL 15%
PLANS
NOT FOR CONSTRUCTION OR RECORDING

TRAFFIC ENGINEER

DWG NO T-01.14

___ OF ___


Call BLUE STAKE CENTER two working days before you dig.
602-263-1100
within Maricopa County
-OR-
1-800-STAKE-IT
(782-5348)

FILE NAME: c:\pwworking\phx\d0113218\GS5764IDCR14.DGN PLOT SCALE: 1:800.001 PLOT BY: ahoffman
SURVEY NO. | FINISHED PLANS- | REVISIONS- | LOCATION- | DATE-
PLOT DATE: 8/12/2014 TIME: 10:48:05 AM
SURVEY NO. | FINISHED PLANS- | REVISIONS- | LOCATION- | DATE-

ccccSYSTIMEccccc ccccDGNcSPECIFICATIONcccccc

F.H.W.A. REGION	STATE	PROJECT NO.	SHEET NO.	TOTAL SHEETS	AS BUILT
9	ARIZ.	NH-202-D (ADY)	243	245	

202L MA 054

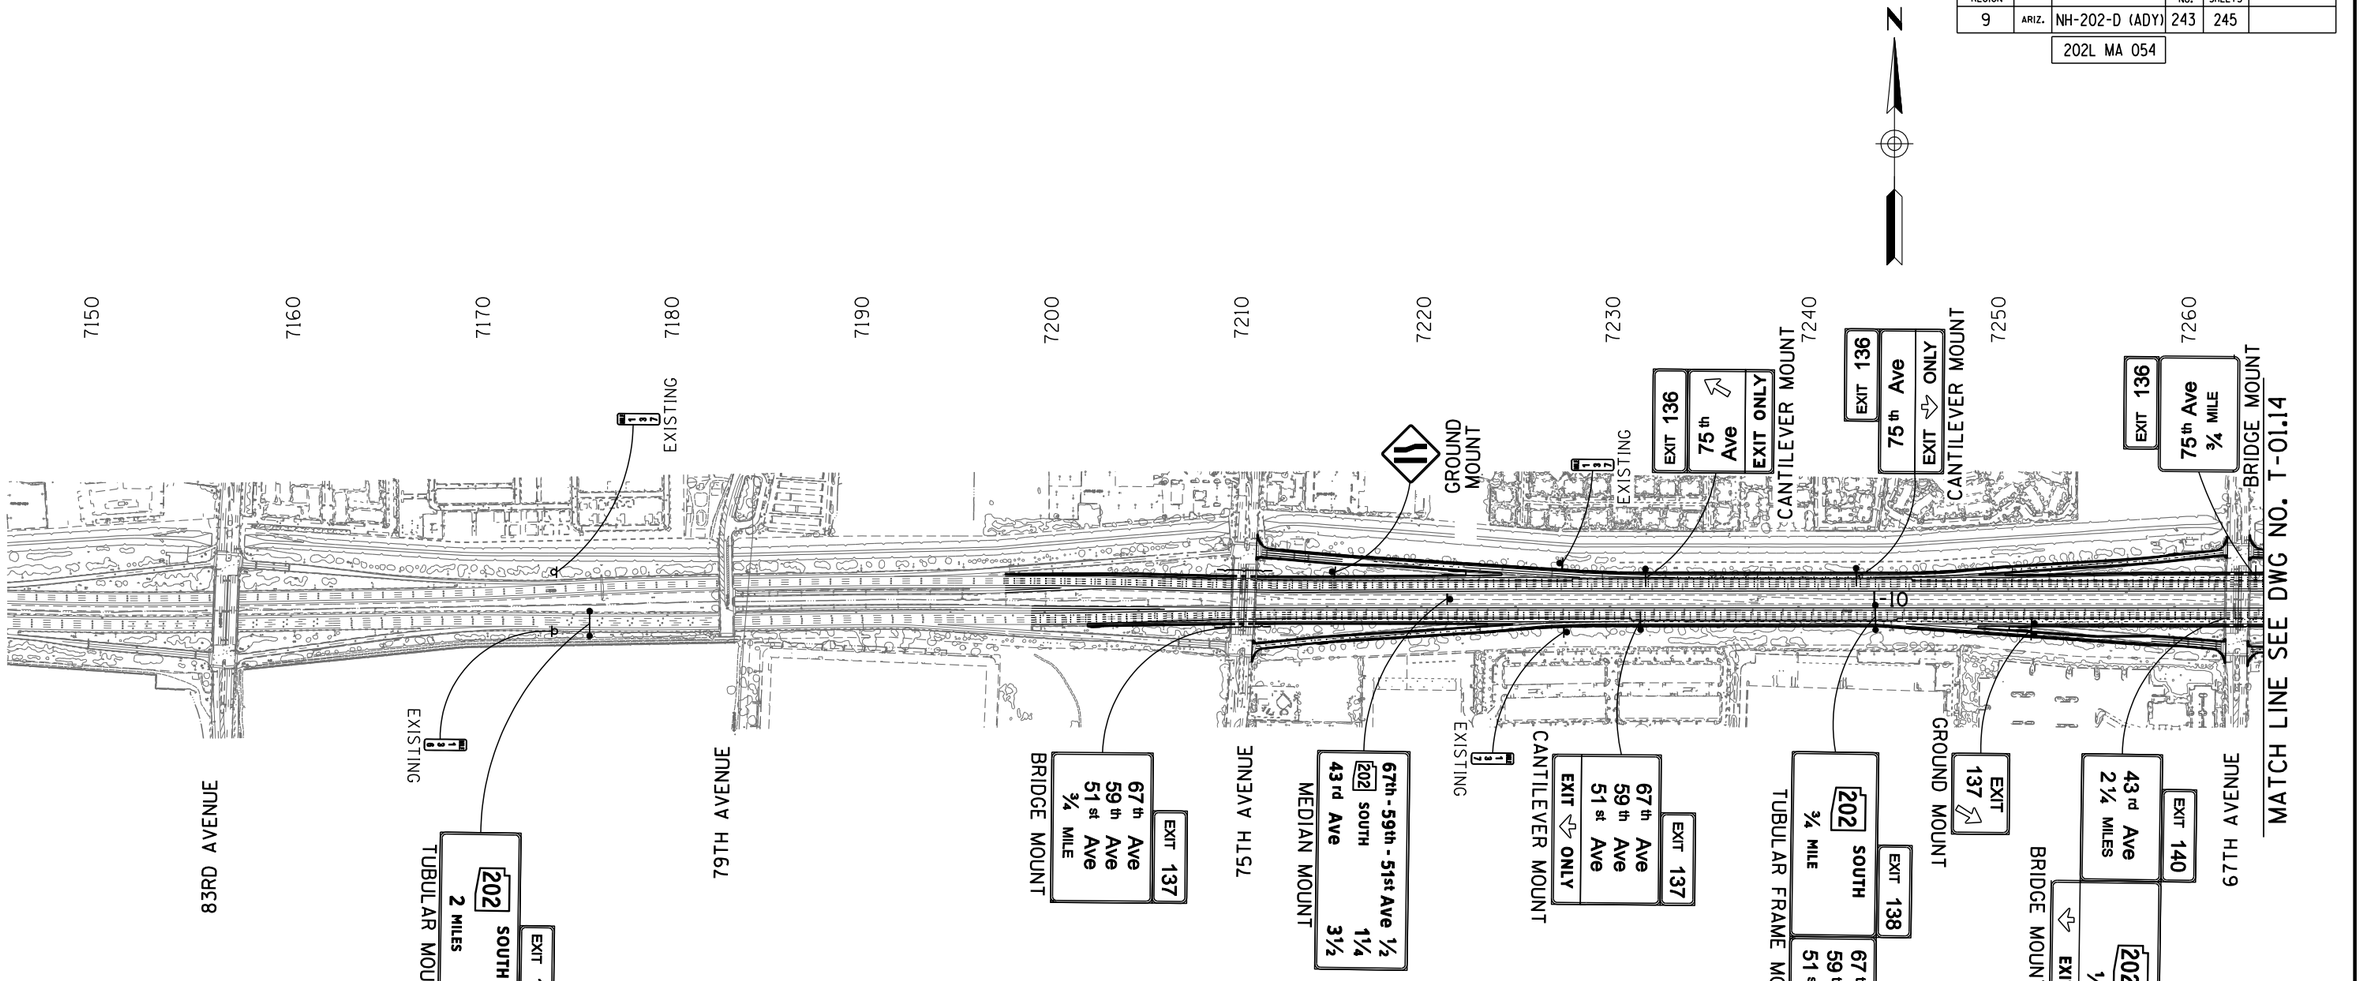

NOTE:

THIS GUIDE SIGNING CONCEPT DOES NOT REFLECT EXISTING GUIDE SIGNING CURRENTLY IN PLACE ALONG THE I-10 CORRIDOR.

	NAME	DATE
DESIGN	JNR	08/14
DRAWN	CADD	08/14
CHECKED	BWS	08/14

ARIZONA DEPARTMENT OF TRANSPORTATION
INTERMODAL TRANSPORTATION DIVISION
TRAFFIC DESIGN SERVICES

I-10 (PAPAGO)
GUIDE SIGNING PLAN
Sta 7150+00 to 7264+00

FINAL 15%
PLANS
NOT FOR CONSTRUCTION OR RECORDING


TRAFFIC ENGINEER

DWG NO T-01.15

ROUTE	LOCATION		
SR 202L	I-10 (MARICOPA) - I-10 (PAPAGO)		
TRACS NO. H5764 01L		NH-202-D (ADY)	___ OF ___

Call BLUE STAKE CENTER two working days before you dig.
602-263-1100
Within Maricopa County
-OR-
1-800-STAKE-IT
(782-5348)

FILE NAME: c:\pwworking\phx\d0113218\GS5764IDCR15.DGN | SURVEY NO. | FINISHED PLANS- | REVISIONS- | LOCATION- | DATE-
PLOT DATE: 8/12/2014 | SURVEY NO. | FINISHED PLANS- | REVISIONS- | LOCATION- | DATE-
TIME: 10:48:16 AM
PLOT SCALE: 1:800.001
PLOT BY: ahoffman
ccccSYSTIMEccccc ccccDGNcSPECIFICATIONccccc

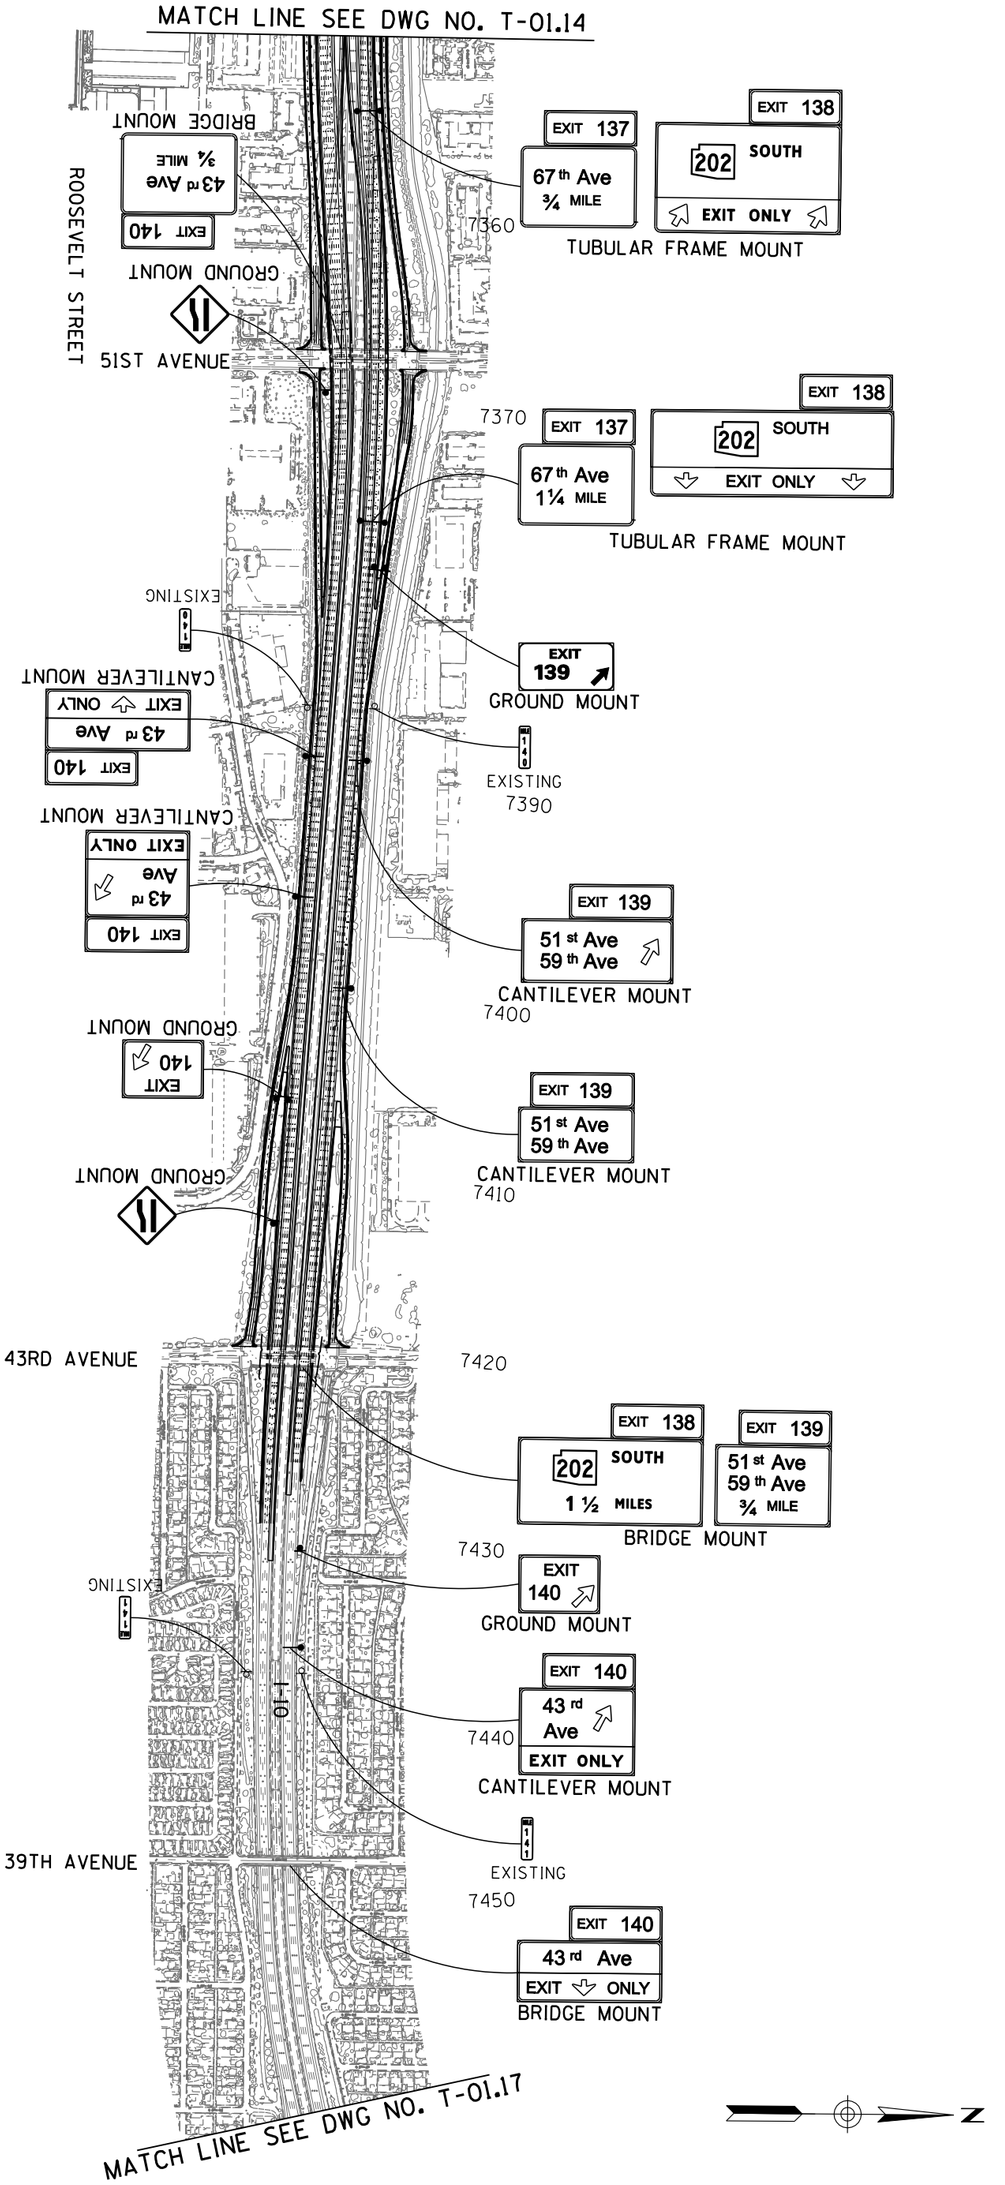

NOTE:

THIS GUIDE SIGNING CONCEPT DOES NOT REFLECT EXISTING GUIDE SIGNING CURRENTLY IN PLACE ALONG THE I-10 CORRIDOR.

F.A.P.M.A. REGION	STATE	PROJECT NO.	SHEET NO.	TOTAL SHEETS	AS BUILT
9	ARIZ.	NH-202-D (ADY)	244	245	

202L MA 054

Call BLUE STAKE CENTER Inc. 602-263-1100 1-800-STAKE-IT (782-5348)

	NAME	DATE
DESIGN	JNR	08/14
DRAWN	CADD	08/14
CHECKED	BWS	08/14

HDR

ROUTE: SR 202L

LOCATION: I-10 (MARICOPA) - I-10 (PAPAGO)

ARIZONA DEPARTMENT OF TRANSPORTATION
INTERMODAL TRANSPORTATION DIVISION
TRAFFIC DESIGN SERVICES

SR 202L/I-10 (PAPAGO)
GUIDE SIGNING PLAN
Sta 7350+00 to 7460+00

FINAL 15% PLANS

NOT FOR CONSTRUCTION OR RECORDING

TRACS NO. H5764 01L

NH-202-D (ADY)

TRAFFIC ENGINEER


DWG NO T-01.16

___ OF ___

cccccSYSTIMEccccccccccDDNGSPECIFICATIONcccccc

F.H.W.A. REGION	STATE	PROJECT NO.	SHEET NO.	TOTAL SHEETS	AS BUILT
9	ARIZ.	NH-202-D (ADY)	245	245	

202L MA 054

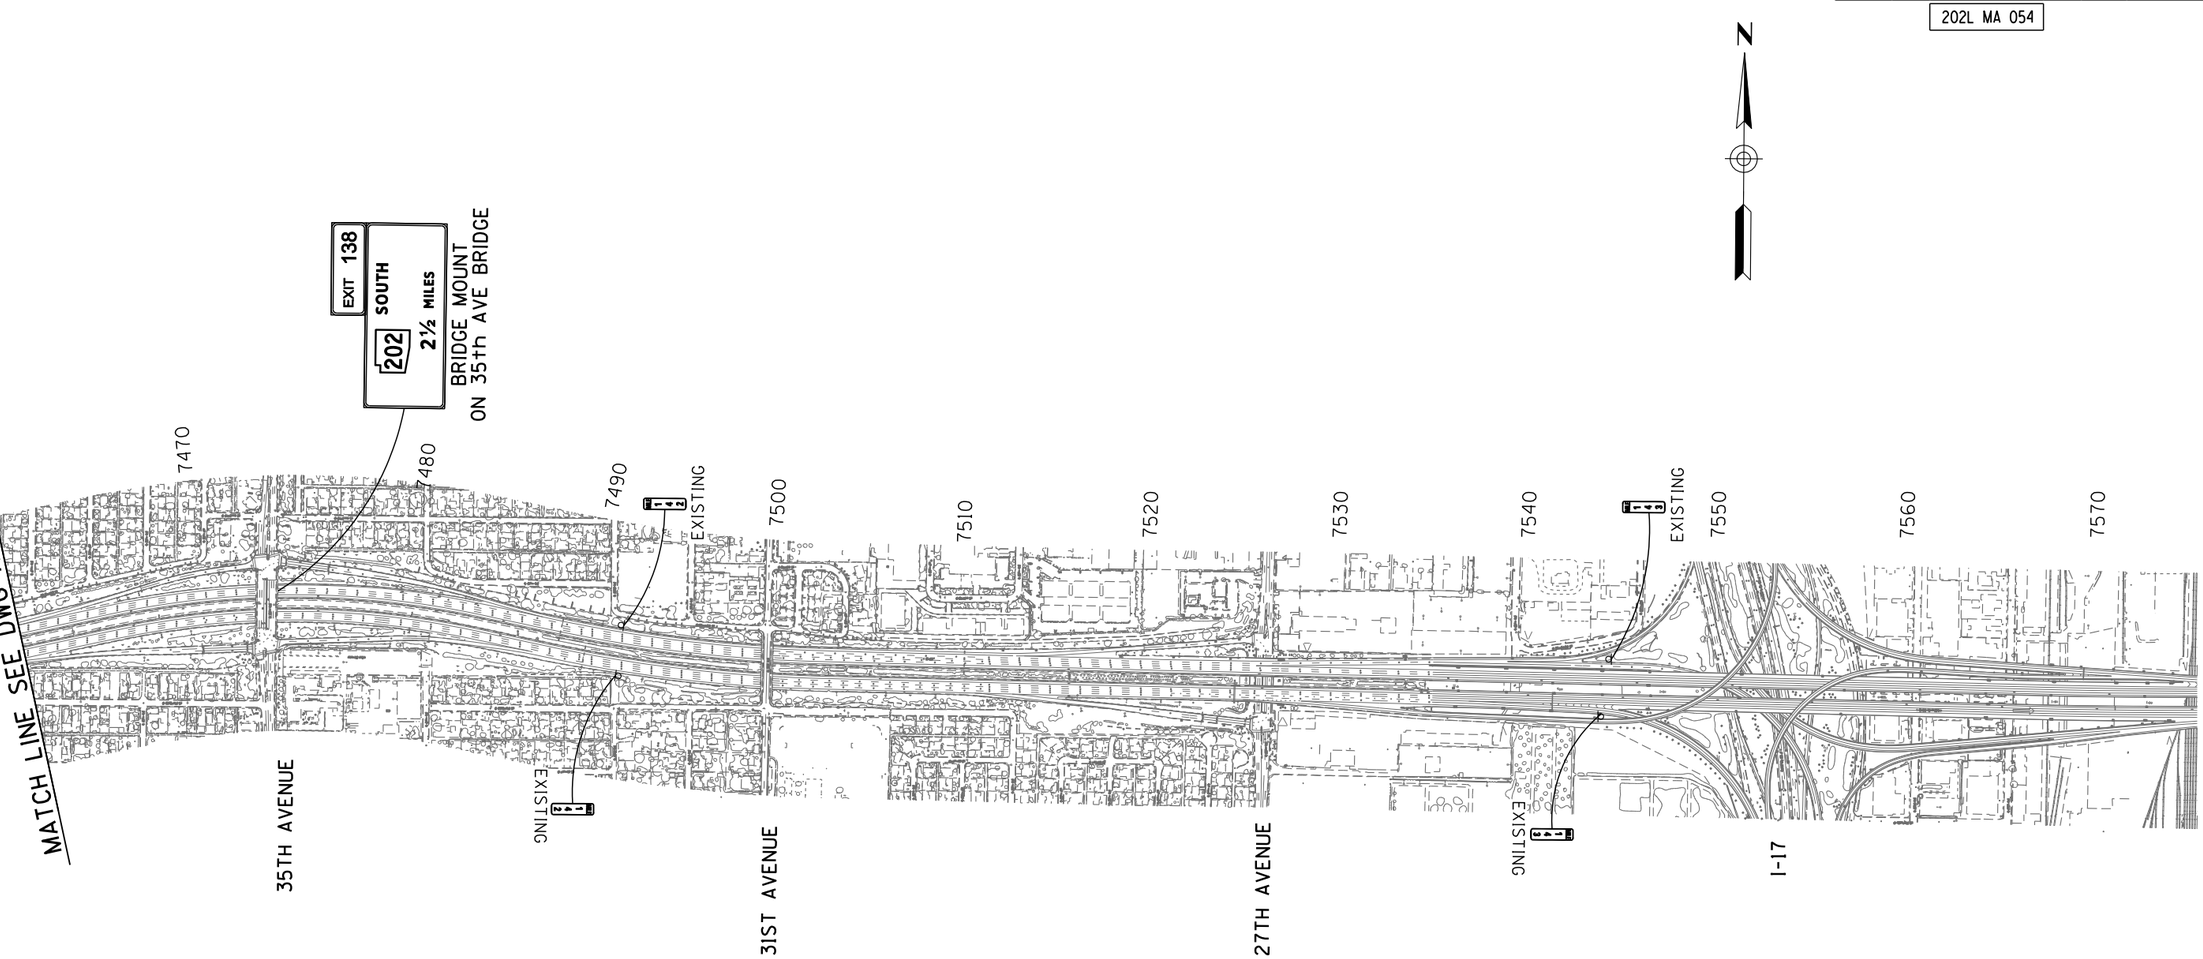

NOTE:

THIS GUIDE SIGNING CONCEPT DOES NOT REFLECT EXISTING GUIDE SIGNING CURRENTLY IN PLACE ALONG THE I-10 CORRIDOR.

	NAME	DATE
DESIGN	JNR	08/14
DRAWN	CADD	08/14
CHECKED	BWS	08/14

ARIZONA DEPARTMENT OF TRANSPORTATION
INTERMODAL TRANSPORTATION DIVISION
TRAFFIC DESIGN SERVICES

I-10 (PAPAGO)
GUIDE SIGNING PLAN
Sta 7460+00 to 7570+00

FINAL 15%
PLANS
NOT FOR CONSTRUCTION OR RECORDING

TRAFFIC ENGINEER

ROUTE	LOCATION	DWG NO
SR 202L	I-10 (MARICOPA) - I-10 (PAPAGO)	T-01.17
TRACS NO. H5764 01L	NH-202-D (ADY)	___ OF ___

Call BLUE STAKE CENTER two working days before you dig.
602-263-1100
Within Maricopa County
-OR-
1-800-STAKE-IT
(782-5348)

FILE NAME: c:\pwworking\phx\d0113218\GS5764IDCR17.DGN PLOT DATE: 8/12/2014 TIME: 10:48:39 AM PLOT SCALE: 1:800.001 PLOT BY: ahoffman

SURVEY NO.	FINISHED PLANS-	REVISIONS-	LOCATION-	DATE-

ccccSYSTIMEccccc ccccDGNcSPECIFICATIONccccc

This page is intentionally left blank.

Appendix B

Cost Estimate Summary

Arizona Department of Transportation

Construction Cost Estimate Summary

ROUTE: 202L SOUTH MTN
SEGMENT: I-10 (Maricopa) to I-10 (Papago)
LENGTH: 22.00 Miles
COMMENT:

PROJECT DESCRIPTION: NEW
ESTIMATE LEVEL: 1 DCR
TRACS: H5764 01L
DATE: 3/25/2015

ITEM	MAJOR ITEM DESCRIPTION		UNIT	QUANITY	UNIT COST	TOTAL COST
200	**EARTHWORK**					
	CLEARING & REMOVALS		TTL-MILE	22	1,053,500	23,177,000
	ROADWAY EXCAVATION		CU.YD.	10,656,346	4.14	44,117,272
	DRAINAGE EXCAVATION		CU.YD.	1,909,234	5.00	9,546,170
	BORROW		CU.YD.	7,977,580	7.00	55,843,060
	FURNISH WATER SUPPLY		TTL-MILE	22.0	71,209	1,566,598
	TOTAL ITEM 200					**134,250,100**
300 & 400	**BASE AND SURFACE TREATMENT**					
	CONCRETE PAVEMENT		TTL-SQ.YD.	2,293,288	37.22	85,356,179
	ASPHALT PAVEMENT		TTL-SQ.YD.	233,406	22.87	5,337,995
	OVERLAY		TTL-SQ.YD.	1,746,084	6.42	11,209,859
	TOTAL ITEM 300 & 400					**101,904,034**
500	**DRAINAGE**					
	ON-SITE DRAINAGE		TTL-MILE	22.0	848,499	18,666,978
	OFF-SITE DRAINAGE		TTL-MILE	22.0	1,902,096	41,846,112
	PUMP STATION		TTL-EACH	0	0	0
	OTHER DRAINAGE		L.SUM	0	0	0
	TOTAL ITEM 500					**60,513,090**
600	**STRUCTURES**					
	NUMBER OF STRUCTURES:	77	TTL-SQ.FT.	1,866,691	120.28	224,525,593
	OTHER STRUCTURES	1	TTL-EACH	1	1,000,000	1,000,000
	TOTAL ITEM 600					**225,525,593**
700	**TRAFFIC ENGINEERING**					
	TRAFFIC CONTROL		L.SUM	1	39,411,000	39,411,000
	SIGNING & PAVEMENT MARKING		TTL-MILE	22	584,127	12,850,794
	LIGHTING		TTL-MILE	22	681,622	14,995,684
	TRAFFIC SIGNAL		TTL-EACH	26	255,000	6,630,000
	FREEWAY MANAGEMENT SYSTEM		TTL-MILE	22.0	1,136,363	24,999,986
	TOTAL ITEM 700					**98,887,464**
800	**ROADSIDE DEVELOPMENT**					
	LANDSCAPING		TTL-MILE	22.0	1,496,091	32,914,002
	TOPSOIL		CU.YD.	1,743,125	8.00	13,945,000
	EROSION CONTROL		TTL-MILE	22.0	100,879	2,219,338
	UTILITY RELOCATION		TTL-MILE	22.0	3,473,182	76,410,004
	TOTAL ITEM 800					**125,488,344**
900	**INCIDENTALS**					
	MOBILIZATION		L.SUM	1	53,114,870	53,114,870
	RETAINING WALLS		SQ.FT.	1,064,760.00	85.05	90,557,838
	SOUND WALLS		SQ.FT.	1,465,946.00	25.00	36,648,650
	ROADWAY APPURTENANCES		TTL-MILE	22.0	1,307,762	28,770,764
	CONTRACTOR QUALITY CONTROL		L.SUM	0	0	0
	CONSTRUCTION SURVEYING		L.SUM	1	8,445,000	8,445,000
	MISCELLANEOUS WORK		L.SUM	1	750,000	750,000
	TOTAL ITEM 900					**218,287,122**
	SUBTOTAL A (ITEMS 200 THRU 900)					**964,855,747**
	UNIDENTIFIED ITEMS (5% OF SUBTOTAL A)		COST		5.00%	**48,242,787**
	SUBTOTAL B (SUBTOTAL A + UNIDENTIFIED ITEMS)					**1,013,098,534**
	INDIRECT COST ALLOCATION		COST		10.39%	155,003,114
	CONSTRUCTION ENGINEERING		COST	6%		60,785,912
	CONSTRUCTION CONTINGENCY		COST	6%		60,785,912
	TOTAL ESTIMATED CONSTRUCTION COST					**1,289,673,472**
	OTHER NON-BID PROJECT COSTS					
	DPS TRAFFIC CONTROL		COST			
	PRIOR RIGHT UTILITY RELOCATIONS AND SERVICE		COST			
	JOINT PROJECT AGREEMENT ITEMS		COST			
	BID ITEM PRICE ESCALATION		COST			
	CONTRACTOR INCENTIVES		COST			
	MISCELLANEOUS OR OTHER - STIPEND AND PI		COST			8,578,666
	MISCELLANEOUS OR OTHER - RISK RETIREMENT		COST			(100,000,000)
	RIGHT OF WAY ACQUISITION AND RELOCATION		COST			448,600,000
	SUBTOTAL OTHER PROJECT COSTS					**357,178,666**
	TOTAL ESTIMATED PROJECT COST					**$1,646,852,138**