



City of Coolidge, Arizona

McCartney Road & Eleven Mile Corner Road

Planning & Environmental Linkages Transportation Study

January 2014





CITY OF COOLIDGE · ARIZONA


ADOT

WILSON & COMPANY

Appendix C: McCartney Road Corridor Alignment Layout

SURVEY NO. | FINISHED PLANS- | REVISIONS- | LOCATION- | DATE-



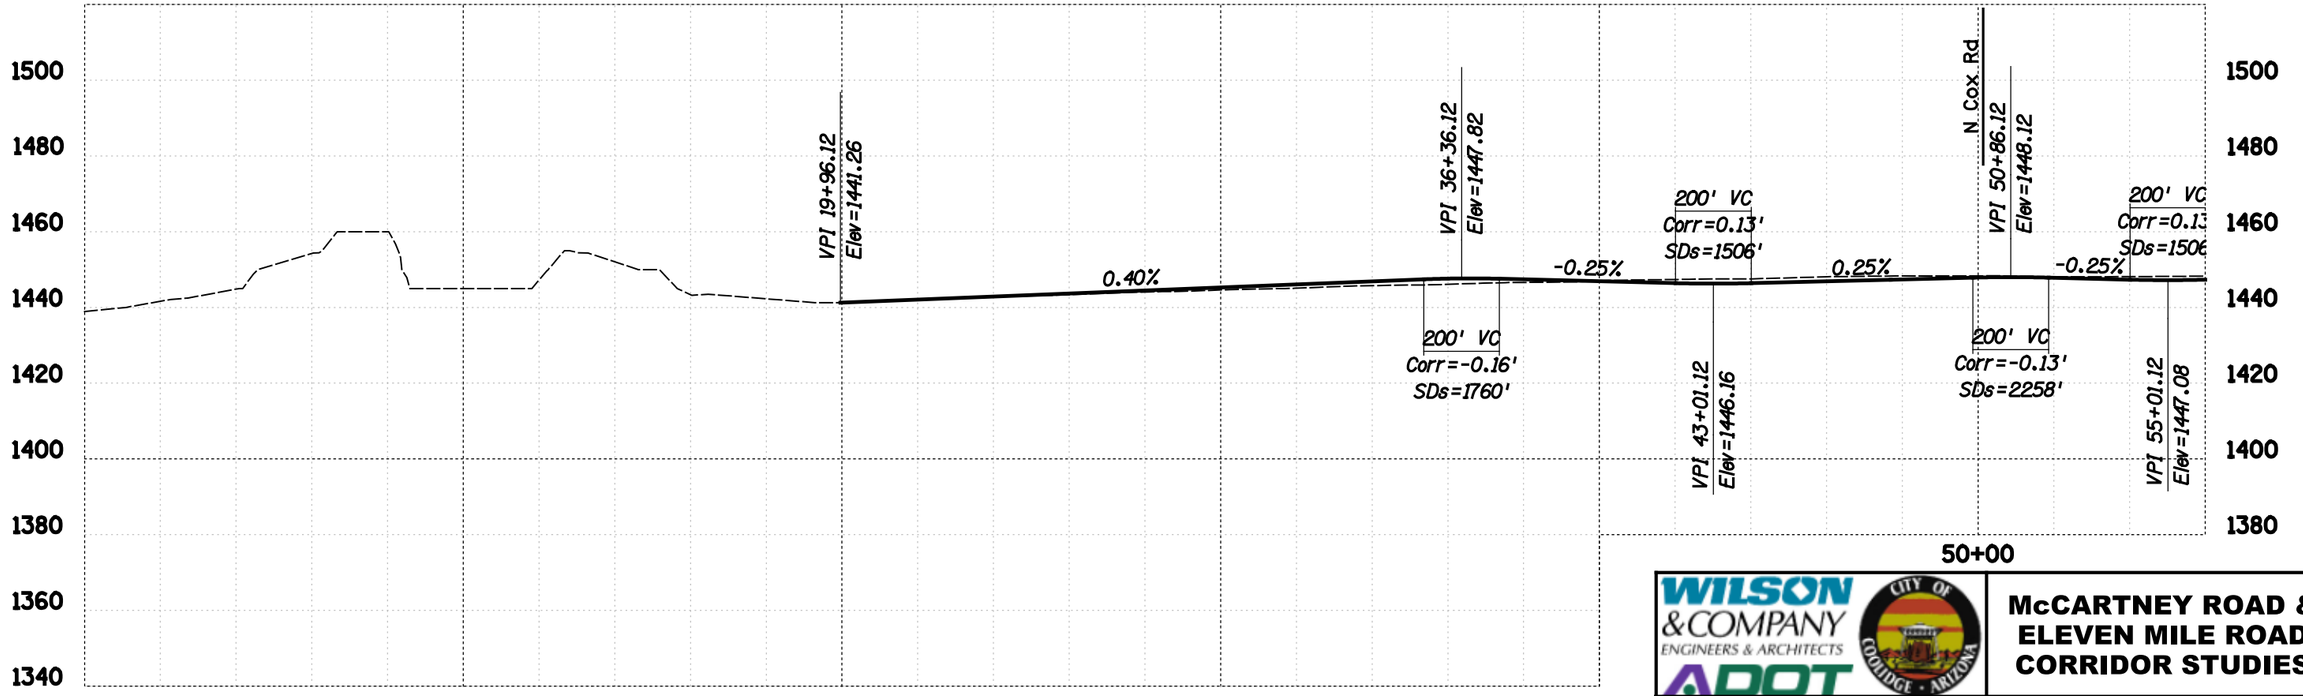

WILSON & COMPANY ENGINEERS & ARCHITECTS
ADOT
CITY OF GOODYEAR · ARIZONA

McCARTNEY ROAD & ELEVEN MILE ROAD CORRIDOR STUDIES

	NAME	DATE
DESIGN	SP	01-14
DRAWN	SP	01-14
CHECKED	ASF	01-14


McCARTNEY RD
PLAN & PROFILE PLAN
STA 0+00 TO STA 56+00


DWG NO. RD-01

___ OF ___

DATE *TIME* *FILE*

SURVEY NO. | FINISHED PLANS- | REVISIONS- | LOCATION- | DATE-

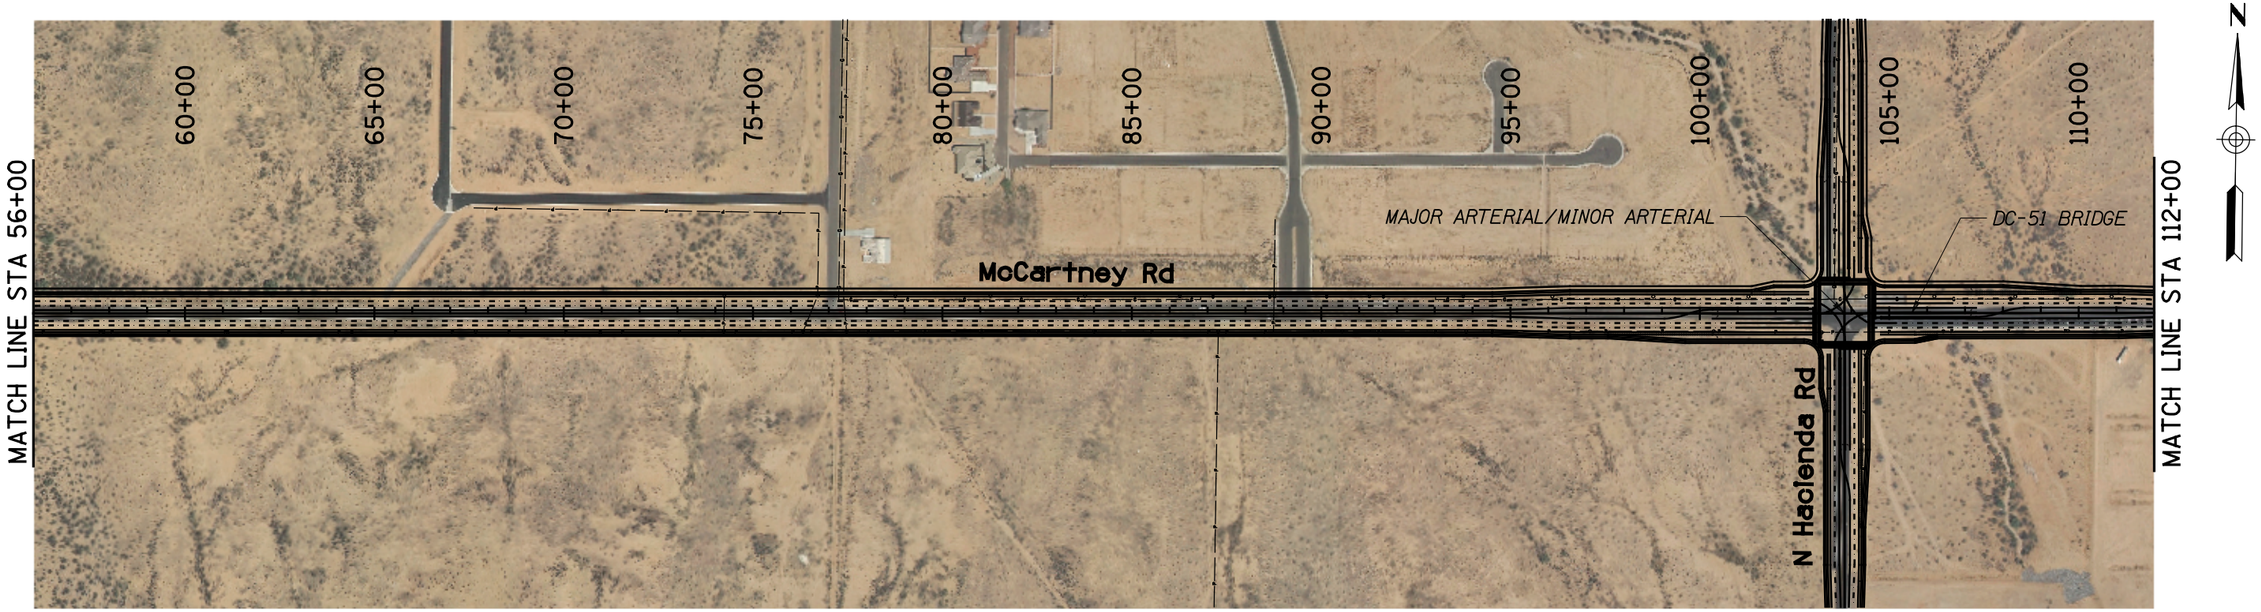

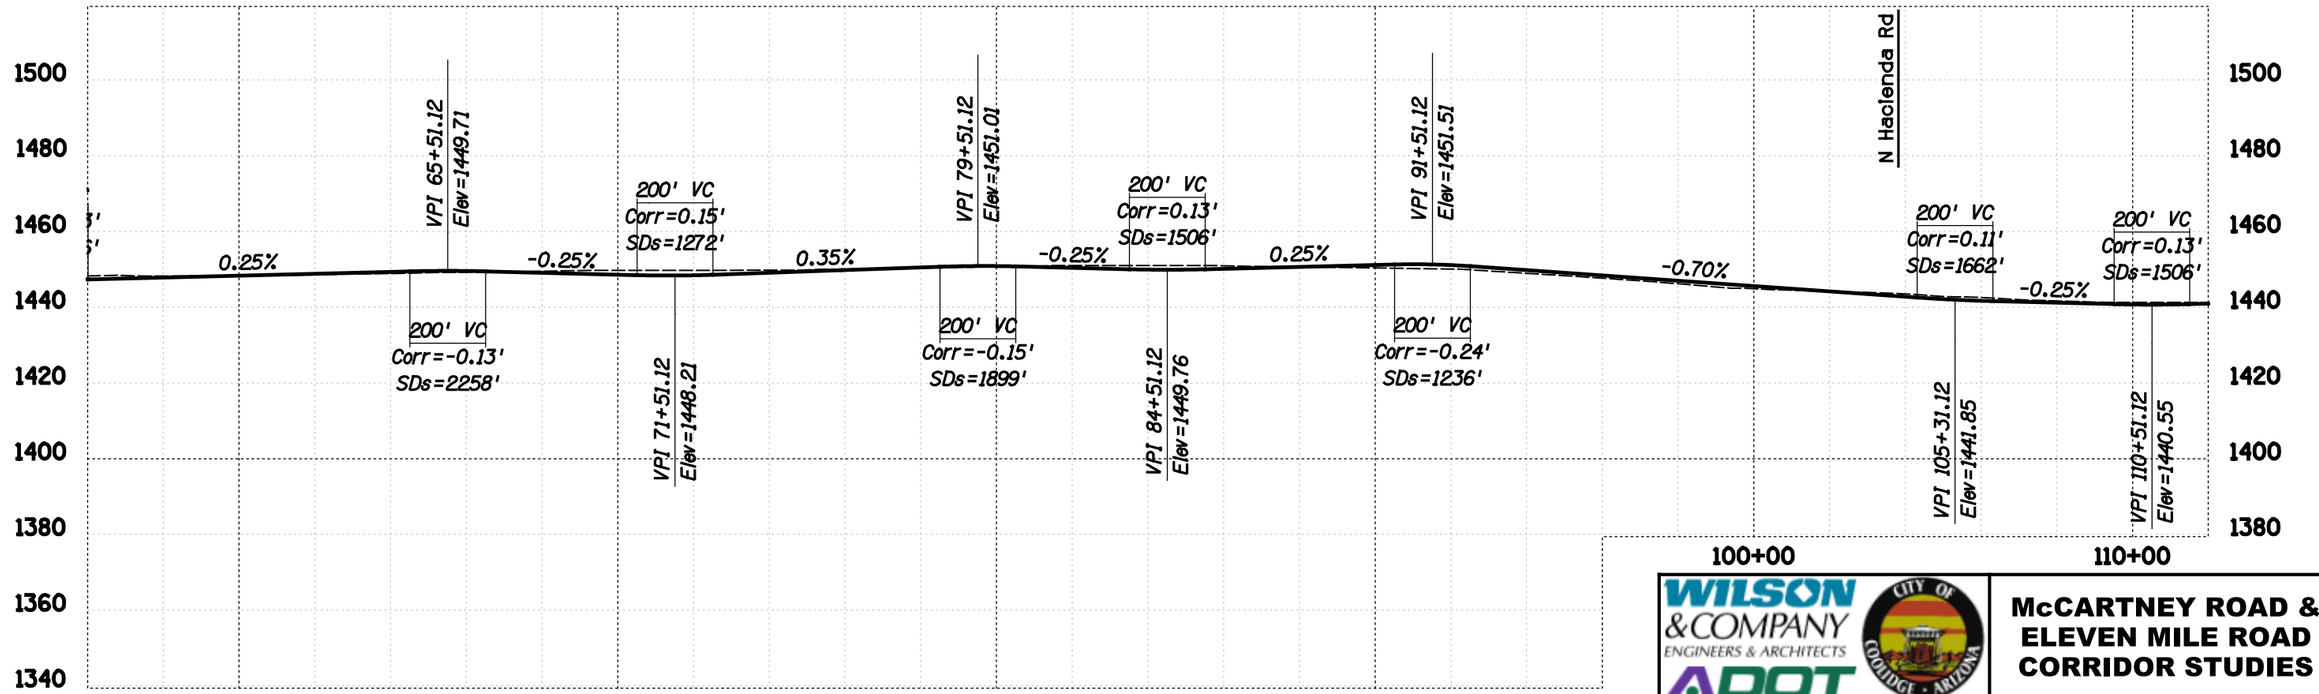

WILSON & COMPANY ENGINEERS & ARCHITECTS

ADOT

CITY OF COOLIDGE · ARIZONA

McCARTNEY ROAD & ELEVEN MILE ROAD CORRIDOR STUDIES

	NAME	DATE
DESIGN	SP	01-14
DRAWN	SP	01-14
CHECKED	ASF	01-14


McCARTNEY RD
PLAN & PROFILE PLAN
STA 56+00 TO STA 112+00


DWG NO. RD-02

___ OF ___

DATE *TIME* *FILE*

SURVEY NO. | FINISHED PLANS- | REVISIONS- | LOCATION- | DATE-

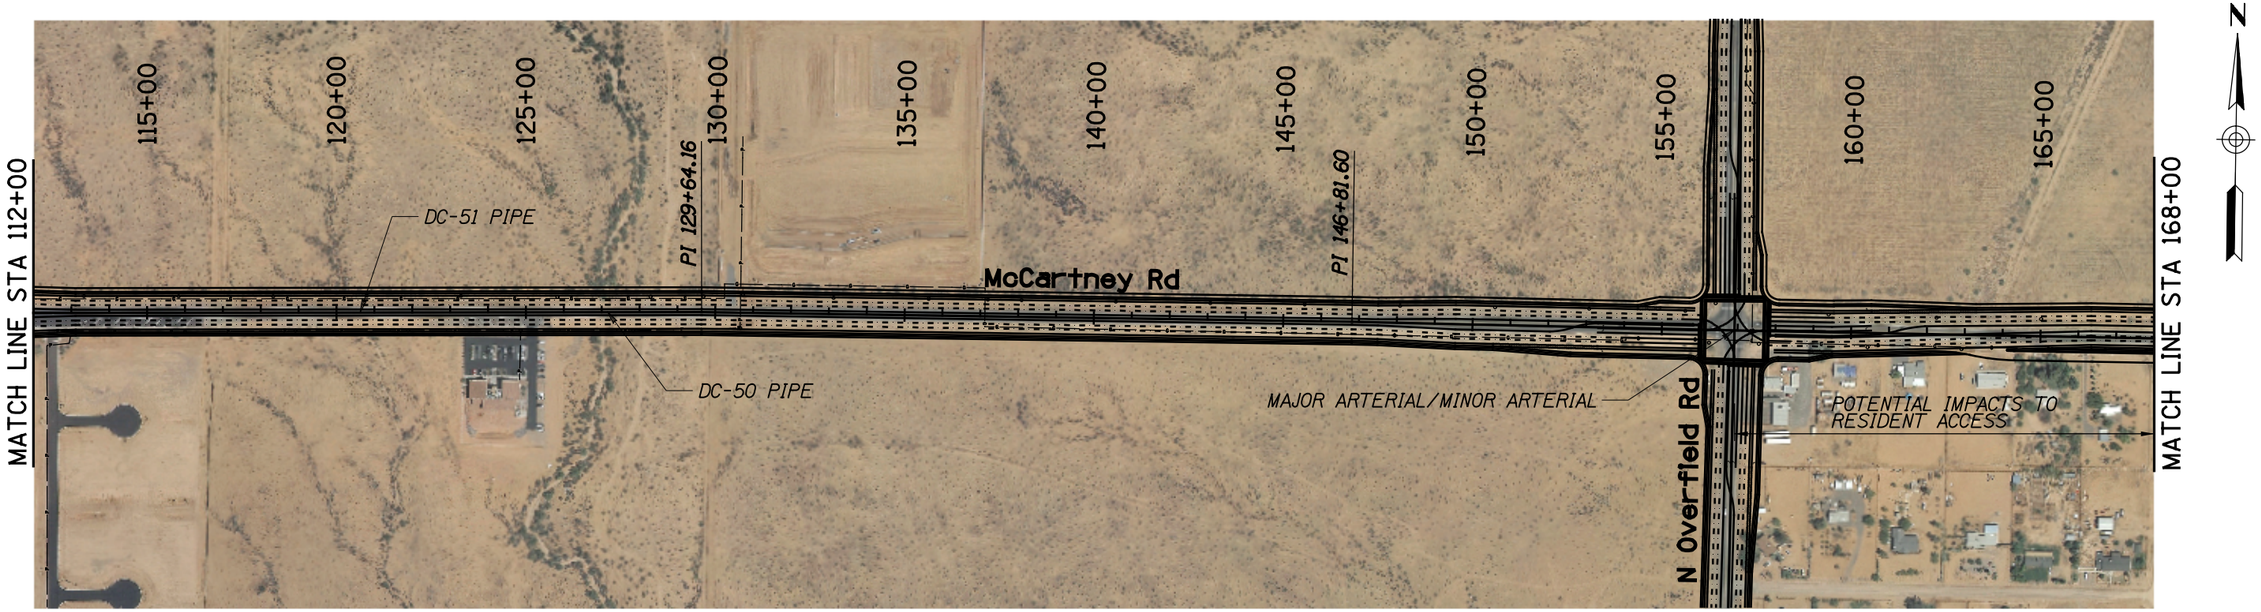

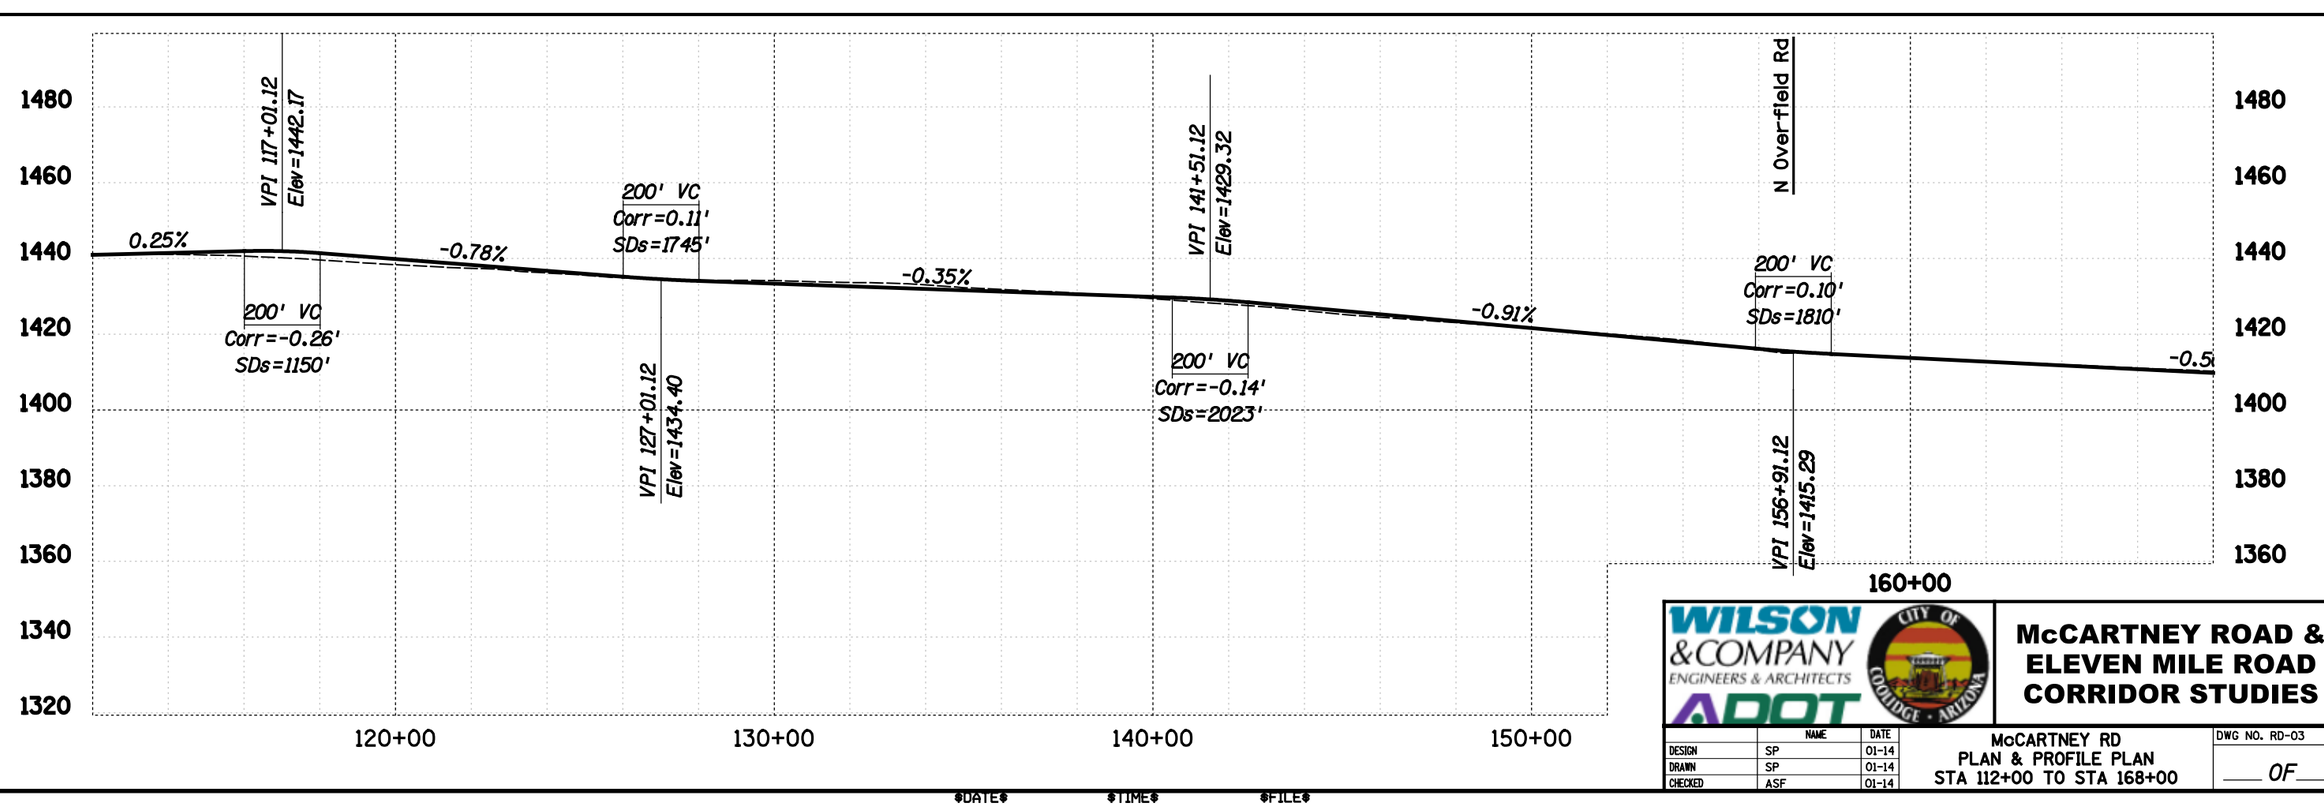

WILSON & COMPANY ENGINEERS & ARCHITECTS
ADOT
CITY OF COOLIDGE · ARIZONA

McCARTNEY ROAD & ELEVEN MILE ROAD CORRIDOR STUDIES

	NAME	DATE
DESIGN	SP	01-14
DRAWN	SP	01-14
CHECKED	ASF	01-14


McCARTNEY RD
PLAN & PROFILE PLAN
STA 112+00 TO STA 168+00

DWG NO. RD-03

____ OF ____


DATE *TIME* *FILE*

SURVEY NO. | FINISHED PLANS- | REVISIONS- | LOCATION- | DATE-

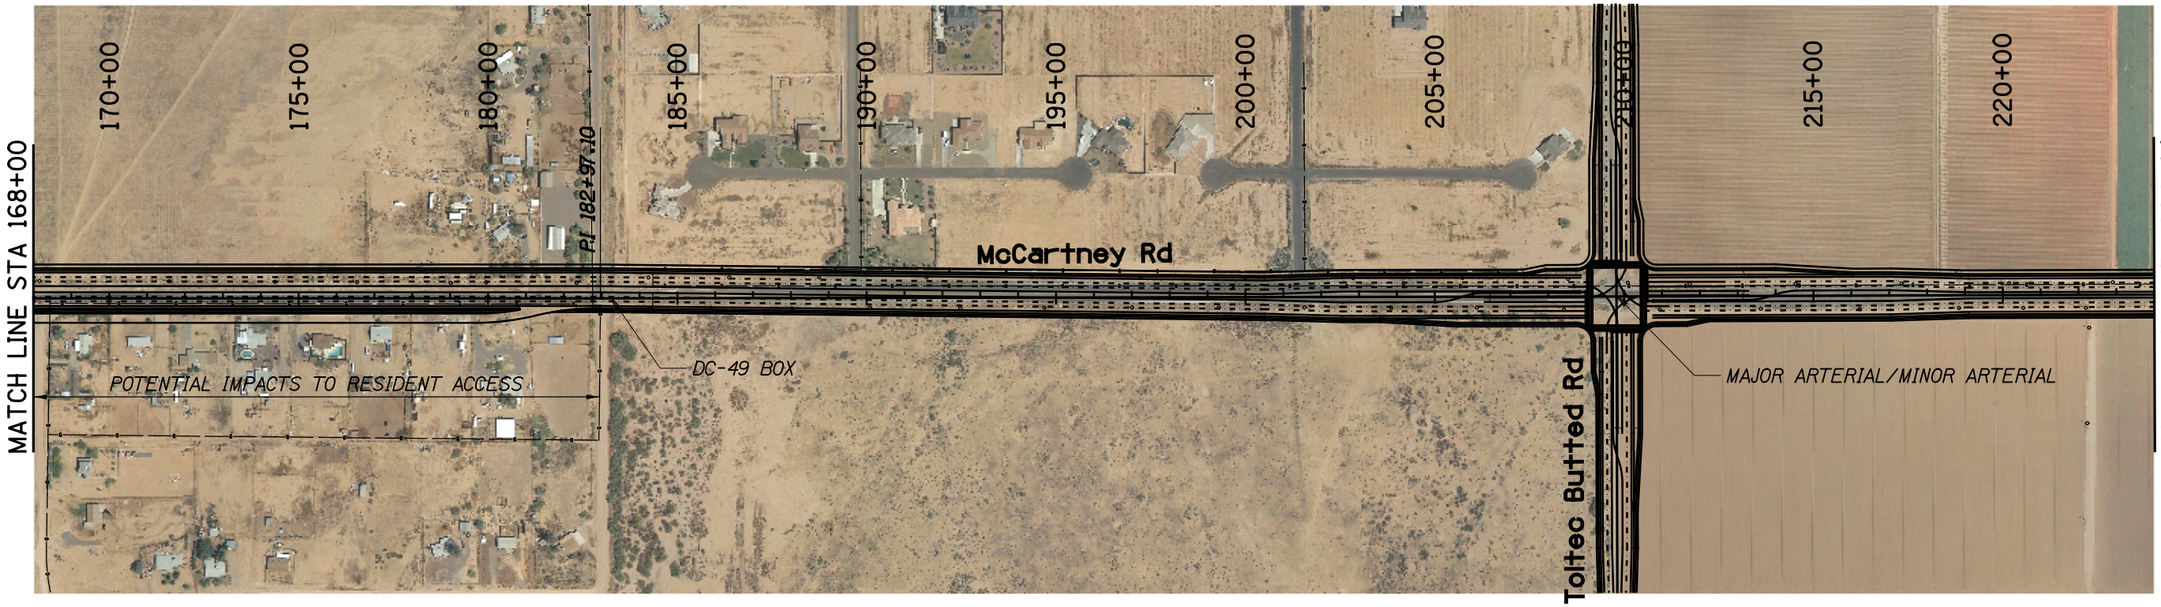

N

200 0 200 400
SCALE (FEET)

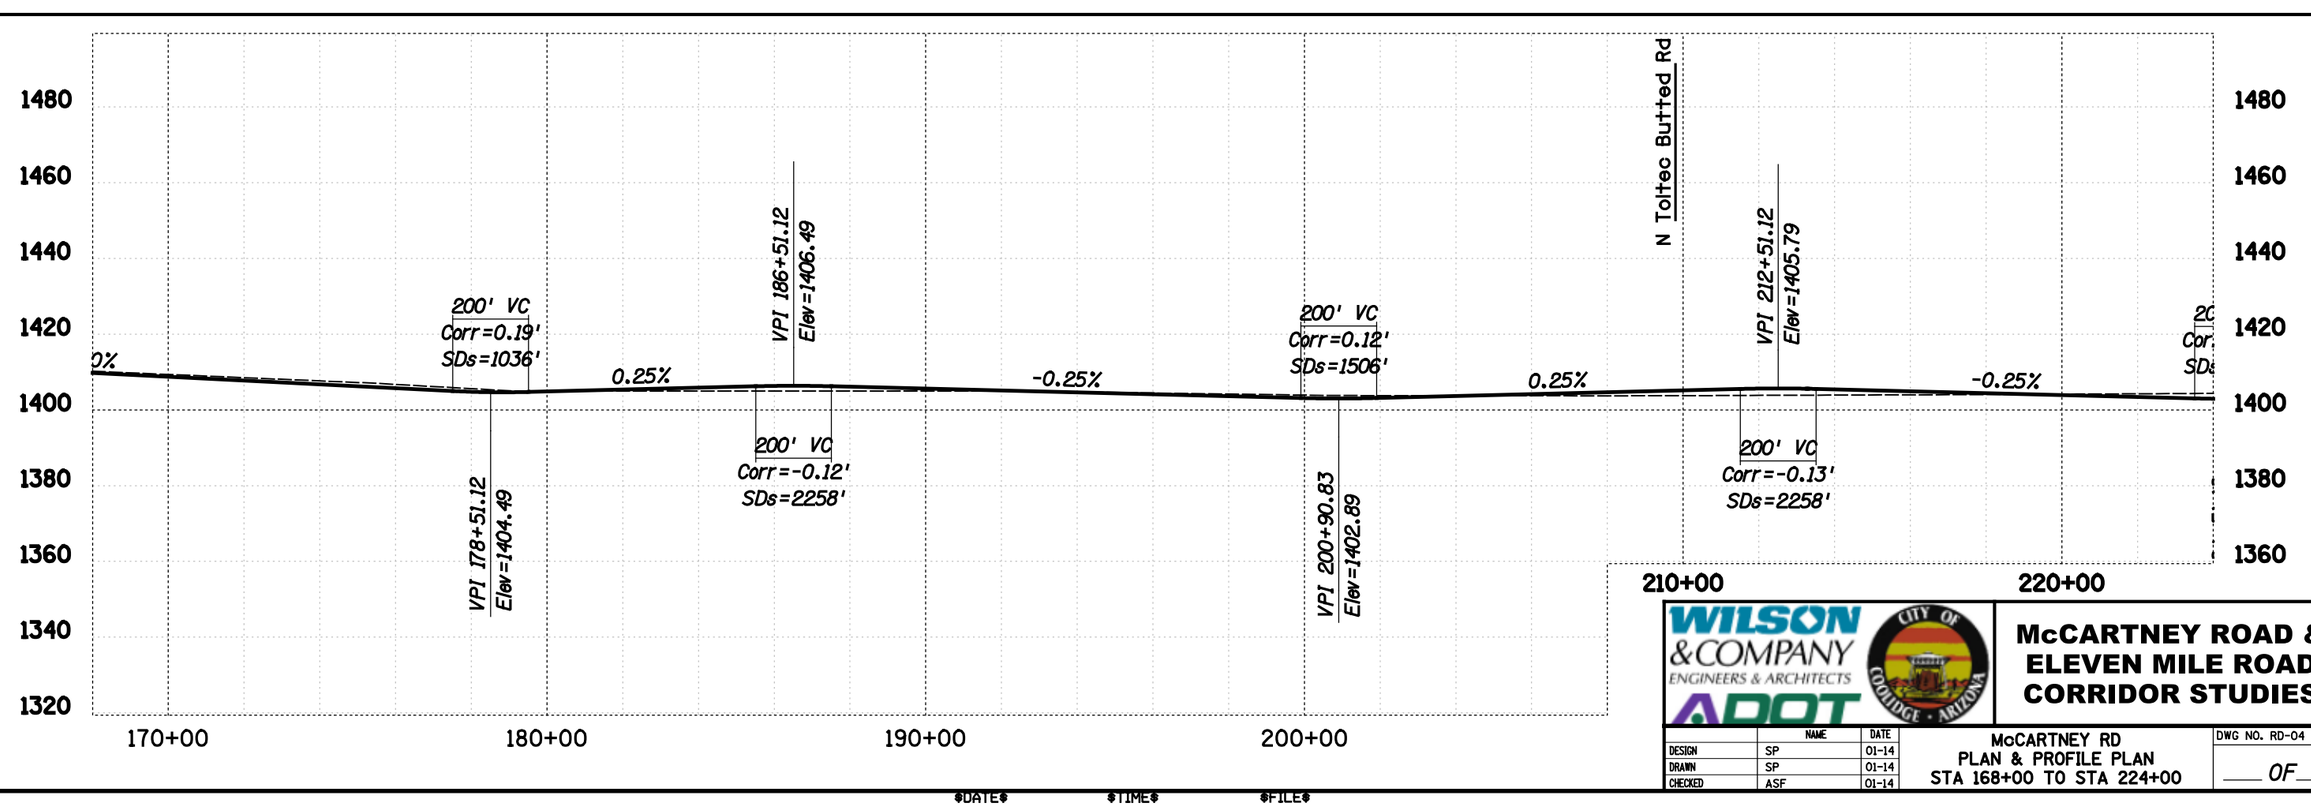

WILSON & COMPANY ENGINEERS & ARCHITECTS
ADOT
CITY OF COOLIDGE · ARIZONA

McCARTNEY ROAD & ELEVEN MILE ROAD CORRIDOR STUDIES

	NAME	DATE
DESIGN	SP	01-14
DRAWN	SP	01-14
CHECKED	ASF	01-14


McCARTNEY RD
PLAN & PROFILE PLAN
STA 168+00 TO STA 224+00


DWG NO. RD-04

____ OF ____

DATE *TIME* *FILE*

SURVEY NO. | FINISHED PLANS- | REVISIONS- | LOCATION- | DATE-

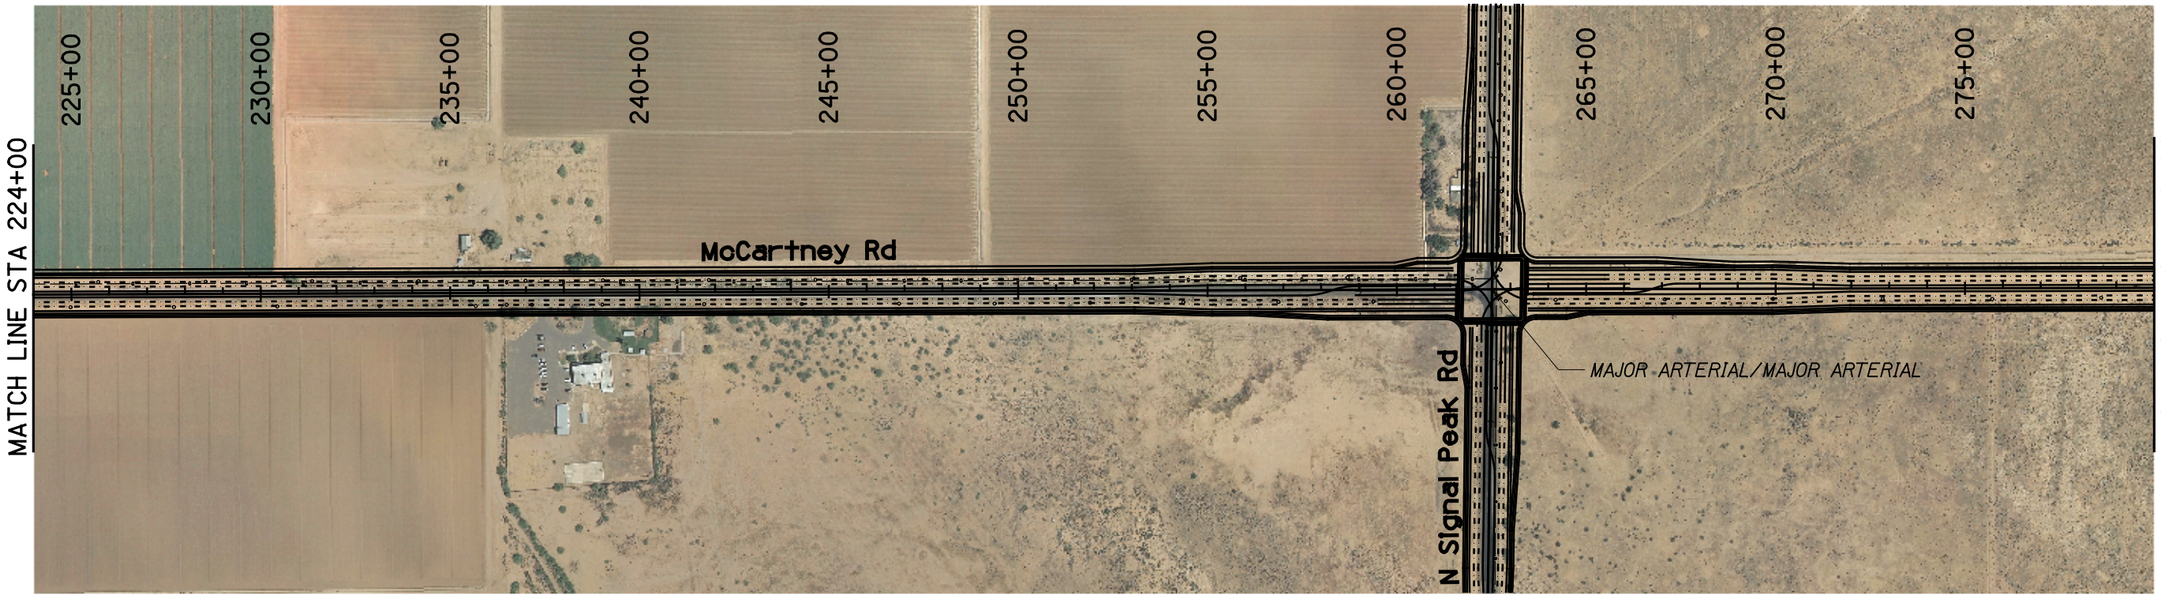

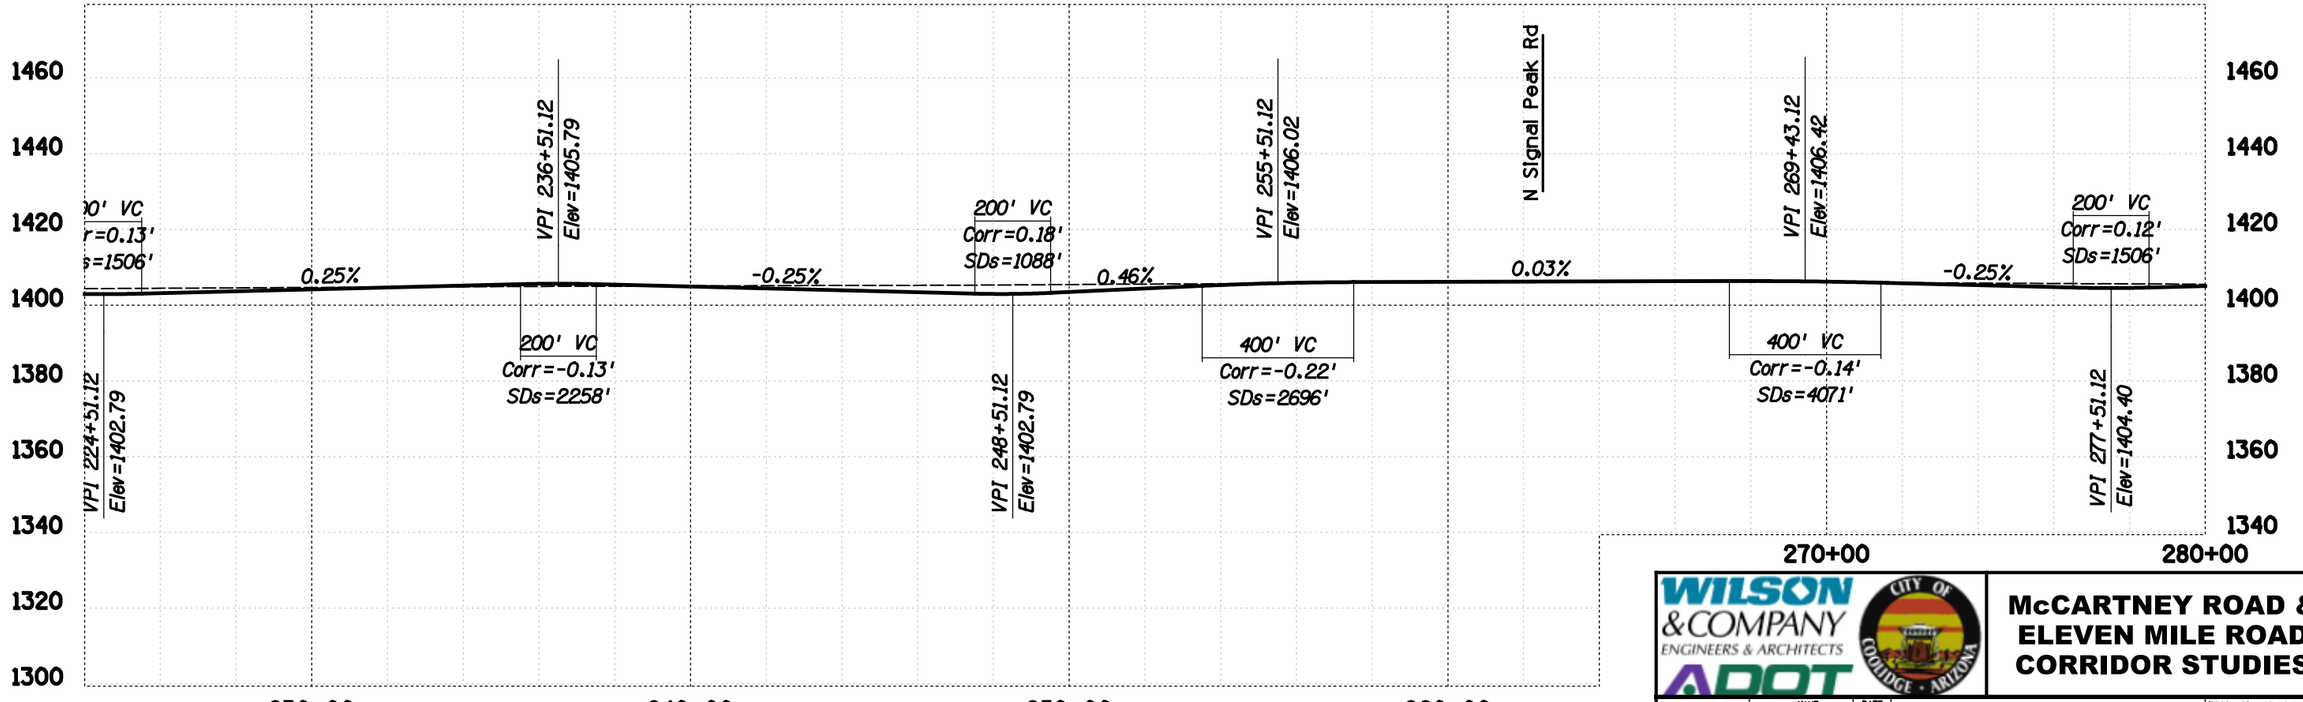

WILSON & COMPANY ENGINEERS & ARCHITECTS

ADOT

CITY OF COOLIDGE · ARIZONA

McCARTNEY ROAD & ELEVEN MILE ROAD CORRIDOR STUDIES

	NAME	DATE
DESIGN	SP	01-14
DRAWN	SP	01-14
CHECKED	ASF	01-14


McCARTNEY RD
PLAN & PROFILE PLAN
STA 224+00 TO STA 280+00


DWG NO. RD-05

____ OF ____

DATE *TIME* *FILE*

SURVEY NO. | FINISHED PLANS- | REVISIONS- | LOCATION- | DATE-

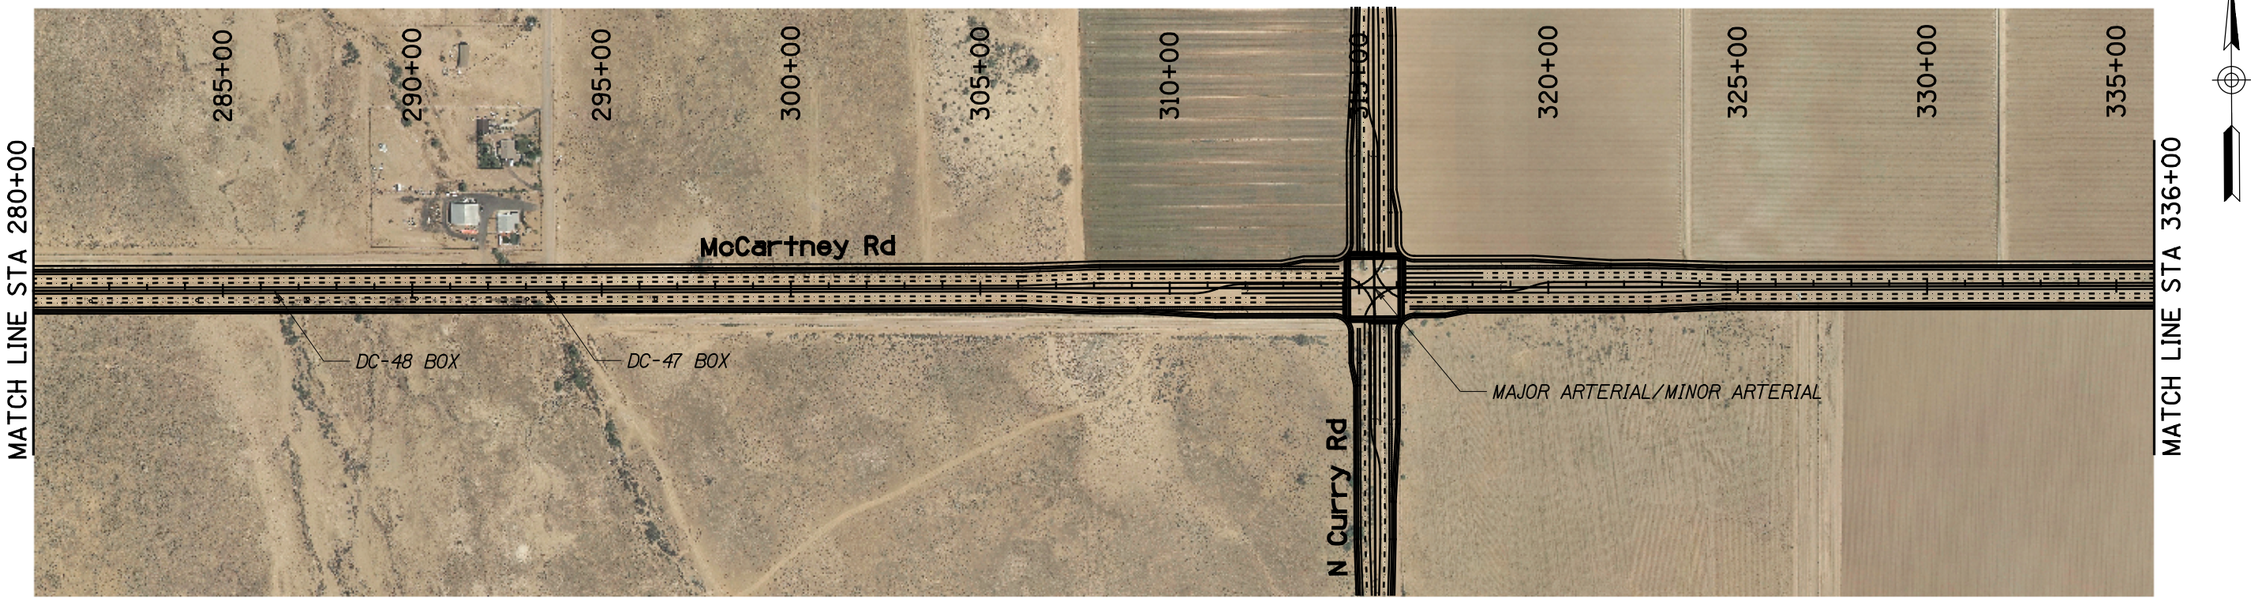

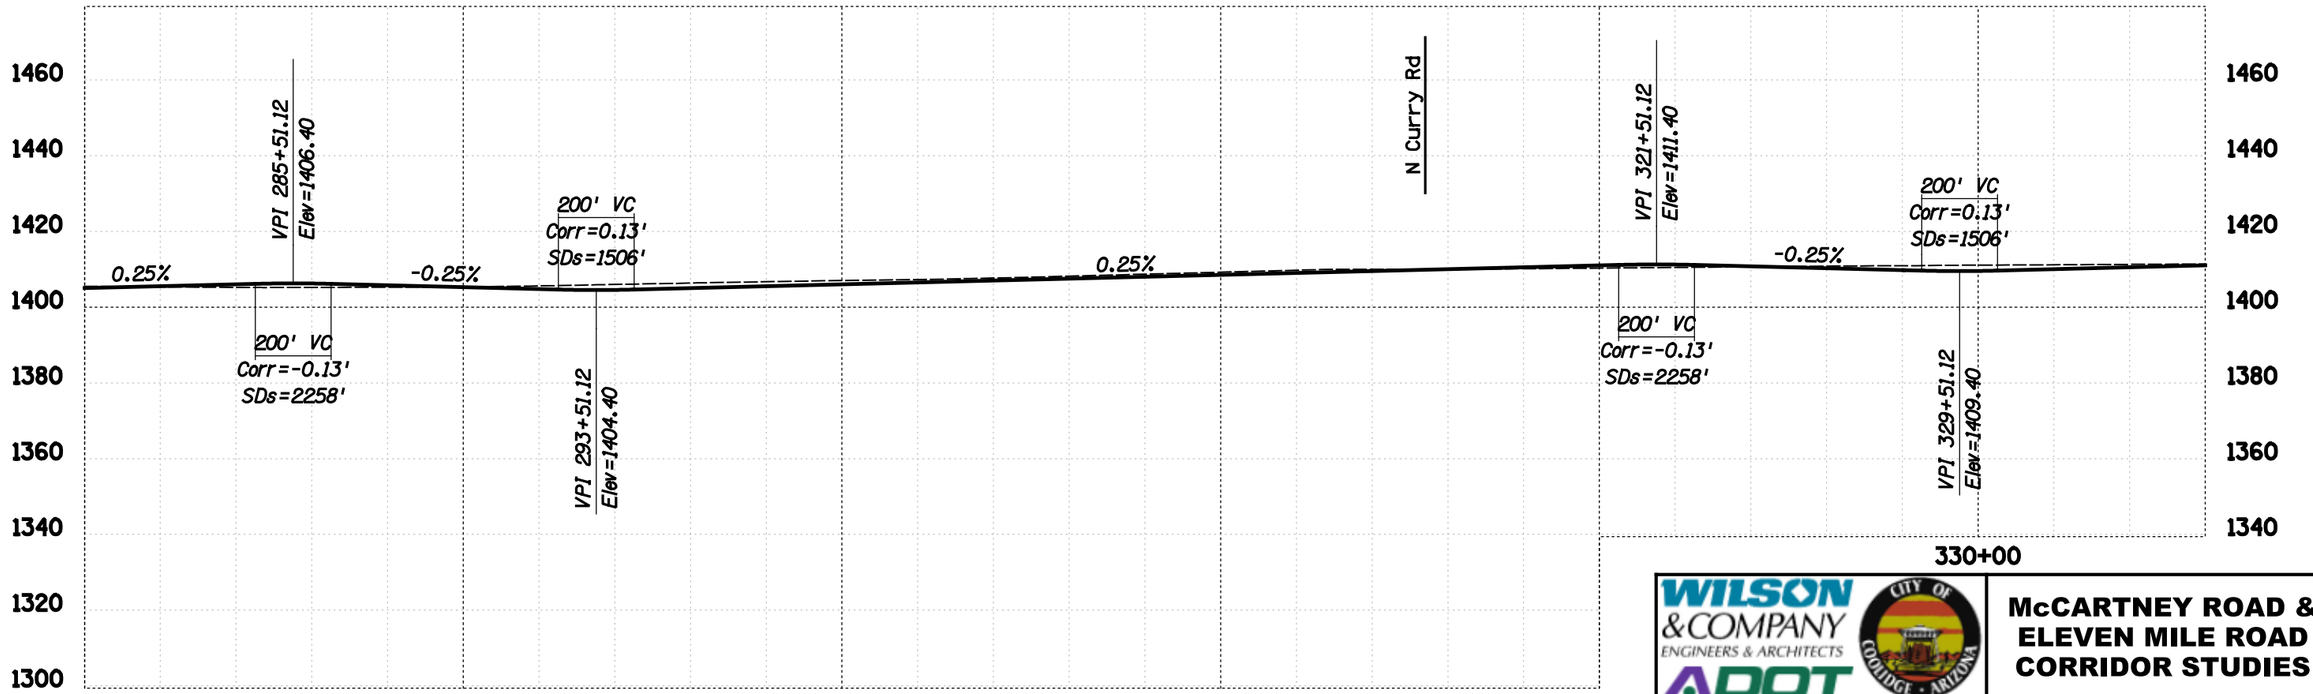

WILSON & COMPANY ENGINEERS & ARCHITECTS
ADOT
CITY OF GOODYEAR · ARIZONA

McCARTNEY ROAD & ELEVEN MILE ROAD CORRIDOR STUDIES

	NAME	DATE
DESIGN	SP	01-14
DRAWN	SP	01-14
CHECKED	ASF	01-14


McCARTNEY RD
PLAN & PROFILE PLAN
STA 280+00 TO STA 336+00


DWG NO. RD-06

___ OF ___

DATE *TIME* *FILE*

SURVEY NO. | FINISHED PLANS- | REVISIONS- | LOCATION- | DATE-

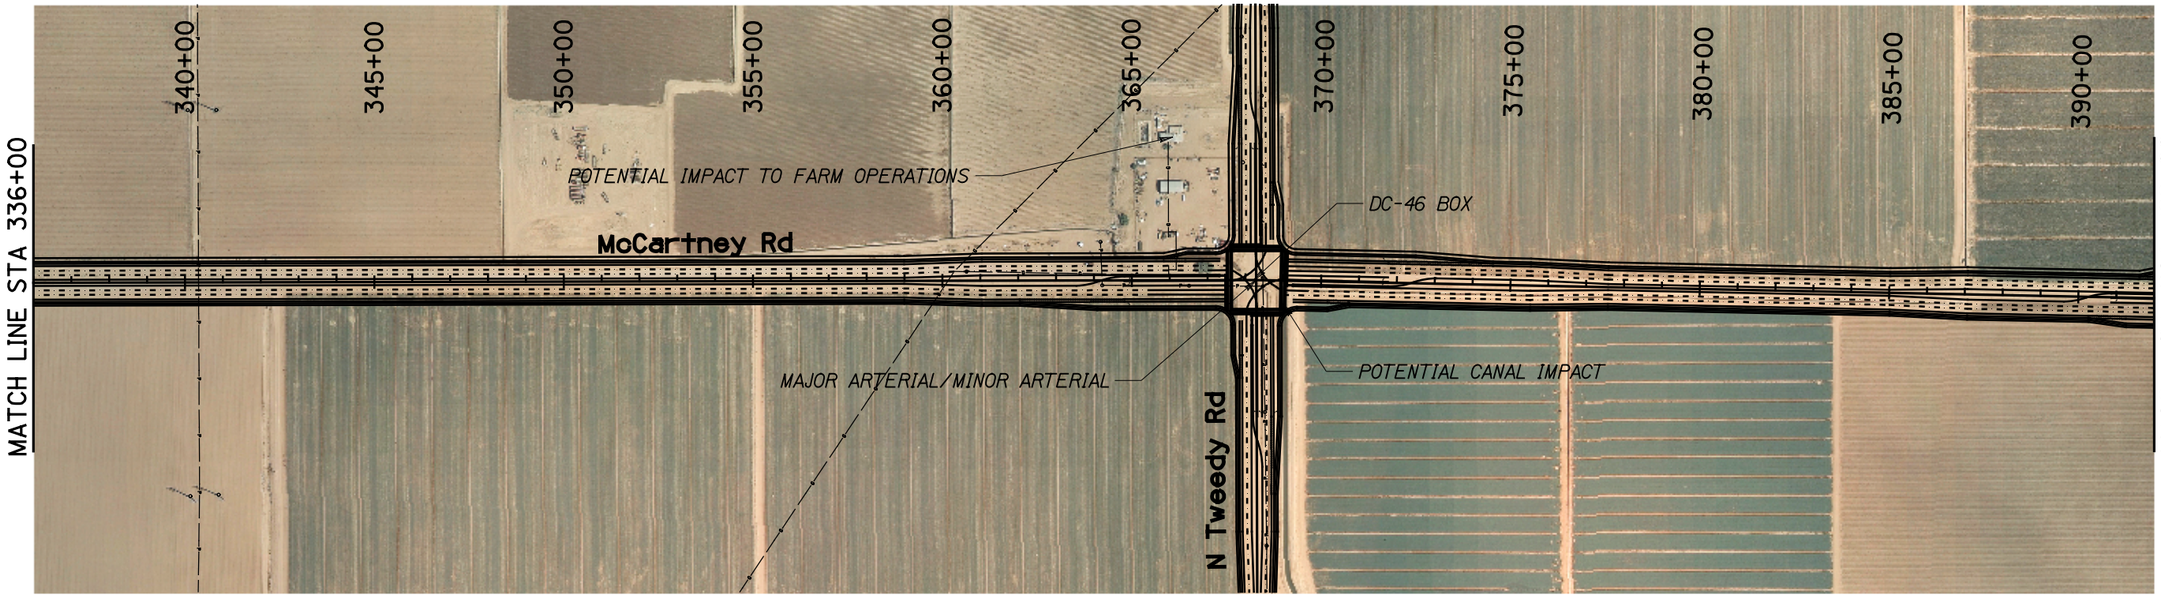

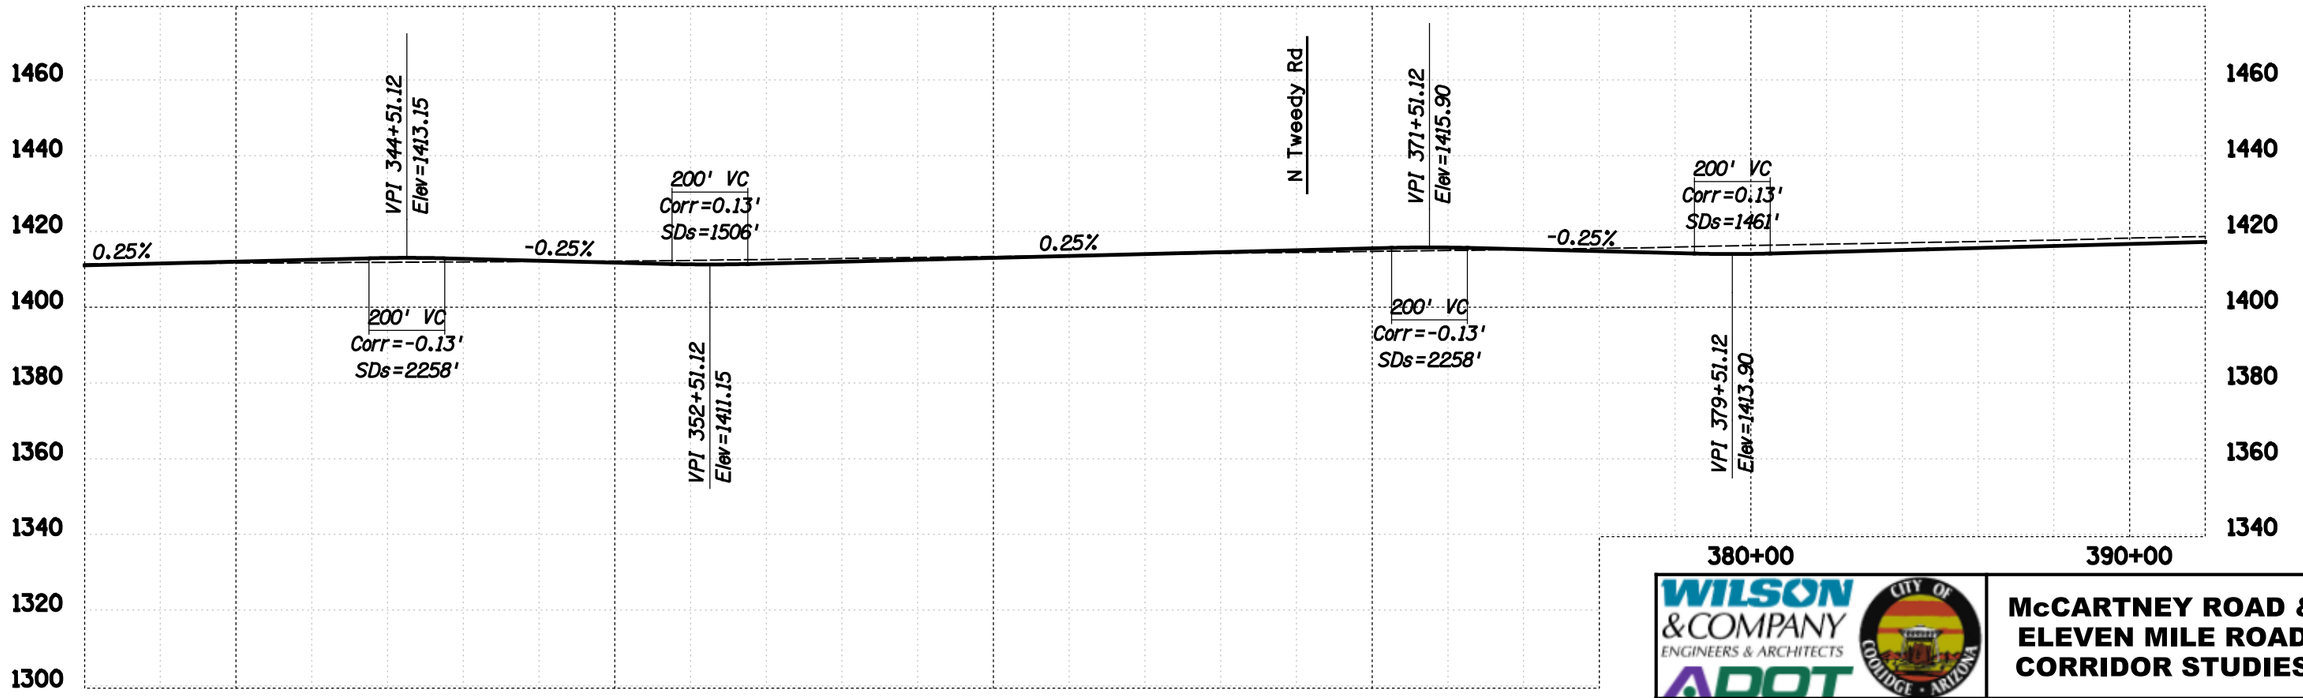

WILSON & COMPANY ENGINEERS & ARCHITECTS
ADOT
CITY OF COOLIDGE · ARIZONA

McCARTNEY ROAD & ELEVEN MILE ROAD CORRIDOR STUDIES

	NAME	DATE
DESIGN	SP	01-14
DRAWN	SP	01-14
CHECKED	ASF	01-14


McCARTNEY RD
PLAN & PROFILE PLAN
STA 336+00 TO STA 392+00


DWG NO. RD-07

____ OF ____

DATE *TIME* *FILE*

SURVEY NO. | FINISHED PLANS- | REVISIONS- | LOCATION- | DATE-

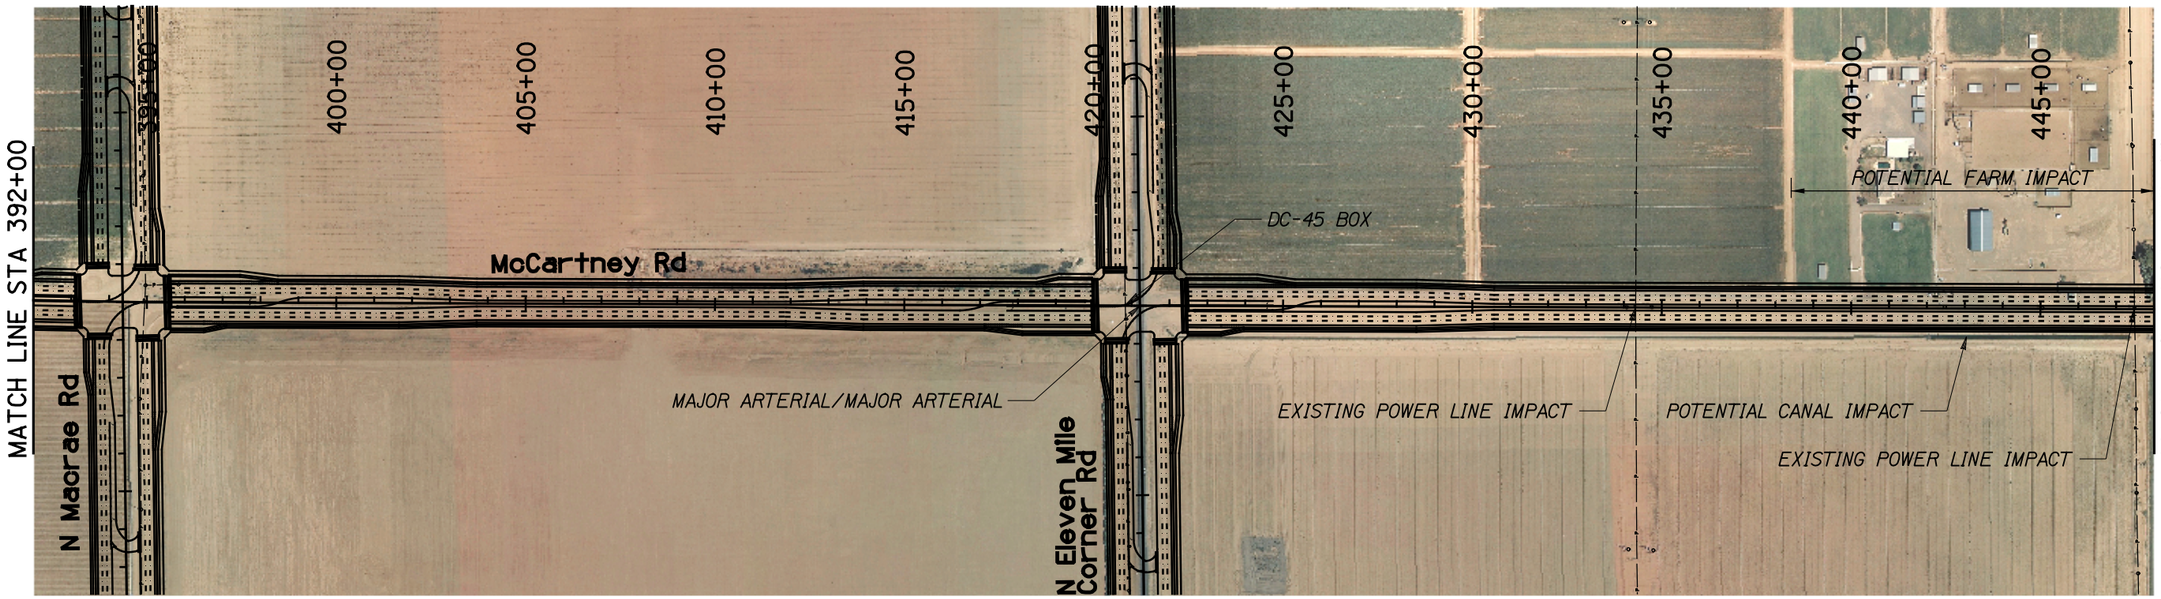

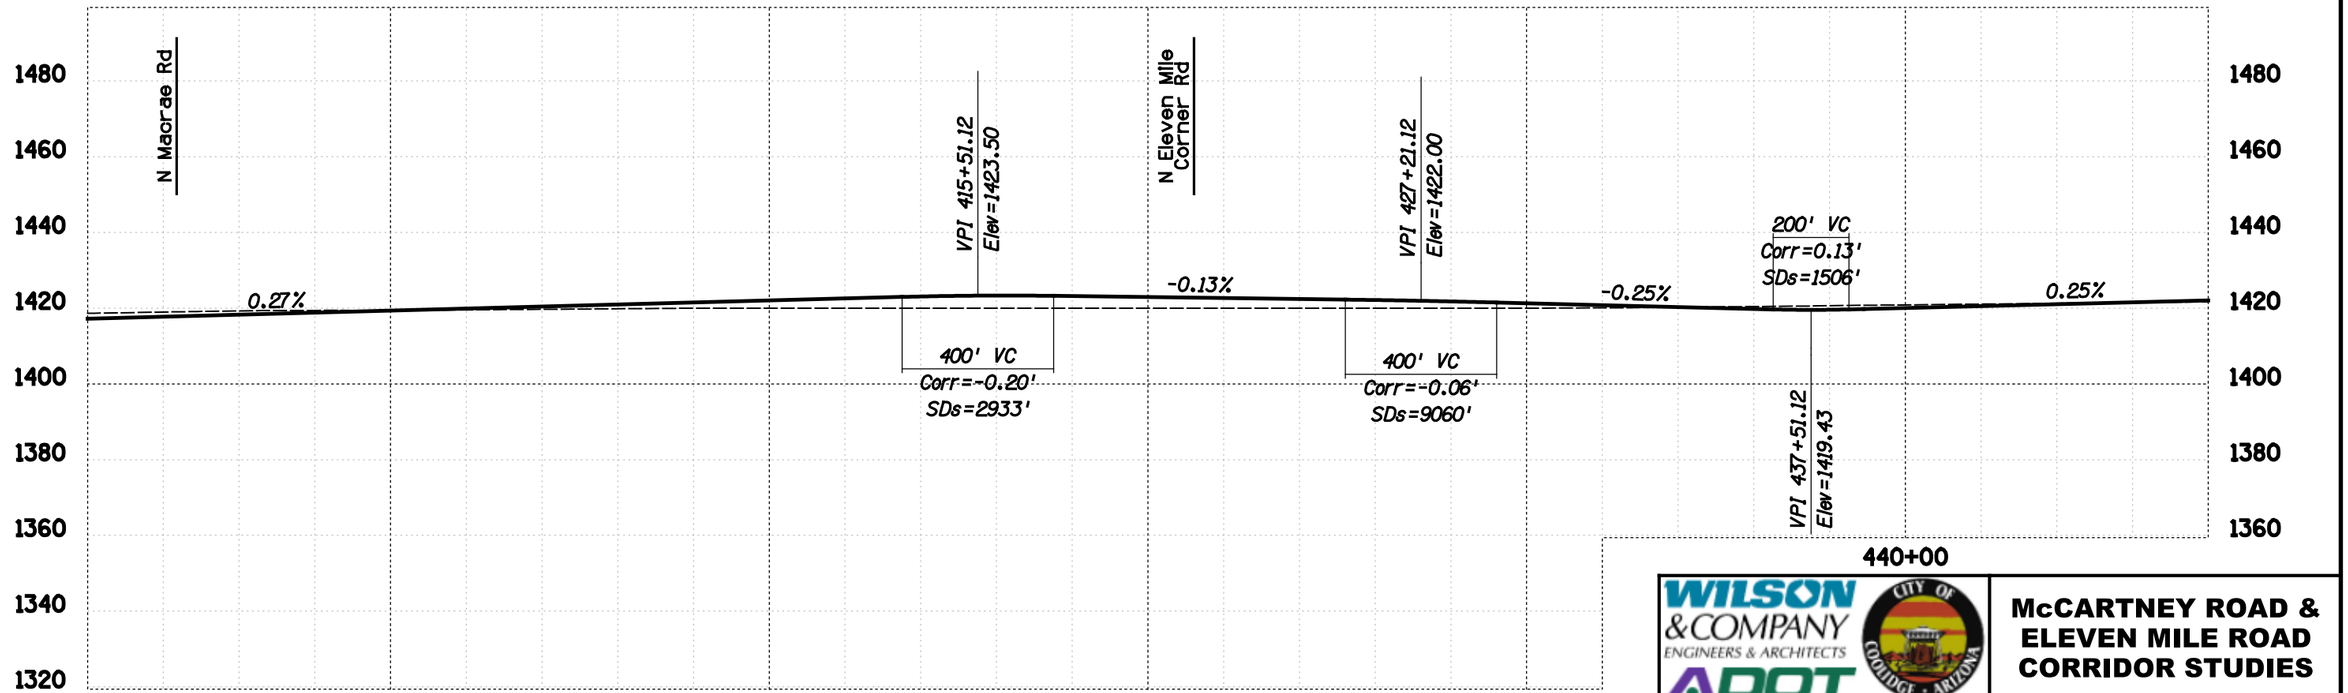

WILSON & COMPANY ENGINEERS & ARCHITECTS
ADOT
CITY OF COOLIDGE · ARIZONA

McCARTNEY ROAD & ELEVEN MILE ROAD CORRIDOR STUDIES


	NAME	DATE
DESIGN	SP	01-14
DRAWN	SP	01-14
CHECKED	ASF	01-14


McCARTNEY RD
PLAN & PROFILE PLAN
STA 392+00 TO STA 448+00

DWG NO. RD-08

____ OF ____

DATE *TIME* *FILE*

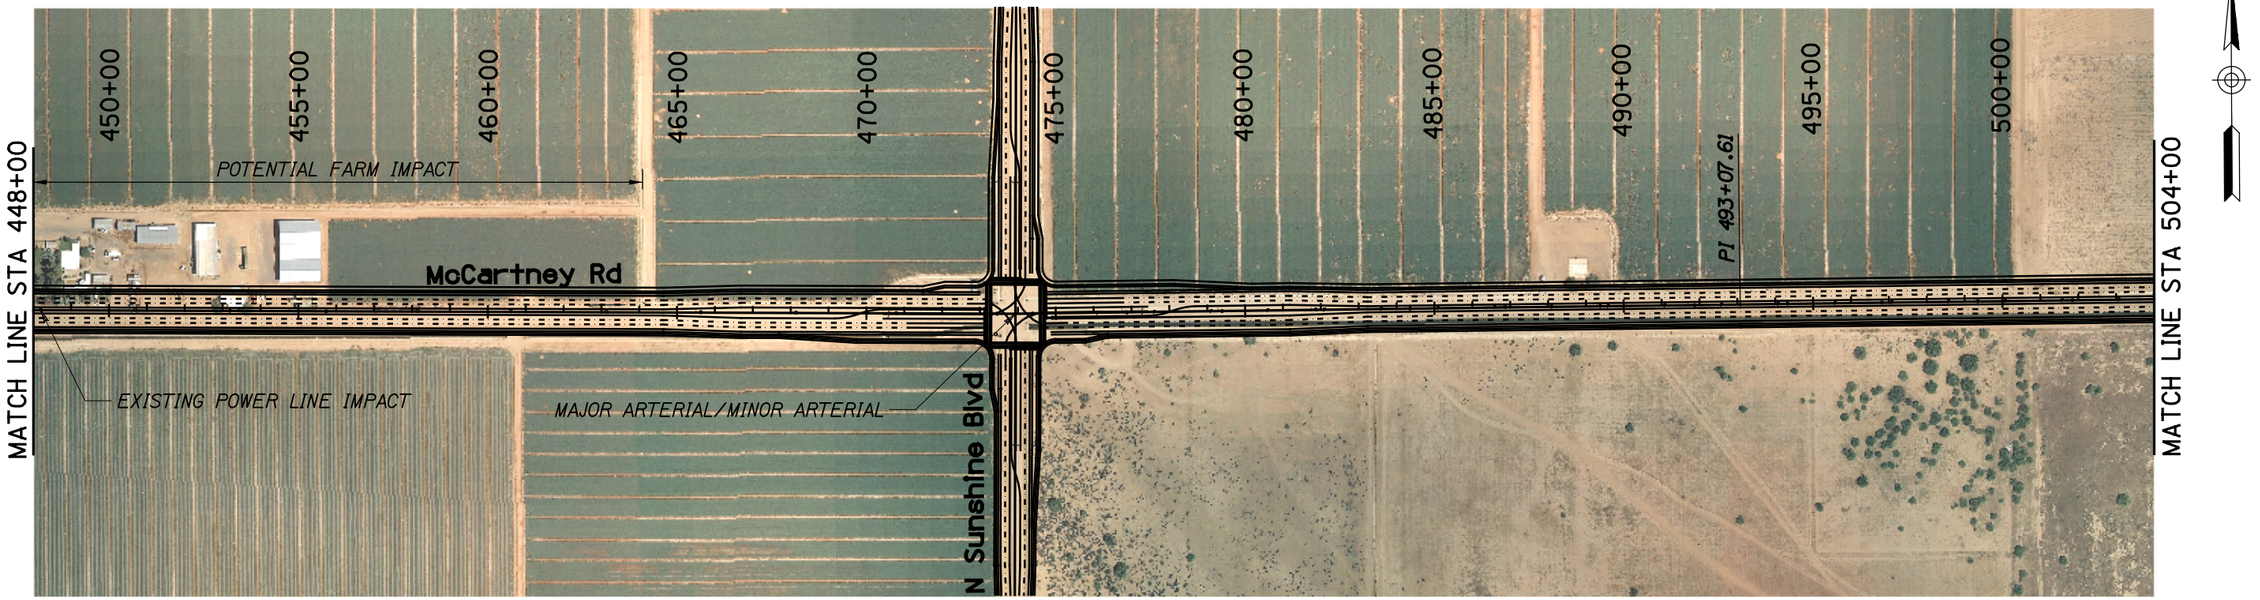

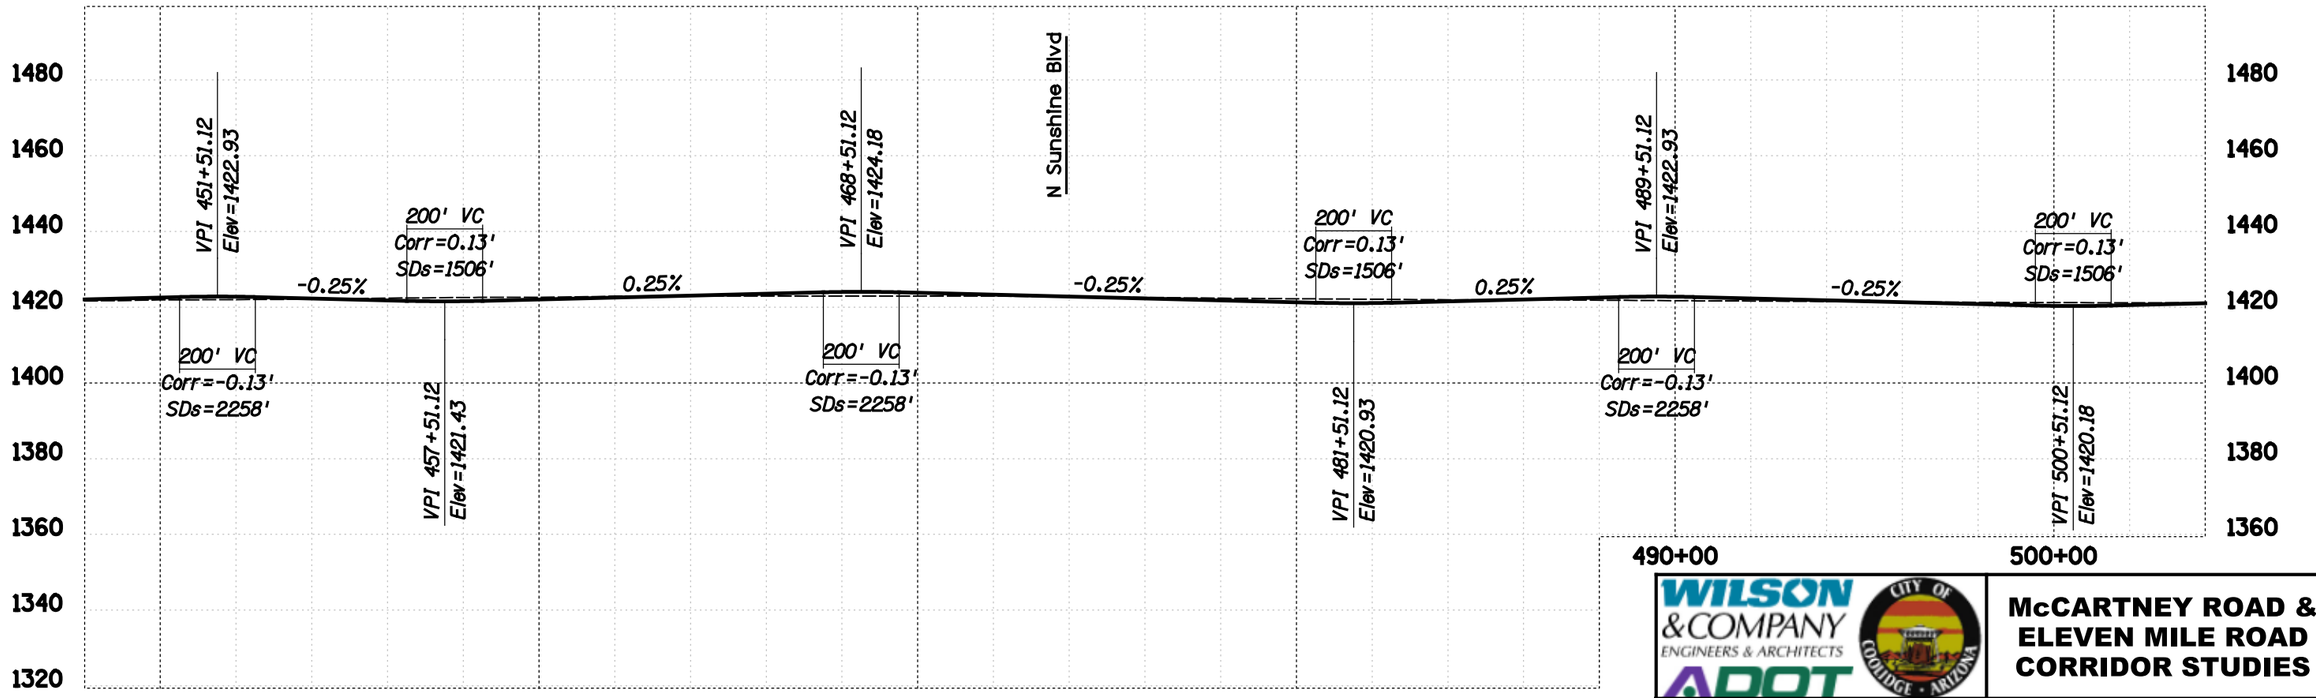

WILSON & COMPANY ENGINEERS & ARCHITECTS

ADOT

CITY OF COOLIDGE · ARIZONA

McCARTNEY ROAD & ELEVEN MILE ROAD CORRIDOR STUDIES

	NAME	DATE
DESIGN	SP	01-14
DRAWN	SP	01-14
CHECKED	ASF	01-14

McCARTNEY RD
PLAN & PROFILE PLAN
STA 448+00 TO STA 504+00


DWG NO. RD-09


____ OF ____

SURVEY NO. | FINISHED PLANS- | REVISIONS- | LOCATION- | DATE-

DATE *TIME* *FILE*

SURVEY NO. | FINISHED PLANS- | REVISIONS- | LOCATION- | DATE-

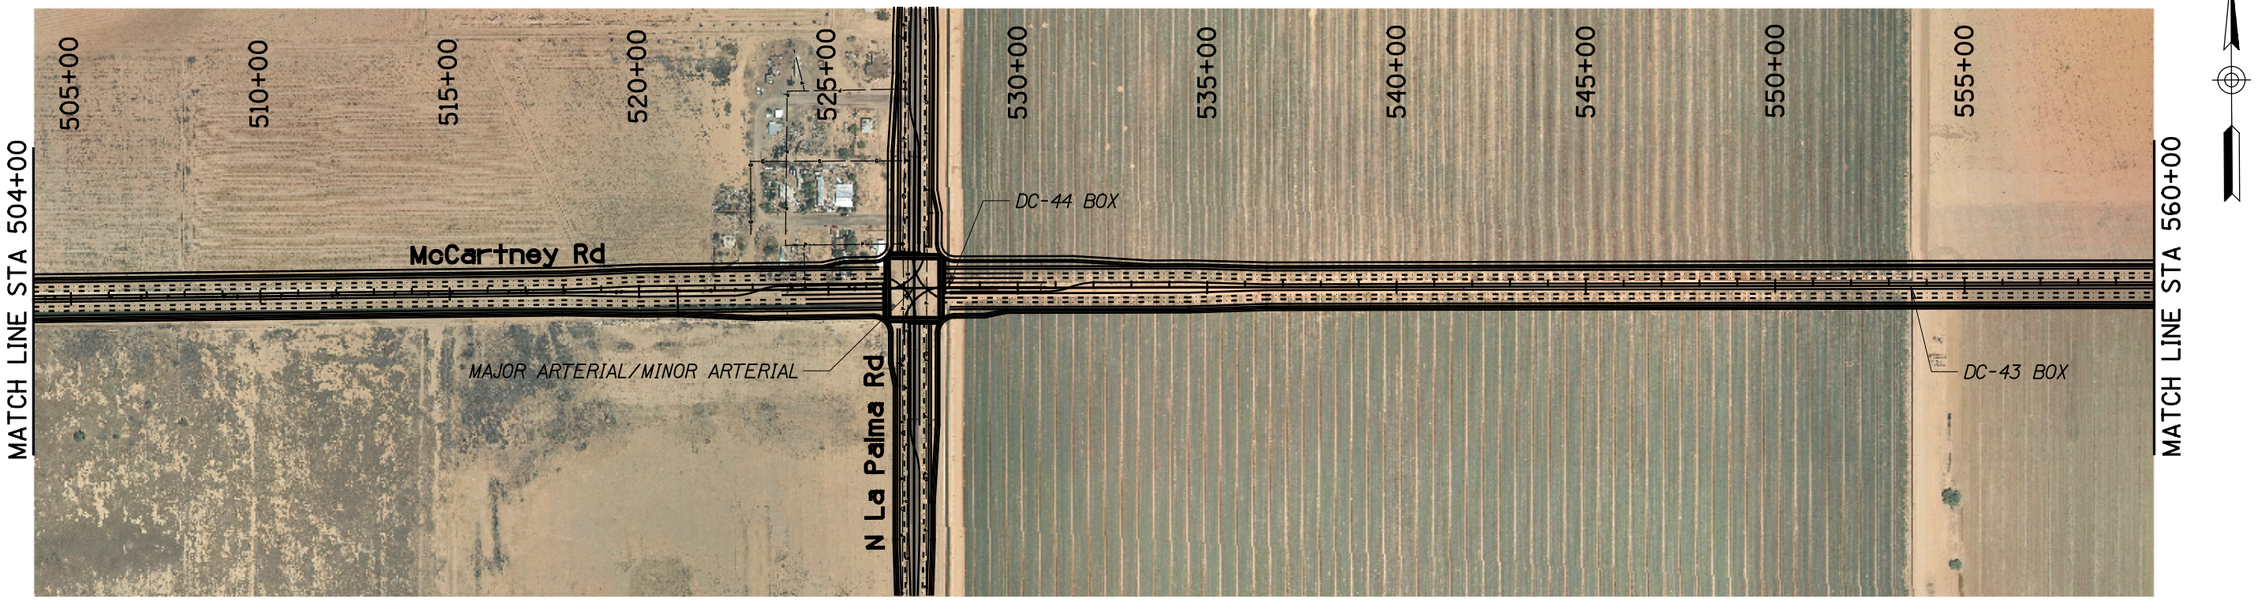

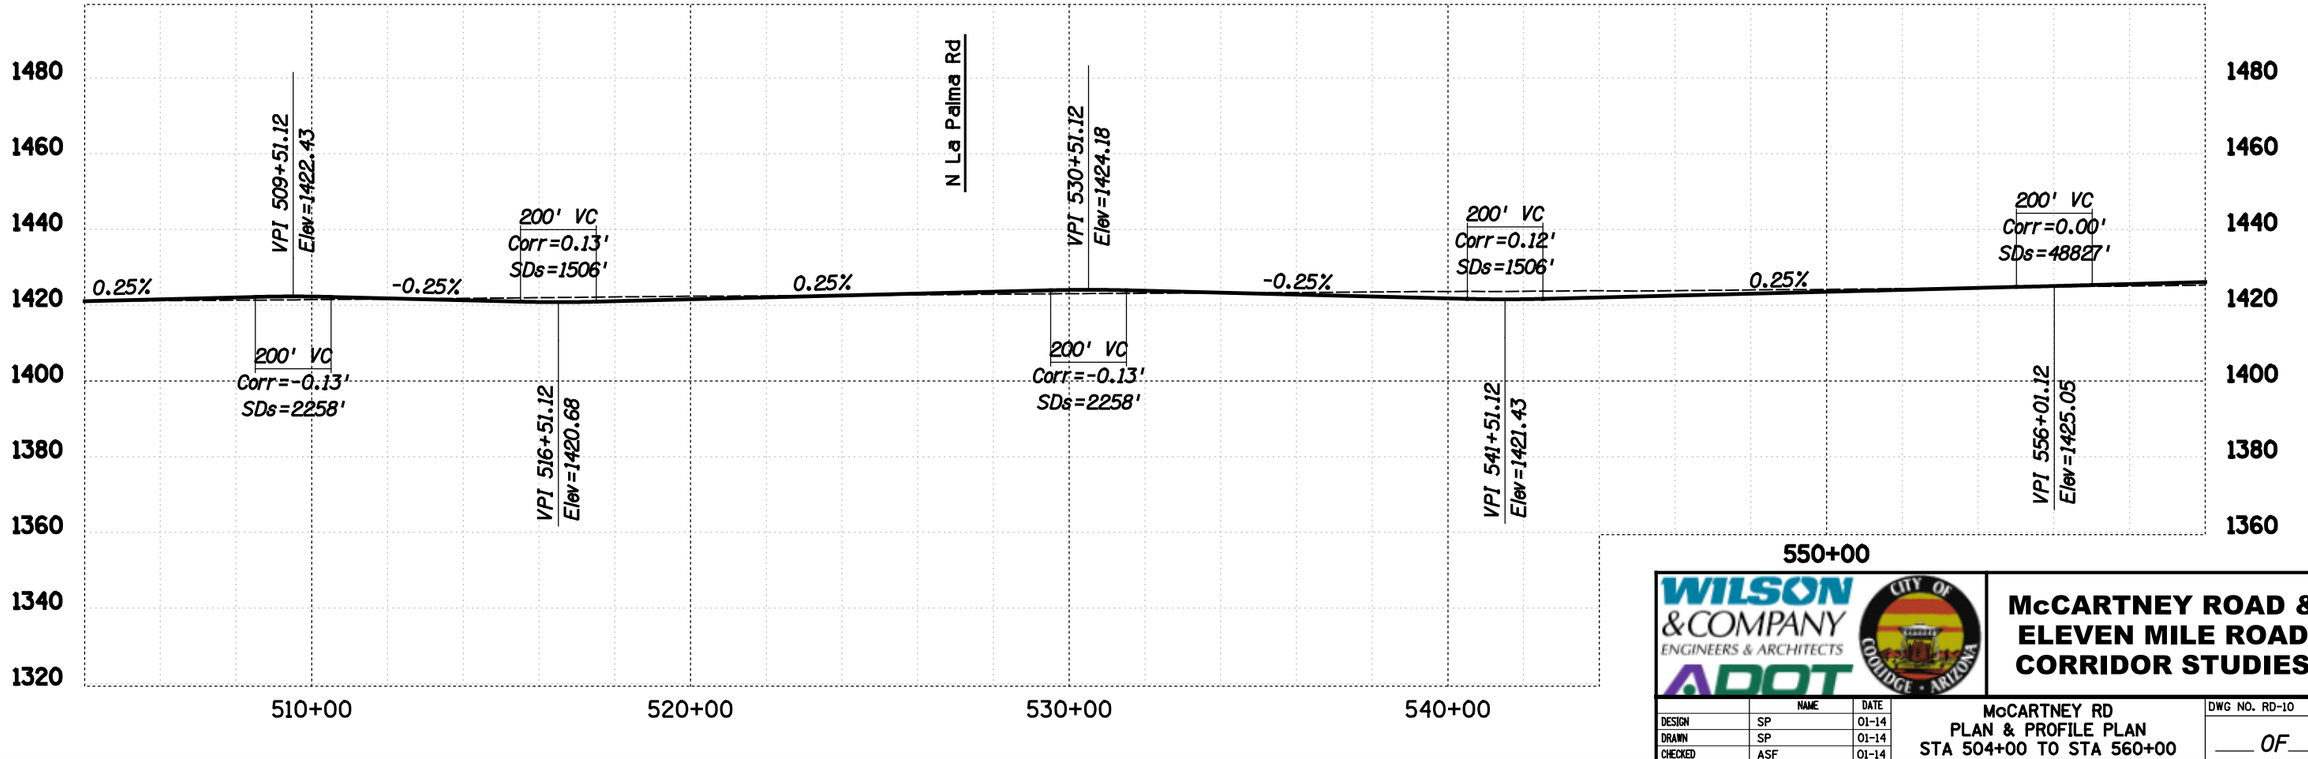

WILSON & COMPANY ENGINEERS & ARCHITECTS

ADOT

CITY OF COOLIDGE · ARIZONA

McCARTNEY ROAD & ELEVEN MILE ROAD CORRIDOR STUDIES

	NAME	DATE
DESIGN	SP	01-14
DRAWN	SP	01-14
CHECKED	ASF	01-14


McCARTNEY RD
PLAN & PROFILE PLAN
STA 504+00 TO STA 560+00

DWG NO. RD-10


___ OF ___

DATE *TIME* *FILE*

SURVEY NO. | FINISHED PLANS- | REVISIONS- | LOCATION- | DATE-

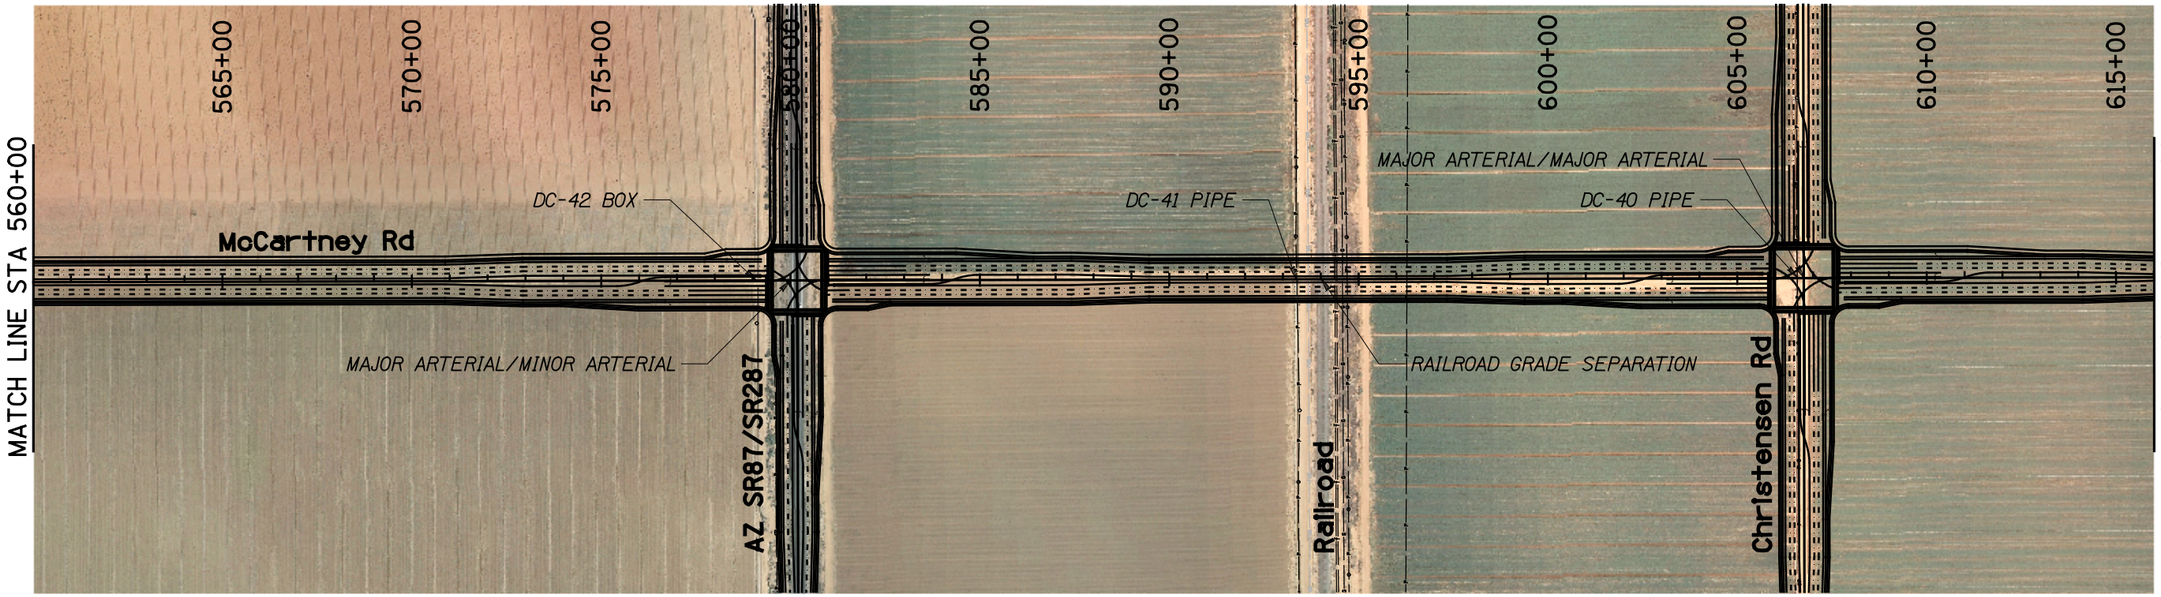

200 0 200 400
SCALE (FEET)

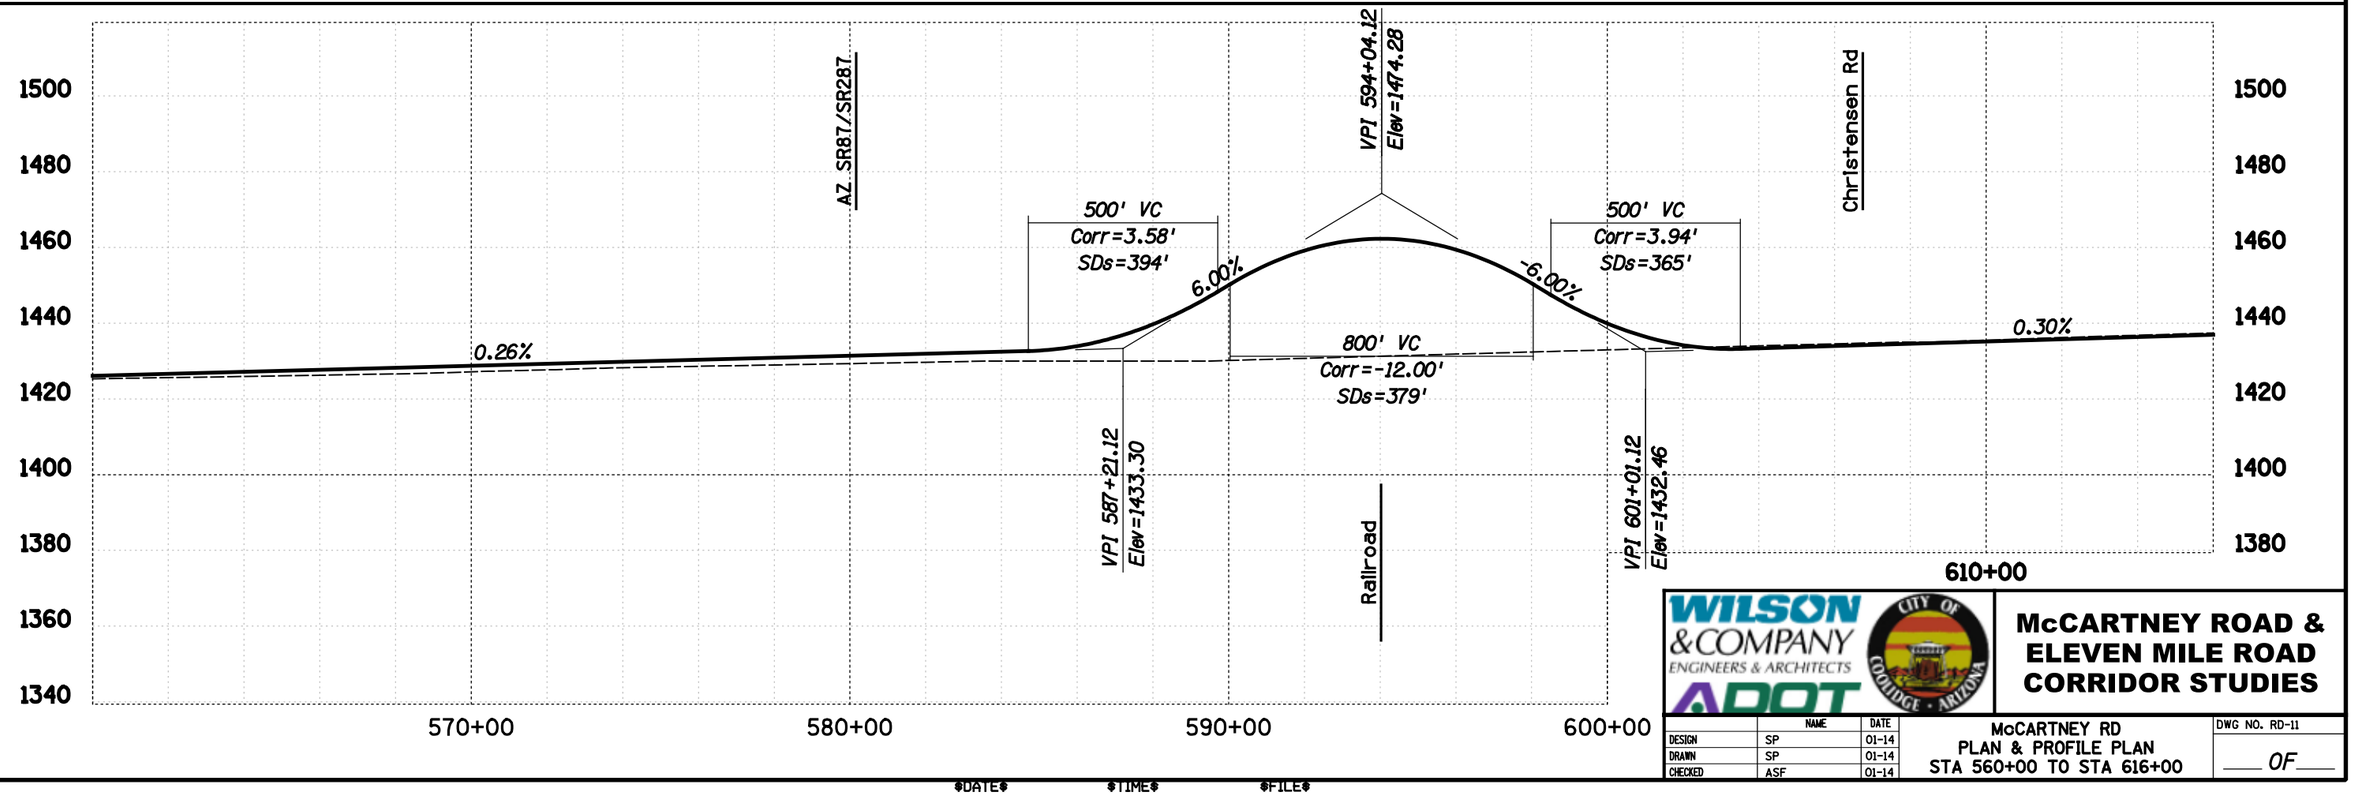

WILSON & COMPANY ENGINEERS & ARCHITECTS
ADOT
CITY OF COOLIDGE · ARIZONA


McCARTNEY ROAD & ELEVEN MILE ROAD CORRIDOR STUDIES

	NAME	DATE
DESIGN	SP	01-14
DRAWN	SP	01-14
CHECKED	ASF	01-14

McCARTNEY RD
PLAN & PROFILE PLAN
STA 560+00 TO STA 616+00


DWG NO. RD-11
___ OF ___

DATE *TIME* *FILE*

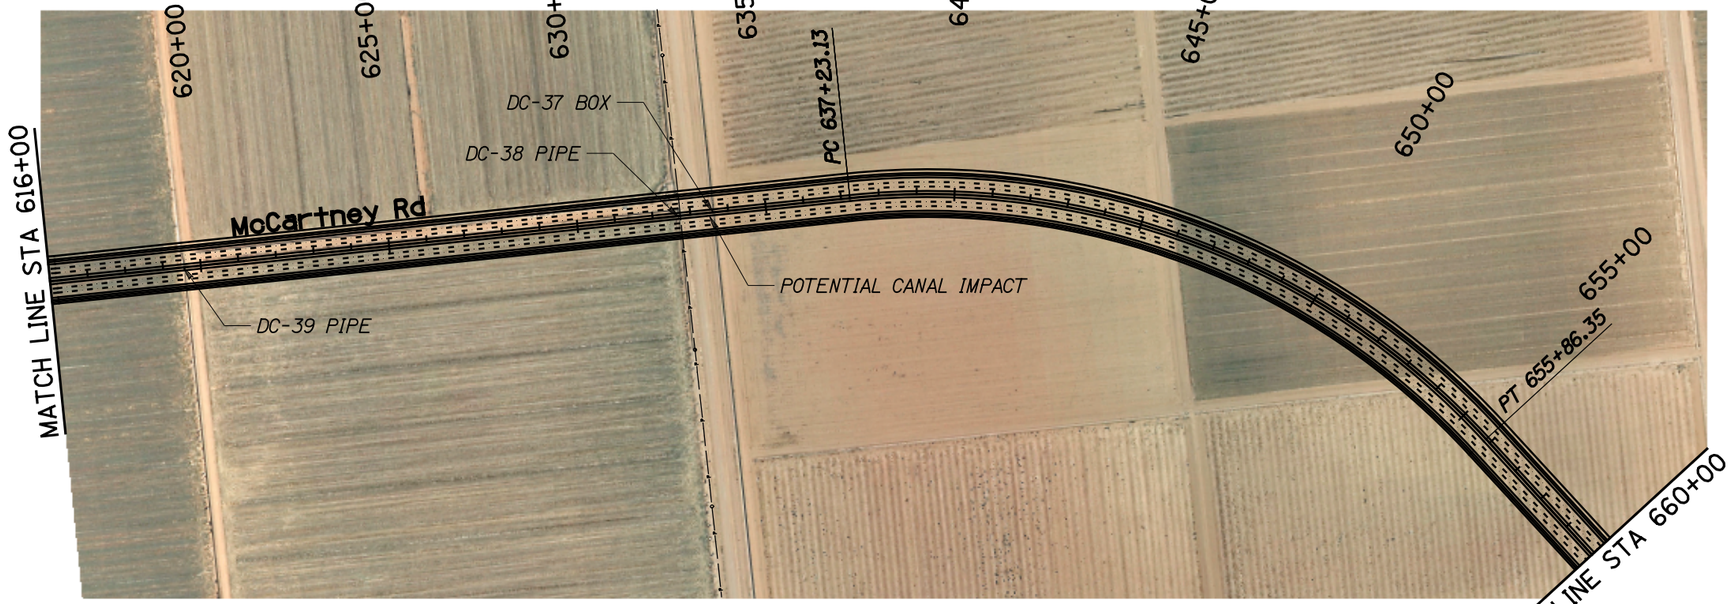



200 0 200 400
SCALE (FEET)

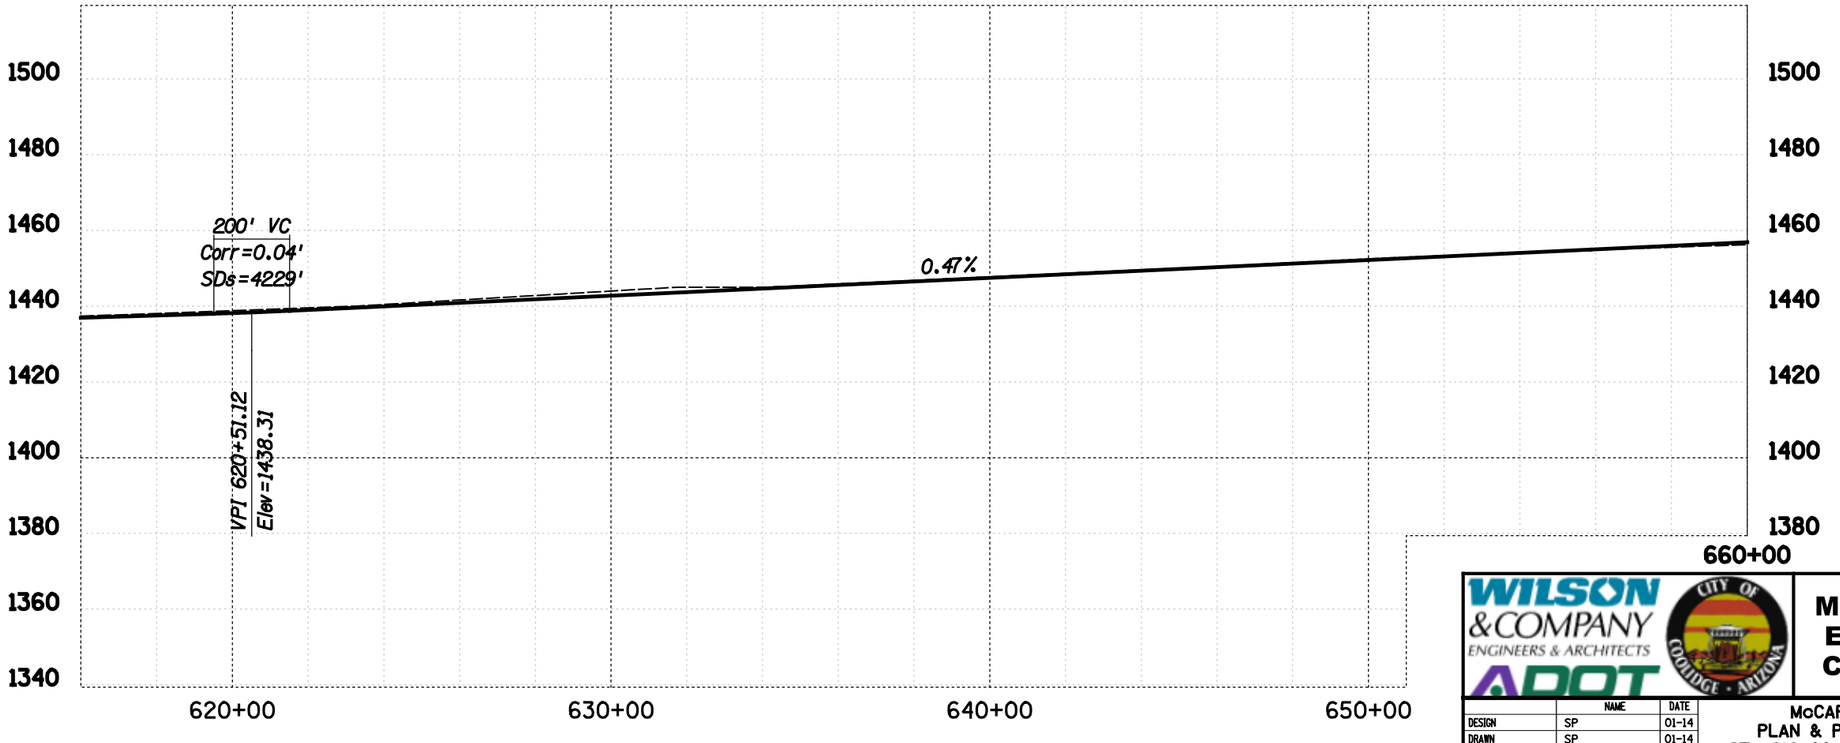

WILSON & COMPANY ENGINEERS & ARCHITECTS
ADOT
CITY OF COOLIDGE · ARIZONA

McCARTNEY ROAD & ELEVEN MILE ROAD CORRIDOR STUDIES

	NAME	DATE
DESIGN	SP	01-14
DRAWN	SP	01-14
CHECKED	ASF	01-14

McCARTNEY RD
PLAN & PROFILE PLAN
STA 616+00 TO STA 660+00


DWG NO. RD-12

___ OF ___

SURVEY NO. | FINISHED PLANS- | REVISIONS- | LOCATION- | DATE-


DATE *TIME* *FILE*

SURVEY NO. | FINISHED PLANS- | REVISIONS- | LOCATION- | DATE-

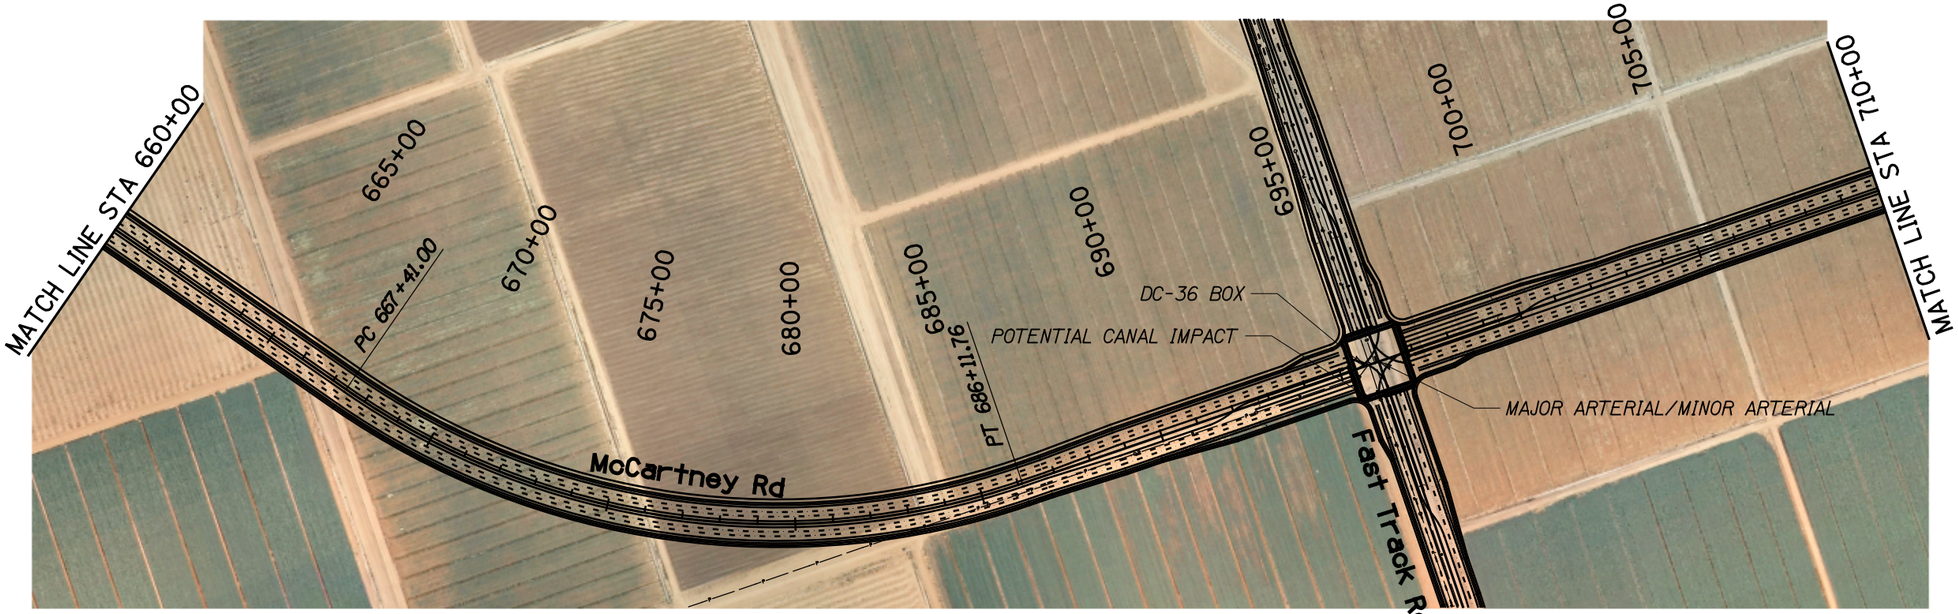



200 0 200 400
SCALE (FEET)

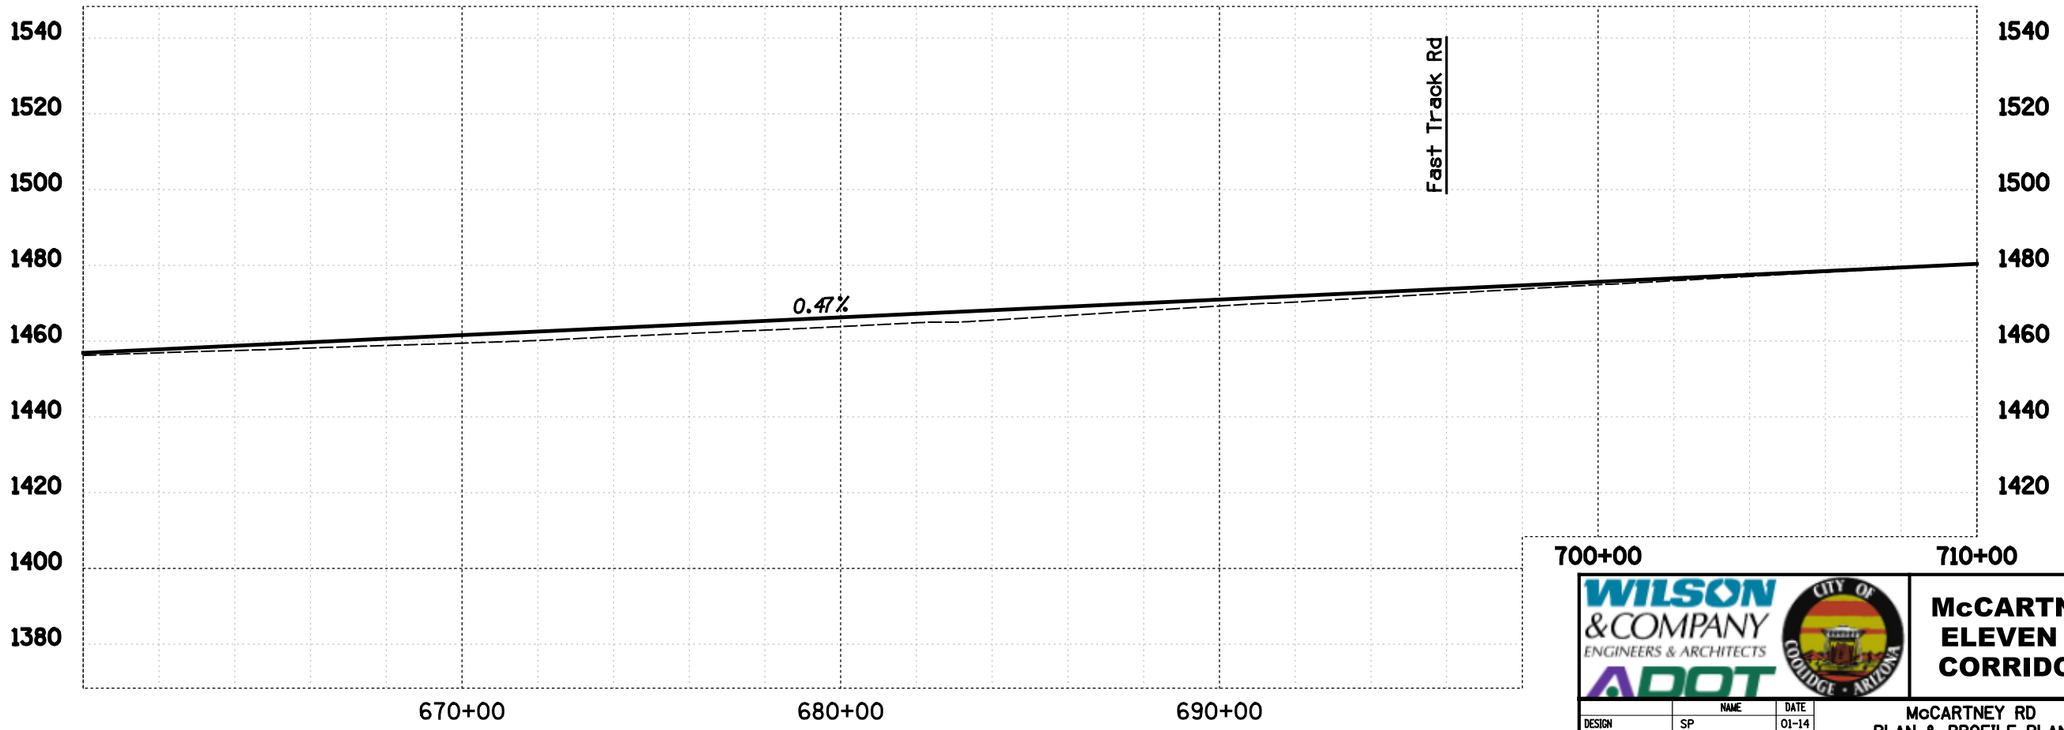

WILSON & COMPANY ENGINEERS & ARCHITECTS
ADOT
CITY OF COOLIDGE · ARIZONA


McCARTNEY ROAD & ELEVEN MILE ROAD CORRIDOR STUDIES


	NAME	DATE
DESIGN	SP	01-14
DRAWN	SP	01-14
CHECKED	ASF	01-14

McCARTNEY RD
PLAN & PROFILE PLAN
STA 660+00 TO STA 710+00

DWG NO. RD-13
___ OF ___

DATE *TIME* *FILE*

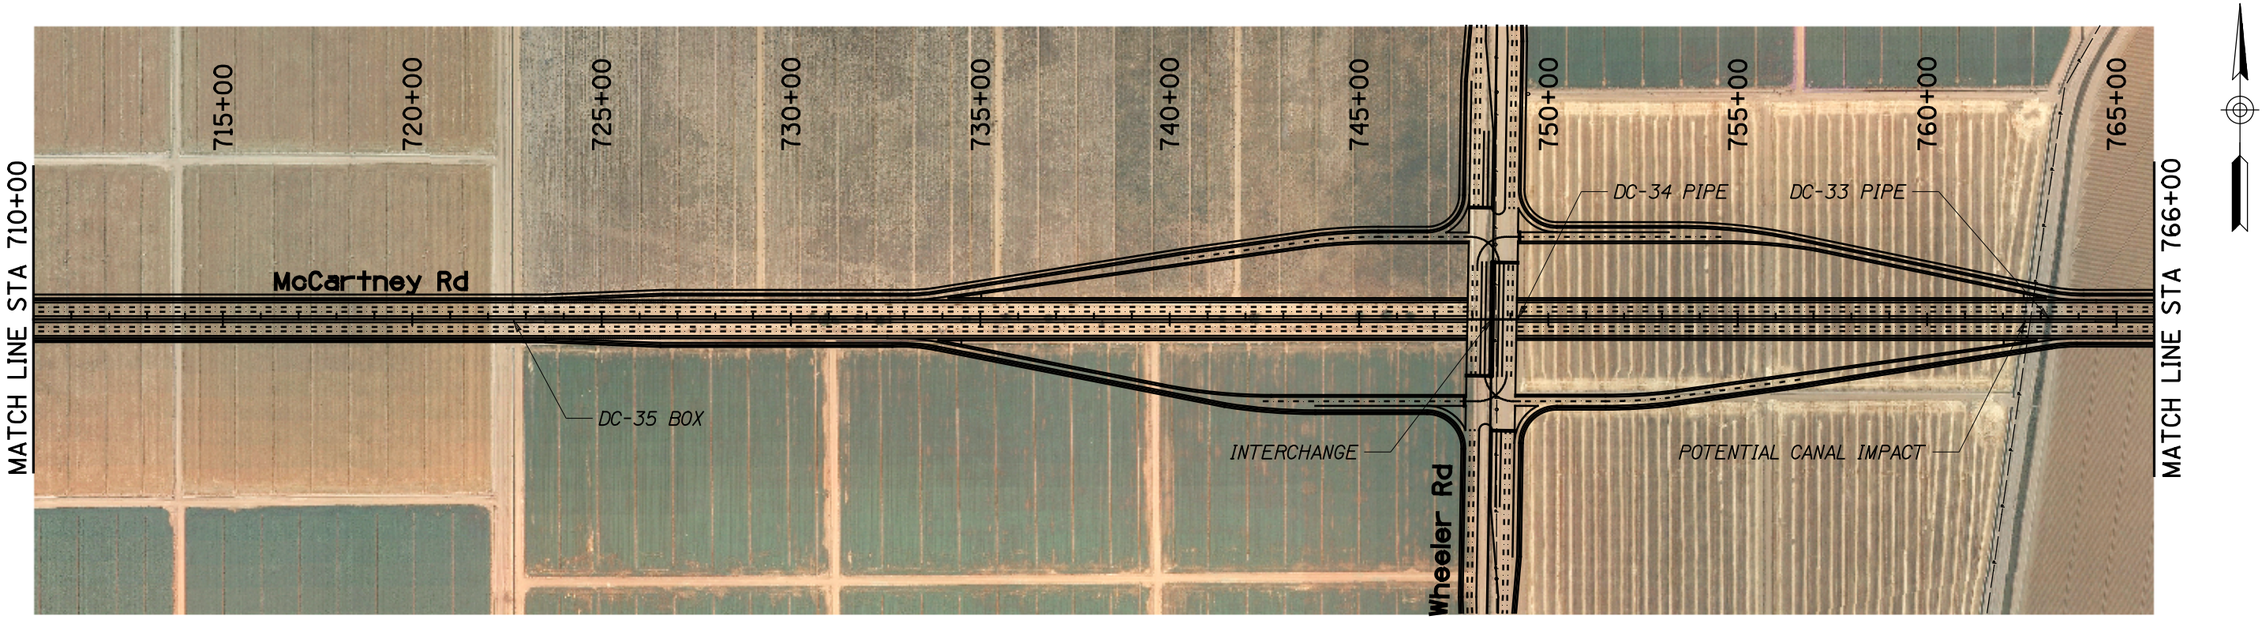

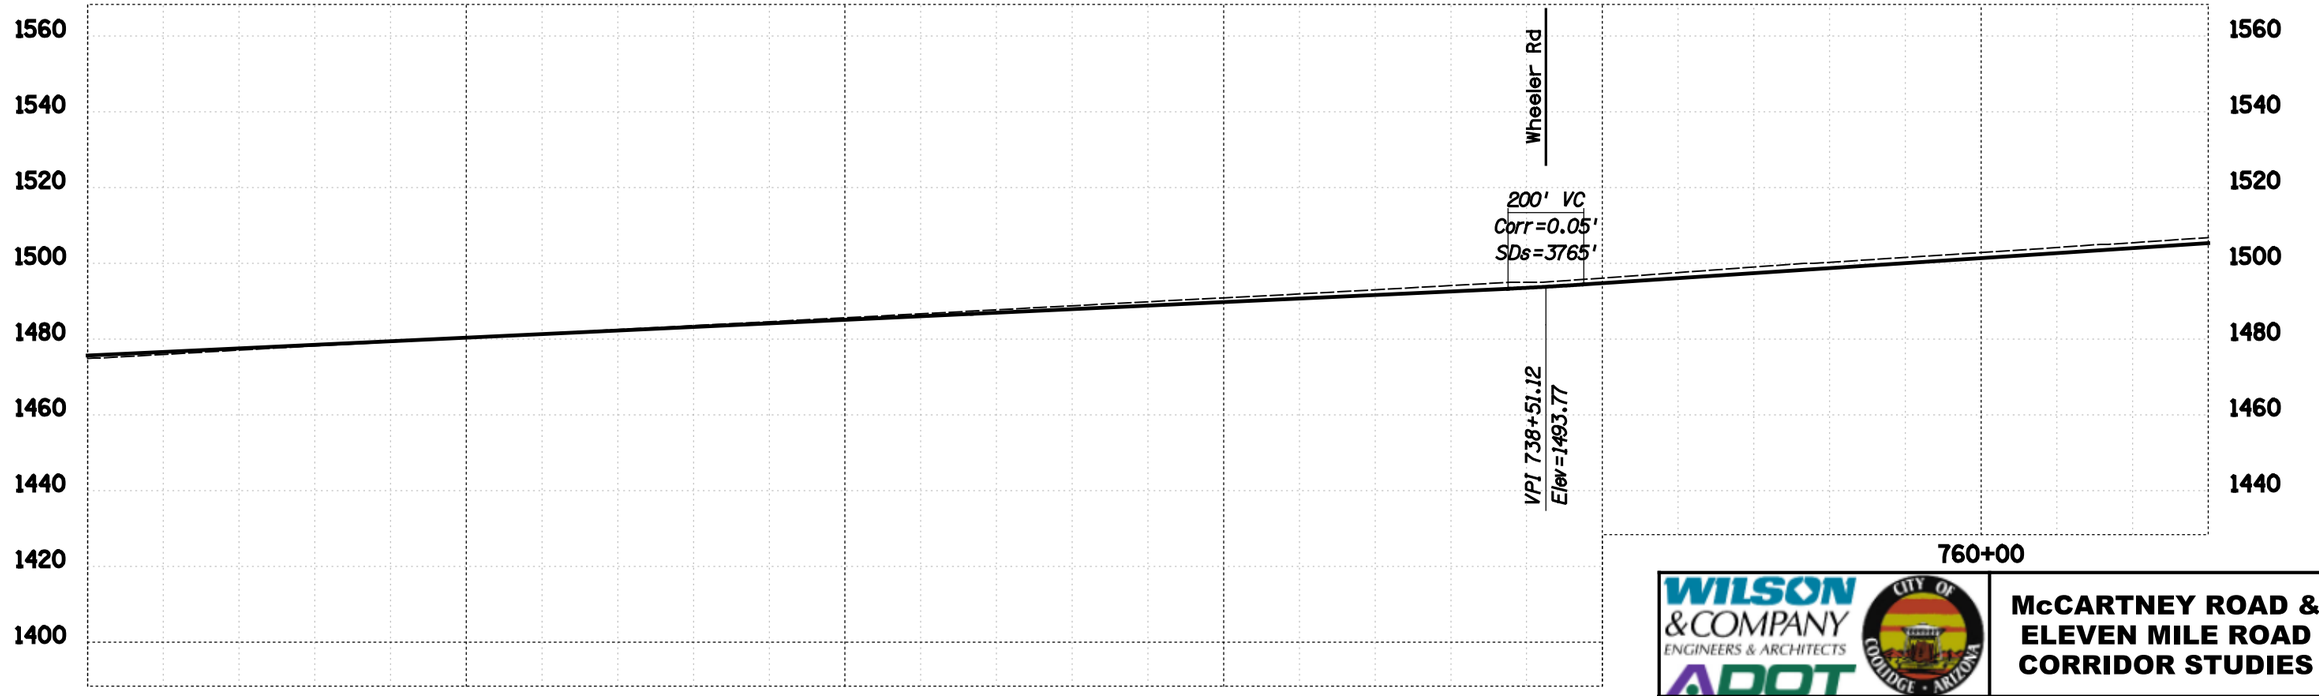

WILSON & COMPANY ENGINEERS & ARCHITECTS

ADOT

CITY OF GOODYEAR · ARIZONA

McCARTNEY ROAD & ELEVEN MILE ROAD CORRIDOR STUDIES

	NAME	DATE
DESIGN	SP	01-14
DRAWN	SP	01-14
CHECKED	ASF	01-14


McCARTNEY RD
PLAN & PROFILE PLAN
STA 710+00 TO STA 766+00

DWG NO. RD-14

___ OF ___


SURVEY NO. | FINISHED PLANS- | REVISIONS- | LOCATION- | DATE-

DATE *TIME* *FILE*

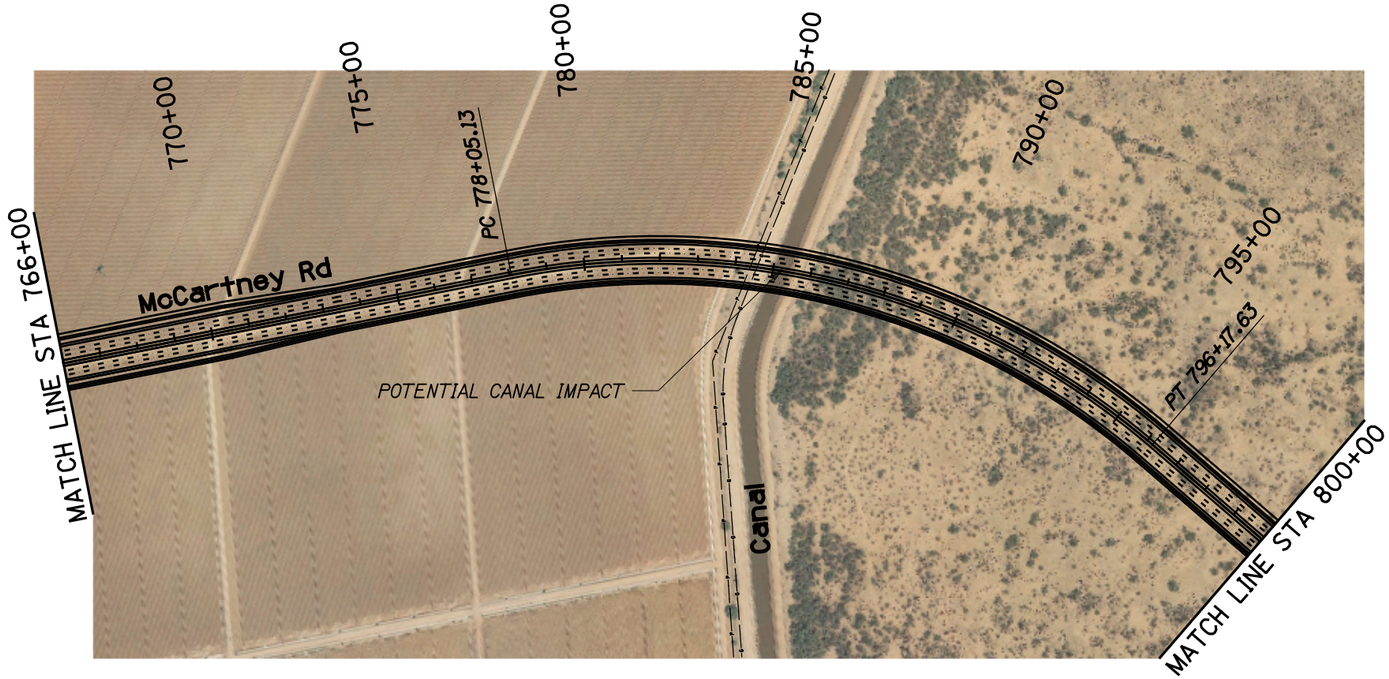



200 0 200 400
SCALE (FEET)

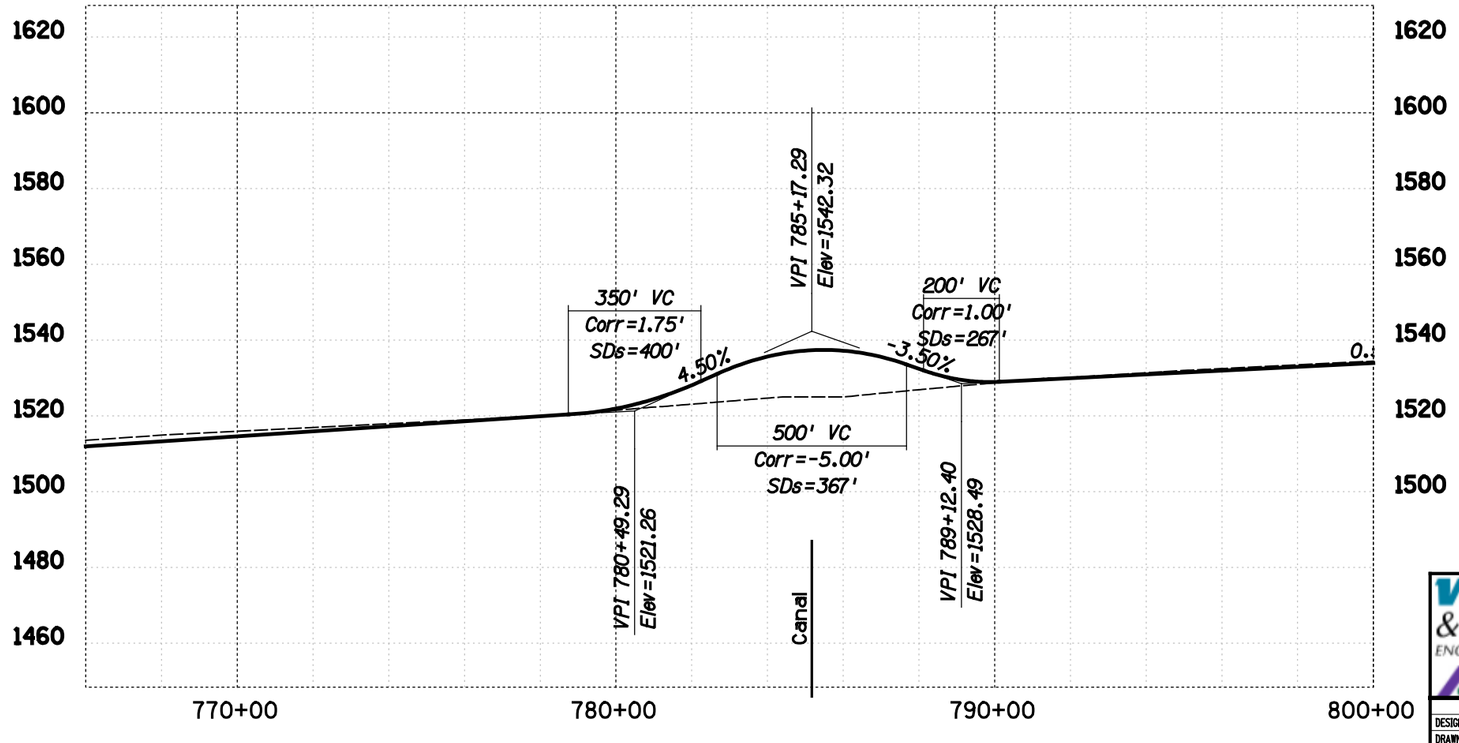

WILSON & COMPANY ENGINEERS & ARCHITECTS
ADOT
CITY OF COOLIDGE · ARIZONA

McCARTNEY ROAD & ELEVEN MILE ROAD CORRIDOR STUDIES

	NAME	DATE
DESIGN	SP	01-14
DRAWN	SP	01-14
CHECKED	ASF	01-14


McCARTNEY RD
PLAN & PROFILE PLAN
STA 766+00 TO STA 800+00

DWG NO. RD-15


____ OF ____

SURVEY NO. | FINISHED PLANS- | REVISIONS- | LOCATION- | DATE-

DATE *TIME* *FILE*

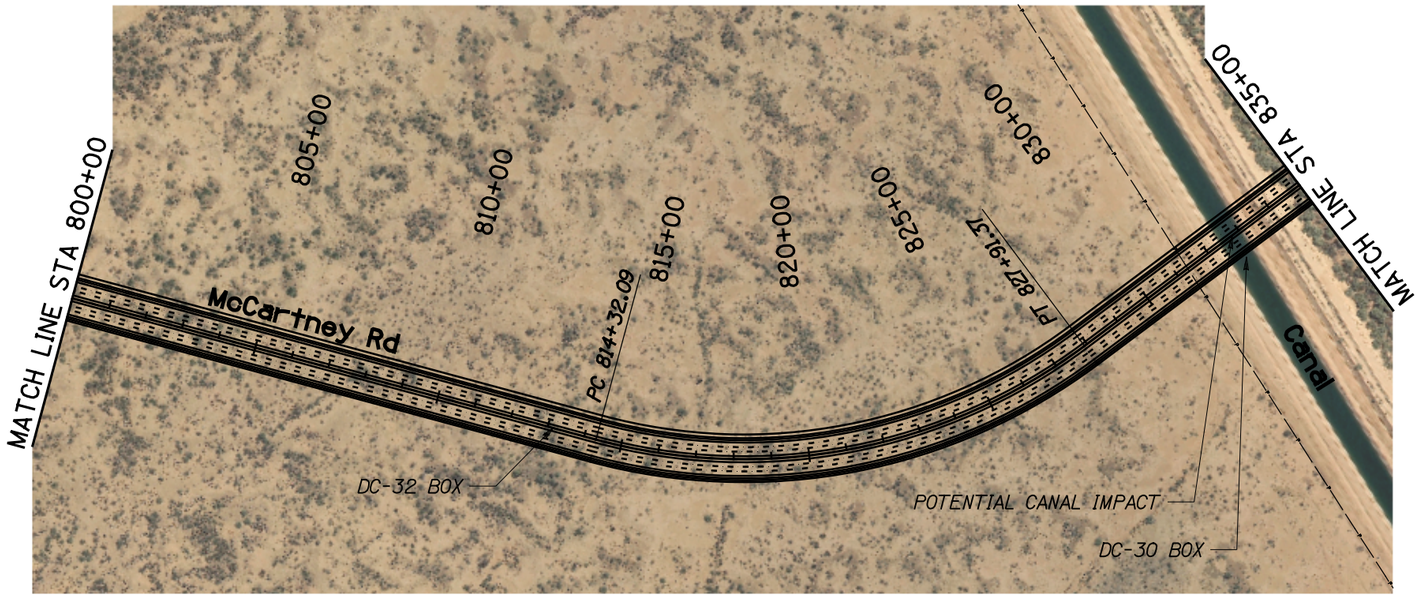

200 0 200 400
SCALE (FEET)

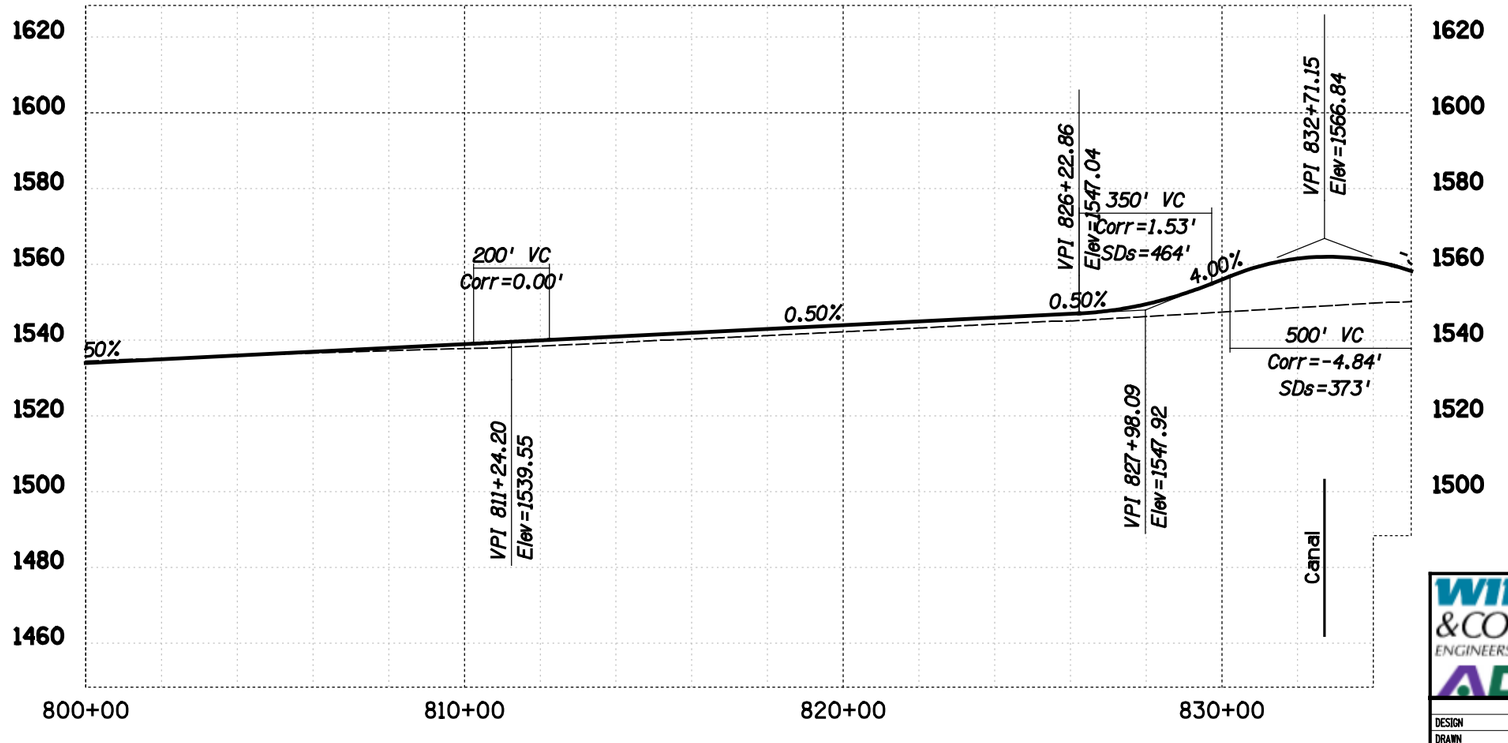

WILSON & COMPANY ENGINEERS & ARCHITECTS
ADOT
CITY OF COOLIDGE · ARIZONA

McCARTNEY ROAD & ELEVEN MILE ROAD CORRIDOR STUDIES

	NAME	DATE
DESIGN	SP	01-14
DRAWN	SP	01-14
CHECKED	ASF	01-14


McCARTNEY RD
PLAN & PROFILE PLAN
STA 800+00 TO STA 835+00


DWG NO. RD-16
___ OF ___

SURVEY NO. | FINISHED PLANS- | REVISIONS- | LOCATION- | DATE-

DATE *TIME* *FILE*

SURVEY NO. | FINISHED PLANS- | REVISIONS- | LOCATION- | DATE-

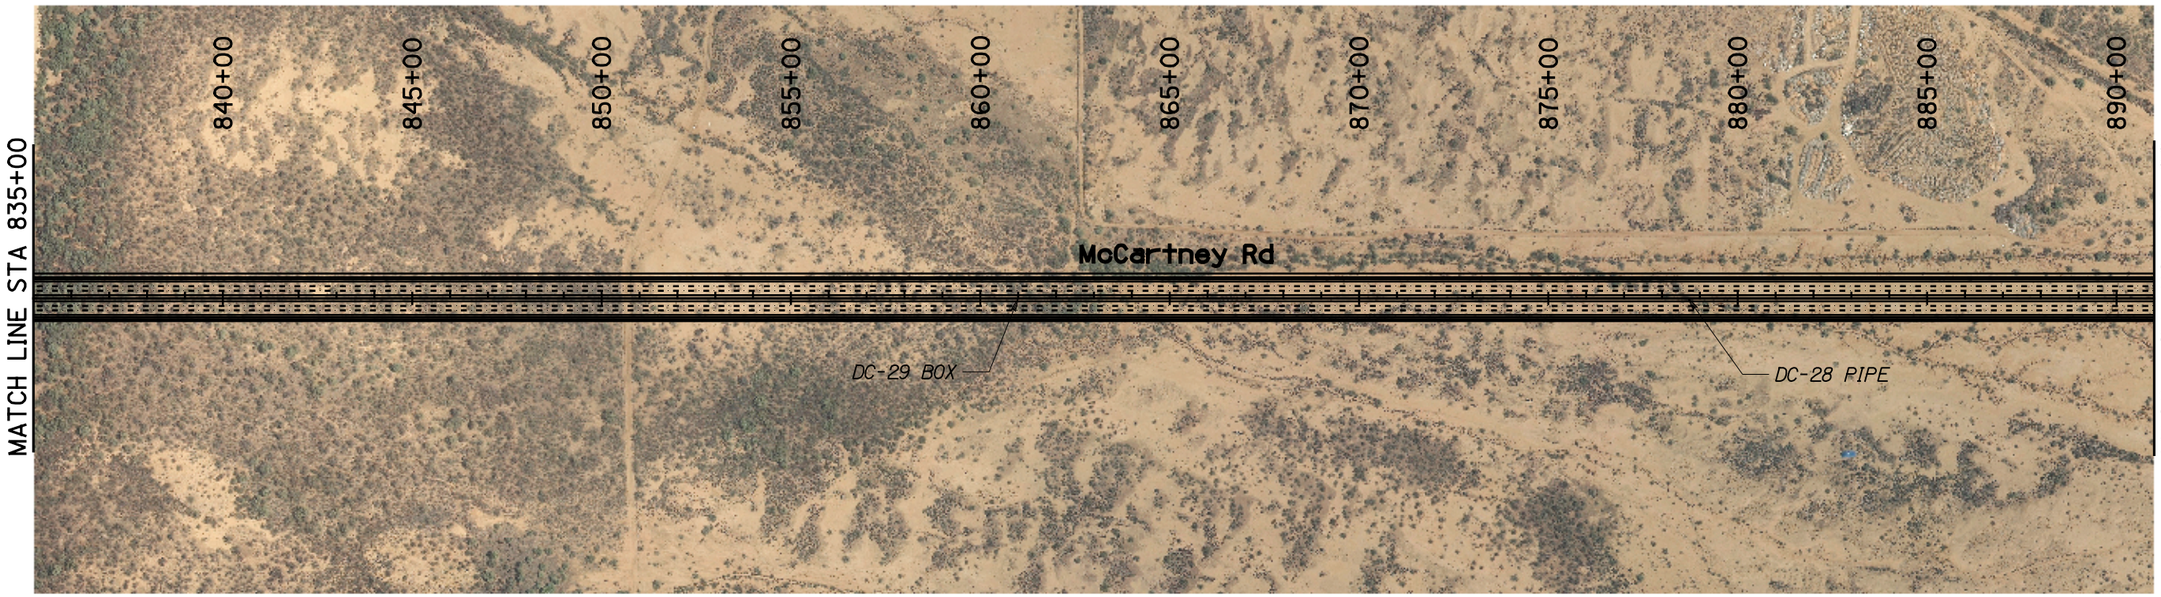

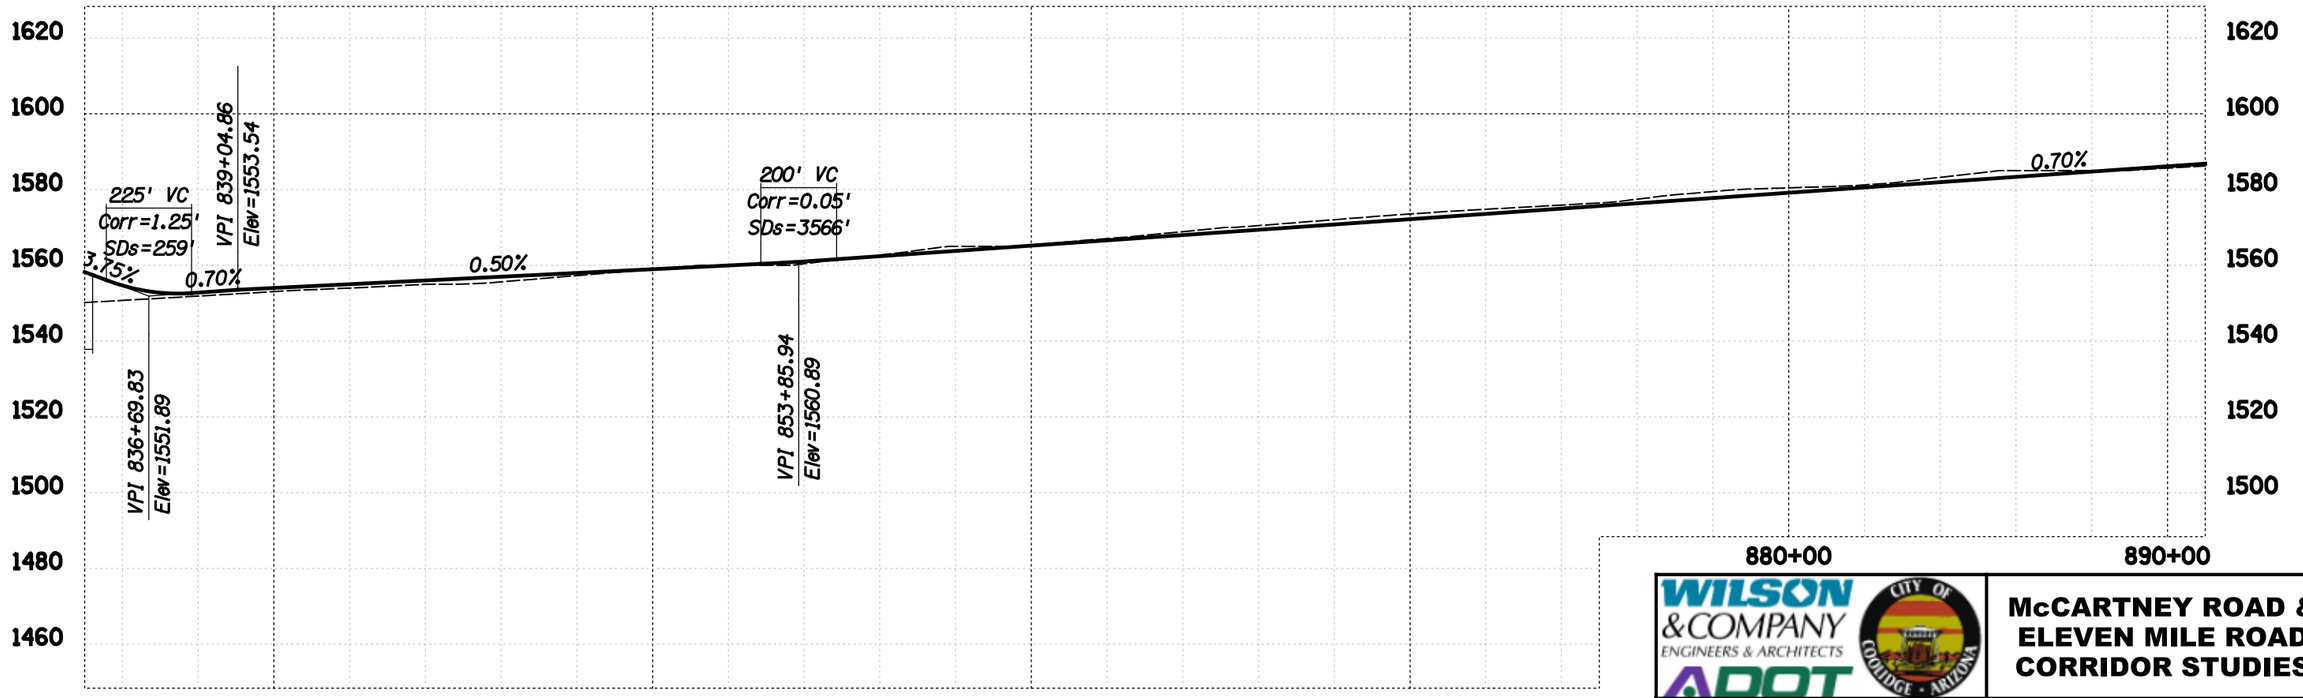

WILSON & COMPANY ENGINEERS & ARCHITECTS

ADOT

CITY OF COOLIDGE · ARIZONA

McCARTNEY ROAD & ELEVEN MILE ROAD CORRIDOR STUDIES

	NAME	DATE
DESIGN	SP	01-14
DRAWN	SP	01-14
CHECKED	ASF	01-14


McCARTNEY RD
PLAN & PROFILE PLAN
STA 835+00 TO STA 891+00


DWG NO. RD-17

____ OF ____

$DATE$ $TIME$ $FILE$

SURVEY NO. | FINISHED PLANS- | REVISIONS- | LOCATION- | DATE-

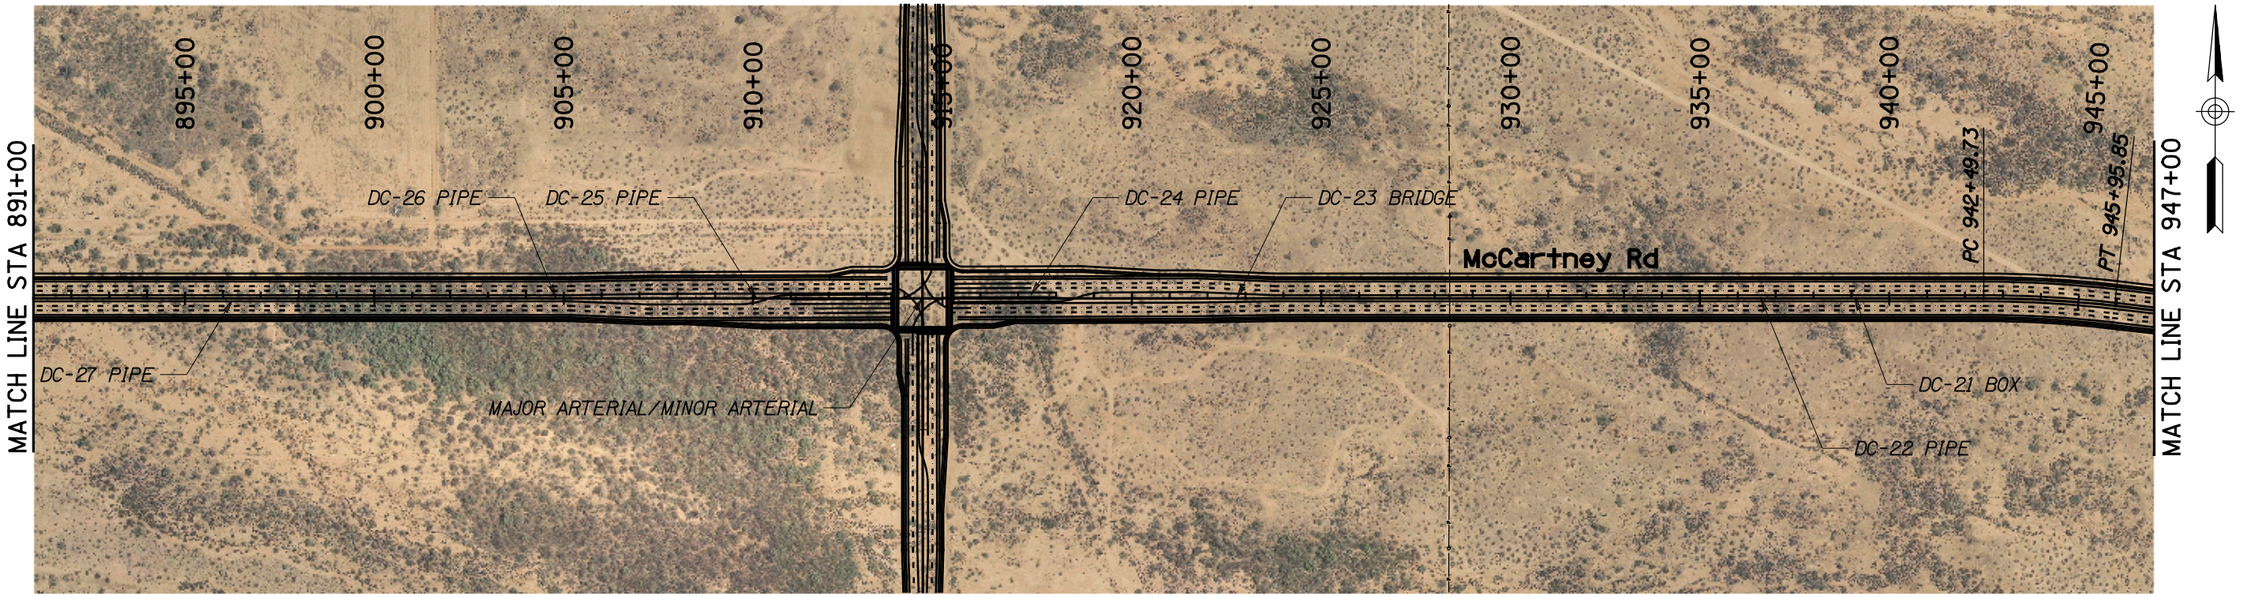

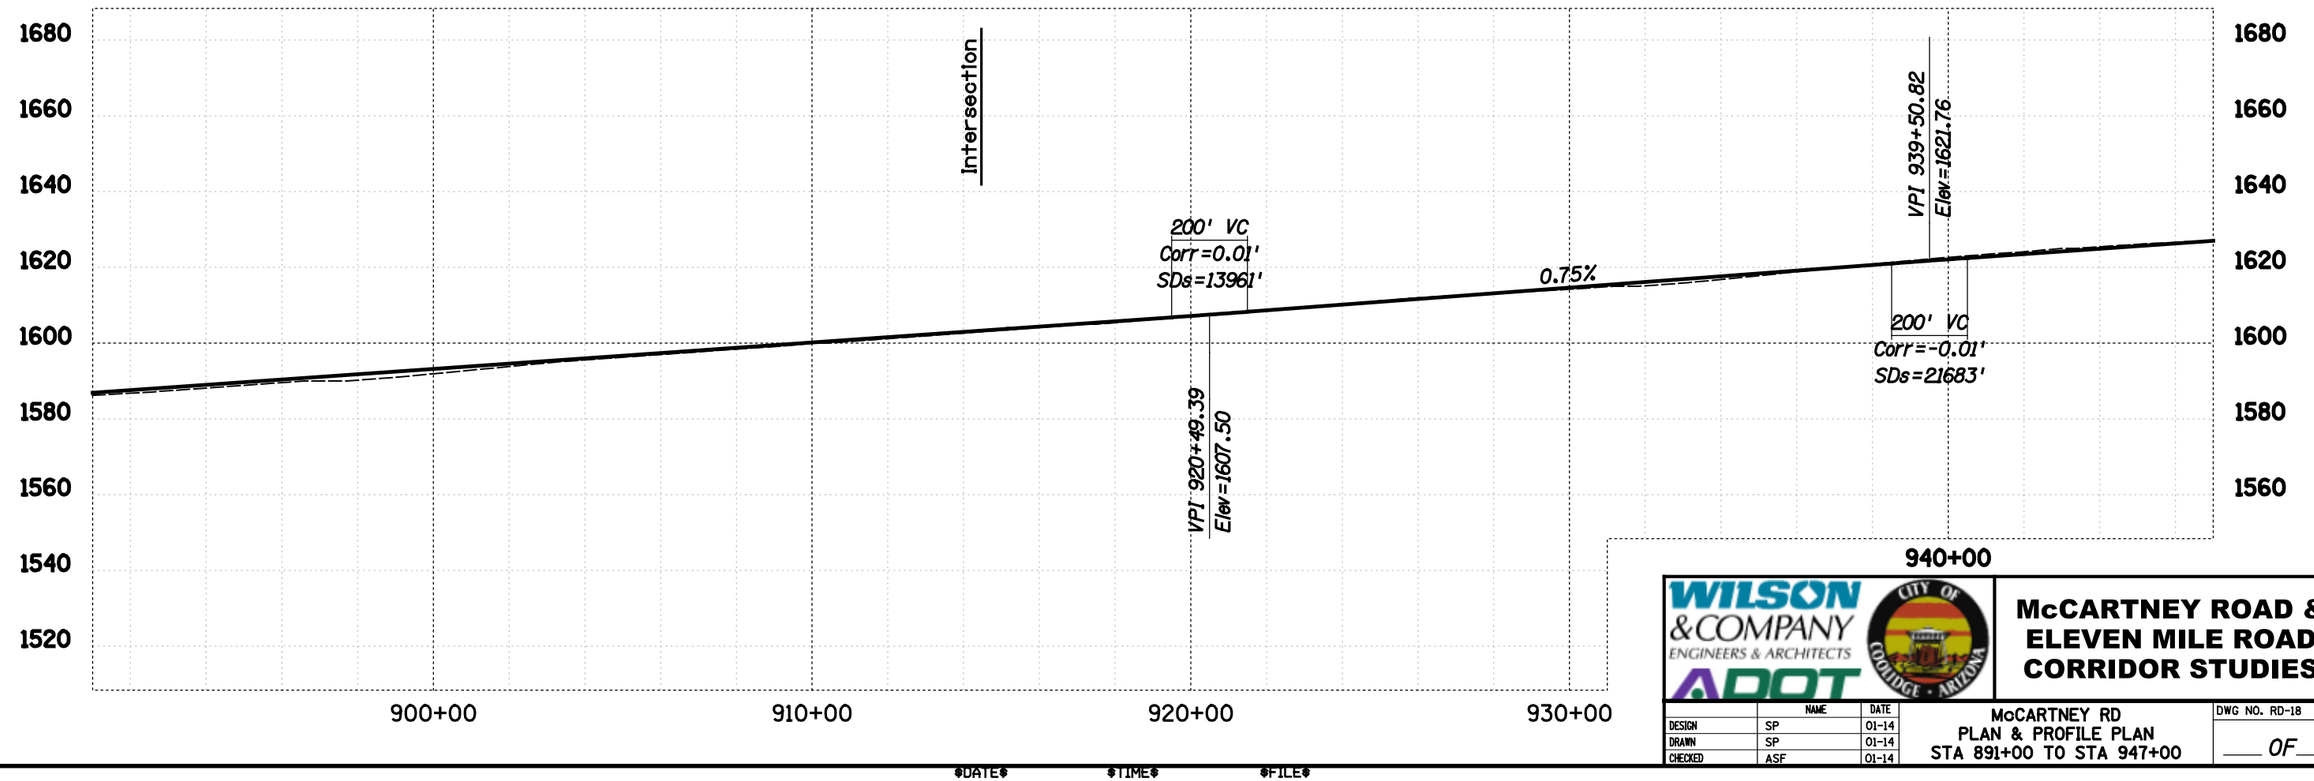

WILSON & COMPANY ENGINEERS & ARCHITECTS
ADOT
CITY OF COOLIDGE · ARIZONA

McCARTNEY ROAD & ELEVEN MILE ROAD CORRIDOR STUDIES

	NAME	DATE
DESIGN	SP	01-14
DRAWN	SP	01-14
CHECKED	ASF	01-14


McCARTNEY RD
PLAN & PROFILE PLAN
STA 891+00 TO STA 947+00


DWG NO. RD-18

____ OF ____

DATE *TIME* *FILE*

SURVEY NO. | FINISHED PLANS- | REVISIONS- | LOCATION- | DATE-

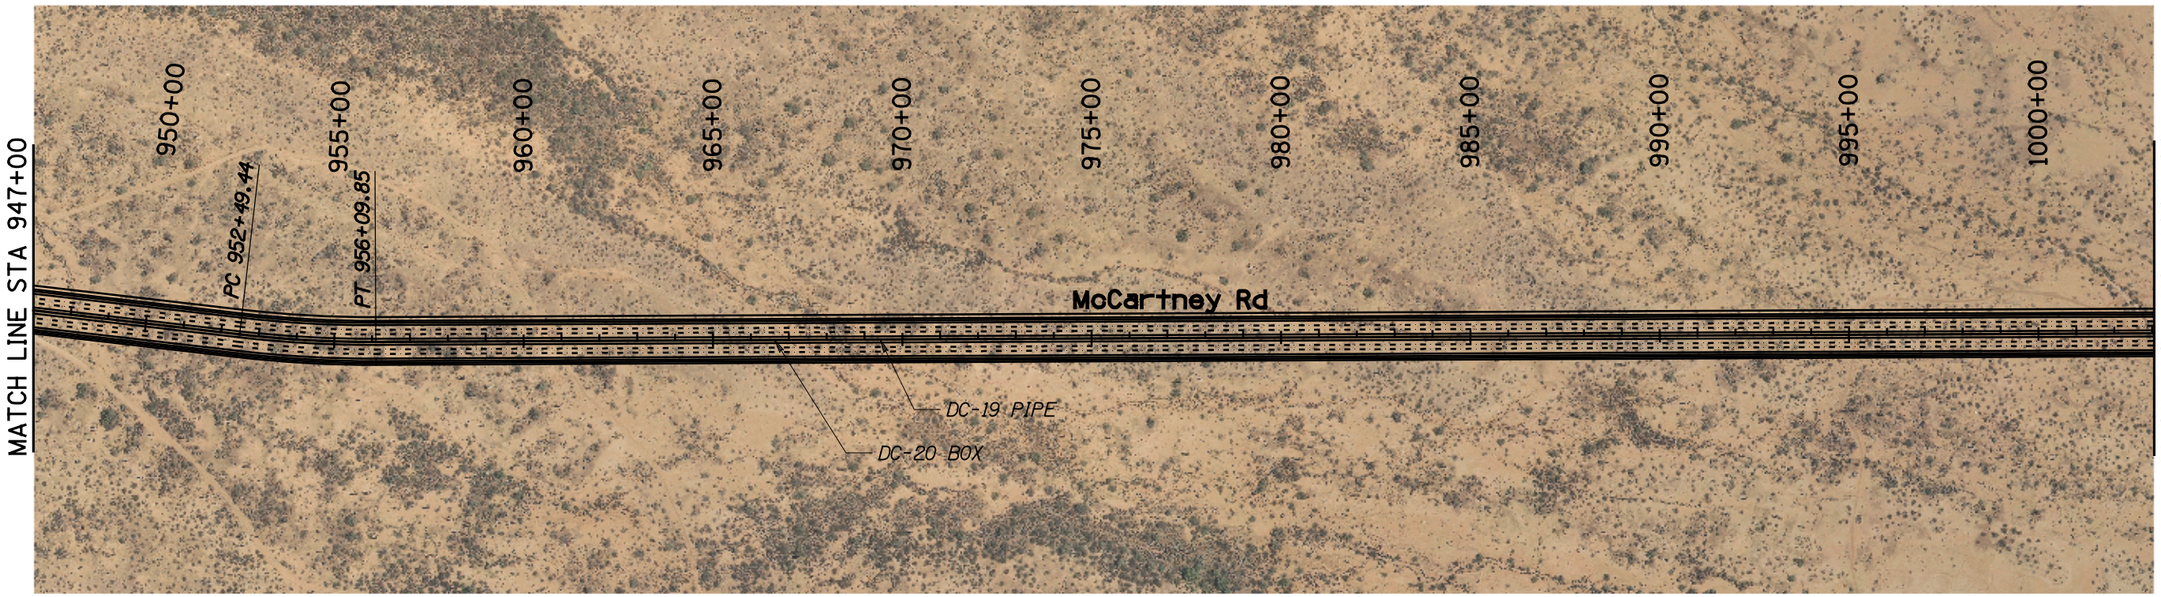

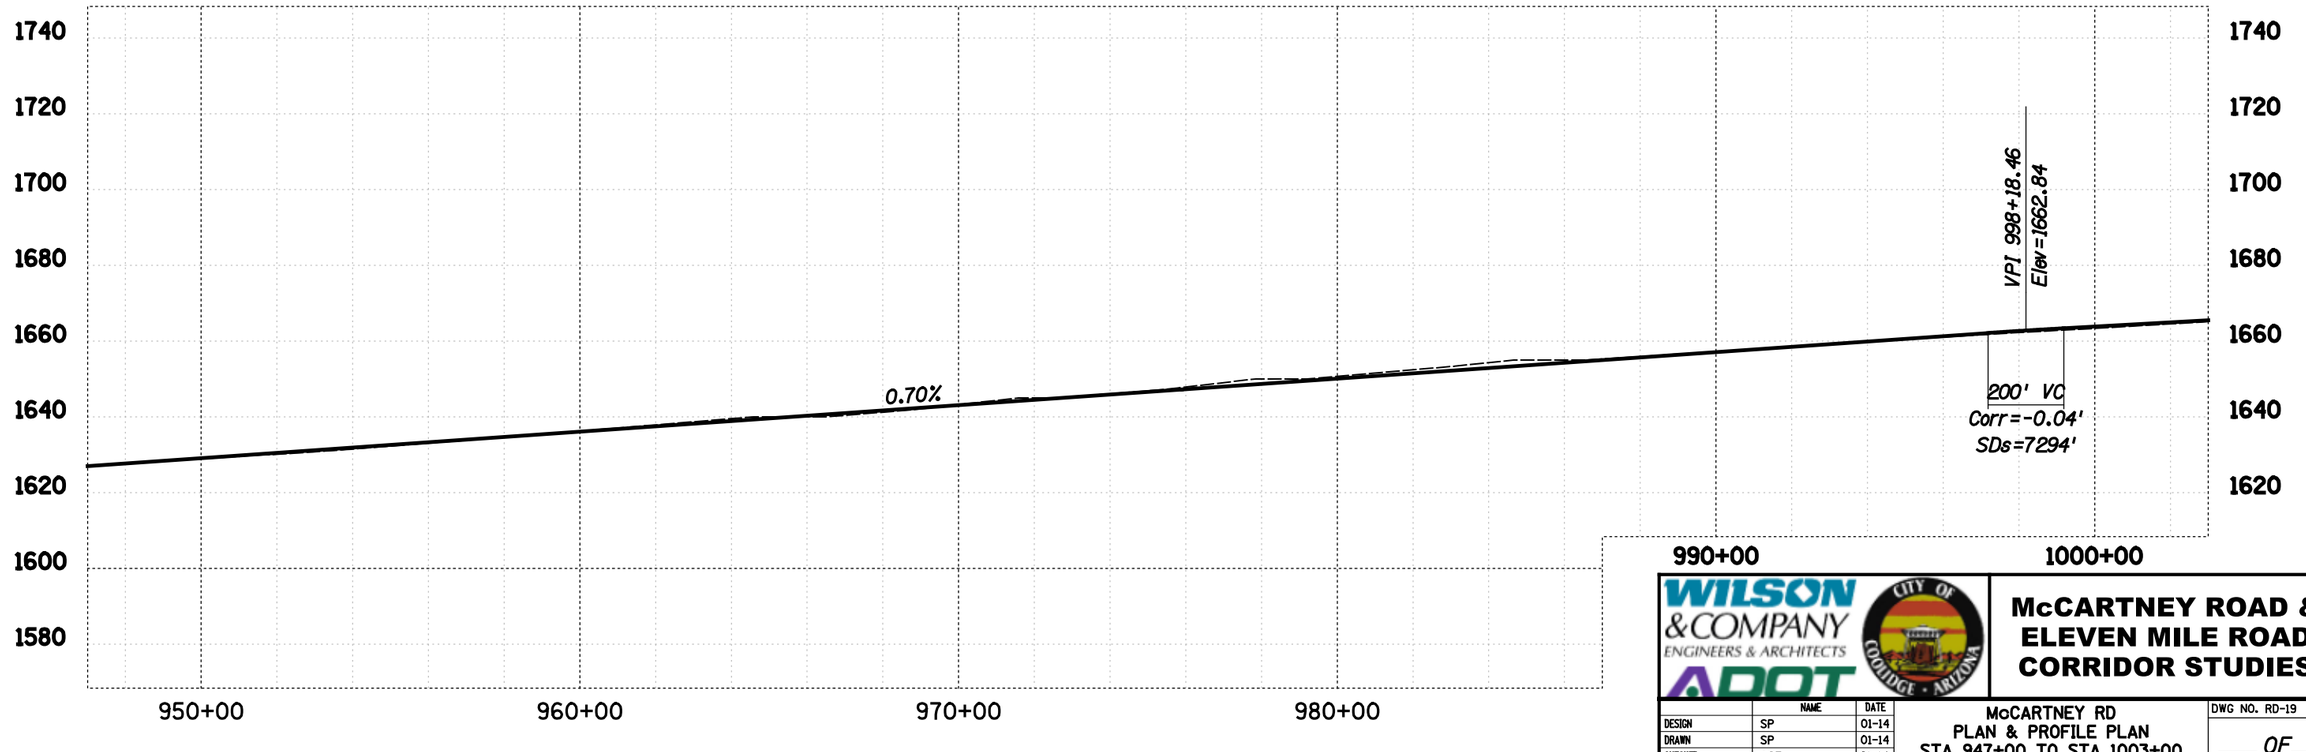

WILSON & COMPANY ENGINEERS & ARCHITECTS

ADOT

CITY OF COOLIDGE · ARIZONA

McCARTNEY ROAD & ELEVEN MILE ROAD CORRIDOR STUDIES

	NAME	DATE
DESIGN	SP	01-14
DRAWN	SP	01-14
CHECKED	ASF	01-14


McCARTNEY RD
PLAN & PROFILE PLAN
STA 947+00 TO STA 1003+00


DWG NO. RD-19

____ OF ____

DATE *TIME* *FILE*

DATE- | LOCATION- | REVISIONS- | FINISHED PLANS- | SURVEY NO.

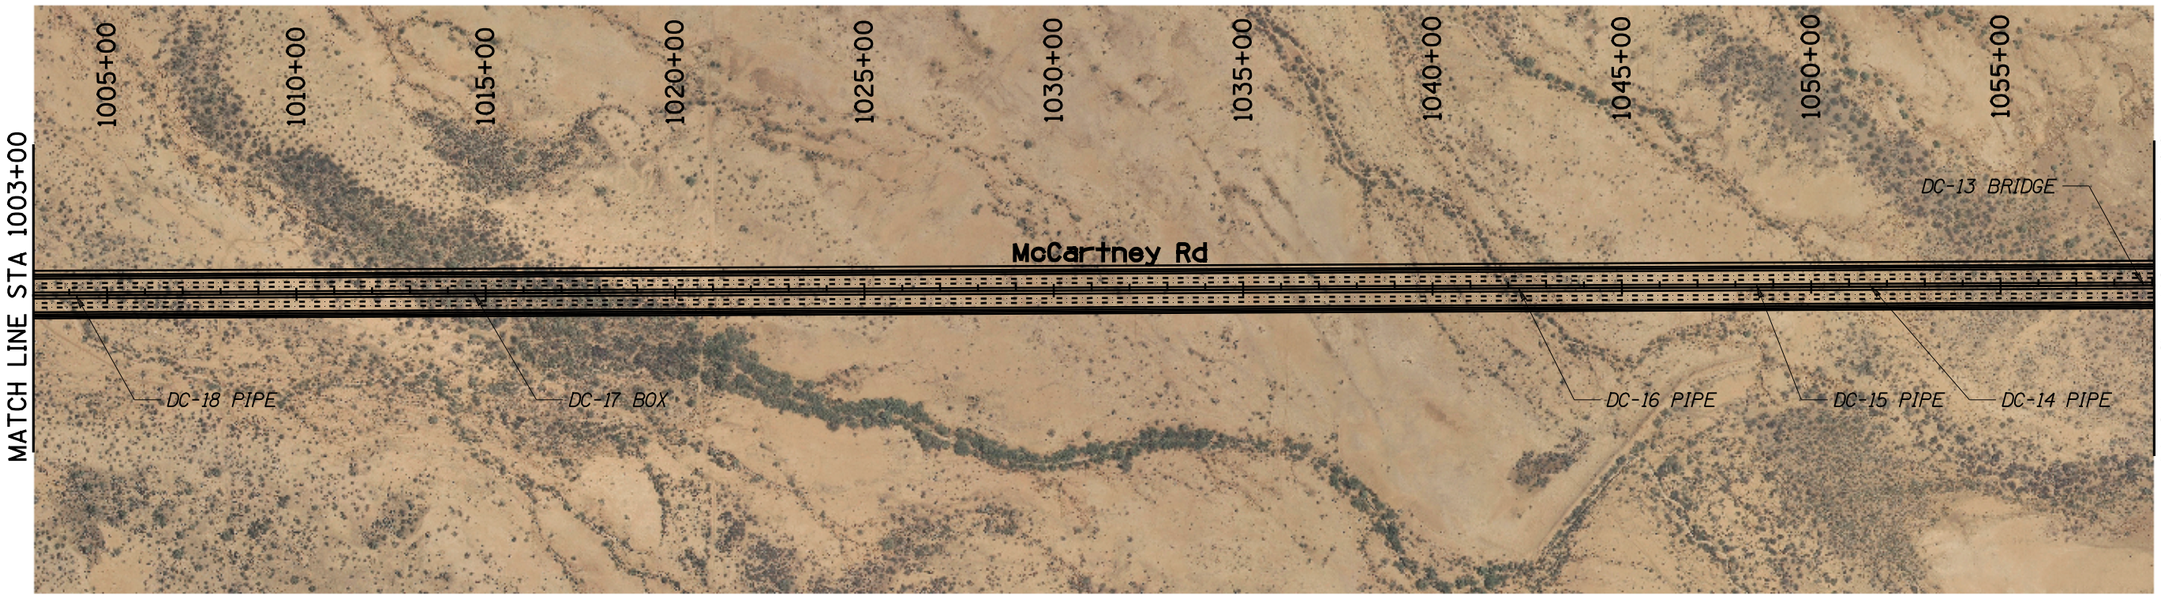

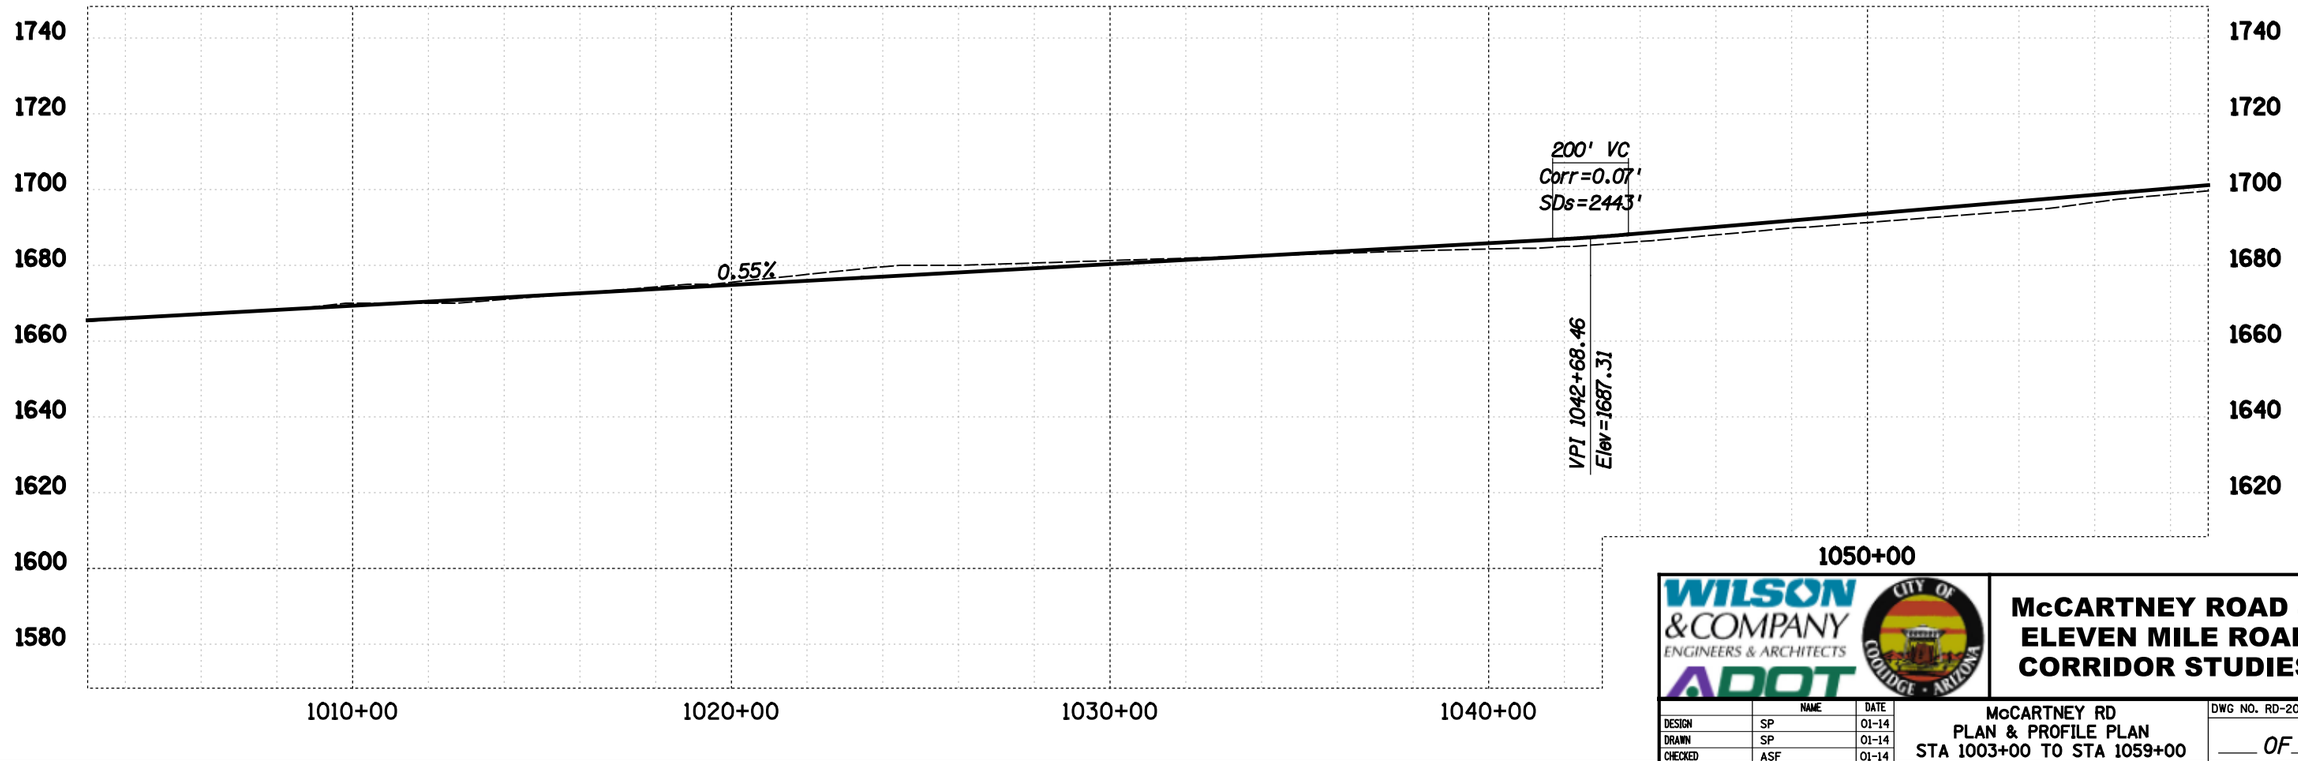

WILSON & COMPANY ENGINEERS & ARCHITECTS

ADOT

CITY OF COOLIDGE · ARIZONA

McCARTNEY ROAD & ELEVEN MILE ROAD CORRIDOR STUDIES

	NAME	DATE
DESIGN	SP	01-14
DRAWN	SP	01-14
CHECKED	ASF	01-14


McCARTNEY RD
PLAN & PROFILE PLAN
STA 1003+00 TO STA 1059+00


DWG NO. RD-20

____ OF ____

DATE *TIME* *FILE*

SURVEY NO. | FINISHED PLANS- | REVISIONS- | LOCATION- | DATE-

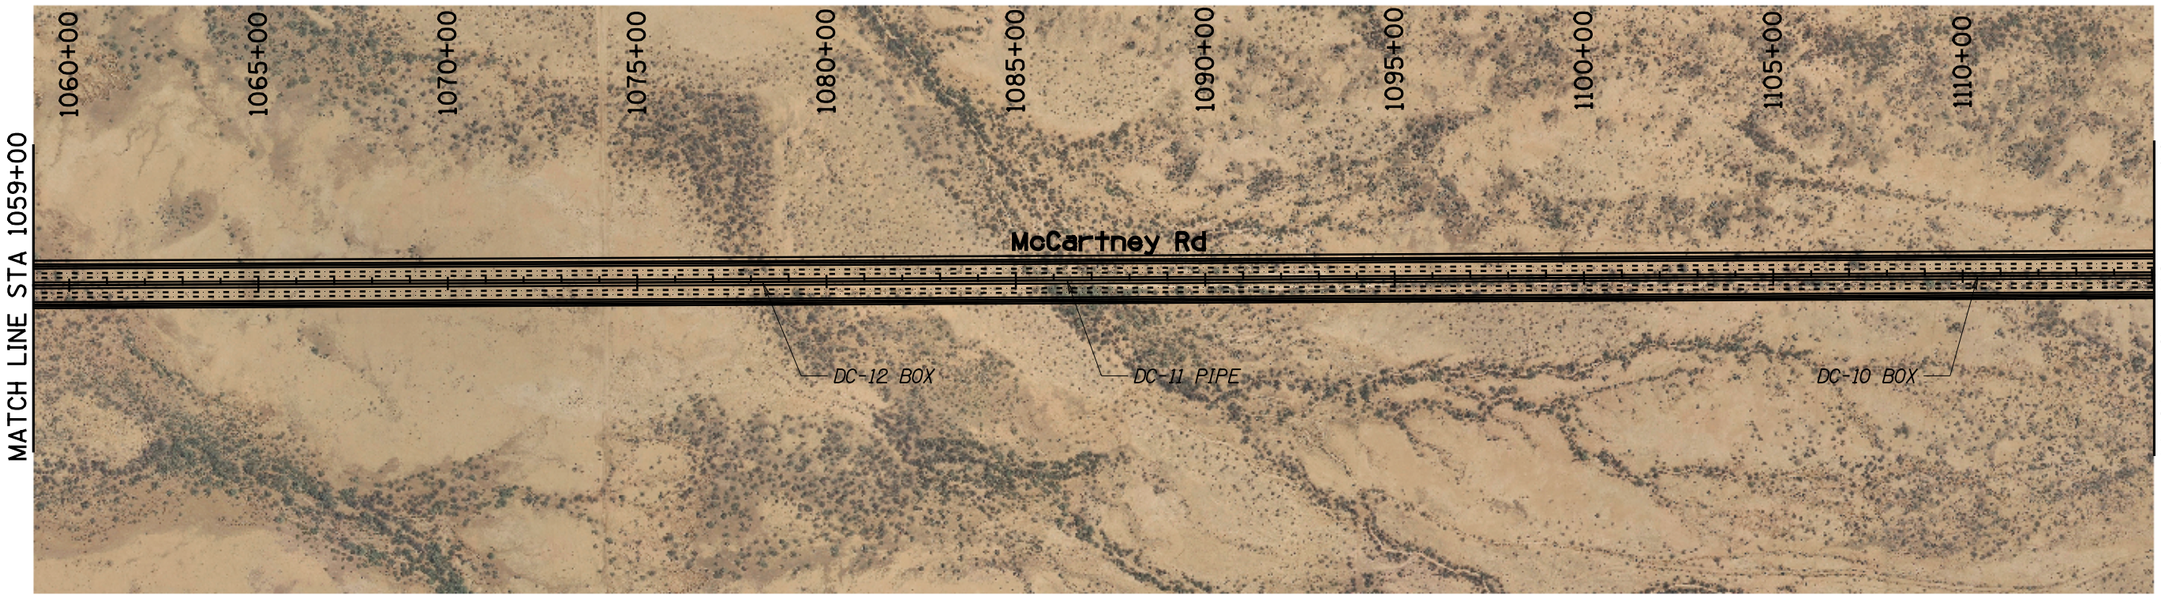

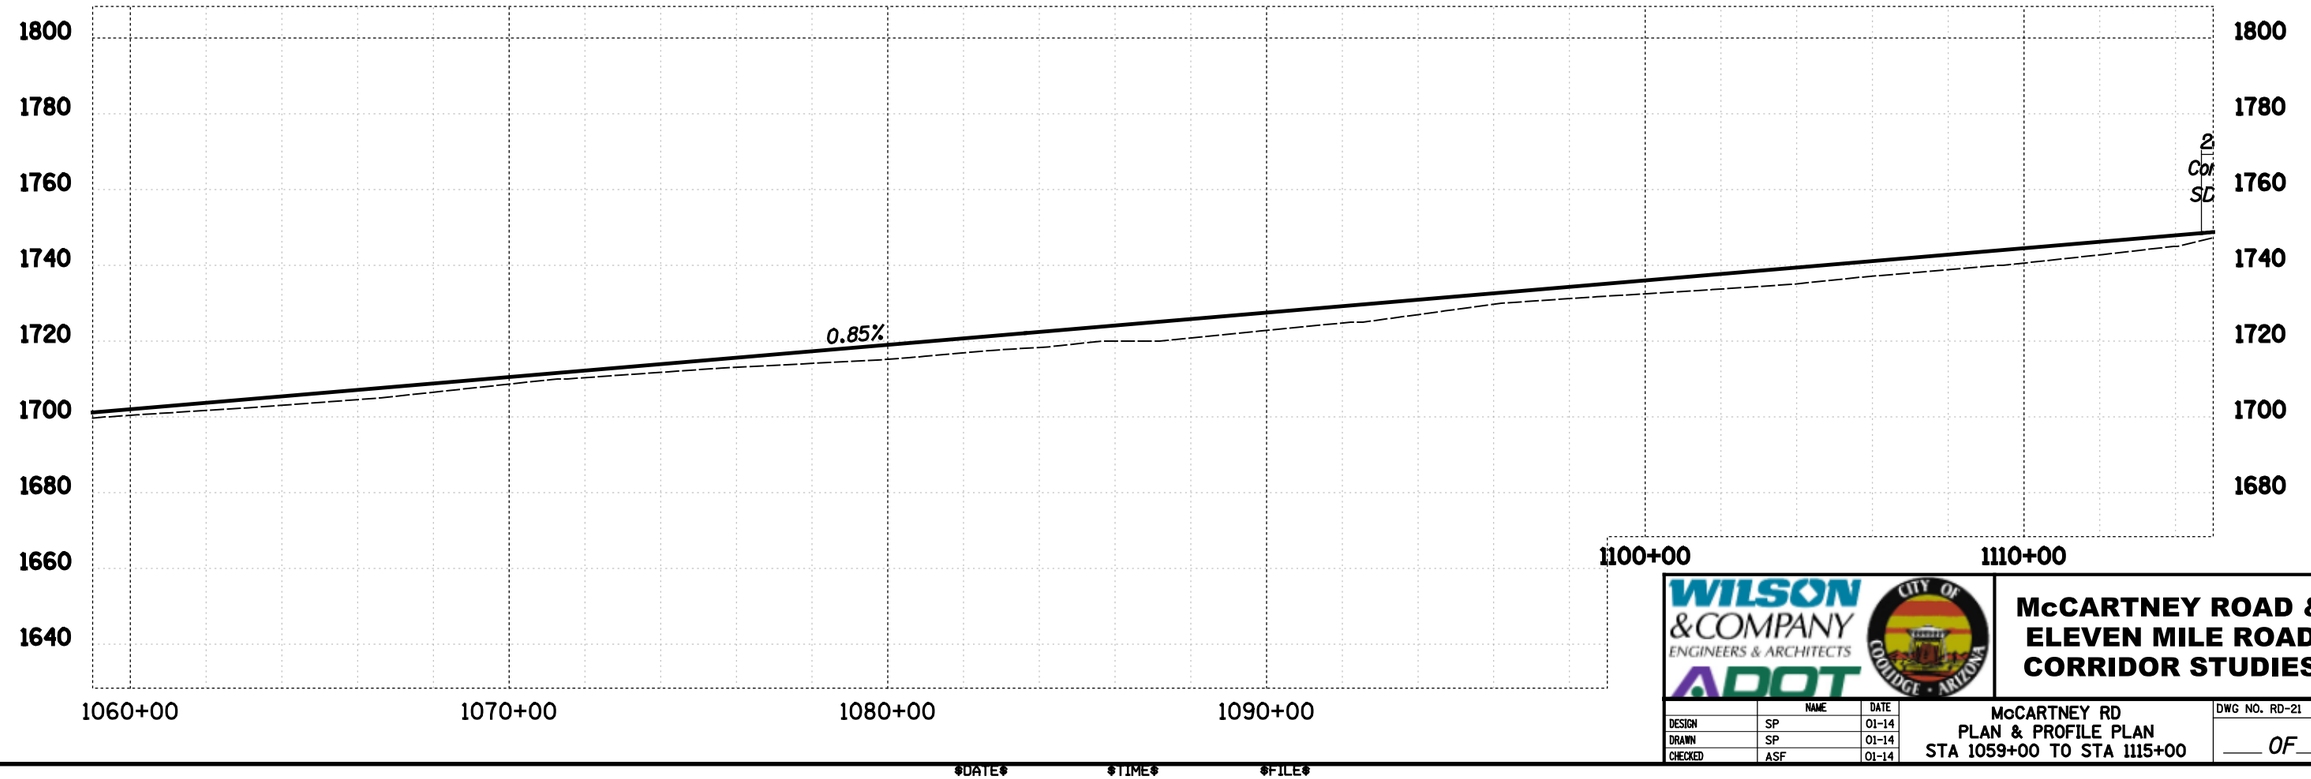

WILSON & COMPANY ENGINEERS & ARCHITECTS
ADOT
CITY OF COOLIDGE · ARIZONA

McCARTNEY ROAD & ELEVEN MILE ROAD CORRIDOR STUDIES

	NAME	DATE
DESIGN	SP	01-14
DRAWN	SP	01-14
CHECKED	ASF	01-14


McCARTNEY RD
PLAN & PROFILE PLAN
STA 1059+00 TO STA 1115+00


DWG NO. RD-21

____ OF ____

DATE *TIME* *FILE*

SURVEY NO. | FINISHED PLANS- | REVISIONS- | LOCATION- | DATE-

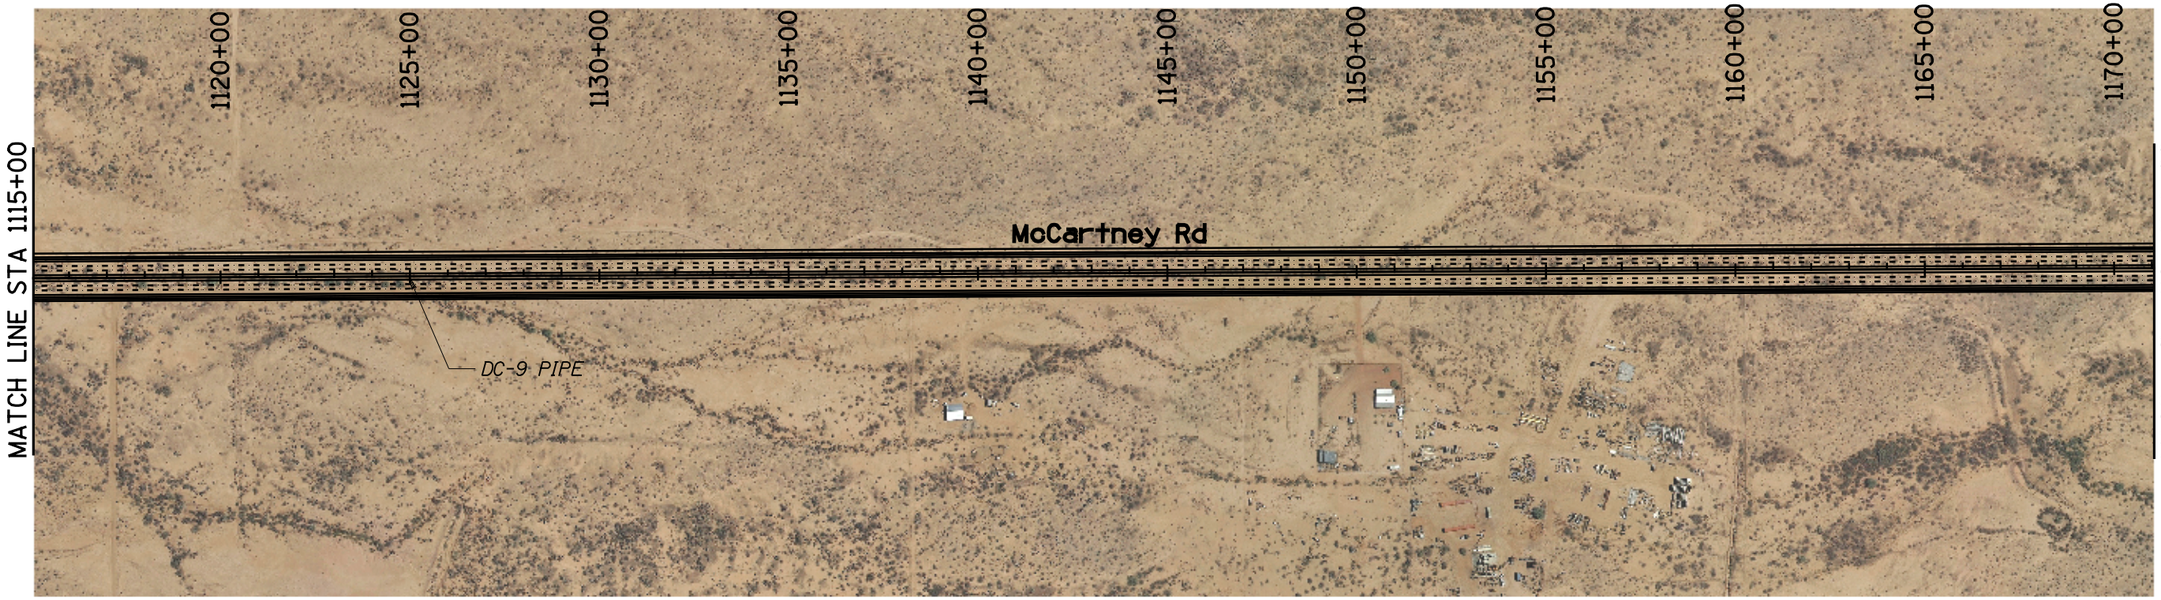

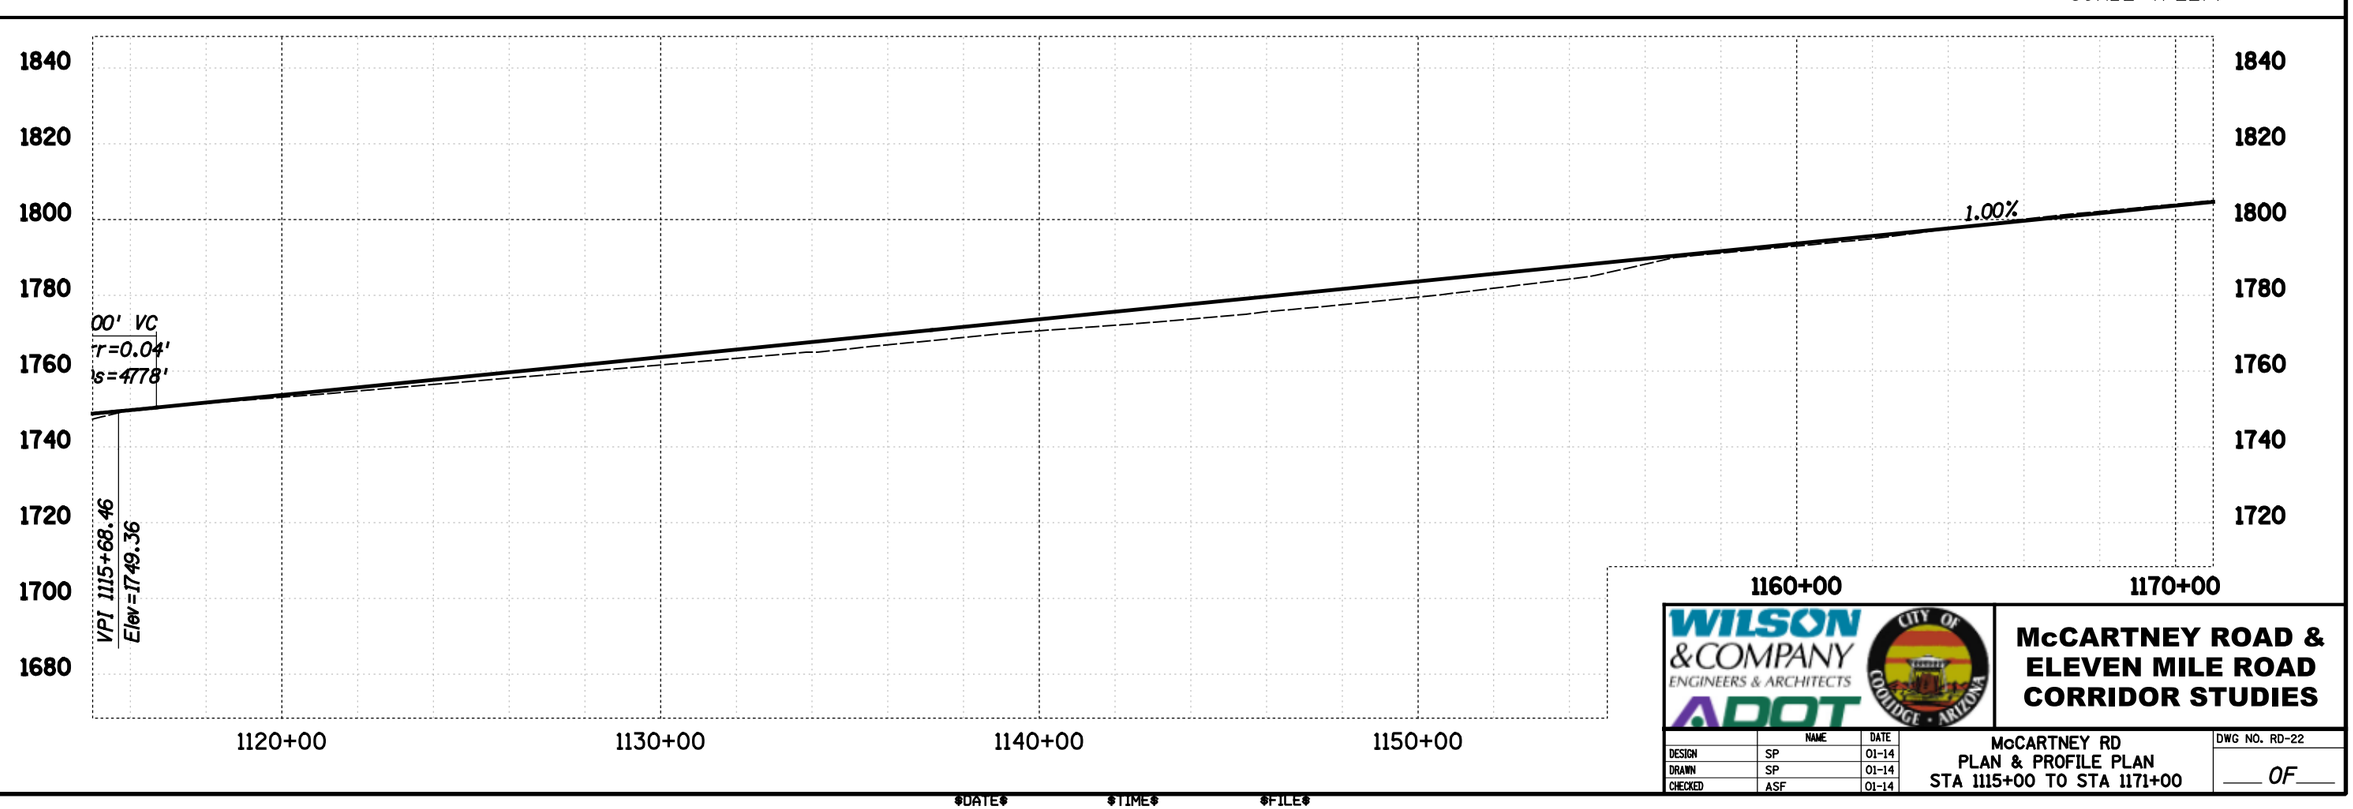

WILSON & COMPANY ENGINEERS & ARCHITECTS

ADOT

CITY OF COOLIDGE · ARIZONA

McCARTNEY ROAD & ELEVEN MILE ROAD CORRIDOR STUDIES

	NAME	DATE
DESIGN	SP	01-14
DRAWN	SP	01-14
CHECKED	ASF	01-14


McCARTNEY RD
PLAN & PROFILE PLAN
STA 1115+00 TO STA 1171+00


DWG NO. RD-22

____ OF ____

DATE *TIME* *FILE*

SURVEY NO. | FINISHED PLANS- | REVISIONS- | LOCATION- | DATE-

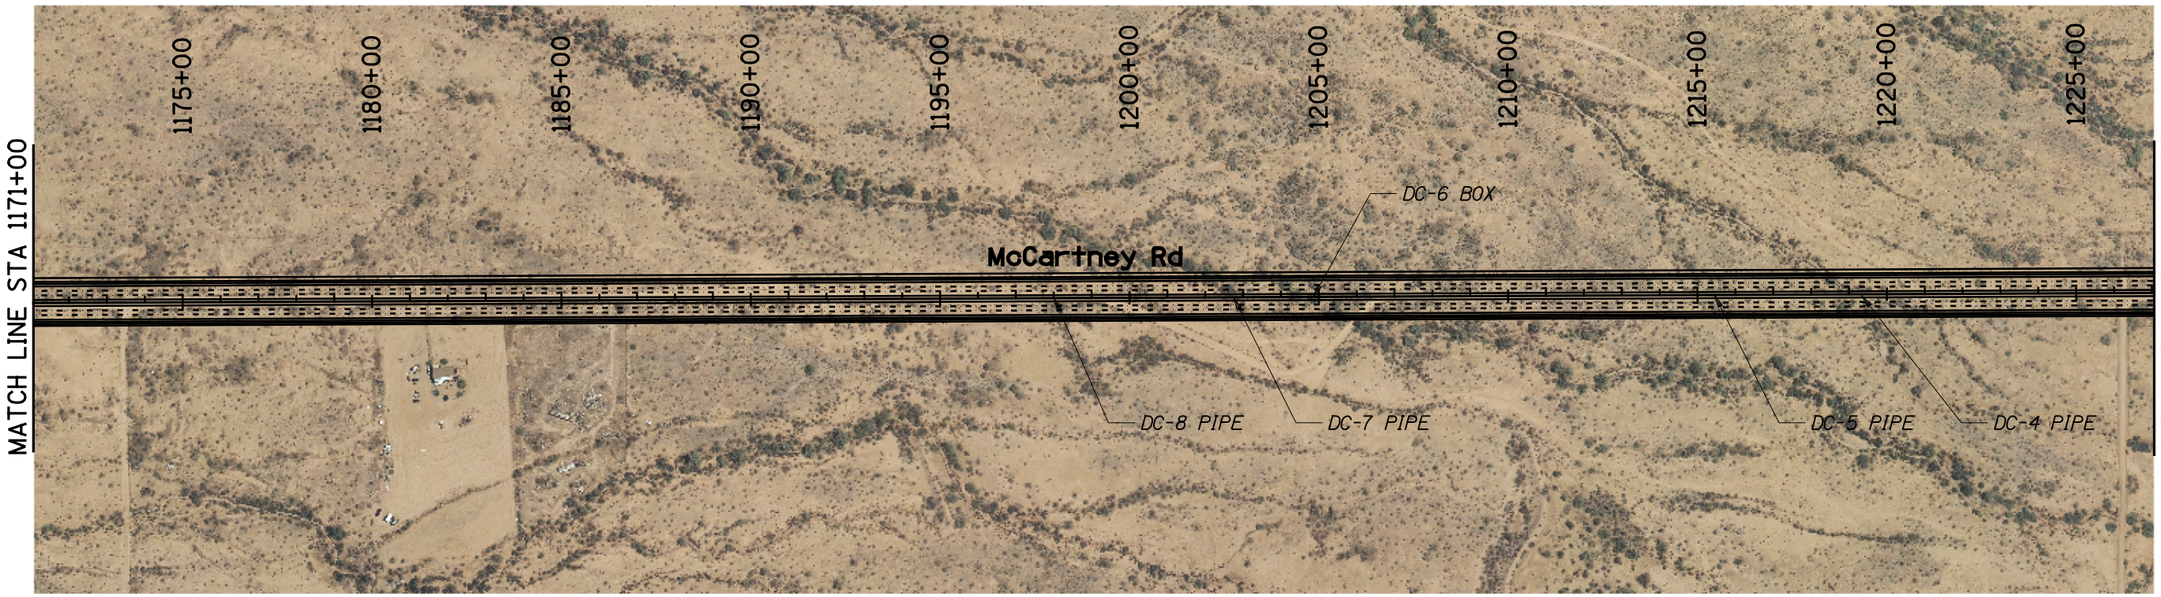

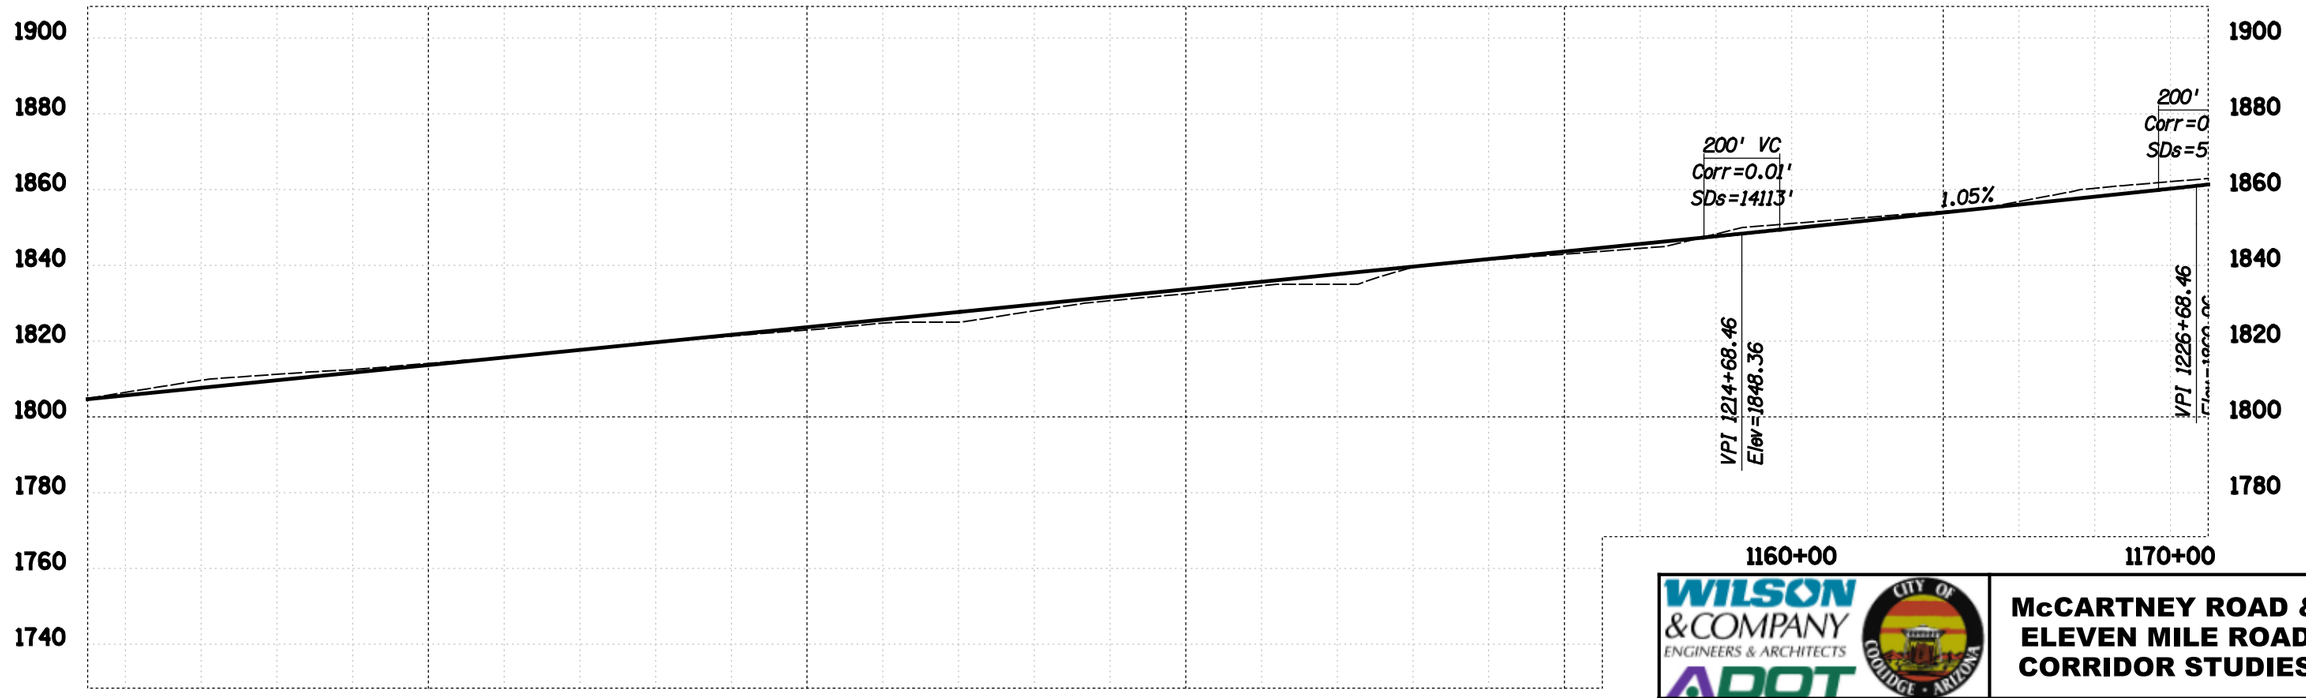

WILSON & COMPANY ENGINEERS & ARCHITECTS

ADOT

CITY OF COOLIDGE · ARIZONA

McCARTNEY ROAD & ELEVEN MILE ROAD CORRIDOR STUDIES

	NAME	DATE
DESIGN	SP	01-14
DRAWN	SP	01-14
CHECKED	ASF	01-14


McCARTNEY RD
PLAN & PROFILE PLAN
STA 1171+00 TO STA 1227+00

DWG NO. RD-23

___ OF ___


DATE *TIME* *FILE*

SURVEY NO. | FINISHED PLANS- | REVISIONS- | LOCATION- | DATE-

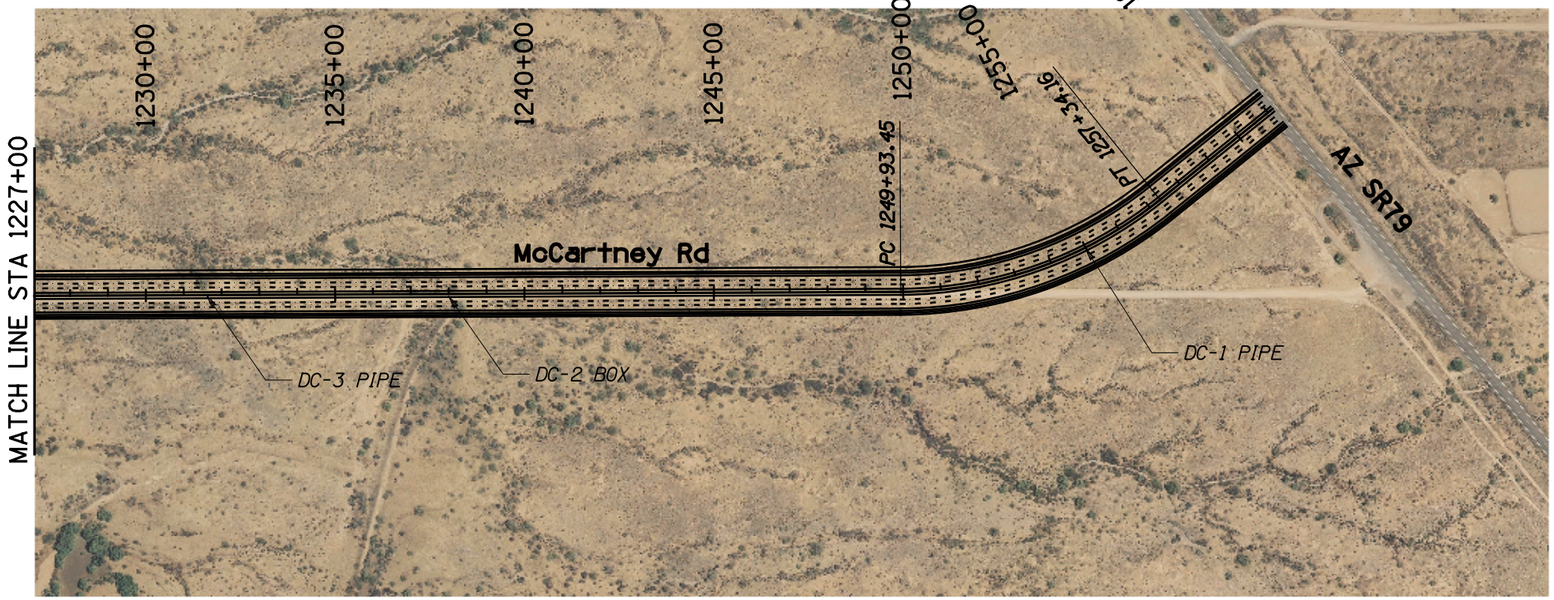



200 0 200 400
SCALE (FEET)

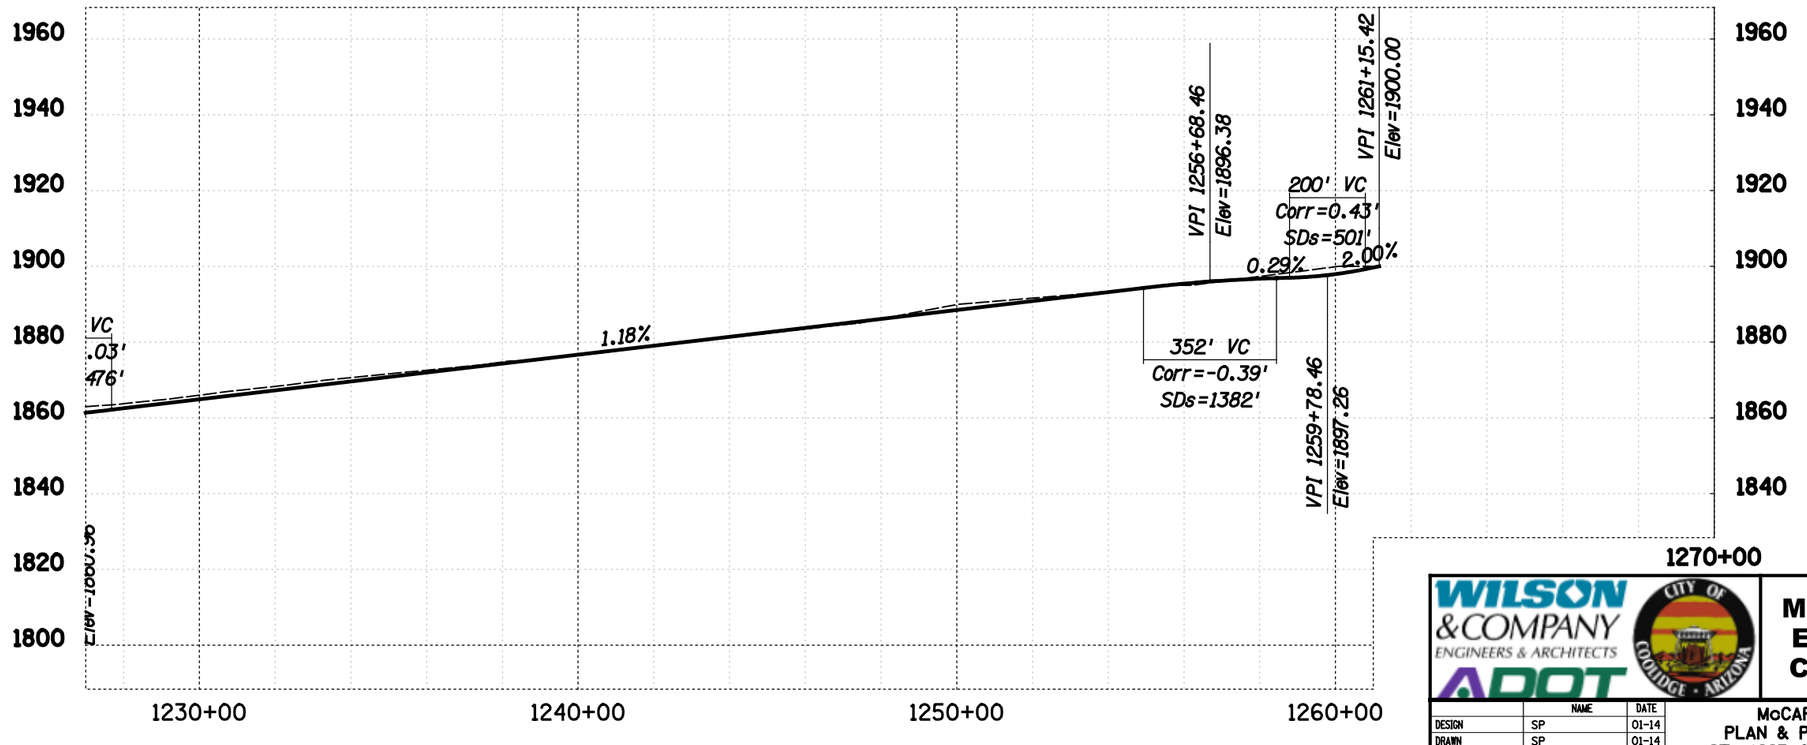

WILSON & COMPANY ENGINEERS & ARCHITECTS
ADOT
CITY OF COOLIDGE · ARIZONA

McCARTNEY ROAD & ELEVEN MILE ROAD CORRIDOR STUDIES


	NAME	DATE
DESIGN	SP	01-14
DRAWN	SP	01-14
CHECKED	ASF	01-14


McCARTNEY RD
PLAN & PROFILE PLAN
STA 1227+00 TO AZ SR79

DWG NO. RD-24
___ OF ___

DATE *TIME* *FILE*

SURVEY NO. | FINISHED PLANS- | REVISIONS- | LOCATION- | DATE-

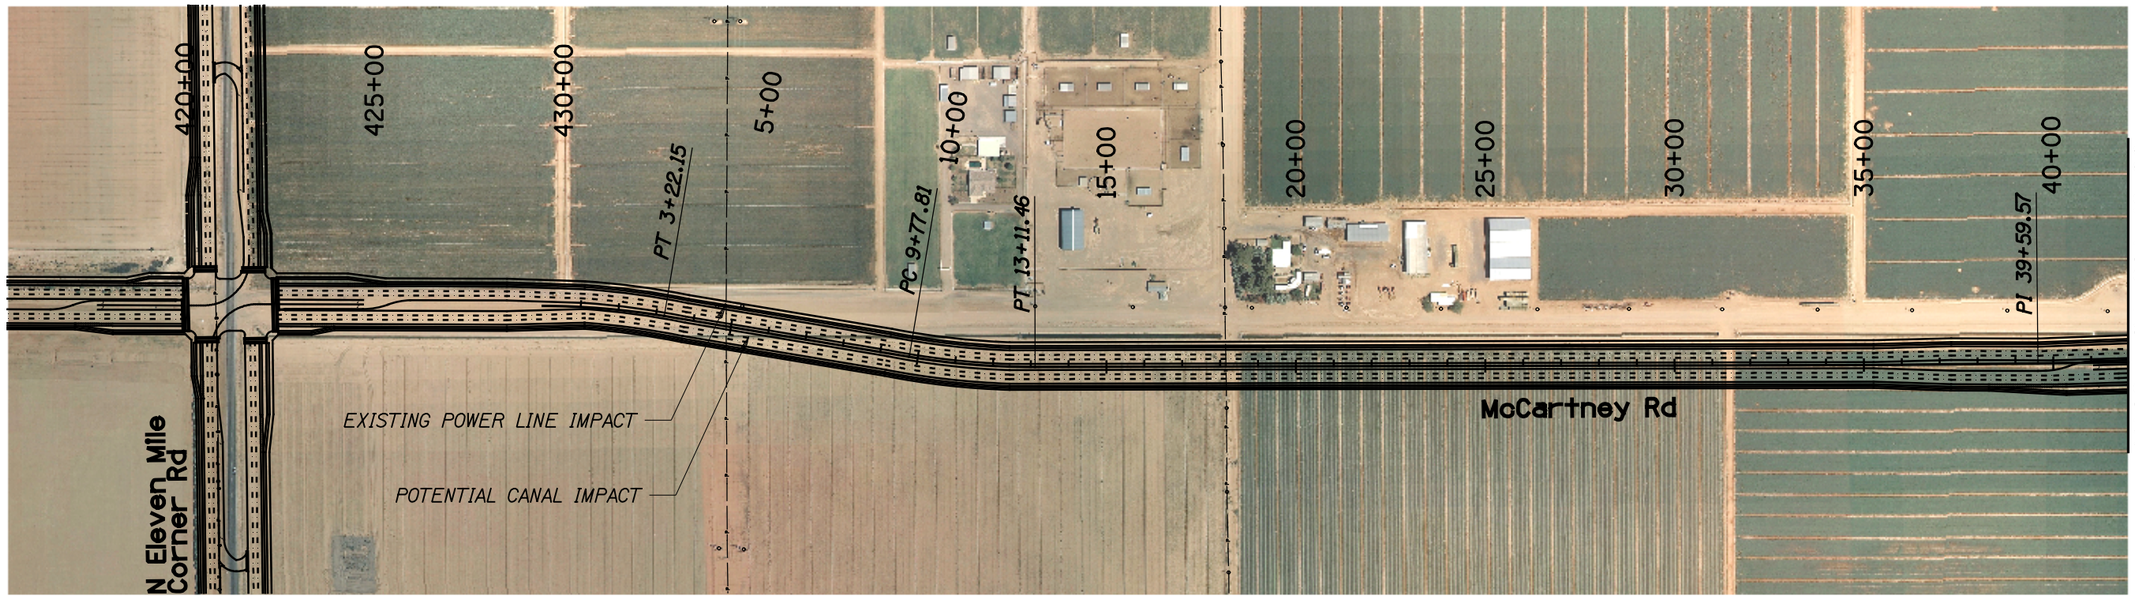

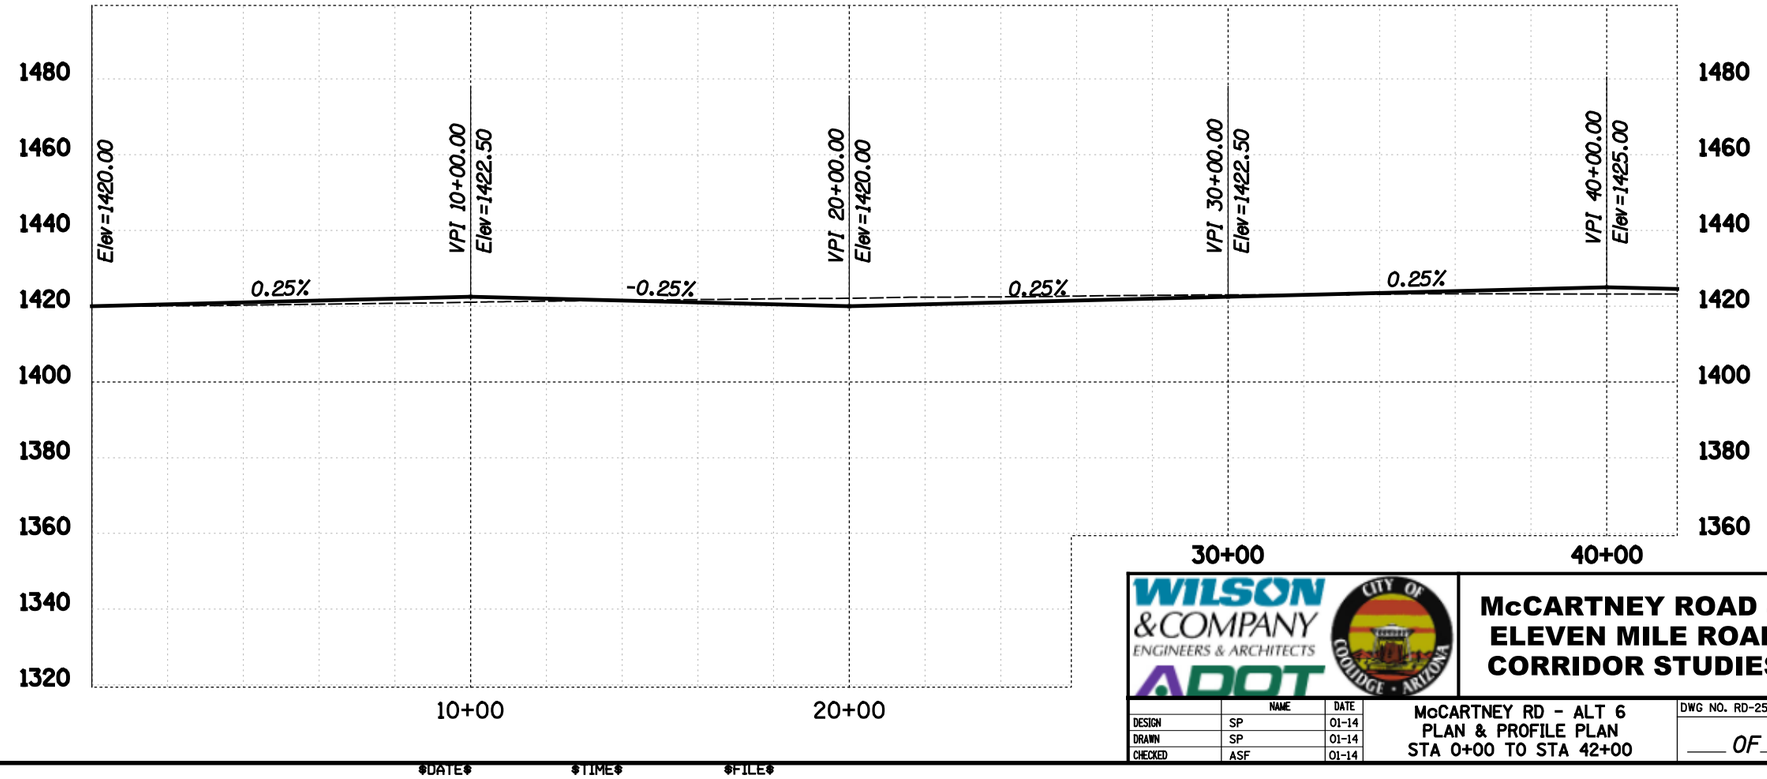

WILSON & COMPANY ENGINEERS & ARCHITECTS

ADOT

CITY OF COOLIDGE · ARIZONA

McCARTNEY ROAD & ELEVEN MILE ROAD CORRIDOR STUDIES

	NAME	DATE
DESIGN	SP	01-14
DRAWN	SP	01-14
CHECKED	ASF	01-14

McCARTNEY RD - ALT 6
PLAN & PROFILE PLAN
STA 0+00 TO STA 42+00

DWG NO. RD-25


____ OF ____

DATE *TIME* *FILE*







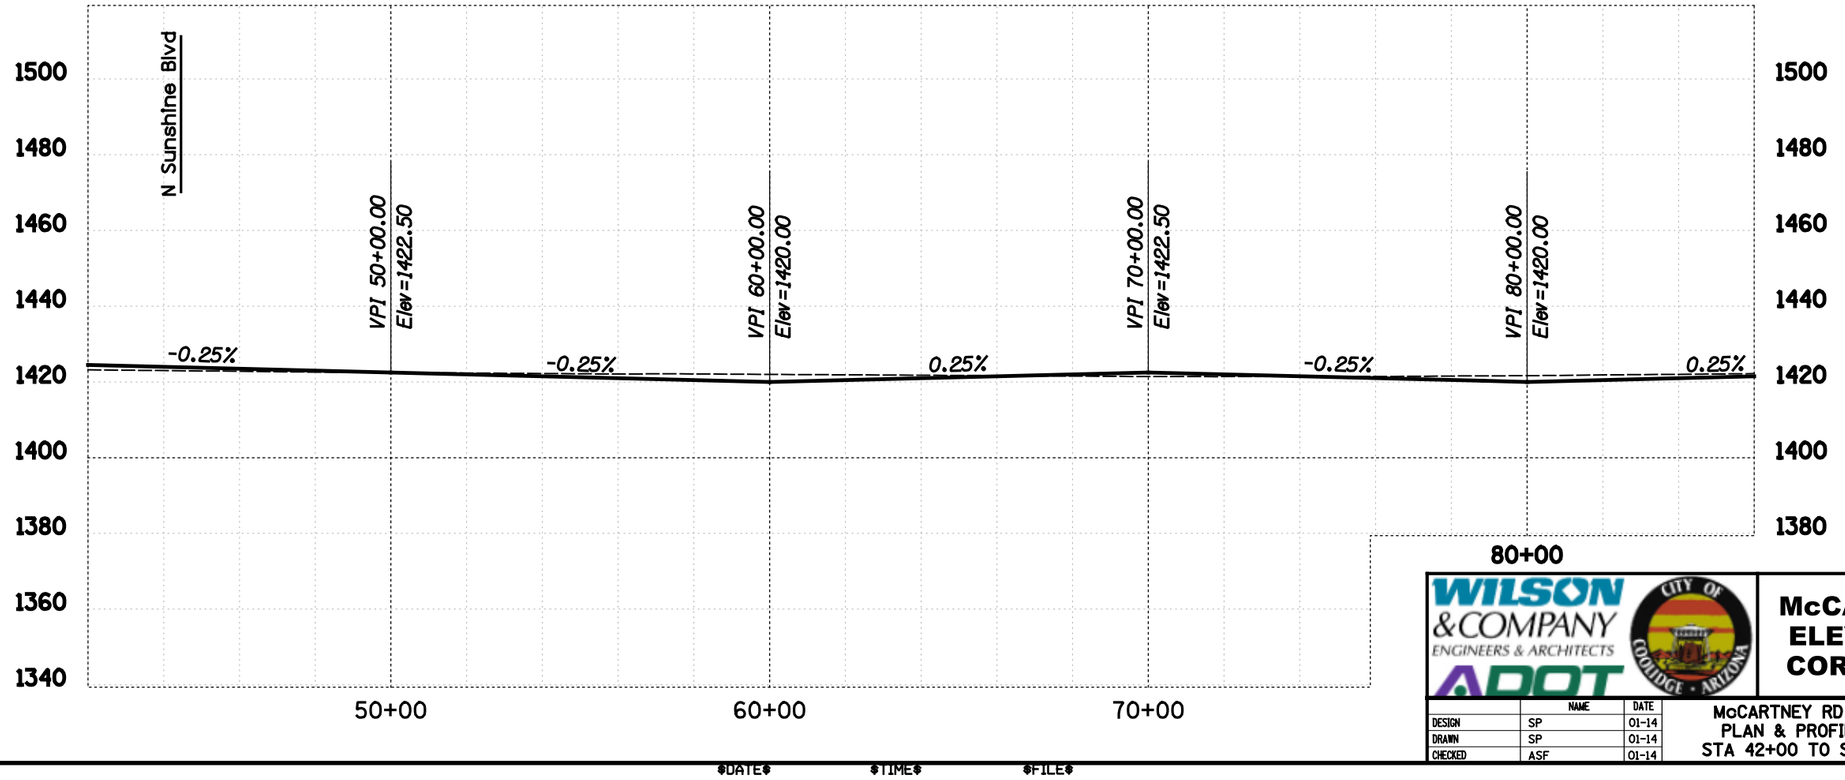

WILSON & COMPANY ENGINEERS & ARCHITECTS

ADOT

CITY OF COOLIDGE · ARIZONA

McCARTNEY ROAD & ELEVEN MILE ROAD CORRIDOR STUDIES

	NAME	DATE
DESIGN	SP	01-14
DRAWN	SP	01-14
CHECKED	ASF	01-14


McCARTNEY RD - ALT 6
PLAN & PROFILE PLAN
STA 42+00 TO STA 86+00


DWG NO. RD-26

____ OF ____

SURVEY NO. | FINISHED PLANS- | REVISIONS- | LOCATION- | DATE-

DATE *TIME* *FILE*

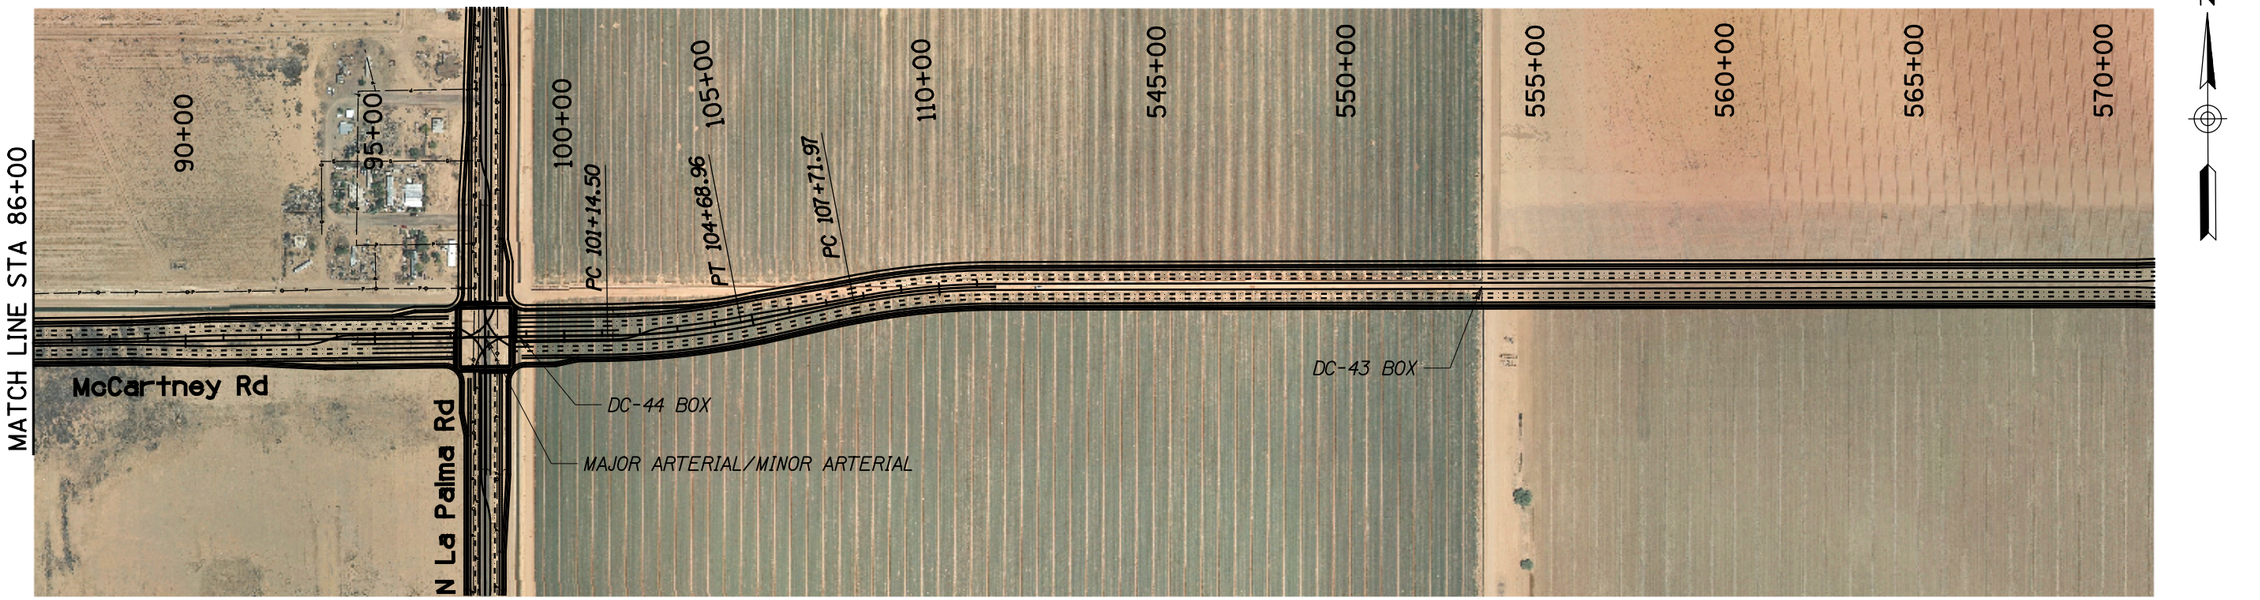

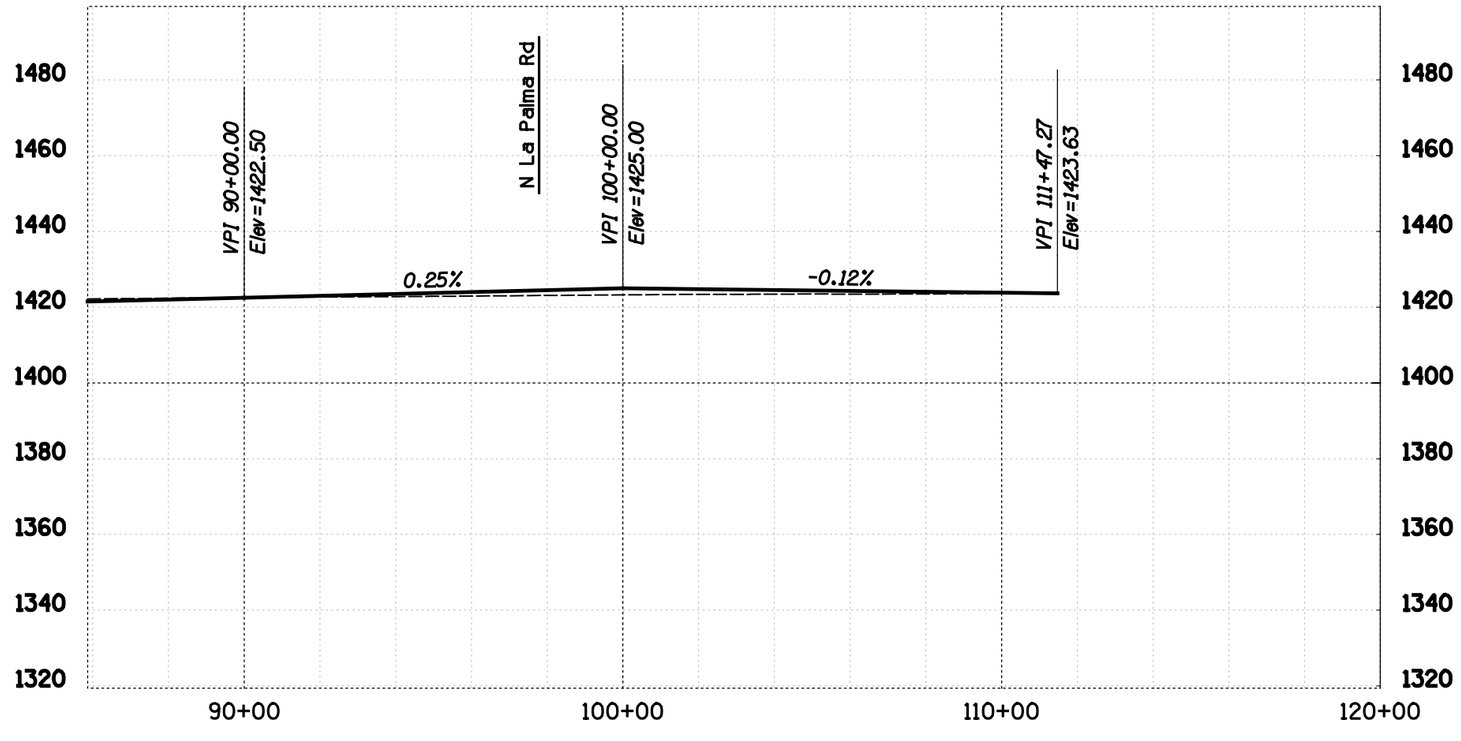

WILSON & COMPANY ENGINEERS & ARCHITECTS

ADOT

CITY OF COOLIDGE · ARIZONA

McCARTNEY ROAD & ELEVEN MILE ROAD CORRIDOR STUDIES

	NAME	DATE
DESIGN	SP	01-14
DRAWN	SP	01-14
CHECKED	ASF	01-14


McCARTNEY RD - ALT 6
PLAN & PROFILE PLAN
STA 86+00 TO STA 112+00


DWG NO. RD-27

____ OF ____

SURVEY NO. | FINISHED PLANS- | REVISIONS- | LOCATION- | DATE-

DATE *TIME* *FILE*

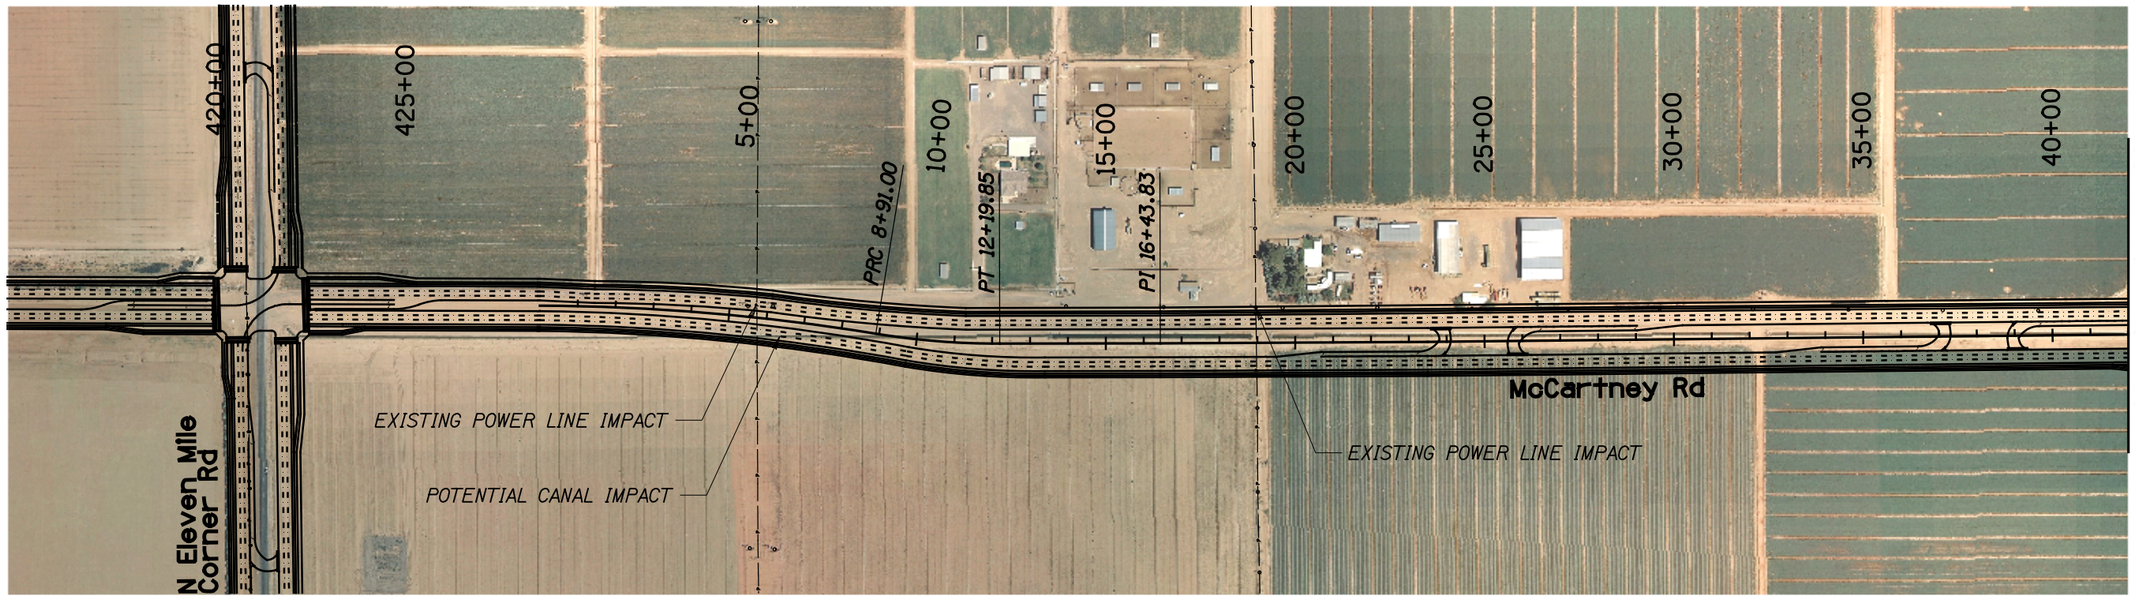

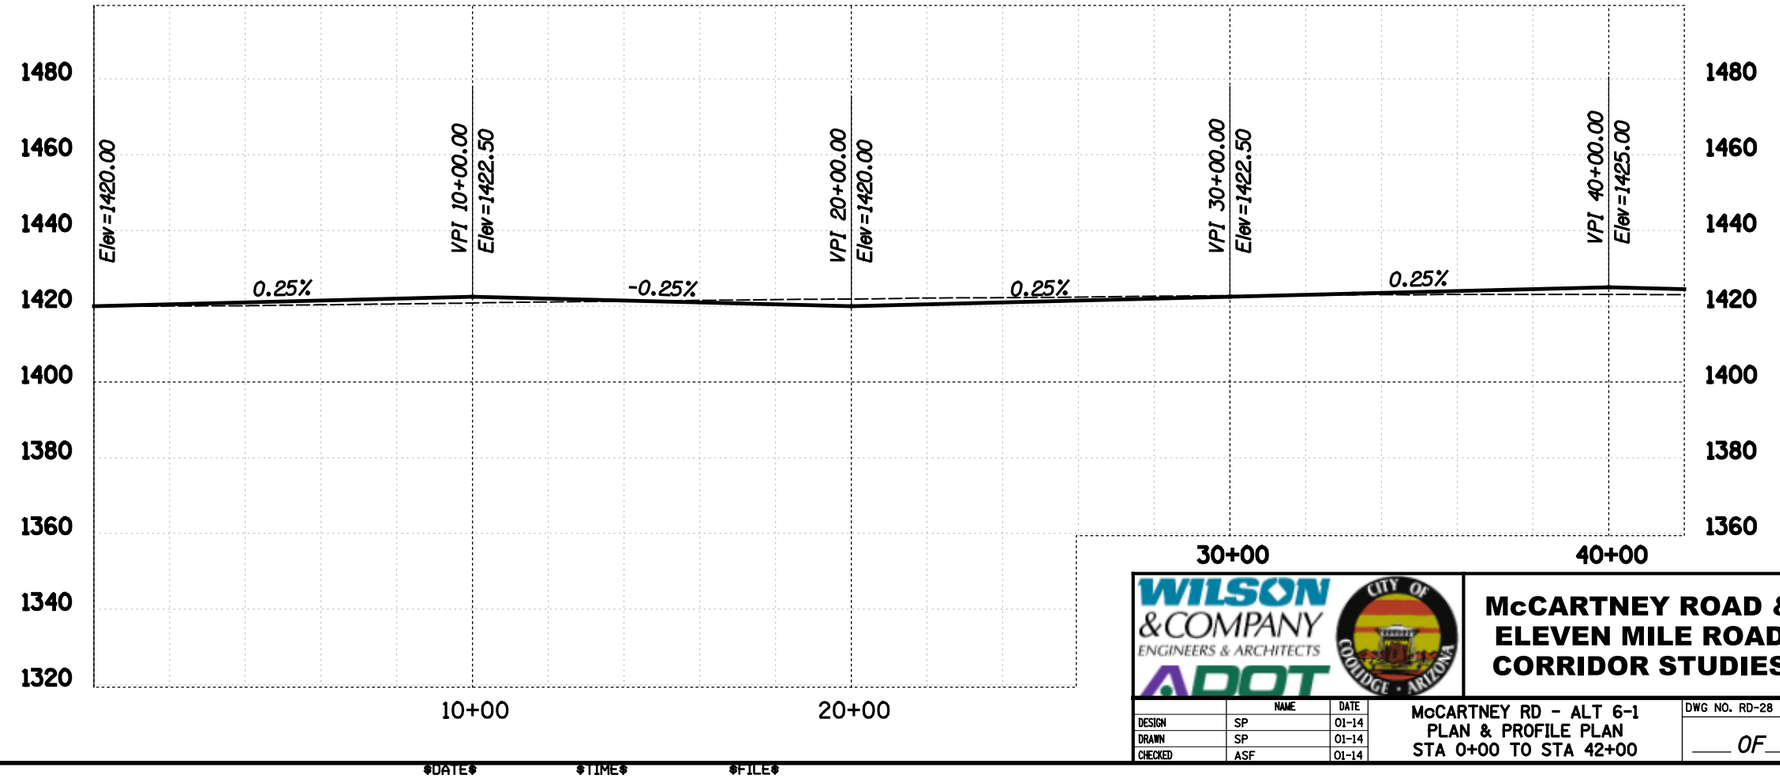

WILSON & COMPANY ENGINEERS & ARCHITECTS

ADOT

CITY OF COOLIDGE · ARIZONA

McCARTNEY ROAD & ELEVEN MILE ROAD CORRIDOR STUDIES

	NAME	DATE
DESIGN	SP	01-14
DRAWN	SP	01-14
CHECKED	ASF	01-14


McCARTNEY RD - ALT 6-1
PLAN & PROFILE PLAN
STA 0+00 TO STA 42+00

DWG NO. RD-28

___ OF ___


SURVEY NO. | FINISHED PLANS- | REVISIONS- | LOCATION- | DATE-

DATE *TIME* *FILE*

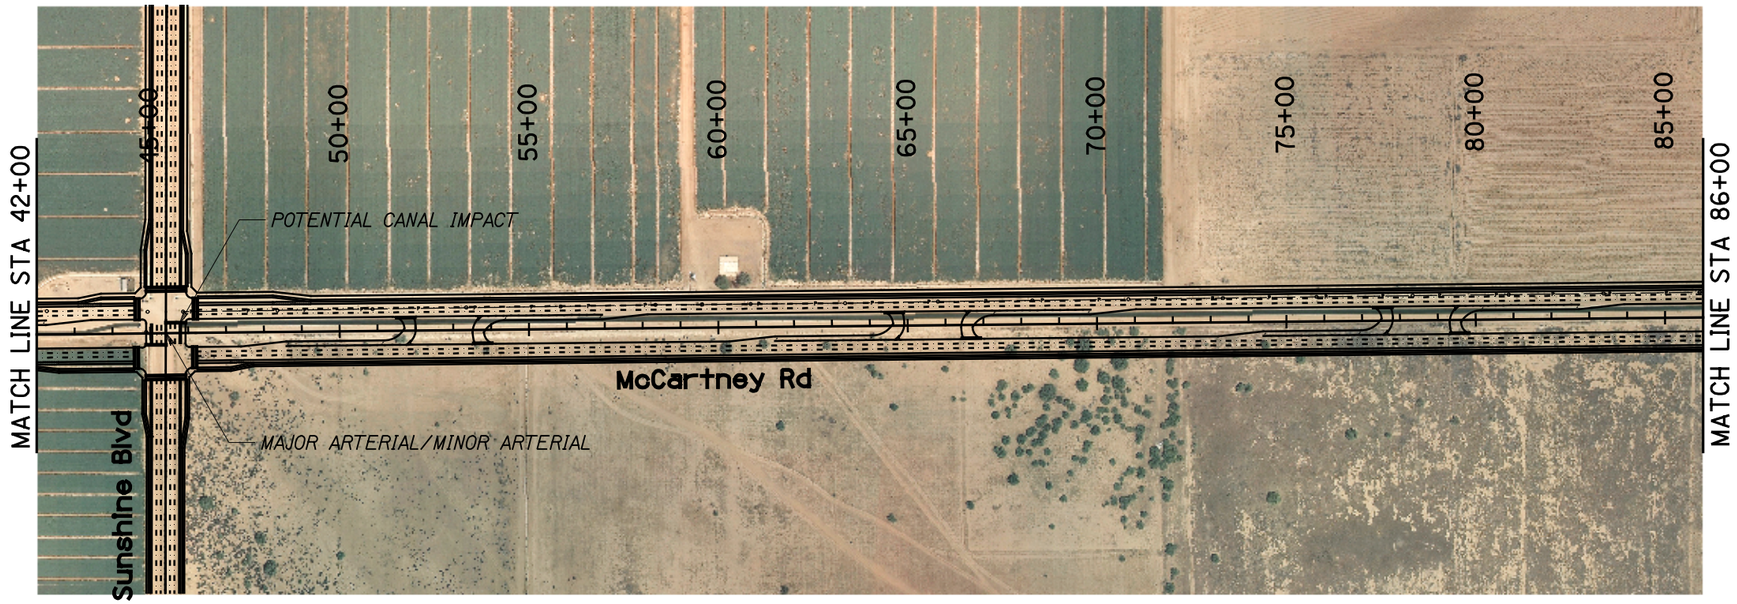





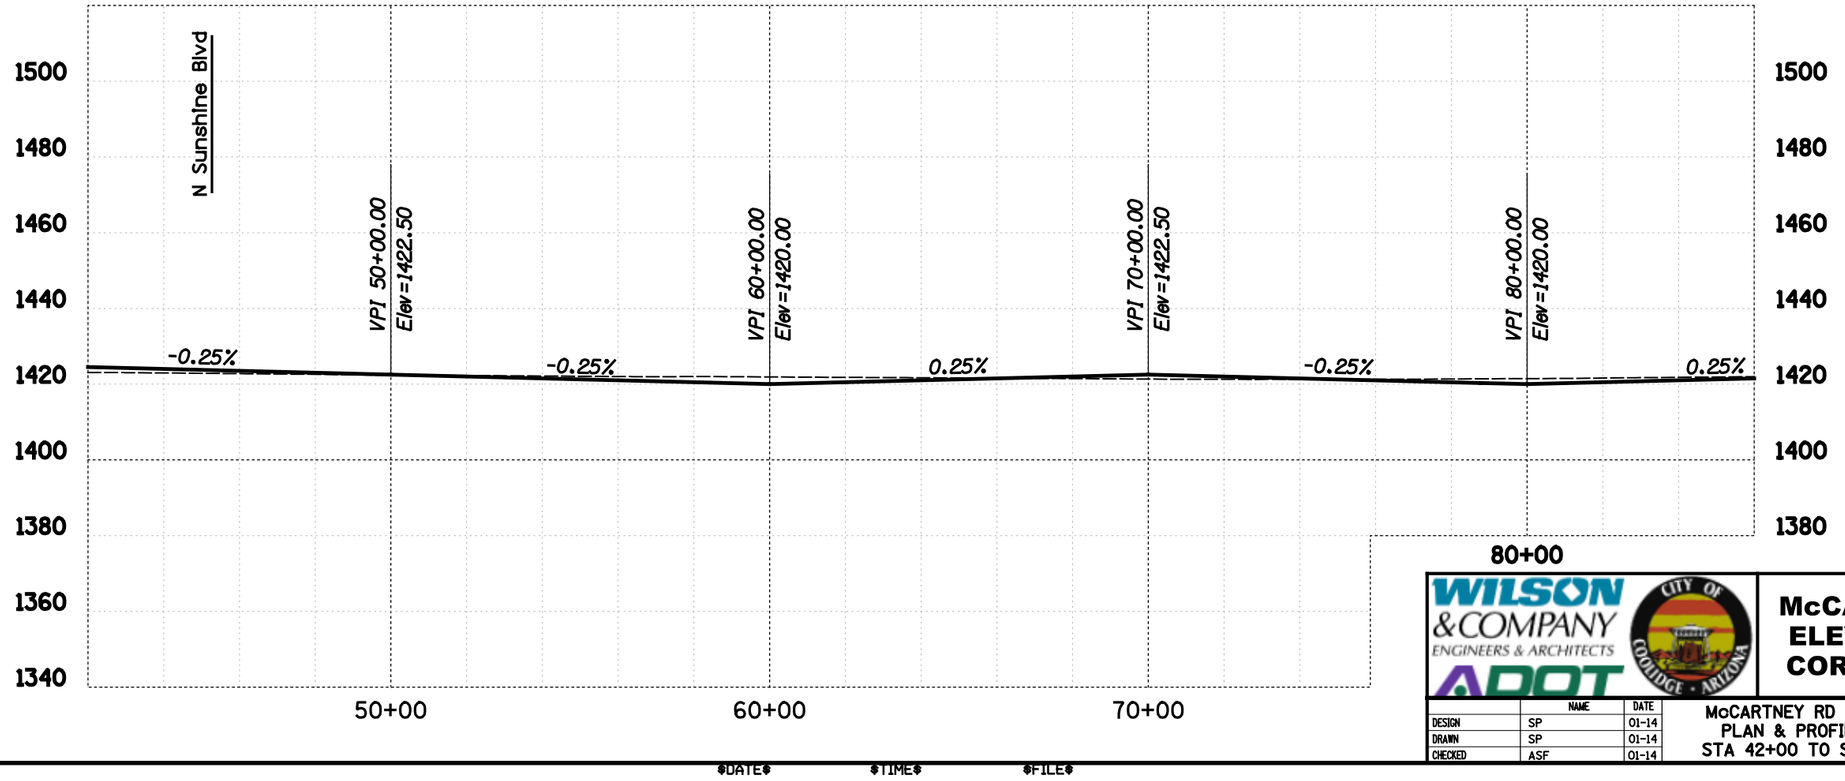

WILSON & COMPANY ENGINEERS & ARCHITECTS

ADOT

CITY OF COOLIDGE · ARIZONA

McCARTNEY ROAD & ELEVEN MILE ROAD CORRIDOR STUDIES

	NAME	DATE
DESIGN	SP	01-14
DRAWN	SP	01-14
CHECKED	ASF	01-14


McCARTNEY RD - ALT 6-1
PLAN & PROFILE PLAN
STA 42+00 TO STA 86+00


DWG NO. RD-29

____ OF ____

SURVEY NO. | FINISHED PLANS- | REVISIONS- | LOCATION- | DATE-

DATE *TIME* *FILE*

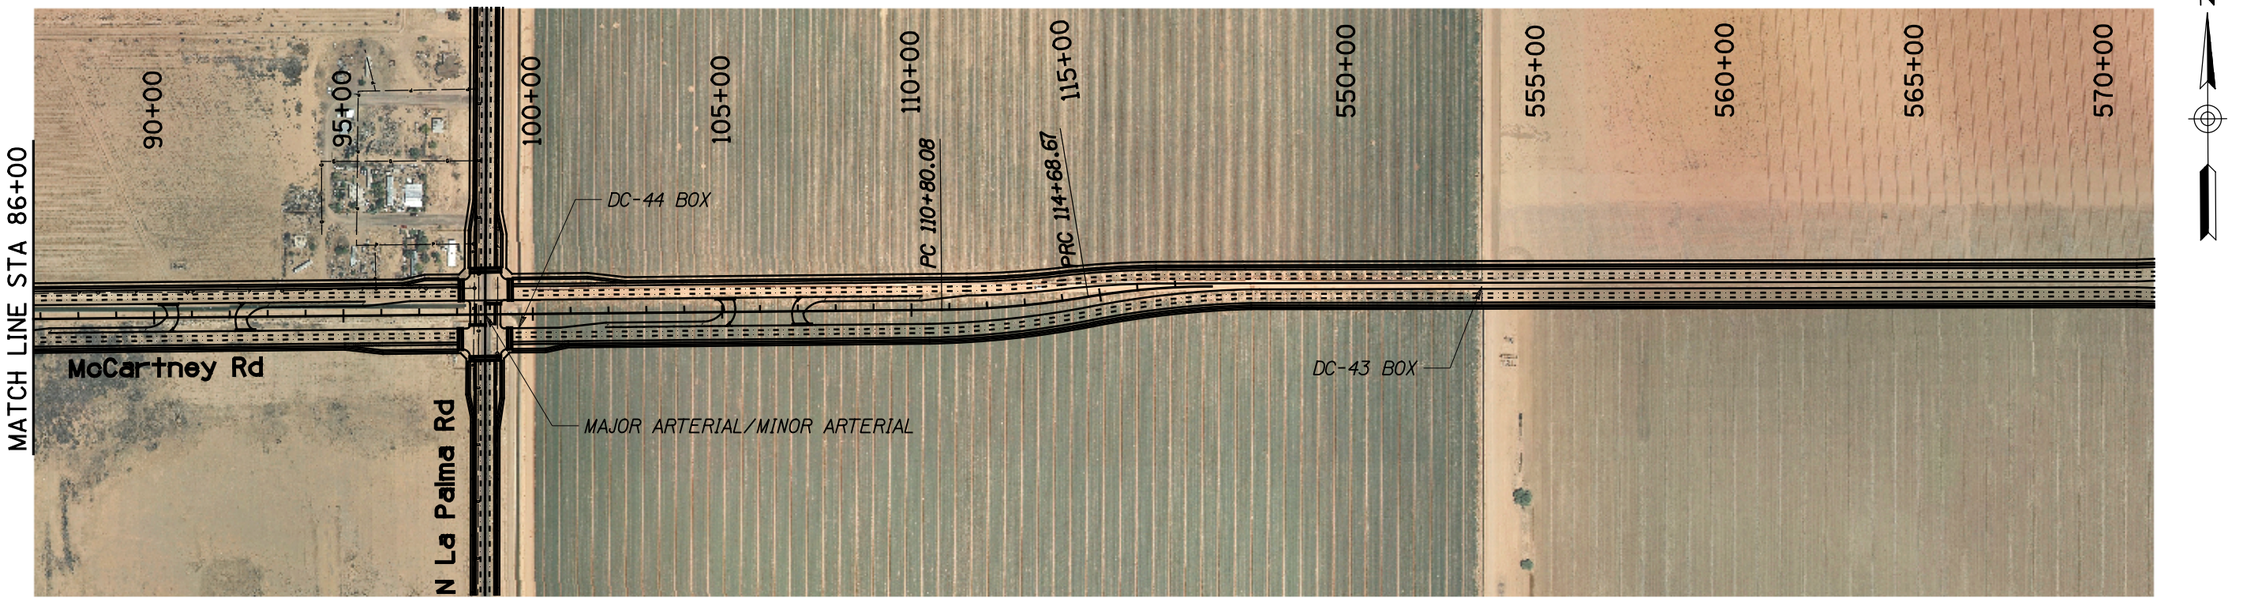

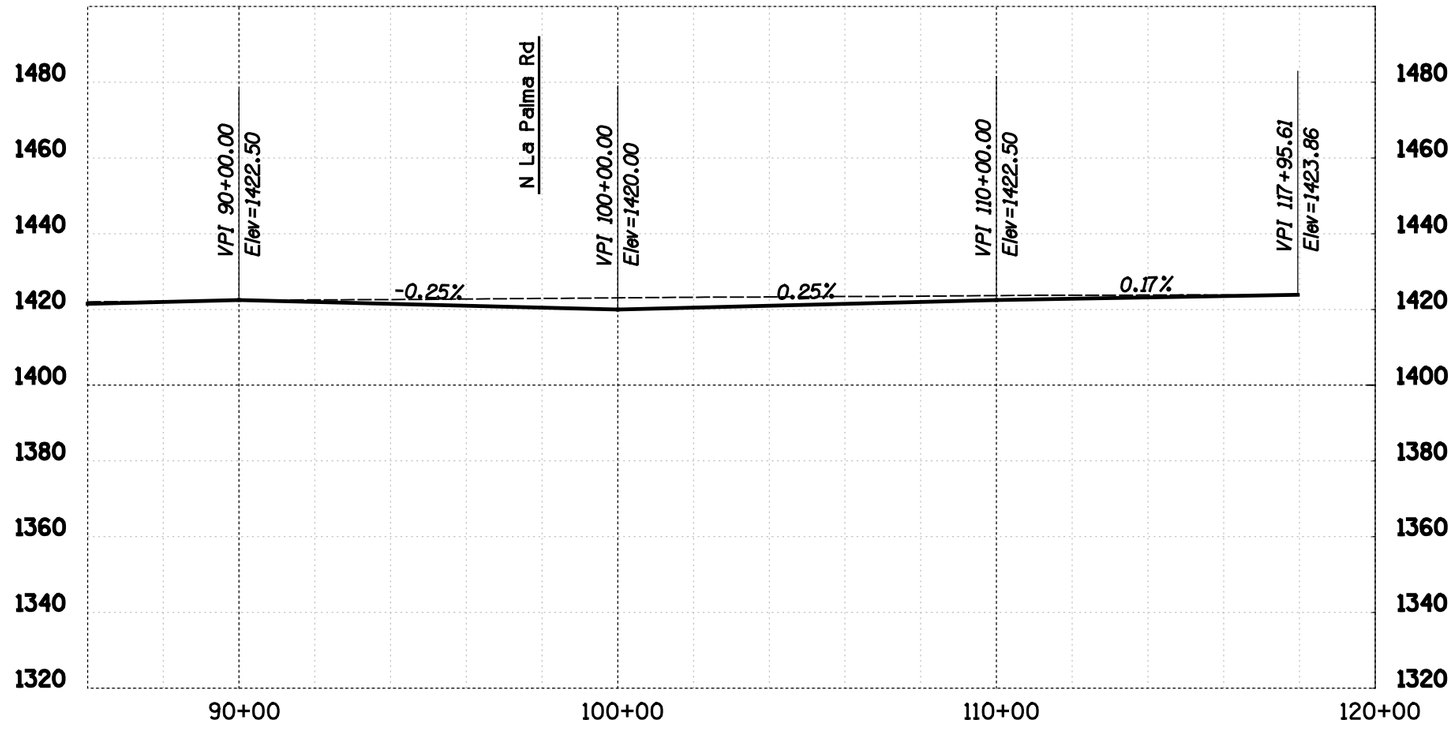

WILSON & COMPANY ENGINEERS & ARCHITECTS
ADOT
CITY OF COOLIDGE · ARIZONA

McCARTNEY ROAD & ELEVEN MILE ROAD CORRIDOR STUDIES

	NAME	DATE
DESIGN	SP	01-14
DRAWN	SP	01-14
CHECKED	ASF	01-14

McCARTNEY RD - ALT 6-1
PLAN & PROFILE PLAN
STA 86+00 TO STA 118+00


DWG NO. RD-30

___ OF ___

DATE- | LOCATION- | REVISIONS- | FINISHED PLANS- | SURVEY NO.


DATE *TIME* *FILE*

Appendix D: Eleven Mile Corner Road Alignment Layout

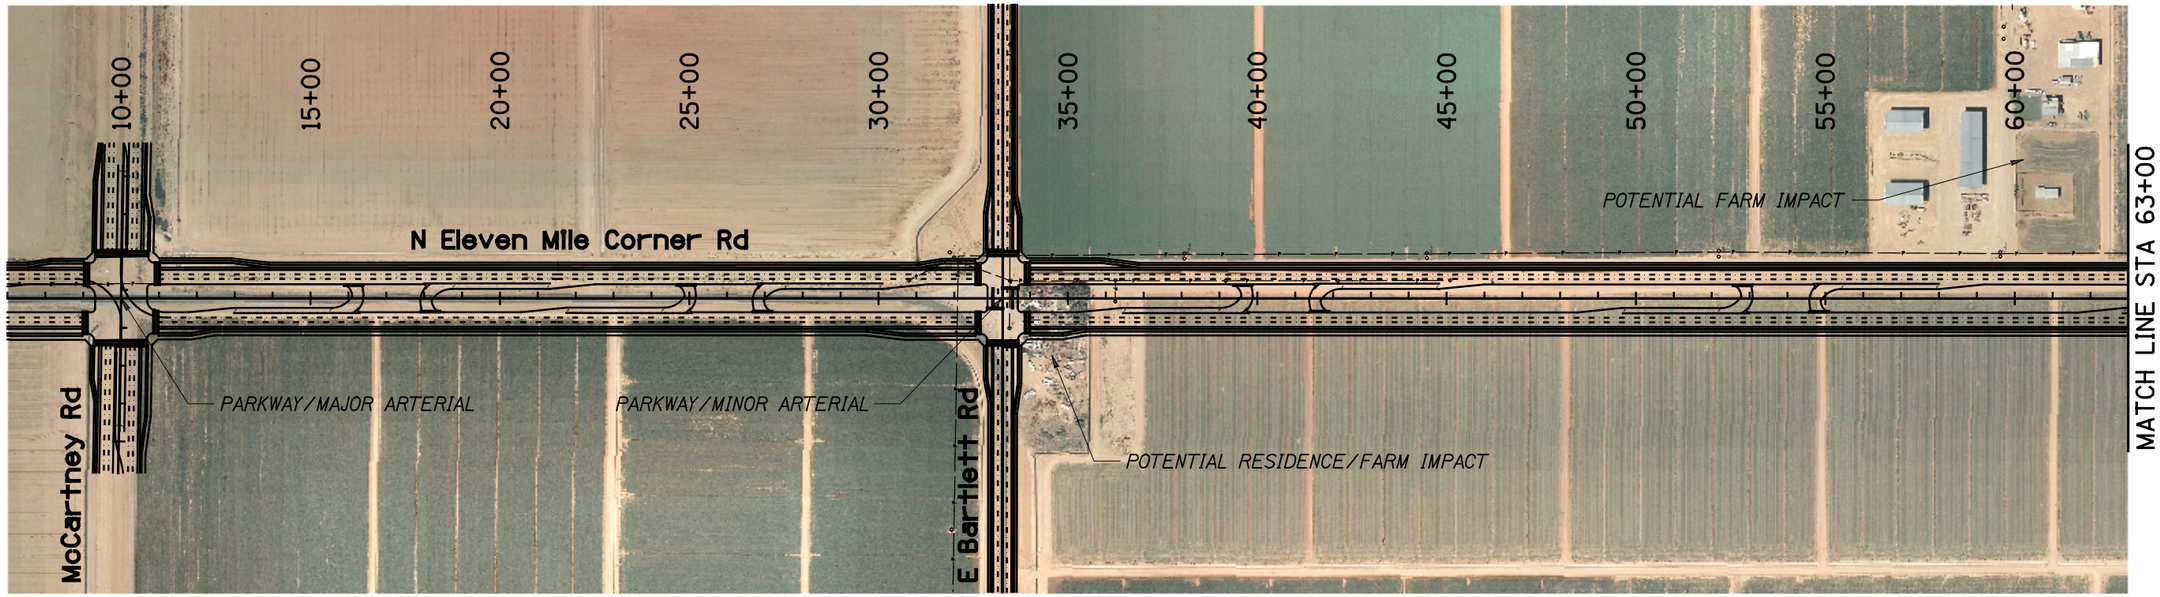

N

200 0 200 400
SCALE (FEET)

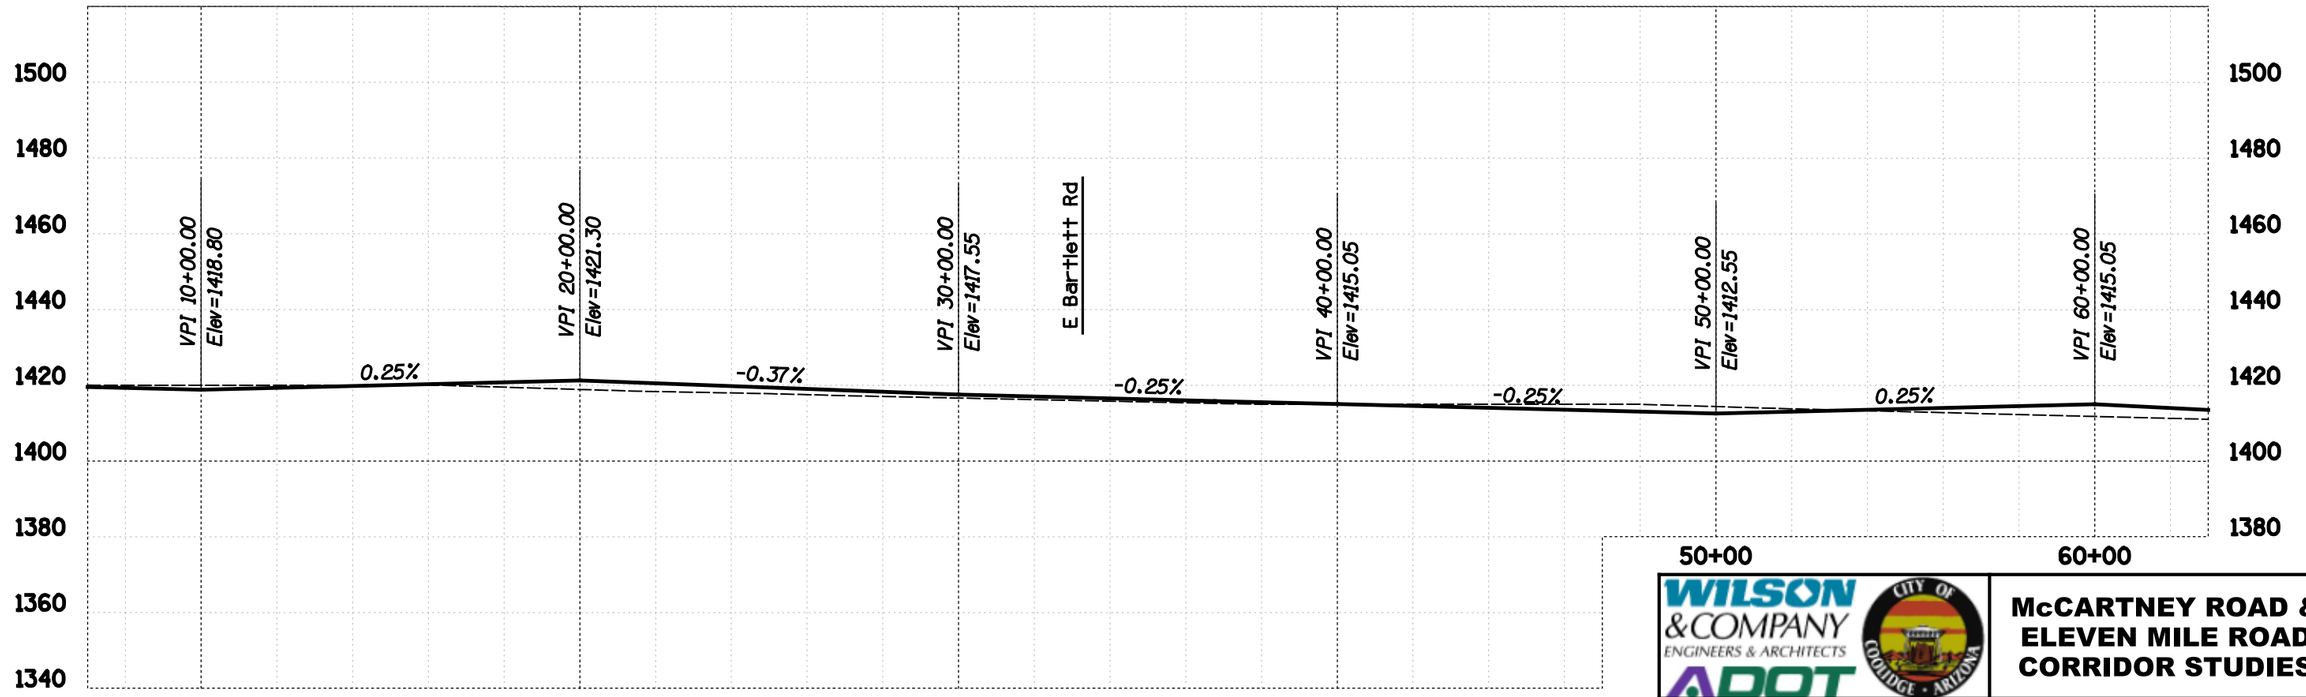

WILSON & COMPANY ENGINEERS & ARCHITECTS

ADOT

CITY OF COOLIDGE · ARIZONA

McCARTNEY ROAD & ELEVEN MILE ROAD CORRIDOR STUDIES

	NAME	DATE
DESIGN	SP	01-14
DRAWN	SP	01-14
CHECKED	ASF	01-14


ELEVEN MILE RD
PLAN & PROFILE PLAN
STA 7+00 TO STA 63+00


DWG NO. RD-31

___ OF ___

SURVEY NO. | FINISHED PLANS- | REVISIONS- | LOCATION- | DATE-

DATE *TIME* *FILE*

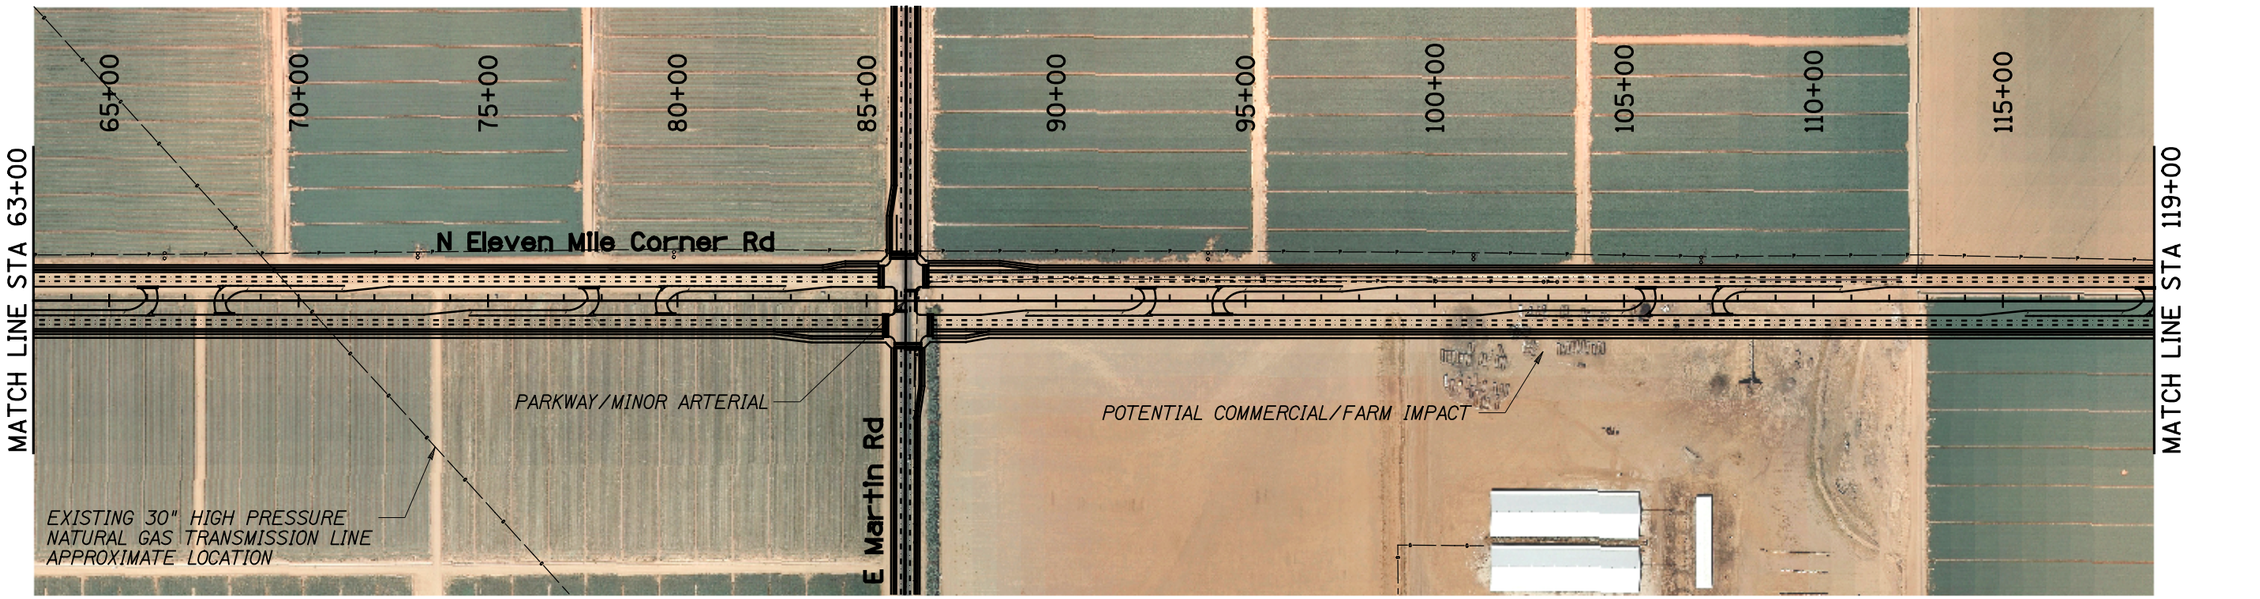

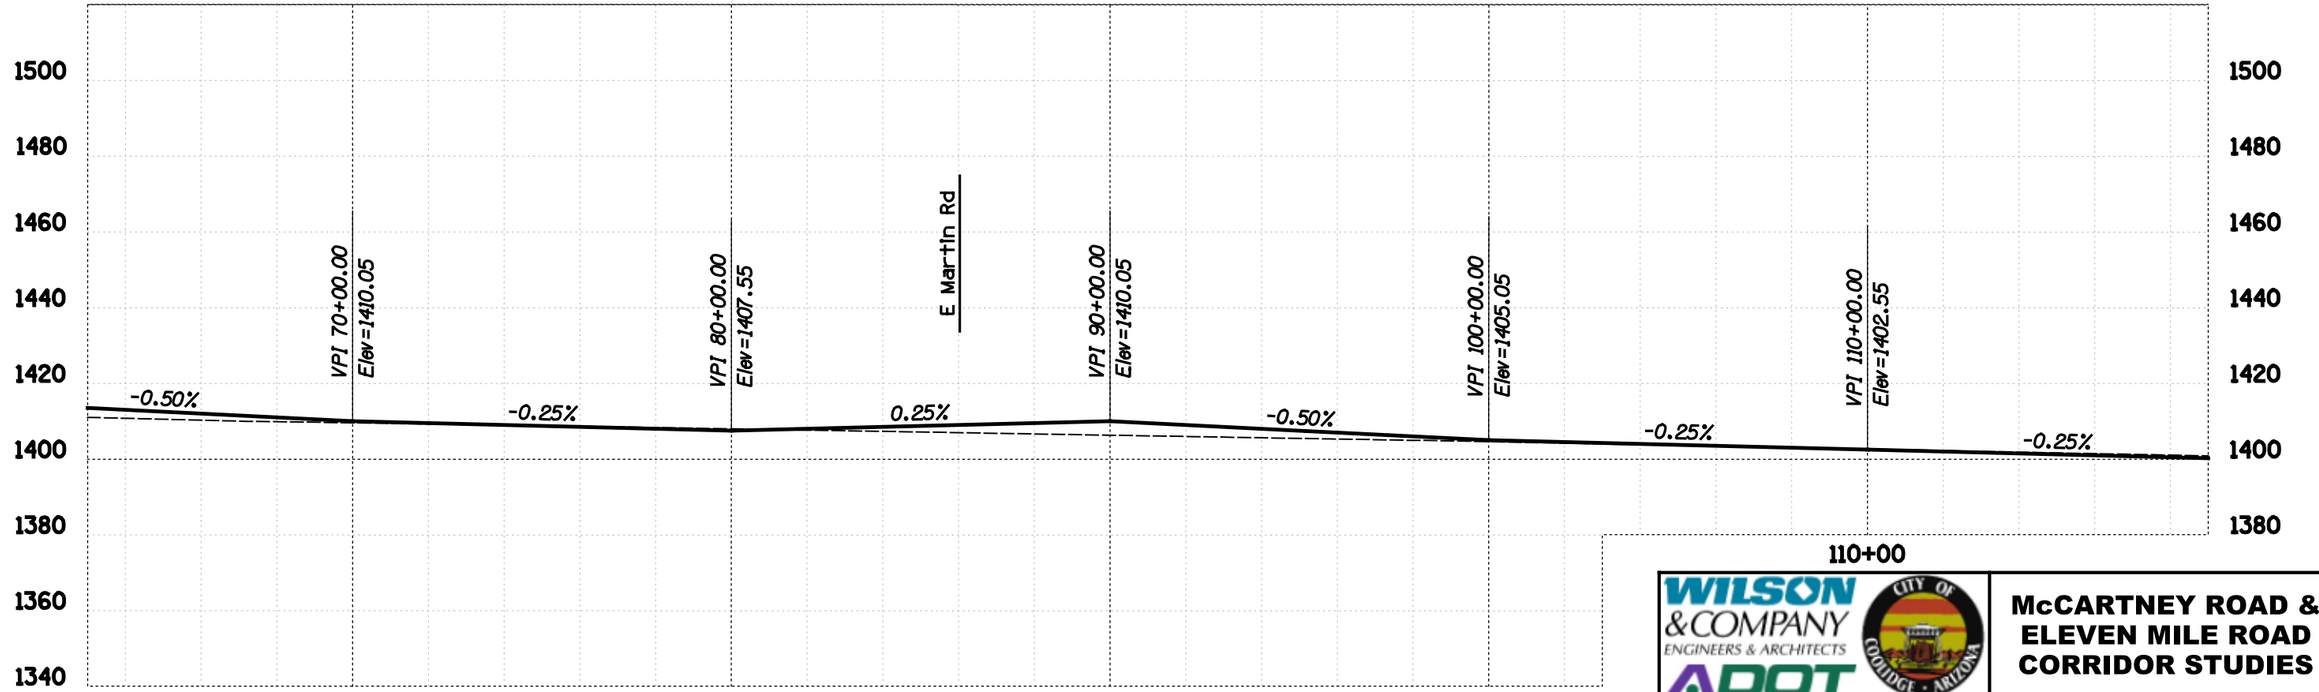

WILSON & COMPANY ENGINEERS & ARCHITECTS

ADOT

CITY OF COOLIDGE · ARIZONA

McCARTNEY ROAD & ELEVEN MILE ROAD CORRIDOR STUDIES

	NAME	DATE
DESIGN	SP	01-14
DRAWN	SP	01-14
CHECKED	ASF	01-14


ELEVEN MILE RD
PLAN & PROFILE PLAN
STA 63+00 TO STA 119+00


DWG NO. RD-32

____ OF ____

DATE- LOCATION- REVISIONS- FINISHED PLANS- SURVEY NO.

DATE *TIME* *FILE*

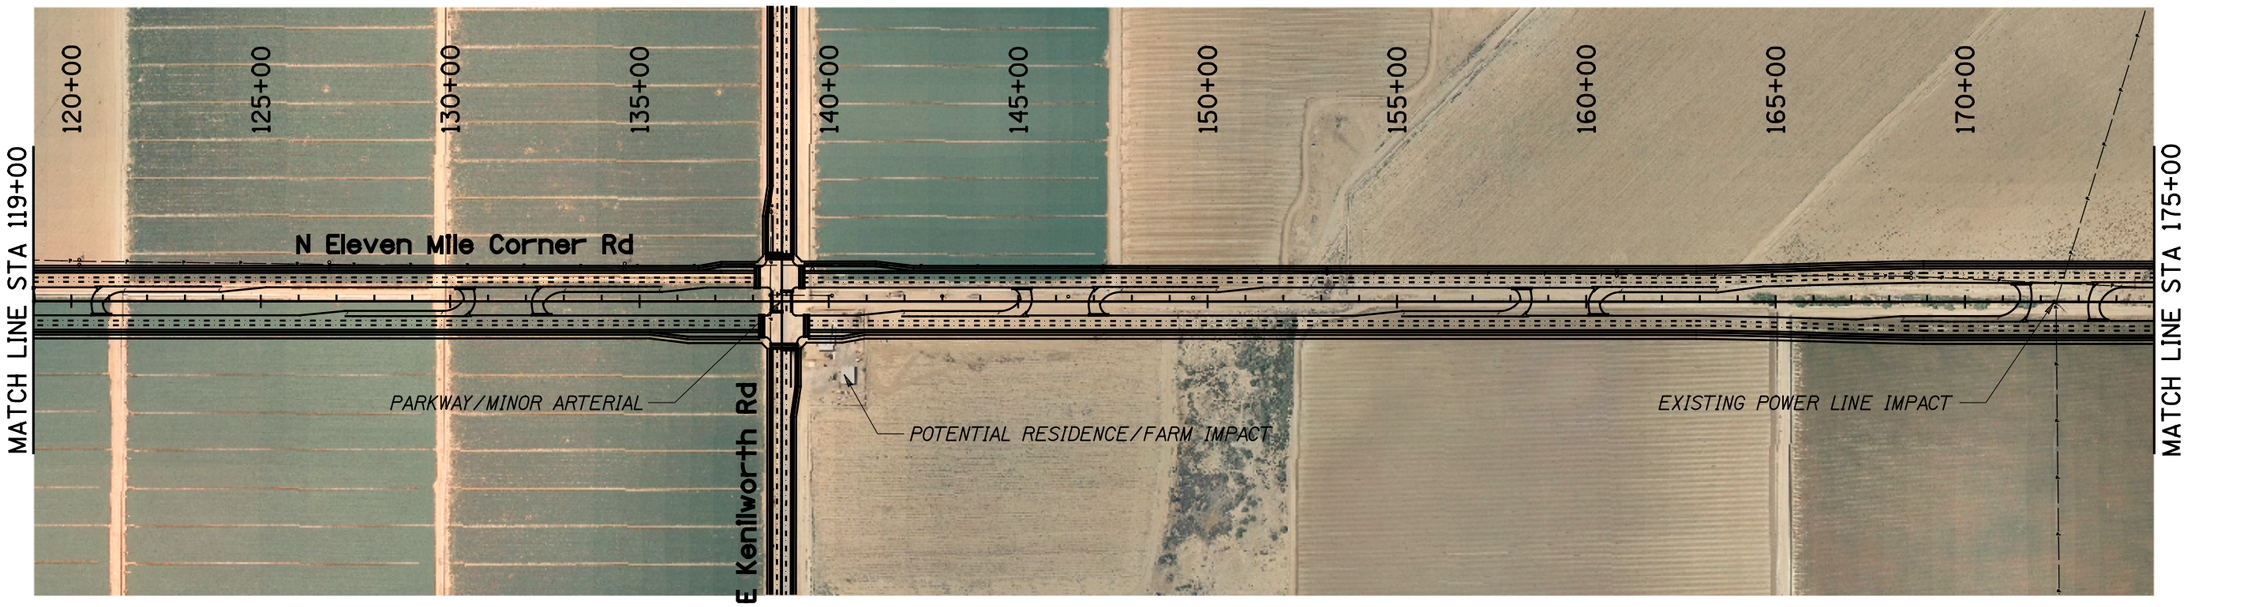

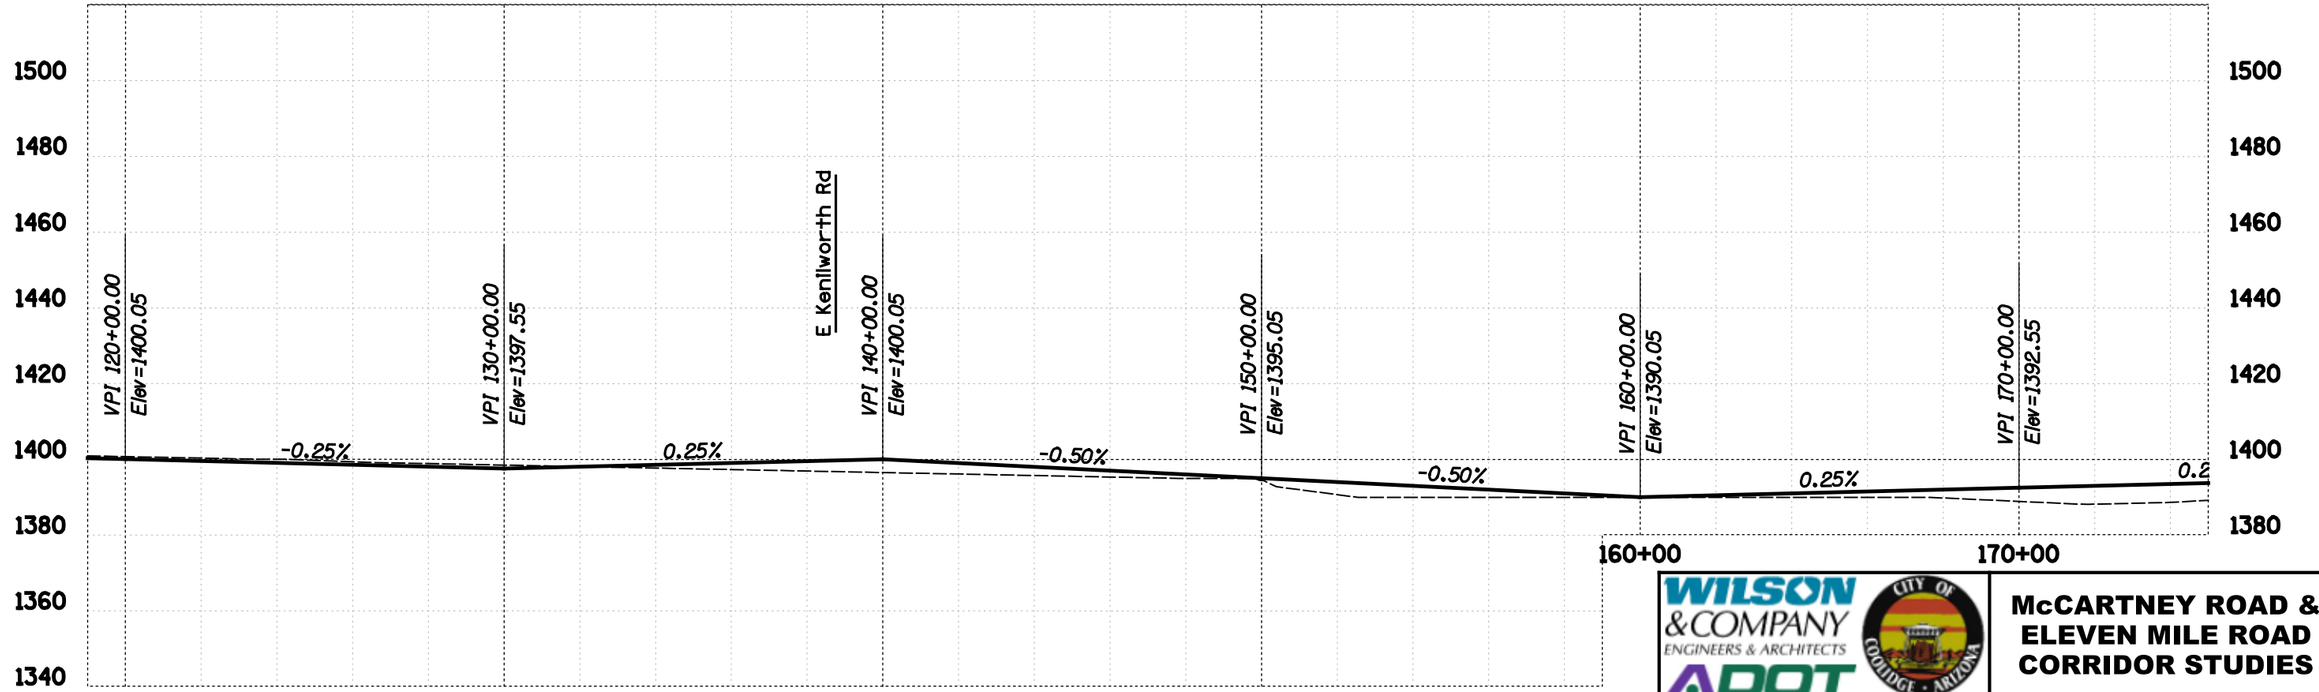

WILSON & COMPANY ENGINEERS & ARCHITECTS

ADOT

CITY OF COOLIDGE · ARIZONA

McCARTNEY ROAD & ELEVEN MILE ROAD CORRIDOR STUDIES

	NAME	DATE
DESIGN	SP	01-14
DRAWN	SP	01-14
CHECKED	ASF	01-14


ELEVEN MILE RD
PLAN & PROFILE PLAN
STA 119+00 TO STA 175+00


DWG NO. RD-33

____ OF ____

DATE- LOCATION- REVISIONS- FINISHED PLANS- SURVEY NO.

DATE *TIME* *FILE*

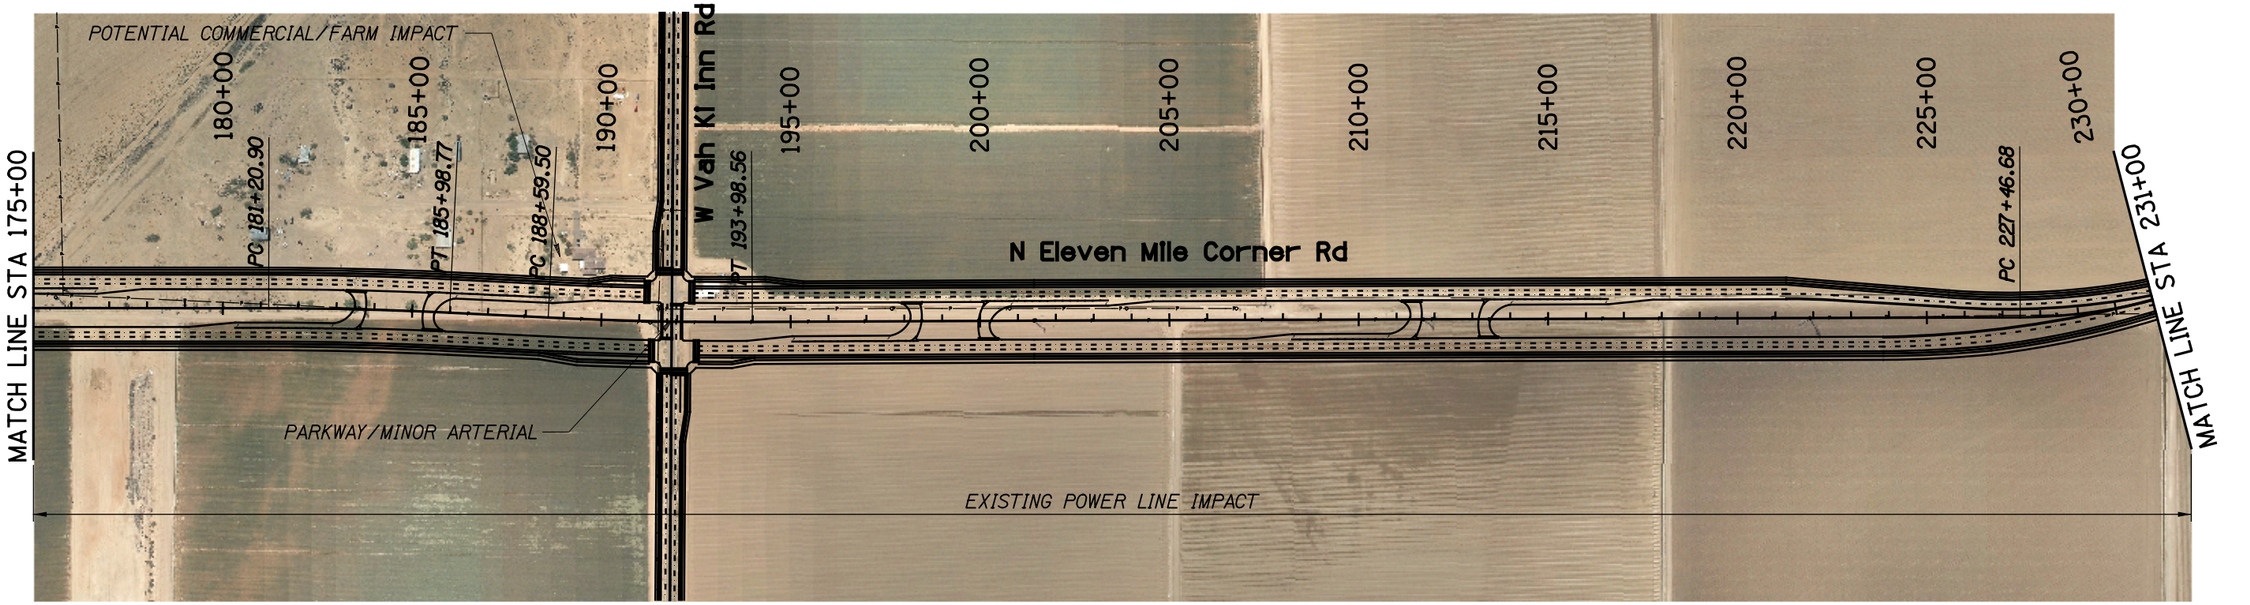

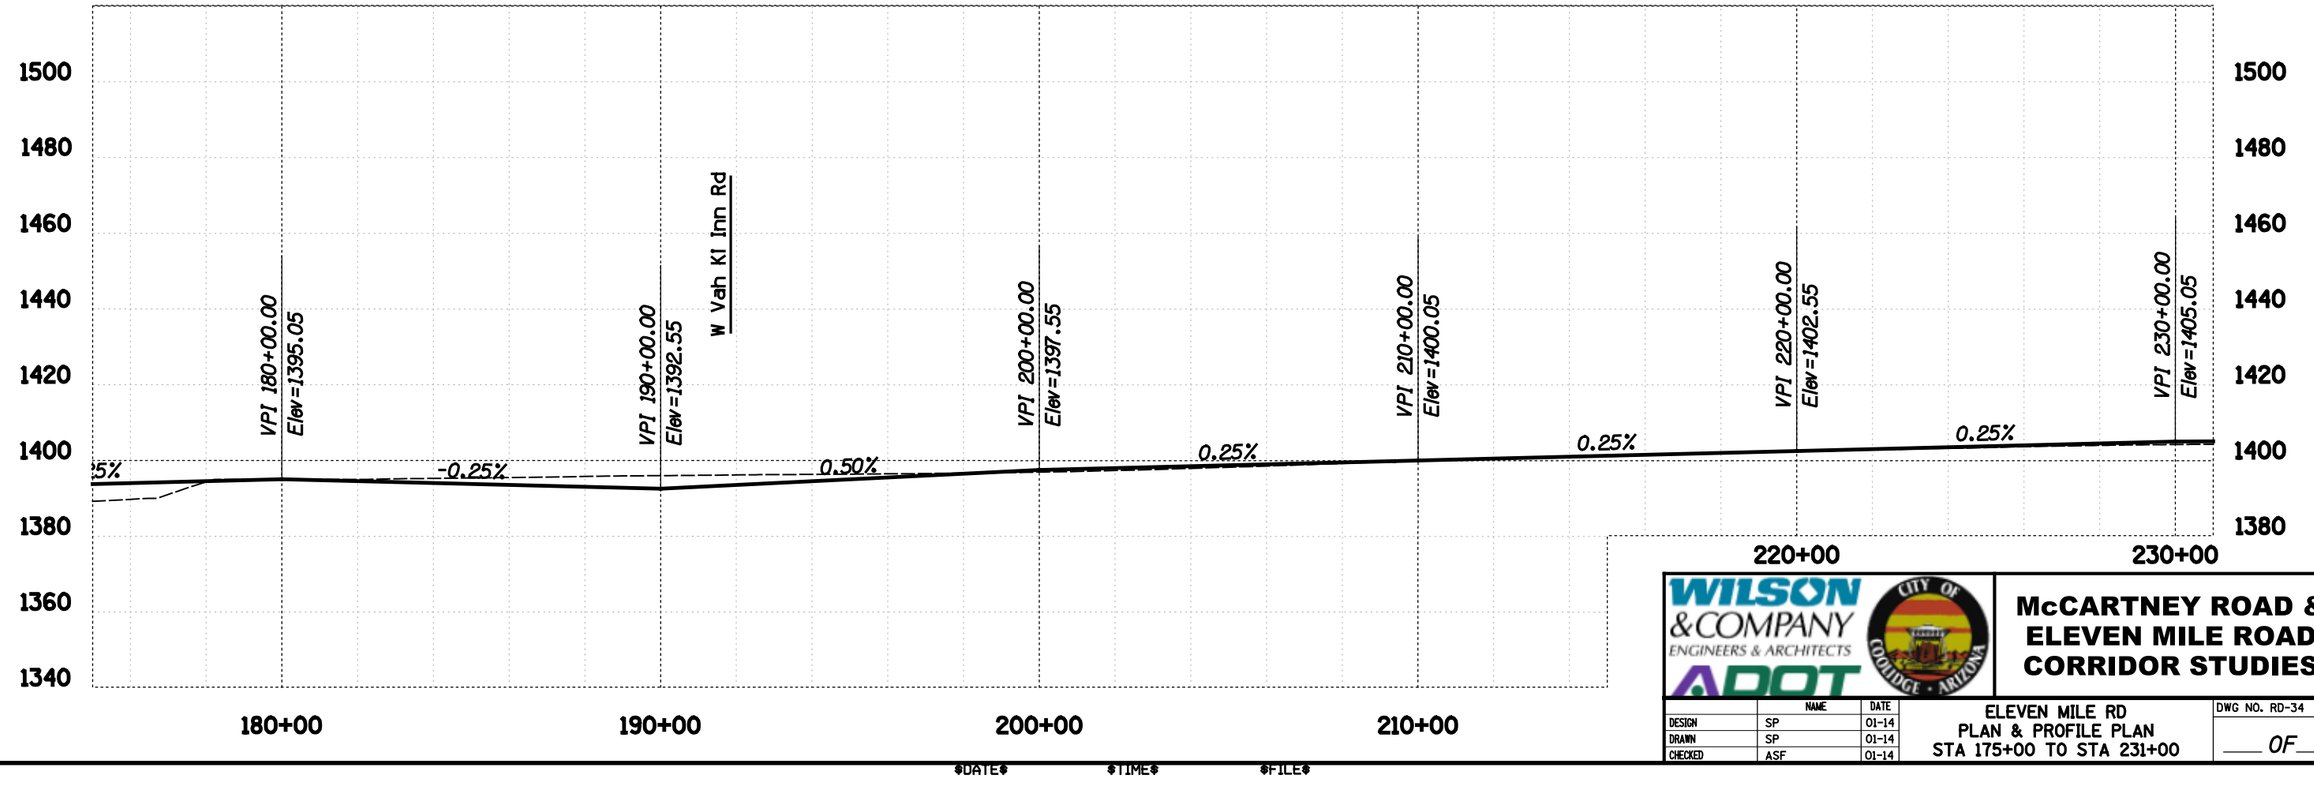

WILSON & COMPANY ENGINEERS & ARCHITECTS

ADOT

CITY OF COOLIDGE · ARIZONA

McCARTNEY ROAD & ELEVEN MILE ROAD CORRIDOR STUDIES

	NAME	DATE
DESIGN	SP	01-14
DRAWN	SP	01-14
CHECKED	ASF	01-14


ELEVEN MILE RD
PLAN & PROFILE PLAN
STA 175+00 TO STA 231+00

DWG NO. RD-34

___ OF ___


SURVEY NO. | FINISHED PLANS- | REVISIONS- | LOCATION- | DATE-

DATE *TIME* *FILE*

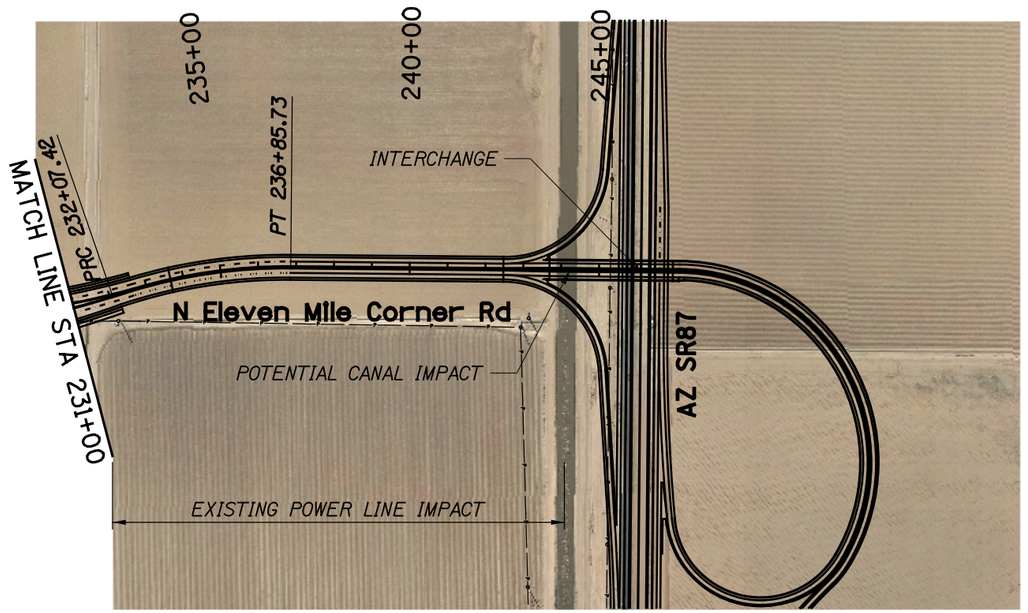

N

200 0 200 400
SCALE (FEET)

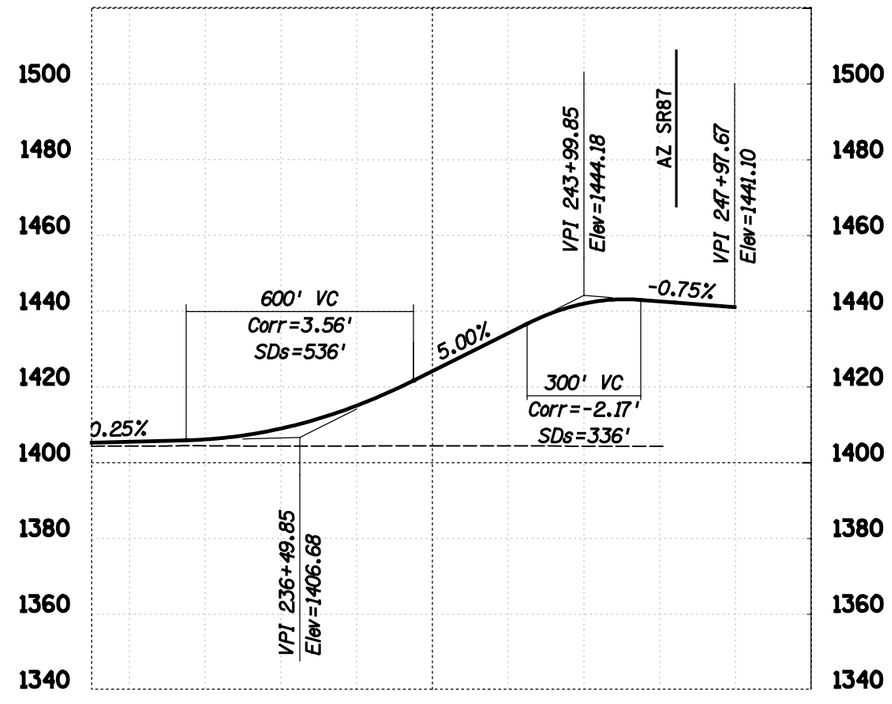

WILSON & COMPANY ENGINEERS & ARCHITECTS
ADOT
CITY OF COOLIDGE · ARIZONA

McCARTNEY ROAD & ELEVEN MILE ROAD CORRIDOR STUDIES

	NAME	DATE
DESIGN	SP	01-14
DRAWN	SP	01-14
CHECKED	ASF	01-14


ELEVEN MILE RD
PLAN & PROFILE PLAN
STA 231+00 TO AZ SR87

DWG NO. RD-35

____ OF ____


SURVEY NO. | FINISHED PLANS- | REVISIONS- | LOCATION- | DATE-

DATE *TIME* *FILE*

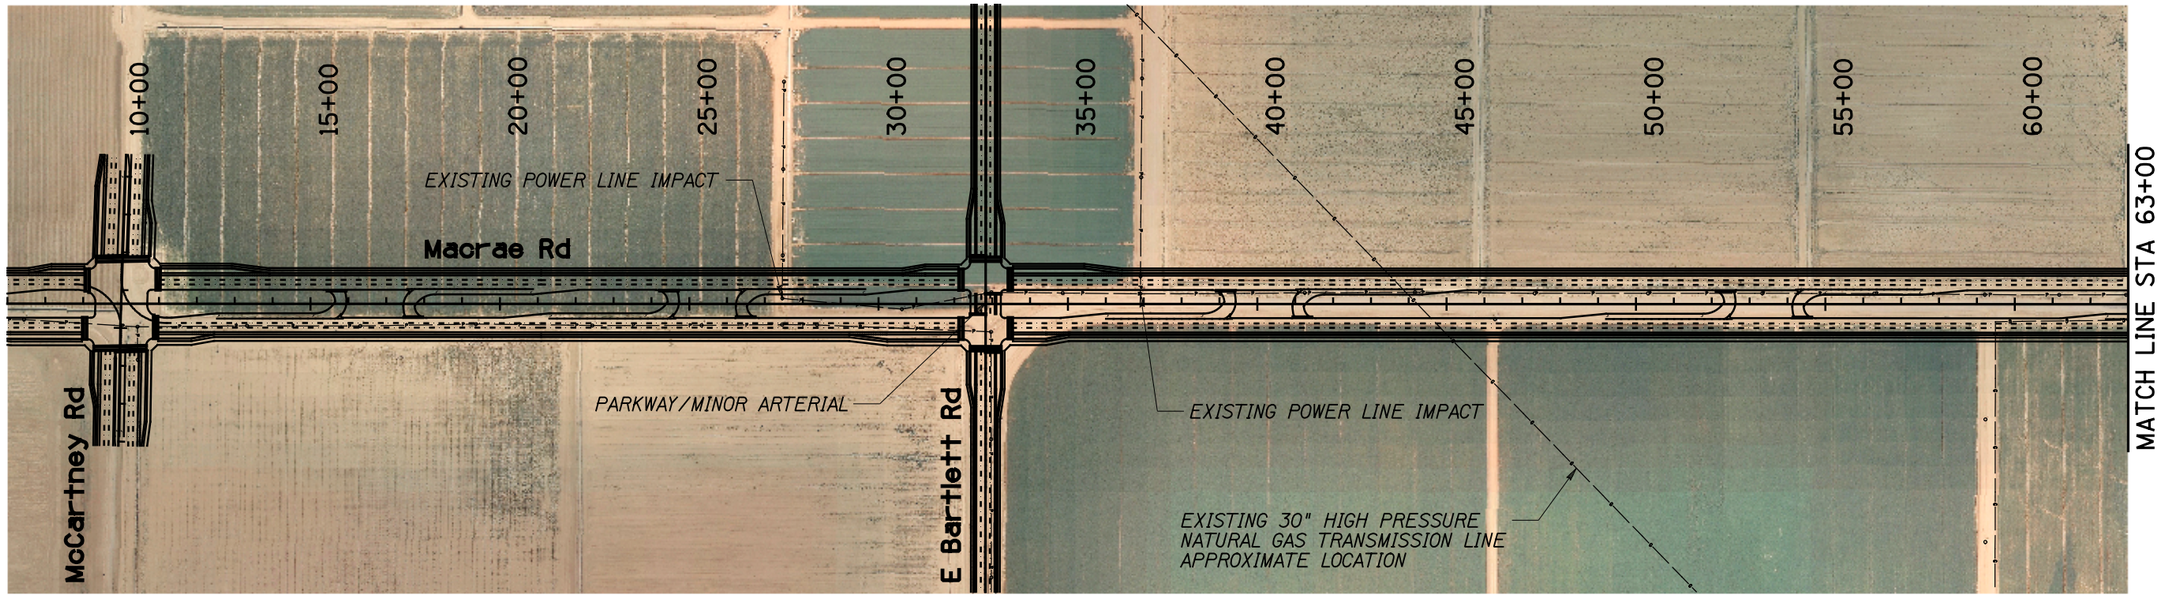

N

200 0 200 400
SCALE (FEET)

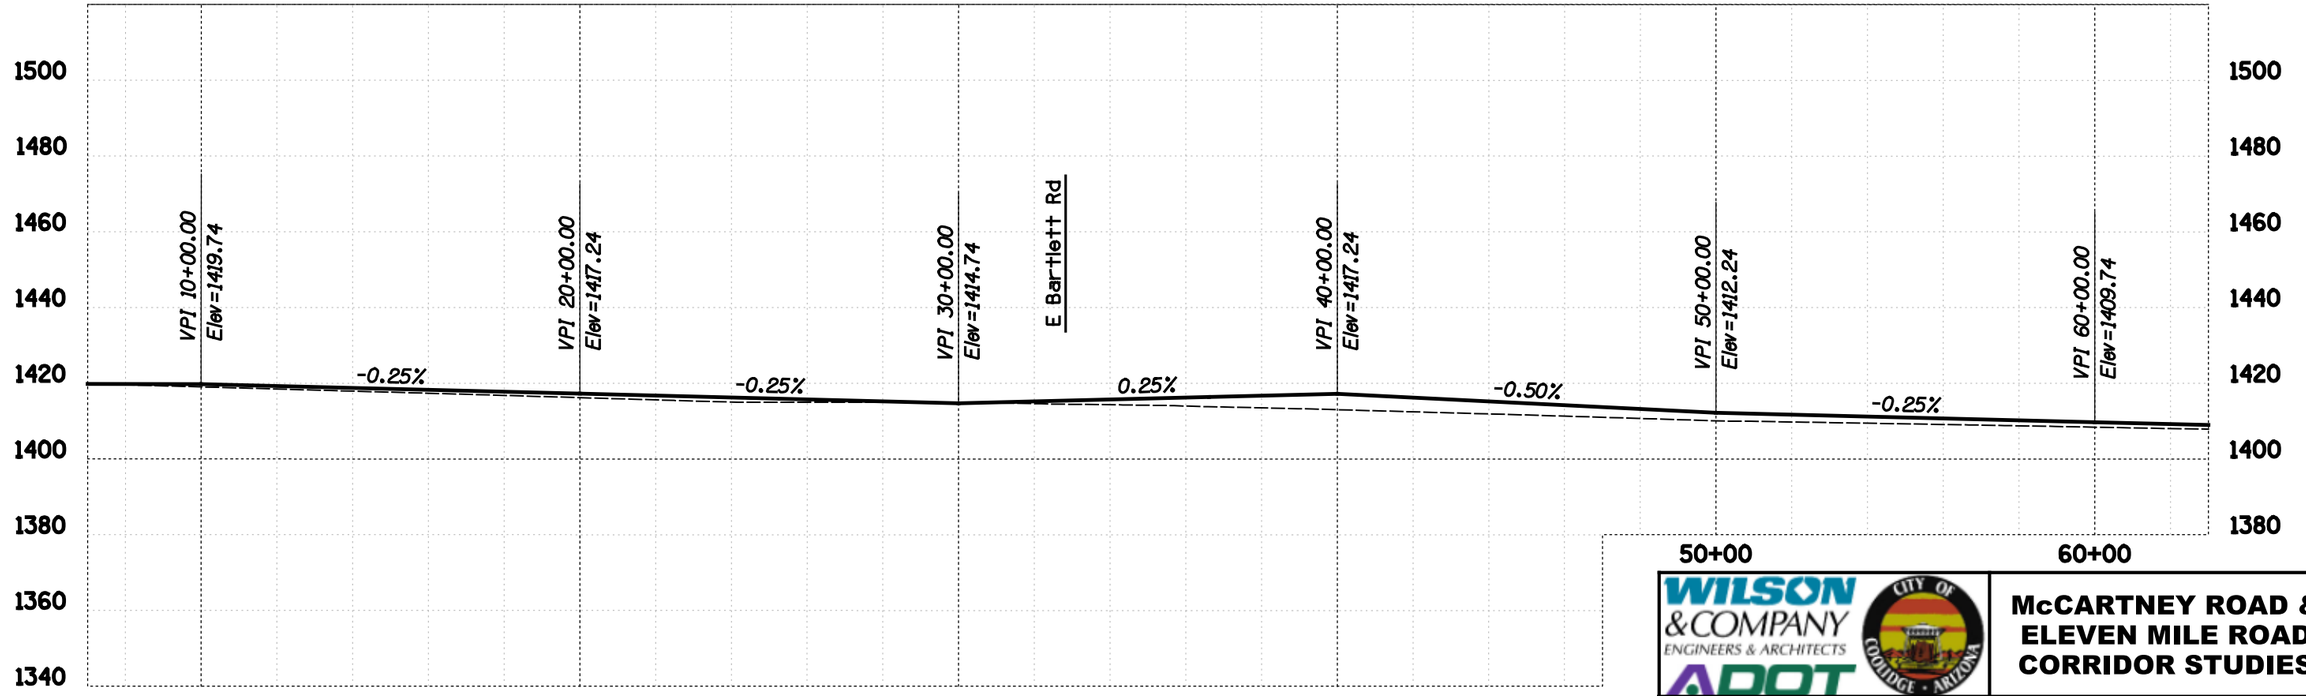

WILSON & COMPANY ENGINEERS & ARCHITECTS
ADOT
CITY OF COOLIDGE · ARIZONA

McCARTNEY ROAD & ELEVEN MILE ROAD CORRIDOR STUDIES

	NAME	DATE
DESIGN	SP	01-14
DRAWN	SP	01-14
CHECKED	ASF	01-14


MACRAE RD
PLAN & PROFILE PLAN
STA 7+00 TO STA 63+00

DWG NO. RD-36


___ OF ___

DATE- LOCATION- REVISIONS- FINISHED PLANS- SURVEY NO.

DATE *TIME* *FILE*

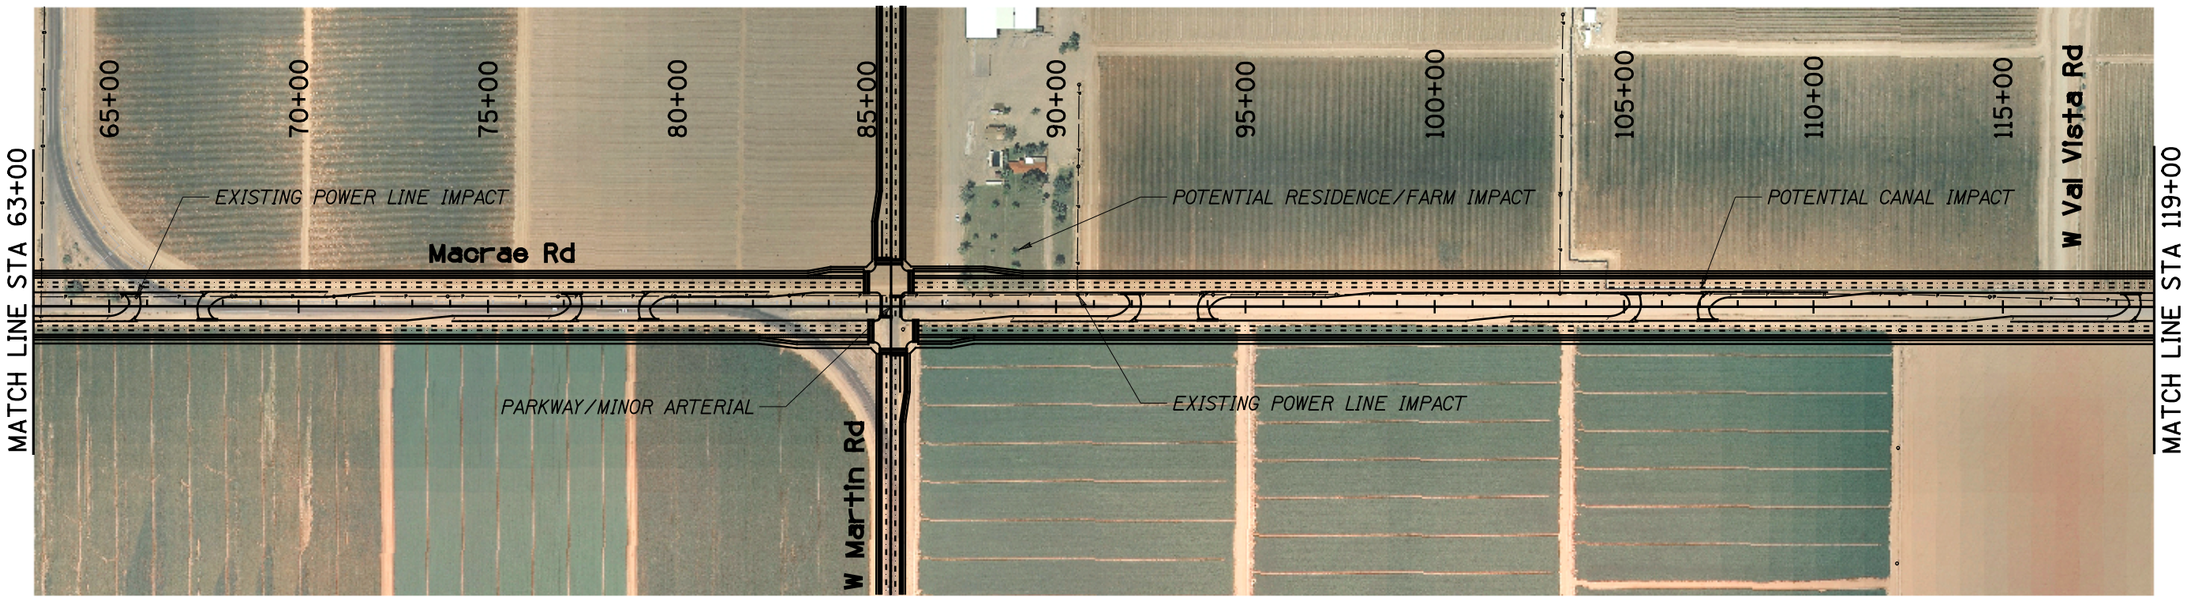

200 0 200 400
SCALE (FEET)

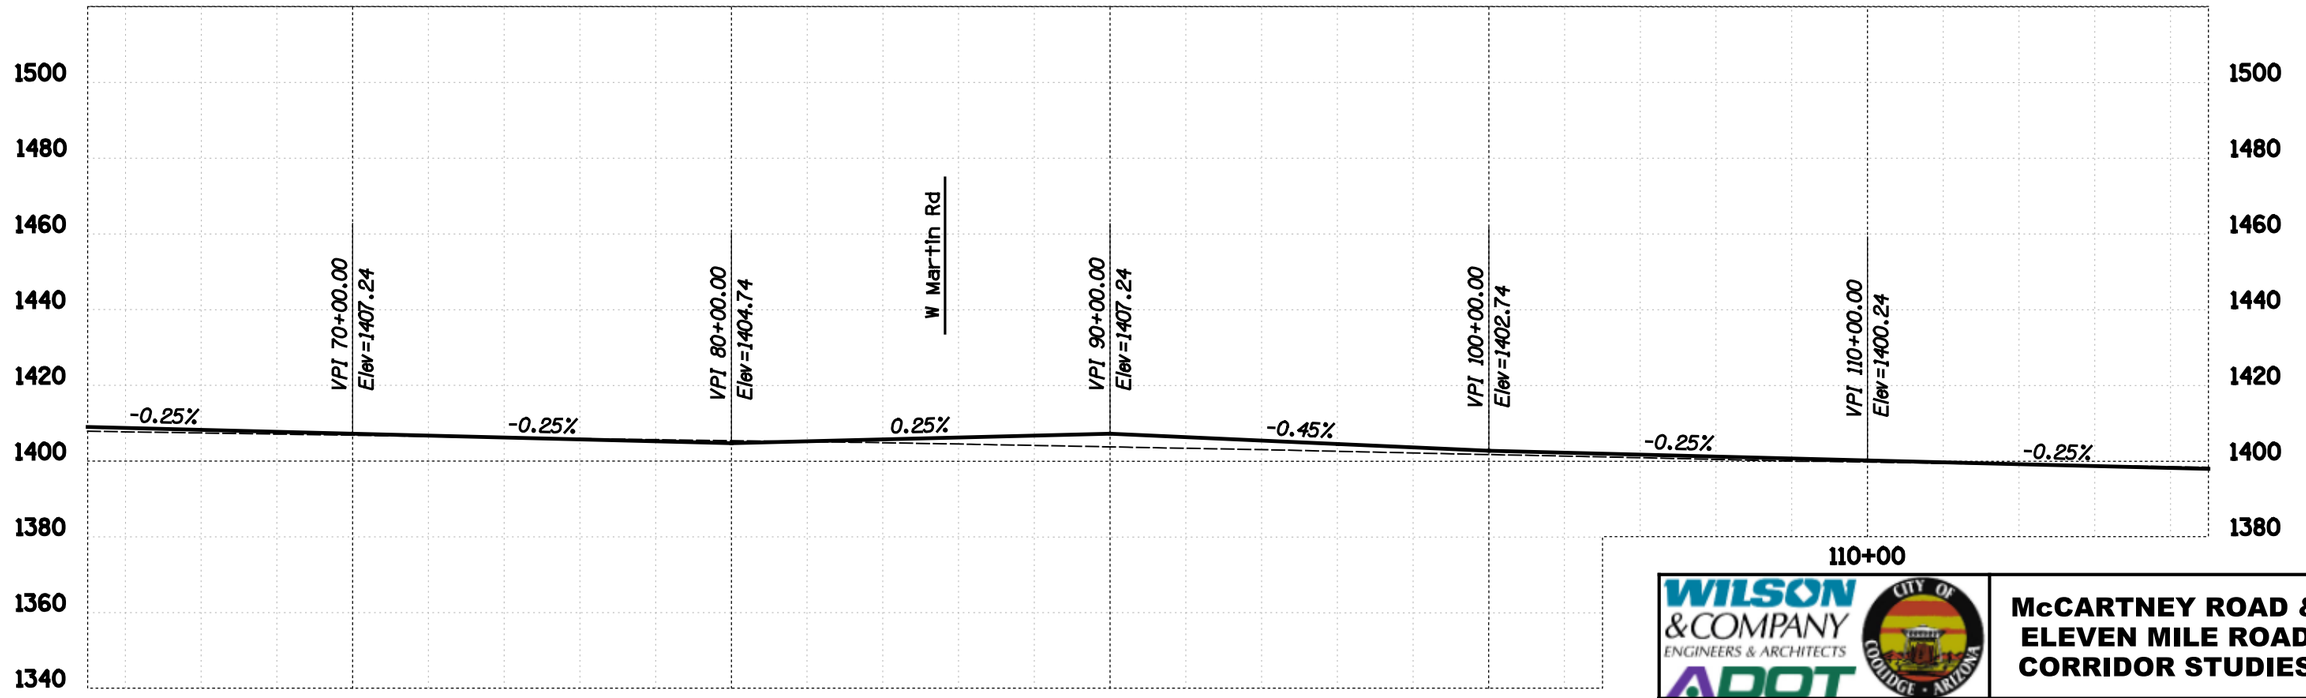

WILSON & COMPANY ENGINEERS & ARCHITECTS
ADOT
CITY OF COOLIDGE · ARIZONA

McCARTNEY ROAD & ELEVEN MILE ROAD CORRIDOR STUDIES


	NAME	DATE
DESIGN	SP	01-14
DRAWN	SP	01-14
CHECKED	ASF	01-14


MACRAE RD
PLAN & PROFILE PLAN
STA 63+00 TO STA 119+00

DWG NO. RD-37
___ OF ___

DATE- LOCATION- REVISIONS- FINISHED PLANS- SURVEY NO.

DATE *TIME* *FILE*

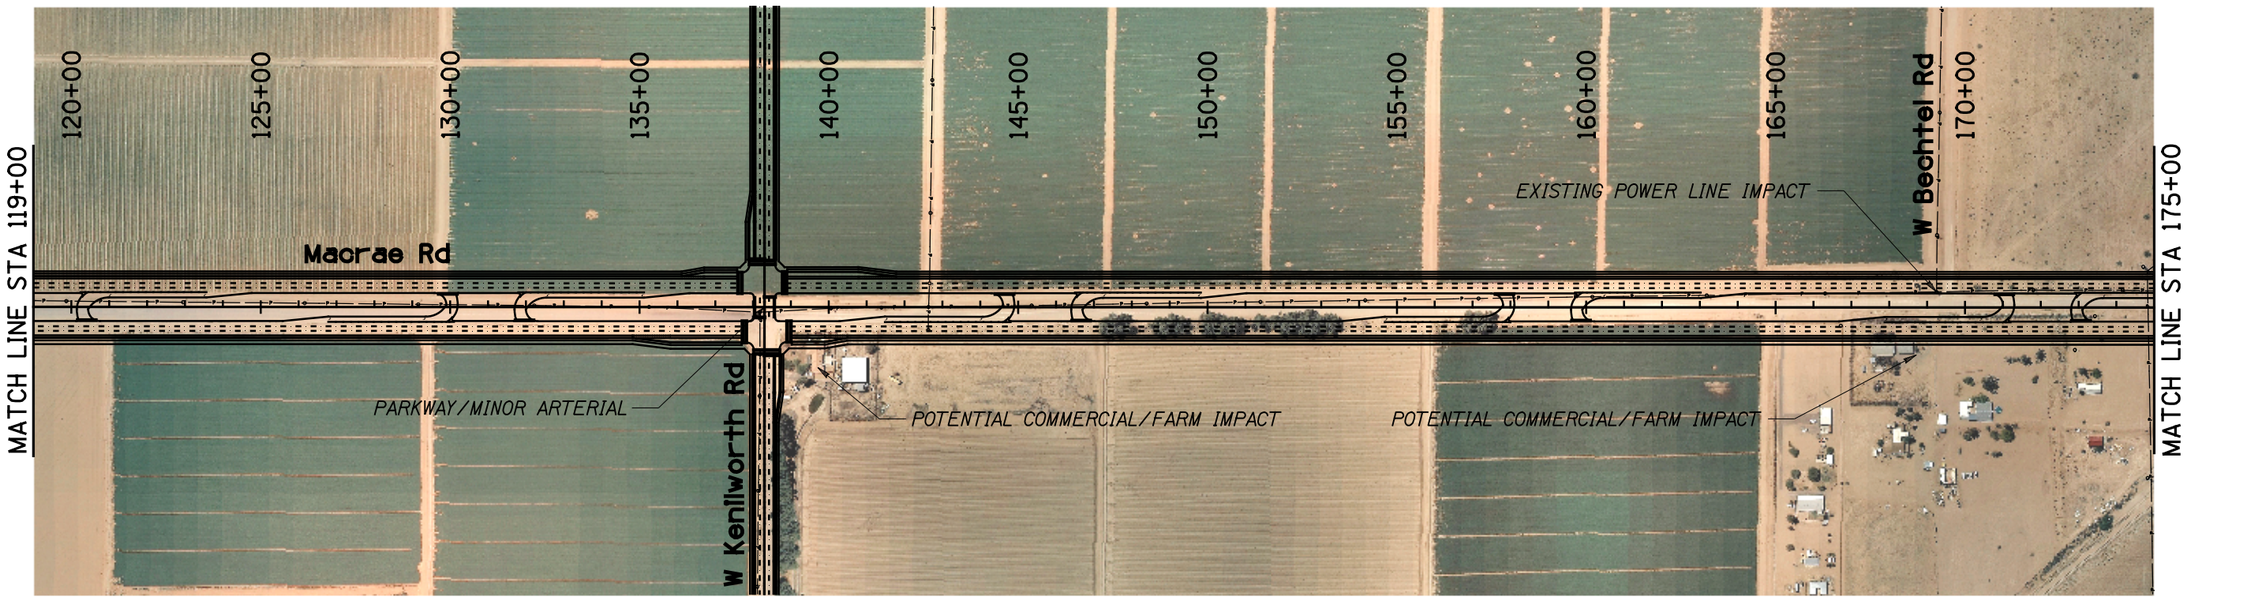

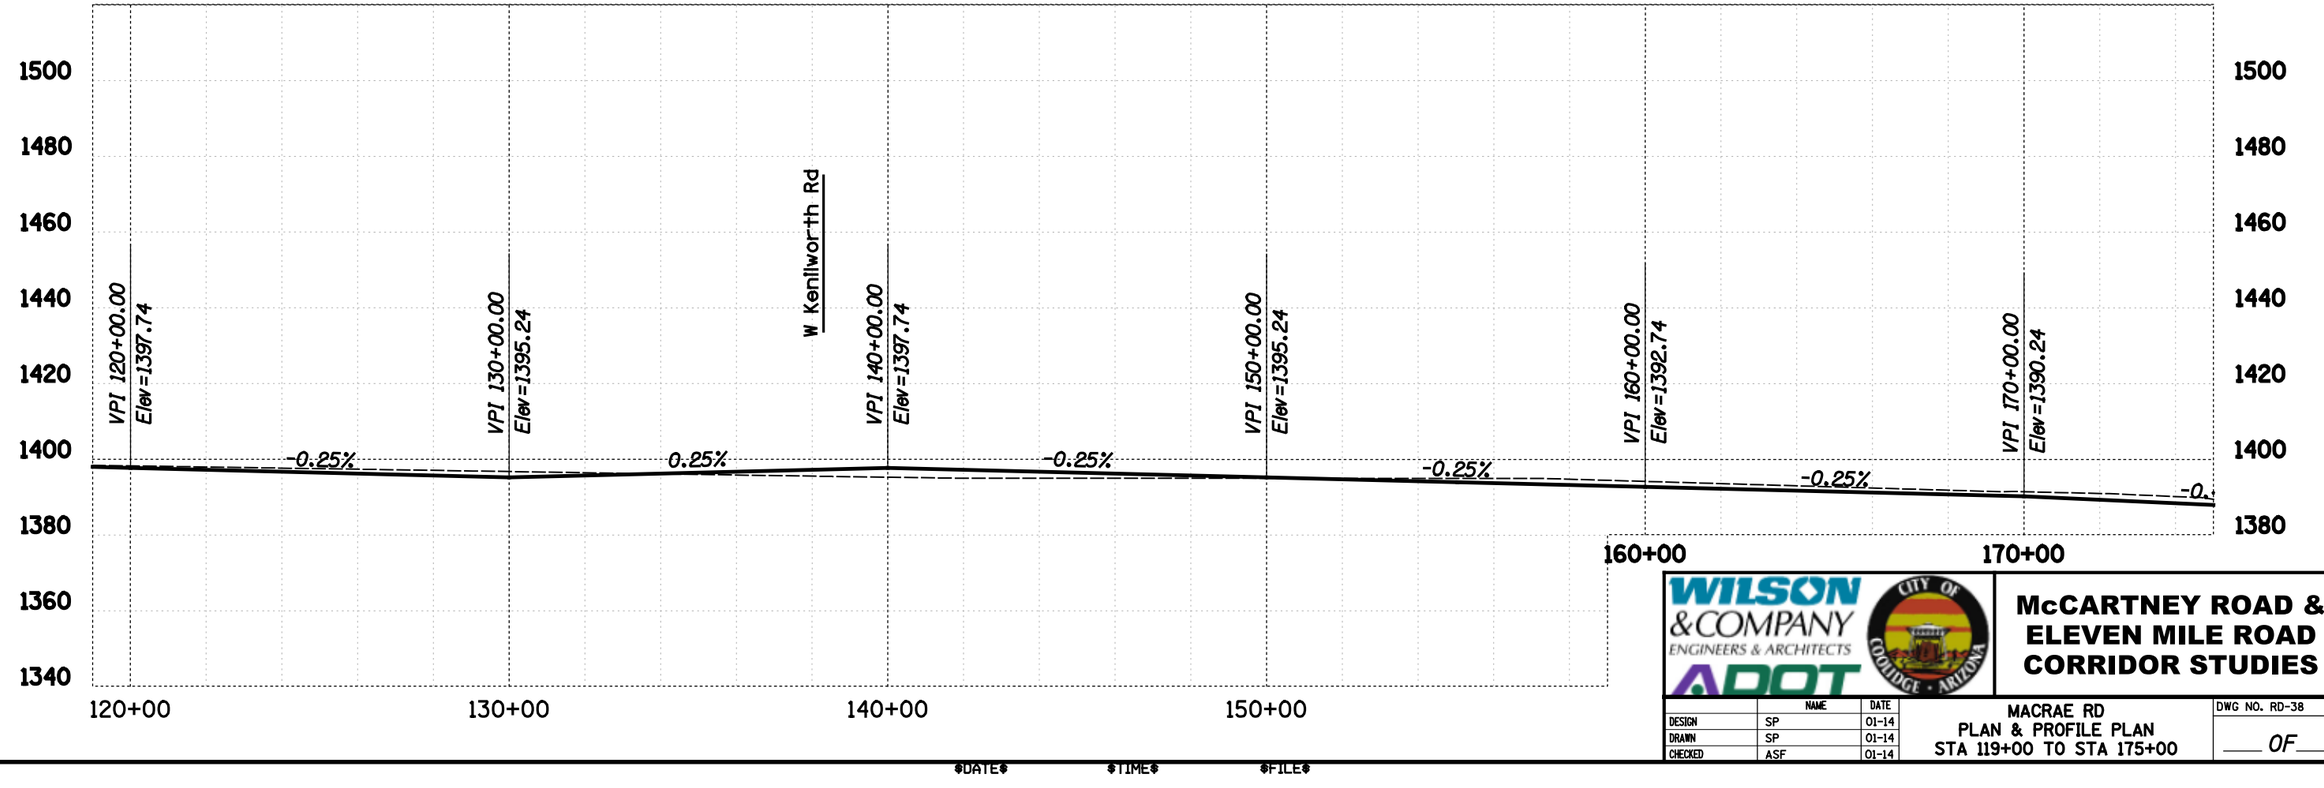

WILSON & COMPANY ENGINEERS & ARCHITECTS

ADOT

CITY OF COOLIDGE · ARIZONA

McCARTNEY ROAD & ELEVEN MILE ROAD CORRIDOR STUDIES

	NAME	DATE
DESIGN	SP	01-14
DRAWN	SP	01-14
CHECKED	ASF	01-14


MACRAE RD
PLAN & PROFILE PLAN
STA 119+00 TO STA 175+00

DWG NO. RD-38


___ OF ___

SURVEY NO. | FINISHED PLANS- | REVISIONS- | LOCATION- | DATE-

DATE *TIME* *FILE*

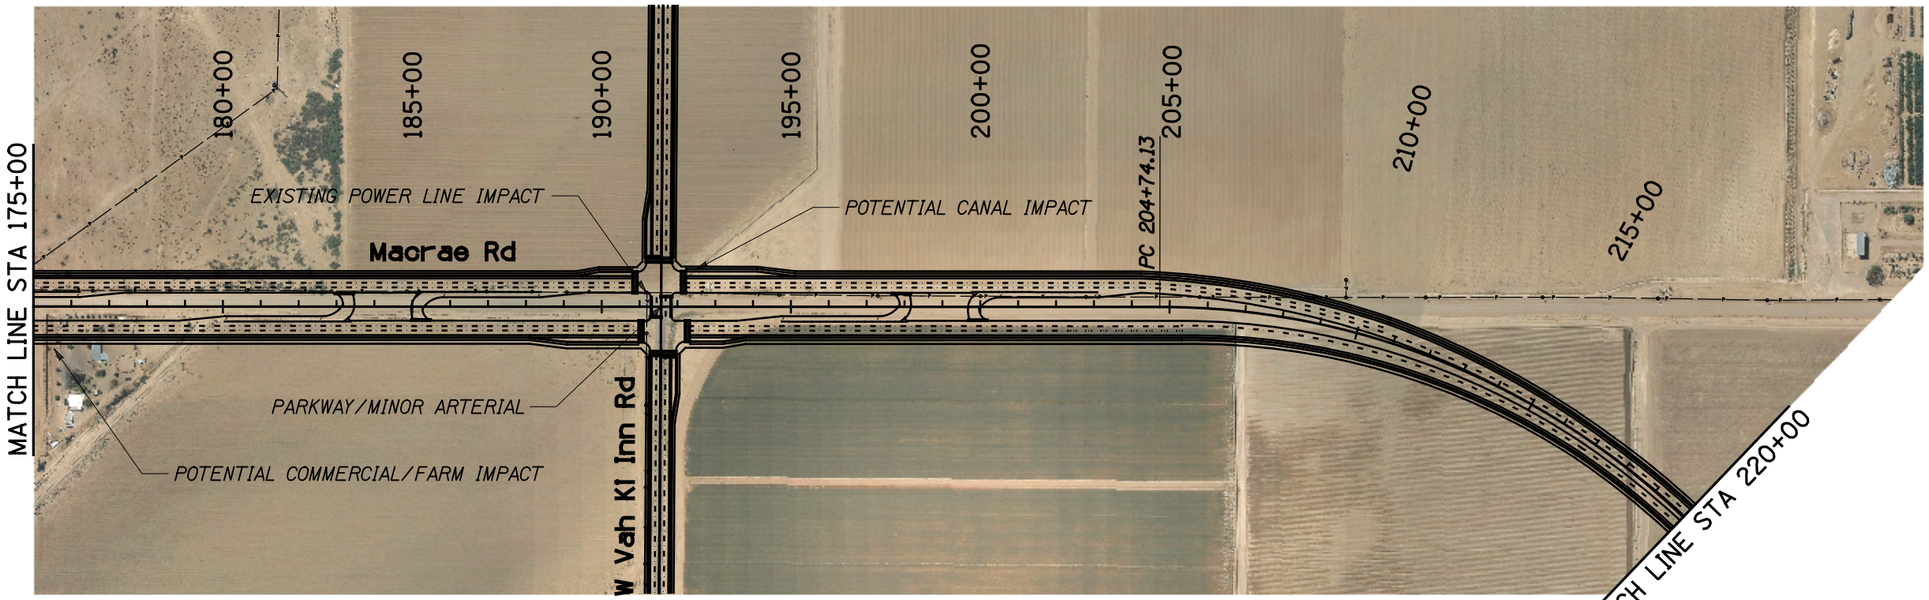

200 0 200 400
SCALE (FEET)

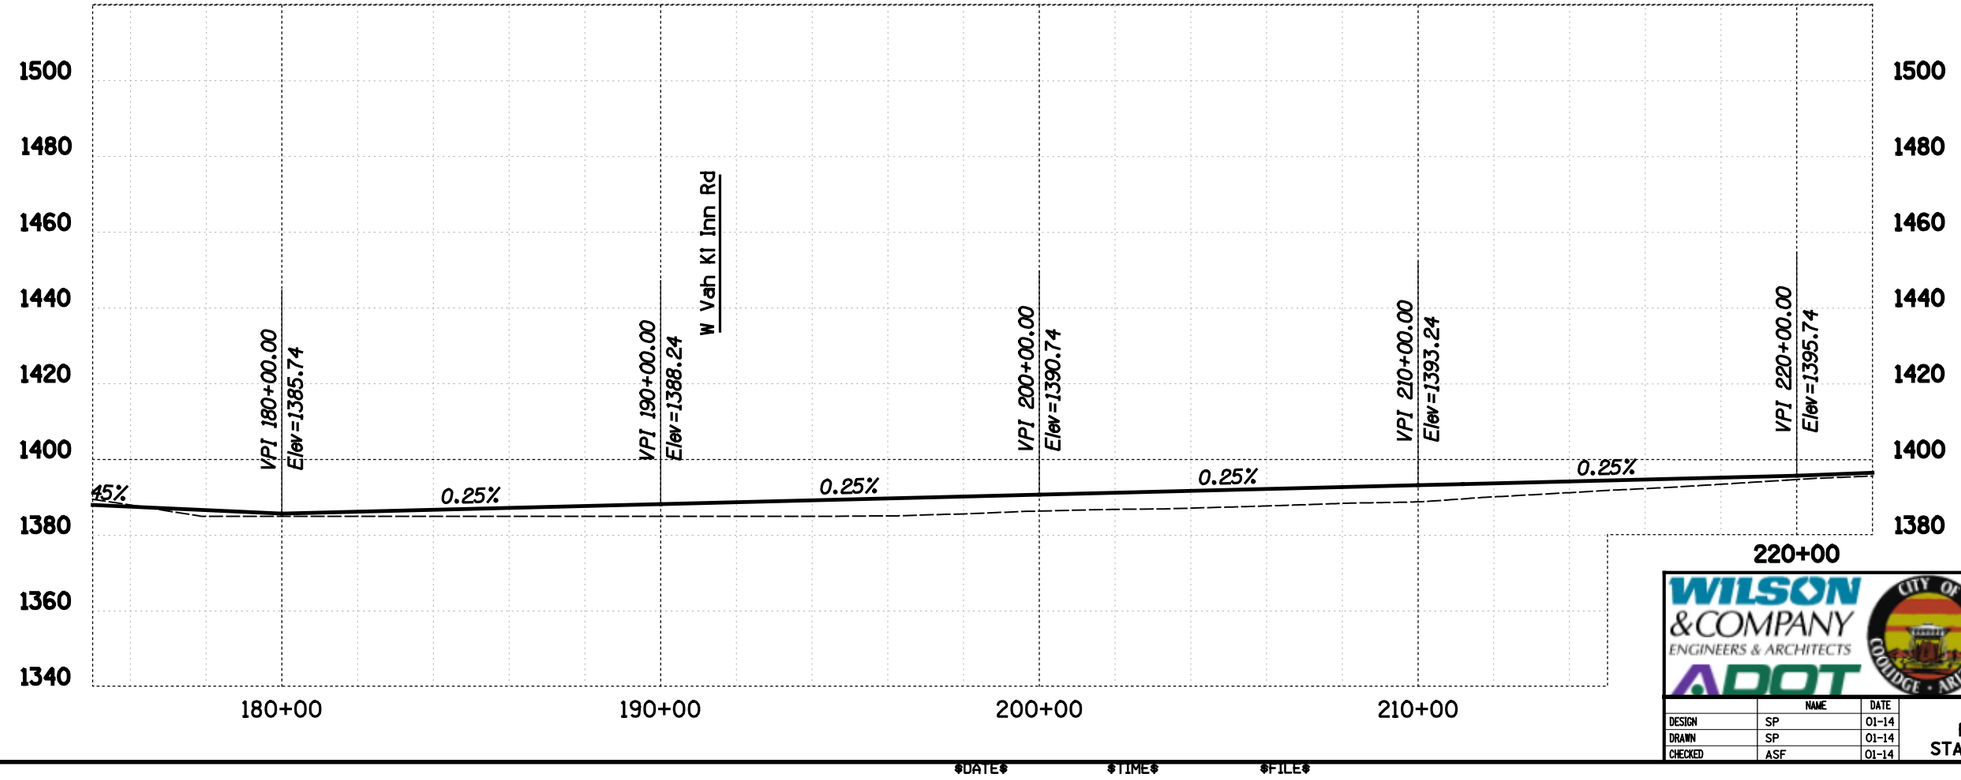

McCARTNEY ROAD & ELEVEN MILE ROAD CORRIDOR STUDIES


	NAME	DATE
DESIGN	SP	01-14
DRAWN	SP	01-14
CHECKED	ASF	01-14


MACRAE RD
PLAN & PROFILE PLAN
STA 175+00 TO STA 220+00

DWG NO. RD-39
___ OF ___


SURVEY NO. | FINISHED PLANS- | REVISIONS- | LOCATION- | DATE-

DATE *TIME* *FILE*

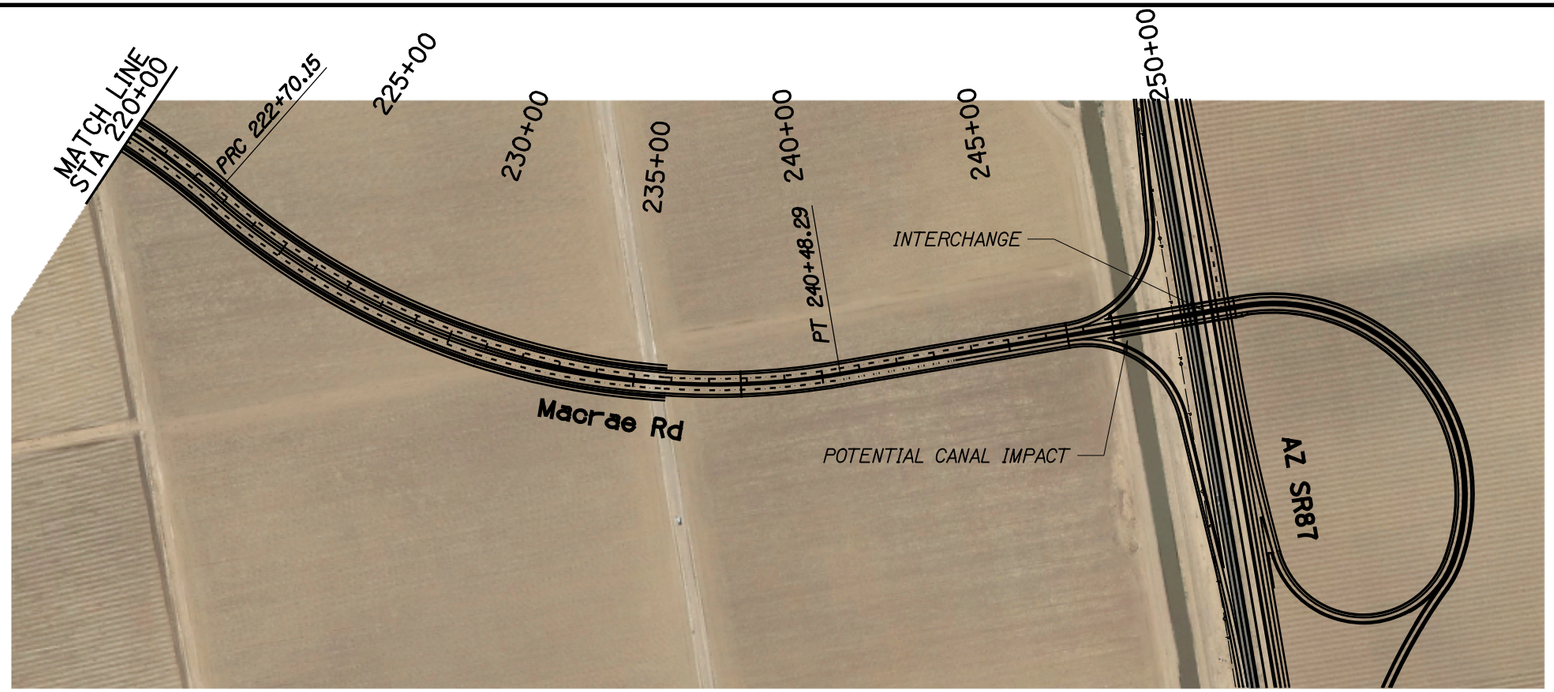

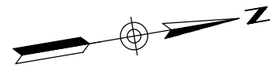

200 0 200 400
SCALE (FEET)

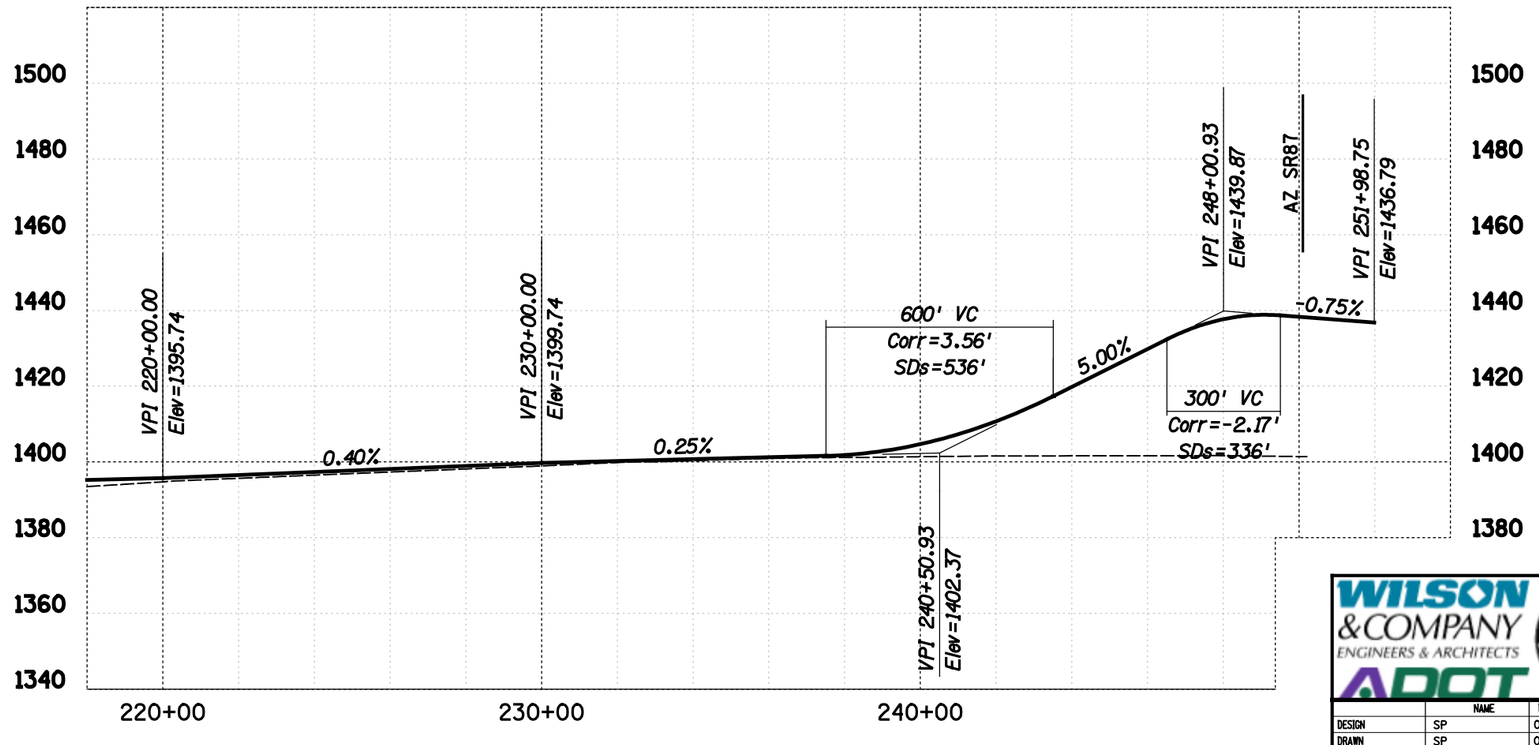

WILSON & COMPANY ENGINEERS & ARCHITECTS
ADOT
CITY OF COOLIDGE · ARIZONA

McCARTNEY ROAD & ELEVEN MILE ROAD CORRIDOR STUDIES

	NAME	DATE
DESIGN	SP	01-14
DRAWN	SP	01-14
CHECKED	ASF	01-14

MACRAE RD
PLAN & PROFILE PLAN
STA 220+00 TO AZ SR87

DWG NO. RD-40

____ OF ____

SURVEY NO. | FINISHED PLANS- | REVISIONS- | LOCATION- | DATE-

DATE *TIME* *FILE*