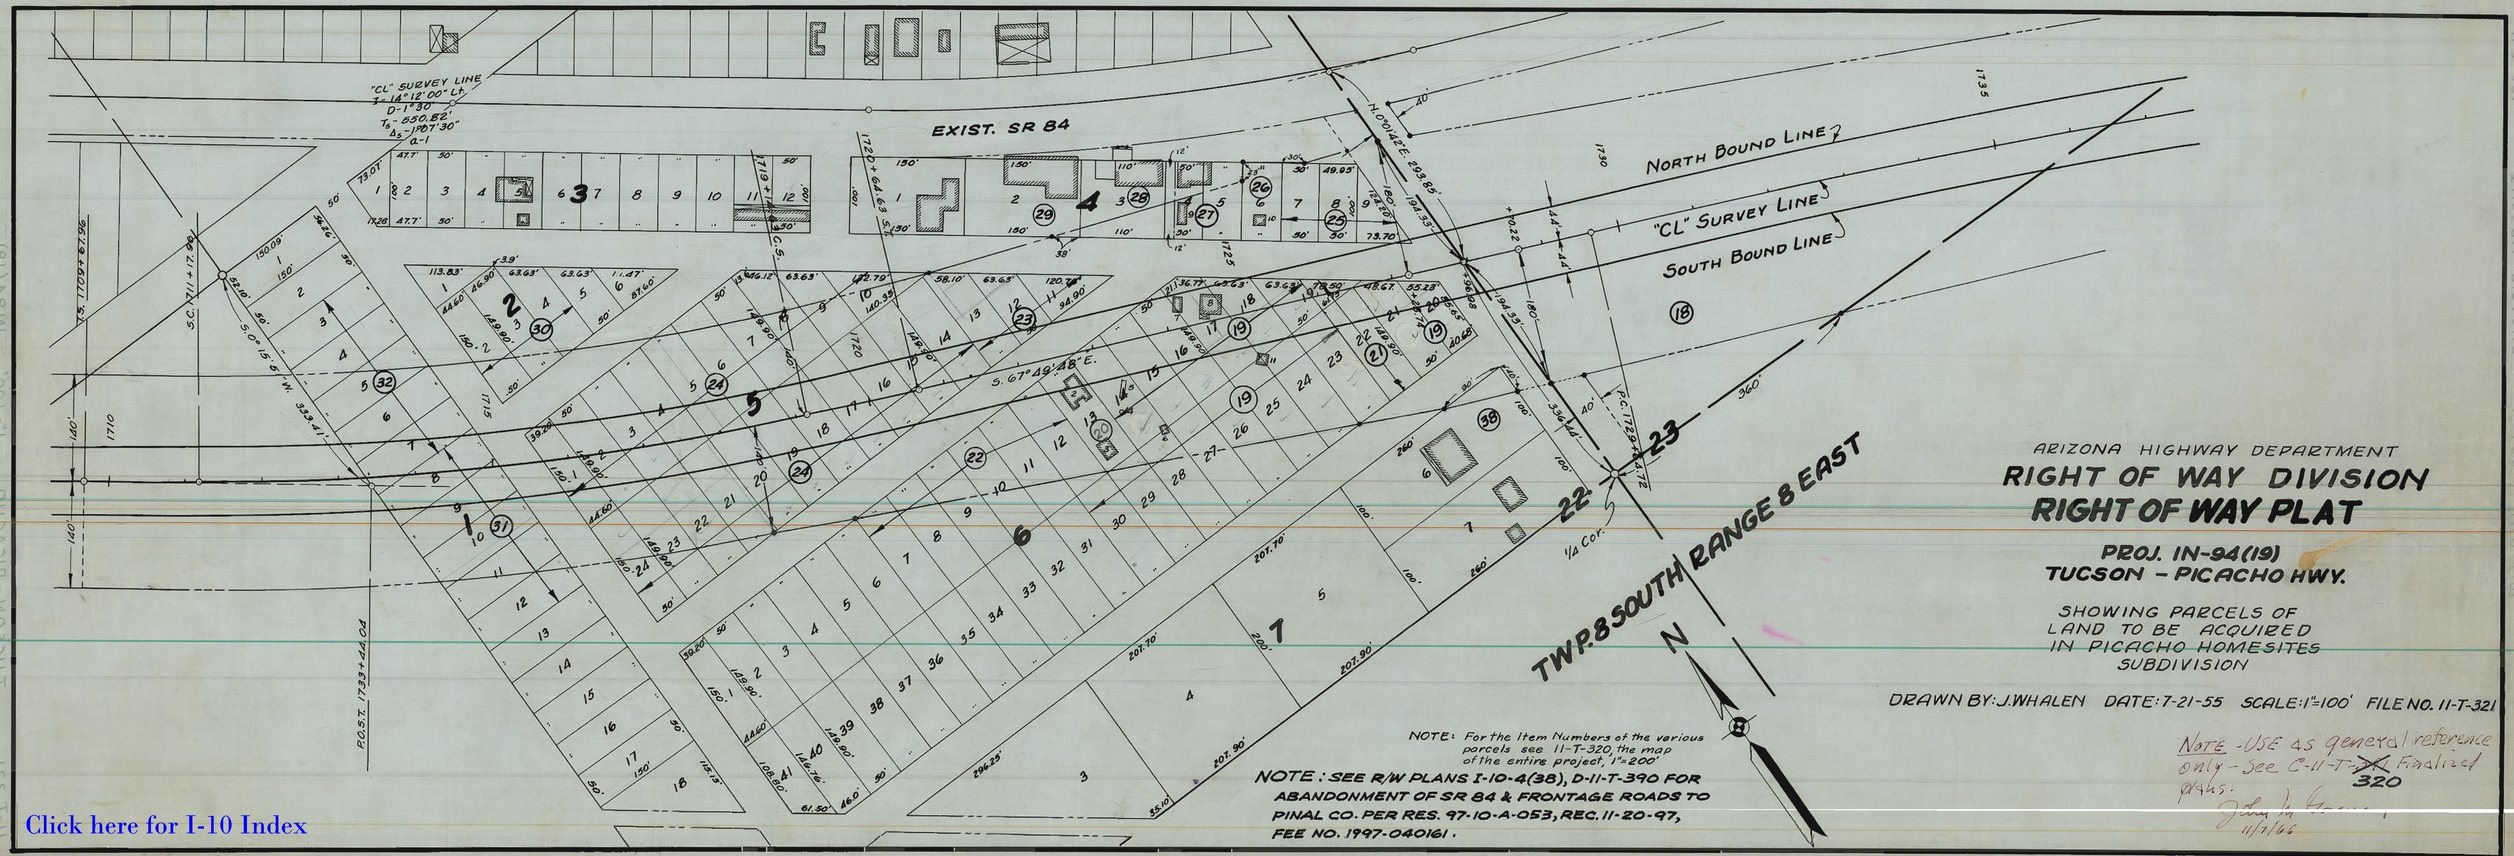

ARIZONA HIGHWAY DEPARTMENT

RIGHT OF WAY DIVISION

RIGHT OF WAY PLAT

PROJ. IN-94(19)
TUCSON - PICACHO HWY.

SHOWING PARCELS OF LAND TO BE ACQUIRED IN PICACHO HOMESITES SUBDIVISION

DRAWN BY: J. WHALEN DATE: 7-21-55 SCALE: 1"=100' FILE NO. 11-T-321

NOTE: For the Item Numbers of the various parcels see 11-T-320, the map of the entire project, 1"=200'

NOTE: SEE R/W PLANS I-10-4(38), D-11-T-390 FOR ABANDONMENT OF SR 84 & FRONTAGE ROADS TO PINAL CO. PER RES. 97-10-A-053, REC. 11-20-97, FEE NO. 1997-040161.

Note - Use as general reference only - See C-11-T-~~321~~ 320 Finalized plans.
John L. Gr...
11/1/06

Click here for I-10 Index