STATEWIDE JUNKYARD CONTROL
BLAIR JUNKYARD
PIMA COUNTY

Click here for I-10 Index

PARCEL NUMBER	OWNERSHIP RECORD: OWNER	DESCRIPTION	TOTAL AREA	AREA ACQUIRED	ACQUISITION RECORD: BOARD APPROVAL	TYPE & DATE OF INSTRUMENT	RECORDED: DATE	BOOK	PAGE
10-454	Shadrick C. Blair	Pt. NE¼SE¼ of Sec. 32, T.14S.R14E	.98 Ac.	.98 Ac.					

REVISIONS: C.O. No.	DATE	BY	DESCRIPTION

PROJECT NO.	CJIF-000-2(33)
DRAWING NO.	D-10-T-339
SHEET NO.	1 of 1
DRAWN BY	Rodj
DATE COMP.	11-20-80
SCALE	1" = 100'

RW/PLANS FILE SET

PRINTED
DEC 02 1980
R/W PLANS
PHOENIX, ARIZONA

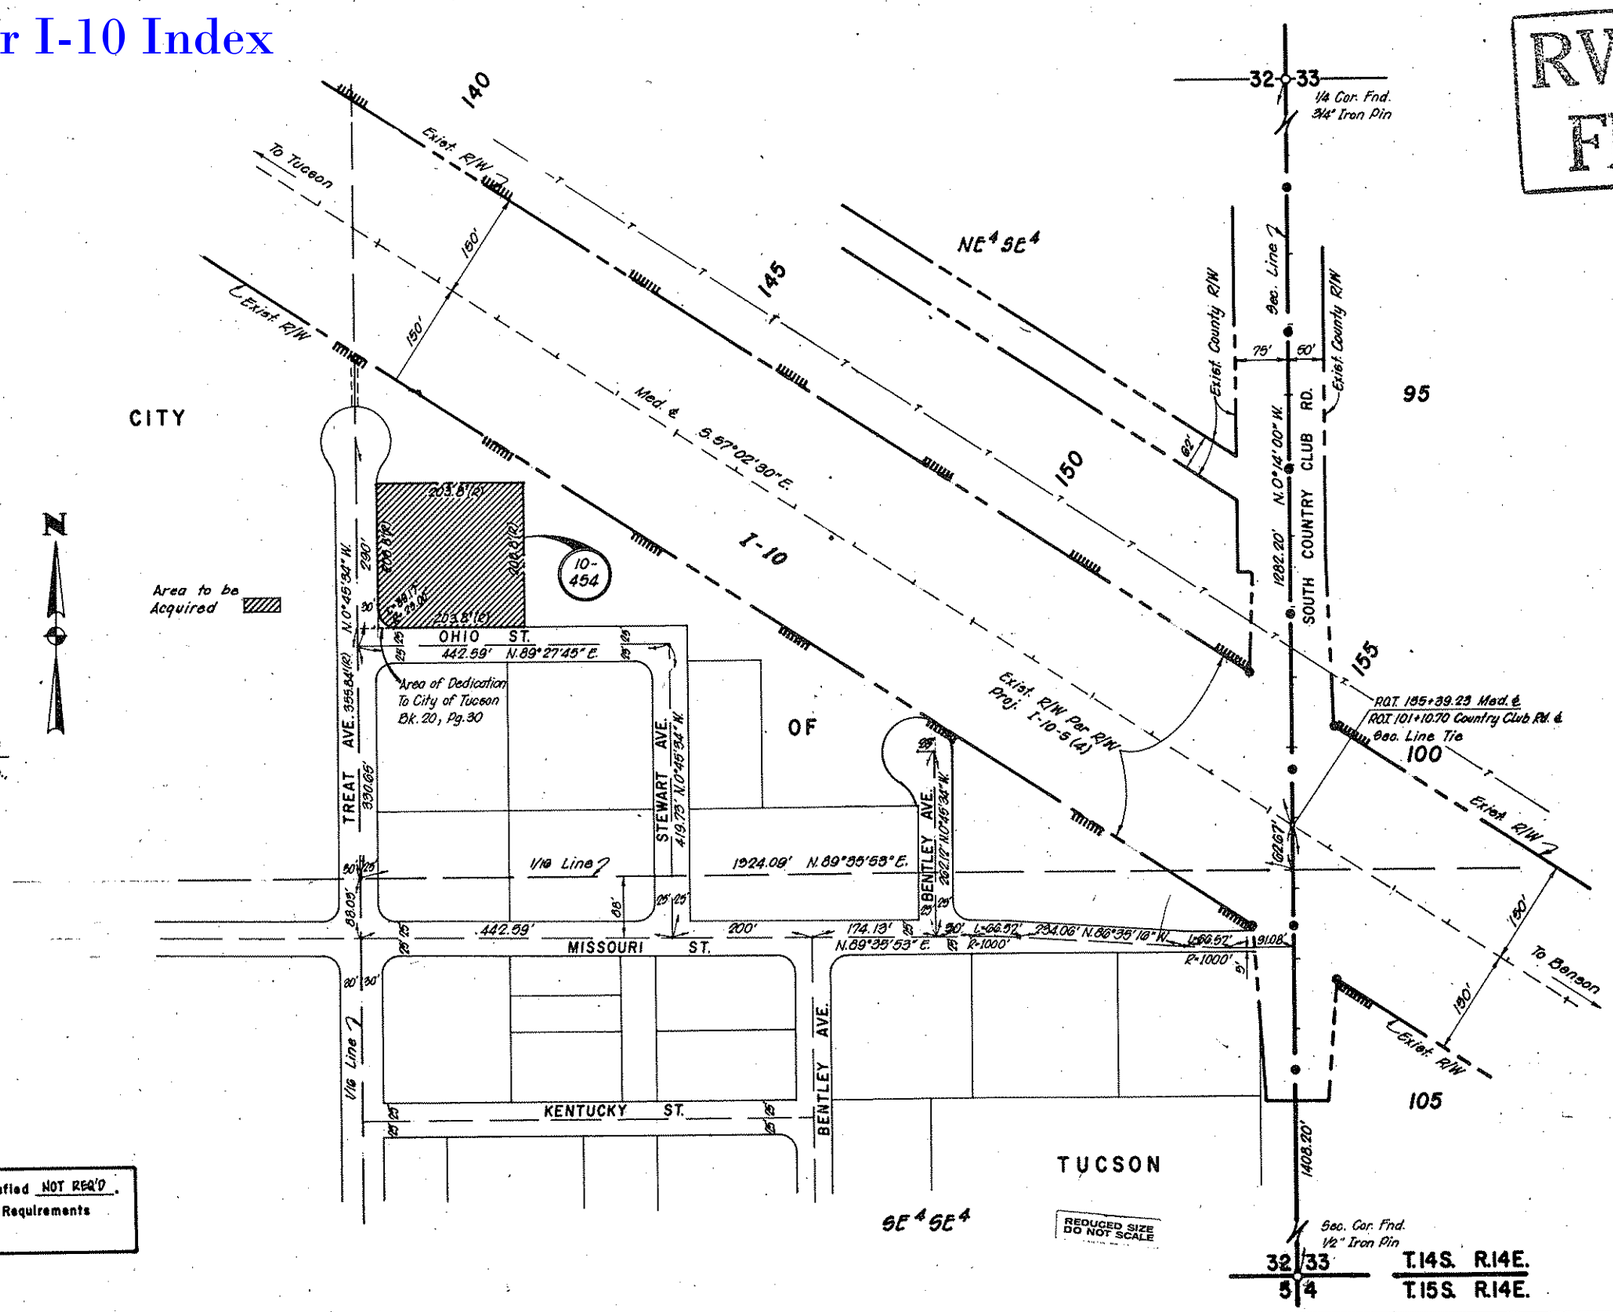

S. COUNTRY CLUB RD.
GRADE SEPARATION
(CROSSROAD UNDER)

ENCUMBRANCES OVER E½SE¼

Eamt. to El Paso Natural Gas Co., Dkt. 190, Pg. 544

16½' Eamt. to A.T. & T. Dkt. 103, Pg. 494

Eamt. to T.G. & E. Dkt. 202, Pg. 161

Eamt. to T.G. & E. Dkt. 401, Pg. 206

Public Hearing Requirements Satisfied NOT REQ'D.
Environmental Impact Statement Requirements Satisfied NOT REQ'D.

Approved in accordance with A.R.S. 28-2132:

DEPUTY STATE ENGINEER — DATE 11-24-80

ARIZONA DEPARTMENT OF TRANSPORTATION BOARD
Approved for Right of Way Acquisition in accordance with Resolution Number 80-15-A-91 dated 11-12-80
Thomas R. Lammers — State Highway Engineer

CHIEF DEPUTY STATE ENGINEER — DATE 11/24/80

U.S. DEPARTMENT OF TRANSPORTATION
FEDERAL HIGHWAY ADMINISTRATION
BUREAU OF PUBLIC ROADS
Approved:

DIVISION ENGINEER — DATE

HARD COPY City of Tucson Roadway Dedication Plat Bk. 20, Pg. 30 CHECKED BY