PHX – CASA GRANDE HWY.

SALT RIVER BRIDGE

MARICOPA COUNTY

REVISIONS					
C.O. No.	DATE	BY	DESCRIPTION	PROJECT NO.	ER-10-3 (Misc.)
5453	9-11-79	A.L.R.	Added Channel Reconstr, curve controls,	DRAWING NO.	D-7-T-765
"	"	"	brng. med. ℄ & spans to bridges & callout.	SHEET NO.	1 of 2
"	"	"	Chgd. ease. area for parcel 7-2913 from	DRAWN BY	K. Kozel
"	"	"	2,650,000# to 2,110,275#. C.&S. & Bid	DATE COMP.	4-4-79
"	"	"	Set. (136)	SCALE	1" = 200'

OWNERSHIP RECORD

PARCEL NUMBER	OWNER	DESCRIPTION	TOTAL AREA	AREA REQUIRED GROSS INCLUD.RW	AREA REQUIRED NET EXCLUD.RW	EASEMENT AREA	REMAINDER LEFT	REMAINDER RIGHT
7-2913	Arizona Sand & Rock Co.	Pt. N½, Sec. 23, T. 1N. R. 3E.				~~2,650,000#~~ 2,110,275# T.C.E.		
7-2914	Tanner Co.	Pt. SE¼NE¼ Sec. 23, T. 1 N. R. 3 E.				373000# T.C.E		

NOTE: Parcel 7-2913 Board Approval 4-4-79 TCE Dated 4-3-79
Parcel 7-2914 Board Approval 4-4-79 TCE Dated 4-4-79

NOT RECORDED

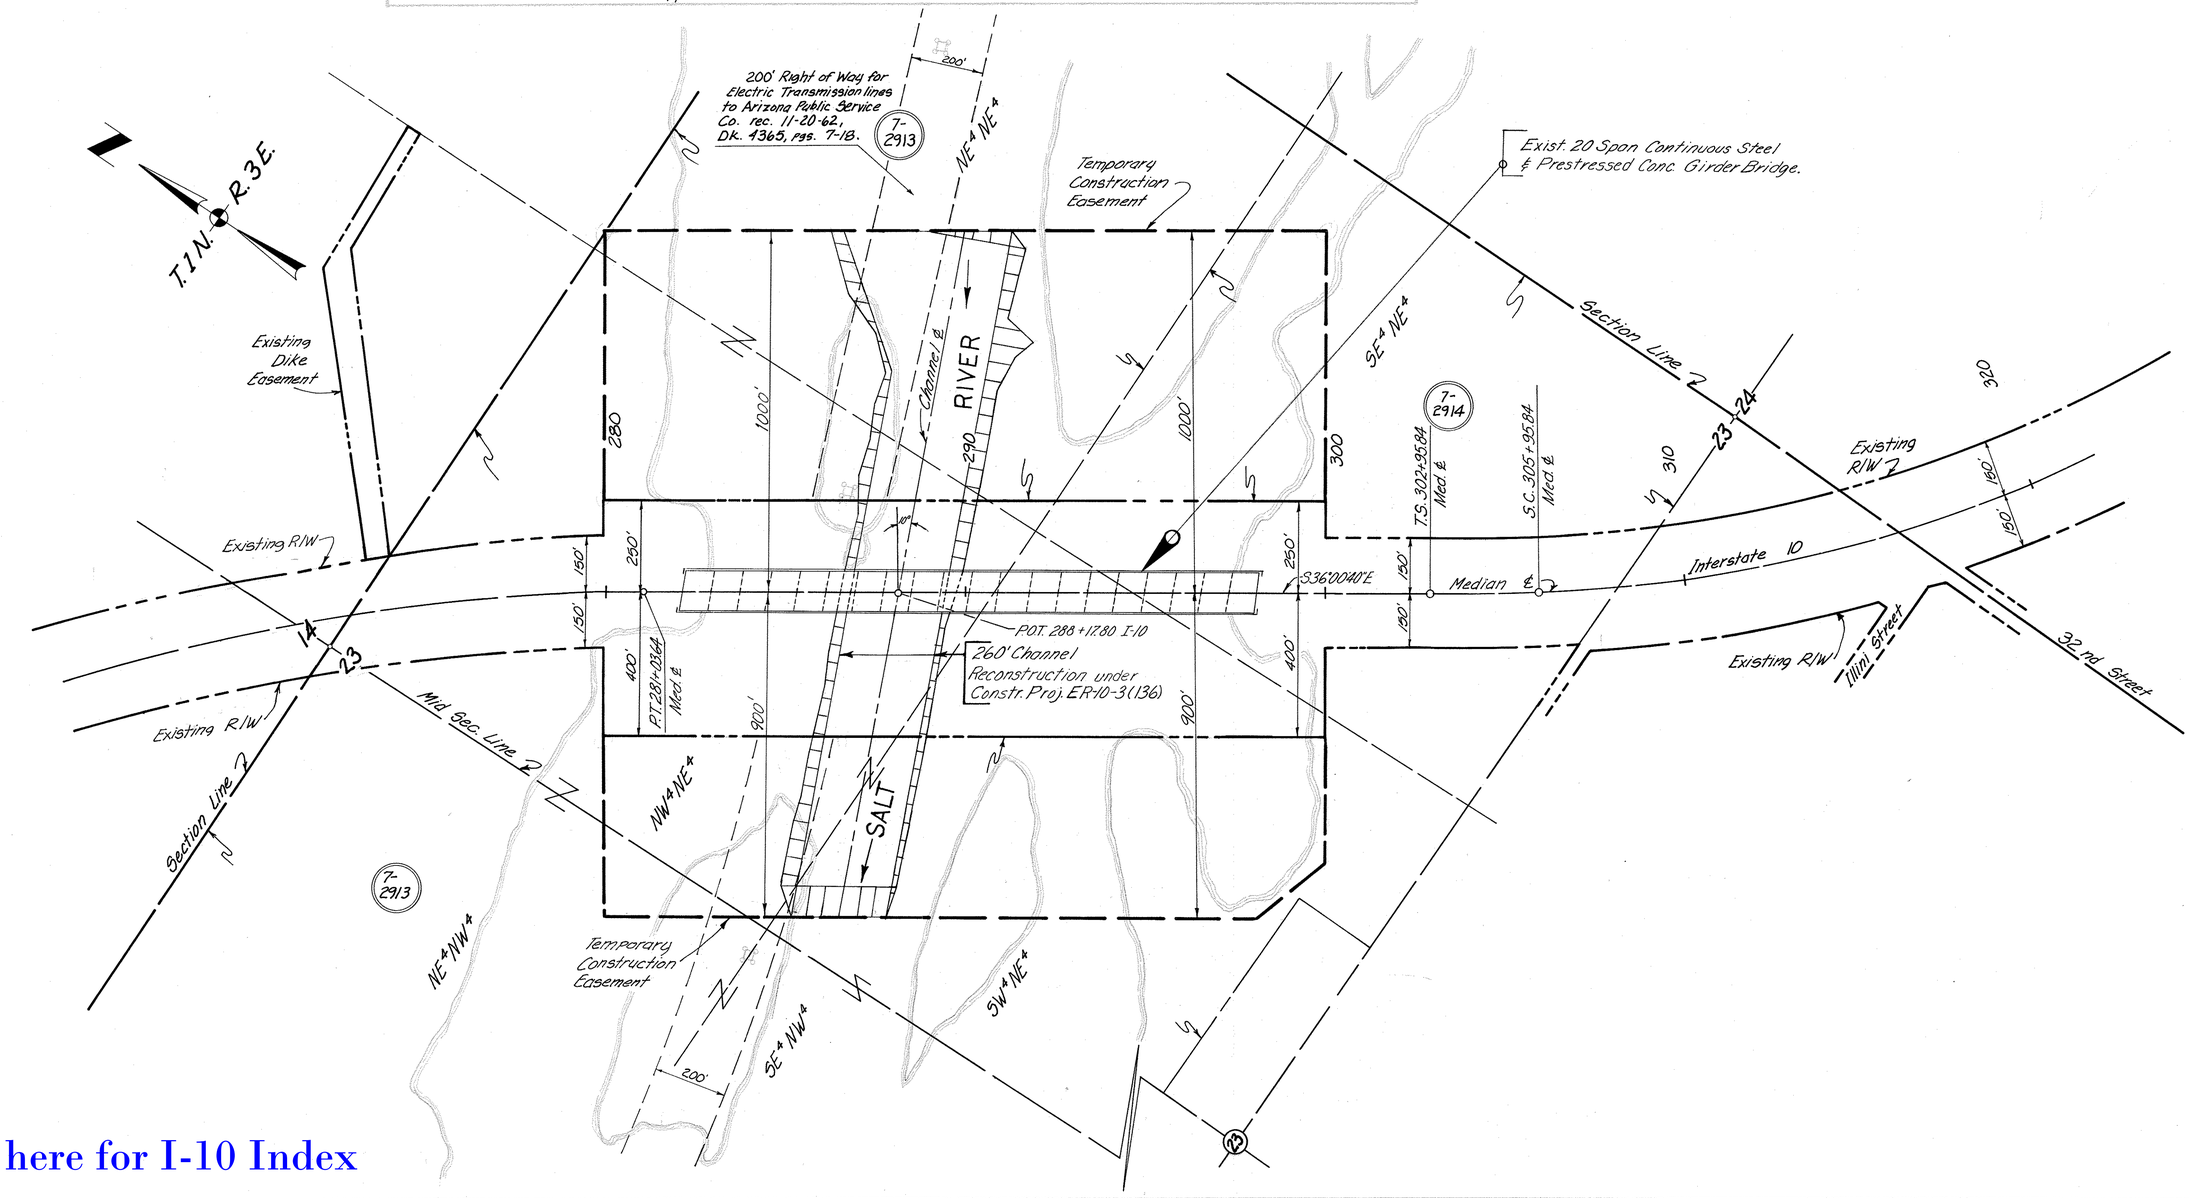

Click here for I-10 Index