OWNERSHIP RECORD									ACQUISITION RECORD			
PARCEL NUMBER	OWNER	DESCRIPTION	TOTAL AREA	AREA REQUIRED: GROSS INCLUDING EXISTING R/W	AREA REQUIRED: NET EXCLUDING EXISTING R/W	EASEMENT AREA	REMAINDER: LEFT	REMAINDER: RIGHT	SHEET NO.	CHIEF R/W AGENT APPROVAL	INSTRUMENT TYPE	RECORDED DATE / DOCUMENT
10-923	FRANK P. CARISTI, et ux	PT. SW4SW4 Sec. 27, T.13S. R.13E.	23,315 ⌀		23,315 ⌀				1			
10-924	BOARD OF REGENTS, U. OF A.	Pt. E2NW4 & Pt. SW4NE4 Sec. 34, T.13S. R.13E.	2,412,632 ⌀		199,665 ⌀			2,212,967 ⌀	1			
10-926	FRED A. BOMKAMP, et ux	Pt. SW4 Sec. 27, T.13S. R.13E.	102,320 ⌀		① 59,346 ⌀		① 42,974 ⌀		1			
10-927	DELPHI-ANDROMEDA	Pt. SE4SW4 Sec 27 Pt. NE4NW4 & Pt. NW4NE4 Sec. 34, T.13N. R.13E.	1,619,908 ⌀		228,091 ⌀		1,391,817 ⌀		1			

PRELIMINARY PRINT
FOR ENGINEERING USE ONLY
SUBJECT TO DESIGN CHANGES, ADDITIONS, ALTERATIONS & CORRECTIONS
DATE 11/6/91 BY Hadley

Click here for I-10 Index

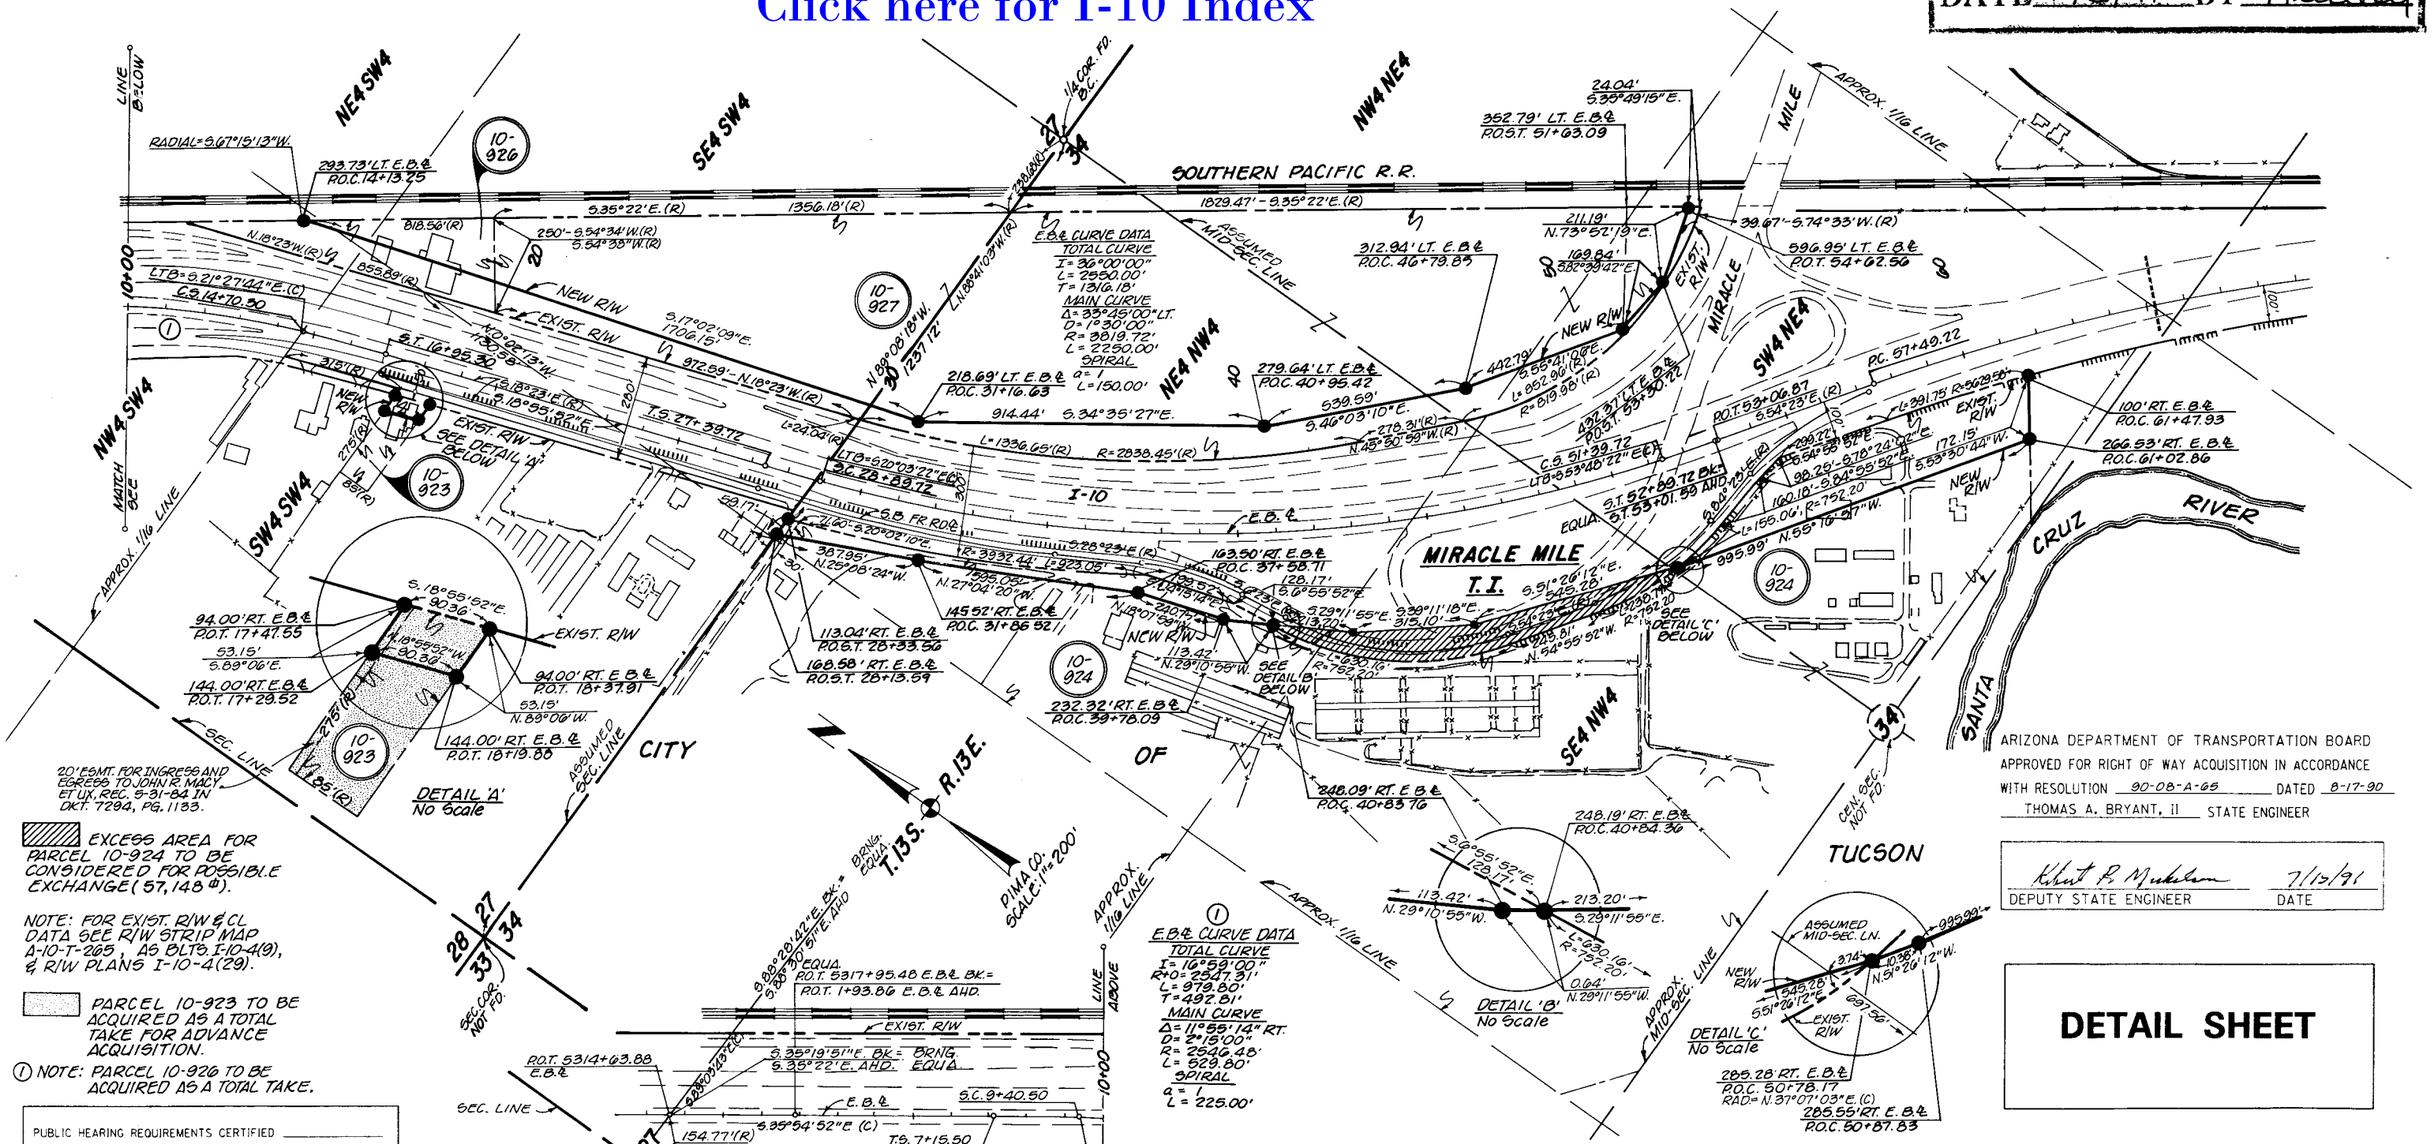

ARIZONA DEPARTMENT OF TRANSPORTATION BOARD
APPROVED FOR RIGHT OF WAY ACQUISITION IN ACCORDANCE WITH RESOLUTION 90-08-A-65 DATED 8-17-90
THOMAS A. BRYANT, II STATE ENGINEER

Robert P. Mukelson 7/15/91
DEPUTY STATE ENGINEER DATE

DETAIL SHEET

PUBLIC HEARING REQUIREMENTS CERTIFIED
ENVIRONMENTAL CLEARANCE
C & S REVIEW
BID SET REVIEW

REVISIONS			
C.O. NO.	DATE	BY	DESCRIPTION

DRAWING NO.	D-10-T-368
HARD COPY	A-10T-265
COUNTY	PIMA
DRAWN	L. FURUBOTTEN
CHECKED	
SCALE	1" = 200'
ROUTE	I-10
LOCATION	INA RD. — 29TH ST.

ARIZONA DEPARTMENT OF TRANSPORTATION
HIGHWAYS DIVISION
RIGHT OF WAY PLANS SERVICES
HIGHWAY CASA GRANDE — TUCSON
PROJECT NO. 10-4
SHEET 1 OF 1

ZF1:(45,10)PROPER.DGN:1 VIEW NAME:
5-FEB-1991 20:02

TRACS NO. 10 PM 248 H 2374 01R