# TUCSON – BENSON HWY.
## MOUNTAIN VIEW T.I. – COCHISE COUNTY LINE
## PIMA COUNTY

Click here for I-10 Index

| REVISIONS | | | | PROJECT NO. | I-10-5-851 |
|---|---|---|---|---|---|
| C.O. No. | DATE | BY | DESCRIPTION | DRAWING NO. | D-10-T-336 |
| 5402 | 6-22-79 | R.L.R. | Called out E.B. Bridge. Added C.M.P. at | SHEET NO. | 1 of 2 |
| " | " | " | 126 3 E.B. & Flow arrows. CES-(51) | DRAWN BY | Bob O. |
| 5332 | 2-1-80 | R.L.R. | Called out W.B. Bridge. Added Equa. at | DATE COMP. | 4-30-79 |
| " | " | " | S.T. 1237+51.84. Chad S.E. To New R/W & | SCALE | 1" = 100' |
| " | " | " | T.C.E. in detail for Sht. 2. (Bid-(10)) | | |

| OWNERSHIP RECORD | | | | | | | | | | ACQUISITION RECORD | | | | |
|---|---|---|---|---|---|---|---|---|---|---|---|---|---|---|
| PARCEL NUMBER | OWNER | DESCRIPTION | TOTAL AREA | AREA REQUIRED GROSS INCLUDING EXISTING R/W | AREA REQUIRED NET EXCLUDING EXISTING R/W | EASEMENT AREA | REMAINDER LEFT | REMAINDER RIGHT | SHEET NUMBER | BOARD APPROVAL | TYPE & DATE OF INSTRUMENT | RECORDED DATE | RECORDED BOOK | RECORDED PAGE |
| 10-447 | Robert Looman, et al, Trustees | Pt. of S½, Sec. 31, T.16S. R.17E. | 141.4 Ac. | | | T.C.E. .90 Ac. | | 141.4 Ac. | 1 | 7-5-79 | T.C.E. 6-6-79 | NOT RECORDED | | |

NOTE:
Constr. Proj. I-10-5(51) Begins at P.O.T. 1065+00.00 E.B. ℄, T.16S. R.16E., Sec. 27 and Ends at P.O.C. 1872+37.73 E.B. ℄, T.17S. R.18E., Sec. 12.

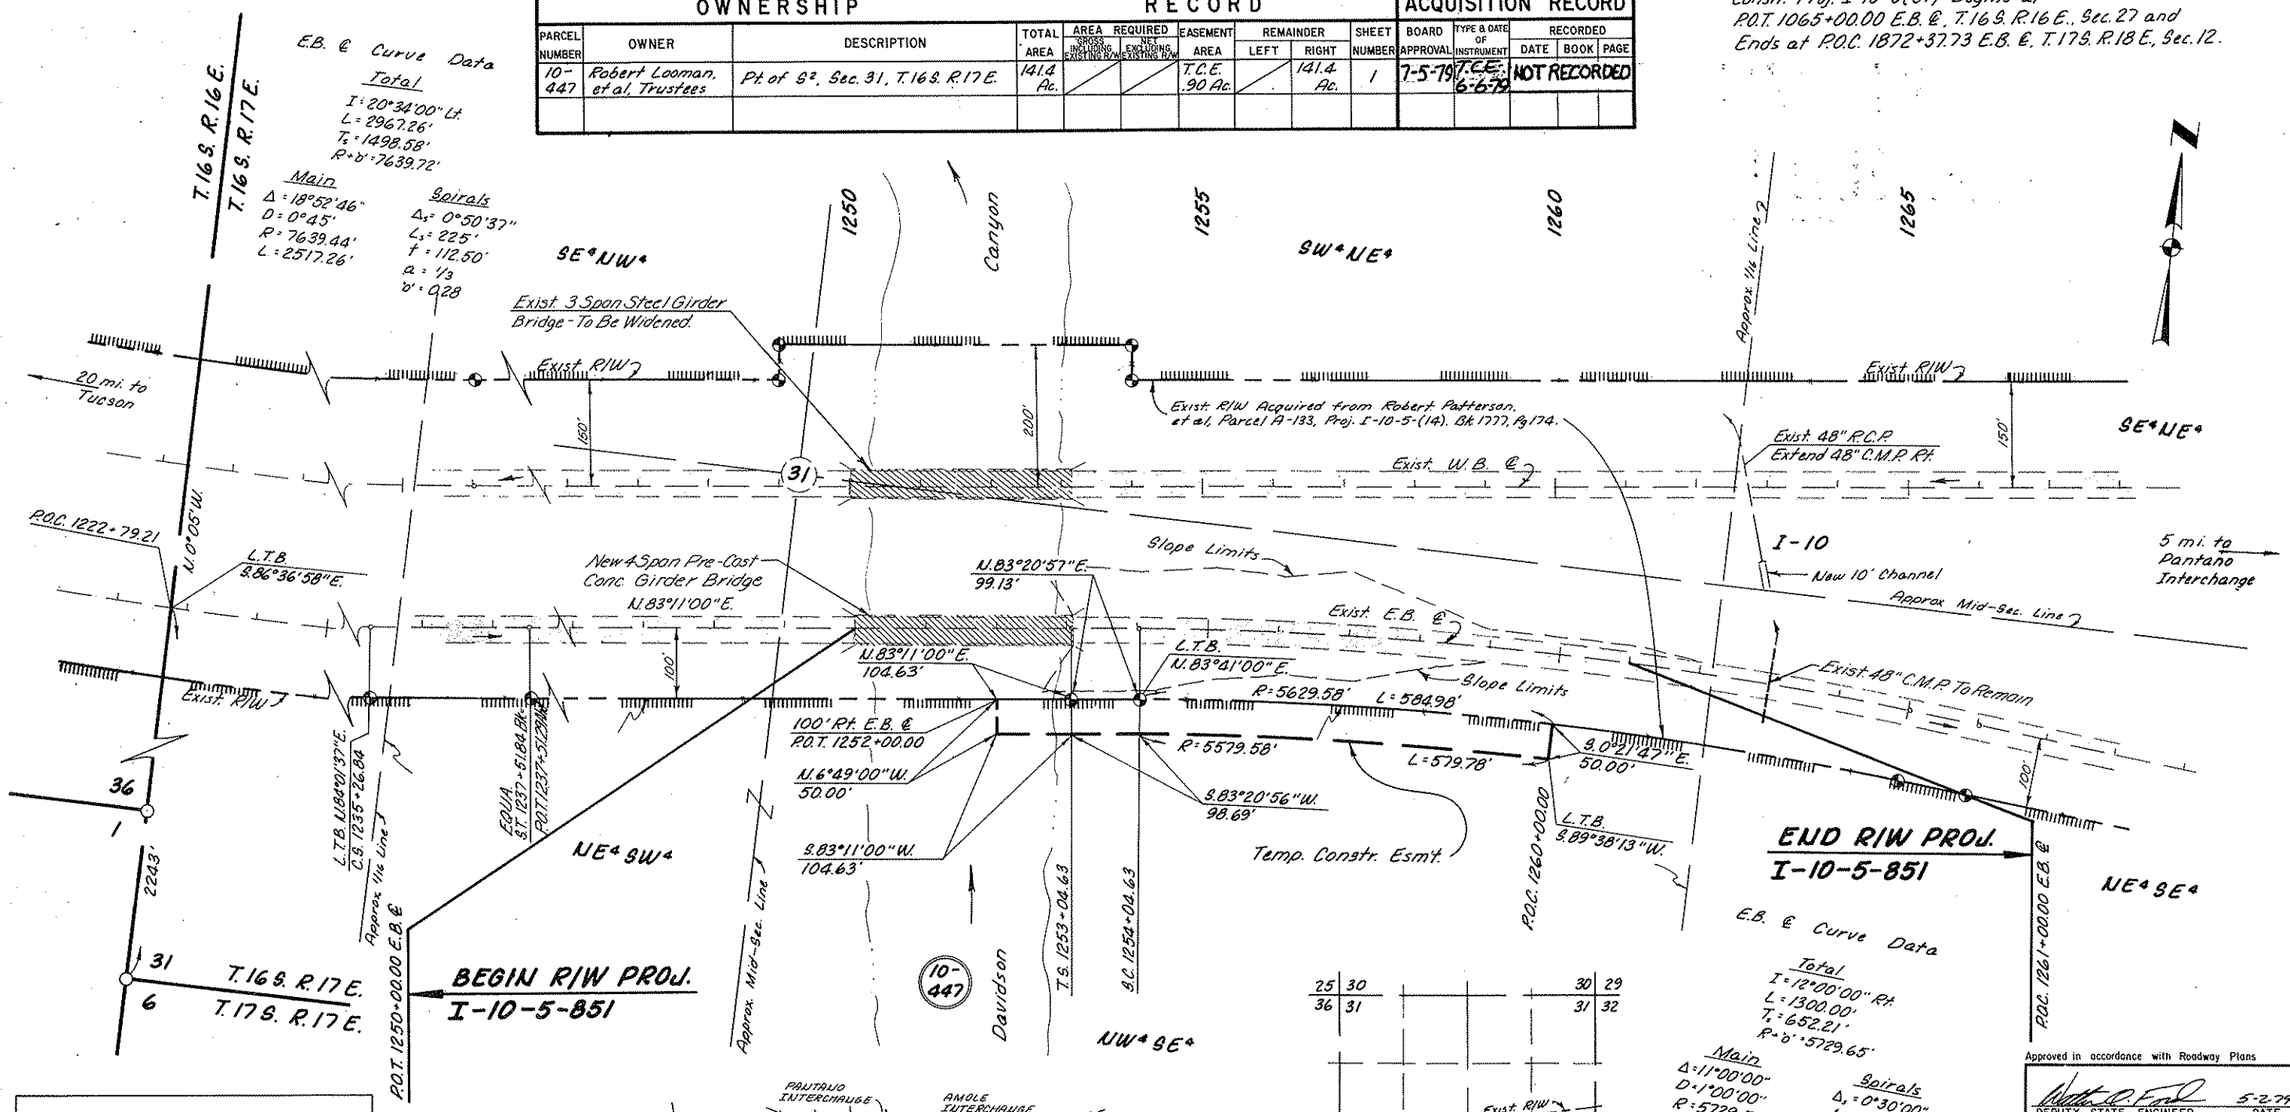


Approved in accordance with Roadway Plans
DEPUTY STATE ENGINEER — DATE 5-2-79

ARIZONA DEPARTMENT OF TRANSPORTATION BOARD
Approved for Right of Way Acquisition in accordance with Resolution Number 79-08-A-21 Dated 4-17-79
Oscar T. Lyon, Jr. State Engineer

CHIEF DEPUTY STATE ENGINEER — DATE 5/2/79

HARD COPY R/W Proj. I-10-5(14) CHECKED BY Gary Hoppes

BRUNING 44.512

# TUCSON – BENSON HWY.
## MOUNTAIN VIEW T.I. – COCHISE COUNTY LINE
## PIMA COUNTY

Click here for I-10 Index

| REVISIONS | | | | PROJECT NO. | I-10-5-851 |
|---|---|---|---|---|---|
| C.O. No. | DATE | BY | DESCRIPTION | DRAWING NO. | D-10-T-336 |
| 5391 | 6-22-79 | R.C.O. | Added T.C.E. & Detail 'B'. Rev. Esmt. Area | SHEET NO. | 2 of 2 |
| 5402 | 6-22-79 | R.L.R. | Called out E.B. 1st Bridge & S.E.'s in | DRAWN BY | Bob O. |
| " | " | " | detail 'A' (C.E.5.51) | DATE COMP. | 4-30-79 |
| 5420 | 8-2-79 | P. Todd | Rev. Areas Parcel 10-448. Removed Detail 'B'. Add. Rev. | SCALE | 1" = 100' |
| " | " | " | R/W & revised Detail 'A'. Removed Slope Esmt. Add | | |
| " | " | " | Railroad Tie to S. ¼ Cor. Sec. 9. Add 50' T.C.E. | | |
| 5532 | 2-1-80 | R.L.R. | Called out W.B. bridge & Cord callout on E.B. | | |
| " | " | " | bridge to be widened (Bid 150) | | |

NOTE:
Constr. Proj. I-10-5(51) Begins at P.O.T. 1065+00.00 E.B. ℄ T.16 S. R.16 E., Sec. 27 and Ends at P.O.C. 1872+37.73 E.B. ℄ T.17 S. R.18 E., Sec. 12.

| OWNERSHIP RECORD | | | | | | | | | | ACQUISITION RECORD | | | | |
|---|---|---|---|---|---|---|---|---|---|---|---|---|---|---|
| PARCEL NUMBER | OWNER | DESCRIPTION | TOTAL AREA | AREA REQUIRED GROSS INCLUDING EXISTING ROW | AREA REQUIRED NET EXCLUDING EXISTING ROW | EASEMENT AREA | REMAINDER LEFT | REMAINDER RIGHT | SHEET NUMBER | BOARD APPROVAL | TYPE & DATE OF INSTRUMENT | RECORDED DATE | RECORDED BOOK | RECORDED PAGE |
| 10-448 | Southern Pacific Transportation Co. | Pt. of SW¼ Sec. 4, Pt. of NE¼NW¼ Sec. 9, T.17S. R.18E. | | 61,436# | 39,29# | 11,547# T.C.E. ~~15,497 T.C.E.~~ | | | 2 | 3-13-80 | 1-29-80 | 4-3-80 | 6250 | 939 943 |
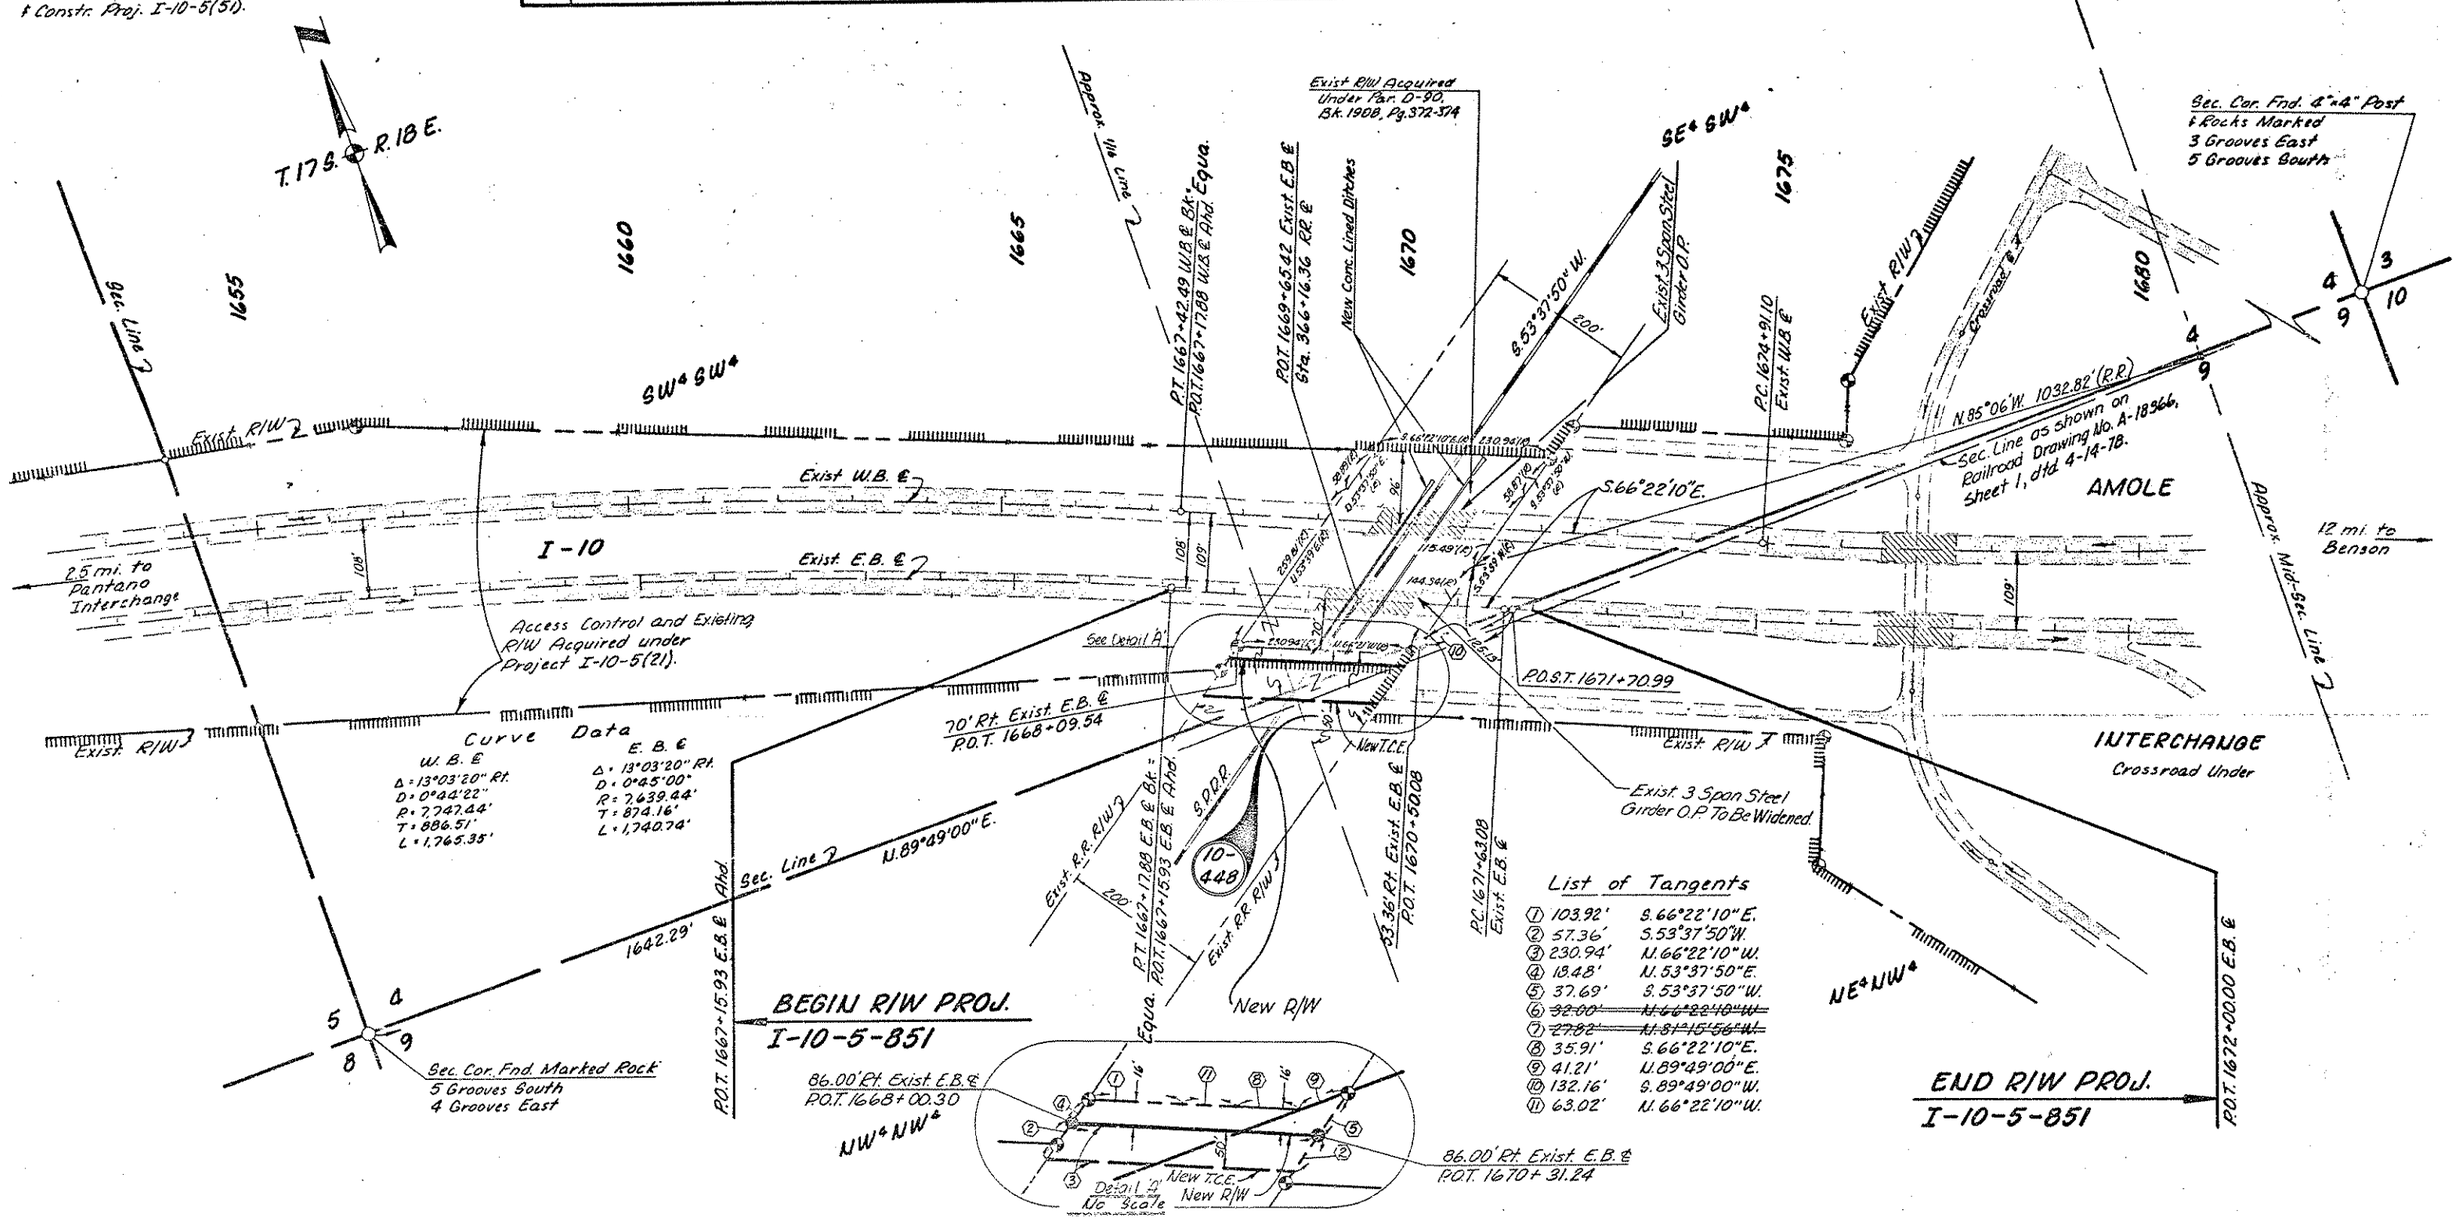
Information shown on this sheet was taken from: R/W Finalized Proj. I-10-5(21) & Constr. Proj. I-10-5(51).