Click here for I 17 Index

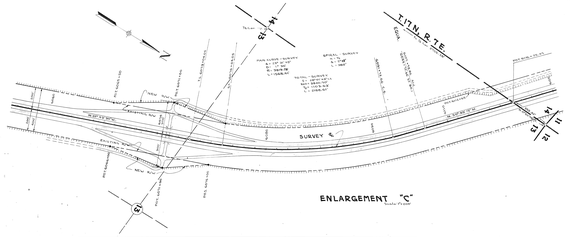

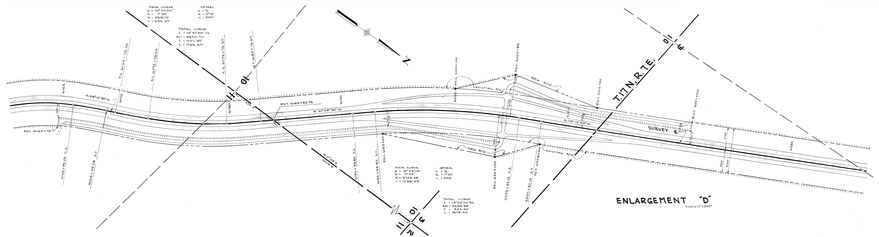

Note:
Superseded by Drawing No.
D-3-7-512-B

ARIZONA HIGHWAY DEPARTMENT
RIGHT OF WAY DIVISION

RIGHT OF WAY MAP OF
CORDES JCT – FLAGSTAFF
INTERSTATE HIGHWAY
FEDERAL PROJECT I-003-3 (15)
FROM 3.7± MILES NO. OF JCT. ARIZ 169
TO
COCONINO COUNTY

Abutter's rights, including access rights to be acquired.

Date: _____

_____
Asst. Deputy State Engineer

ALIGNMENT RIGHT OF WAY APPROVED _____ PLAN OF HIGHWAY APPROVED _____
ACCESS RIGHTS ACQUIRED _____ ACCESS RIGHTS _____ MINUTES
_____ _____ _____ _____

ACCESS RIGHTS REQUIRED ATTACH ITEM _____

DRAWN BY	DATE	SCALE	DGN BY/DATE	FIELD BK/
W. Wilkinson	8-18-67	1" = 200'	PERSY	8-18-67