Click here for I 17 Index

PHOENIX — CORDES JCT. HWY.
AGUA FRIA RIVER BRIDGES
YAVAPAI COUNTY

C.O. NO.	DATE	BY	REVISION		
				PROJECT NO.	ER-17-1(139)
				FEDERAL NO.	D-13-T-404
				SHEET NO.	1 OF 2
				DRAWN BY	BOB O.
				DATE COMP.	7-31-79
				SCALE	1" = 100'

OWNERSHIP RECORD										ACQUISITION RECORD				
PARCEL NUMBER	OWNER	DESCRIPTION	TOTAL AREA	AREA REQUIRED GROSS INCLUDING EXISTING R/W	AREA REQUIRED NET EXCLUDING EXISTING R/W	EASEMENT AREA	REMAINDER LEFT	REMAINDER RIGHT	SHEET NUMBER	BOARD APPROVAL	TYPE & DATE OF INSTRUMENT	RECORDED DATE	RECORDED BOOK	RECORDED PAGE
13-379	Estate of Dimitar J. Albins	Pt. of S½ Sec. 34, T. 9 N. R. 2 E.	50.8Ac		22.8 Ac		21.2 Ac	6.8 Ac	1	5-7-80	WD 2-28-80	5-28-80	1301	158-159
13-380	Raymond C. Becker, et ux	Pt. of SE¼SW¼ Sec. 34, T 9 N. R. 2 E.	2.20Ac		0.35 Ac		1.85 Ac.		1	5-7-80	WD 2-25-80	5-28-80	1301	160-161

Public Hearing Requirements satisfied 5-29-79.
Environment Impact Statements Requirements satisfied 5-11-79.

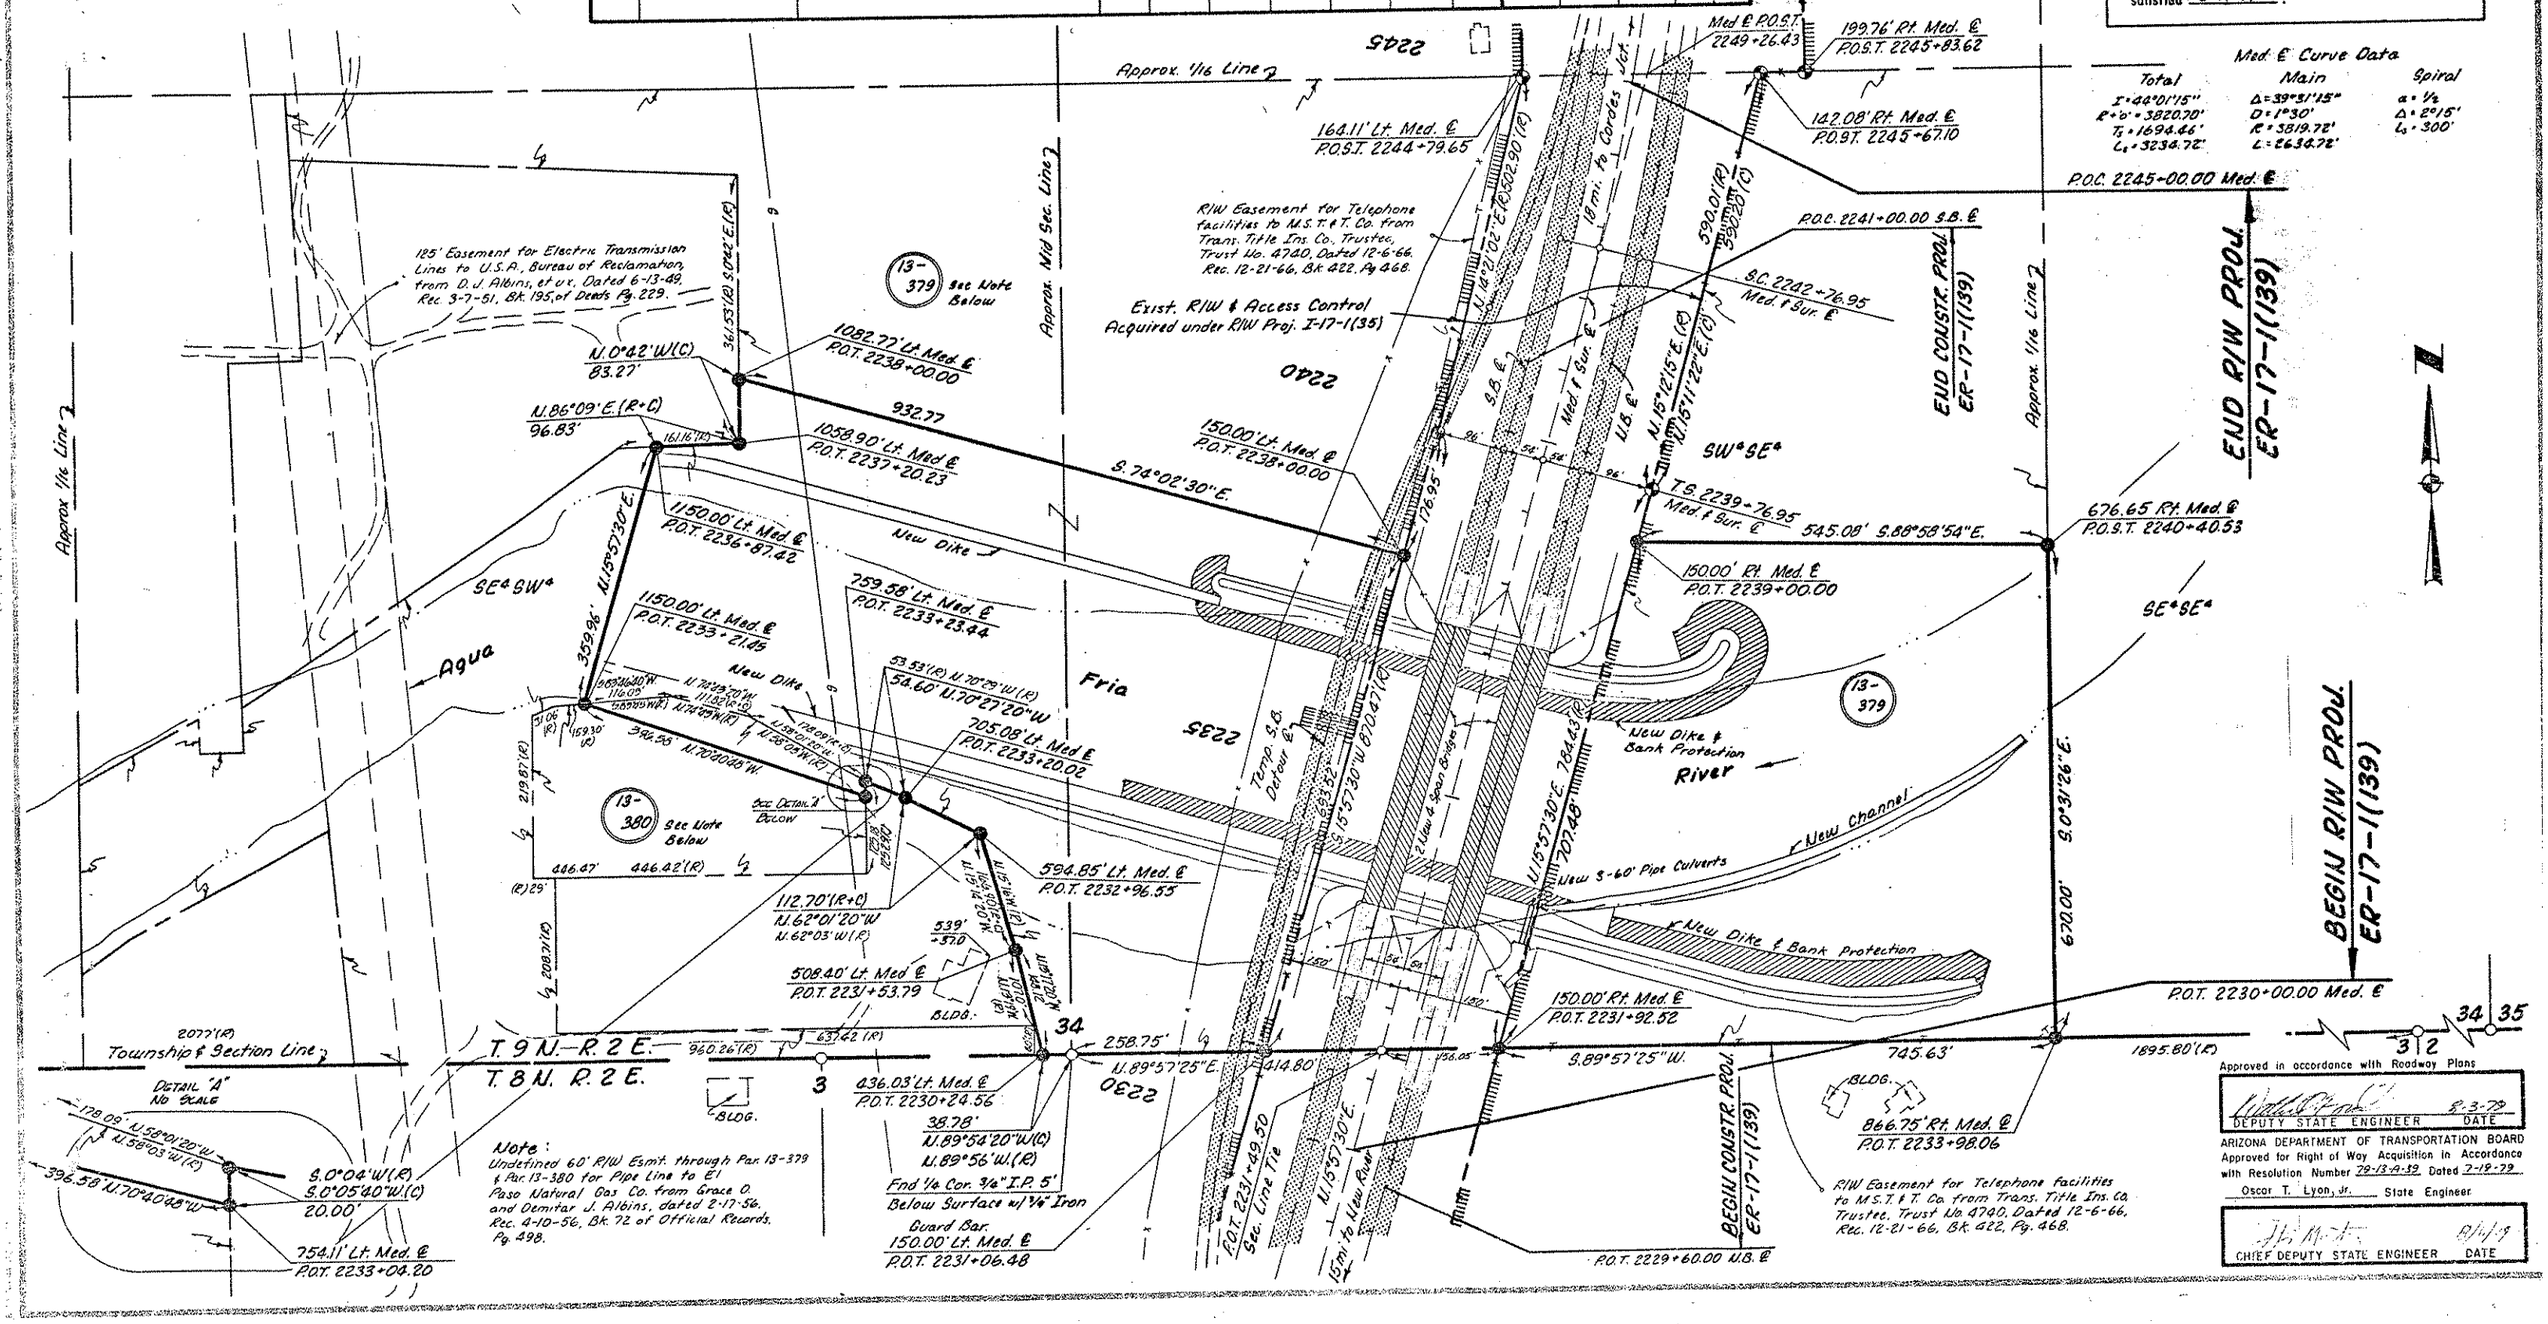

Note: Undefined 60' R/W Esmt. through Par. 13-379 & Par. 13-380 for Pipe Line to El Paso Natural Gas Co. from Grace O. and Demitar J. Albins, dated 2-17-56, Rec. 4-10-56, Bk. 72 of Official Records, Pg. 498.

Approved in accordance with Roadway Plans

DEPUTY STATE ENGINEER — DATE 8-3-79

ARIZONA DEPARTMENT OF TRANSPORTATION BOARD
Approved for Right of Way Acquisition in Accordance with Resolution Number 79-13-A-39 Dated 7-19-79
Oscar T. Lyon, Jr. State Engineer

CHIEF DEPUTY STATE ENGINEER — DATE 8/1/79