Click here for I 17 Index

PHOENIX-CORDES JCT. HWY.
INDIAN SCHOOL RD. T.I.
MARICOPA COUNTY

OWNERSHIP RECORD								
Parcel No.	Owner	Description	Total	Area Required Gross	Area Required Net	Ease.	Remainder Left	Remainder Right
7-2758	Valley National Bank of Ariz.	Pt. N½SW¼NW¼ Sec 25, T2N, R2E	441,800			525 ±	446,975	

REVISIONS			
C.O. No.	DATE	BY	DESCRIPTION

PROJECT NO.	I-17-1-818
DRAWING NO.	D-7-T-754
SHEET NO.	1 OF 1
DRAWN BY	K. SWARTZ
DATE COMP.	6-21-77
SCALE	1" = 20'

PRINTED
JUL 14 1977
R/W PLANS
PHOENIX, ARIZONA

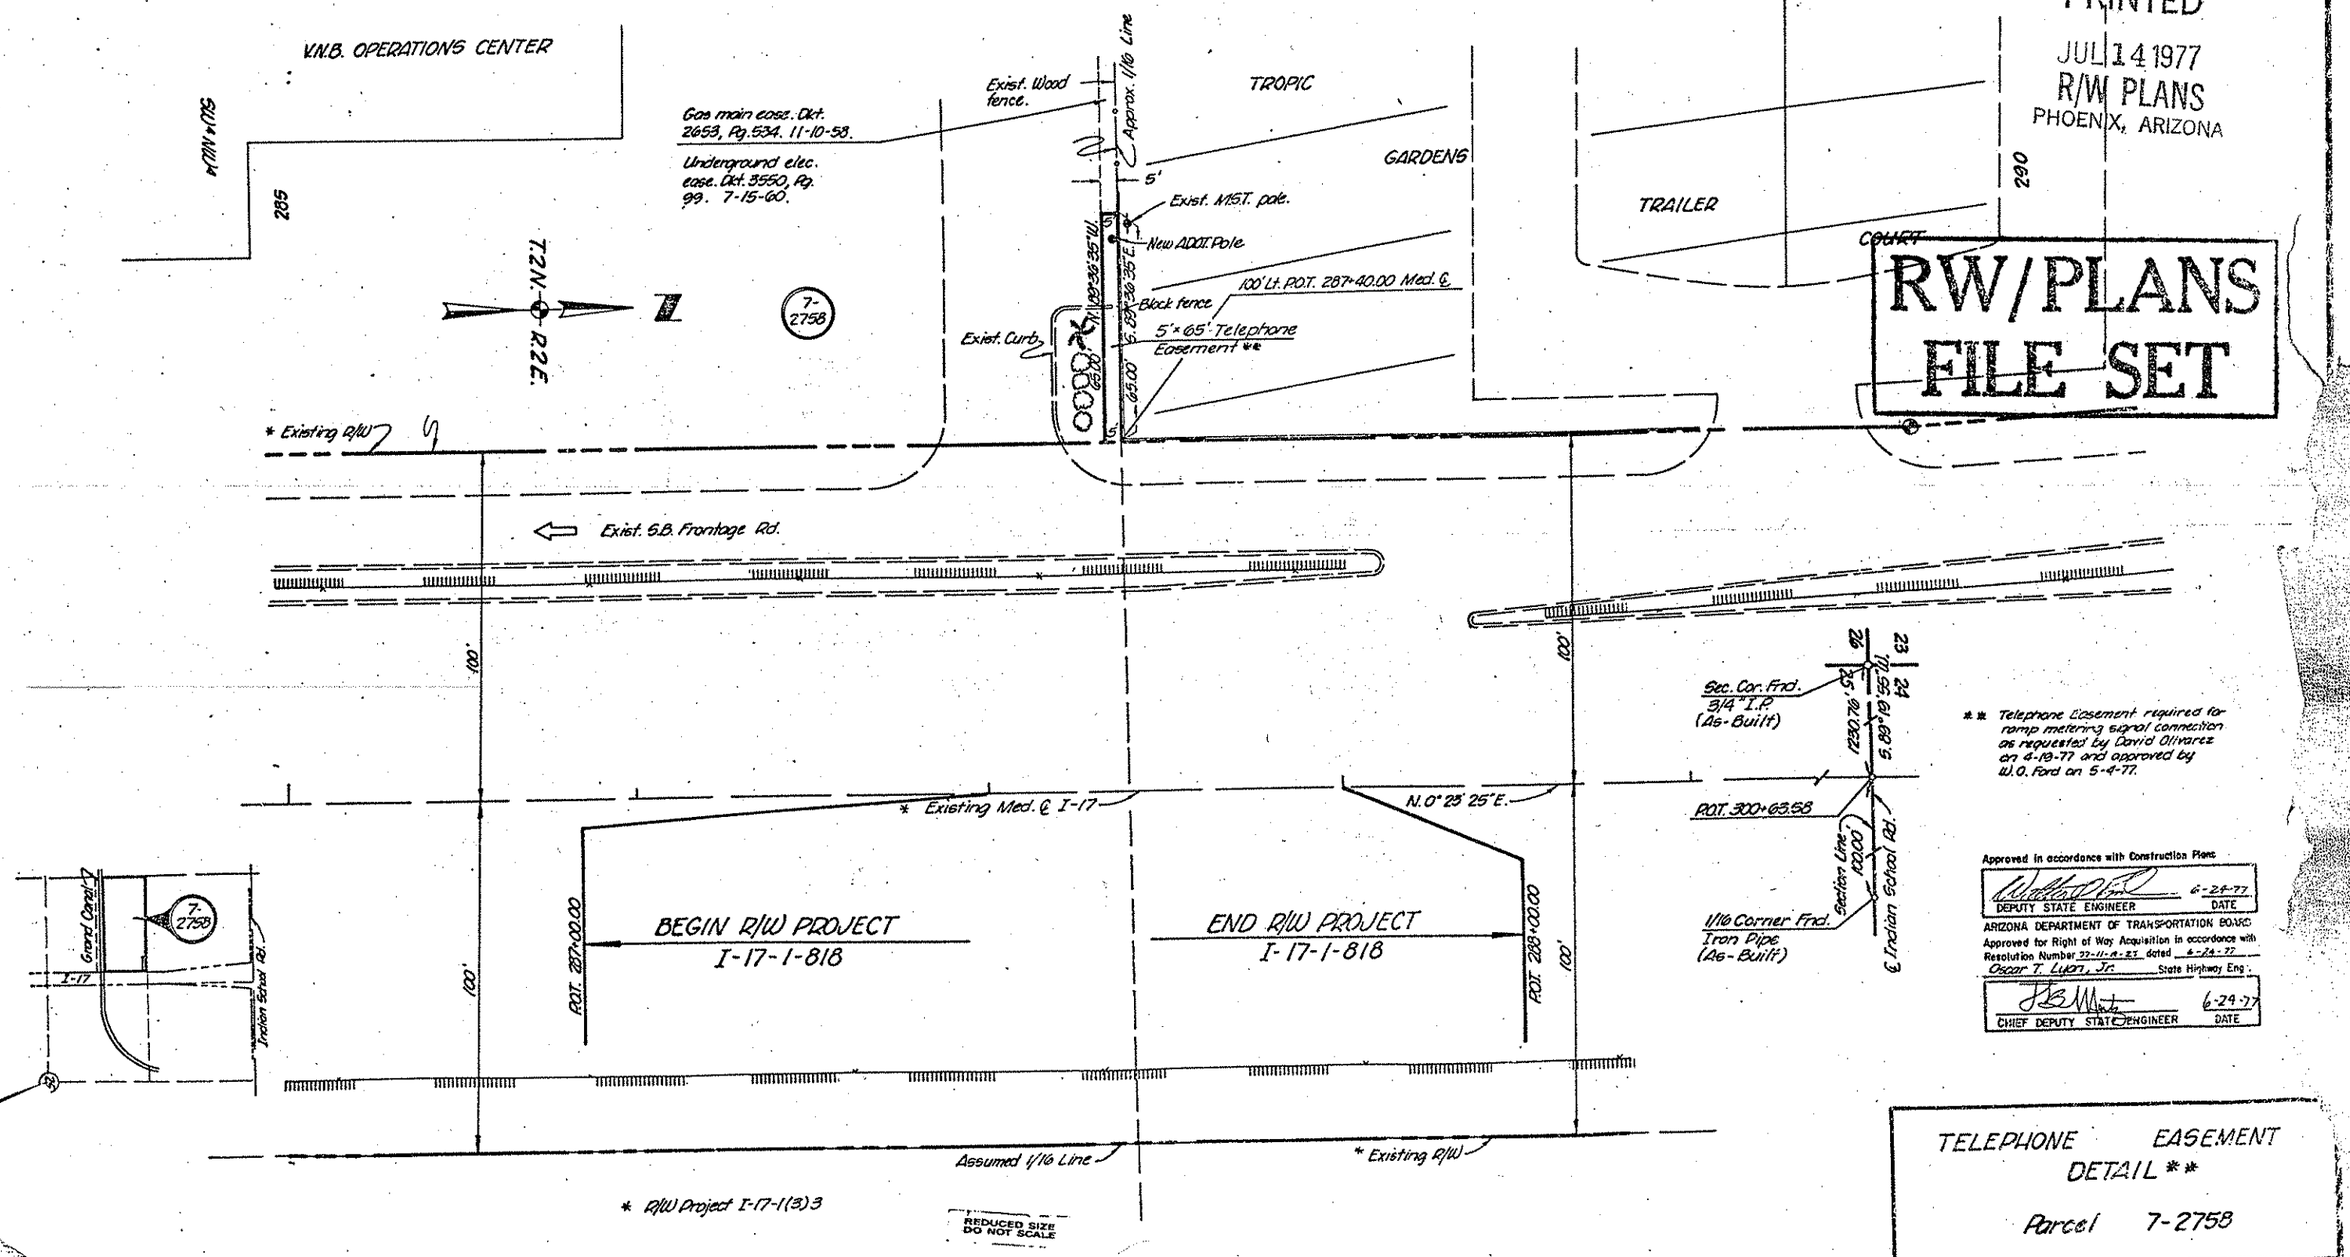

** Telephone Easement required for ramp metering signal connection as requested by David Olivarez on 4-19-77 and approved by W.O. Ford on 5-4-77.

Approved in accordance with Construction Plans
DEPUTY STATE ENGINEER — DATE 6-24-77
ARIZONA DEPARTMENT OF TRANSPORTATION BOARD
Approved for Right of Way Acquisition in accordance with Resolution Number 72-11-A-23 dated 6-24-77
Oscar T. Lyon, Jr. State Highway Eng.
CHIEF DEPUTY STATE ENGINEER — DATE 6-24-77

TELEPHONE EASEMENT DETAIL **

Parcel 7-2758

RW/PLANS FILE SET

HARD COPY I-17-1(18)3 (As-Built) CHECKED BY