F.H.W.A. REGION	STATE	PROJECT NO.	SHEET NO.	TOTAL SHEETS	DRAWING NO.
9	ARIZ.	I-17-1-861	1	1	D-7-T-873

SUBJECT 017 MA 210

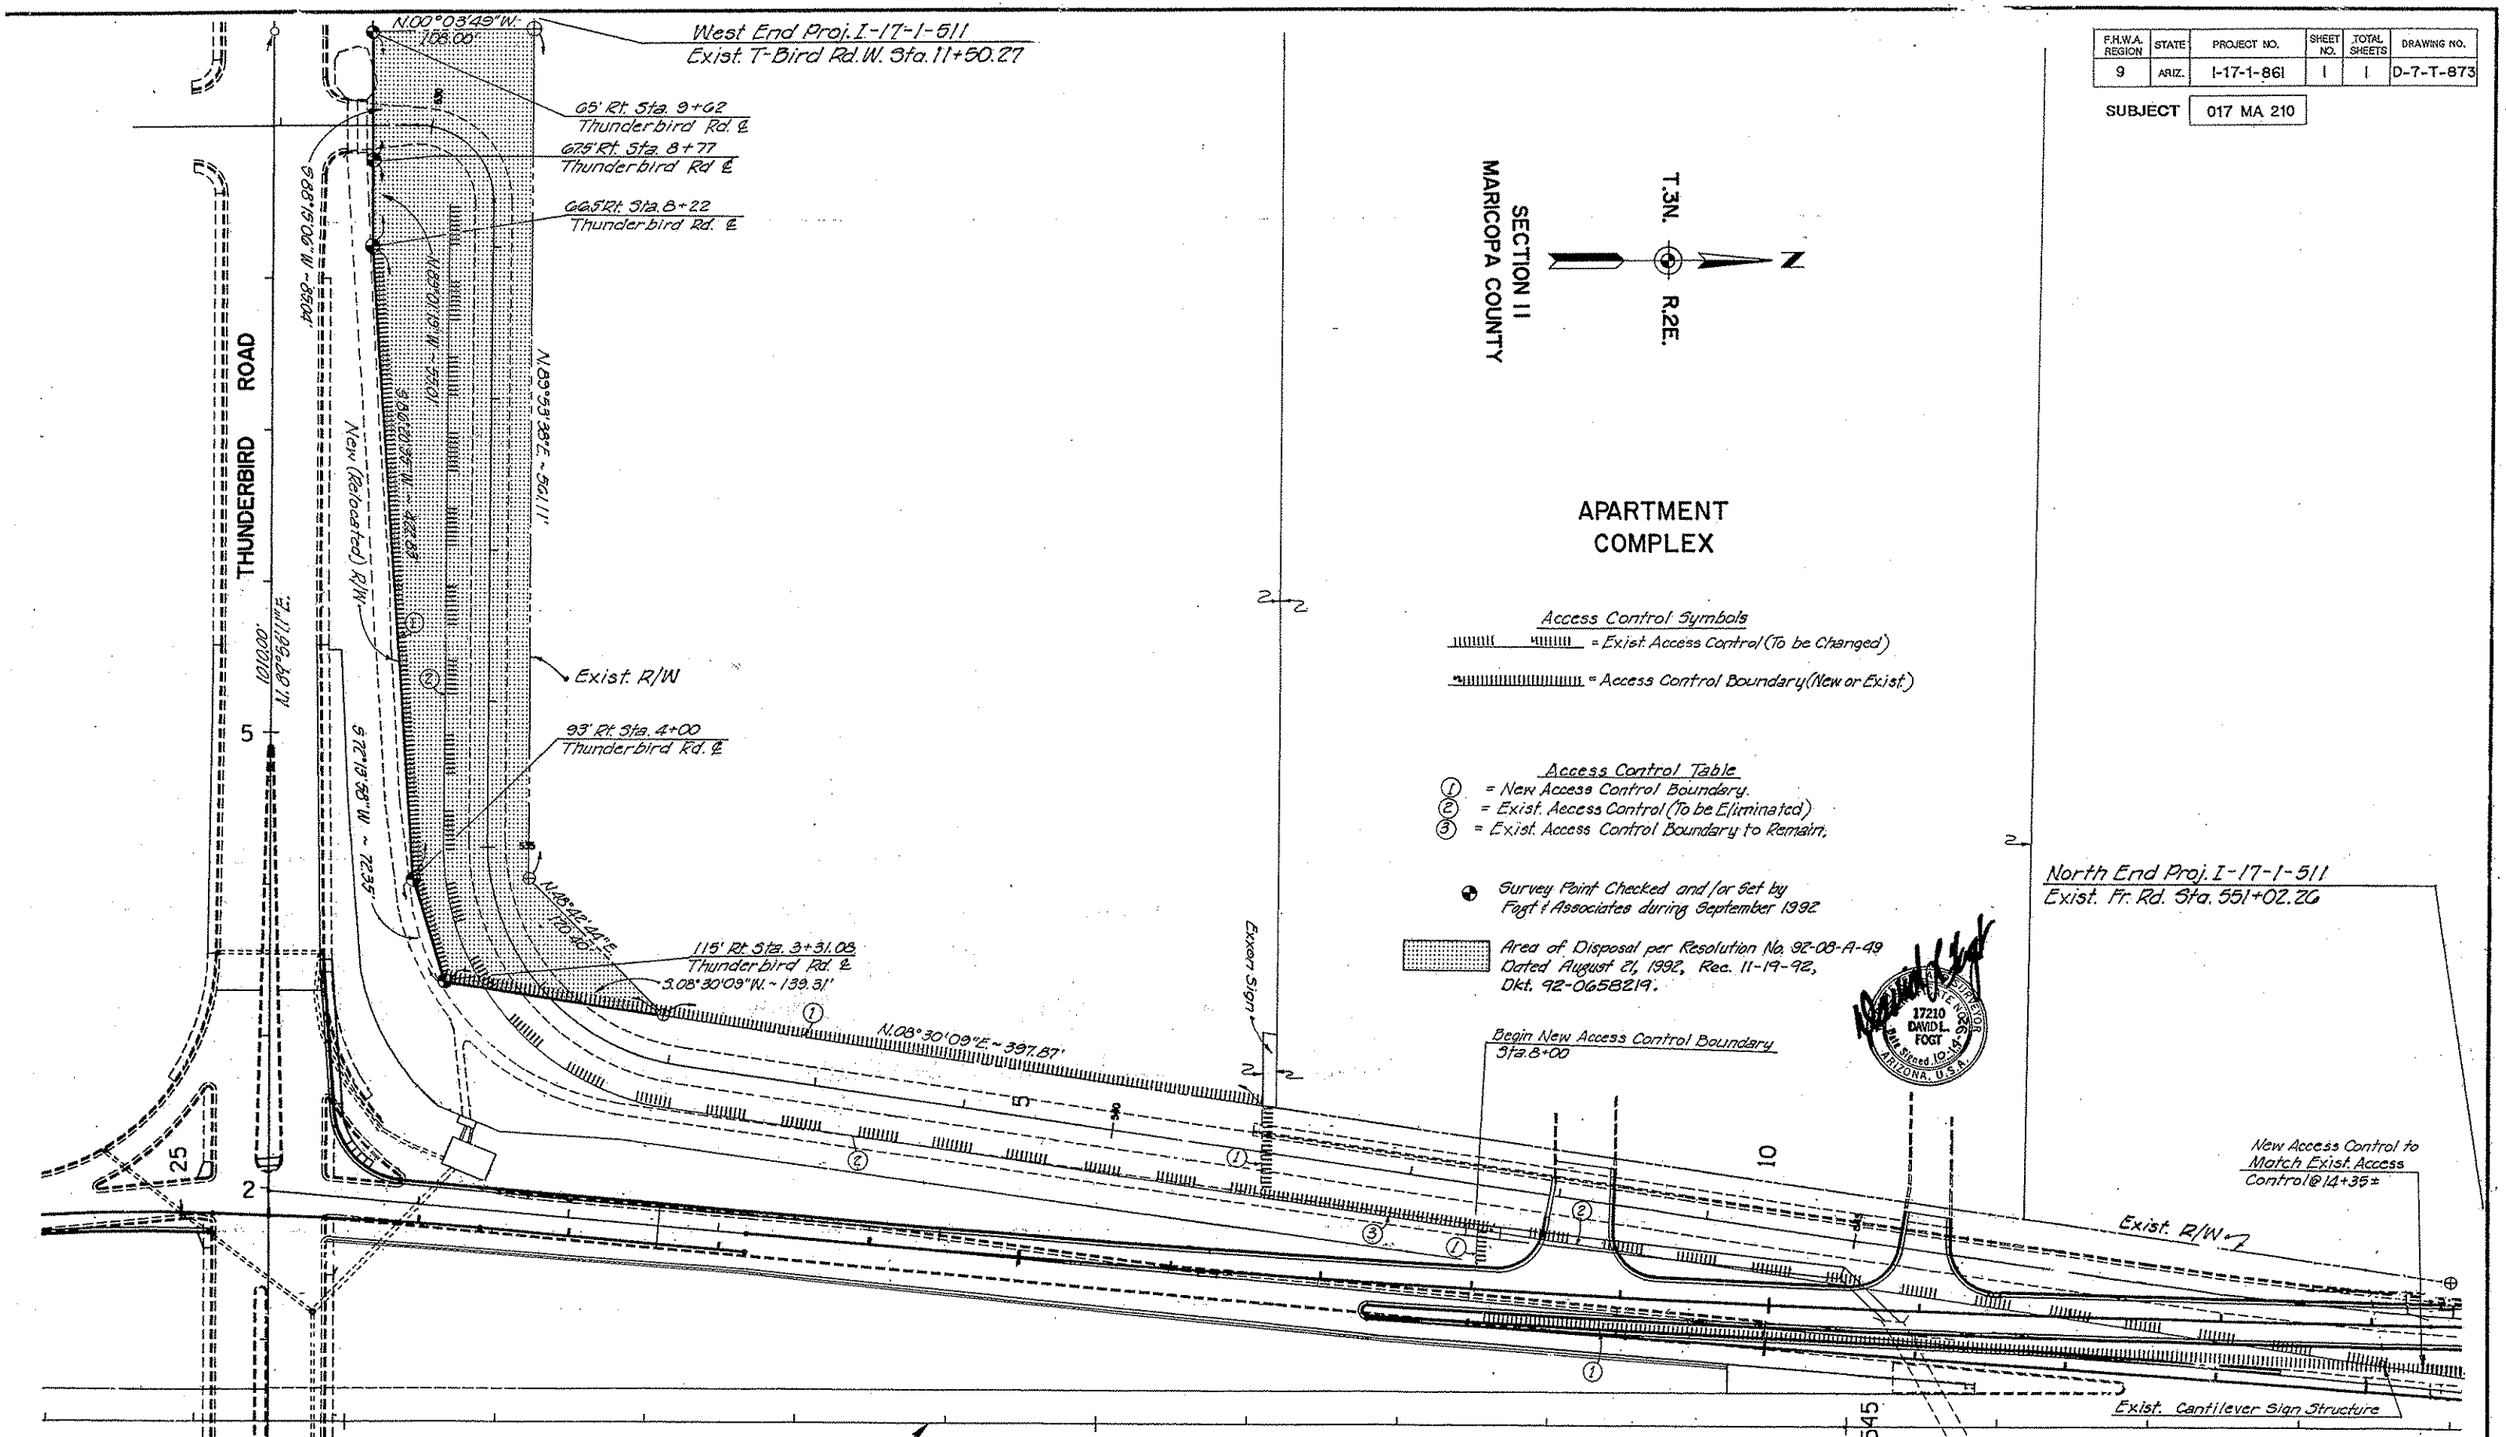

Click here for I 17 Index

	NAME	DATE
DESIGN	R.W.	10/89
DRAWN	S.T.L.	10/89
CHECKED		

RSC ROBERTSON SPECIALTY CONSULTANTS

SCALE 1" = 50'

PROJECT NO. I-17-1-861

ARIZONA DEPARTMENT OF TRANSPORTATION HIGHWAYS DIVISION

R/W DISPOSAL MAP

LOCATION THUNDERBIRD ROAD T.I.

SHEET 1 OF 1

TRACS NO. H2290 01 R

1 OF 1