CORDES JCT. – FLAGSTAFF HWY.
S.B. TRUCK ESCAPE RAMP AT M.P. 300
YAVAPAI COUNTY

Click here for I 17 Index

REVISIONS			
C.O. No.	DATE	BY	DESCRIPTION
7321	6-26-86	L.P.	REVISED R/W & PROJ. LIMITS.
7381	10-1-86	R.J.	C & S REVIEW
7412	12-2-86	R.J.	BID SET REVIEW - REV. CONST. LMTS.

PROJECT NO.	I-17-2-802
DRAWING NO.	D-13-T-416
SHEET NO.	1 OF 1
DRAWN BY	REH
DATE COMP.	JANUARY 1986
SCALE	1" = 100'

HOOK ENGINEERING, INC.
Consulting Engineers • Land Surveyors
3511 EAST INDIAN SCHOOL RD.
PHOENIX, ARIZONA 85018
TELEPHONE 956-3200

OWNERSHIP RECORD									ACQUISITION RECORD				
PARCEL NUMBER	OWNER	DESCRIPTION	TOTAL AREA	AREA REQUIRED: GROSS INCLUDING EXISTING R/W	AREA REQUIRED: NET EXCLUDING EXISTING R/W	EASEMENT AREA	REMAINDER: LEFT	REMAINDER: RIGHT	BOARD APPROVAL	TYPE & DATE OF INSTRUMENT	RECORDED: DATE	RECORDED: BOOK	RECORDED: PAGE
13-415	U.S.A. (COCONINO NATIONAL FOR.)	PT. E 1/2 SEC. 7 & PT. W 1/2, SEC. 8, T15N, R6E			22.85 AC.								

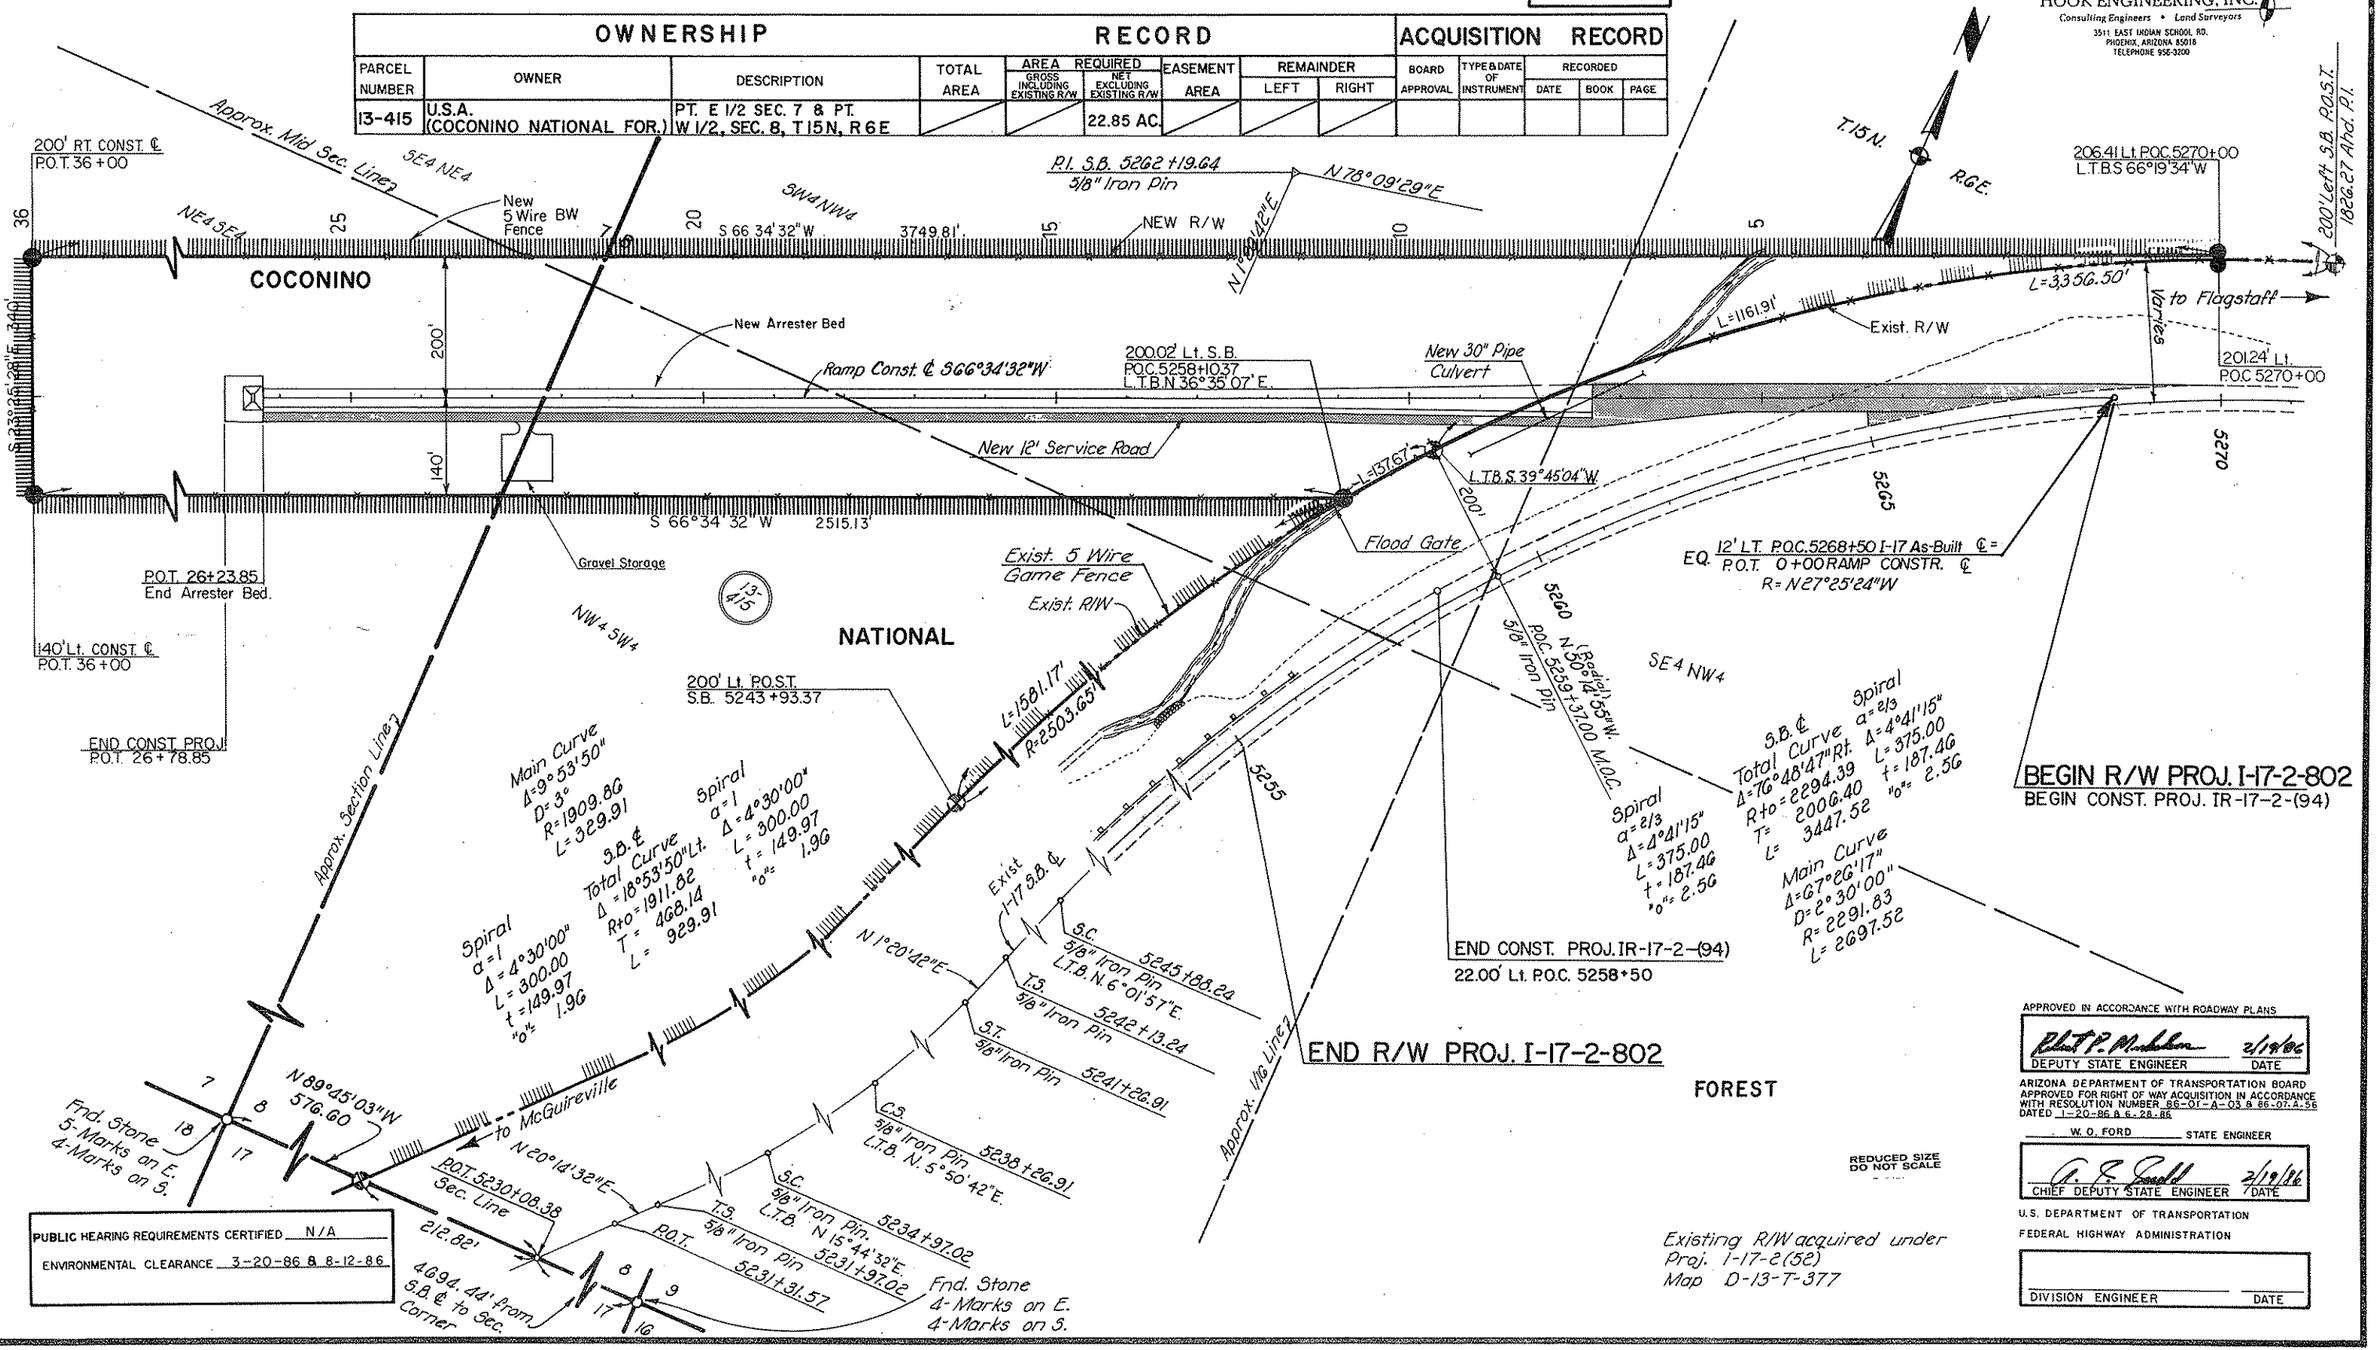

PUBLIC HEARING REQUIREMENTS CERTIFIED N/A
ENVIRONMENTAL CLEARANCE 3-20-86 & 8-12-86

APPROVED IN ACCORDANCE WITH ROADWAY PLANS
DEPUTY STATE ENGINEER — DATE 2/19/86

ARIZONA DEPARTMENT OF TRANSPORTATION BOARD
APPROVED FOR RIGHT OF WAY ACQUISITION IN ACCORDANCE WITH RESOLUTION NUMBER 86-01-A-03 & 86-07.A.56
DATED 1-20-86 & 6-28-86

W. O. FORD — STATE ENGINEER

CHIEF DEPUTY STATE ENGINEER — DATE 2/19/86

U.S. DEPARTMENT OF TRANSPORTATION
FEDERAL HIGHWAY ADMINISTRATION

DIVISION ENGINEER — DATE

HARD COPY 8352 Md — CHECKED BY