Click here for I 17 Index

PHOENIX – CORDES JCT. HWY.

ARIZONA CANAL DIVERSION CHANNEL PHASE II

MARICOPA COUNTY

REVISIONS				
C.O. No.	DATE	BY	DESCRIPTION	
7454	2-12-87	R.E.J.	C.B.S. Review - Revised Const. Proj. No.	PROJECT NO. I-17-3-912
7487	4-17-87	R.E.J.	Bid Set Review - No Changes	DRAWING NO. D-7-T-819
				SHEET NO. 1 OF 1
				DRAWN BY L.P.
				DATE COMP. 5-16-86
				SCALE 1" = 200'

OWNERSHIP RECORD									ACQUISITION RECORD				
PARCEL NUMBER	OWNER	DESCRIPTION	TOTAL AREA	AREA REQUIRED GROSS INCLUDING EXISTING R/W	AREA REQUIRED NET EXCLUDING EXISTING R/W	EASEMENT AREA	REMAINDER LEFT	REMAINDER RIGHT	BOARD APPROVAL	TYPE & DATE OF INSTRUMENT	RECORDED DATE	RECORDED BOOK	RECORDED PAGE
7-4186	Lincoln Savings & Loan Assoc.	Pt. SW 1/4 SEC. 25, T3N, R2E.	4.9 Ac.			T.C.E. 972 ⊕			10-2-86	TCE 9-30-86	NR		
7-4187	S.R.P.A.I. & Power District.	Pt. SW 1/4 SEC. 25 and Pt. SE 1/4 SEC. 26, T3N, R2E.				T.C.E. 10809 ⊕			7-3-86	TCE 6-20-86	NR		
7-4188	Flood Control District of Maricopa Co.	Pt. SW 1/4 SEC. 25, T3N, R2E.	2.4 Ac.			T.C.E. 1228 ⊕			10-30-86	* 10-20-86	NR		
7-4189	Kohnen Investments	Pt. N 1/2 SW 1/4 SEC. 25, T3N, R2E	4.8 Ac.			T.C.E. 3370 ⊕				OTP 4-2-87	4-21-87	87	241913

* LICENSE No. 86-277 for use of Flood Control District R/W

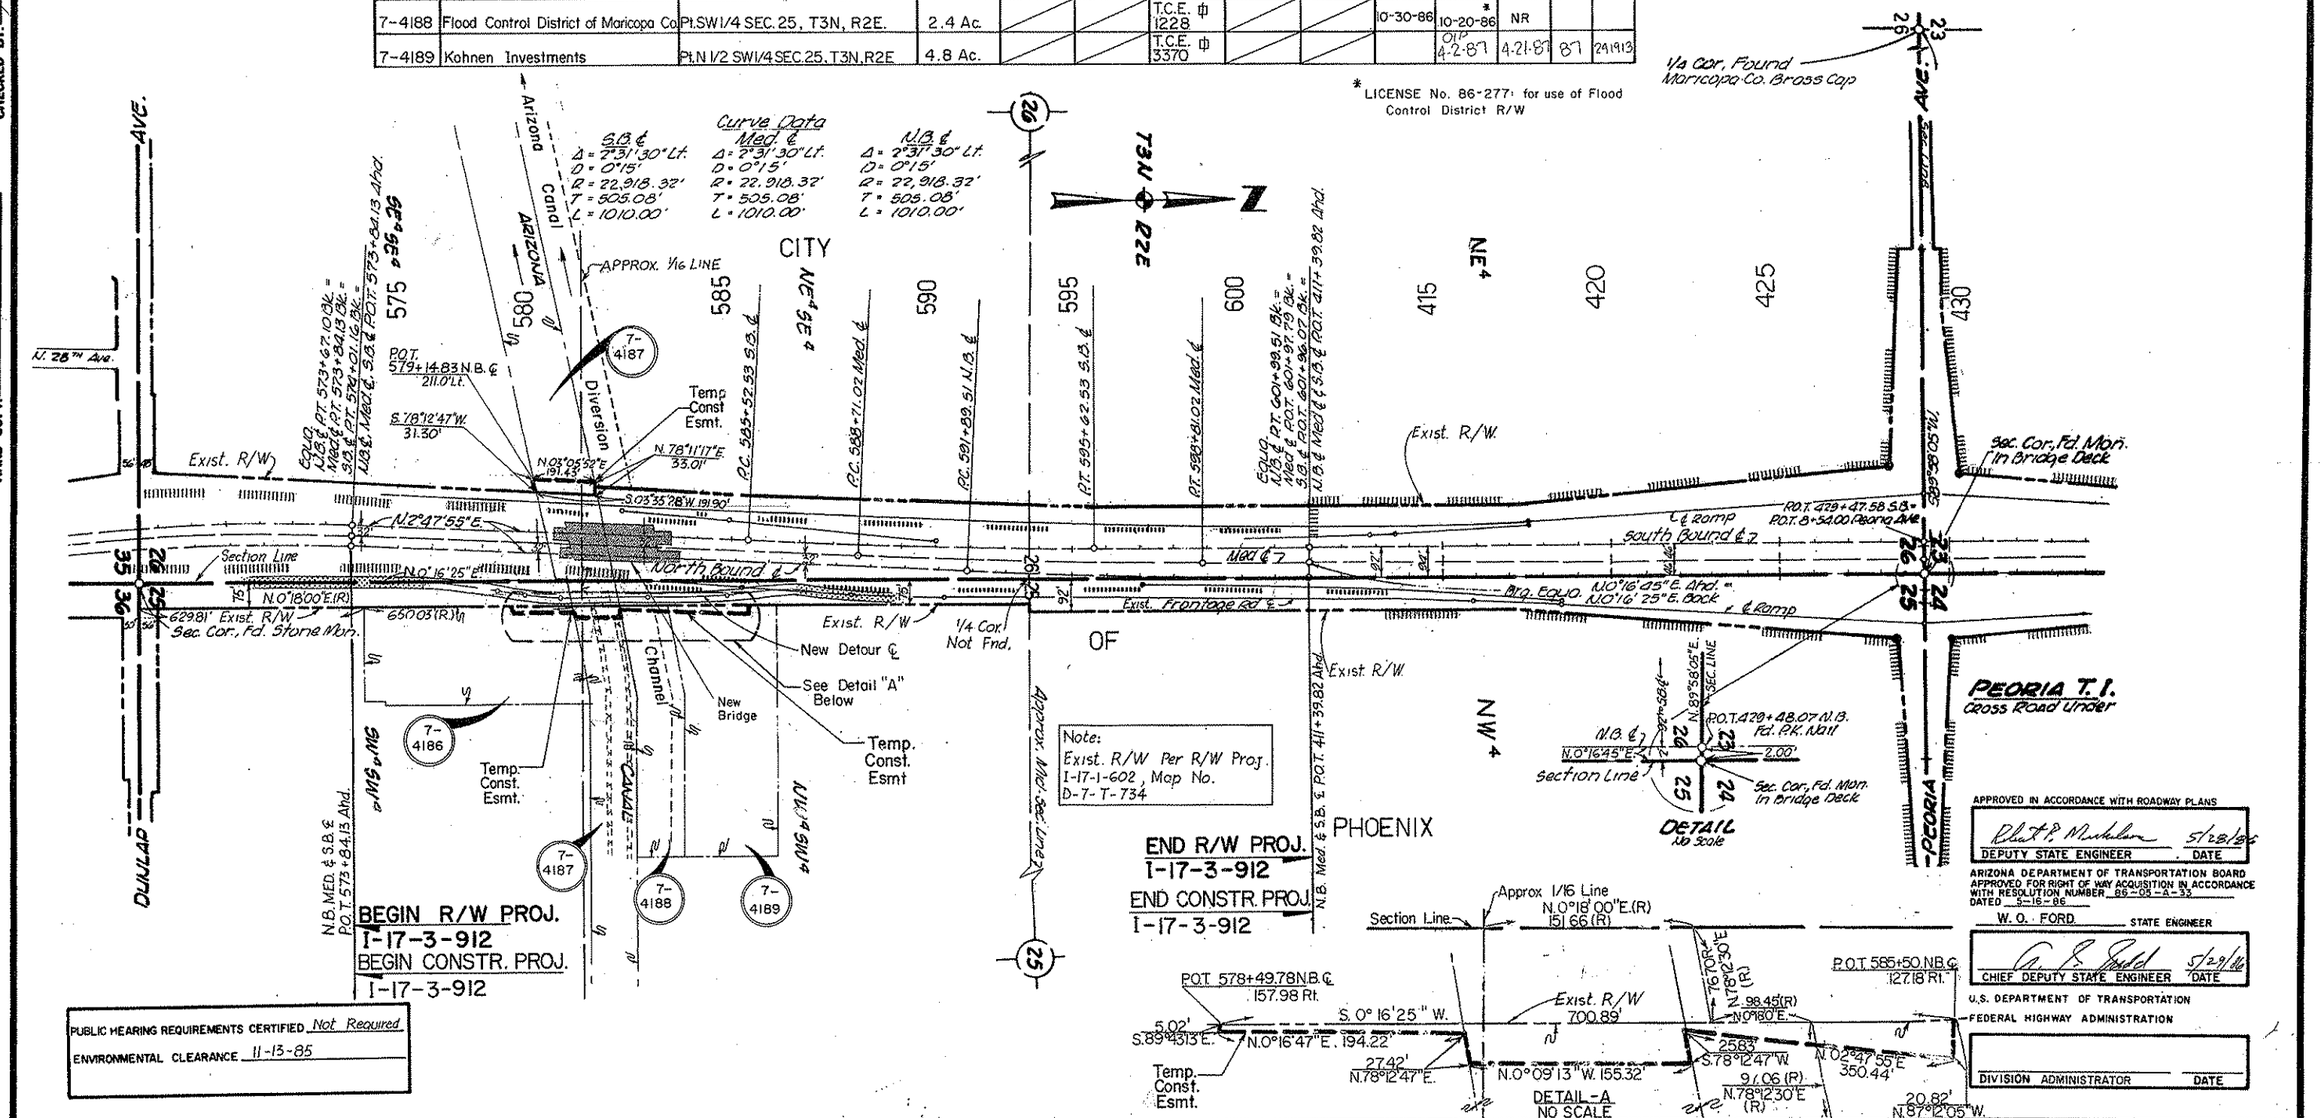

PUBLIC HEARING REQUIREMENTS CERTIFIED Not Required

ENVIRONMENTAL CLEARANCE 11-13-85

APPROVED IN ACCORDANCE WITH ROADWAY PLANS

DEPUTY STATE ENGINEER — DATE 5/28/86

ARIZONA DEPARTMENT OF TRANSPORTATION BOARD APPROVED FOR RIGHT OF WAY ACQUISITION IN ACCORDANCE WITH RESOLUTION NUMBER 86-05-A-33 DATED 5-16-86

W. O. FORD STATE ENGINEER

CHIEF DEPUTY STATE ENGINEER — DATE 5/29/86

U.S. DEPARTMENT OF TRANSPORTATION
FEDERAL HIGHWAY ADMINISTRATION

DIVISION ADMINISTRATOR — DATE

HARD COPY I-17-1-602 R/W PLANS CHECKED BY