12-T-37

Click here for I 19 Index

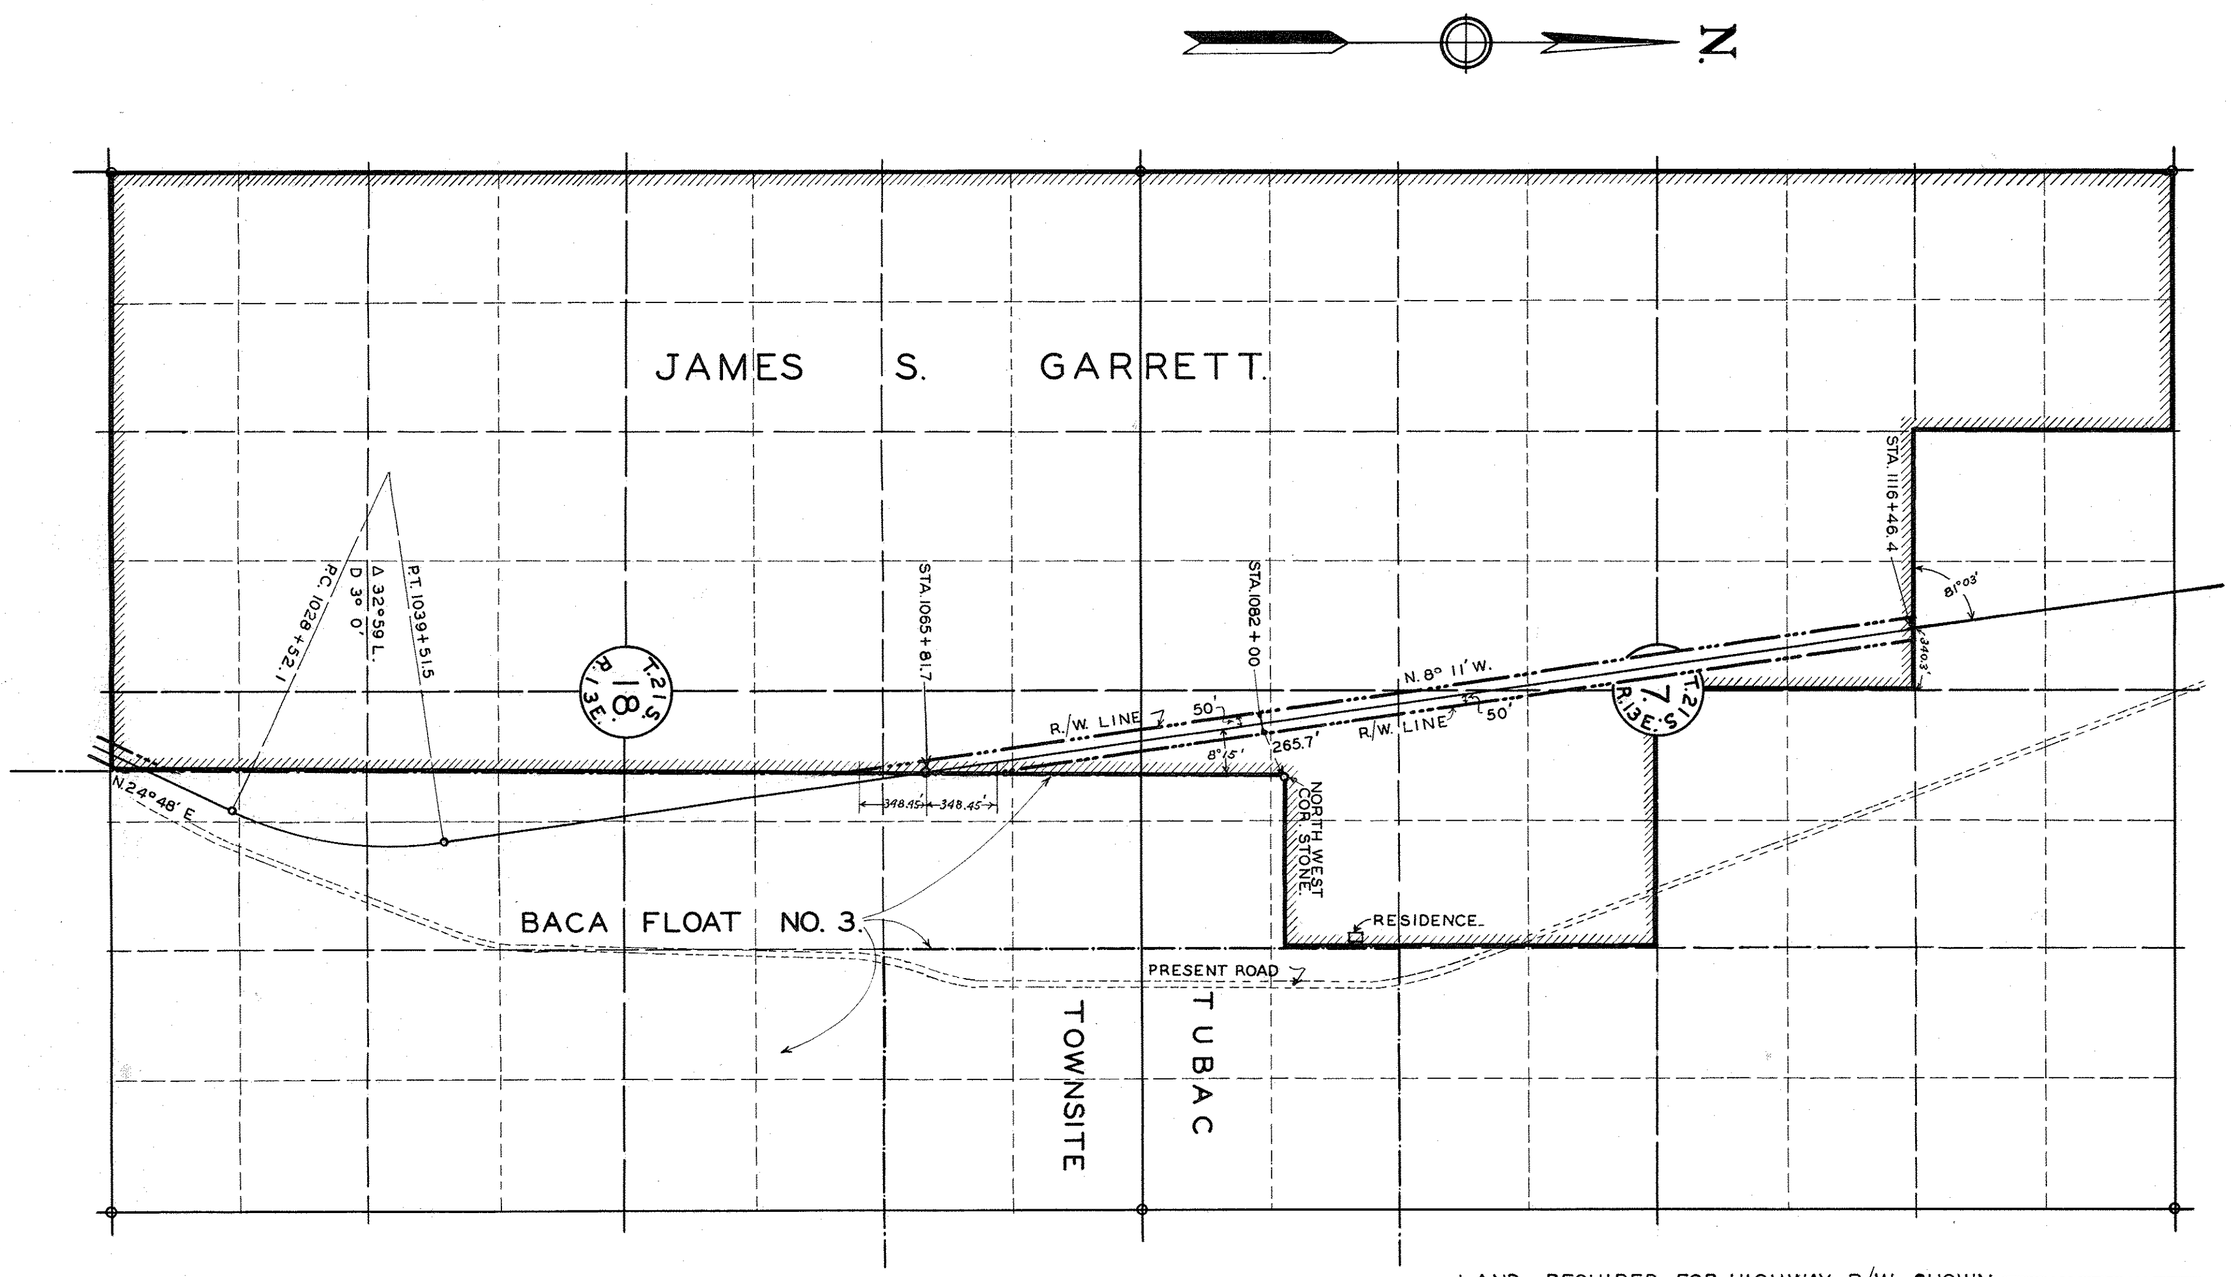

ARIZONA HIGHWAY DEPARTMENT
U. S. 89.

TUCSON NOGALES HIGHWAY.

F.A. PROJECT 86 D.

SCALE 1" = 600'. JUNE 1 1929.

EXHIBIT "A".

LAND REQUIRED FOR HIGHWAY R/W. SHOWN ——·——·——
100' R/W REQUIRED THROUGHOUT - 50' EACH SIDE OF ℄ OF HIGHWAY.
AREA = 11.6 ACRES.