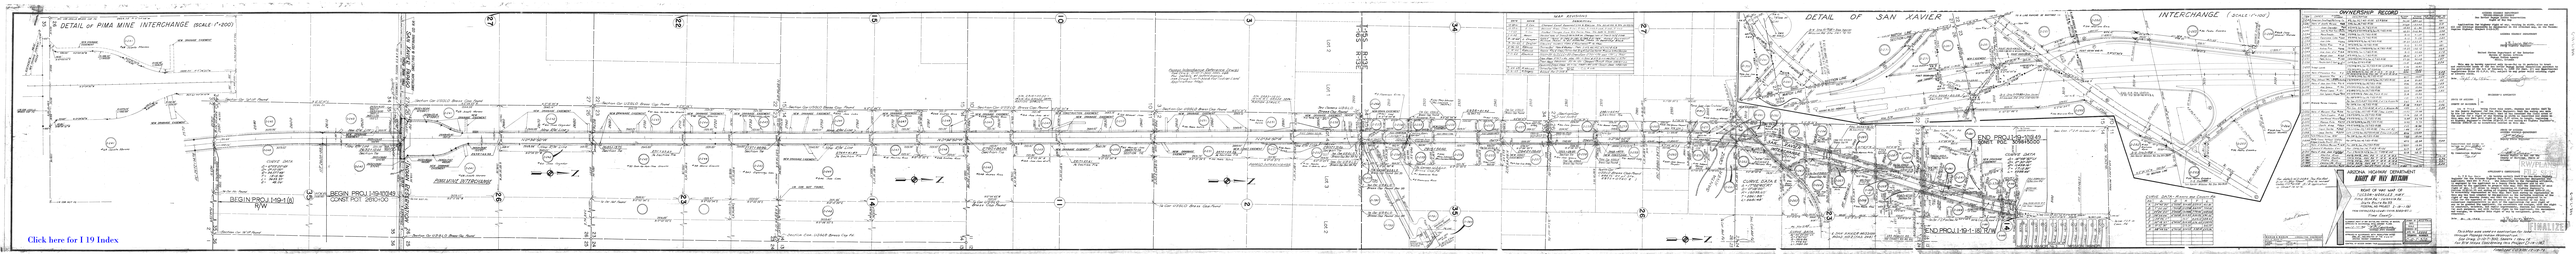
DETAIL of PIMA MINE INTERCHANGE (SCALE 1"=200')
DETAIL OF SAN XAVIER INTERCHANGE (SCALE 1"=100')
BEGIN PROJ I-19-1(8) R/W
BEGIN PROJ I-19-1(049) CONST POT 2610+00
END PROJ I-19-1(049) SPIRIT POT 3098+00
END PROJ I-19-1(8) R/W
OWNERSHIP RECORD
ARIZONA HIGHWAY DEPARTMENT
BOOK OF MAPS
Click here for I 19 Index