Click here for I 19 Index

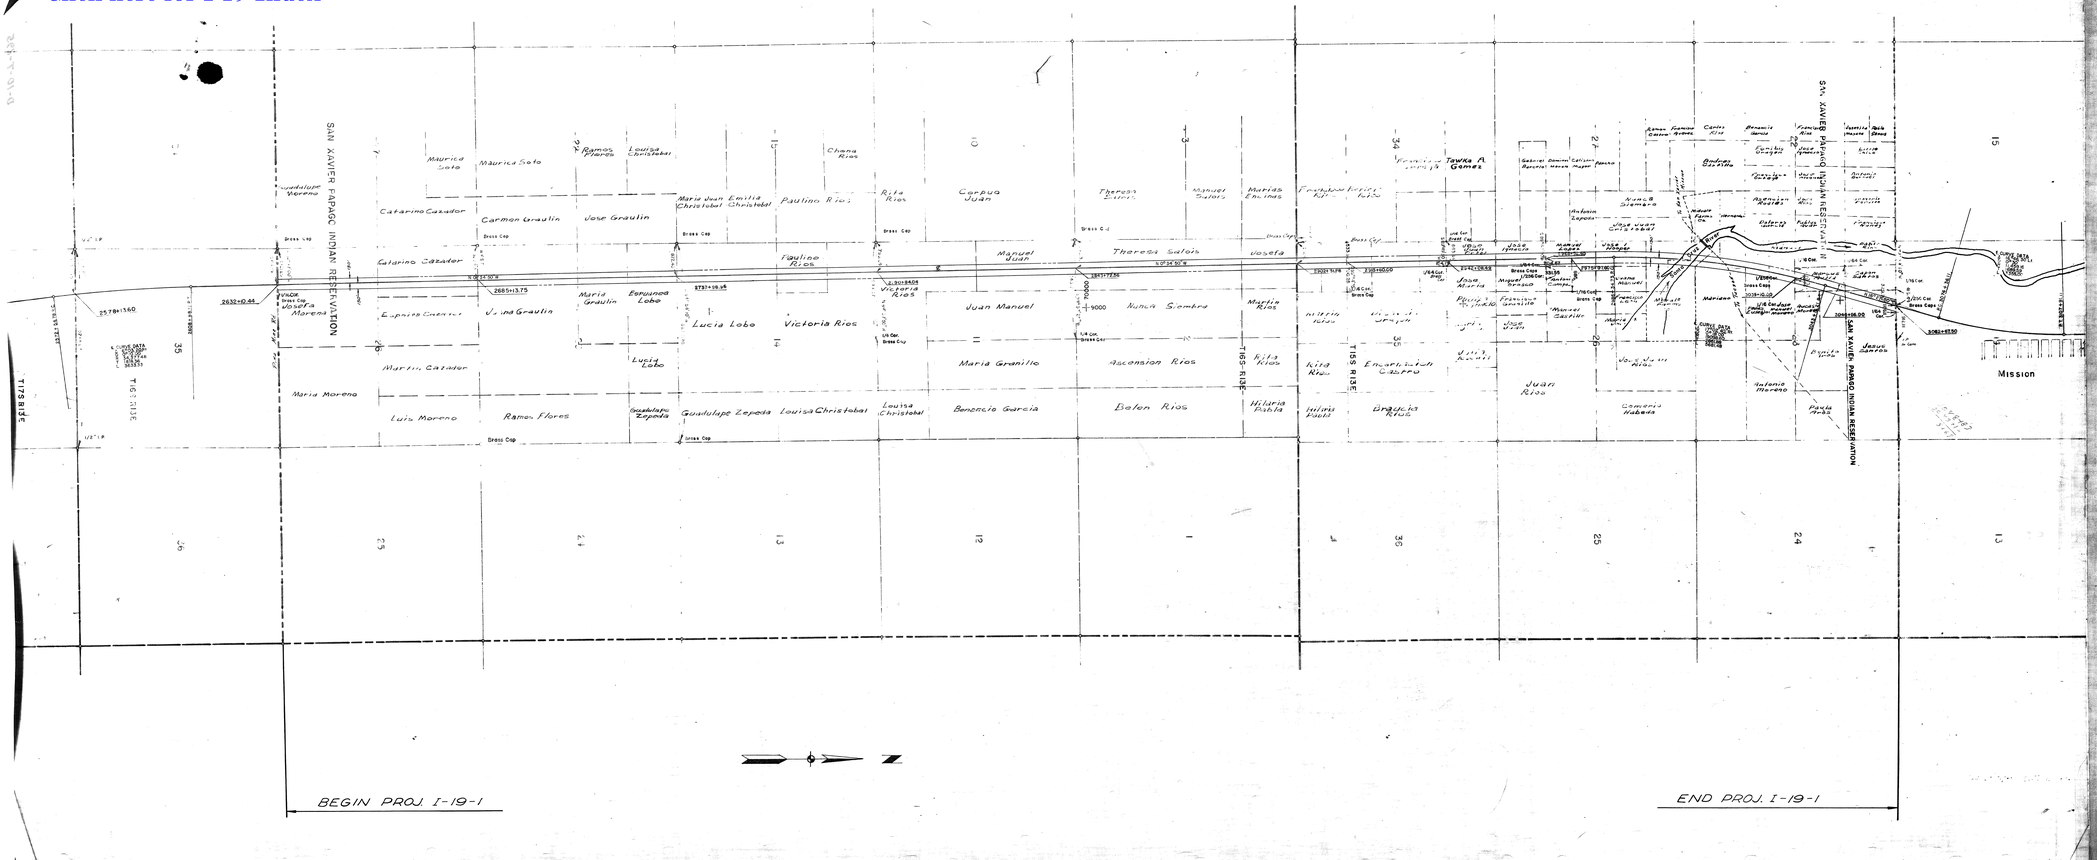

ARIZONA HIGHWAY DEPARTMENT
RIGHT OF WAY DIVISION

RIGHT OF WAY MAP OF
NOGALES - TUCSON
INTERSTATE HIGHWAY

FEDERAL AID PROJECT I-19-1
FROM STATION 2632+0.44 TO STATION 3082+67.50

ALIGNMENT, RIGHT OF WAY WIDTHS, AND CONTROL OF ACCESS, APPROVED IN ACCORDANCE WITH HIGHWAY PLANS.
DATE: Sept. 6-1961
ASSISTANT STATE ENGINEER

APPROVED IN ACCORDANCE WITH RESOLUTION DATED: Sept. 8, 1962 MINUTES OF THE ARIZONA HIGHWAY COMMISSION.

DRAWN BY	
DATE	
SCALE	1" = 1000'
CHECKED BY	
A.F.E. NO.	
DRAWING NUMBER	D-10T-295