Click here for I 19 Index

JCT. I-19 — TUCSON HWY. (U.S. 89)
SANTA CRUZ RIVER BRIDGE NO. 405
PIMA COUNTY

RW/PLANS
FILE SET

REVISIONS					
C.O. No.	DATE	BY	DESCRIPTION	PROJECT NO.	ER-587(3)
12342	2/27/85	R.L.R.	Added notes, Dwg (3)	DRAWING NO.	D-10-T-351
				SHEET NO.	1 of 1
				DRAWN BY	GREINER ENG.
				DATE COMP.	10-12-84
				SCALE	1"=100'

OWNERSHIP RECORD										ACQUISITION RECORD				
PARCEL NUMBER	OWNER	DESCRIPTION	TOTAL AREA	AREA REQUIRED: GROSS INCLUDING EXISTING R/W	AREA REQUIRED: NET EXCLUDING EXISTING R/W	EASEMENT AREA	REMAINDER: LEFT	REMAINDER: RIGHT	SHEET NUMBER	BOARD APPROVAL	TYPE & DATE OF INSTRUMENT	RECORDED: DATE	RECORDED: BOOK	RECORDED: PAGE
10-485	Farmers Investment Company	Pt. S½ NE¼, Sec. 25, T17S, R13E	80 Ac*			0.61 Ac T.C.E.		80Ac*	1	7-25-84	T.C.E. 7-13-84	NOT		REC.
10-486	Granite Construction Company	Pt. NE¼ SE¼, Sec. 25, T17S, R13E	27.7 Ac			0.12 Ac D.E. 0.26 Ac T.C.E.		27.6Ac	1	8-2-84	T.C.E. 7-20-84	NOT		REC.

*Total & Remainder acres shown are within Sec. 25 only.

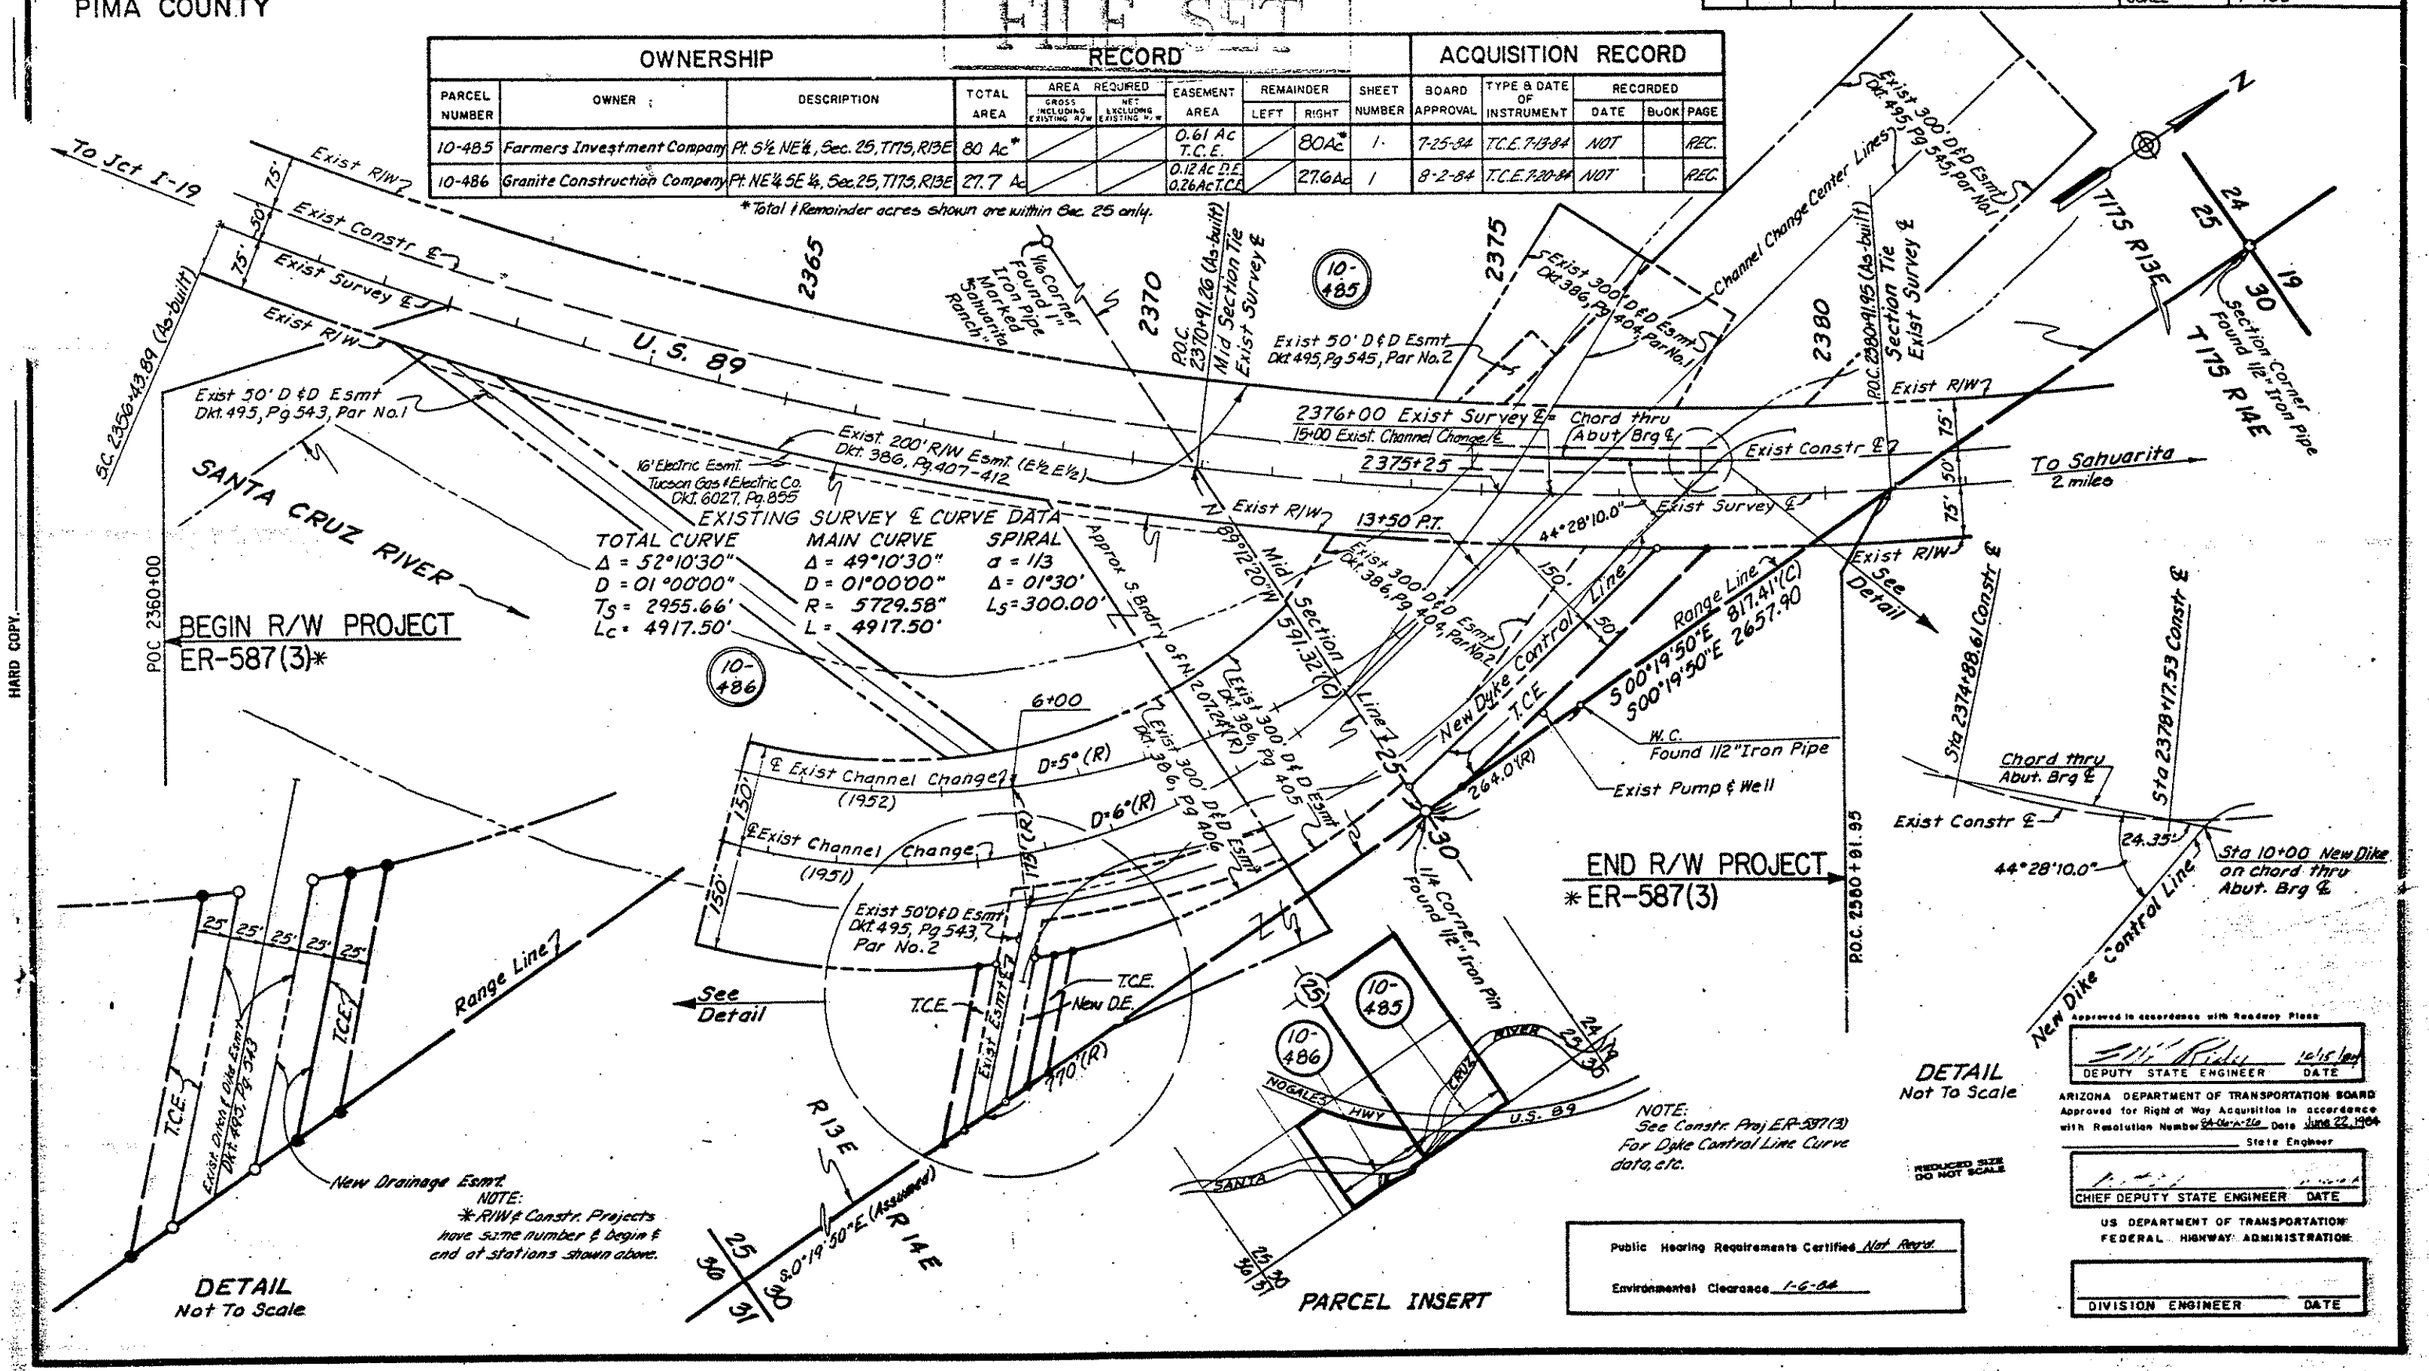

Approved in accordance with Roadway Plans
DEPUTY STATE ENGINEER — DATE 10/15/84
ARIZONA DEPARTMENT OF TRANSPORTATION BOARD
Approved for Right of Way Acquisition in accordance with Resolution Number 84-06-A-116 Date June 22, 1984
State Engineer
CHIEF DEPUTY STATE ENGINEER — DATE
US DEPARTMENT OF TRANSPORTATION
FEDERAL HIGHWAY ADMINISTRATION
DIVISION ENGINEER — DATE

REDUCED SIZE DO NOT SCALE

Public Hearing Requirements Certified Not Reqd.
Environmental Clearance 1-6-84

HARD COPY