Click here for I 40 Index

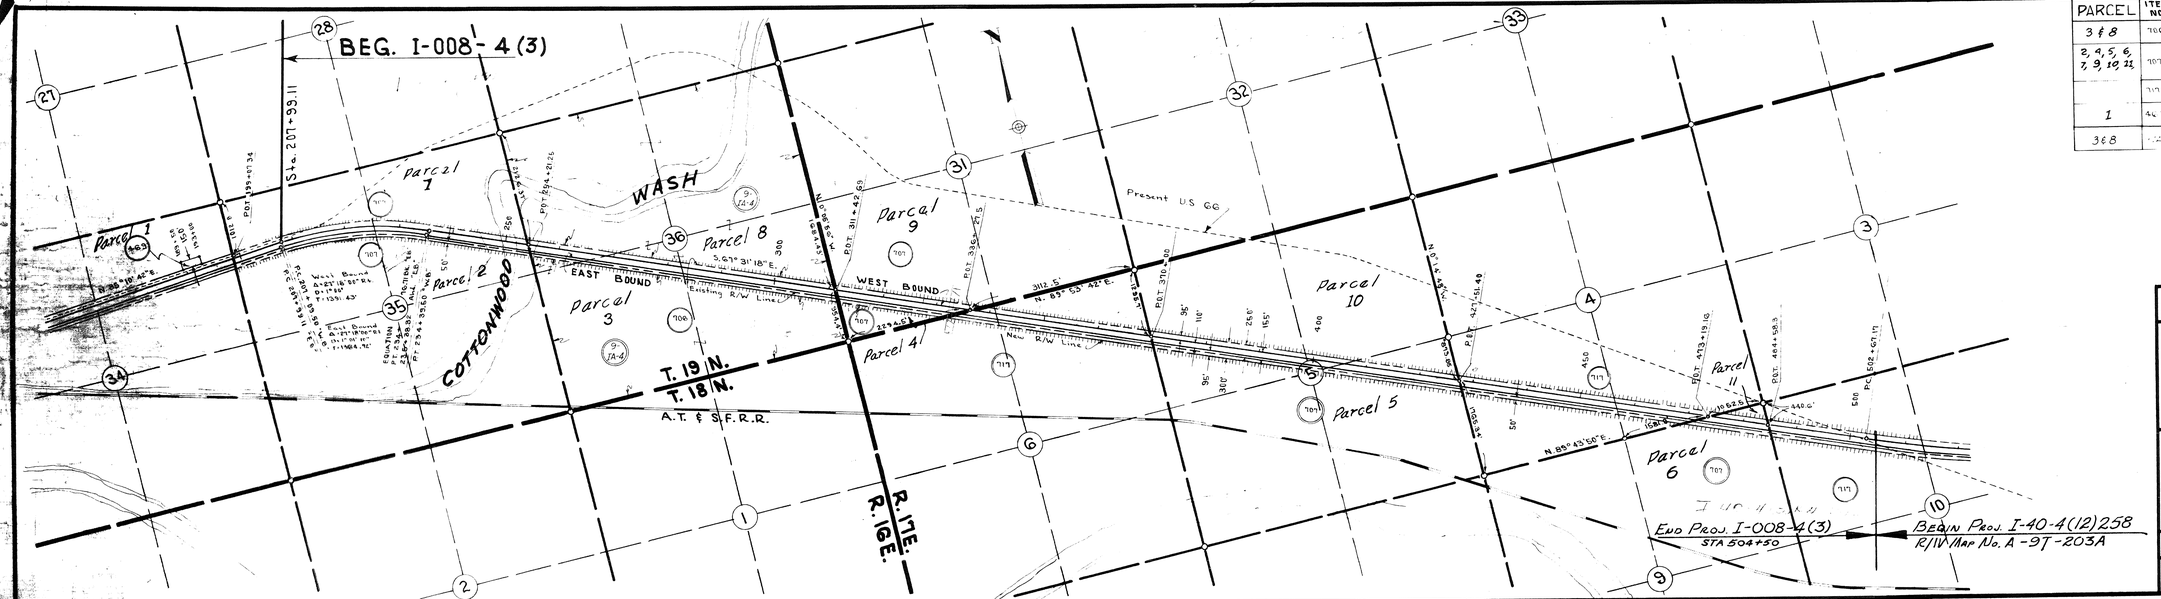

PARCEL	ITEM NO.	OWNER	DESCRIPTION
3 & 8	706	John A. Thompson	All of Sec. 36, T.19N, R.16E.
2, 4, 5, 6, 7, 9, 10, 11	707	New Mex & Ariz Land Co.	All of Sec. 35, T.19N, R.16E., All of Sec. 31, T.19N, R.17E., Sec. 5, T.18N, R.17E., N. & E. of River, Sec. 9, T.18N, R.17E., N of River.
	717	State Land	Sec. 4, 6, & 10, T.18N, R.17E.
1	46.9	Marie D[illegible]	NE¼ Sec. 34, T.19N, R.16E.
3 & 8	[illegible]	John [illegible]	Pt of Sec. 36 T.19N, R.16E.

ARIZONA HIGHWAY DEPARTMENT
RIGHT OF WAY DIVISION

RIGHT OF WAY MAP OF
HOLBROOK – WINSLOW
INTERSTATE HIGHWAY
FEDERAL PROJECT I-008-4(3)
FROM STA. 207+99.11 TO STA. 405+50
NAVAJO COUNTY

Abutter's rights, including access rights to be acquired.

Date: [illegible]
Ass't. Deputy State Engineer

ALIGNMENT, RIGHT OF WAY, AND CONTROL OF ACCESS APPROVED IN ACCORDANCE WITH RESOLUTION DATED: APRIL 5 1957, MINUTES OF ARIZONA HIGHWAY COMMISSION.

Access rights required shown thus: |||||||||||||||||||

DRAWN BY	DATE	SCALE	CKD BY B.L.	FILE NO.
E.W. Kiggins	3-1-57	1"=1000'	REV. BY	A 9-T-200