TOPOCK – KINGMAN HWY.
TOPOCK T.I.
MOHAVE COUNTY

Click here for I 40 Index

REVISIONS				
C.O. No.	DATE	BY	DESCRIPTION	
7682	4-26-88	AJS	Added Slope Limits	

PROJECT NO.	I-40-I-801
DRAWING NO.	D-8-T-330
SHEET NO.	1 of 1
DRAWN BY	J.W.W.
DATE COMP.	12/11/87
SCALE	1" = 100'

PINNACLE ENGINEERING INC.
CONSULTING ENGINEERS
2222 S. DOBSON ROAD SUITE 1001
MESA, ARIZONA 85202 (602) 345-0522

(1) Net Area Includes 0.30 Ac. Existing Slope Esmt. Acquired Under R/W Project No. I-40-1(3), Parcel 8-011

OWNERSHIP RECORD									ACQUISITION RECORD				
PARCEL NUMBER	OWNER	DESCRIPTION	TOTAL AREA	AREA REQUIRED: GROSS INCLUDING EXISTING R/W	AREA REQUIRED: NET EXCLUDING EXISTING R/W	EASEMENT AREA	REMAINDER: LEFT	REMAINDER: RIGHT	BOARD APPROVAL	TYPE & DATE OF INSTRUMENT	RECORDED: DATE	RECORDED: BOOK	RECORDED: PAGE
8-570	U.S.A (B.L.M.)	Part Of Sec. 2, T15N, R21W			0.38 AC (1)								

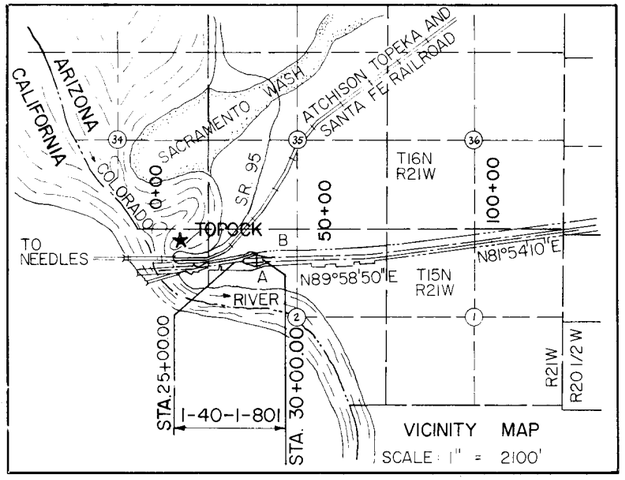

Note: All Existing Right of Way Information Taken From ADOT R/W Project No I 40 1(310. Latest Revision Dated 4-16-84

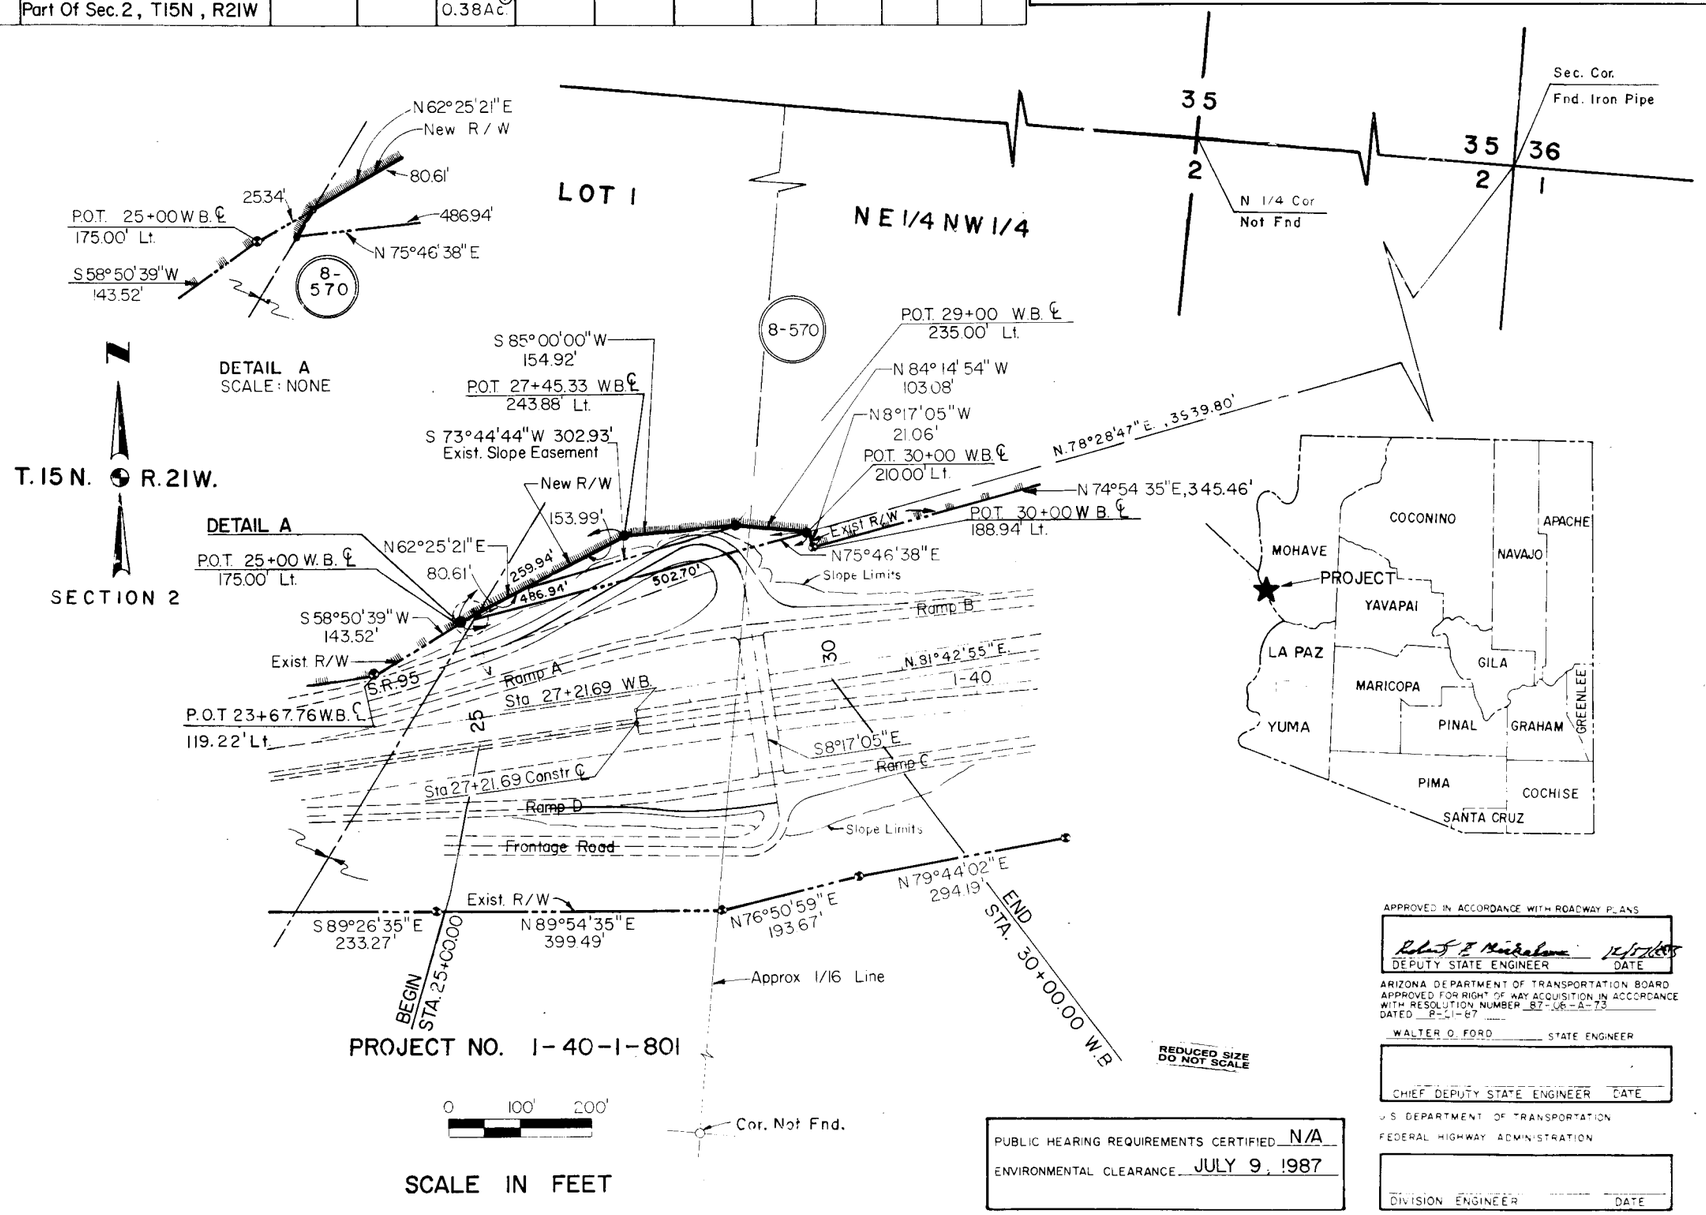

FILE SET
R/W PLANS PREPARED AND REVIEWED BY ARIZONA STATEWIDE MANAGEMENT CONSULTANT

REDUCED SIZE DO NOT SCALE

PUBLIC HEARING REQUIREMENTS CERTIFIED N/A
ENVIRONMENTAL CLEARANCE JULY 9, 1987

APPROVED IN ACCORDANCE WITH ROADWAY PLANS
DEPUTY STATE ENGINEER DATE
ARIZONA DEPARTMENT OF TRANSPORTATION BOARD
APPROVED FOR RIGHT OF WAY ACQUISITION IN ACCORDANCE WITH RESOLUTION NUMBER 87-126-A-73
DATED 8-21-87
WALTER O. FORD STATE ENGINEER
CHIEF DEPUTY STATE ENGINEER DATE
U.S. DEPARTMENT OF TRANSPORTATION
FEDERAL HIGHWAY ADMINISTRATION
DIVISION ENGINEER DATE

CHECKED BY
HARD COPY