Click here for I 40 Index

FLAGSTAFF – HOLBROOK HWY.
WINONA – CANYON PADRE
COCONINO COUNTY

Revisions			
C.O.#	Date	By	Description
4360	9-30-75	H. HILLS	Finalized

C.O.#	Date	By	Description
	10-7-64	L.F.W.	Cok. "A" For RR. Curve # 252, Revised R/W Common To Hwy & RR. In NW¼ Sec. 24 Sta. 810 To 822 ±. Added Note Concerning RR Curve.
	10-13-64	L.F.W.	Above R/W Changed To Reflect New R.R Data, Removed Note Concern. RR Curve
5550	2-15-66	L.F.W.	Chngd. Access Cont. To Gen. Follow S. Line
689	4-11-66	L.T.F.	Cal New Bearings & Dist From Old Field Notes To Sta. Equations
1013	2-21-68	Kunzel	See Change Order 1011 & 1013
1273	9-2-68	J.E. Avery	Added 110' Line C-C.E.B.&V.B., Added Bearing S 63°20'10"E (R.R.)
3974	6-27-74	W.O.S.	Made Extensive Revisions to R/W, Sec. Ln. Data Per C.O.

PROJECT NO.	I-40-4-834
DRAWING NO.	D-3-T-531
SHEET NO.	1 of 1
DRAWN BY	L.F.W.
DATE COMP.	9-4-64
SCALE	1" = 400'

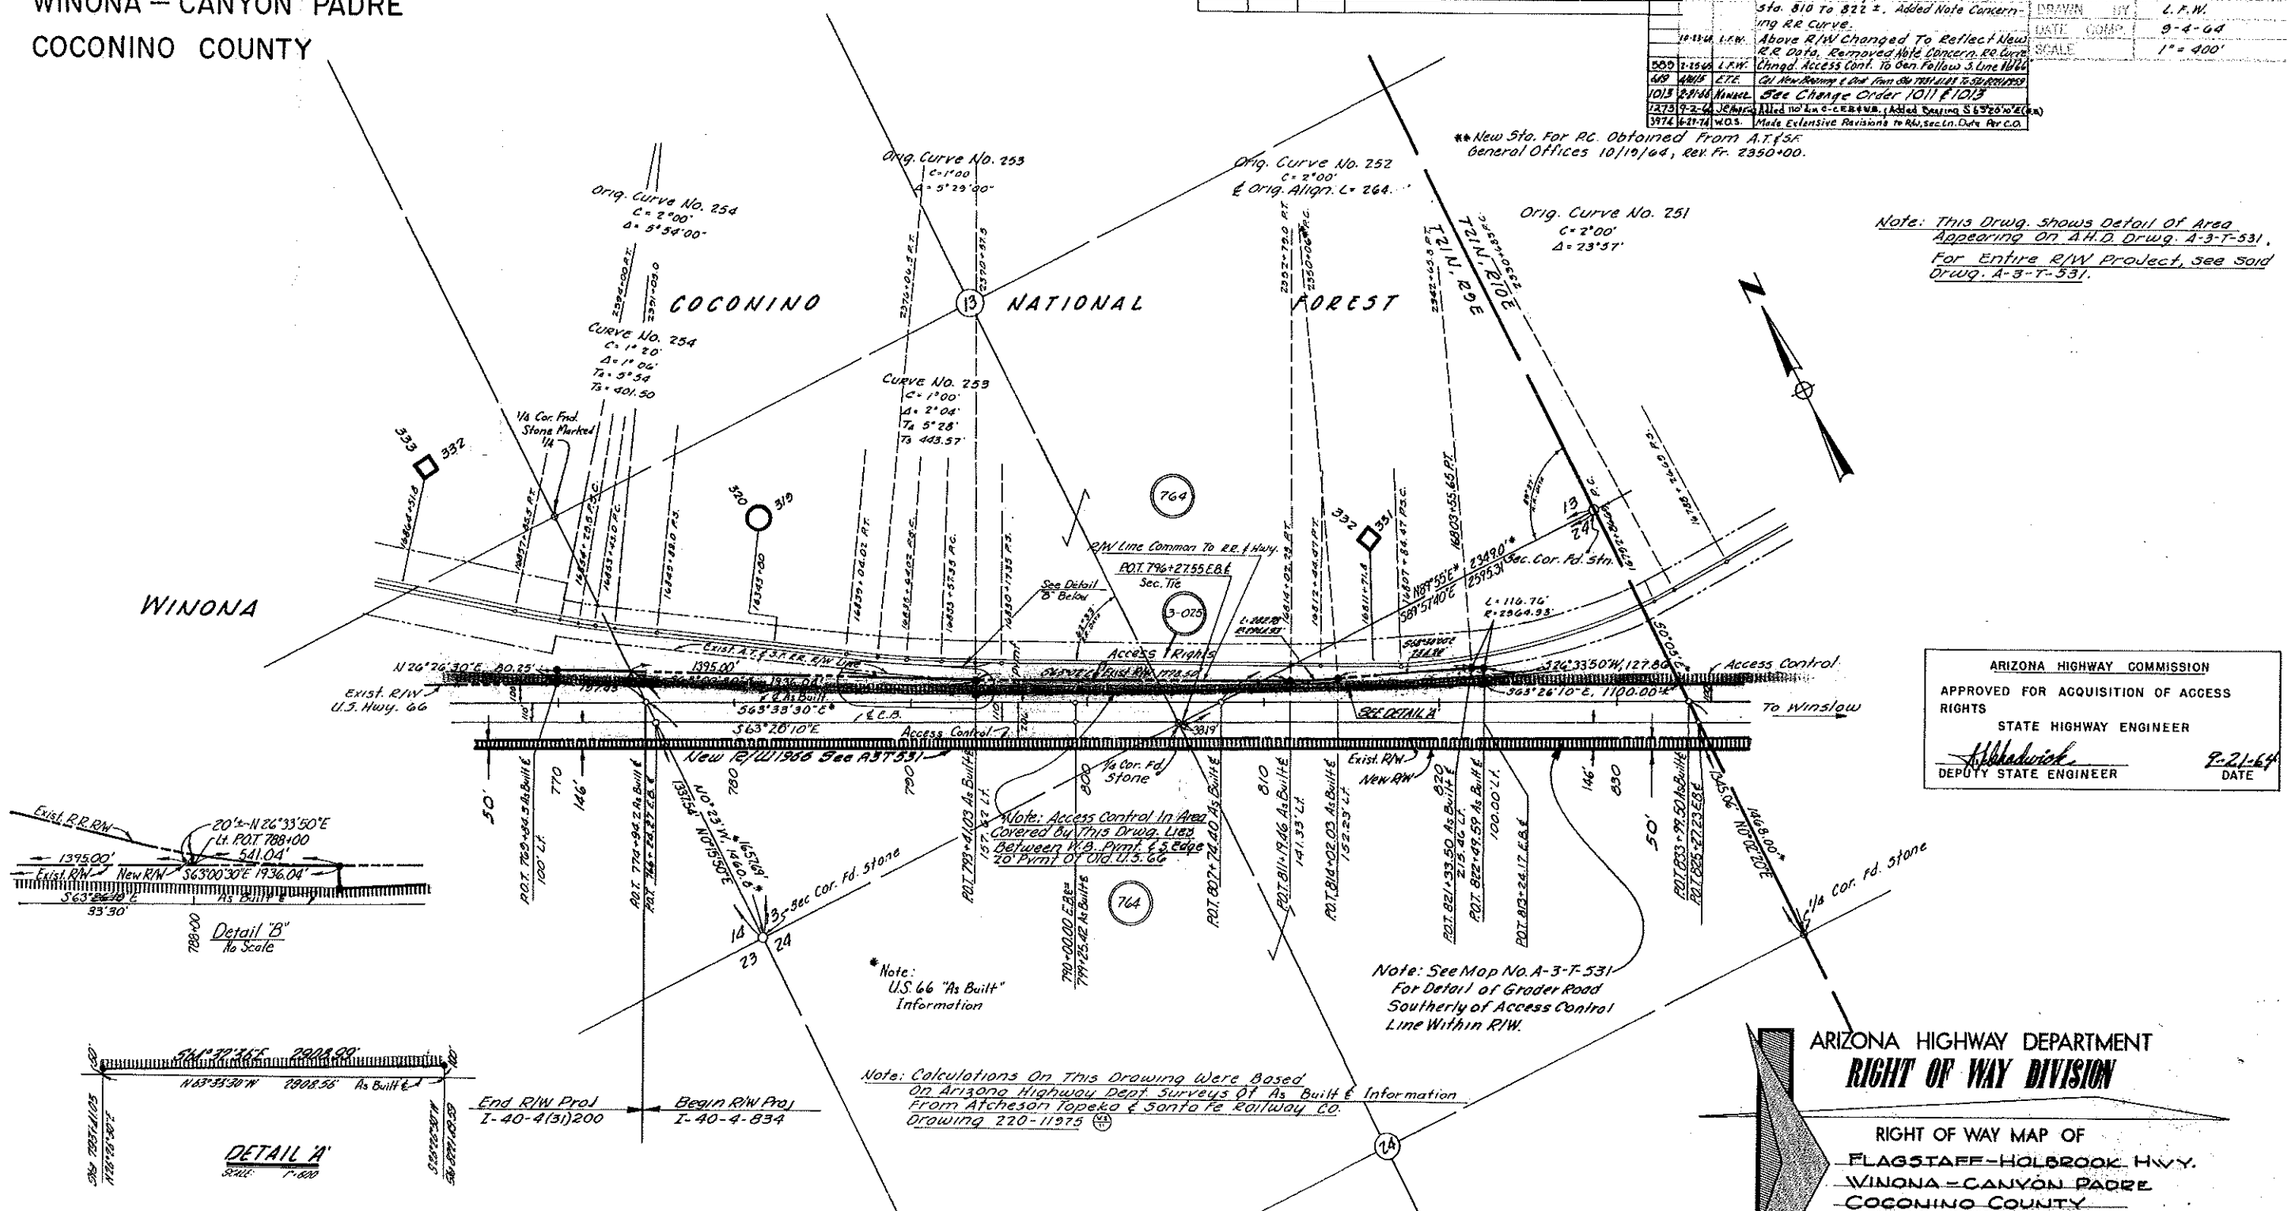

ARIZONA HIGHWAY COMMISSION
APPROVED FOR ACQUISITION OF ACCESS RIGHTS
STATE HIGHWAY ENGINEER
DEPUTY STATE ENGINEER — DATE 2-21-64

ARIZONA HIGHWAY DEPARTMENT
RIGHT OF WAY DIVISION

RIGHT OF WAY MAP OF
FLAGSTAFF-HOLBROOK HWY.
WINONA-CANYON PADRE
COCONINO COUNTY
FEDERAL AID PROJECT I-40-4-834

DETAIL OF ACCESS RIGHTS TO BE ACQUIRED FROM PARCEL 3-025

ALIGNMENT, RIGHT OF WAY WIDTHS, AND CONTROL OF ACCESS, APPROVED IN ACCORDANCE WITH HIGHWAY PLANS.
DATE: 9/21/64 — ASSISTANT STATE ENGINEER
APPROVED IN ACCORDANCE WITH RESOLUTION DATED: ____ IN ____ MINUTES OF THE ARIZONA HIGHWAY COMMISSION.
CONTROL OF ACCESS SHOWN THUS:

DRAWN BY	L.F.W.
DATE	9-4-64
SCALE	1" = 400'
CHECKED BY	
A.F.E. NO.	40-A-32
DRAWING NUMBER	D-3-T-531

OWNERSHIP RECORD										ACQUISITION RECORD				
PARCEL NUMBER	OWNER	DESCRIPTION	TOTAL AREA	AREA GROSS INCLUDING EXIST. R/W	REQUIRED NET EXCLUDING EXIST. R/W	EASEMENT AREA	REMAINDER LEFT	REMAINDER RIGHT	SHEET NUMBER	COMMISSION APPROVAL	TYPE & DATE OF INSTRUMENT	RECORDED DATE	RECORDED BOOK	RECORDED PAGE
764	U.S. Forest Service	See R/W Map A-3-T-531								SEE R/W MAP A-3-T-531				
3-025	Atcheson Topeka & Santa Fe R.R. Co.	Pt. Sec. 13 & 24, T21N, R9E		Access	Rights	Only				3-11-66	Q.C.D. 12-16-65	3-23-66	250	155-6

See Strip Map A-3-T-531