HOLBROOK — LUPTON HWY.
ADAMANA GATE REMOVAL
APACHE COUNTY

REVISIONS			
C.O. No.	DATE	BY	DESCRIPTION
5898	9-30-81	PJM	Finalized

PROJECT NO.	I-40-5-604
DRAWING NO.	D-1-T-259
SHEET NO.	1 OF 1
DRAWN BY	BOB O.
DATE COMP.	10-10-79
SCALE	1" = 100'

OWNERSHIP RECORD										ACQUISITION RECORD				
PARCEL NUMBER	OWNER	DESCRIPTION	TOTAL AREA	AREA REQUIRED: GROSS INCLUDING EXISTING R/W	AREA REQUIRED: NET EXCLUDING EXISTING R/W	EASEMENT AREA	REMAINDER: LEFT	REMAINDER: RIGHT	SHEET NUMBER	BOARD APPROVAL	TYPE & DATE OF INSTRUMENT	RECORDED: DATE	RECORDED: BOOK	RECORDED: PAGE
1-246	Robert J. Maassen, et al	Pt. of Lot 1, Sec. 30, T.19N. R.24E.			Access Rights Only				1	3-13-80	QCD 1-15-80	4-2-80	336	257-8

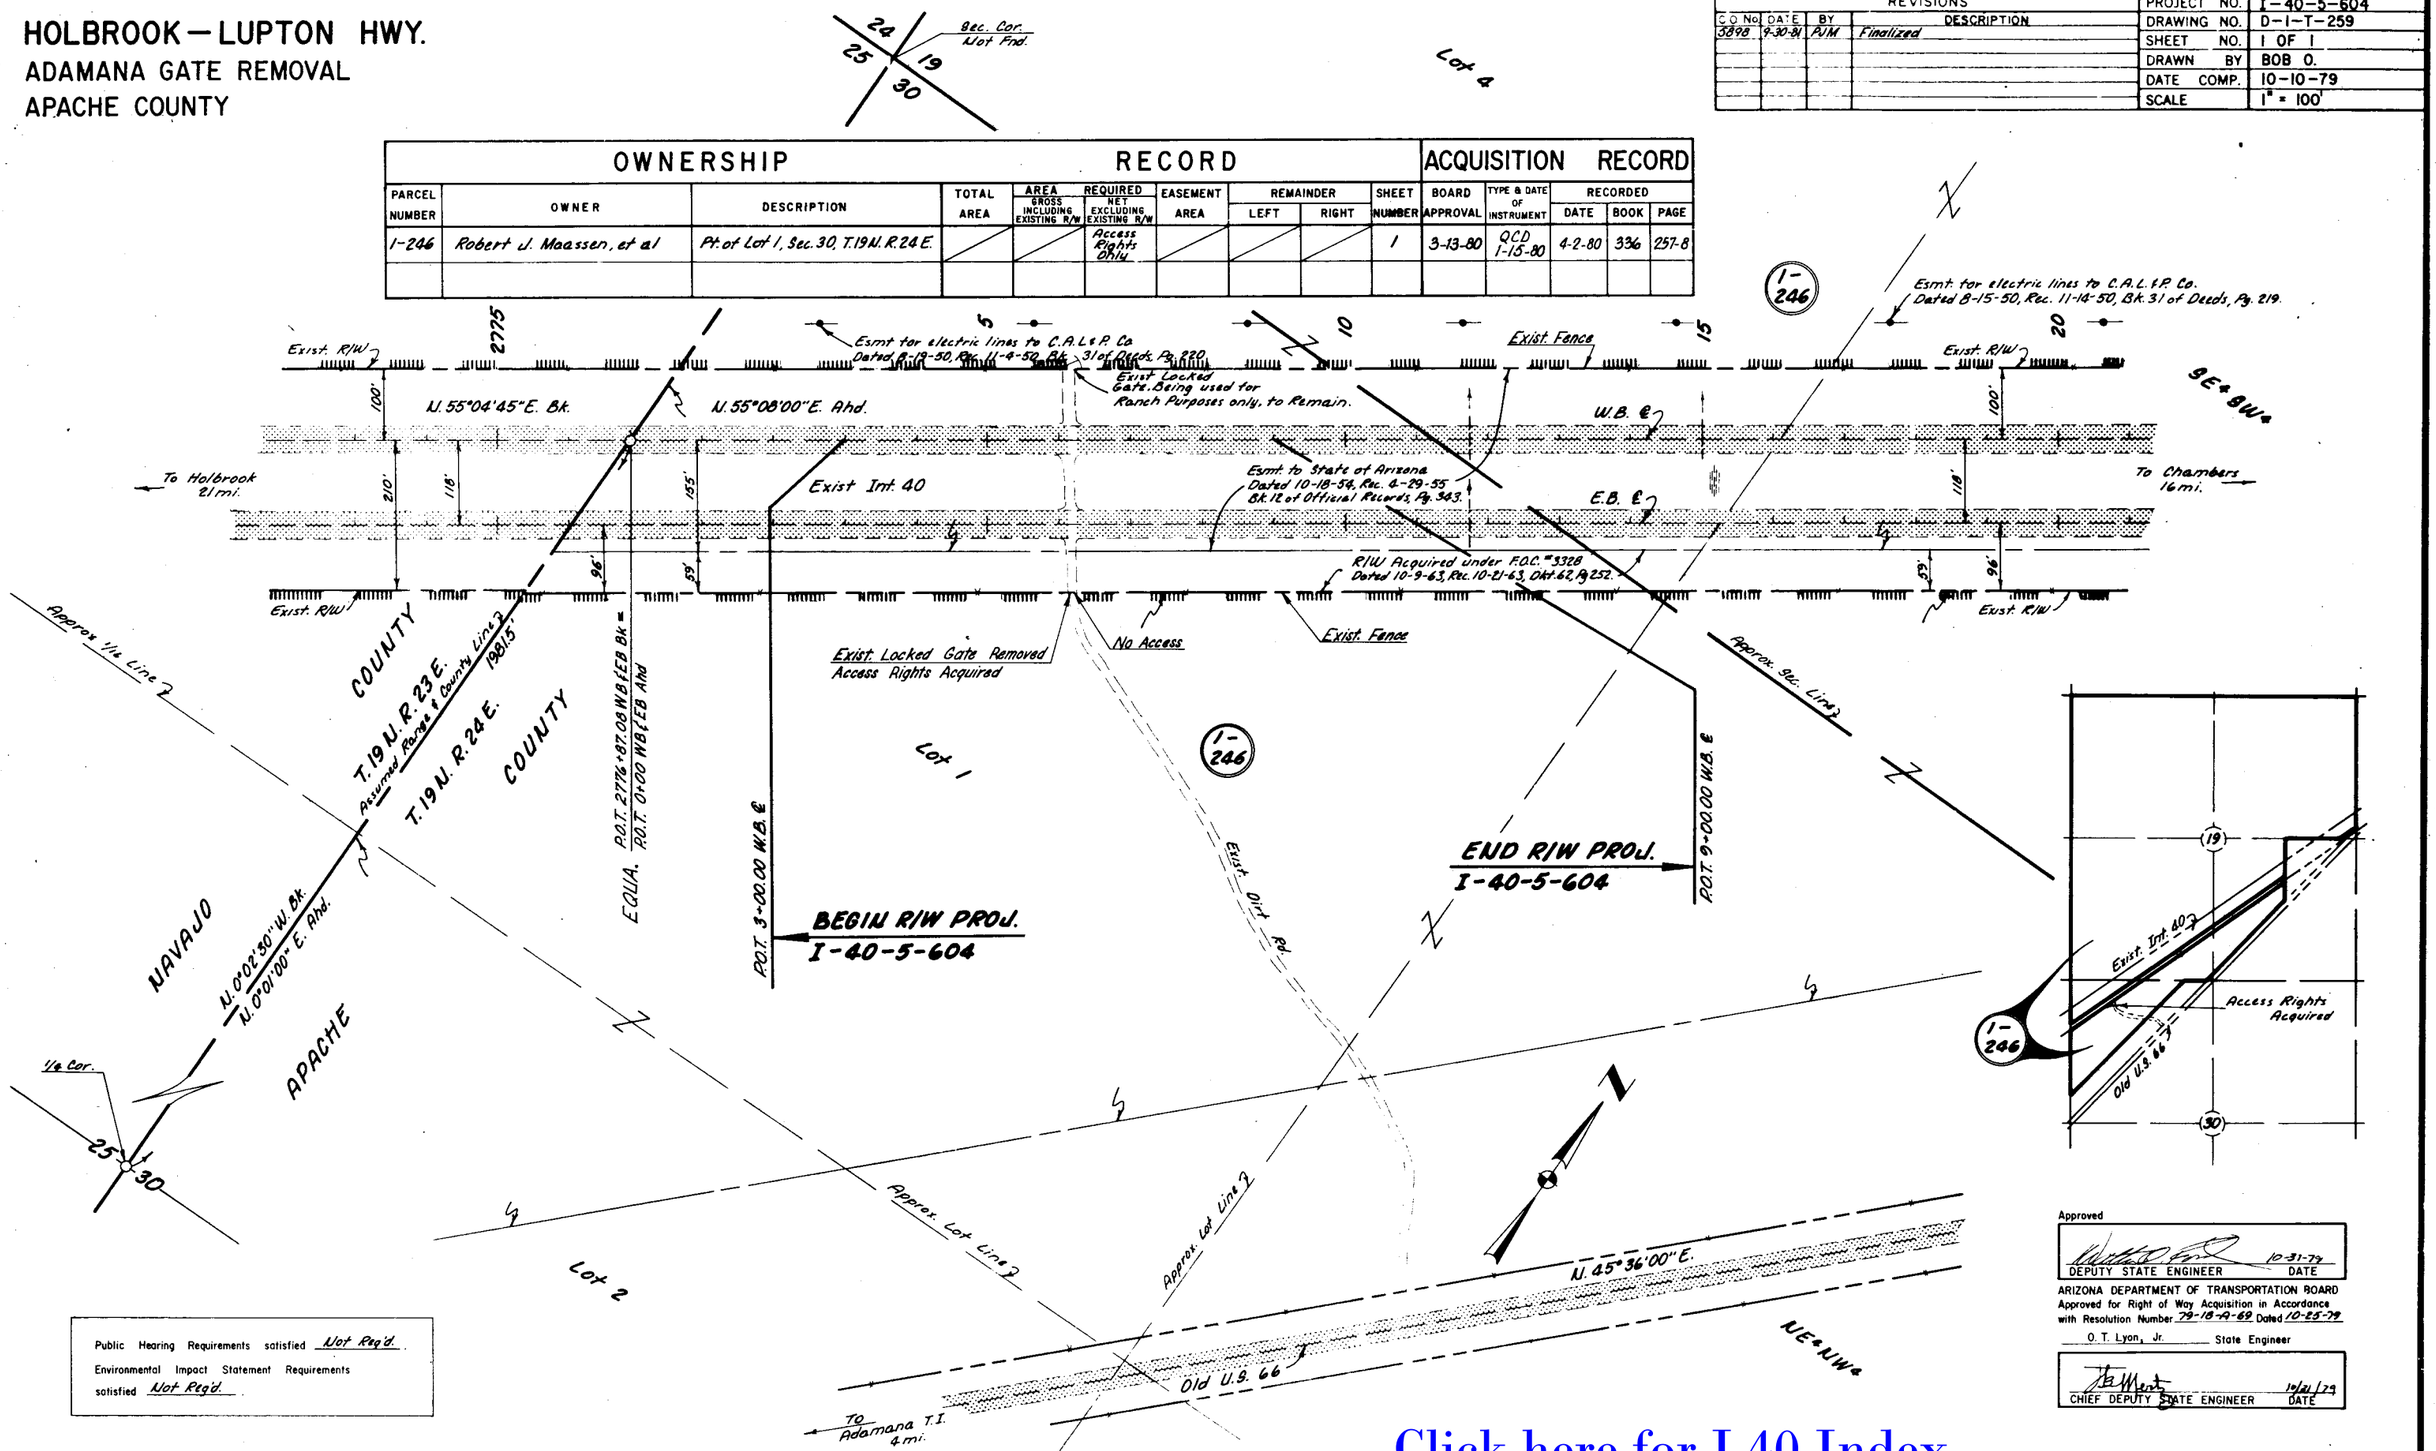

Public Hearing Requirements satisfied Not Req'd.
Environmental Impact Statement Requirements satisfied Not Req'd.

Approved
DEPUTY STATE ENGINEER 10-31-79 DATE
ARIZONA DEPARTMENT OF TRANSPORTATION BOARD
Approved for Right of Way Acquisition in Accordance with Resolution Number 79-18-A-69 Dated 10-25-79
O. T. Lyon, Jr. State Engineer
CHIEF DEPUTY STATE ENGINEER 10/31/79 DATE

HARD COPY R/W S.M. A-1-T-207 & R/W Plans D-9-T-285 CHECKED BY [signature] 10-79

Click here for I 40 Index