Click here for I 8 Index

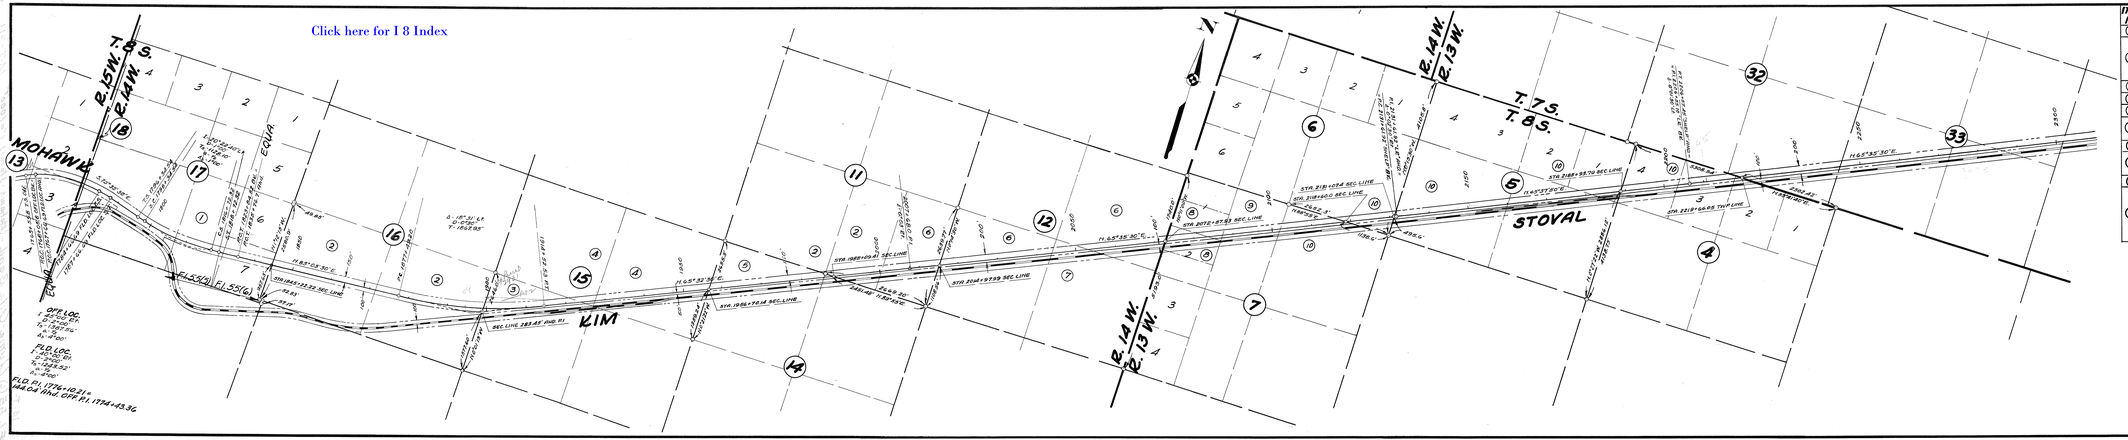

ITEM NO.	OWNER	ADDRESS	DESCRIPTION		
1	PUBLIC DOMAIN		S½	SEC.17 T-8S	R-14W
2	STATE LAND.		S½ SW¼SE¼, SW¼ SE¼ SE¼ NE¼, NW¼ SE¼ S½ NE¼	SEC.16 T-8S SEC.11 T-8S SEC.21 T-7S SEC.33 T-7S	R-14W R-14W R-13W R-14W
3	DORCAS WATERMAN ©5751		N½ S½	SEC.15 T-8S	R-14W
4	LEON GARLAND W. WHITE ©5757		NE¼, SE¼ NW¼	SEC.15 T-8S	R-14W
5	HOWARD D. ANDRELS		NW¼, NW¼ NE¼	SEC.14 T-8S	R-14W
6	GORDON SITES		SE¼ SE¼ NW¼, S½ NE¼	SEC.11 T-8S SEC.12 T-8S	R-14W R-14W
7	RAYMOND A. SITES		NW¼ SE¼	SEC.12 T-8S	R-14W
8	MINNIE BELL E. ETC. SMITH		N½, SW¼ NW¼, S½, NW¼ NW¼	SEC.7 T-8S	R-14W
9	CHARLES W. PARRETT		E½ NW¼	SEC.7 T-8S	R-14W
10	CARLE E. & CAROL E. GRUBER CAMERON BAIRD & WILLIAM C. BAIRD		S½ SE¼ N½, NE¼ S½ LOT 1 LOTS 2, 3, 4	SEC.6 T-8S SEC.7 T-8S SEC.5 T-8S SEC.4 T-8S	R-14W R-14W R-14W R-14W

ARIZONA HIGHWAY DEPARTMENT
RIGHT OF WAY DIVISION

RIGHT OF WAY MAP
YUMA-GILA BEND HWY.
MOHAWK-STOVAL SEC.

FROM STA. 1770+00 TO STA. 2800+00

F.I. 55(6)
YUMA CO.

ALIGNMENT APPROVED FOR R/W ACQUISITION:
DATE:
PLANS ENGINEER

DRAWN BY	DATE:	SCALE:	FILE NO.
J. WHALEN	11-10-54	1"=1000'	MT-211