7T486

Click here for I 8 Index

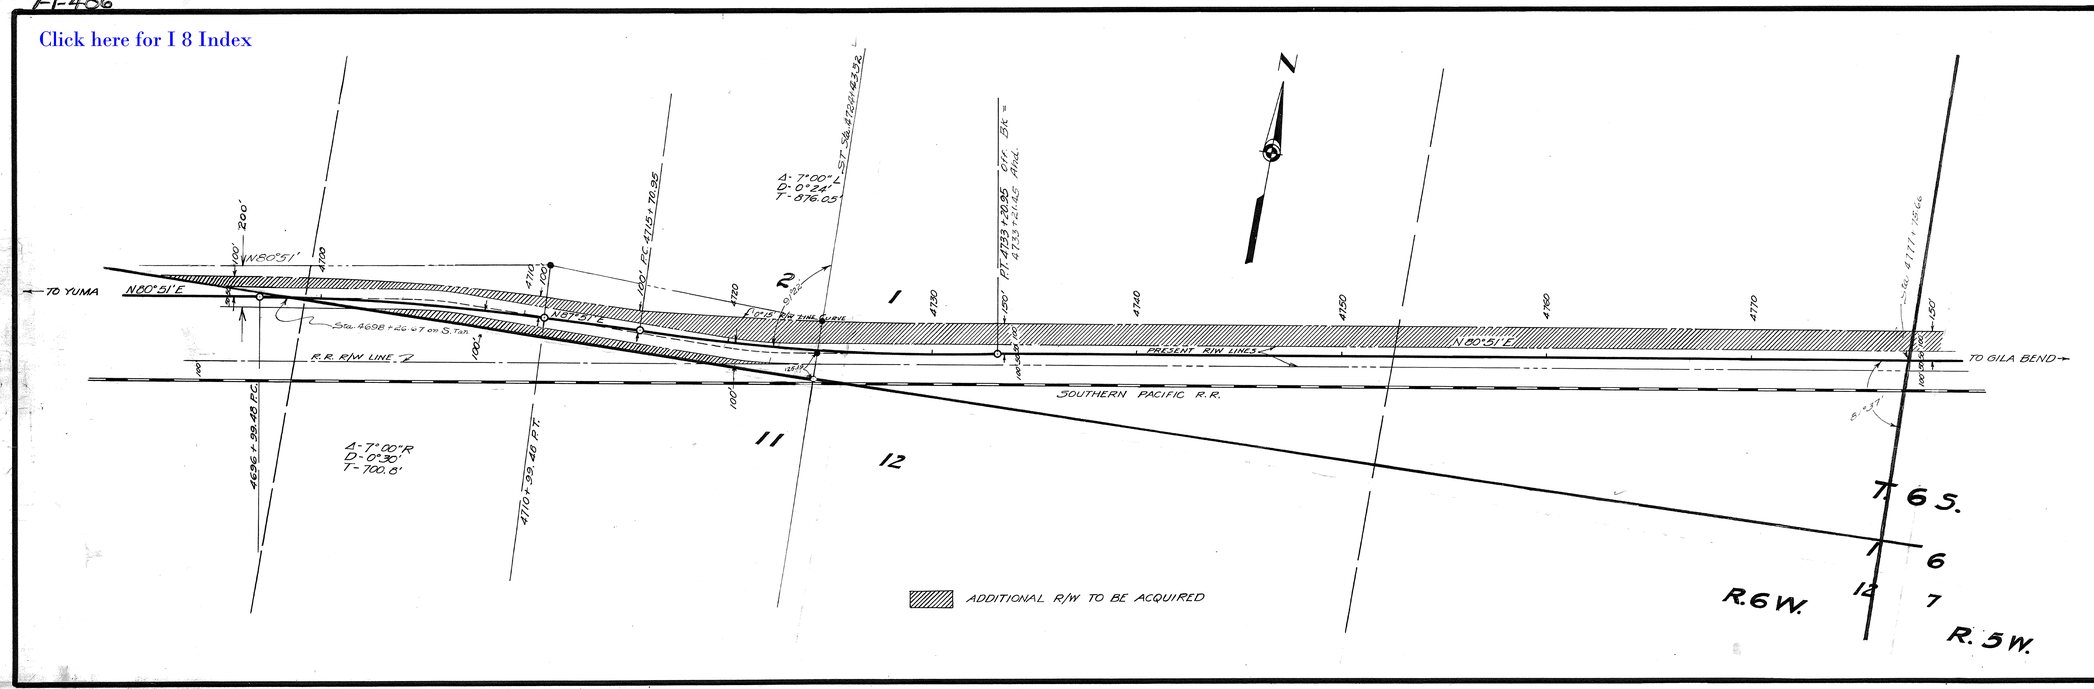

ARIZONA HIGHWAY DEPARTMENT

RIGHT-OF-WAY DIVISION

RIGHT-OF-WAY MAP
YUMA-PHOENIX
NON F-56

R/W REQUIRED THRU SECS. 1 & 2, T.6S.-R.6W., MARICOPA CO.

IN ACCORDANCE WITH RESOLUTION DATED
MINUTES OF THE ARIZONA STATE HIGHWAY COMMISSION.

ALIGNMENT APPROVED FOR R/W ACQUISITION.

DATE: 9/3/48 — ASSISTANT DEPUTY STATE HIGHWAY ENGINEER

DRAWN BY	DATE	SCALE	FILE NO.
J. BAKER	9-3-48	1" = 300'	7T-486

A-7-7-486