Click here for I 8 Index

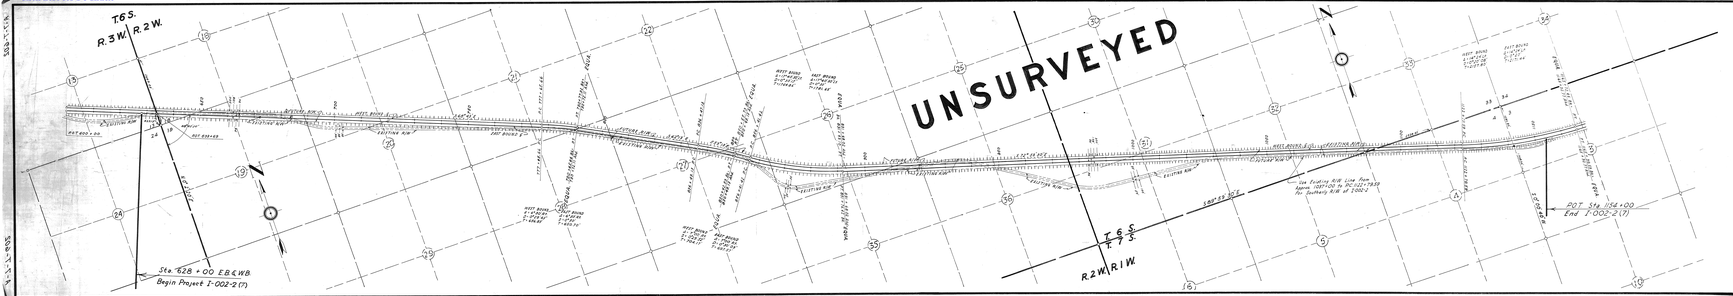

Serial No. F-47-1-01

ENGINEER'S STATEMENT

C.B. BROWNING states he is by occupation a DEPUTY STATE ENGINEER employed by the Arizona State Highway Dept. to make the survey of the HIGHWAY RIGHT OF WAY AND CONTROL OF ACCESS - as hereinafter shown and shown on this map; that the survey of said works was made by him (or under his supervision) during the period beginning on the 1st day of July, 1957, and ending on the 30th day of February, 1957, and that said survey is accurately represented upon this map.

Date _____

_____
Deputy State Engineer

APPLICANT'S CERTIFICATE

This is to certify that C.B. BROWNING who subscribed the statement hereon, is employed by the State Highway Department as applicant to present this map, which has been adopted by the applicant as the final location of the right of way hereby established, and that the said C.B. BROWNING is duly authorized to present said map to the Director of the Arizona State Highway Department for his approval and adoption, and to file the same with the County Recorder of Maricopa County, Arizona, when approved by the Director, and that the highways, frontage roads, and ramps shown hereon and those now on the State Highway System, and the Limited Access Facilities, Traffic Interchanges, & Grade Separations, are delineated hereon.

Date _____

_____
State Highway Engineer

CERTIFICATE OF MANAGER
U.S. BUREAU OF LAND MANAGEMENT

I hereby certify, that according to the records of this office, the parcels of land shown on this map are unappropriated and unreserved public lands, as follows:

Unsurveyed Lands			
Township 6 South,	Range 3 West		
Sections 18, 19, 30, 31			
Township 6 South,	Range 2 West		
SW 1/4	Section 18	N 1/2, SE 1/4	Section 27
N 1/2	Section 19	NE 1/4	Section 28
S 1/2	Section 20	NE 1/4	Section 33
E 1/2	Section 29	NE 1/4	Section 34
S 1/2	Section 28	W 1/2	Section 35
Township 7 South,	Range 1 West		
SW 1/4	Section 31	E 1/2	Section 32
SW 1/4	Section 33		
Township 7 South,	Range 2 West		
SE 1/4	Section 1	W 1/2	Section 6
NE 1/4	Section 2		

Date: _____

_____
Manager

ARIZONA HIGHWAY DEPARTMENT
RIGHT OF WAY DIVISION

RIGHT OF WAY MAP OF
YUMA — CASA GRANDE
INTERSTATE HIGHWAY
FEDERAL PROJECT I-002-2(7)
GILA BEND to VEKOL WASH SEC.
STA. 600+00 TO STA. 1154+
MARICOPA COUNTY

Abitter's rights, including access rights to be acquired.
Date _____
_____
Asst. Deputy State Engineer

ALIGNMENT, RIGHT OF WAY, AND CONTROL OF ACCESS APPROVED IN ACCORDANCE WITH MINUTES OF THE ARIZONA HIGHWAY COMMISSION _____ MINUTES

Access rights required shown thus: ||||||||||||||||||||

DRAWN BY	DATE	SCALE	CHECKED BY	FILE NO.
R. BAILEY	10/8/57	1"=100'		A-77-402
REVISION	DATE	REVISED BY:		