Click here for I 8 Index

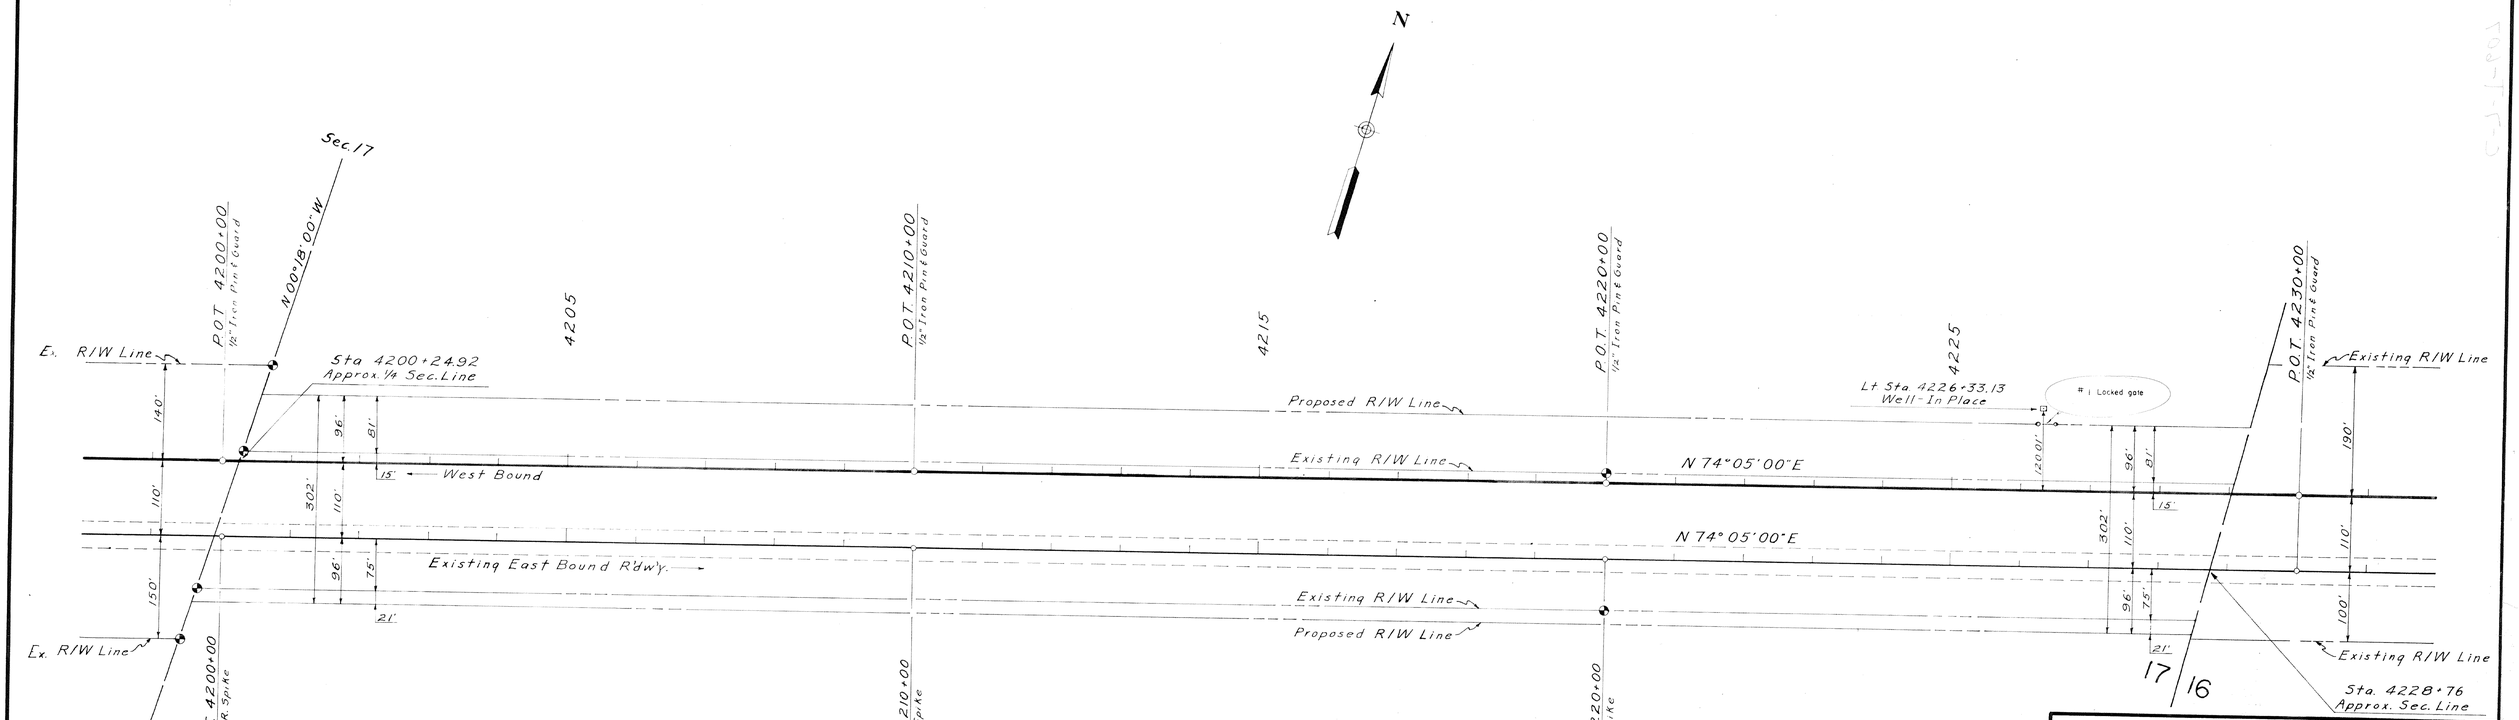

NOTE:
1 Locked gate opposit engineer Sta. 4226+33.13 to be used for access to wellonly.

ARIZONA HIGHWAY DEPARTMENT
RIGHT OF WAY DIVISION

RIGHT OF WAY MAP OF
YUMA-CASAGRANDE HW/Y
GILABEND WEST SECTION
FEDERAL PROJECT I-002-2
Existing & Proposed R/W Line
W.B. STA. 4200+24.94 TO E.B. STA. 4228+76.00
MARICOPA COUNTY

Abutter's rights, including access rights to be acquired.
Date: _____

_____
Ass't. Deputy State Engineer

ALIGNMENT, RIGHT OF WAY, AND CONTROL OF ACCESS APPROVED IN ACCORDANCE WITH RESOLUTION DATED: _____ 19 ____ MINUTES OF THE ARIZONA HIGHWAY COMMISSION

Access rights required shown thus: |||||||||||||||||||||

DRAWN BY	DATE	SCALE	CHECKED BY	FILE NO.
		1" = 100'	Bill Longrist	C-7T-607

REVISION A	DATE: 12-30-57	REVISED BY JOHN KOWACZ