YUMA-CASA GRANDE HWY.
HIDDEN VALLEY R/W EXCHANGE
PINAL COUNTY

Click here for I 8 Index

REVISIONS				
C.O. No.	DATE	BY	DESCRIPTION	
				PROJECT NO. I-8-2-604
				DRAWING NO. D-11-T-433
				SHEET NO. 1 of 1
				DRAWN BY MANUEL R. ROMO
				DATE COMP. 9-28-79
				SCALE 1"= 100"

OWNERSHIP RECORD										ACQUISITION RECORD				
PARCEL NUMBER	OWNER	DESCRIPTION	TOTAL AREA	AREA REQUIRED GROSS INCLUDING EXISTING R/W	AREA REQUIRED NET EXCLUDING EXISTING R/W	EASEMENT AREA	REMAINDER LEFT	REMAINDER RIGHT	SHEET NUMBER	BOARD APPROVAL	TYPE & DATE OF INSTRUMENT	RECORDED DATE	RECORDED BOOK	RECORDED PAGE
* 11-252	LOWELL RUSSELL, et ux.	Pt. N½ SW¼, Sec. 11, T. 7 S., R. 2 E.			0.12 Ac.				1	7-30-80	WD2-6-80	8-11-80	1022	69-70

* NOTE: Victor Russell is to convey the area to be exchanged to Lowell Russell et ux prior to the exchange with A.D.O.T.

Area to be exchanged from Lowell Russell et ux* to Arizona Department of Transportation; 0.12 Acres.

Fee R/W to be exchanged from Arizona Department of Transportation to Lowell Russell et ux*: 0.18 Acres.

NOTE: Bearing and Distances taken from R/W plans I-8-2(25), map no. D-11-T-359.

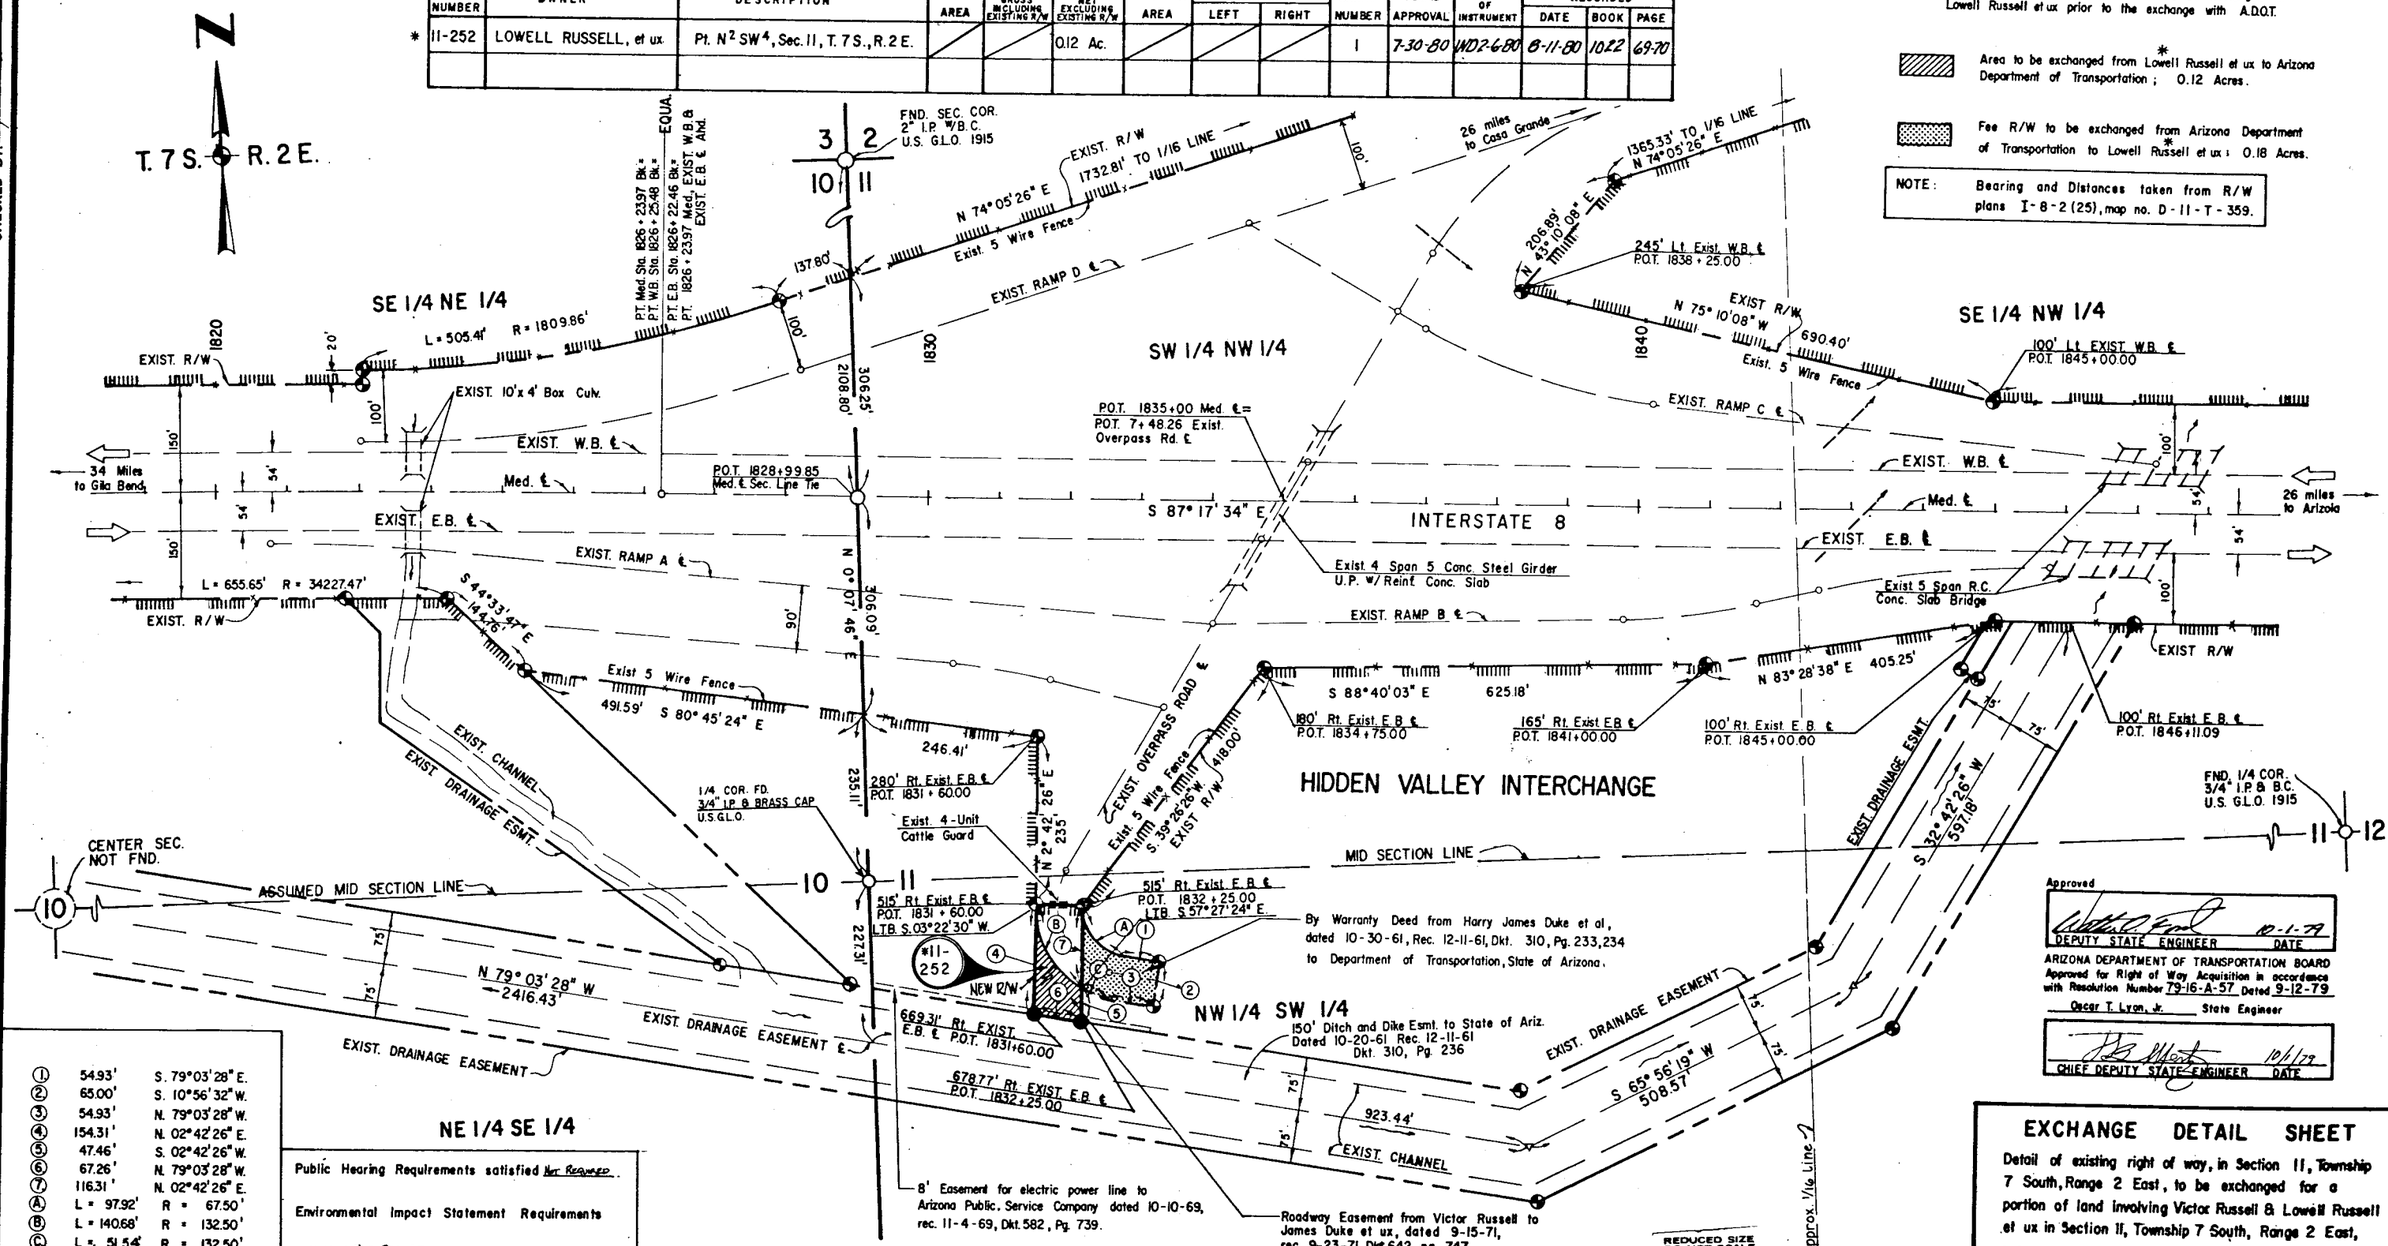

(1)	54.93'	S. 79°03'28" E.
(2)	65.00'	S. 10°56'32" W.
(3)	54.93'	N. 79°03'28" W.
(4)	154.31'	N. 02°42'26" E.
(5)	47.46'	S. 02°42'26" W.
(6)	67.26'	N. 79°03'28" W.
(7)	116.31'	N. 02°42'26" E.
(A)	L = 97.92'	R = 67.50'
(B)	L = 140.68'	R = 132.50'
(C)	L = 51.54'	R = 132.50'

Public Hearing Requirements satisfied NOT REQUIRED.

Environmental Impact Statement Requirements satisfied NOT REQUIRED.

Approved

DEPUTY STATE ENGINEER — DATE 10-1-79

ARIZONA DEPARTMENT OF TRANSPORTATION BOARD
Approved for Right of Way Acquisition in accordance with Resolution Number 79-16-A-57 Dated 9-12-79

Oscar T. Lyon, Jr. — State Engineer

CHIEF DEPUTY STATE ENGINEER — DATE 10/1/79

EXCHANGE DETAIL SHEET

Detail of existing right of way, in Section 11, Township 7 South, Range 2 East, to be exchanged for a portion of land involving Victor Russell & Lowell Russell et ux in Section 11, Township 7 South, Range 2 East, being utilized for Roadway purposes.

CHECKED BY: Henry O. Velasquez

HARD COPY. I-8-2 (25) R/W PLANS

BRUNING 44-512 30877