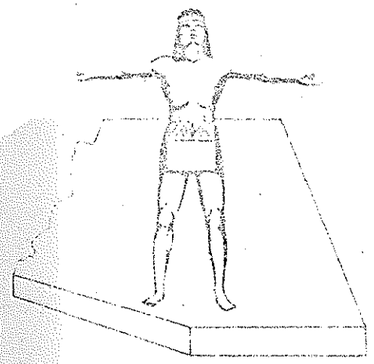

STATE OF ARIZONA
STATE HIGHWAY DEPARTMENT

RIGHT OF WAY PLAN OF THE

HEBER - SNOWFLAKE

STATE HIGHWAY

PROJECT NO. *S-128-601*

NAVAJO
COUNTY

S-128-601 11
RIGHT OF WAY MAP NO. 0-9-T-222
1 11
Feb 2, 1965 L Thompson
Jan 29 65 65-11
ETRA

RW/PLANS FILE SET

Click here for SR 277 Index

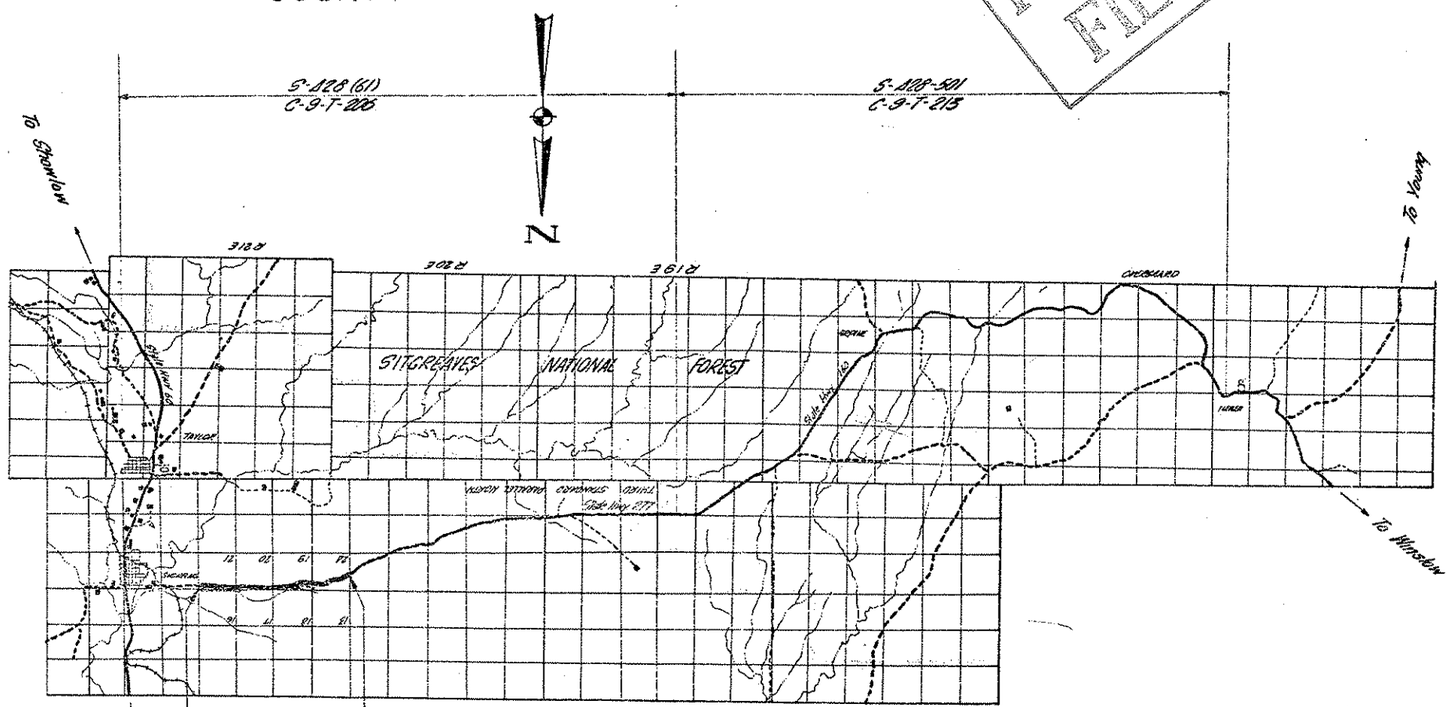

NOTE:

THE SHAPE OF LOT AS SHOWN BELOW DOES NOT DESIGNATE A R/W MARKER BUT REPRESENTS AN ANGLE POINT OR CHANGE OF DIRECTION IN THE R/W LINE. FOR OFFICE USE ONLY

CONVENTIONAL SIGNS

HIGHWAY CENTER LINES
STATE AND NATIONAL LINES
CITY LIMITS
COUNTY LINE
TOWNSHIP AND RANGE LINES
SECTION LINES
HIGHWAY R/W LINE NEW
RAILROAD R/W LINE
PROPERTY LINE
LOT AND PROPERTY LINE
(WITHIN EXISTING R/W)
RAILROAD
COMMON R.R. AND HIGHWAY R/W
ACCESS TO BE LIMITED
ACCESS OPEN
PARCEL ITEM NOS.
FOREST NATL. MONUMENT
AND INDIAN BOUNDARY
LAND GRANT BOUNDARY
R/W MARKER (METAL)
HIGHWAY R/W LINE EXISTING
EXISTING ESTABLISHED CONTROL

TELEPHONE LINE
POWER LINE
WATER LINE
GAS LINE
SEWER LINE
STORM DRAIN
UNDERGROUND TEL CABLE
BARBED WIRE FENCE
CHAIN LINK FENCE
POWER TRANSMISSION LINE
TELEPHONE & POWER LINE
POWER POLE WITH TRANSFORMER
GUY
LIGHT POLE
FIRE HYDRANT
WATER METER
WATER VALVE
MANHOLE
EXIST. ROAD OR TRAVELED WAY
GAS METER
GAS VALVE
PROPERTY CORNER MARKER
PROPERTY LINE ARROW
PROPERTY ANGLE POINT

Wilderwick 2-3-65

HEBER-SNOWFLAKE HWY.
PULP MILL - SNOWFLAKE
NAVAJO COUNTY

Click here for SR 277 Index

REVISIONS				PROJECT NO.	S 028 601
2016	DATE	BY	DESCRIPTION	DRAWING NO.	0-9-T-222
				SHEET NO.	2 of 11
				DRAWN BY	E.T. Espinoza
				DATE COMP.	Jan 27 1955
				SCALE	No Scale

REDUCED SIZE

OWNERSHIP RECORD

PARCEL NUMBER	OWNER	DESCRIPTION	TOTAL AREA	AREA REQUIRED GROSS INCLUDING EXISTING R/W	AREA REQUIRED NET EXCLUDING EXISTING R/W	EASEMENT AREA	REMAINDER LEFT	REMAINDER RIGHT	SHEET NUMBER	DATE ACQ
9-026	Lawrence O. Rogers et ux	All Secs 17,19,20,21 Lots 1,2,3 A, E½ E½ W½ Sec 18, T13N, R21E	320.03 A	52.5 A	31.0 A		183.88 A	131.18 A	4,5,6,7,8,9	6-14-66
9-027	New Mexico & Arizona Land Co. Inc.	N½, SE¼, E½ SW¼, SW¼ SW¼ Sec. 22, T13N R21E	600 A	19.9 A	11.1 A		110.5 A	139.6 A	9,10,11	5-24-66

HEBER-SNOWFLAKE HWY.
PULP MILL-SNOWFLAKE
NAVAJO COUNTY

Click here for SR 277 Index

REVISIONS				PROJECT NO.	S-028-601
C.O. No.	DATE	BY	DESCRIPTION	DRAWING NO.	0-9-T-220
				SHEET NO.	3 of 11
				DRAWN BY	E.T. ESPINOZA
				DATE COMP.	NOVEMBER 12, 1963
				SCALE	1" = 1000'

REDUCED SIZE

CHECKED BY: [illegible]

HARD COPY: [illegible]

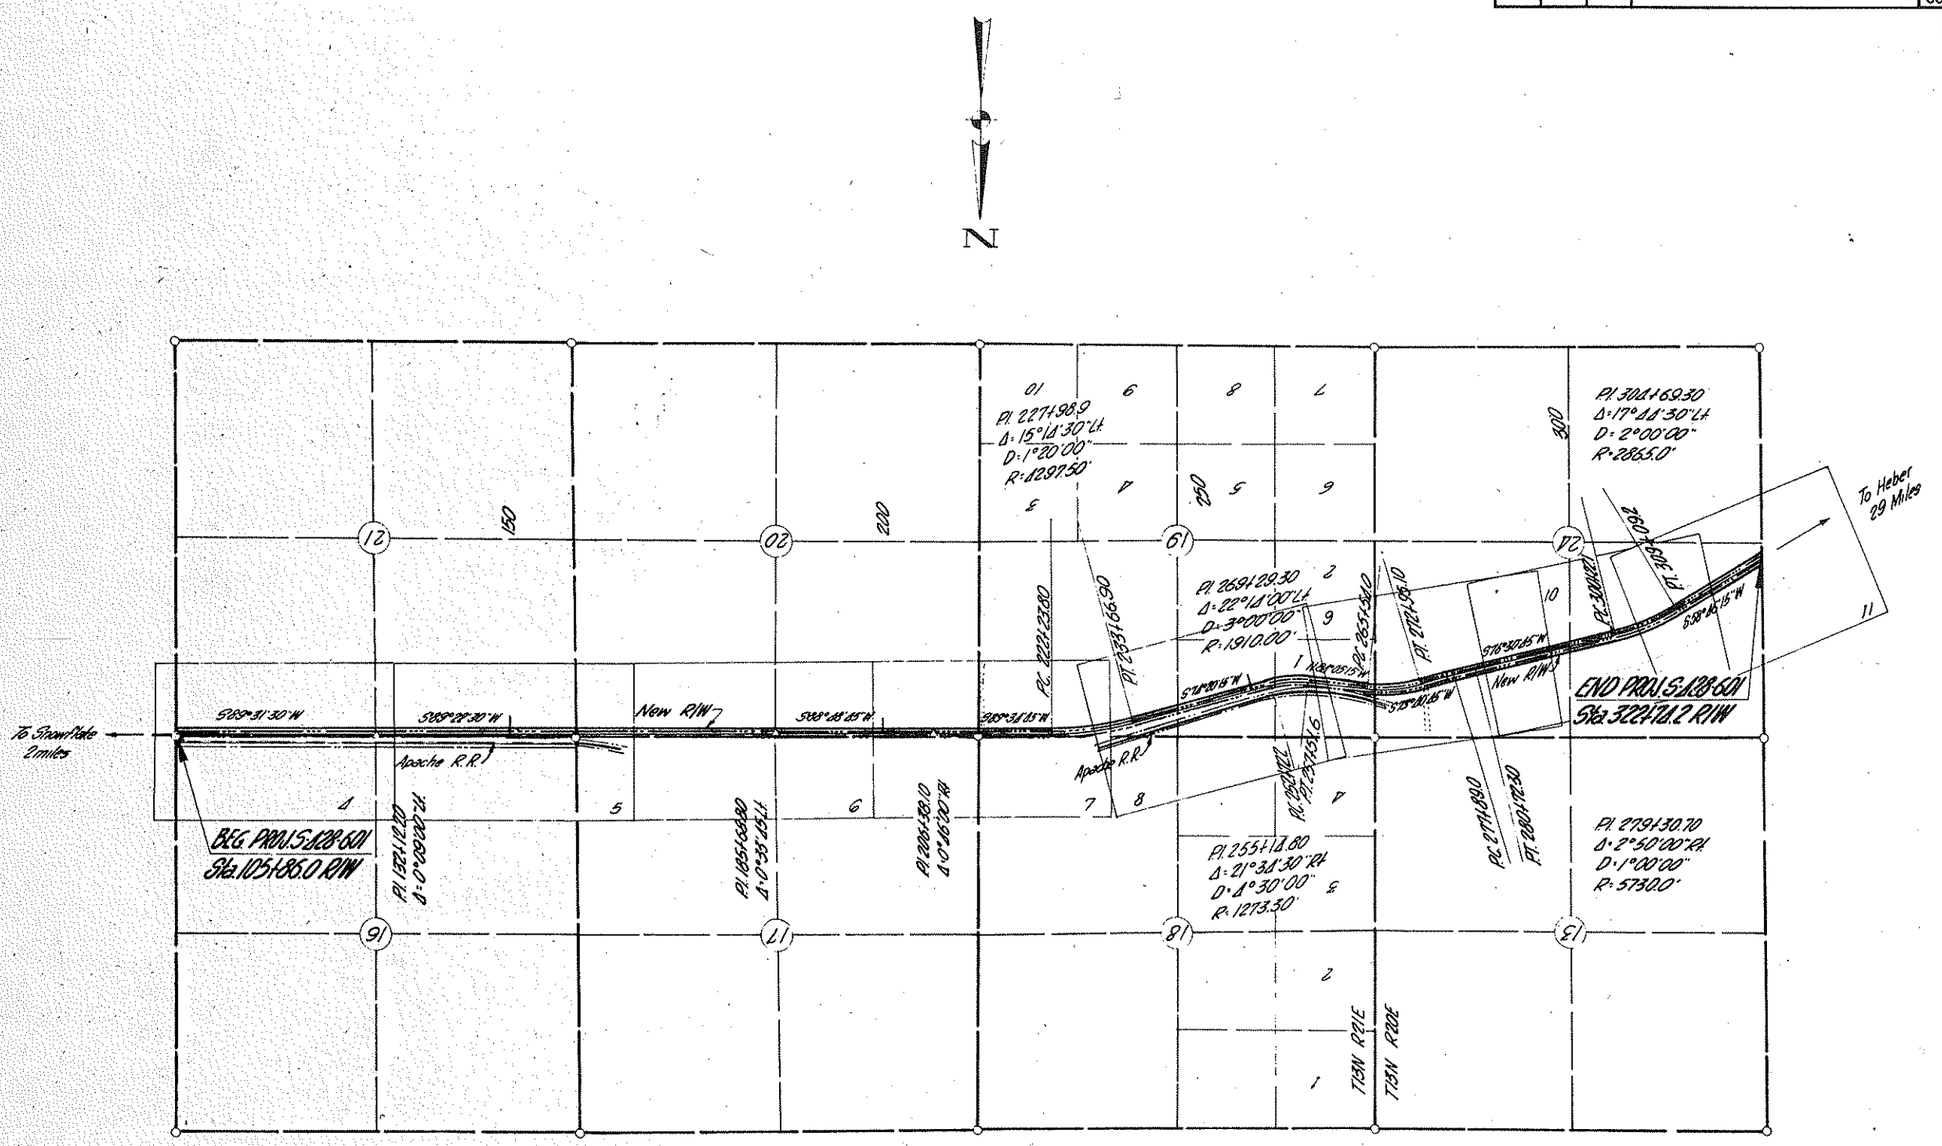

VICINITY MAP
Scale 1" = 1000'

EXISTING R/W
66' Existing R/W Was Acquired Oct. 18, 1960 From Navajo County, Recorded In Book 135 O.R. Pages 562 - 564

HEBER - SNOWFLAKE HWY.
PULP MILL - SNOWFLAKE
NAVAJO COUNTY

REVISIONS				
C.O. No.	DATE	BY	DESCRIPTION	

PROJECT NO.	S-A28-601
DRAWING NO.	D-9-T-222
SHEET NO.	4 of 11
DRAWN BY	E.T. ESPINOZA
DATE COMP.	Jan 27, 1965
SCALE	1"=100'

REDUCED SIZE

CHECKED BY: John Bringas

HARD COPY S-H-220

T21S R13N

N

FOR INSERT SEE SHEET 5 of 11

Set R.R. Spike for Section Corner 7.5 N

S87°25'01"E 2655.80'

N87°25'01"W 2655.80'

Fd. 1/2" Pipe in R.R. R/W Fence

DETAIL 'A'

BEG. PROJ. S-A28-601
Sta 105+86.00 R/W

Clark Fd. 6"x6" Ref. Mk. I.P.

See Clark Ref. Mk. I.P.

22 12 91 51

105 110 115 120 125 130 135

9-026

T21S R13W

New R/W

Exist. R/W

HWY. 277

3 Barb Wire Fence

21.5'x 105' Cattle Guard 11.5'x 6' Headwall
Ut Rail - 8" I Beams

S89°31'30"W

S89°22'30"W

Approx. N&S Section Line

APACHE R.R.

R.R. R/W

2636.22' M.OF.P.S.-68'N

Fd. 1/2" Pipe in R.R. R/W Fence

Agreement Between Bruce Flake & Irene Flake W/H and Southwest Forest Industries, Inc. Being In Docket 128 Page 480 & 481 for An Irregular Parcel Of Land for Rail Road

T11.3S R11.3S

T11.3S R11.4S

Section 16 Owned By Heirs Of James M Flake

Approx. 1/16 Line

Fd. 1/2" Rebar & 2" Sq. Steel Plate Welded To 2"-I.P.

Fd. Clk. Fd. 2½" Sq. Steel Plate Welded To 2"-I.P.

Δ = 0°08'30"

R=1382.80'

MATCH

DETAIL 'A'
SCALE 1"=50'

Set R.R. Spike for Section Corner 7.5 N

116.3'

115.78' R.R. R/W IN DOCKET 128 PAGE 480 AND PAGE 481

R.R. R/W

Fd. 3/4" Pipe in R.R. R/W Fence

22.5'

Click here for SR 277 Index

HEBER - SNOWFLAKE HWY.
PULP MILL - SNOWFLAKE
NAVAJO COUNTY

REVISIONS			
C.O. No.	DATE	BY	DESCRIPTION

PROJECT NO.	S-428-601
DRAWING NO.	0-9-T-282
SHEET NO.	5 of 11
DRAWN BY	E.T. ESPINOZA
DATE COMP.	Jan 22 1965
SCALE	1"=100'

REDUCED SIZE

T13N R21E

N

Set Cor Fd Brass Cap U.S.G.L.O. 1920

28 29 12 20

Set Cor Fd Brass Cap U.S.G.L.O. 1920

Fd Cor Not In

N.W. 1/4 N.E. 1/4 — N.E. 1/4 N.E. 1/4

9-026

135 LINE — 140 — 145 — 150 — 155 — 160 — 165 LINE

New R/W

S 0°08'10" W 1581.98

Sta 1581+98.60 Section Tie

1170' — 33' — 55' — 1170'

S 89° 22' 30" W — STATE HWY 277 — Exist R/W

12 — 20 — 3 Barb Wire Fence

E 2295.98 M.OF.PS.68N

4 Barb Wire Fence

APACHE R.R.

20.31'

125'

1578' — 1578'

R.R. R/W

91 — 21

100'

MATCH — MATCH

Agreement Between Bruce Flake & Irene Flake H/W and Southwest Forest Industries, Inc. Being In Docked 128, Page 480 & 481 For An Irregular Parcel Of Land For Rail Road

Set Cor Fd 2½ Sq Steel Plate Welded To 2" Pipe

N.W. 1/4 N.W. 1/4 — N.E. 1/4 N.W. 1/4 — N.W. 1/4 N.E. 1/4 — N.E. 1/4 N.E. 1/4

Section 16 Owned By Heirs Of James M. Flake

R.R. CURVE DATA
Δ = 16° 22' 32"
D = 1° 00' 00"
R = 1432.7'
L = 409.53'

Approx. 1/16 Line

Agreement Between Lawrence D. Rogers & Rosetta E. Rogers H/W and Southwest Forest Industries, Inc. Being In Docked 127 Page 585 For An Irregular Parcel Of Land For Rail Road

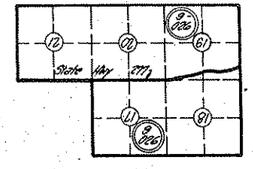

Click here for SR 277 Index

HEBER-SNOWFLAKE HWY
PULP MILL-SNOWFLAKE
NAVAJO COUNTY

REVISIONS				PROJECT NO.	S-428-601
C.O. No.	DATE	BY	DESCRIPTION	DRAWING NO.	D-9-T-222
				SHEET NO.	6 of 11
				DRAWN BY	E.T. ESPINOZA
				DATE COMP.	Jan 27 1965
				SCALE	1"=100'

REDUCED SIZE

T19N R21E

N

T19N R21E NE¼ NW¼ SEC. 9

T19N R21E NW¼ NW¼ SEC. 9

T19N R21E NW¼ NE¼ SEC. 9

T18N R21E SW¼ NW¼ SEC. 33

T18N R21E SW¼ NE¼ SEC. 33

T18N R21E SE¼ NW¼ SEC. 33

T18N R21E SE¼ NE¼ SEC. 33

165 LINE

110

175

180

185

190

195 LINE

MATCH

Approx. Section Line

Approx. Mid. Section Line

NEW R/W

EXIST. R/W

STATE HWY. 277

S89°22'30"W

S88°18'45"W

Barb Wire Fence

55'

110'

Δ 1°39'45"

R 11,459.80

L 332.80

L1

L7

20

9-026

Click here for SR 277 Index

FOR INSERT SEE SHEET 5 of 11

HEBER-SNOWFLAKE HWY.
PULP MILL-SNOWFLAKE
NAVAJO COUNTY

REVISIONS				
C.O. No.	DATE	BY	DESCRIPTION	

PROJECT NO.	S-028-601
DRAWING NO.	D-9-T-222
SHEET NO.	7 of 11
DRAWN BY	E.T.ESPINOZA
DATE COMP.	Jan 27, 1965
SCALE	1" = 100'

REDUCED SIZE

HARD COPY 9-H-220 CHECKED BY Sam Shumway

T13N R21E

Found Brass Cap on 2" I.P. Set 1920

Found Brass Cap on 2" I.P. Set 1921

N

29 30 20 19 17 18

NW1/4 NW1/4

SW1/4 SW1/4

SE1/4 SE1/4

NE1/4 NE1/4

9-026

195 LINE

200 205 210 215 220 225 LINE

MATCH

MATCH

NEW R/W

Sta 2124+98.9
P.I. 2271+98.9
Δ=15°14'30"Lt.
D=1°20'
R=4297.5
T=575.1
L=1103.1
Ext. 38.3

Sta 2124+05.6
Sec. Tie

Sta 2122+30.5
Sec. Tie

P.C. 2221+23.8
R=4180.50'
L=1112.12 To P.T.

53°06'00" Rt.
D=1°22'00"
R=4180.50'

110'

55'

35'

S88°18'15"W

S89°22'15"W

STATE HWY 277

Exist R/W

Approx Section Line

Approx Sec Line

Approx Sec Line 2

Approx Section Line 3

Center Line

N0°00'45"E

1116 Line 2

Click here for SR 277 Index

FOR INSERT SEE SHEET 5 of 8

HEBER - SNOWFLAKE HWY.
PULP MILL - SNOWFLAKE
NAVAJO COUNTY

REVISIONS				
C.O. No.	DATE	BY	DESCRIPTION	

PROJECT NO.	9-A28-601
DRAWING NO.	D-9-T-222
SHEET NO.	8 of 11
DRAWN BY	E.T. ESPINOZA
DATE COMP.	Jan 29 1965
SCALE	1"=100'

REDUCED SIZE

CHECKED BY: [illegible]

HARD COPY [illegible]

T13N R21E

N

P.I. 227+38.9
Δ: 5°41'30" Lt
D: 1°20'
R: 4297.5'
T: 57.5'
L: 113.'
Ext: 1.1'

PI MN PI JN

225 LINE

9-026

230

1170' Lt
PT 235+66.9

235

240

245

250

PC 252+72.2
1170' Lt

9-026

255 LINE

NEW R/W ℄

℄ 130.50' ∠ 11°12" To PC

R/W 390.30' L 52.52' to PT

1170'

35'

Exist R/W ℄

S74°20'15"W

STATE HWY 277

35'

35'

Exist R/W ℄

APACHE R.R. ℄

50'

50'

150'

50'

R.R. R/W ℄

S89°34'45"W

3 Barb Wire fence ℄

MATCH
Approx Wls Line

9-026

PI MS PI JS

61
81

℄ Approx Mc Section Line

Approx section subdivision line ℄

9-026

PI MN PI JN

Agreement Between Lawrence D. Rogers & Rosella F. Rogers Hiw on Southwest Forest Industries Inc. Being In Docket 127 Page 535, for An Irregular Parcel of Land for Rail Road

Approx Wls Line ℄

PC 252+72.2

PI 255+11.8
Δ: 21°51'30" Rt
D: 1°30'
R: 1273.3'
T: 212.6'
L: 417.1'
Ext: 22.9'

MATCH

Click here for SR 277 Index

FOR INSERT SEE SHEET 5 of 8

HEBER- SNOWFLAKE HWY.
PULP MILL-SNOWFLAKE
NAVAJO COUNTY

Click here for SR 277 Index

REVISIONS			
C.O. No.	DATE	BY	DESCRIPTION

PROJECT NO.	S-428-601
DRAWING NO.	0-9-T-222
SHEET NO.	9 of 11
DRAWN BY	E.T.ESPINOZA
DATE COMP.	Jan. 27 1965
SCALE	1" = 100'

REDUCED SIZE

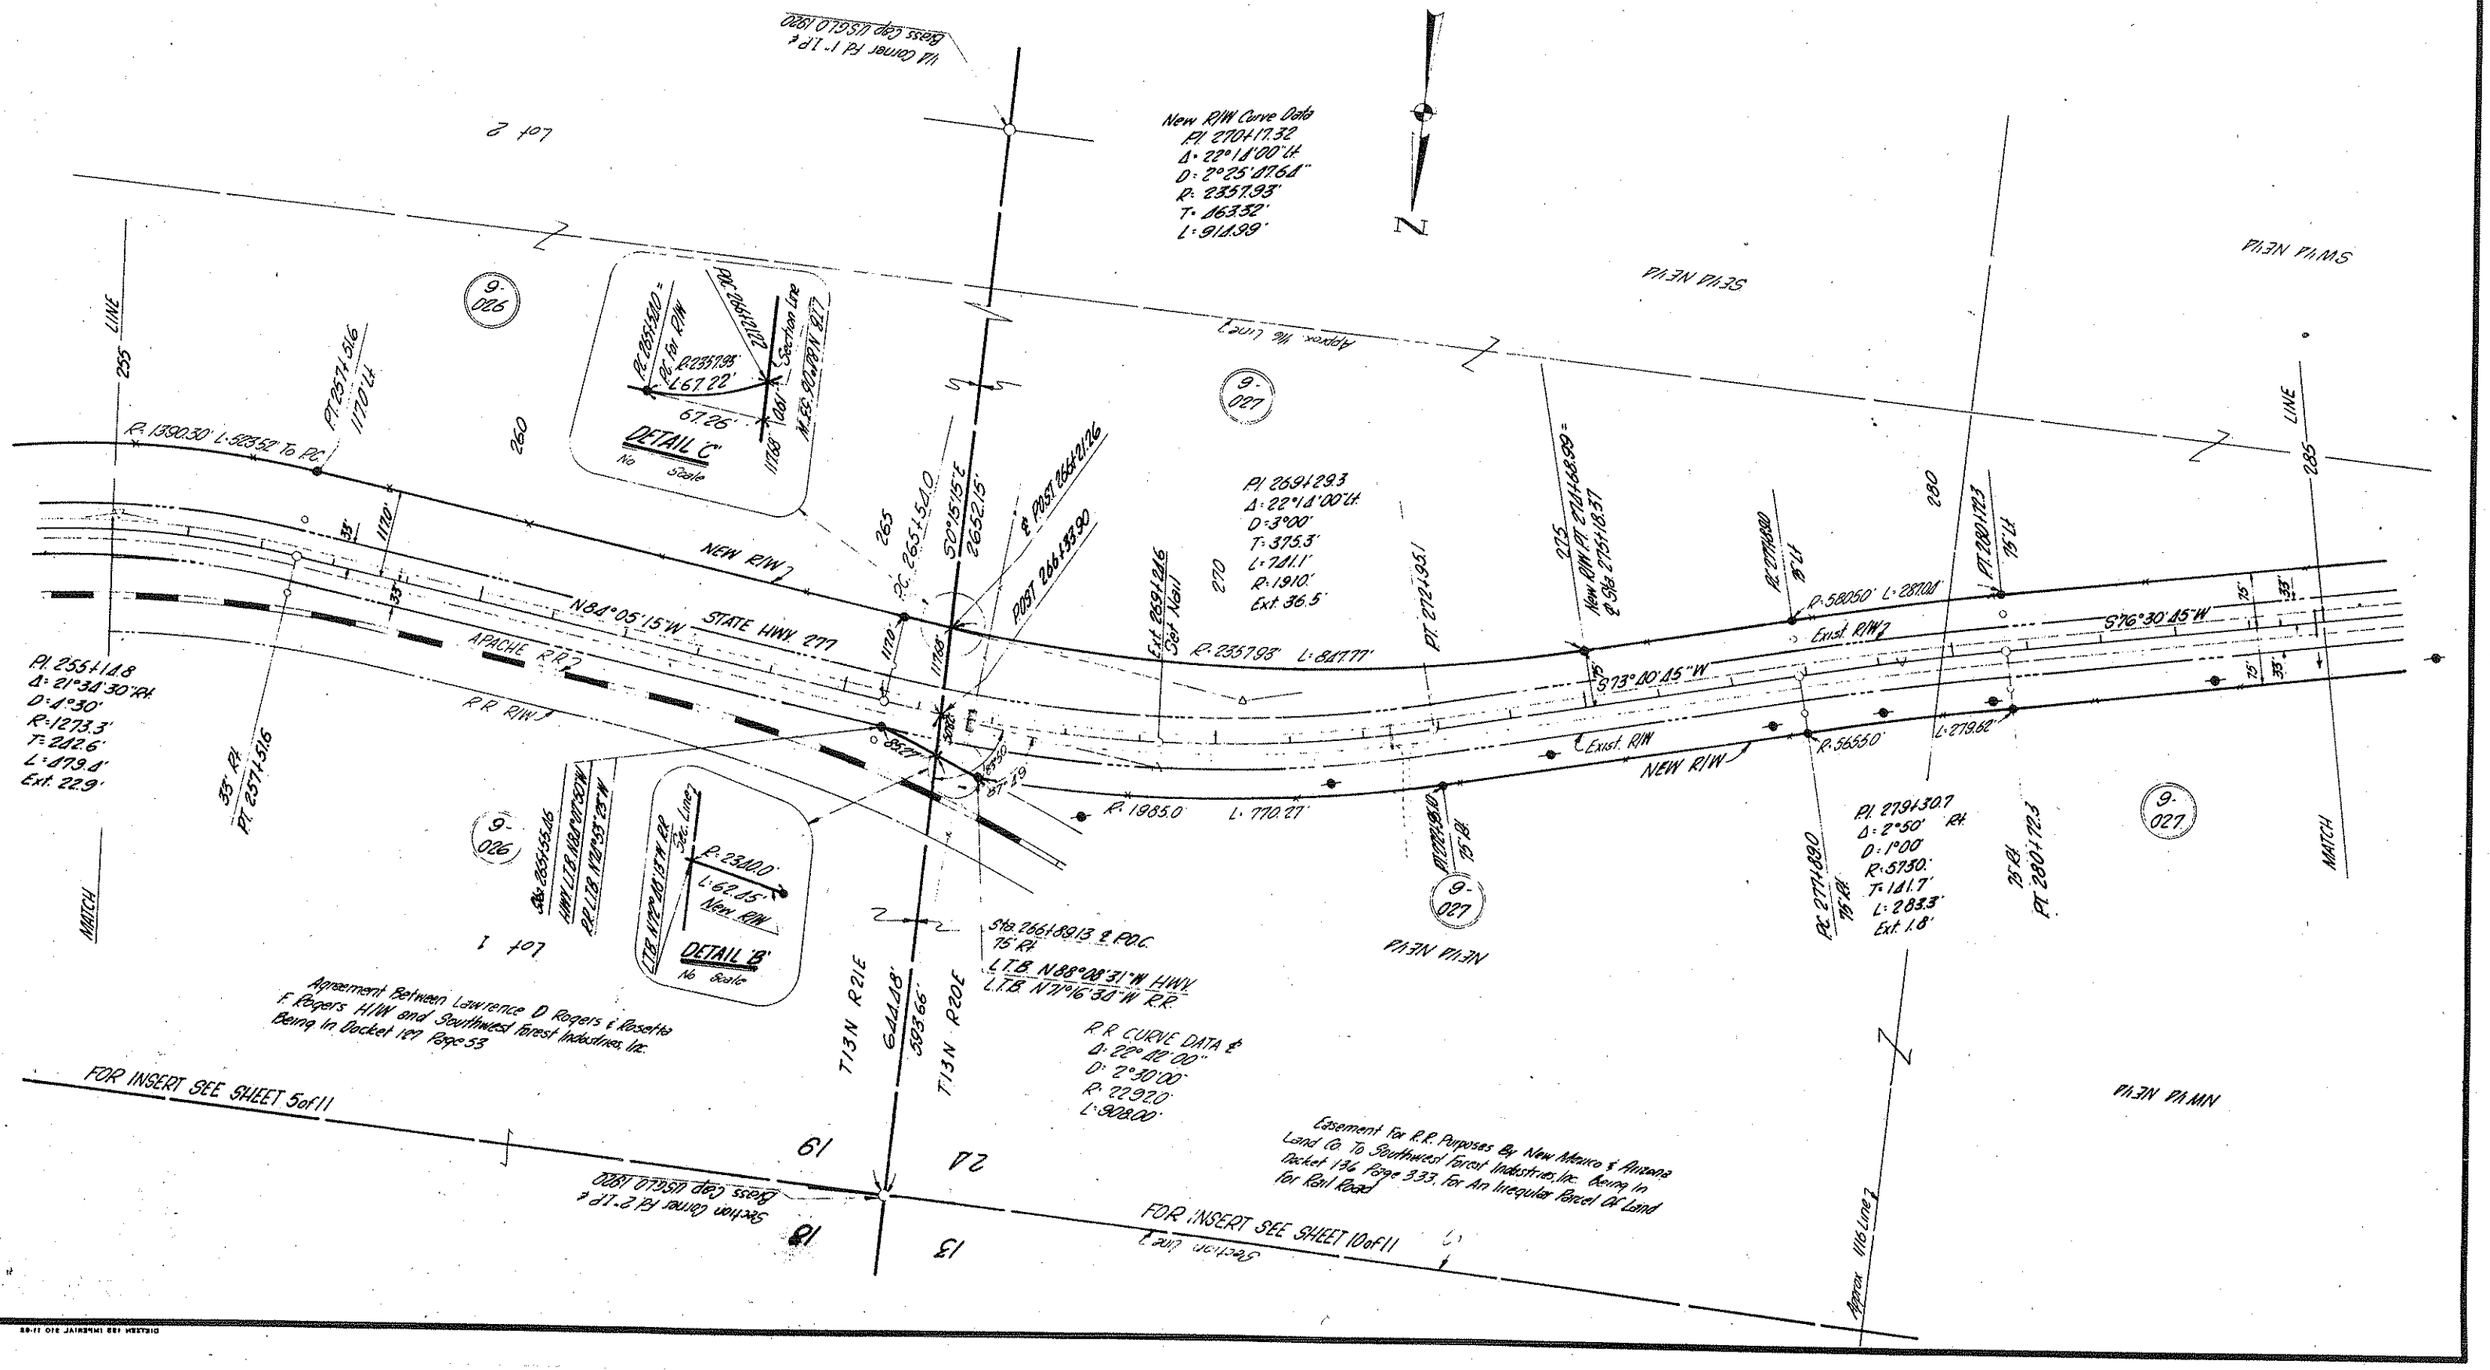
New R/W Curve Data
PI 270+17.32
Δ: 22°1'00" Lt.
D: 2°25'07.61"
R: 2357.93'
T: 163.52'
L: 911.99'
N
Approx. N/S LINE
PLAIN PLAINS
9-026
9-027
260
265
270
275
280
285
LINE
NEW R/W
STATE HWY 277
APACHE R.R.
R.R. R/W
N84°05'15"W
S76°30'45"W
S73°30'45"W
Exist. R/W
R: 1390.30' L: 823.52' To P.C.
PT 2557+51.6
117.0' Lt.
PI 2554+11.8
Δ: 21°34'30" Rt.
D: 1°30'
R: 1273.3'
T: 242.6'
L: 479.1'
Ext. 22.9'
35' Rt. PT 2571+51.6
PI 2691+29.3
Δ: 22°1'00" Lt.
D: 3°00'
T: 375.3'
L: 721.1'
R: 1910'
Ext. 36.5'
PT 2727+95.1
R: 2357.93' L: 841.77'
New R/W PT 2704+18.37
& 98 2705+18.37
PC 2774+80
PT 2801+72.3
D: 5°30' L: 287.01
R: 1145.92'
R: 5750' L: 279.62'
PI 2791+30.7
Δ: 2°50' Rt.
D: 1°00'
R: 5730.'
T: 141.7'
L: 283.3'
Ext. 1.8'
35' Rt.
PT 2801+72.3
R: 5655.0'
R: 1985.0 L: 770.27'
DETAIL 'C'
No Scale
PC 2701+90.7
PT 2703+61.7
Ext. 2357.93' Rad.
Ext. 2357.93' Rad.
Ext. 2357.93' Rad.

HEBER-SNOWFLAKE HWY.
PULP MILL-SNOWFLAKE
NAVAJO COUNTY

REVISIONS				
C.O. No.	DATE	BY	DESCRIPTION	

PROJECT NO.	S-028-601
DRAWING NO.	0-3-T-222
SHEET NO.	10 of 11
DRAWN BY	E.T. ESPINOZA
DATE COMP.	Jan 27 1965
SCALE	1"=100'

REDUCED SIZE

CHECKED BY

HARD COPY

T13N R20E

N

PI: 304+693
Δ: 17°44'30" Lt.
D: 2°00'
R: 2865.0'
T: 447.2'
L: 887.1'
Ext. 34.7'

PLAIN PLAINS

PLAINS PLAIN

STATE HWY 277

S76°30'45"W

NEW R/W

Exist. R/W

Exist. R/W

NEW R/W

R: 27900'

L: 865.93'

R: 29100'

L: 910.39'

S58°46'15"W

1411.08' To End Of Project

1318.92' To End of Project

PI: 300+00.2

PI: 309+08.2

PI: 309+08.2

25'Lt.

25'Rt.

25'Rt.

35'

25'

75'

MATCH LINE

MATCH LINE

Approx. Mid-Section Line

Approx. 1/16 Line

Approx. 1/16 Line

Section Line

9-027

285

290

300

305

310

T12N

R21E

Click here for SR 277 Index

HEBER-SNOWFLAKE HWY
PULP MILL-SNOWFLAKE
NAVAJO COUNTY

CHECKED BY: [illegible]

REVISIONS			
C.O. No.	DATE	BY	DESCRIPTION

PROJECT NO.	S-128-601
DRAWING NO.	D-9-T-222
SHEET NO.	11 of 11
DRAWN BY	E.T.ESPINOZA
DATE COMP.	Jan 27 1965
SCALE	1"=100'

REDUCED SIZE

Approx Mid Section Line

Approx N/16 Line

LINE

MATCH

9-027

NW¼ SW¼ NW¼

NW¼ NW¼ SW¼

NW¼ NW¼ NW¼

315

320

325

330

335

5256.57

R.O.T. 327+00.0

NEW R/W

EXIST. HWY 277

Exist. R/W

NEW R/W

1411.08' To PT.

N 9°58'-26'15"W

1318.92' To PT.

33'

25'

END PROJ. S-128-601
Sta. 322+71.20 R/W

2403.54'

N 0°20'15"W

T13N

R20E

See Cor. #2 2½ Steel Plate Welded To 2" Pipe

See Cor. #3 Steel Plate Welded To 1" Pipe

23

24

25

26

13

14

Click here for SR 277 Index

FOR INSERT SEE SHEET 10 of 11