SWIFT TRAIL HIGHWAY
JCT. 666 – FOREST BOUNDARY
GRAHAM COUNTY

MAP REVISIONS		
DATE	REVISED BY	DESCRIPTION
2-1-62	L. Draper	Added New Gates.
2-13-62	Rogers	Revised acreages item D.665: D-661 & D 666
3-6-62	KOWACZ	Changed D-666 to D-664 Removed D-662(1)
5-4-62	R. Valley	Revised acerage Items D-661, D662, D664 & D667
6-21-62	Kowacz	Placed two Gates Sta 248+83 & 3+50
7-24-62	Jungers J.H.	Added Curve Data

ITEM	OWNERSHIP	DESCRIPTION	AREA TAKEN	AREA REMAIN.	DATE PROP. ACQUIRED
D-655	ESTATE OF LEORA ELIZABETH MONTIERTH	NE¼ NE¼, SEC. 19, T8S, R26E	0.58 ACRE	39.42 ACRE	8-17-62
D-656(1)	SPENCER & RUTH BRINKERHOFF H/W	PT. SE¼ NE¼, SEC. 19, T8S, R26E	3400 SQ. FT.	0.91 "	
D-656(2)	" " " "	PT. SE¼ NE¼, SEC. 19, T8S, R26E	1700 SQ. FT.	0.46 ACRE	
D-657	JOHN A MARVIN ET UX	PT. SE¼ NE¼, SEC. 19, T8S, R26E	" " "	" "	
D-658	MARTHA I BLAKER W/	PT. SE¼ NE¼, SEC. 19, T8S, R26E	6800 SQ. FT.	1.83 ACRES	
D-659	ARLEY E. SMITHSON ET UX	PT. SE¼ NE¼, SEC. 19, T8S, R26E	3400 SQ. FT.	0.91 ACRES	
D-660	EDMOND MARVIN ET UX	PT. " " " "	1700 " "	0.46 "	
D-661	DEWEY C. CLAY	PT. NW¼ NW¼, SEC. 20, T8S, R26E	1006 " "	2470.77 Sq!	
D-662	GILBERT CAMBELL ET UX.	PT. NW¼ NW¼, SEC. 20, T8S, R26E	0.180 ACRE	0.634 ACRE	
D-664	EMMA C. HARALSON W/	PT. SE¼ NE¼, SEC. 19, T8S, R26E	0.33 ACRE	29.84 ACRES	COND. JDMT. 10-2-62
D-665	KARL ANDERS NORDSTROM	PT. NW¼ NW¼, SEC. 20, T8S, R26E	4314. SQ. FT.	16.56 "	
D-666	EMMA C. HARALSON W/	PT. NW¼ NW¼, SEC. 20, T8S, R26E	0.333 AC.	6.857 "	
D-667	ERWIN JOHN ET UX	PT. NW¼ NW¼, SEC. 20, T8S, R26E	0.067 "	0.313 "	
D-668	MARION W. WYNNE ET AL	PT. SE¼ NE¼, SEC. 19, T8S, R26E	6357 SQ. FT.	1.28 "	
D-669	RONNIE SHANDLEY ET UX	PT. SE¼ NE¼, SEC. 19, T8S, R26E	4015 " "	0.94 "	

PROJECT NO.	S-404 (1)
DRAWING NO.	D-5-T-214-A
SHEET NO.	
DRAWN BY	L. YUP
DATE COMP.	1-8-62
SCALE	1" = 100'

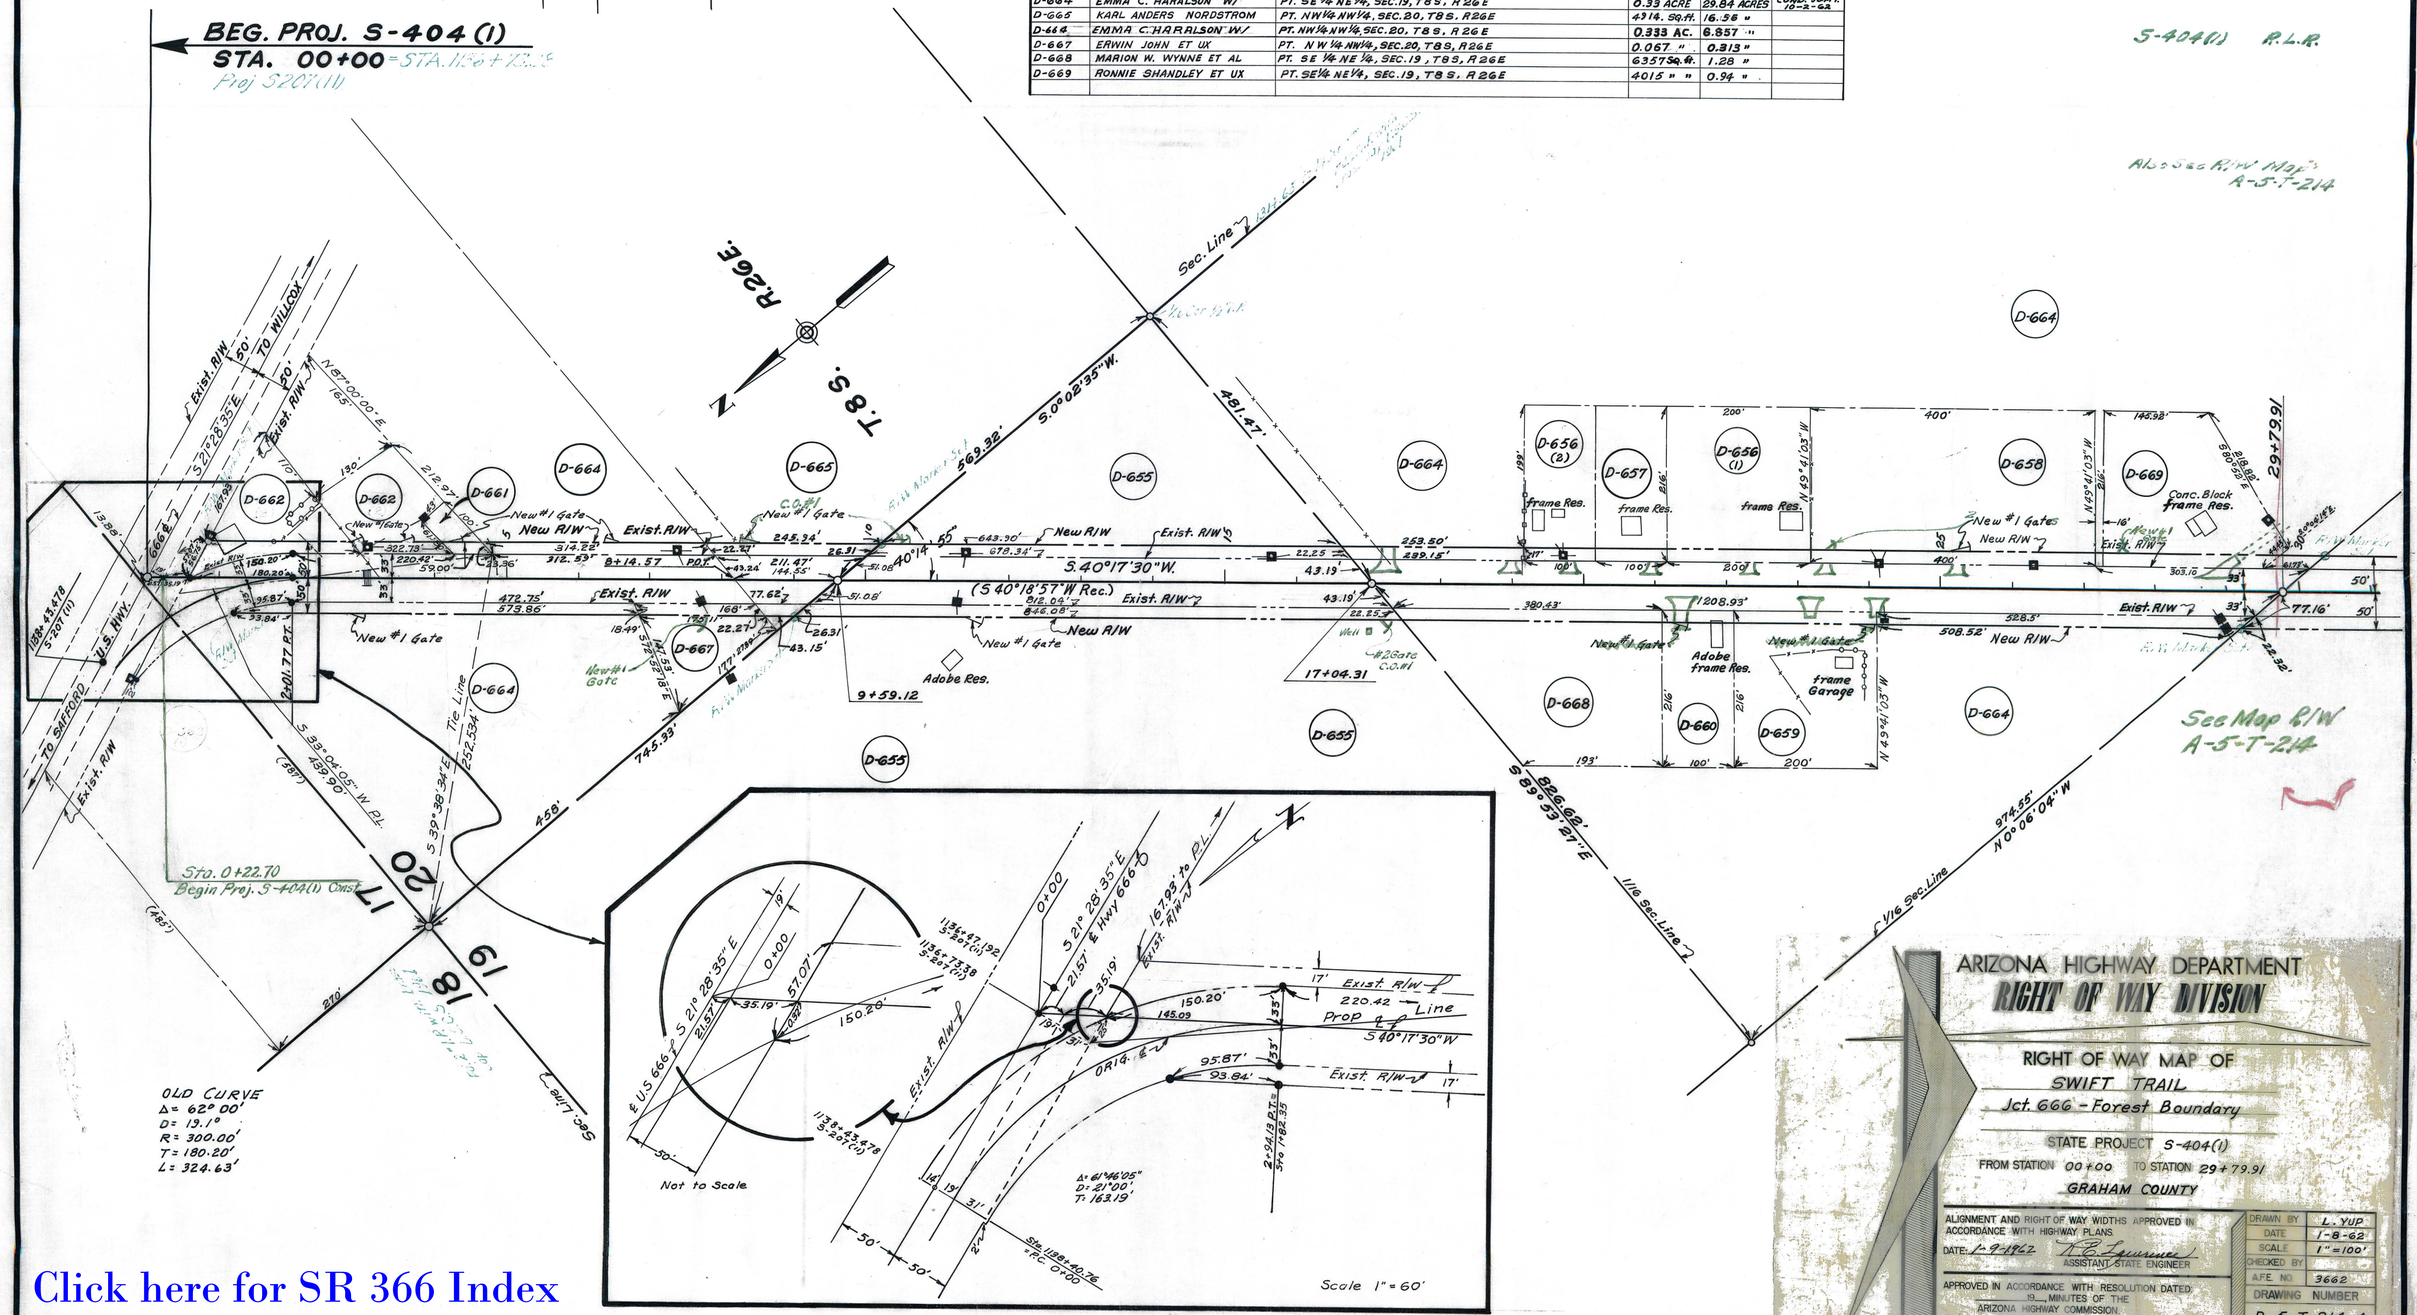

ARIZONA HIGHWAY DEPARTMENT
RIGHT OF WAY DIVISION

RIGHT OF WAY MAP OF
SWIFT TRAIL
Jct. 666 – Forest Boundary

STATE PROJECT S-404(1)
FROM STATION 00+00 TO STATION 29+79.91
GRAHAM COUNTY

ALIGNMENT AND RIGHT OF WAY WIDTHS APPROVED IN ACCORDANCE WITH HIGHWAY PLANS
DATE: 1-9-1962 — ASSISTANT STATE ENGINEER

APPROVED IN ACCORDANCE WITH RESOLUTION DATED ____ 19__, MINUTES OF THE ARIZONA HIGHWAY COMMISSION.

DRAWN BY	L. YUP
DATE	1-8-62
SCALE	1" = 100'
CHECKED BY	
A.F.E. NO.	3662
DRAWING NUMBER	D-5-T-214-A

Click here for SR 366 Index