B-1-T-213

Click here for SR 373 Index

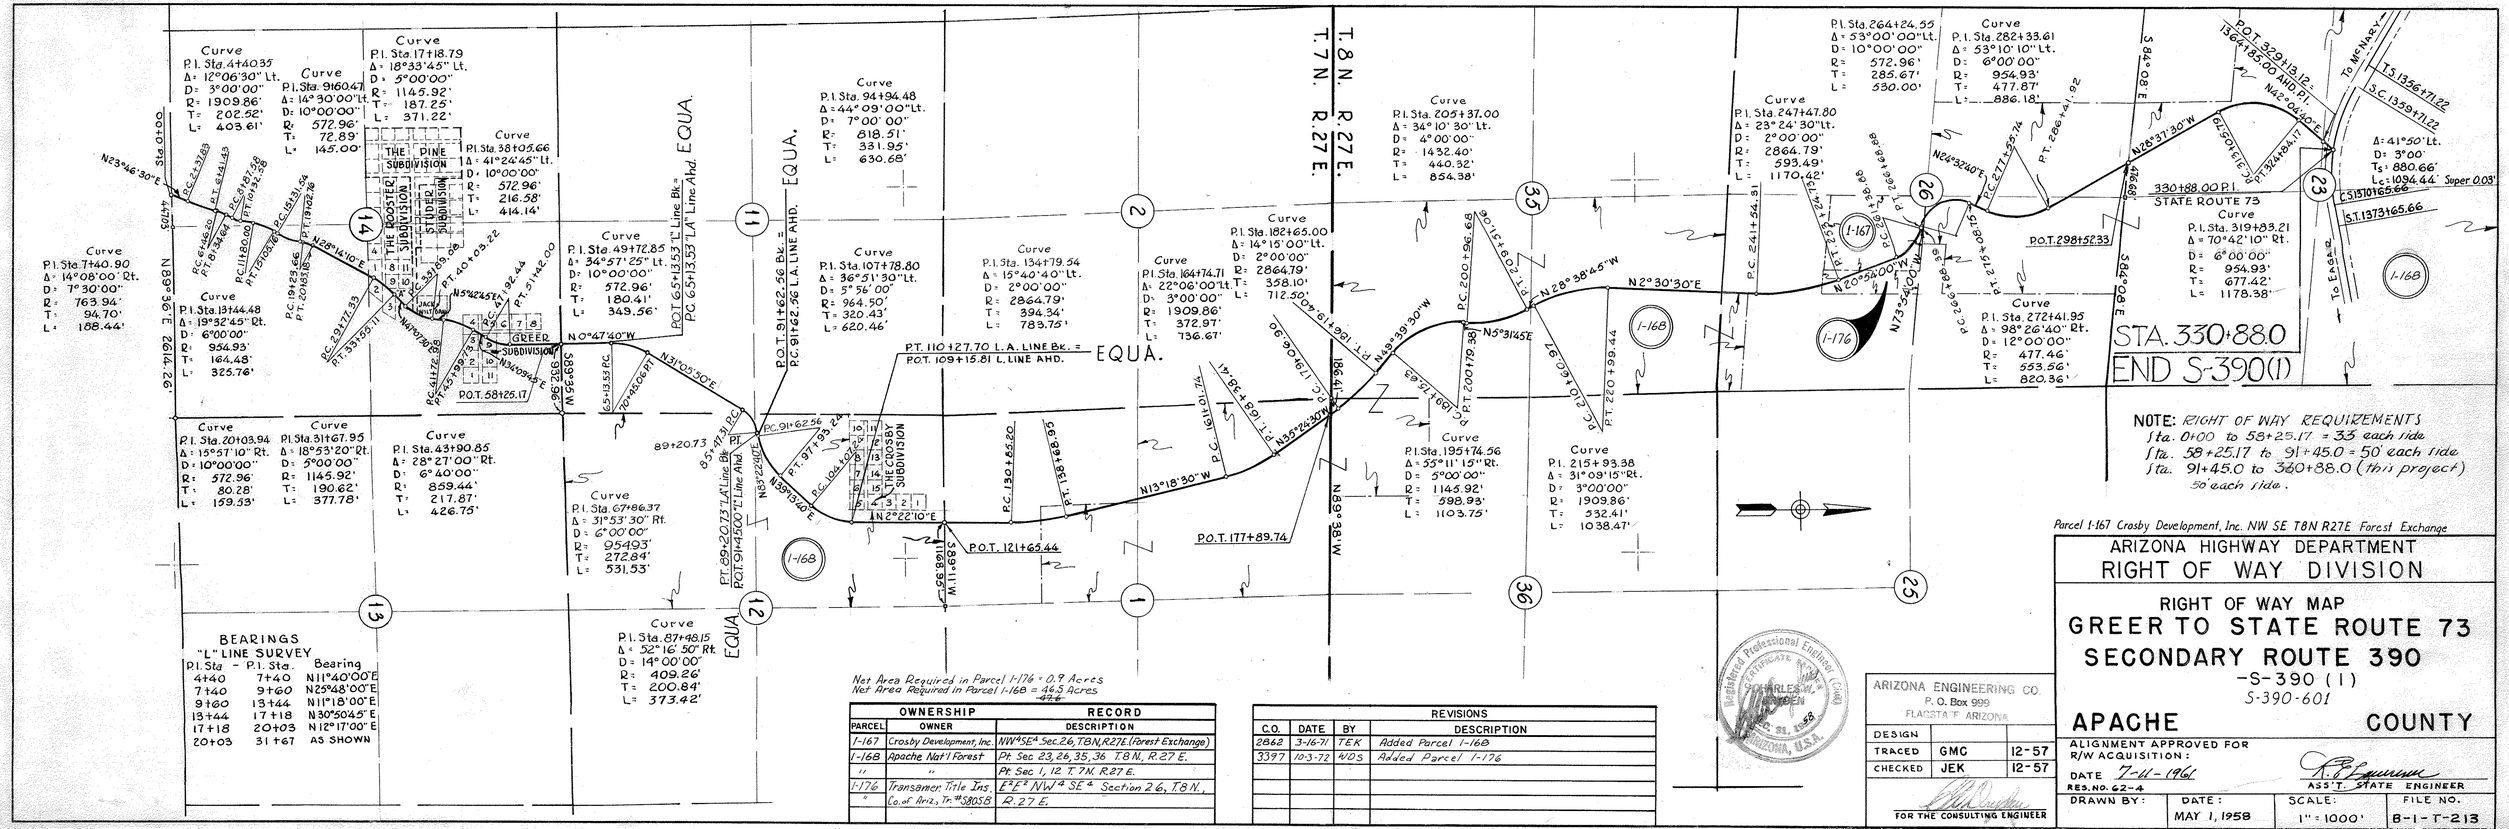

NOTE: RIGHT OF WAY REQUIREMENTS
Sta. 0+00 to 58+25.17 = 33 each side
Sta. 58+25.17 to 91+45.0 = 50' each side
Sta. 91+45.0 to 330+88.0 (this project) 50' each side.

Parcel 1-167 Crosby Development, Inc. NW SE T8N R27E Forest Exchange

BEARINGS
"L" LINE SURVEY

P.I. Sta.	P.I. Sta.	Bearing
4+40	7+40	N11°40'00"E
7+40	9+60	N25°48'00"E
9+60	13+44	N11°18'00"E
13+44	17+18	N30°50'45"E
17+18	20+03	N12°17'00"E
20+03	31+67	AS SHOWN

Net Area Required in Parcel 1-176 = 0.9 Acres
Net Area Required in Parcel 1-168 = 46.5 Acres
~~47.6~~

OWNERSHIP RECORD		
PARCEL	OWNER	DESCRIPTION
1-167	Crosby Development, Inc.	NW¼SE¼ Sec. 26, T8N, R27E (Forest Exchange)
1-168	Apache Nat'l Forest	Pt. Sec 23, 26, 35, 36 T.8N., R.27 E.
"	"	Pt. Sec 1, 12 T.7N. R.27 E.
1-176	Transamer. Title Ins.	E½E½ NW¼ SE¼ Section 26, T.8N.,
"	Co. of Ariz., Tr. #58058	R.27 E.

REVISIONS			
C.O.	DATE	BY	DESCRIPTION
2862	3-16-71	TEK	Added Parcel 1-168
3397	10-3-72	WDS	Added Parcel 1-176

ARIZONA ENGINEERING CO.
P. O. Box 999
FLAGSTAFF ARIZONA

DESIGN		
TRACED	GMC	12-57
CHECKED	JEK	12-57

FOR THE CONSULTING ENGINEER

ARIZONA HIGHWAY DEPARTMENT
RIGHT OF WAY DIVISION

RIGHT OF WAY MAP
GREER TO STATE ROUTE 73
SECONDARY ROUTE 390
-S-390 (1)
S-390-601

APACHE COUNTY

ALIGNMENT APPROVED FOR R/W ACQUISITION:
DATE 7-11-1961
RES. NO. 62-4
ASS'T. STATE ENGINEER

DRAWN BY:	DATE:	SCALE:	FILE NO.
	MAY 1, 1958	1" = 1000'	B-1-T-213