9-1-36

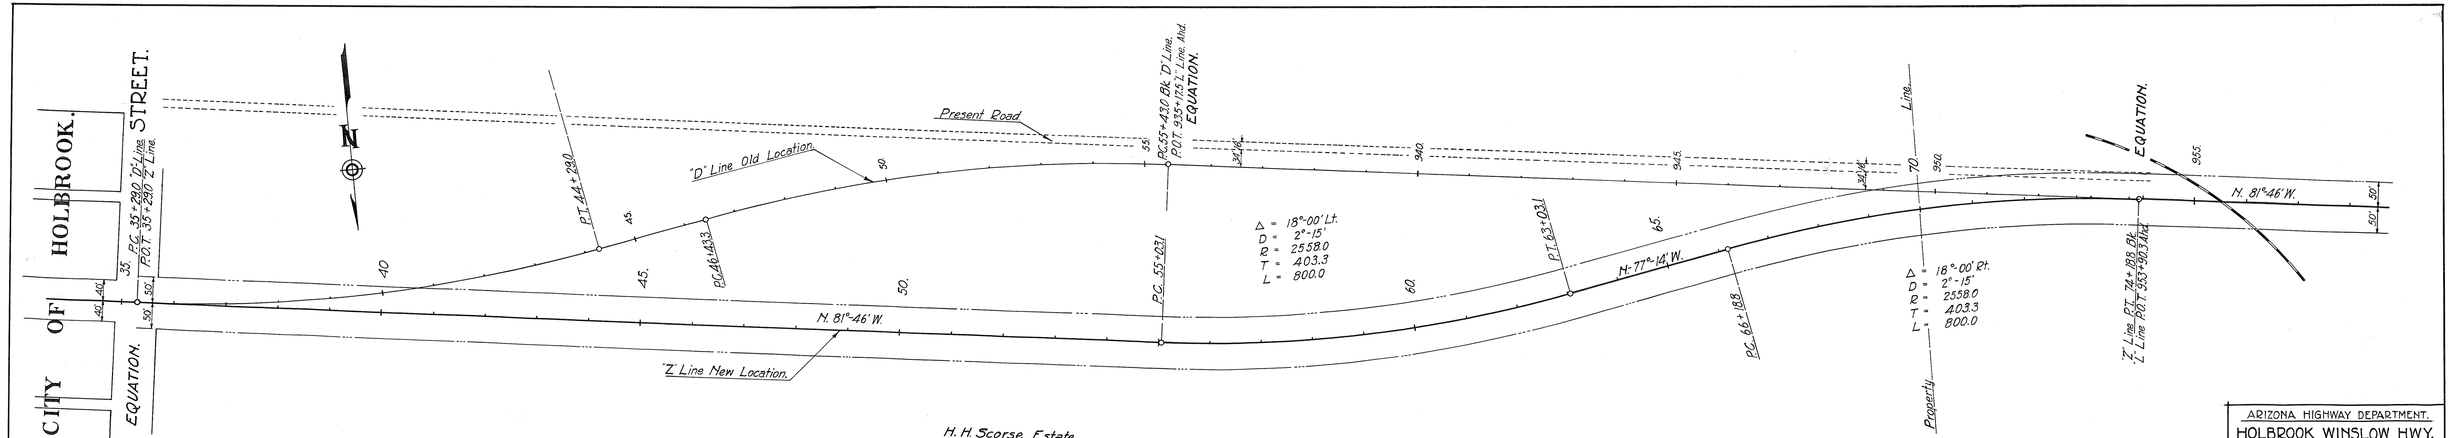

ARIZONA HIGHWAY DEPARTMENT.

HOLBROOK WINSLOW HWY.
F.A. PROJ. 40. REOP.

RIGHT OF WAY.
ACROSS PROPERTY OF
H. H. SCORSE ESTATE
SEC. 1 T-17-N. R-20-E
7.9 ACRES.

Scale 1"=100'. 1928. December 22

Click here for SR 40B Index