JCT. I-10-MESA HWY.
GILA RIVER BRIDGE NO.506
PINAL COUNTY

OWNERSHIP			RECORD							ACQUISITION RECORD				
PARCEL NUMBER	OWNER	DESCRIPTION	TOTAL AREA	AREA REQUIRED GROSS INCLUDING EXISTING R/W	AREA REQUIRED NET EXCLUDING EXISTING R/W	EASEMENT AREA	REMAINDER LEFT	REMAINDER RIGHT	SHEET NUMBER	BOARD APPROVAL	TYPE & DATE OF INSTRUMENT	RECORDED DATE	RECORDED BOOK	RECORDED PAGE
11-286	GILA RIVER INDIAN COMMUNITY	PT. S 1/2 SE 1/4 SEC. 21 T. 3 S., R. 5 E.				7.0 AC. T.C.E.			1					
		PT. NW 1/4 SEC. 27 T. 3 S., R. 5 E.				78 AC. T.C.E.			1					

REVISIONS			
C.O. No.	DATE	BY	DESCRIPTION

PROJECT NO.	F-045-1-924
DRAWING NO.	D-11-T-445
SHEET NO.	1 of 1
DRAWN BY	P.G.M.
DATE COMP.	5-3-85
SCALE	1" = 200'

Click here for SR 587 Index

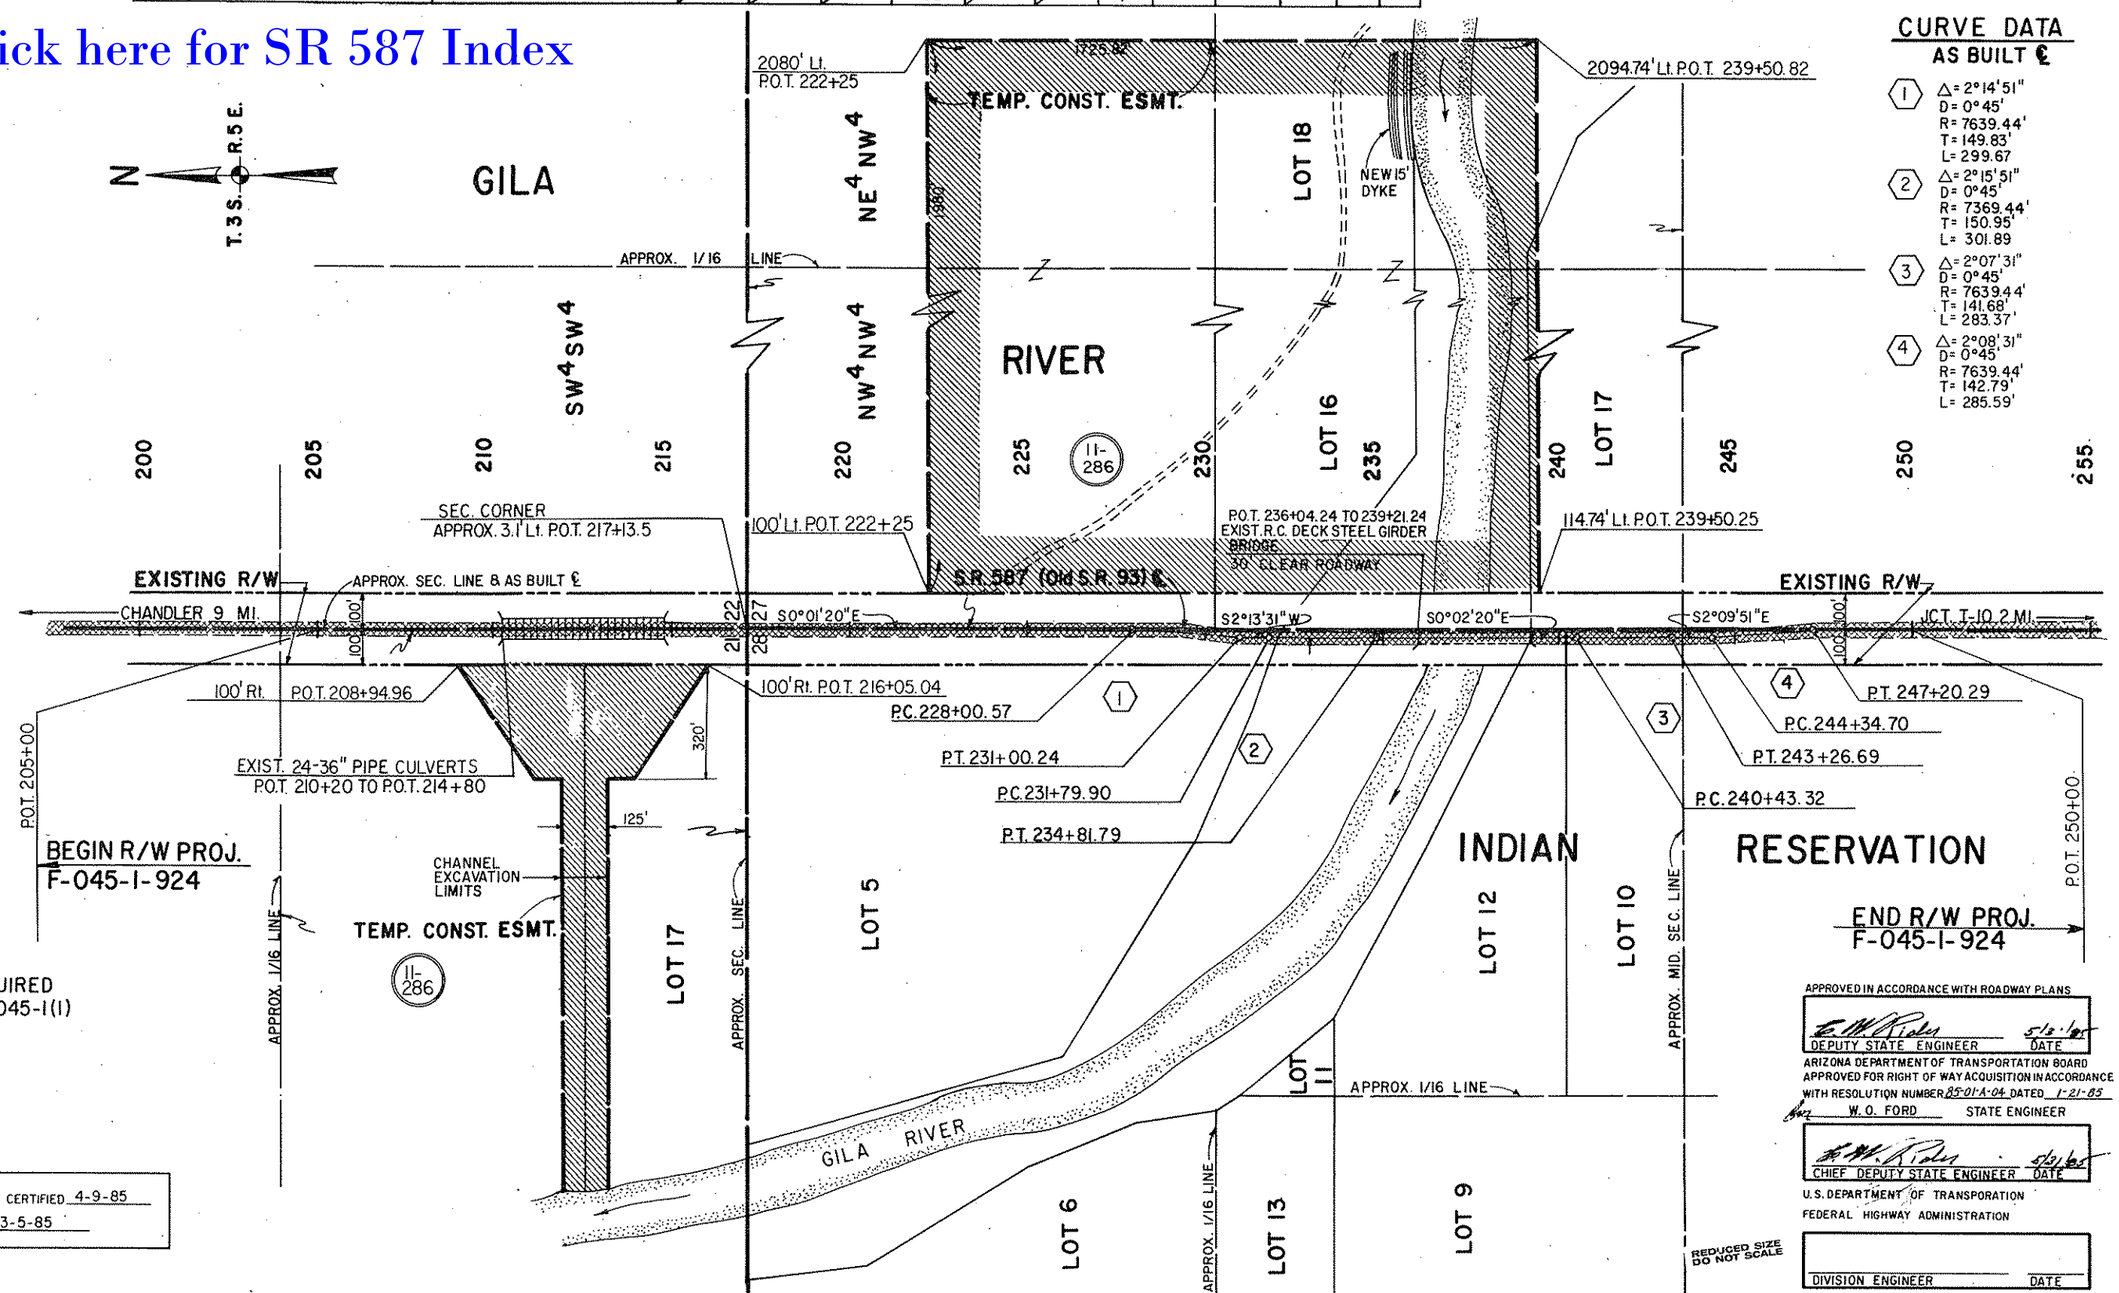

CURVE DATA
AS BUILT ℄

1. Δ = 2°14'51" D = 0°45' R = 7639.44' T = 149.83' L = 299.67
2. Δ = 2°15'51" D = 0°45' R = 7369.44' T = 150.95' L = 301.89
3. Δ = 2°07'31" D = 0°45' R = 7639.44' T = 141.68' L = 283.37'
4. Δ = 2°08'31" D = 0°45' R = 7639.44' T = 142.79' L = 285.59'

EXISTING R/W ACQUIRED UNDER PROJECT F-045-1(1)

PUBLIC HEARING REQUIREMENTS CERTIFIED 4-9-85
ENVIRONMENTAL CLEARANCE 3-5-85

APPROVED IN ACCORDANCE WITH ROADWAY PLANS
DEPUTY STATE ENGINEER 5/3/85 DATE
ARIZONA DEPARTMENT OF TRANSPORTATION BOARD APPROVED FOR RIGHT OF WAY ACQUISITION IN ACCORDANCE WITH RESOLUTION NUMBER 85-01-A-04 DATED 1-21-85
W. O. FORD STATE ENGINEER
CHIEF DEPUTY STATE ENGINEER 5/31/85 DATE
U.S. DEPARTMENT OF TRANSPORATION FEDERAL HIGHWAY ADMINISTRATION
DIVISION ENGINEER DATE

REDUCED SIZE DO NOT SCALE

CHECKED BY. M. J. Bruder 5/85
R/W MAP D-11-T-395
HARD COPY: AS BUILTS NONS-3871(57)A