PRESCOTT - FLAGSTAFF HWY.
PALMERVILLE ACCESS ROAD
COCONINO COUNTY

REVISIONS				
C.O. No.	DATE	BY	DESCRIPTION	
8783	12-13-93	RCO	Added Abandonment Note & Zipped Area.	PROJECT NO. S-366-604
"	"	"	Performed By DMJM ARIZONA, INC.	DRAWING NO. D-3-T-610
				SHEET NO. 1 of 1
				DRAWN BY Bob O.
				DATE COMP. 11-21-78
				SCALE 1" = 100'

OWNERSHIP RECORD								
PARCEL NUMBER	OWNER	DESCRIPTION	TOTAL AREA	AREA REQUIRED GROSS Incl. Exist. R/W	AREA REQUIRED NET Excl. Exist. R/W	EOMT. AREA	REMAINDER LEFT	REMAINDER RIGHT
3-177	U.S.A. (Coconino Nt'l. Forest)	Pt. NW¼NE¼ Sec. 32, T.21N, R.7E.	Unk.		.36 Ac.			

Click here for SR 89A Index

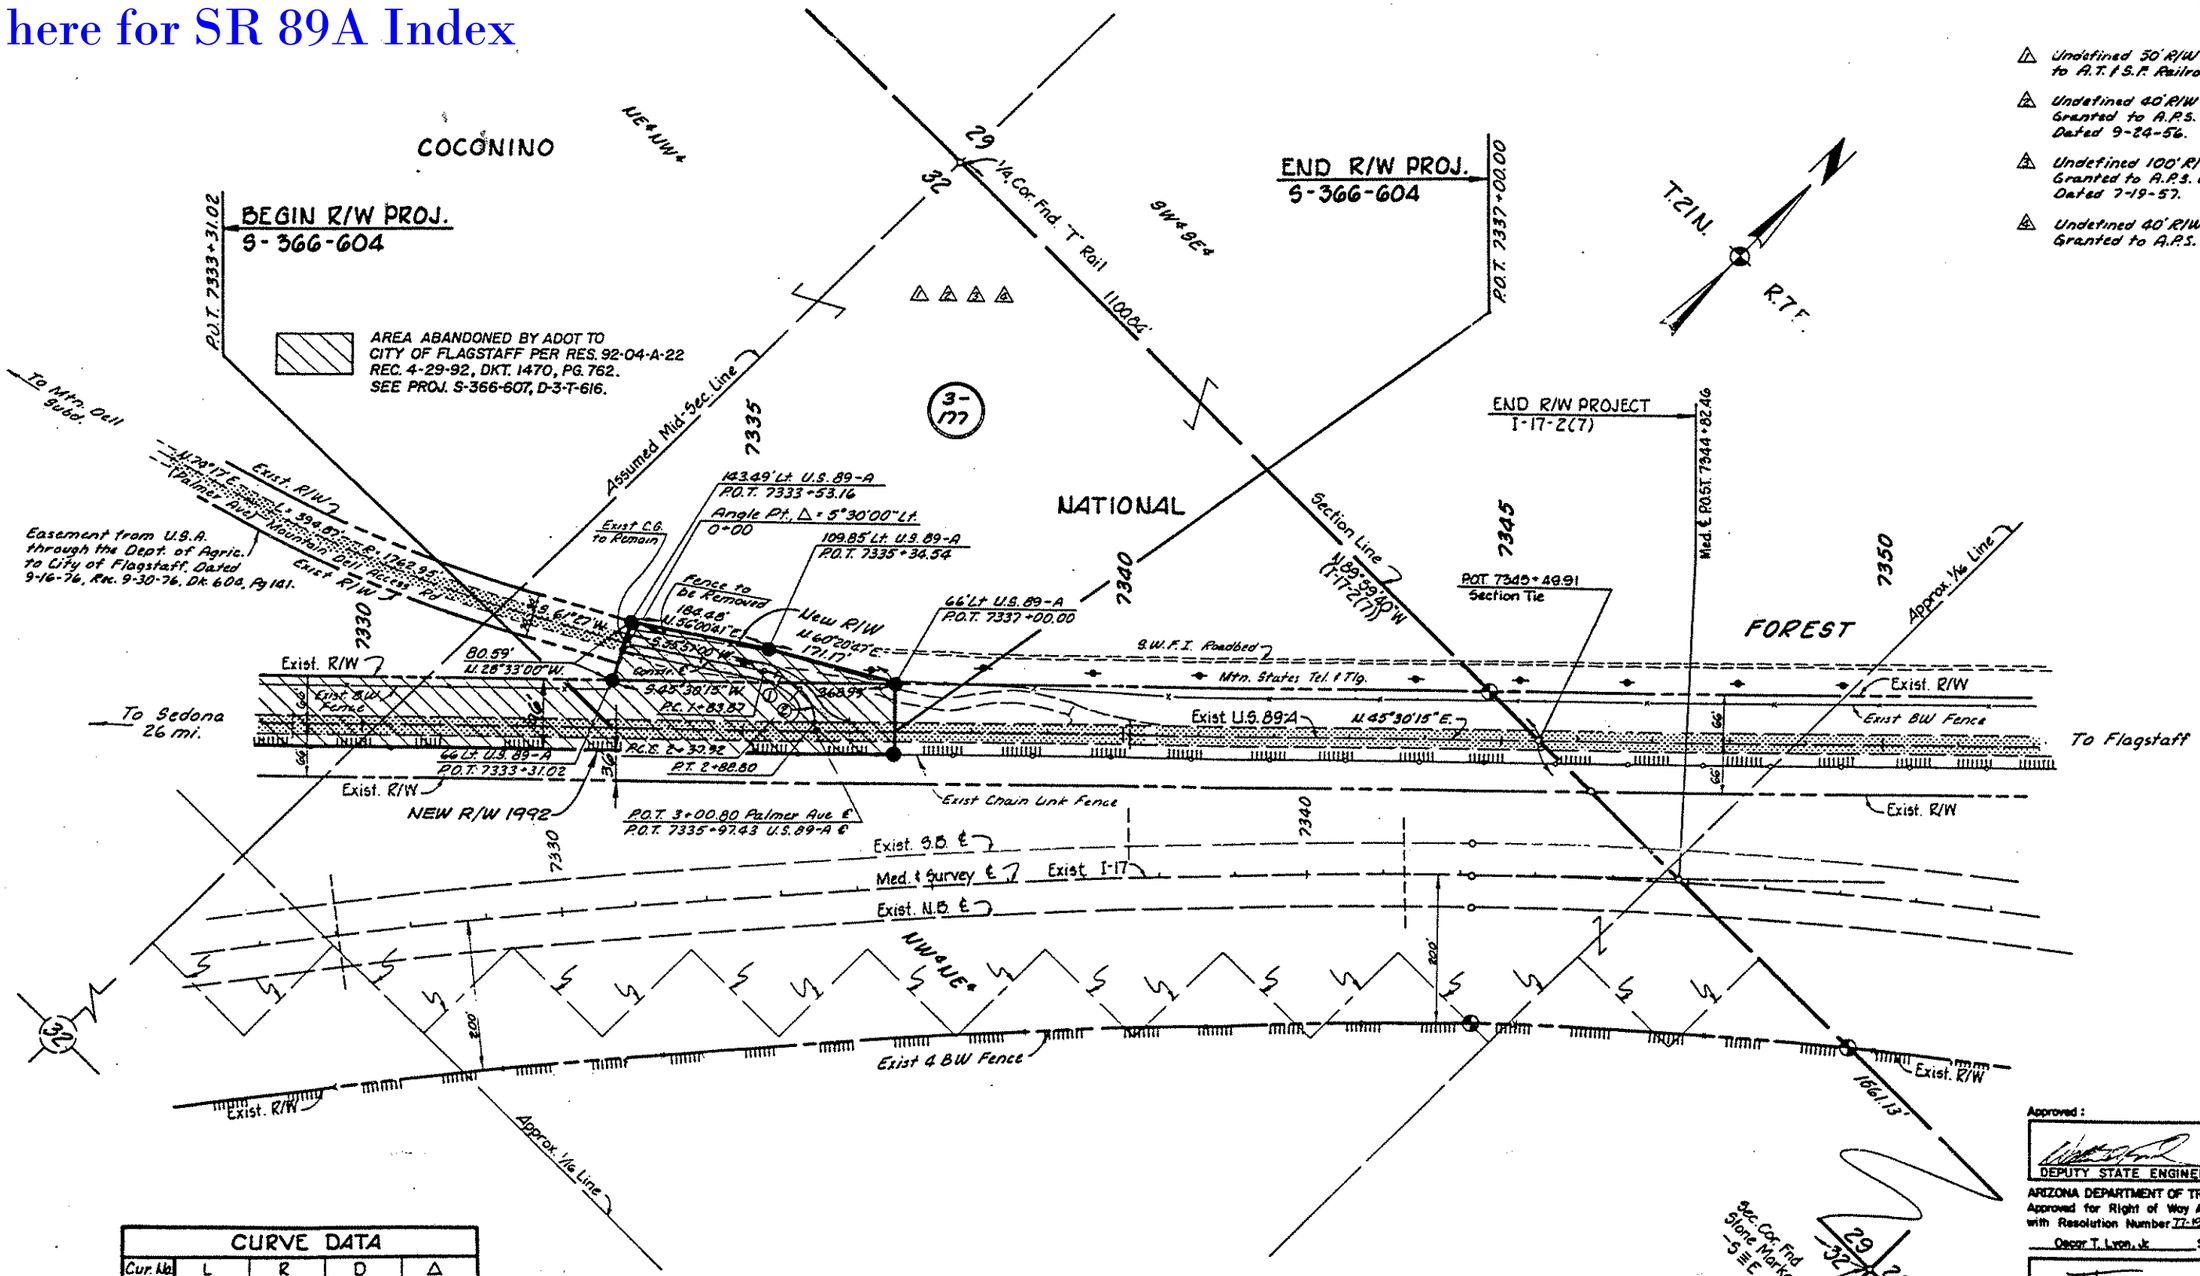

Undefined 50' R/W for Pipe Line Granted to A.T. & S.F. Railroad Co., Dated 2-16-17.

Undefined 40' R/W for Transmission Line Granted to A.P.S. Co. over N½ Sec. 32, Dated 9-24-56.

Undefined 100' R/W for Transmission Line Granted to A.P.S. Co. over N½ Sec. 32, Dated 7-19-57.

Undefined 40' R/W for Transmission Line Granted to A.P.S. Co., Dated 3-18-59.

CURVE DATA				
Cur. No.	L	R	D	Δ
1	54.08'	100'	57°17'45"	30°58'02" Rt.
2	50.88'	60'	95°29'35"	48°35'13" Rt.

Approved:

DEPUTY STATE ENGINEER — DATE

ARIZONA DEPARTMENT OF TRANSPORTATION BOARD
Approved for Right of Way Acquisition in accordance with Resolution Number 77-10-A-24 Dated 11-18-77

Oscar T. Lyon, Jr. — State Engineer

CHIEF DEPUTY STATE ENGINEER — DATE 11/27/78