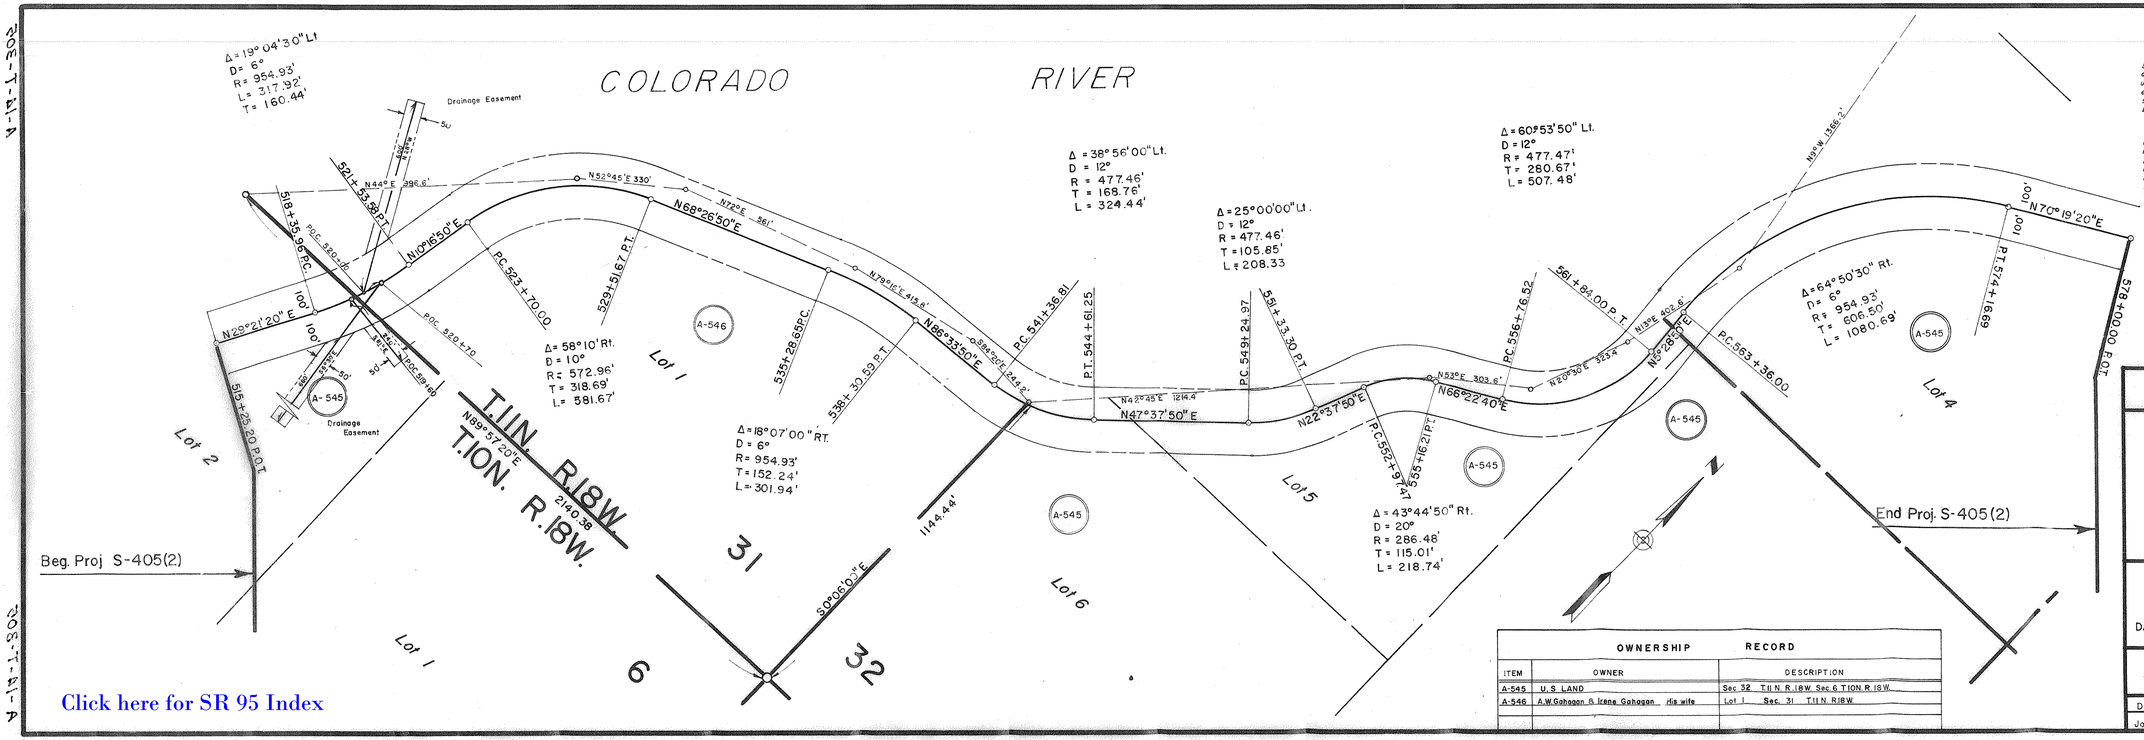

Click here for SR 95 Index

Serial No. 022113
Parcel Don. ____ Highway
Project No. S-405(2)

ENGINEER'S STATEMENT

J. R. VanHorn states he is by occupation a Deputy State Engineer employed by the Arizona State Highway Dept. to make the survey of the HIGHWAY RIGHT OF WAY as described and shown on this map; that the survey of said works was made by him (or under his supervision) and under authority commencing on the 18 day of December 19 58, and ending on the 19 day of May 19 59, and that such survey is accurately represented upon this map.

Date: 7-6-59

J. R. VanHorn
DEPUTY STATE ENGINEER

APPLICANT'S CERTIFICATE

This is to certify that J. R. VanHorn, who subscribed the statement hereon is the person employed by the undersigned applicant to prepare this map, which has been adopted by the applicant as the Final location of the right of way thereby shown; and that this map is filed as a part of the complete application, and in order that the applicant may obtain the benefit of Sec. 17 Federal Aid Highway Act, of Nov. 9, 1921 (42 Stat. 216; 23 U.S.C. 18), and the Federal Aid Highway Act of 1956; and I further certify that the right of way herein described is desired for Highway Right of Way 200' in width and 3-50' drainage easement of varying length as shown.

Date: 7-6-59 By W. E. Boley
State Highway Engineer

CERTIFICATE OF MANAGER
U.S. BUREAU OF LAND MANAGEMENT

I, hereby certify, that according to the records of this office, the parcel of land shown on this sketch (is-are) unappropriated and unreserved public lands, EXCEPT FOR RECLAMATION WITHDRAWAL.

Date: 7-6-59

Manager

Part of lot 2, Section 6, Township 10 North, Range 18 West, Parts of lots 4, 5 and 6, the NW1/4 NE1/4 SW1/4 of Section 32, Township 11 North Range 18 West G. and S.R. B. and M. and Part of the Colorado River lying adjacent to the East Meander line thereof, coincident with the West line of the foresaid Township, YUMA COUNTY, ARIZONA.

AFE 1721

ARIZONA HIGHWAY DEPARTMENT

RIGHT OF WAY DIVISION

RIGHT OF WAY MAP OF

PARKER – PARKER DAM HWY.
STATE HIGHWAY 172

PROJECT S-405(2)

FROM STA. 515+25.20 TO STA. 578+00.00

YUMA COUNTY

ALIGNMENT AND RIGHT OF WAY WIDTHS APPROVED IN ACCORDANCE WITH HIGHWAY PLANS.

DATE: 7-3-1959

R. B. Lawrence
ASS'T STATE ENGINEER

APPROVED IN ACCORDANCE WITH RESOLUTION DATED: July 7 19 59 MINUTES OF THE ARIZONA HIGHWAY COMMISSION.

DRAWN BY	DATE	SCALE	CHECKED BY	FILE No.
John Kowacz	4-5-59	1" = 200'		A-14-T-305

OWNERSHIP RECORD

ITEM	OWNER	DESCRIPTION
A-545	U.S. LAND	Sec 32 T.11 N. R.18W. Sec 6 T.10 N. R.18W.
A-546	A.W. Gahagan & Irene Gahagan His wife	Lot 1 Sec. 31 T.11 N. R.18W.