F.H.W.A. REGION	STATE	PROJECT NO.	SHEET NO.	TOTAL SHEETS	FINALIZED PLANS
9	ARIZ.	S-483-701	1	6	

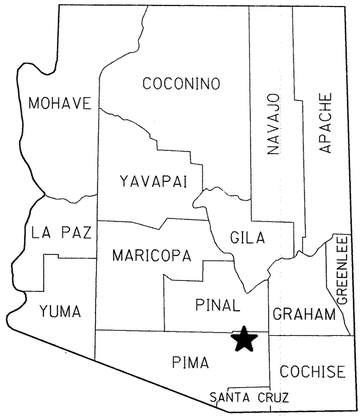

STATE OF ARIZONA
DEPARTMENT OF TRANSPORTATION

HIGHWAYS DIVISION
RIGHT OF WAY PLAN OF THE
TANGERINE RD. HWY
FIRST AVE. - U.S. 89
S-483-701
989 PM 000

LENGTH OF PROJECT 1.7 MILES DISTRICT 2

Click here for SR 969 Index

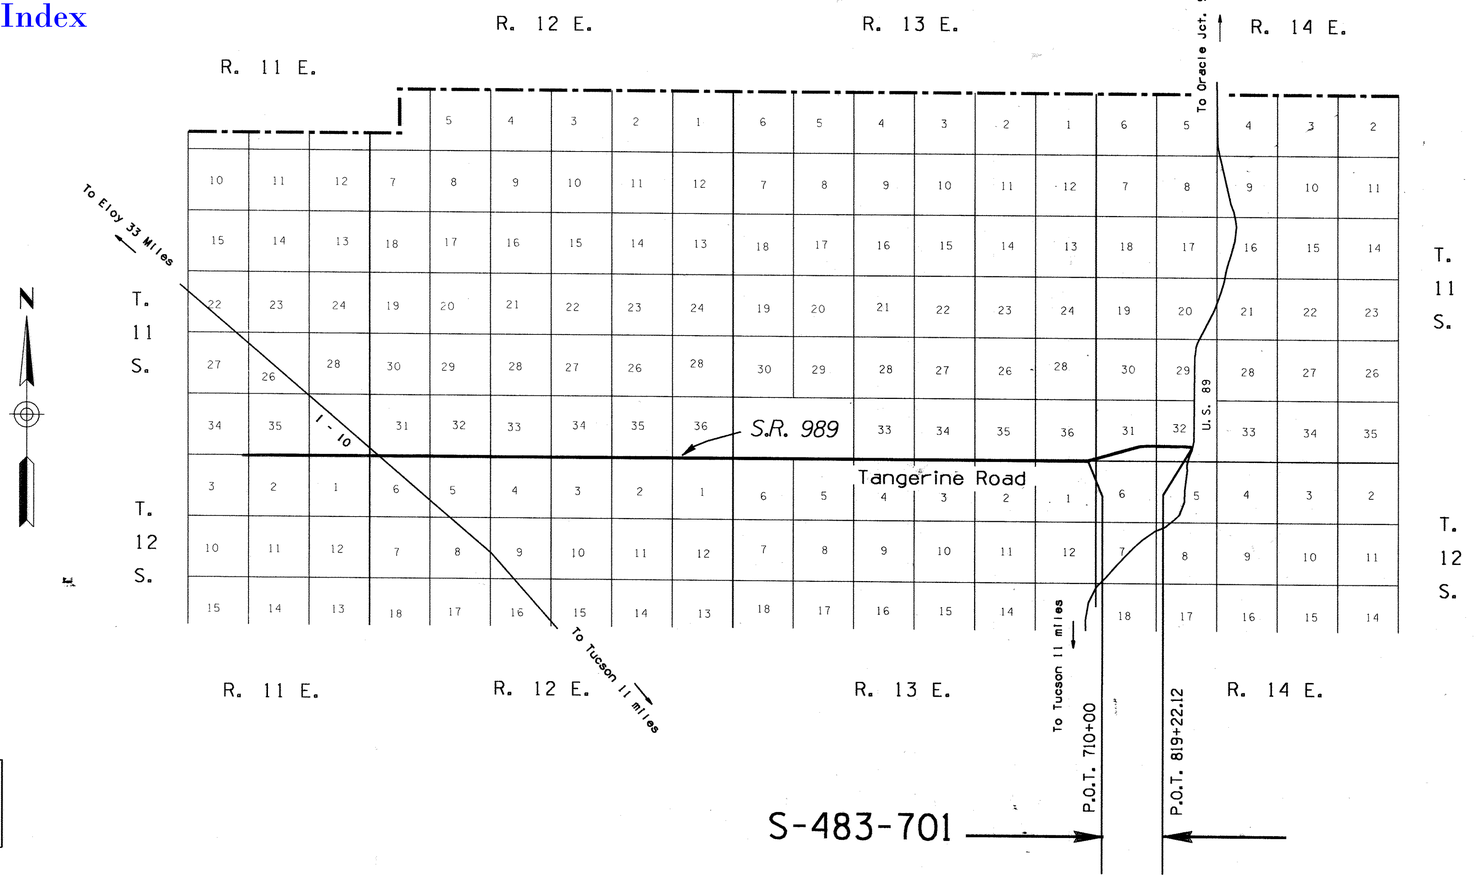

ALL R/W LYING WEST OF P.O.T 710+00.00
RESCINDED BY RESOLUTION 2015-04-A-020

RESCISSION
PER RESOLUTION 2015-04-A-020,
RECORDED 4/4/15,
DOC. 2015-1140252, P.C.R
PLAN MAINT.: ADOT(TSS) 2/22/16
PM-15-029

APPROVED IN ACCORDANCE WITH ROADWAY PLANS

Robert P. Mukluam 9/6/88
DEPUTY STATE ENGINEER DATE

ARIZONA DEPARTMENT OF TRANSPORTATION BOARD
APPROVED FOR RIGHT OF WAY ACQUISITION IN ACCORDANCE
WITH RESOLUTION 88-04-A- 36 DATED 4-14-88
THOMAS A BRYANT, JR STATE ENGINEER

U. S. DEPARTMENT OF TRANSPORTATION
FEDERAL HIGHWAY ADMINISTRATION

DIVISION ADMINISTRATOR DATE

PUBLIC HEARING REQUIREMENTS CERTIFIED NOT REQUIRED
ENVIRONMENTAL CLEARANCE 6-1-87

DRAWING	NO.	D-10-T-365
SHEET	NO.	1 OF 6
TRACS	NO.	H 0757 03R

OWNERSHIP RECORD

PARCEL NUMBER	OWNER	DESCRIPTION	TOTAL AREA	AREA REQUIRED GROSS INCLUDING EXISTING R/W	AREA REQUIRED NET EXCLUDING EXISTING R/W	EASEMENT AREA	REMAINDER LEFT	REMAINDER RIGHT	SHEET NUMBER	ACQUISITION RECORD BOARD APPROVAL	TYPE & DATE OF INSTRUMENT	RECORDED DATE	RECORDED BOOK	RECORDED PAGE
10-848	LAWYERS TITLE OF AZ, TR 7057	Pt. SE 1/4 SE1/4 SEC 36, T. 11 S. R. 13 E.	0.54 Ac.	0.54 Ac.	0.54 Ac.				4					
10-855	PIONEER TRUST CO. OF AZ, TR 11015	Pt. SW 1/4 SW 1/4 SEC 31, T. 11 S. R. 14 E.	12.05 Ac.	12.05 Ac.	10.55 Ac.		1.50 Ac①		4					
10-859	WGI, INC.	Pt. SE 1/4 SE1/4 SEC 36, T. 11 S. R. 13 E.		12.50 Ac.	12.50 Ac.				4					
		Pt. S1/2 SEC 31, T. 11 S. R. 14 E.		42.00 Ac.	42.00 Ac.	S.E. 51,000#			4, 5					
						T.C.E. 107,984#			4, 5					
						U.E. 407,790#			4, 5					
		Pt. SEC 32, T. 11 S. R. 14 E.		50.79 Ac.	50.79 Ac.	S.E. 62,779#			5, 6					
						D.E. 6,300#			5, 6					
						U.E. 311,820#			5, 6					
		Pt. NW1/4 SEC 5, T. 12 S. R. 14 E.		3.80 Ac.	3.80 Ac.	U.E. 54,946#			6					

① To be acquired as a Total Take

NOTE:
R/W Required from Wolfswinkle Group is to be donated as fee title in accordance with Intergovernmental Agreement 87-59

Click here for SR 969 Index

REVISIONS			
C.O. NO.	DATE	BY	DESCRIPTION
7819	12-31-89	HWT	Revised New R/W
8367	7-11-91	HWT	CHANGED NAME OF PAR. 10-859 FROM
"	"	"	WOLFSWINKLE GROUP TO WGI, INC.

DRAWING NO.	D-10-T-365
HARD COPY	
COUNTY	PIMA
DRAWN	LWB / APR 88
CHECKED	AJS
SCALE	
ROUTE	S.R. 989
LOCATION	FIRST AVE. - U.S. 89

ARIZONA DEPARTMENT OF TRANSPORTATION
HIGHWAYS DIVISION
RIGHT OF WAY PLANS SERVICES
HIGHWAY TANGERINE RD.
PROJECT NO. S-483-701

ZF1:(045003)989RW035.001;1 VIEW NAME:
24-JUL-1991 12:31

TRACS NO. H 0757 03 R

___ OF ___

N

T. 11 S. R. 13 E.
T. 11 S. R. 14 E.
T. 12 S. R. 14 E.

36 31 32

720 730 740 750 760 770 790 800 810

TO ORACLE JCT 9 MILES

TO I-10 12 MILES

NEW R/W

PC 729+40.89
PT 731+60.03
PC 745+26.98
PT 749+21.05
TCE
SLOPE ESMT
TCE
SLOPE ESMT
NEW R/W
SLOPE ESMT
U.S. 89
N00°41'40"E
P.T. 744+03.39

N89°43'09"E
N75°30'35"E
N72°33'15"E
NEW R/W
N89°30'06"W
DRAINAGE ESMT
NEW R/W
SLOPE ESMT

TS 769+22.78
SC 771+22.78
CS 778+35.71
ST 780+35.71

N19°42'30"E
PC 718+69.20
PC 813+47.18
PT 818+14.76
PT 712+54.06
PC 699+36.12
POT 819+22.36 SR 989
POC 725+60.35 US 89

THIS PORTION OF SR 989 RESCISSION PER RESOLUTION 2015-04-A-020, RECORDED 4/4/15, DOC. 2015-1140252. P.C.R

ALL R/W LYING WEST OF P.O.T 710+00.00 RESCINDED BY RESOLUTION 2015-04-A-020

Constr. & Curve Data

Total	Main	Spiral
Δ = 17° 56' 39" Rt.	Δ = 14° 00' 47"	a = 1
R+O = 2915.57'	D = 01° 57' 56"	Δ = 01° 57' 56"
T = 560.32'	R = 2915.00'	L = 200.00'
L = 1112.93'	L = 712.93'	

U.S. 89 & Curve Data

Δ = 19° 00' 50"
D = 00° 45' 00"
R = 7639.44'
T = 1279.36'
L = 2535.19'

Constr. & Curve Data

Δ = 14° 46' 16" Lt.
D = 06° 44' 26"
R = 850.02'
T = 110.18'
L = 219.14'

Constr. & Curve Data

Δ = 02° 57' 20" Lt.
D = 00° 45' 00"
R = 7639.44'
T = 197.08'
L = 394.08'

Constr. & Curve Data

Δ = 14° 01' 38" Rt.
D = 03° 00' 00"
R = 1909.86
L = 467.57

U.S. 89 & Curve Data

Δ = 13°10'46" RT
D = 01°00'00"
R = 5729.58'
T = 661.89'
L = 1317.94'

P.O.T. 710+00.00

BEGIN R/W PROJECT
S-483-701

P.O.T. 727+90.69

BEGIN CONSTR. PROJECT
S-483-501

END CONSTR. PROJECT
S-483-501

END R/W PROJECT
S-483-701

Sheet 4
Sheet 5
Sheet 6

TO TUCSON 11 MILES

VICINITY MAP

SCALE 1"=500'

Click here for SR 969 Index

REVISIONS					
C.O. NO.	DATE	BY	DESCRIPTION	DRAWING NO.	D-10-T-365
7819	12-29-89	HT	Revised New R/W	HARD COPY	
PM-15-29	2-22-16	TSS	ADDED RESISSION PER DOC. 2015-1140252.	COUNTY	PIMA
				DRAWN	LWB / APR 88
				CHECKED	
				SCALE	1"=500'
				ROUTE	S.R. 989
				LOCATION	FIRST AVE. - U.S. 89

ARIZONA DEPARTMENT OF TRANSPORTATION
HIGHWAYS DIVISION
RIGHT OF WAY PLANS SERVICES
HIGHWAY TANGERINE RD.
PROJECT NO. S-483-701

SHEET 3 OF 6

ZF1[45,14]RWSR989A.DGN
14-MAR-1990 19:38
VIEW NAME:

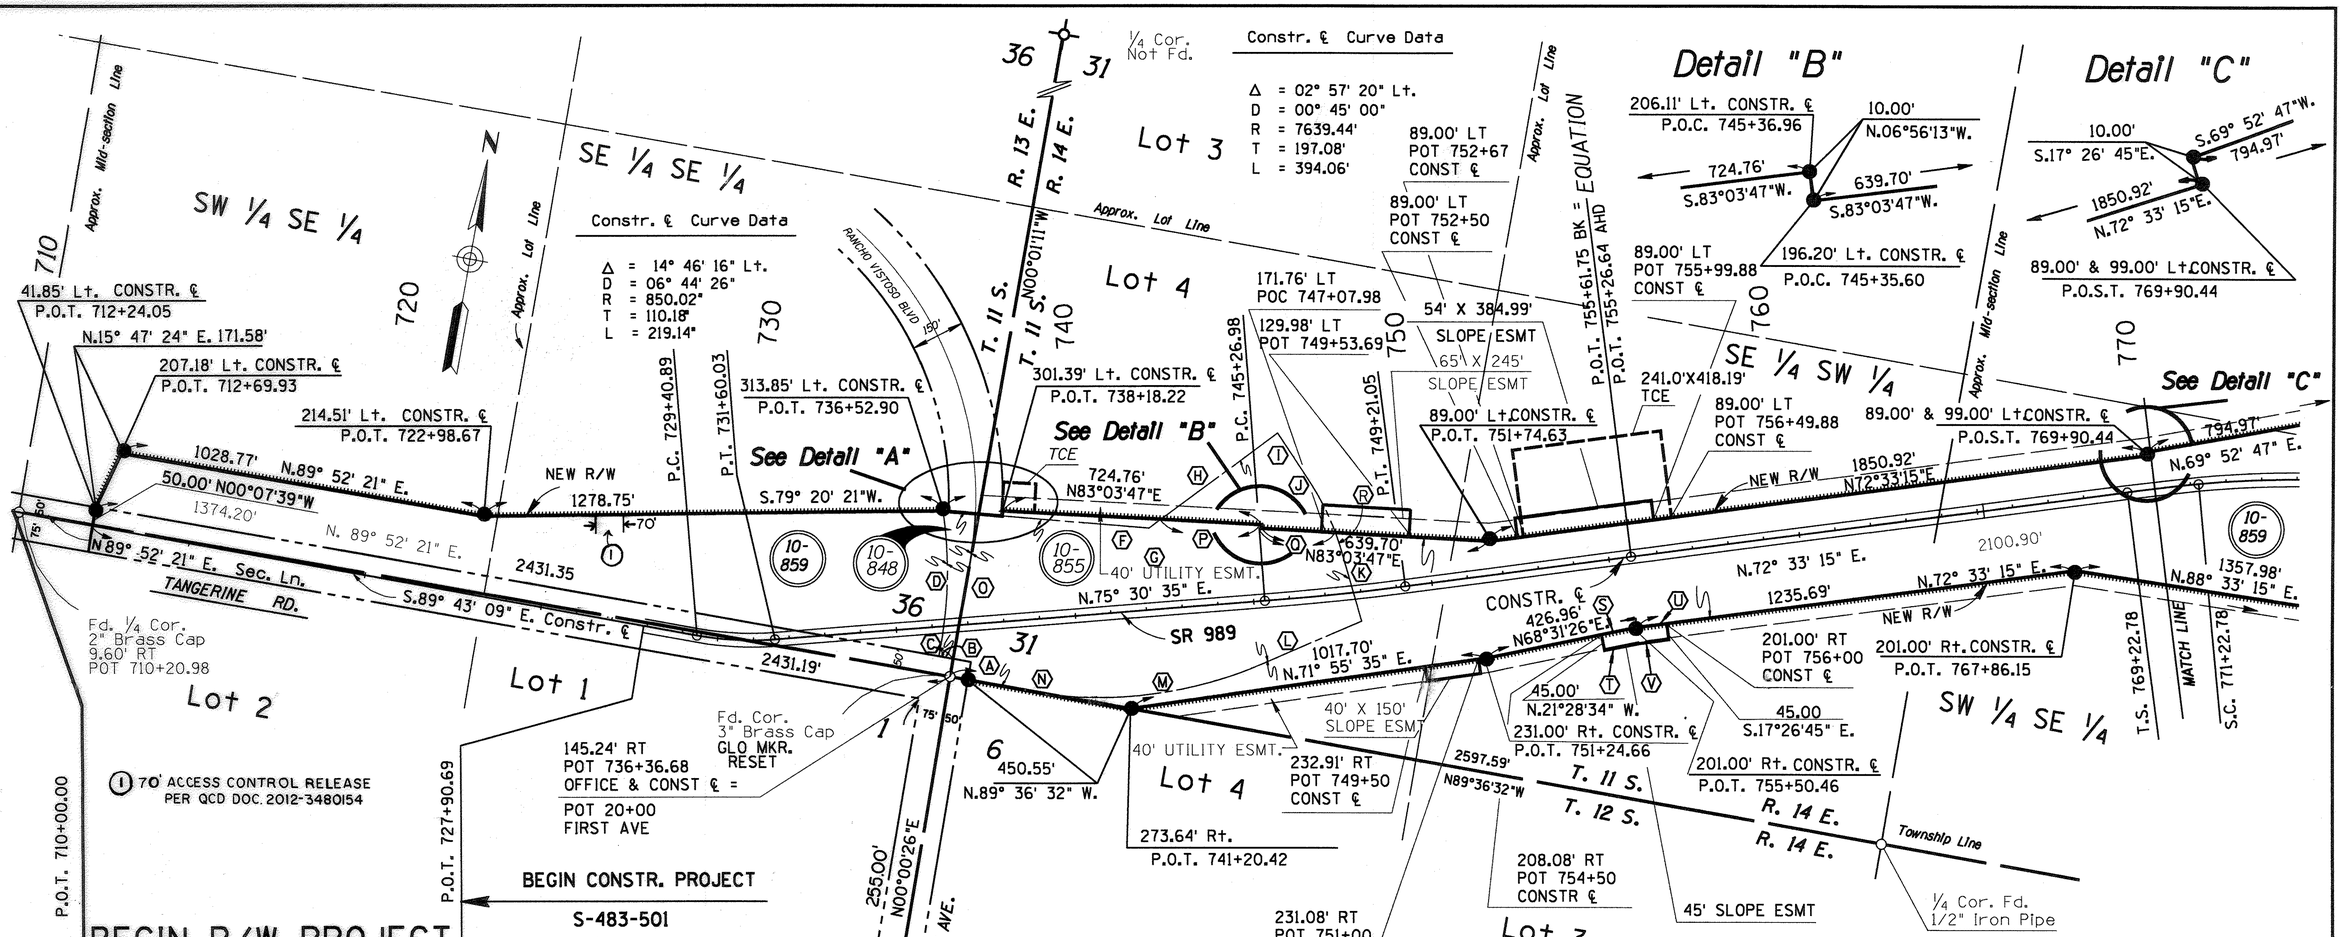

LIST OF RECORD TANGENTS AND CURVES

ITEM	RADIUS	LENGTH	BEARING	ITEM	RADIUS	LENGTH	BEARING
Ⓐ		50.00'	N.0° 01' 11" W.	Ⓛ		302.49'	N.56° 46' 50" E.
Ⓑ		40.00'	N.89° 52' 21" E.	Ⓜ	1145.92'	672.21'	
Ⓒ		35.00'	N.0° 01' 11" W.	Ⓝ		216.04'	S.89° 36' 32" E.
Ⓓ	1150.00'	370.00'		Ⓞ		407.59'	N.0° 01' 11" W.
Ⓔ		99.51'	N.84° 46' 30 E.	Ⓟ		281.60'	N. 83°03'47" E.
Ⓕ		477.13'	N.84° 46' 30 E.	Ⓠ		206.00'	N. 83°03'47" E.
Ⓖ		41.98'	N.43° 43' 51" E.	Ⓡ	720.00'	54.97'	
Ⓗ		403.43'	N.43° 43' 51" E.	Ⓢ	100.71'		N.68°31'26" E.
Ⓘ		154.92'	S.43° 45' 21" E.	Ⓣ	99.13		N.68°31'26" E.
Ⓙ	720.00'	219.38		Ⓤ	84.65		N.72°33'15" E.
Ⓚ		201.40'	S.26° 17' 53" E.	Ⓥ	83.06		N.72°33'15" E.

REVISIONS			
C.O. NO.	DATE	BY	DESCRIPTION
7819	12-29-89	HT	Revised New R/W
8367	7-11-91	HWT	Added Distances to 45' SLOPE
"	"	"	EASEMENT--Parcel 10-859
N/A	1-2-13	OMJ	ADDED (I) FOR ACCESS CONTROL RELEASE

DRAWING NO.	D-10-T-365
HARD COPY	
COUNTY	PIMA
DRAWN	LWB / APR 88
CHECKED	AJS
SCALE	1"=200'
ROUTE	S.R. 989
LOCATION	FIRST AVE. - U.S. 89

ARIZONA DEPARTMENT OF TRANSPORTATION
HIGHWAYS DIVISION
RIGHT OF WAY PLANS SERVICES
HIGHWAY: TANGERINE RD.
PROJECT NO.: S-483-701
SHEET 4 OF 6

TRACS NO. H 0757 03 R

ZF1:\045003989RW035.S01:1 VIEW NAME:
27-AUG-1991 15:02

OF

Click here for SR 969 Index

LIST OF RECORD TANGENTS AND CURVE

ITEM	RADIUS	LENGTH	BEARING
(A)		75.38	S.81° 55' 32" E.
(B)		78.03	S.81° 55' 32" E.
(C)		100.00	S.89° 30' 06" E.
(D)		97.35	S.89° 30' 06" E.
(E)	1893.48	267.91	
(F)	1933.48	273.56	
(G)		156.83	N.82° 29' 54" E.
(H)		153.12	N.82° 29' 54" E.
(I)		690.99	S. 89°30' 06" E
(J)		694.70	S. 89°30' 06" E

Click here for SR 969 Index

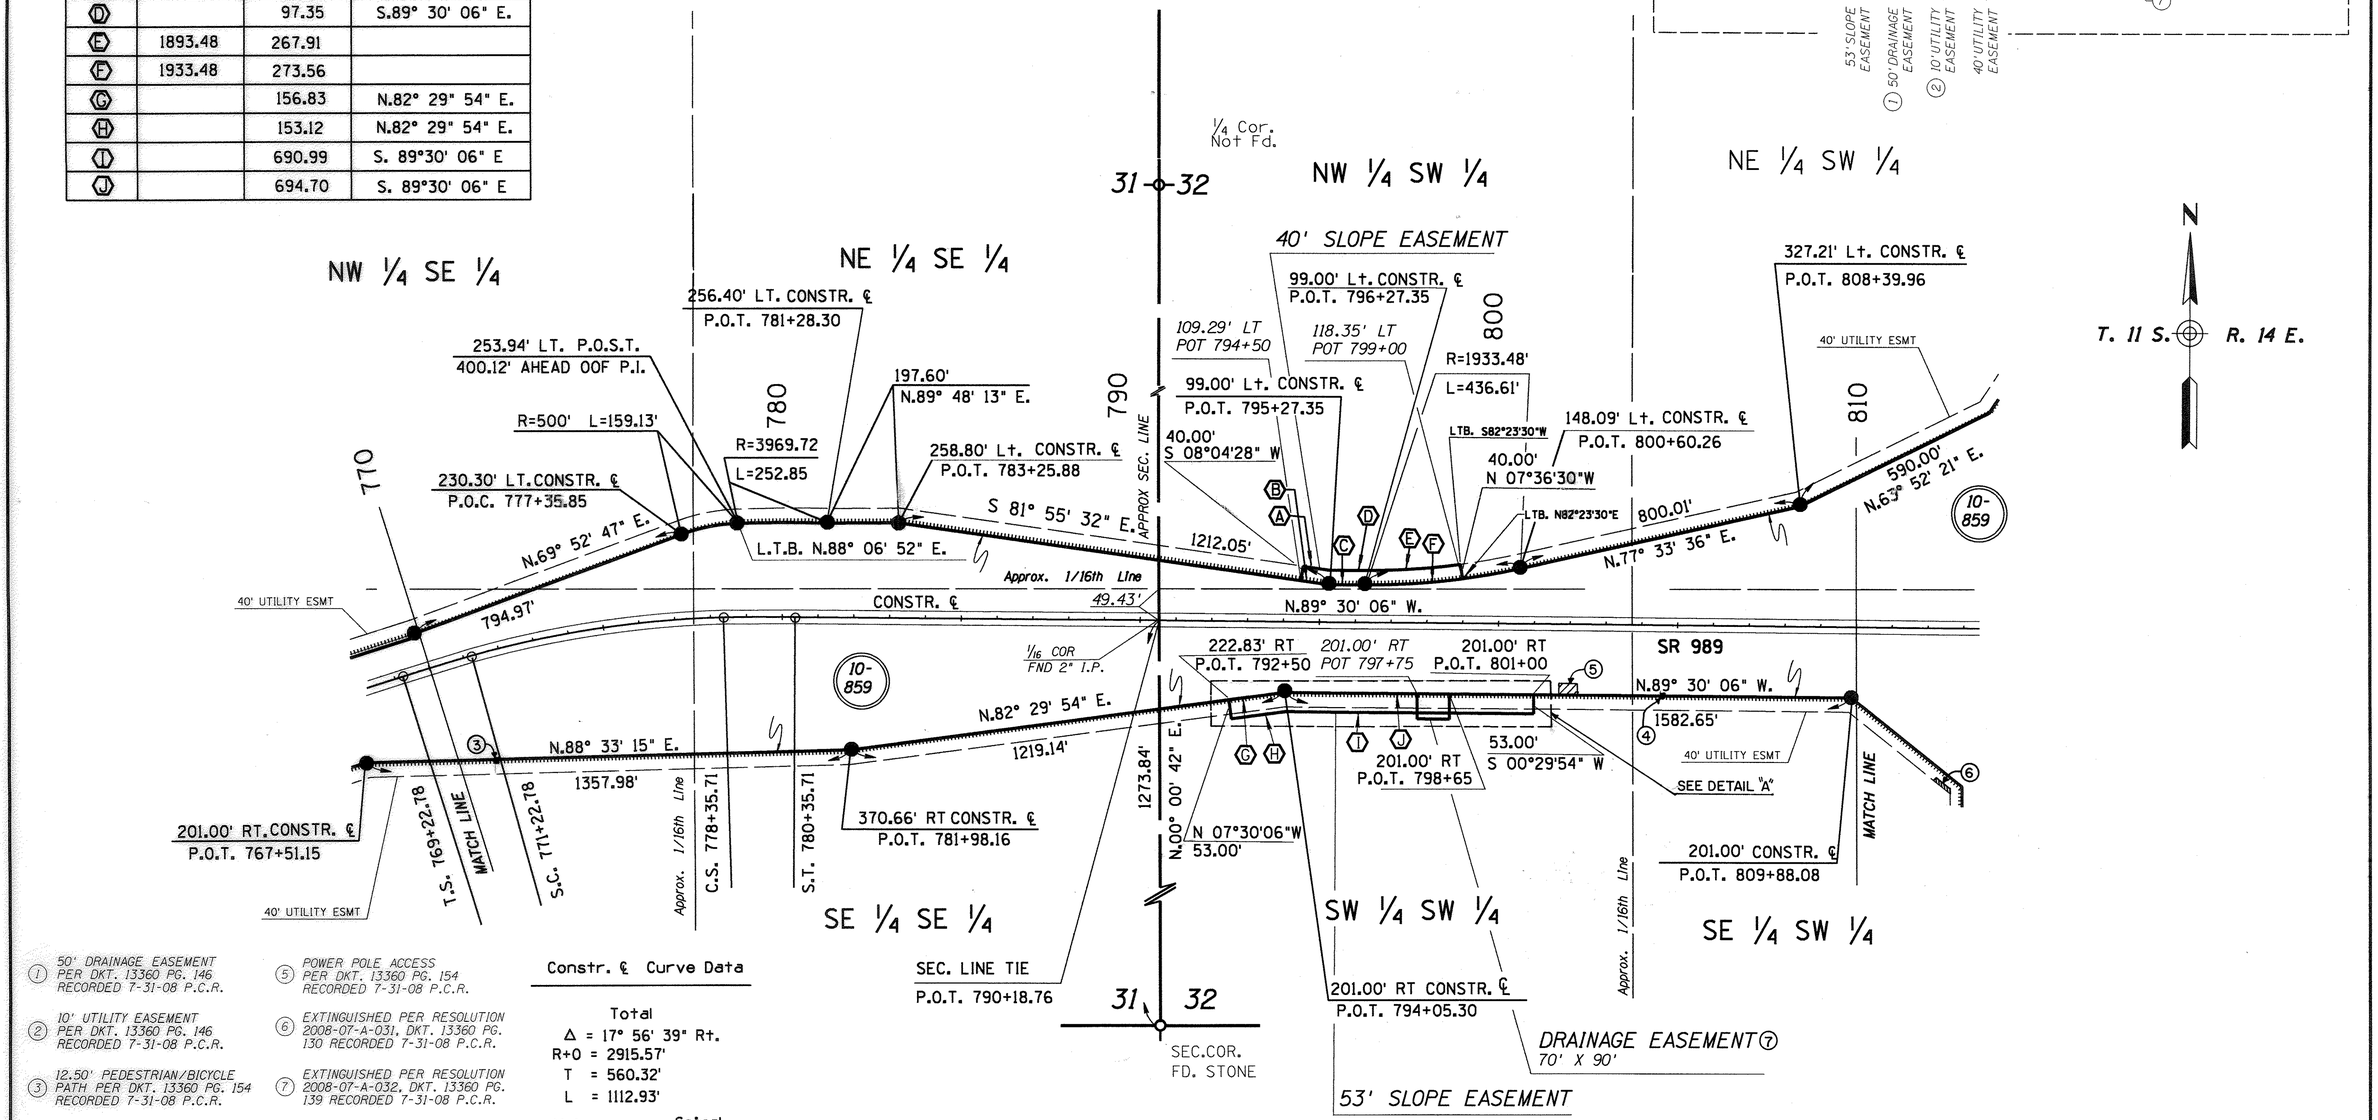

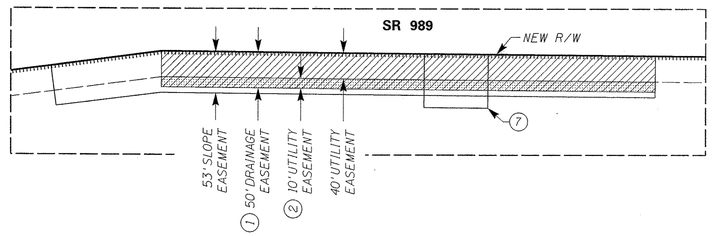

① 50' DRAINAGE EASEMENT PER DKT. 13360 PG. 146 RECORDED 7-31-08 P.C.R.

② 10' UTILITY EASEMENT PER DKT. 13360 PG. 146 RECORDED 7-31-08 P.C.R.

③ 12.50' PEDESTRIAN/BICYCLE PATH PER DKT. 13360 PG. 154 RECORDED 7-31-08 P.C.R.

④ 10' PEDESTRIAN PATH PER DKT. 13360 PG. 154 RECORDED 7-31-08 P.C.R.

⑤ POWER POLE ACCESS PER DKT. 13360 PG. 154 RECORDED 7-31-08 P.C.R.

⑥ EXTINGUISHED PER RESOLUTION 2008-07-A-031, DKT. 13360 PG. 130 RECORDED 7-31-08 P.C.R.

⑦ EXTINGUISHED PER RESOLUTION 2008-07-A-032, DKT. 13360 PG. 139 RECORDED 7-31-08 P.C.R.

Constr. ℄ Curve Data

Total
Δ = 17° 56' 39" Rt.
R+0 = 2915.57'
T = 560.32'
L = 1112.93'

Main		Spiral	
Δ	= 14° 00' 47"	a	= 1
D	= 01° 57' 56"	Δ	= 01° 57' 56"
R	= 2915.00'	L	= 200.00'
L	= 712.93'		

REVISIONS				DRAWING NO.	D-10-T-365	ARIZONA DEPARTMENT OF TRANSPORTATION HIGHWAYS DIVISION RIGHT OF WAY PLANS SERVICES	
C.O. NO.	DATE	BY	DESCRIPTION	HARD COPY			
7819	12-29-89	HT	Revised New R/W	COUNTY	PIMA		
8367	7-11-91	HWT	Added Distances to Slope Easements	DRAWN	LWB / APR 88	HIGHWAY	TANGERINE RD.
"	"	"	Parcel 10-859	CHECKED		PROJECT NO.	S-483-701
N/A	9-6-11	JZ	ADDED DETAIL "A" & NOTES 1-7	SCALE	1"=200'		
				ROUTE	S.R. 989	LOCATION	FIRST AVE. - U.S. 89
							SHEET 5 OF 6

ZF1:04500031989RW035.S02:1
27-AUG-1991 15:10
VIEW NAME:

TRACS NO. H 0757 03 R

OF

Click here for SR 969 Index

S.R. 989 Constr. ℄ Curve Data

Δ = 14° 04' 12" Rt.
D = 03° 00' 00"
R = 1909.86
L = 469.00

Sur. ℄ Curve Data

Δ =25° 47' 24" Rt.
R =2083.48'
L =937.82'

SE 1/4 SW 1/4

NE 1/4 SW 1/4

SE 1/4 NW 1/4

Lot 4

Lot 3

Lot 2

Approx. Lot Line

T. 11 S.
T. 12 S.

Township Line

444.17' Rt. CONSTR. ℄
P.O.T. 812+99.35

491.99' Lt. U.S. 89 ℄
P.O.C. 720+27.16

336.69' Lt. U.S. 89 ℄
P.O.T. 715+79.21

591.74' Lt. CONSTR. ℄
P.O.C. 813+61.70

674.76' Lt. U.S. 89 ℄
P.O.C. 731+34.51

336.58' Lt. U.S. 89 ℄
P.O.C. 738+63.85

100' Lt. U.S. 89 ℄
P.O.T. 753+61.88

226.86' Lt. U.S. 89 ℄
P.O.C. 742+73.77

MATCH LINE

TANGERINE RD. CONSTR. ℄

SR 989

810

590.00'
N.63° 52' 21" E.

760.00'
N.33° 52' 21" E.

Assumed Mid-section Line

APP. Mid-section Line

32

410.00'

N.18° 52' 21" E.

40' UTILITY ESMT

NEW R/W

1091.65'
N.7° 22' 21" E.

957.50' (R)
S00°41'40"W (R)

STA. 701+04.06

N.28°10'51" W.

205.74' Lt. U.S. 89 ℄
P.O.C. 699+37.39

105.75'
N.82° 45' 13" W.

20'

20'

1701.50'

NEW R/W

N.9° 59' 54" E.

40' UTILITY ESMT

465.00'
N.0° 00' 06" W.

N.51° 30' 06" W.
395.00'

P.C. 813+43.33

10-859

Exist. R/W for U.S. 89 acquired under R/W Project F-031-1-813

R=5829.58' (R)

L=1340.95' (R)

615.13' (R)
N19°42'30"E (R)

P.T. 818+12.33

R=7539.44' (R)

L=2502.00' (R)

100' Lt. U.S. 89 ℄
P.O.C. 699+36.12

97.36'

P.C. 699+36.12

Mid-section Line

Fd. 1/4 Cor.
2" Lead Cap

5

32

R. 14 E.

P.T. 712+54.06

SW 1/4 SE 1/4

P.C. 718+69.19

110.03'
S. 75° 25' 54" E.

S.R. 989 P.O.T. 819+22.36 =
U.S. 89 P.O.C. 725+60.35

U. S. 77

NW 1/4 SE 1/4

SW 1/4 NE 1/4

P.T. 744+04.38

700

710

720

730

740

750

U.S. 89 As Built CURVE DATA

Δ = 13°10'46" RT
D = 01°00'00"
R = 5729.58'
T = 661.89'
L = 1317.94'

U.S. 89 As Built CURVE DATA

Δ = 19° 00' 50" LT
D = 00° 45' 00"
R = 7639.44'
T = 1279.36'
L = 2535.19'

END CONSTR. PROJECT
S-483-501

P.O.T. 819+22.36

END R/W PROJECT
S-483-701

REVISIONS				DRAWING NO.	ARIZONA DEPARTMENT OF TRANSPORTATION HIGHWAYS DIVISION RIGHT OF WAY PLANS SERVICES	
C.O. NO.	DATE	BY	DESCRIPTION	HARD COPY		
7819	12-29-89	HT	Revised New R/W	COUNTY		
				DRAWN	HIGHWAY	TANGERINE RD.
				CHECKED	PROJECT NO.	S-483-701
				SCALE		
				ROUTE	S.R. 989	FIRST AVE. - U.S. 89

SHEET 6 OF 6

ZF1645,143RWSR989D.DGN VIEW NAME:
9-APR-1998 28:35

TRACS NO. - 3757 03 R

OF