MORRISTOWN — NEW RIVER HWY.
AGUA FRIA RIVER BRIDGE
MARICOPA COUNTY

OWNERSHIP RECORD										ACQUISITION RECORD				
PARCEL NO.	OWNER	DESCRIPTION	TOTAL AREA	AREA REQUIRED GROSS INCLUDING EXISTING R/W	AREA REQUIRED NET EXCLUDING EXISTING R/W	EASEMENT AREA	REMAINDER LEFT	REMAINDER RIGHT	SHEET NUMBER	BOARD APPROVAL	TYPE & DATE OF INSTRUMENT	RECORDED DATE	RECORDED BOOK	RECORDED PAGE
7-2911	St. Paul Title & Trust Of Ariz., Inc., Trust # 170.	Pt. S½ Sec. 29, T6N, R1E.	* 208.3 Ac.		3.6 Ac.	TRAIN. ESMT. 3.6 Ac.	~~6.7 Ac.~~ 57.7 Ac.	* 26.9 Ac.	1	3-5-81	D.E. 2-12-81	3-16-81	15087	18-19

REVISIONS			
C.O. No.	DATE	BY	DESCRIPTION
5310	12-17-79	R.L.R.	Removed BANK Prot. Lt. below 1112 & 1111 Const. & Added Const. Features as per C.P.S.
5537	3-2-1980	P.Todd	Rev. New R/W Lt. 1110+00 to 1113+00. Add. Material Area. Rev. Net Area & Rem. Lt. Add. ◐ Note.
5547	3-25-80	P.Todd	Bid Set Review, No Changes.
5742	2-10-81	P.S.R.	CHWD T.C.E. RT. & CHWD. NEW R/W LT. & RT. TO NEW DRAIN. ESMT.

PROJECT NO.	ER-072-1(1)
DRAWING NO.	D-7-T-764
SHEET NO.	1 OF 1
DRAWN BY	L.F.W.
DATE COMP.	3-15-79
SCALE	1" = 100'

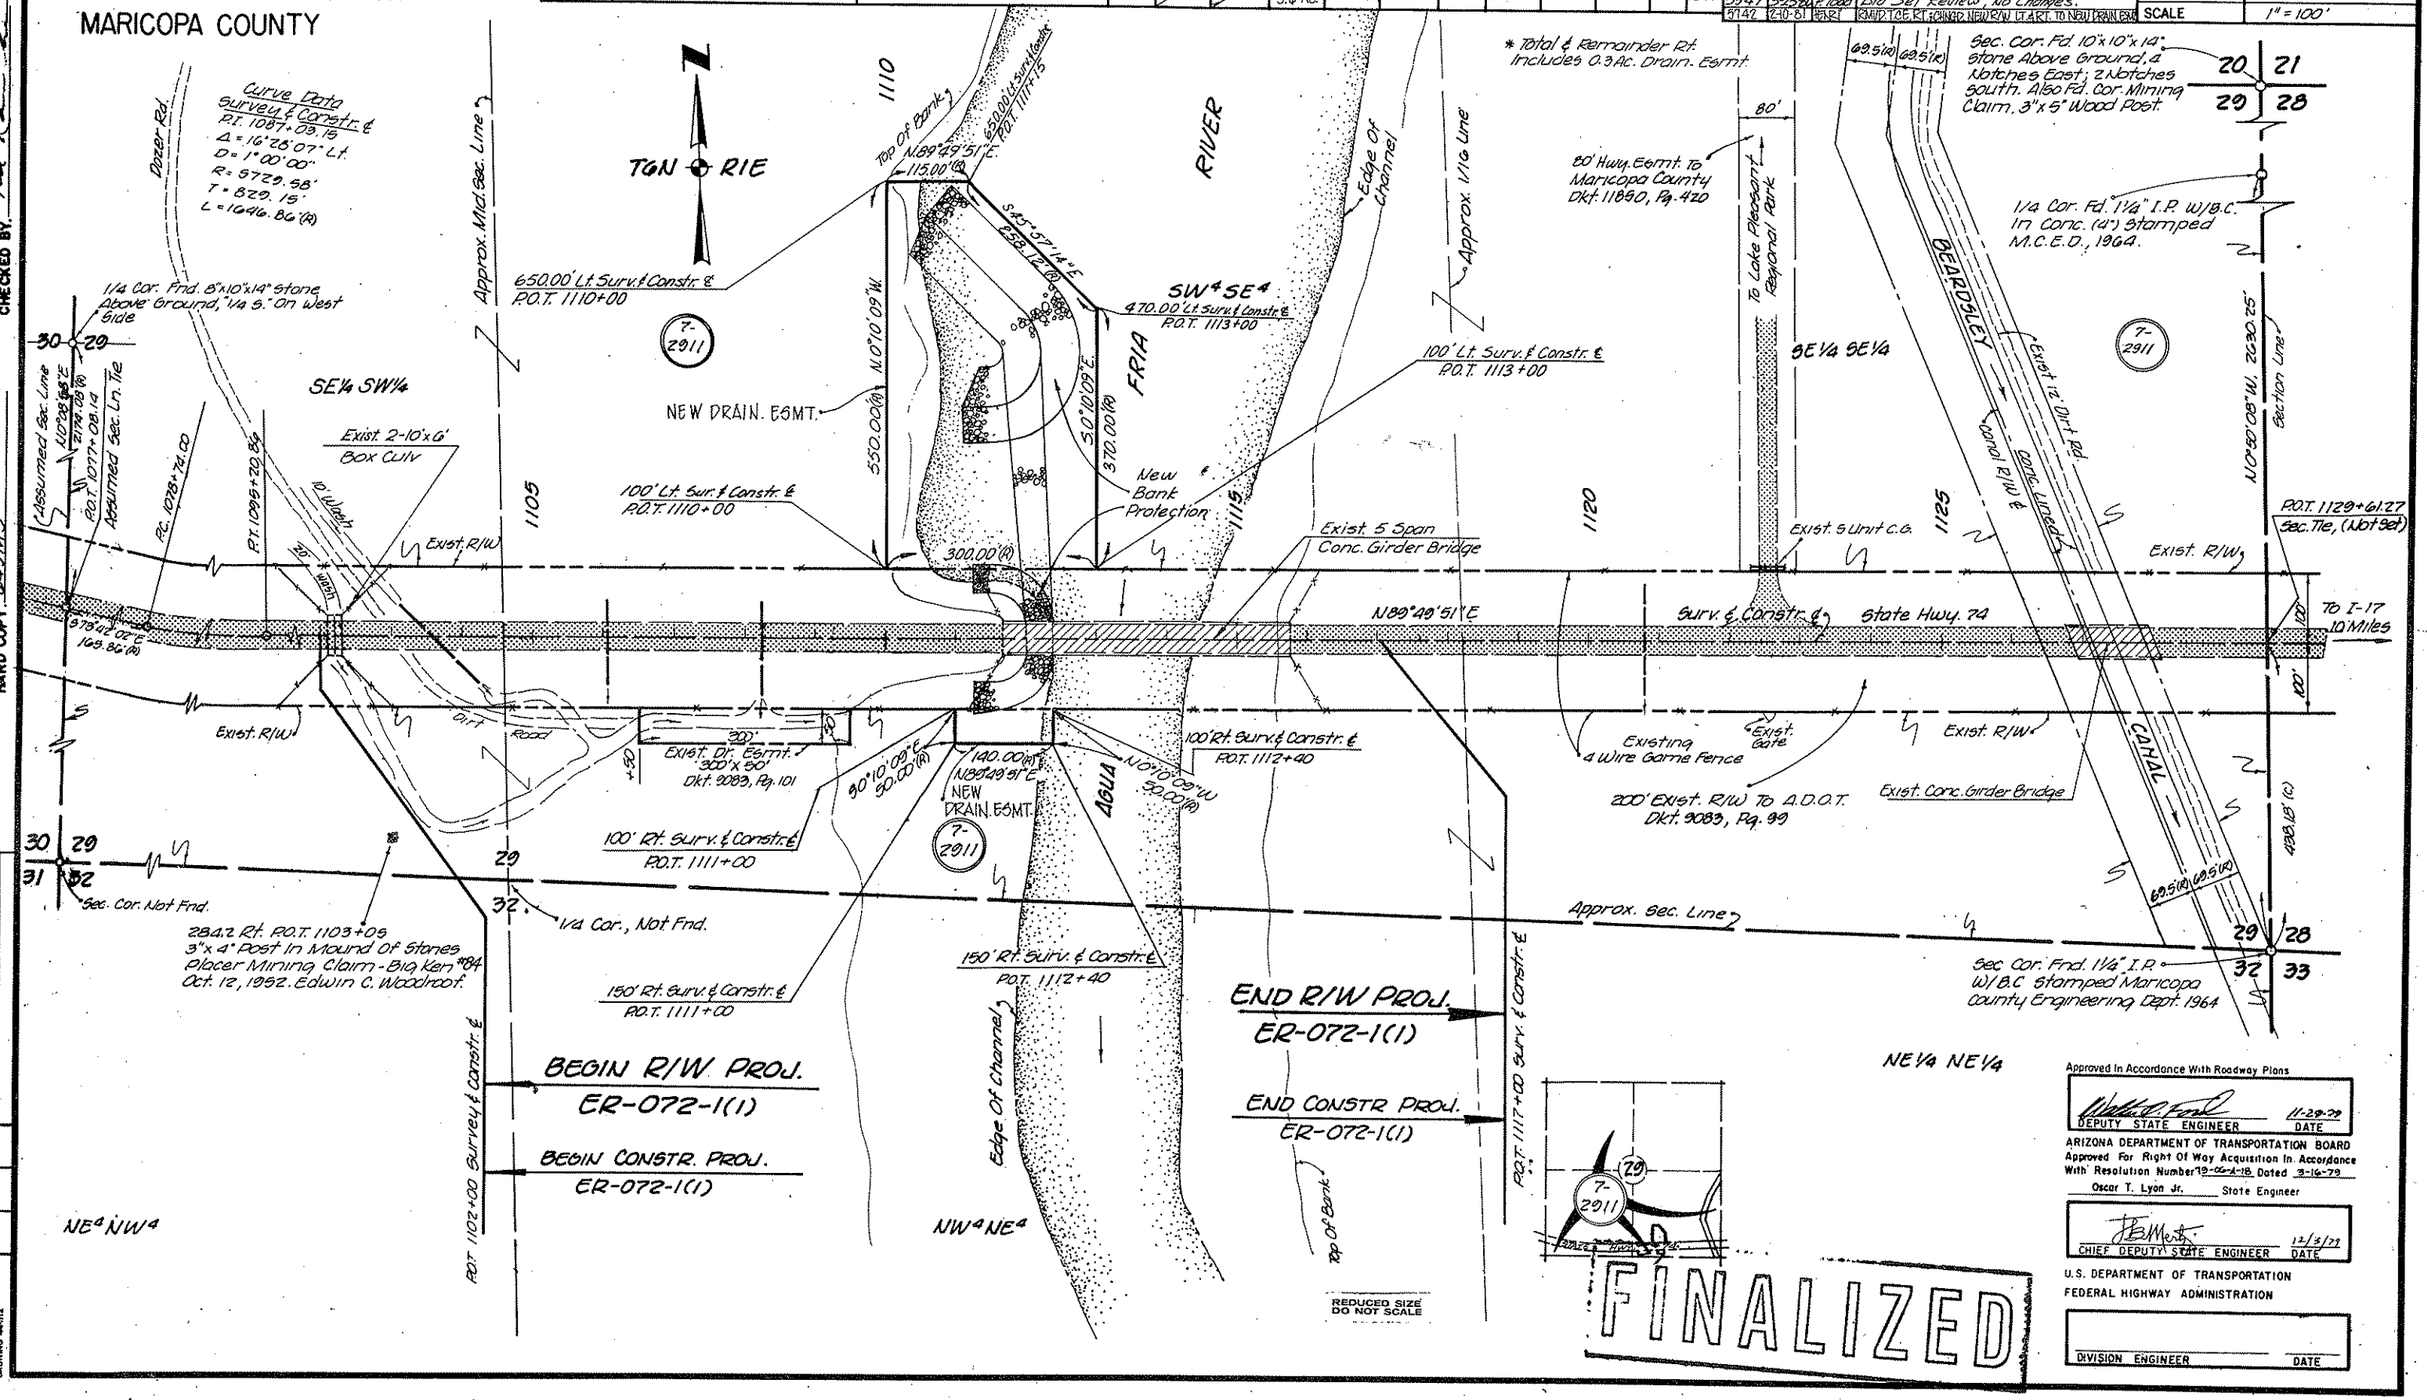

Approved In Accordance With Roadway Plans
DEPUTY STATE ENGINEER — DATE 11-29-79

ARIZONA DEPARTMENT OF TRANSPORTATION BOARD
Approved For Right Of Way Acquisition In Accordance With Resolution Number 79-06-A-18 Dated 3-16-79
Oscar T. Lyon Jr. State Engineer

CHIEF DEPUTY STATE ENGINEER — DATE 12/3/79

U.S. DEPARTMENT OF TRANSPORTATION
FEDERAL HIGHWAY ADMINISTRATION

DIVISION ENGINEER — DATE

CHECKED BY

HARD COPY Proofread R/W Proj. 5-894-105 Ed 9 M.L.S.

3/84	2-10-81	R/W	Finalized

BRUNING 44-512

Click here for SR 74 Index