OWNERSHIP RECORD / ACQUISITION RECORD

PARCEL NUMBER	OWNER	DESCRIPTION	TOTAL AREA	AREA REQUIRED: GROSS INCLUDING EXISTING R/W	AREA REQUIRED: NET EXCLUDING EXISTING R/W	EASEMENT AREA	REMAINDER: LEFT	REMAINDER: RIGHT	SHEET NO.	CHIEF R/W AGENT APPROVAL	INSTRUMENT: TYPE	INSTRUMENT: DATE	RECORDED: DATE	RECORDED: DOCUMENT
6-121	ROBERT SHANTZ	Pt. of NE4 SW4, Sec. 17, T.8 S., R. 32 E.				1,342 S.F.± T.C.E.			1					
6-122	NOBLE M. BRADFORD	Pt. of NE4 SW4, Sec. 17, T.8 S., R. 32 E.				1,658 S.F.± T.C.E.			1					

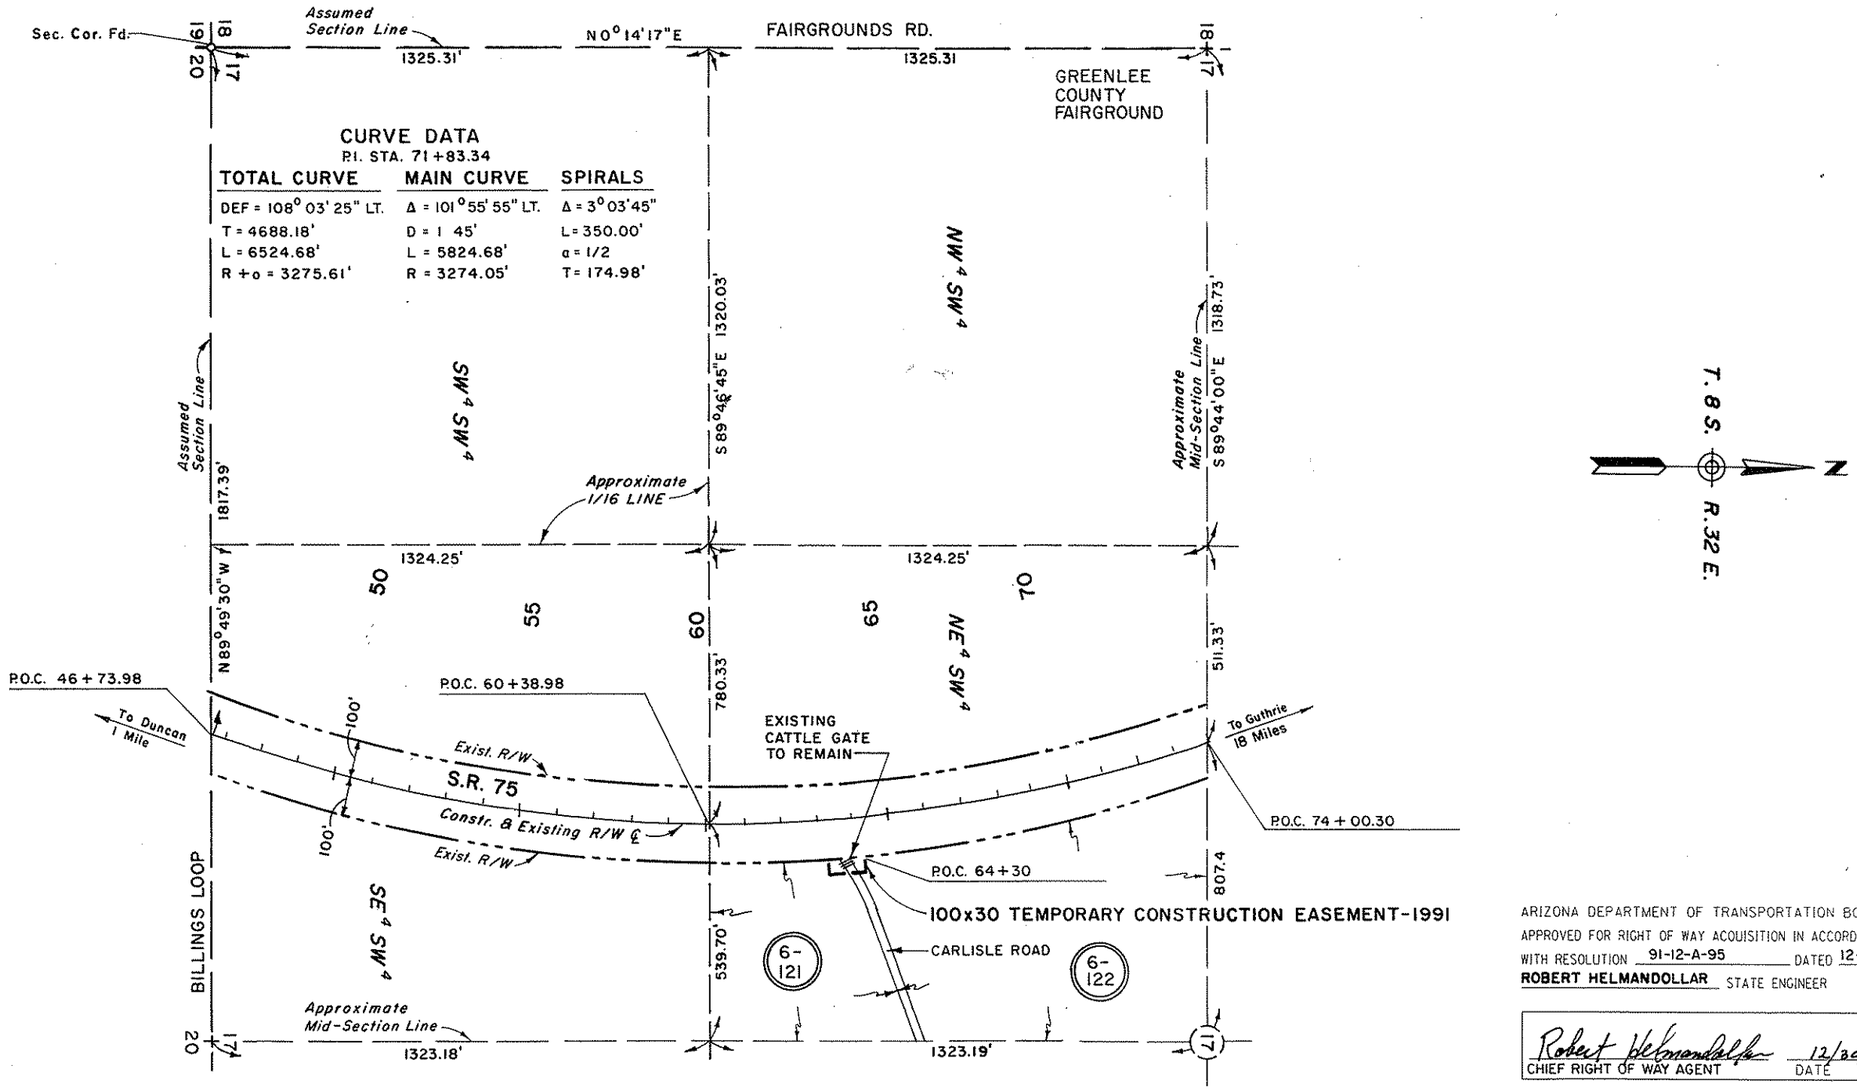

NOTE:
THIS DRAWING IS BASED ON INFORMATION AS SHOWN ON A.D.O.T. RIGHT OF WAY STRIP MAP NO. C-6T-101.

ARIZONA DEPARTMENT OF TRANSPORTATION BOARD APPROVED FOR RIGHT OF WAY ACQUISITION IN ACCORDANCE WITH RESOLUTION 91-12-A-95 DATED 12-20-91
ROBERT HELMANDOLLAR STATE ENGINEER

Robert Helmandollar 12/30/91
CHIEF RIGHT OF WAY AGENT DATE

DETAIL SHEET

PUBLIC HEARING REQUIREMENTS CERTIFIED	11/18/91
ENVIRONMENTAL CLEARANCE	5/28/91
C & S REVIEW	
BID SET REVIEW	

Click here for SR 75 Index

REVISIONS			
C.O. NO.	DATE	BY	DESCRIPTION

DRAWING NO.	D-6-T-129
HARD COPY	
COUNTY	GREENLEE
DRAWN	MAH
CHECKED	NRG
SCALE	1" = 200'
ROUTE	S.R. 75
LOCATION	DUNCAN - SAND WASH

ARIZONA DEPARTMENT OF TRANSPORTATION
HIGHWAYS DIVISION
RIGHT OF WAY PLANS SERVICES
HIGHWAY: DUNCAN-GUTHRIE HWY
PROJECT NO. F-079-1-301
SHEET 1 OF 1

ZF1:(045004)66RW058.DST;5 VIEW NAME:
18-NOV-1991 12:18

TRACS NO. 075 GE 378 H2689 01D