DUNCAN - GUTHRIE HIGHWAY
S.R. 75 at M.P. 384.60 & M.P. 385.73
GREENLEE COUNTY

REVISIONS			
C.O. No.	DATE	BY	DESCRIPTION
7385	10/23/85	WRL	Changed owner par. 6-114

PROJECT NO.	F-079-1-701
DRAWING NO.	D-6-T-125
SHEET NO.	1 OF 1
DRAWN BY	PROJECT ENGINEERING
DATE COMP.	3-28-86
SCALE	1" = 500'

OWNERSHIP RECORD									ACQUISITION RECORD				
PARCEL NUMBER	OWNER	DESCRIPTION	TOTAL AREA	AREA REQUIRED GROSS INCLUDING EXISTING R/W	AREA REQUIRED NET EXCLUDING EXISTING R/W	EASEMENT AREA	REMAINDER LEFT	REMAINDER RIGHT	BOARD APPROVAL	TYPE & DATE OF INSTRUMENT	RECORDED DATE	RECORDED BOOK	RECORDED PAGE
6-113	ROBERT R. STARKWEATHER, ET UX	PART OF LOT 1 SEC. 3 T.8 S. R.31E.	134.41 Ac.			D.E. 0.23 Ac.	131.41 Ac.	2.77 Ac.					
6-114	*Amelia Cervantes*	PART OF LOT 1 SEC. 3 T.8 S. R.31 E.	20.24 Ac.			D.E. 0.67 Ac.		19.57 Ac.					
6-115	RAYMOND D. PRICE	PART OF LOT 1 SEC. 34 T.7S. R.31E.	22.76 Ac.			D.E. 0.67 Ac.	22.09 Ac.						

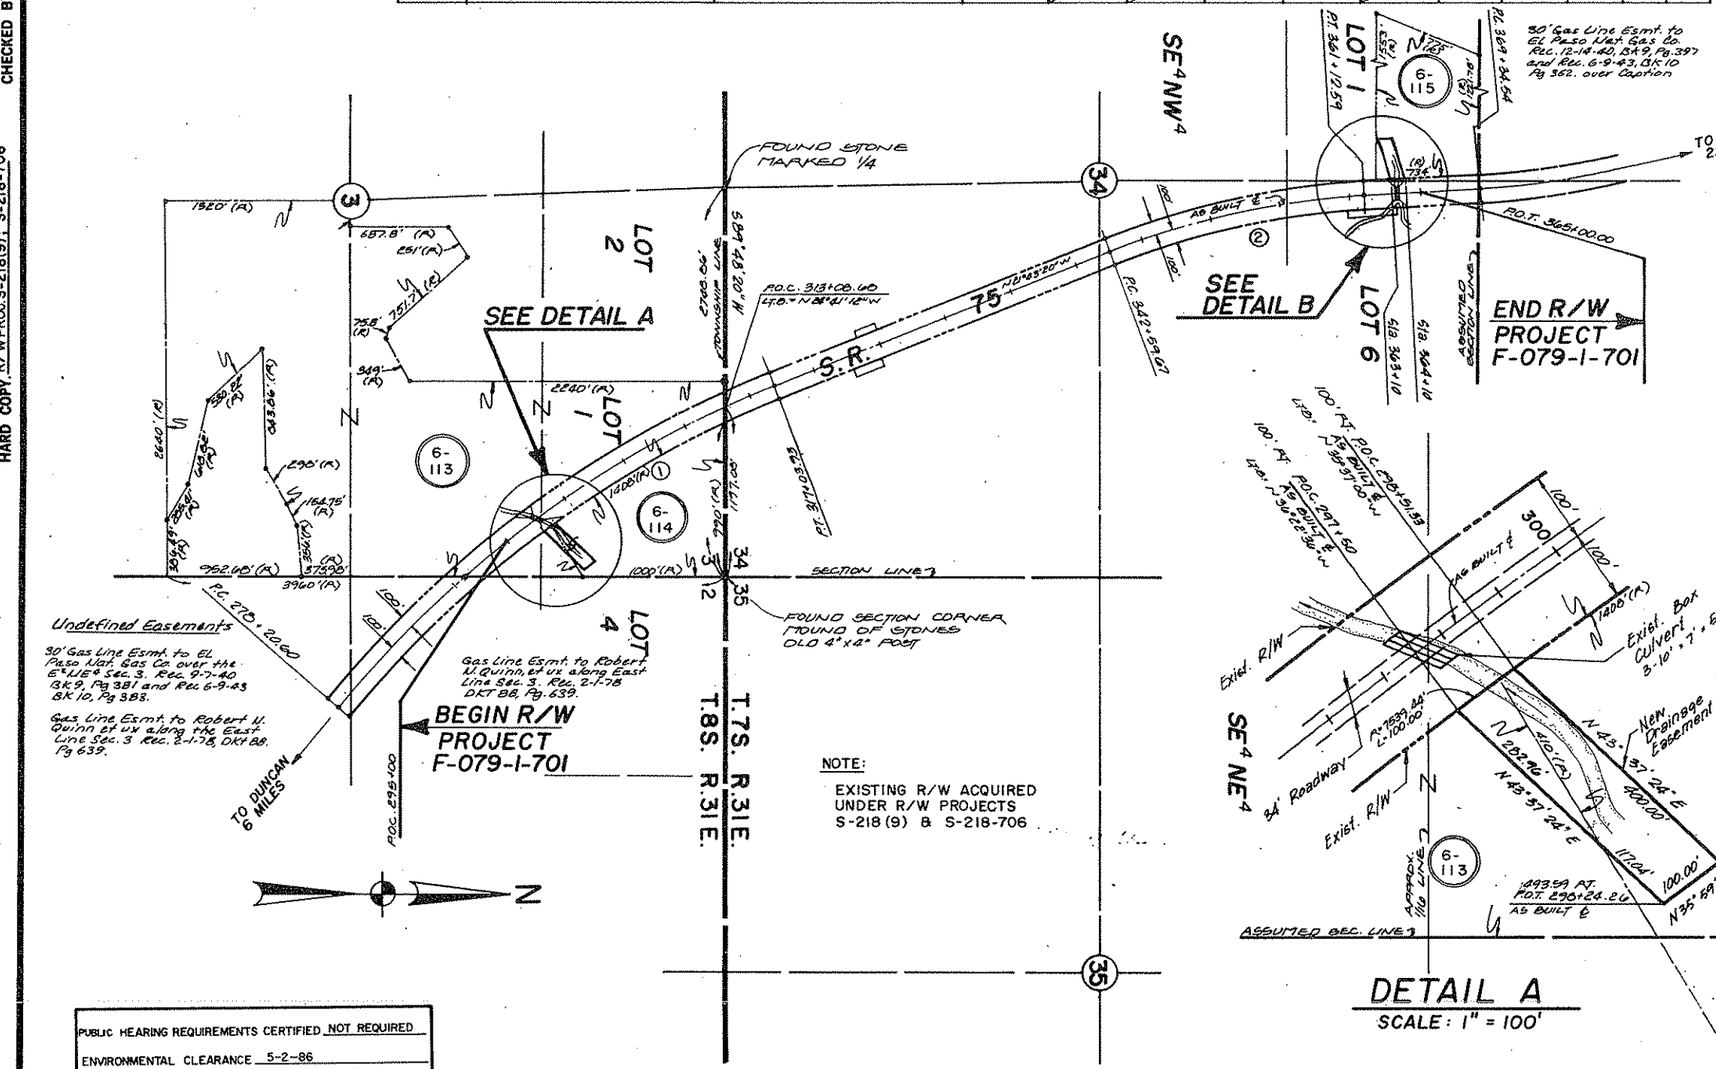

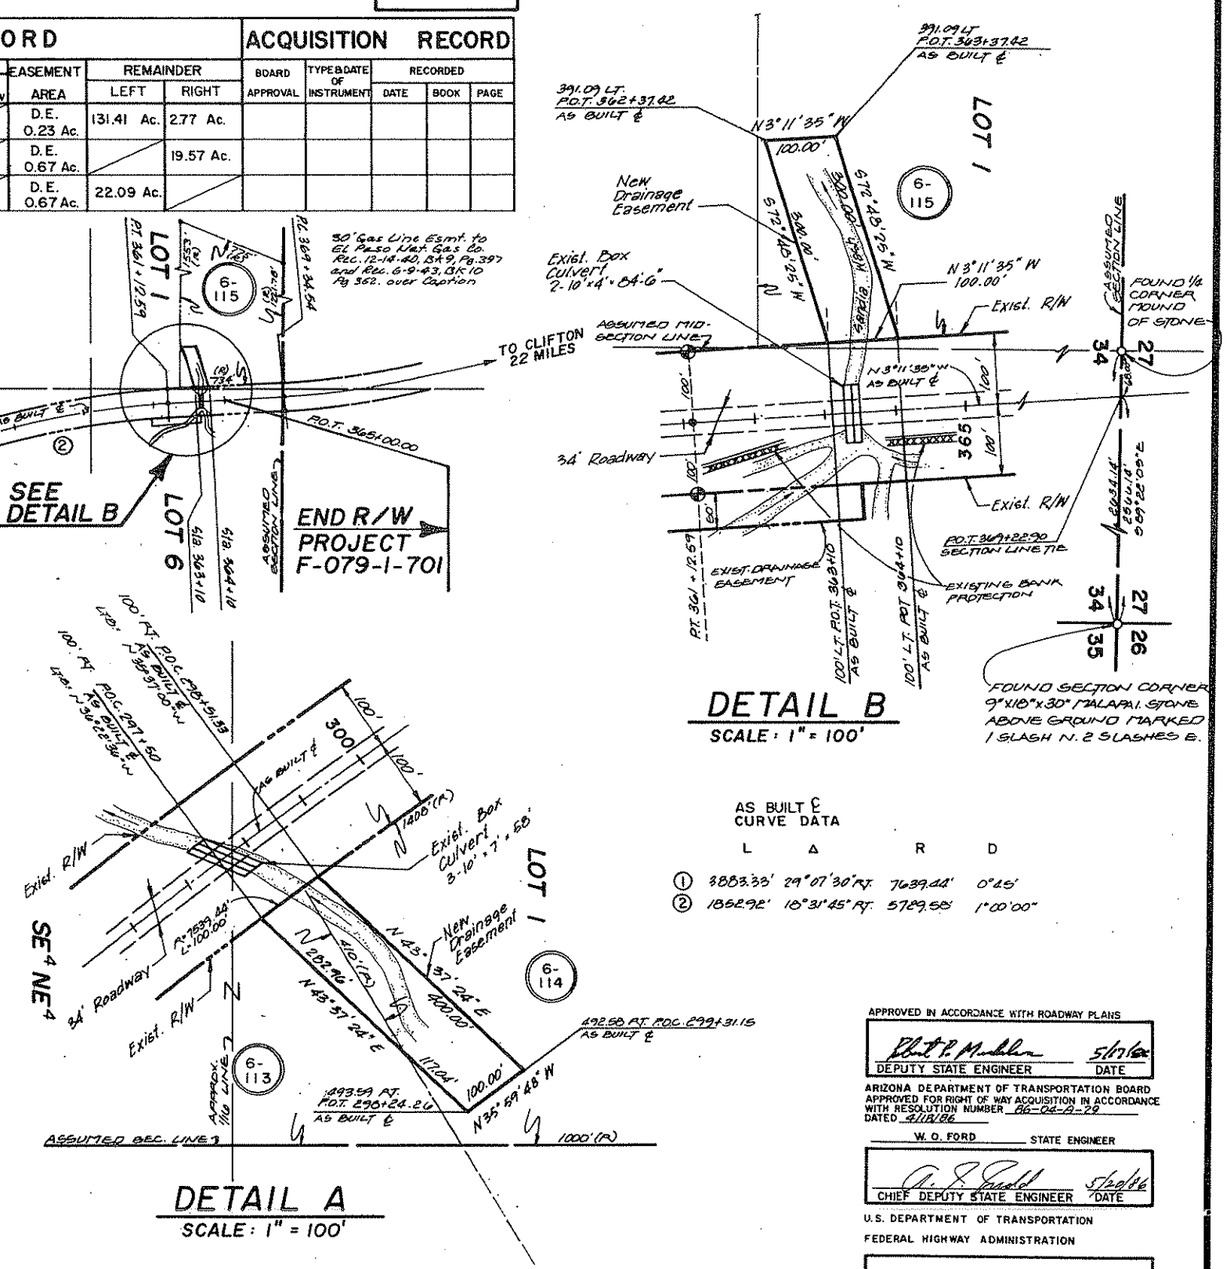

PUBLIC HEARING REQUIREMENTS CERTIFIED NOT REQUIRED

ENVIRONMENTAL CLEARANCE 5-2-86

APPROVED IN ACCORDANCE WITH ROADWAY PLANS

DEPUTY STATE ENGINEER — DATE 5/17/86

ARIZONA DEPARTMENT OF TRANSPORTATION BOARD APPROVED FOR RIGHT OF WAY ACQUISITION IN ACCORDANCE WITH RESOLUTION NUMBER BG-06-A-29 DATED 4/18/86

W. O. FORD — STATE ENGINEER

CHIEF DEPUTY STATE ENGINEER — DATE 5/20/86

U.S. DEPARTMENT OF TRANSPORTATION
FEDERAL HIGHWAY ADMINISTRATION

DIVISION ADMINISTRATOR — DATE

R/W STRIP MAP C-6-T-101
HARD COPY R/W PROJ. S-218(9); S-218-706
CHECKED BY

Click here for SR 75 Index