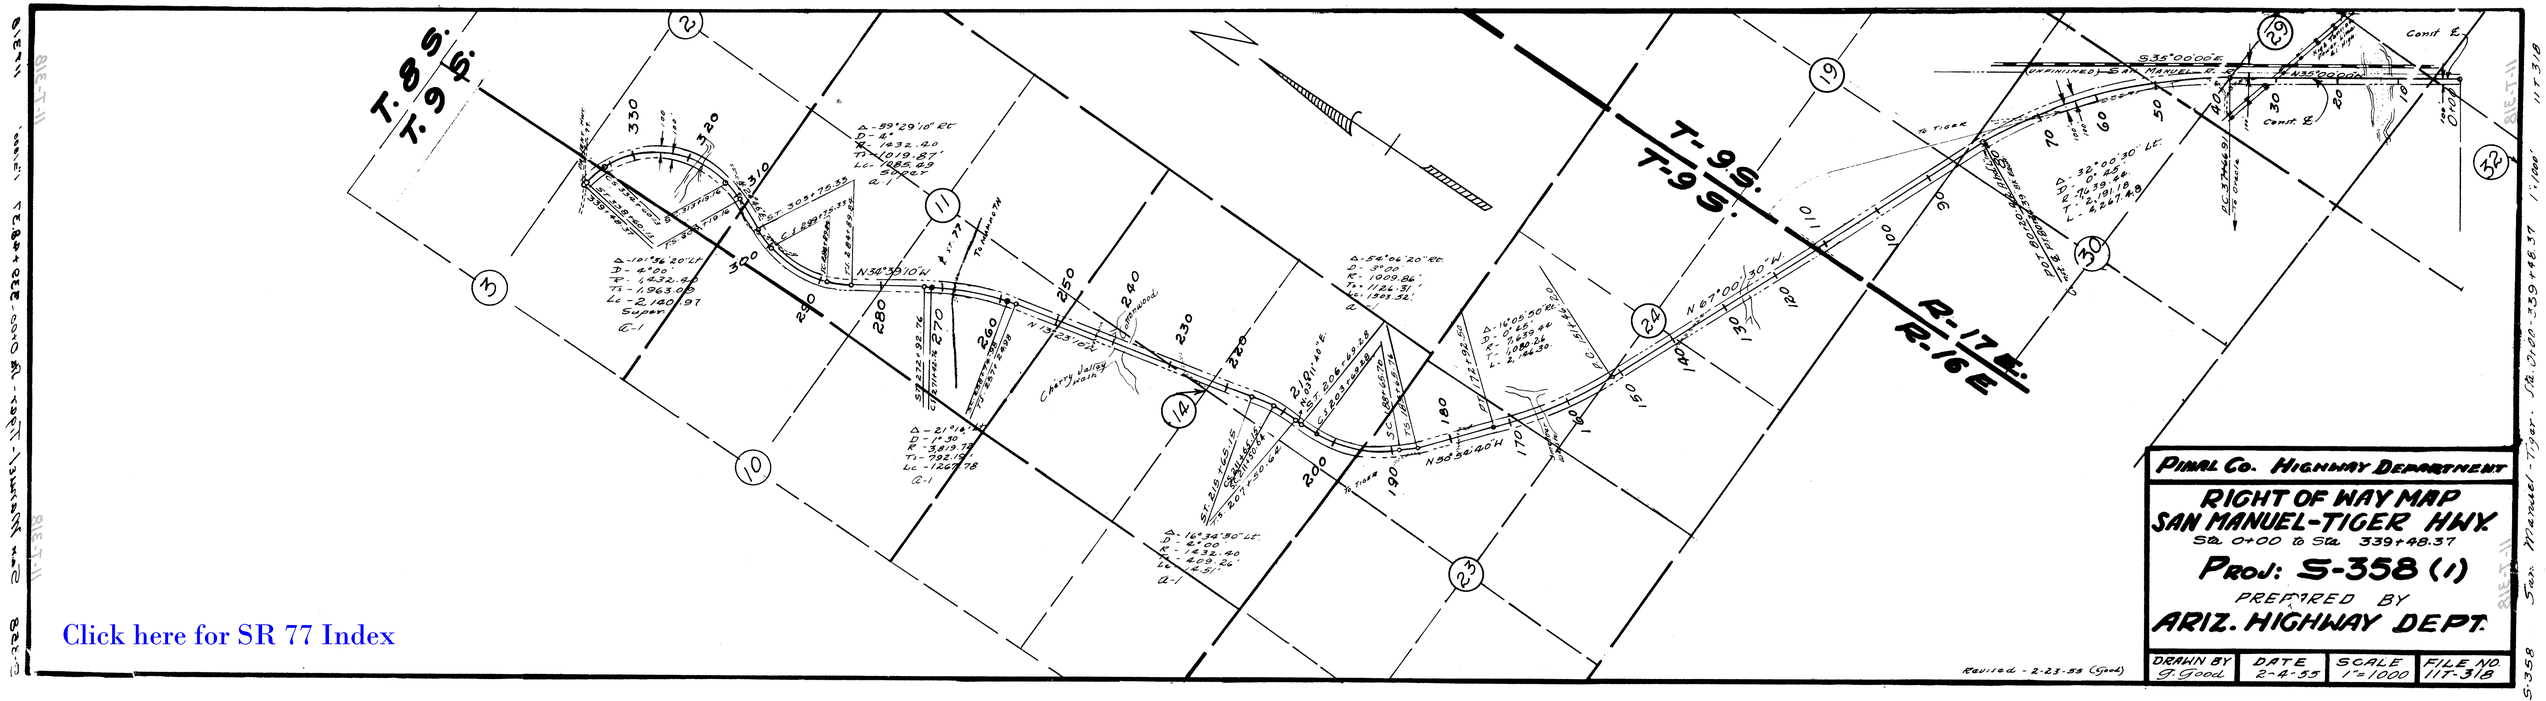

PIMAL CO. HIGHWAY DEPARTMENT

RIGHT OF WAY MAP
SAN MANUEL-TIGER HWY.
Sta. 0+00 to Sta. 339+48.37

PROJ: S-358 (1)

PREPARED BY
ARIZ. HIGHWAY DEPT.

DRAWN BY	DATE	SCALE	FILE NO.
J. Good	2-4-55	1" = 1000'	117-318

Click here for SR 77 Index