Click here for SR 77 Index

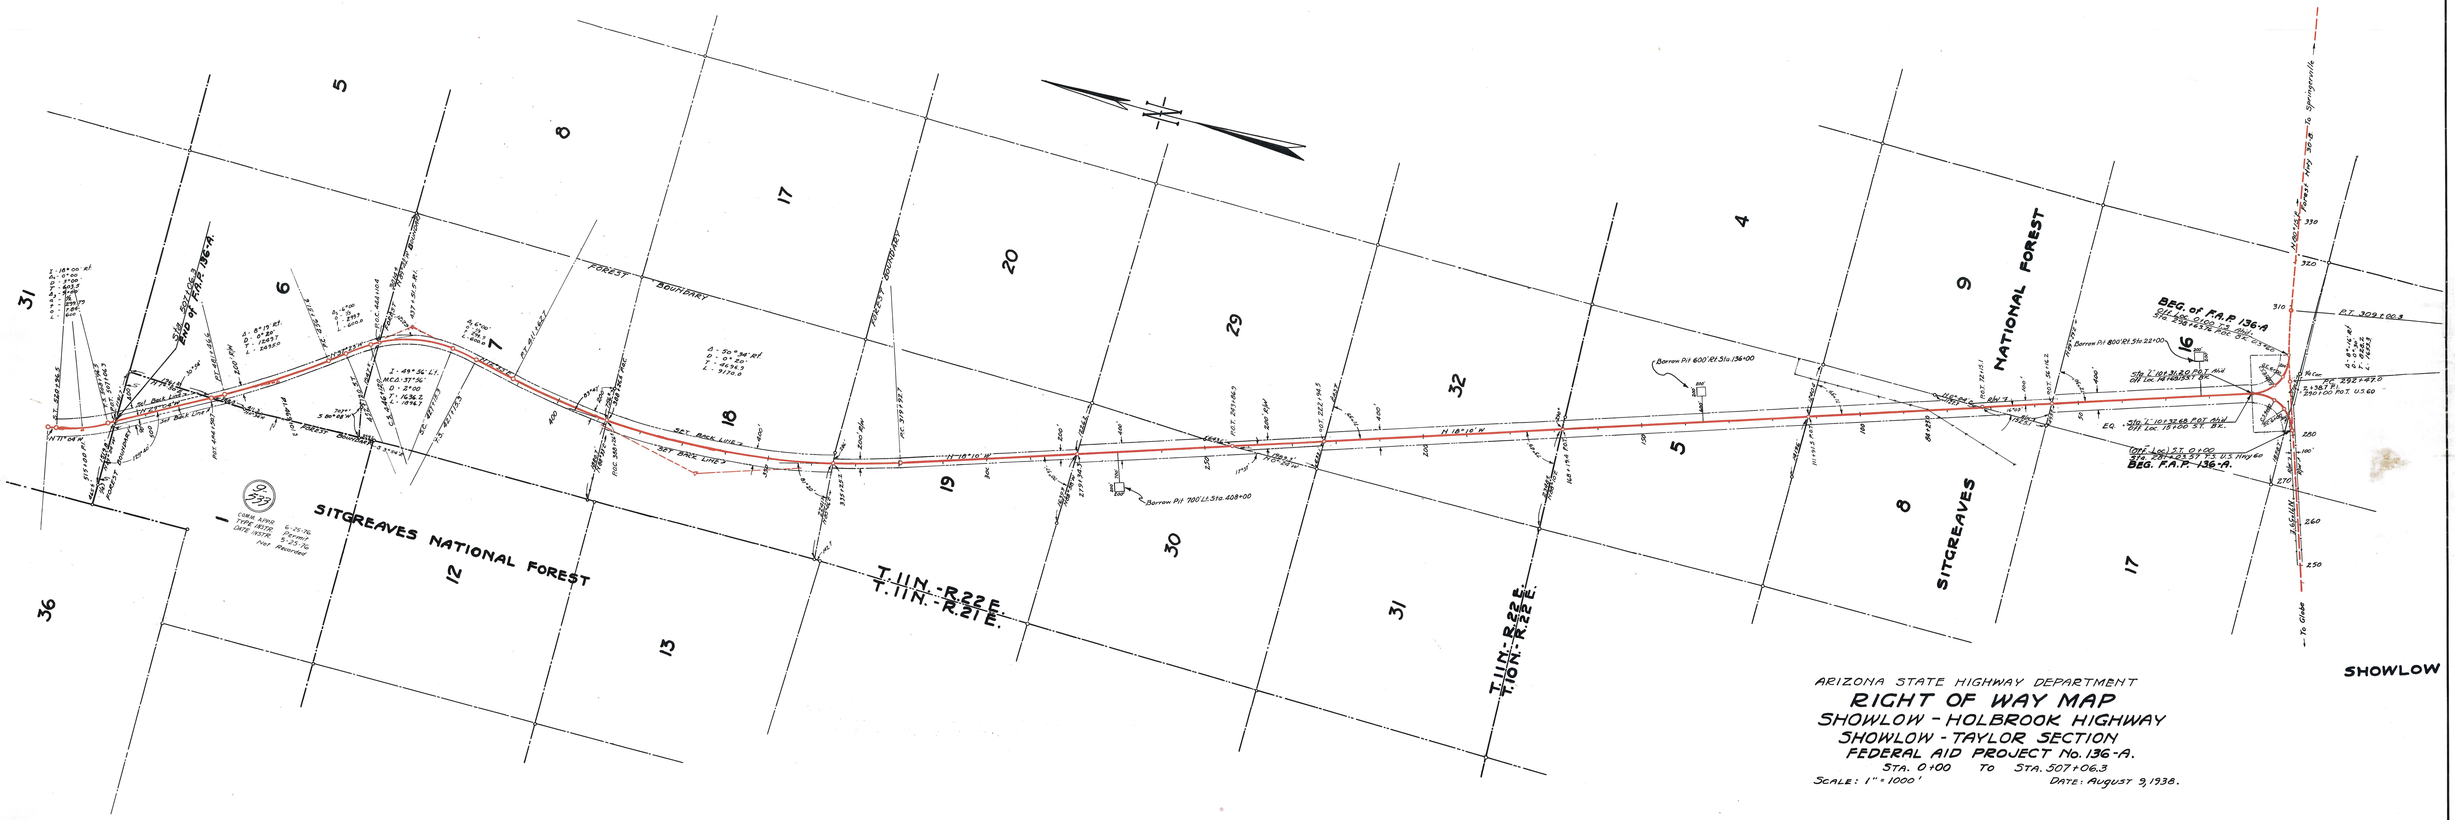

ARIZONA STATE HIGHWAY DEPARTMENT

RIGHT OF WAY MAP

SHOWLOW - HOLBROOK HIGHWAY

SHOWLOW - TAYLOR SECTION

FEDERAL AID PROJECT No. 136-A.

STA. 0+00 TO STA. 507+06.3

SCALE: 1" = 1000' DATE: AUGUST 9, 1938.