## OWNERSHIP RECORD

| PARCEL NUMBER | OWNER | DESCRIPTION | TOTAL AREA | AREA REQUIRED: GROSS INCLUDING EXISTING R/W | AREA REQUIRED: NET EXCLUDING EXISTING R/W | EASEMENT AREA | REMAINDER: LEFT | REMAINDER: RIGHT | SHEET NO. |
|---|---|---|---|---|---|---|---|---|---|
| 11-557 | MAGMA COPPER COMPANY | Pt. NE4, NW4, SEC. 18, T. 8 S., R. 17 E. | | | | 0.8 Ac. | | | 1 |
| | | | | | | | | | |

## ACQUISITION RECORD

| CHIEF R/W AGENT APPROVAL | INSTRUMENT: TYPE | INSTRUMENT: DATE | RECORDED: DATE | RECORDED: DOCUMENT |
|---|---|---|---|---|
| | | | | |

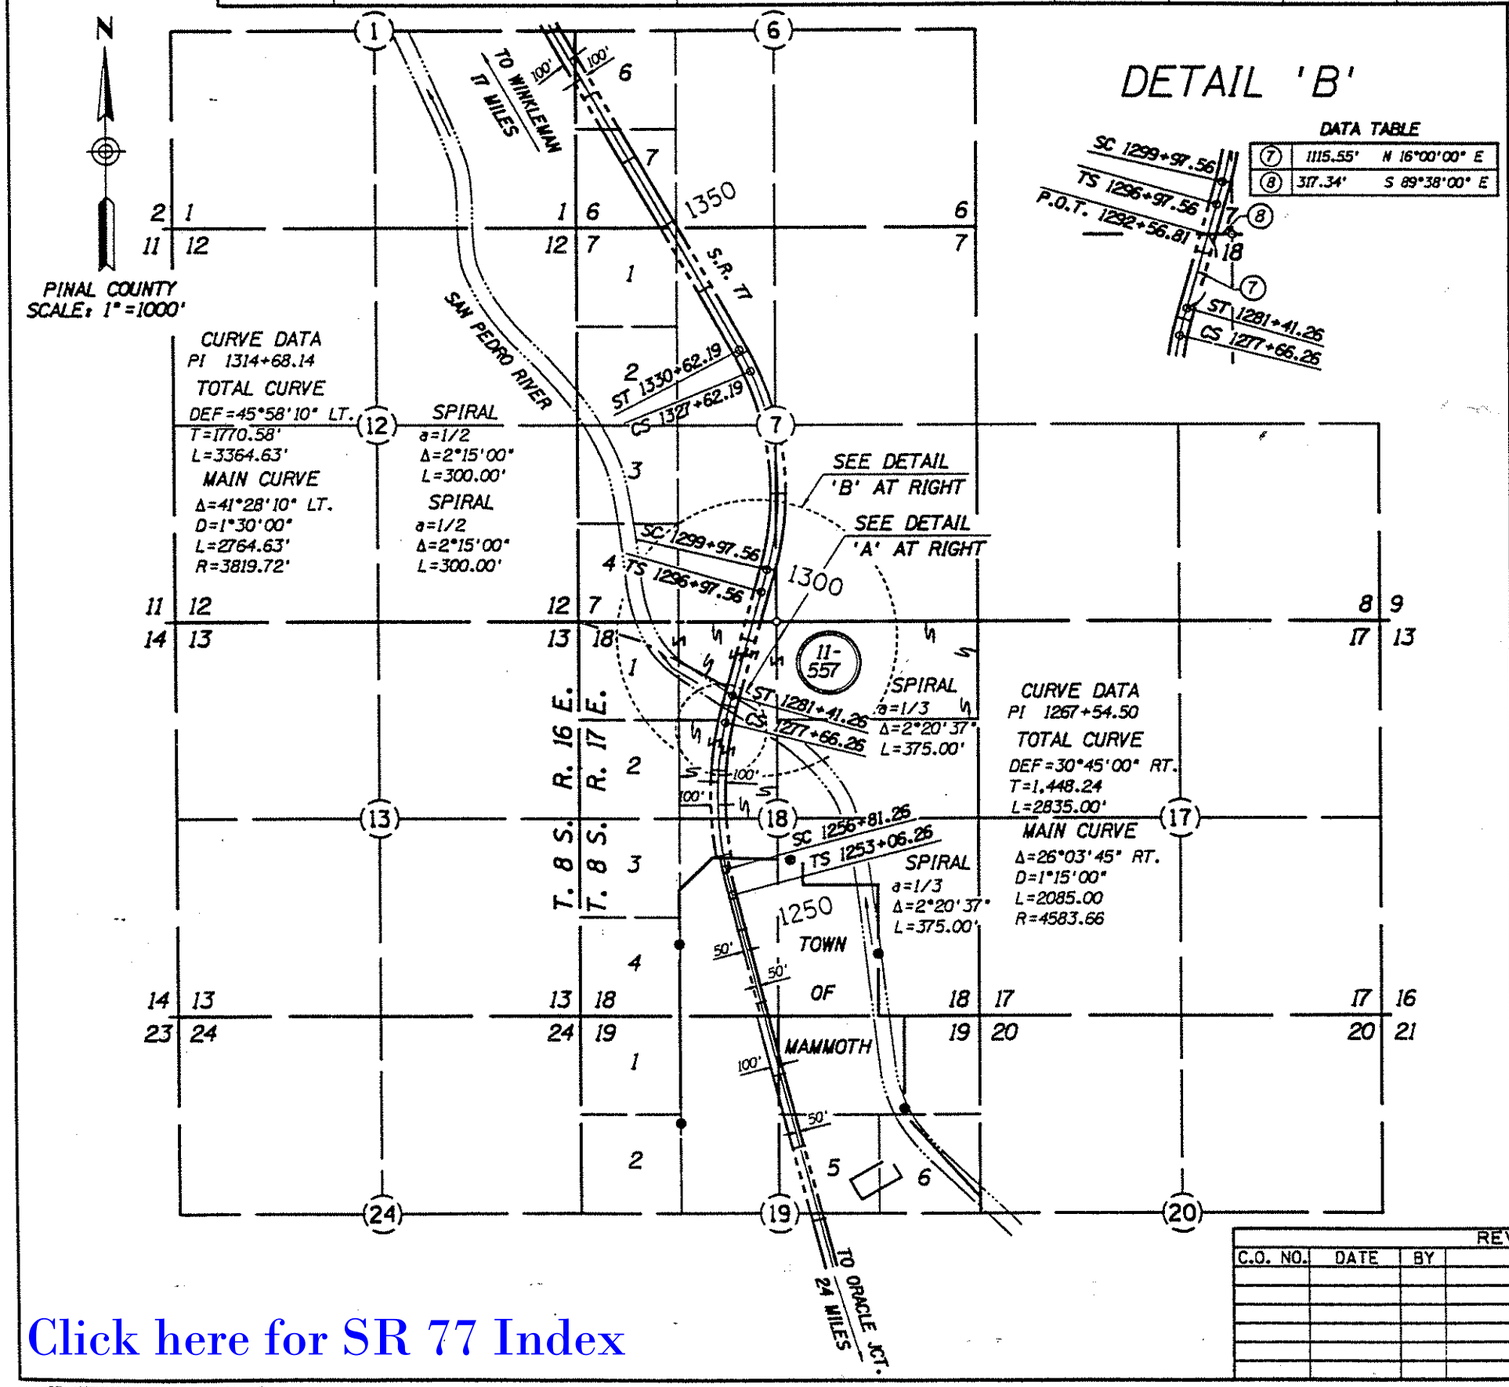


## INDEX TO EXISTING R/W

| IND. | SUBDIVISION | SEC. | TWP. | R. | ACQ. FROM | TYPE | BK./DKT. | PAGE | WIDTH | YEAR | PARCEL NO. |
|---|---|---|---|---|---|---|---|---|---|---|---|
| 1456 | E 1/2, NW 1/4 | 18 | 8S | 17E | SAN MANUEL COPPER CO. | ESMT | 139 | 463 | 200' | 1955 | N/A |

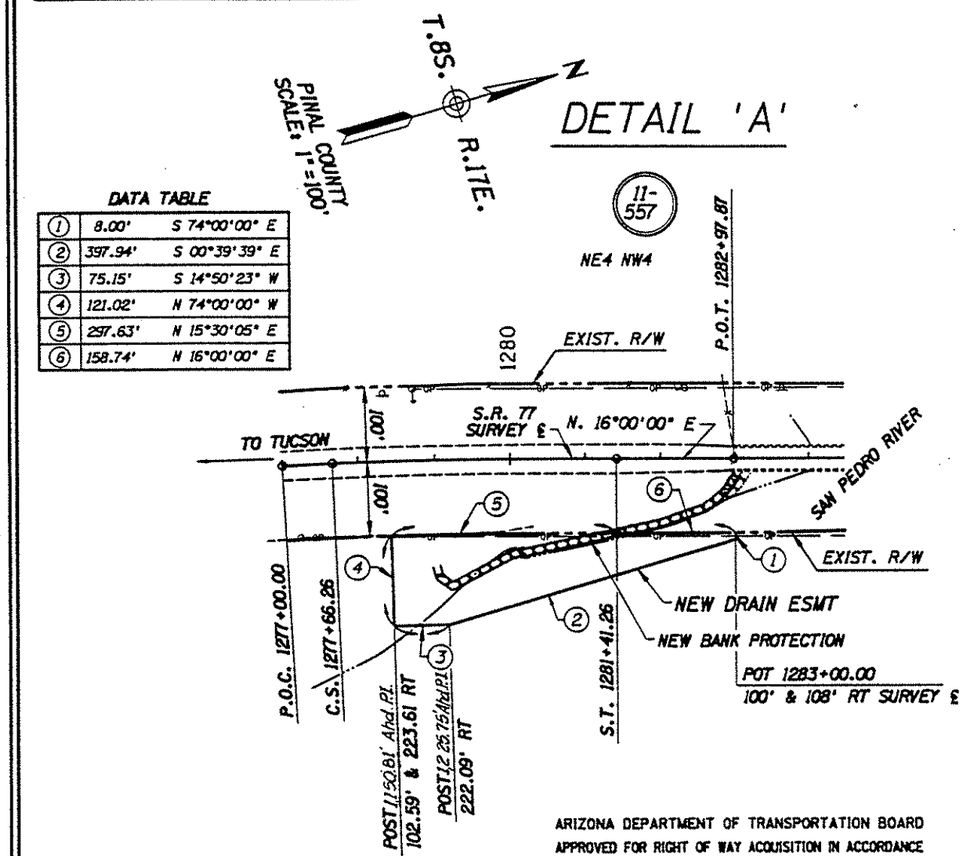


NOTE: NEW DRAINAGE EASEMENTS FOR CONSTRUCTION PROJECT 77 PN 115 H3378 01C (ER-031-1(42))

ARIZONA DEPARTMENT OF TRANSPORTATION BOARD APPROVED FOR RIGHT OF WAY ACQUISITION IN ACCORDANCE WITH RESOLUTION 94-09-A-48 DATED 9-16-94

GARY K. ROBINSON STATE ENGINEER

PUBLIC HEARING REQUIREMENTS CERTIFIED _____

ENVIRONMENTAL CLEARANCE _____

C & S REVIEW _____

BID SET REVIEW _____

CHIEF R/W AGENT _____ DATE 3-8-95

# DETAIL SHEET

| REVISIONS | | | |
|---|---|---|---|
| C.O. NO. | DATE | BY | DESCRIPTION |
| | | | |

DRAWING NO. D-11-T-467
HARD COPY 9334-MI
DRAWN/DATE 9-15-93
CHECKED/DATE 9-15-93
BROOKS, HERSEY AND ASSOCIATES, INC. ENGINEERS/SURVEYORS

ARIZONA DEPARTMENT OF TRANSPORTATION
HIGHWAYS DIVISION
RIGHT OF WAY PLANS SERVICES

HIGHWAY: ORACLE JCT - GLOBE
PROJECT NO. ER-031-1(42)

ROUTE: SR 77 LOCATION: SR 77 EMERGENCY FLOOD REPAIR

SHEET 1 OF 1

TRACS NO. 77 PN 115 H3378 02R

Click here for SR 77 Index