OWNERSHIP RECORD / ACQUISITION RECORD

PARCEL NUMBER	OWNER	DESCRIPTION	TOTAL AREA	AREA REQUIRED: GROSS INCLUDING EXISTING R/W	AREA REQUIRED: NET EXCLUDING EXISTING R/W	EASEMENT AREA	REMAINDER: LEFT	REMAINDER: RIGHT	SHEET NO.	CHIEF R/W AGENT APPROVAL	INSTRUMENT: TYPE	INSTRUMENT: DATE	RECORDED: DATE	RECORDED: DOCUMENT
9-1149	SCHOOL DISTRICT NO. 5	PT. E1/2 SEC. 26, T. 13 N., R. 21 E.	19.81 AC.			DE 0.22 AC.	19.59 AC.		1		DE	1-7-98	2-10-98	1998-2299

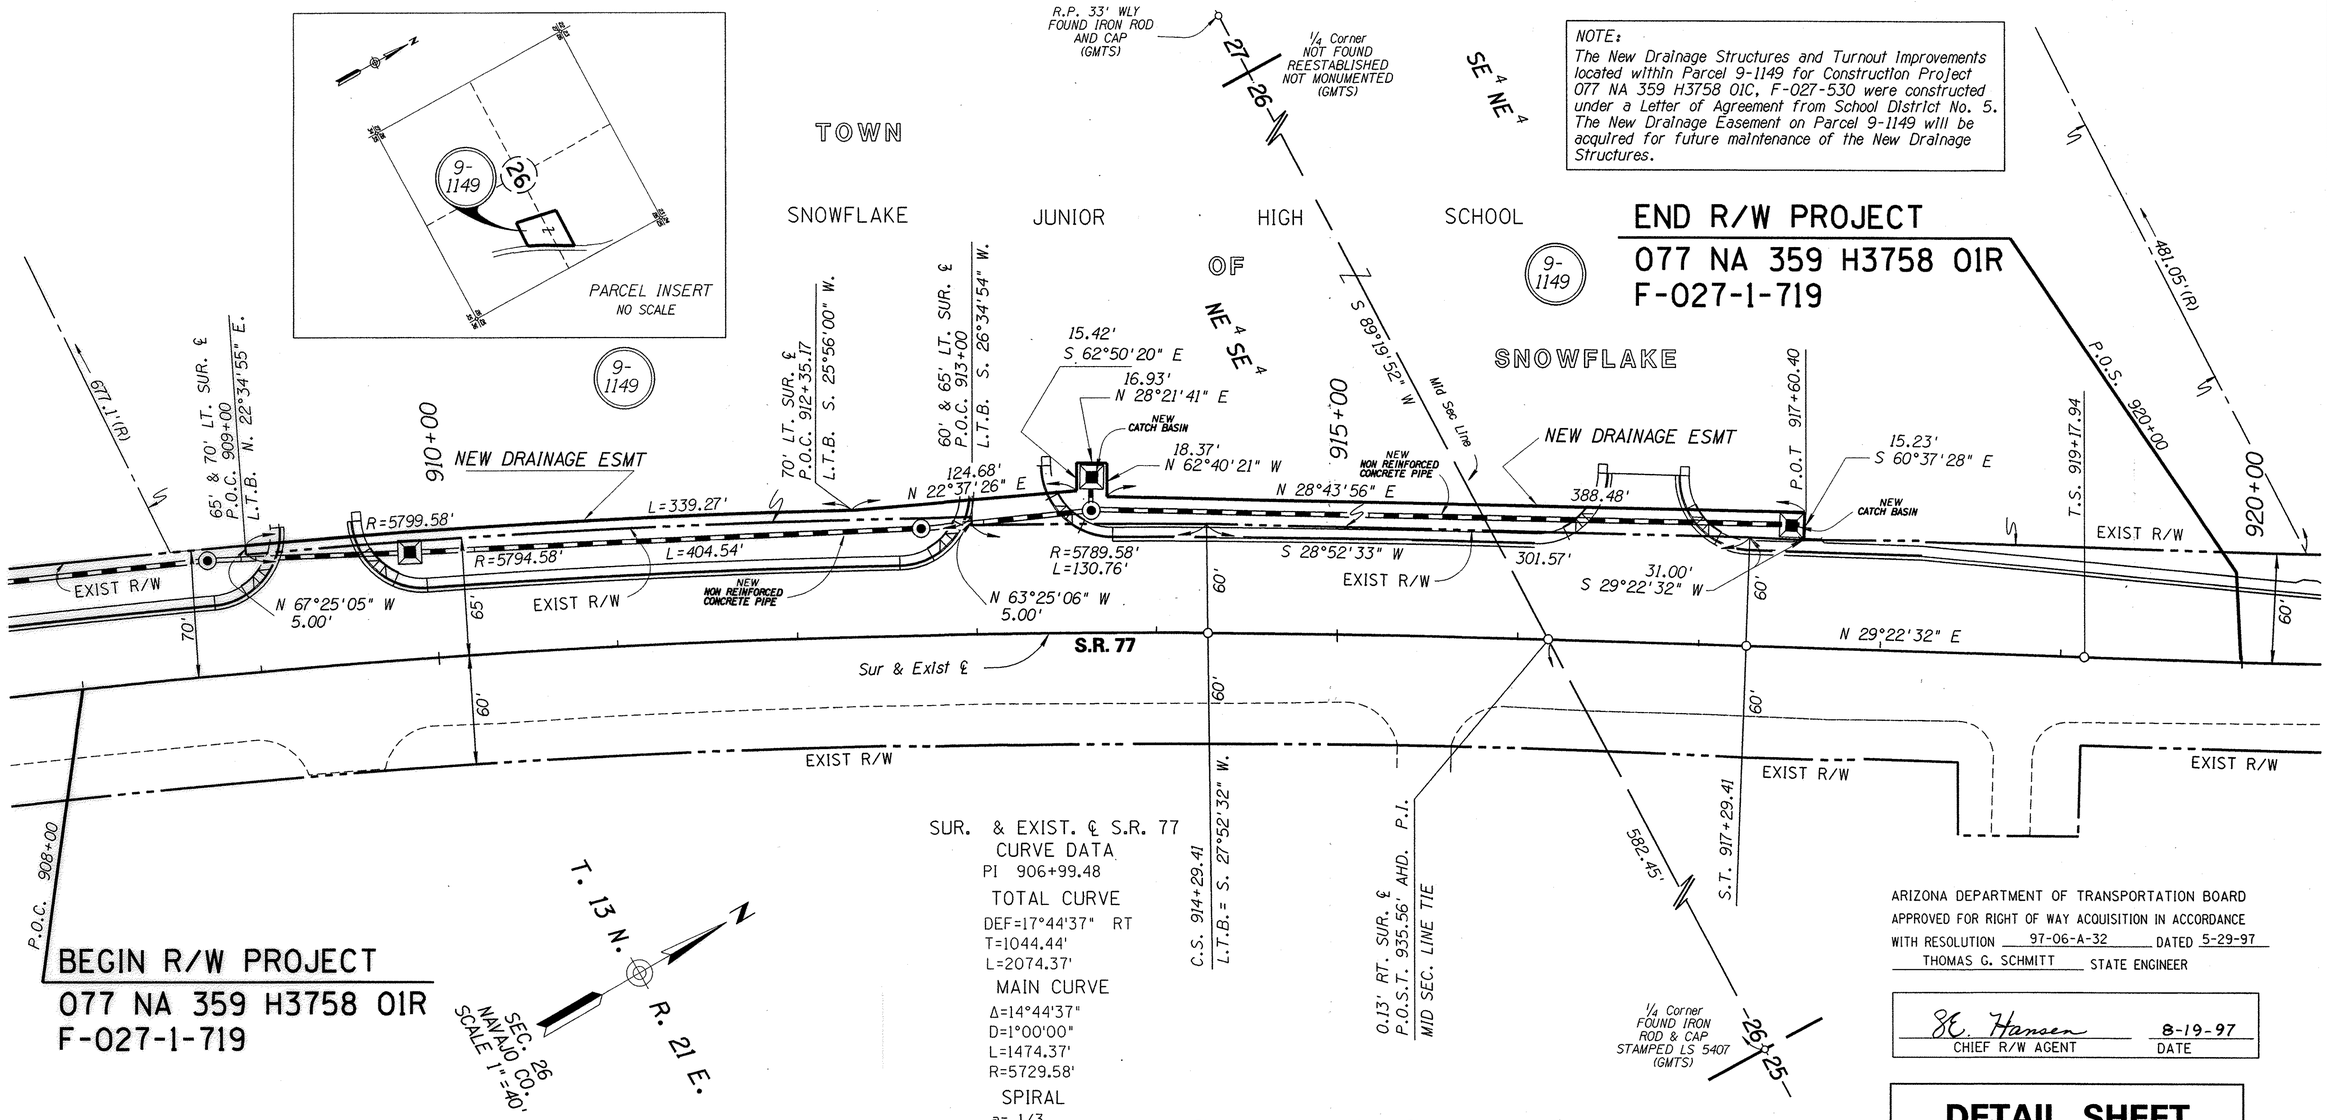

NOTE:
The New Drainage Structures and Turnout Improvements located within Parcel 9-1149 for Construction Project 077 NA 359 H3758 01C, F-027-530 were constructed under a Letter of Agreement from School District No. 5. The New Drainage Easement on Parcel 9-1149 will be acquired for future maintenance of the New Drainage Structures.

ARIZONA DEPARTMENT OF TRANSPORTATION BOARD
APPROVED FOR RIGHT OF WAY ACQUISITION IN ACCORDANCE
WITH RESOLUTION 97-06-A-32 DATED 5-29-97
THOMAS G. SCHMITT STATE ENGINEER

K. Hansen 8-19-97
CHIEF R/W AGENT DATE

DETAIL SHEET

Click here for SR 77 Index

PUBLIC HEARING REQUIREMENTS CERTIFIED	N/A
ENVIRONMENTAL CLEARANCE	10-1-96
C & S REVIEW	
BID SET REVIEW	

NOTE:
Survey & Existing R/W Information was obtained from R/W project F-027-1(11) as depicted in R/W Plans Map No. D-9-T-299

REVISIONS

C.O. NO.	DATE	BY	DESCRIPTION

DRAWING NO.	D-9-T-315
HARD COPY	SEE NOTE
COUNTY	NAVAJO
DRAWN	C.J.K.
CHECKED	H.C.V.
SCALE	1"=40'
ROUTE	S.R. 77
SECTION	SNOWFLAKE

ARIZONA DEPARTMENT OF TRANSPORTATION
INTERMODAL TRANSPORTATION DIVISION
RIGHT OF WAY PLANS SECTION

HIGHWAY: SHOWLOW - HOLBROOK
PROJECT NO.: F-027-719
TRACS NO.: 077 NA 359 H3758 01R

SHEET 1 OF 1

/usr4/rw20/077rw359.s01 VIEW NAME:
23-JUL-1997 13:36