TUCSON-ORACLE JCT.-GLOBE HWY.
ARAVAIPA CREEK BRIDGE
PINAL COUNTY

Click here for SR 77 Index

REVISIONS					
C.O. No.	DATE	BY	DESCRIPTION	PROJECT NO.	F-031-1-711
5894	9-28-81	R.L.R.	Removed & Added Pipes on D.C.L. Chgd.	DRAWING NO.	D-11-T-440
"	"	"	Point on New R/W Lt. 1709+68.65, Constr.	SHEET NO.	1 OF 2
"	"	"	& to 130 Rt. etc. C.&S. 115.	DRAWN BY	LFW.
5905	10-22-81	MRR	Move Guardrail Back To Sta 1715+01.5	DATE COMP.	8-25-81
5928	11-24-81	R.L.R.	No Revisions necessary on R/W Plans (Bid 511)	SCALE	1" = 100'
6002	5-6-82	R.C.O.	Rev. New R/W Rt. 1714+ & P & O on Walnut Tree		

Public Hearing Requirements Satisfied Not Reqd.

Environmental Impact Statement Requirements Satisfied Not Reqd.

OWNERSHIP RECORD										ACQUISITION RECORD				
PARCEL NUMBER	OWNER	DESCRIPTION	TOTAL AREA	AREA REQUIRED: GROSS INCLUDING EXISTING R/W	AREA REQUIRED: NET EXCLUDING EXISTING R/W	EASEMENT AREA	REMAINDER: LEFT	REMAINDER: RIGHT	SHEET NUMBER	BOARD APPROVAL	TYPE & DATE OF INSTRUMENT	RECORDED: DATE	RECORDED: BOOK	RECORDED: PAGE
11-280	Robert E. Willis et ux.	Pt. Lot 1, Sec. 9, T7S, R1GE.	74.7 Ac.		0.4 Ac.			73.8 Ac.	1	6-21-82	W.D. 5-19-82	6-28-82	10930	1
11-281	Estate Of Juan S. Machado et al.	Pt. Lot 1, Sec. 9, T7S, R1GE.	30.3 Ac.		1.5 Ac.			28.8 Ac.	1	4-7-83	W.D. 8-24-81	4-19-83	83	73162
11-282	Artemisa C. Arbizo.	Pt. Lot 8, Sec. 9, T7S, R1GE.	70.6 Ac.	5.7 Ac.	1.0 Ac.		61.5 Ac.	3.4 Ac.	1	2-25-82	W.D. 11-24-81	3-9-82	1106	438-40

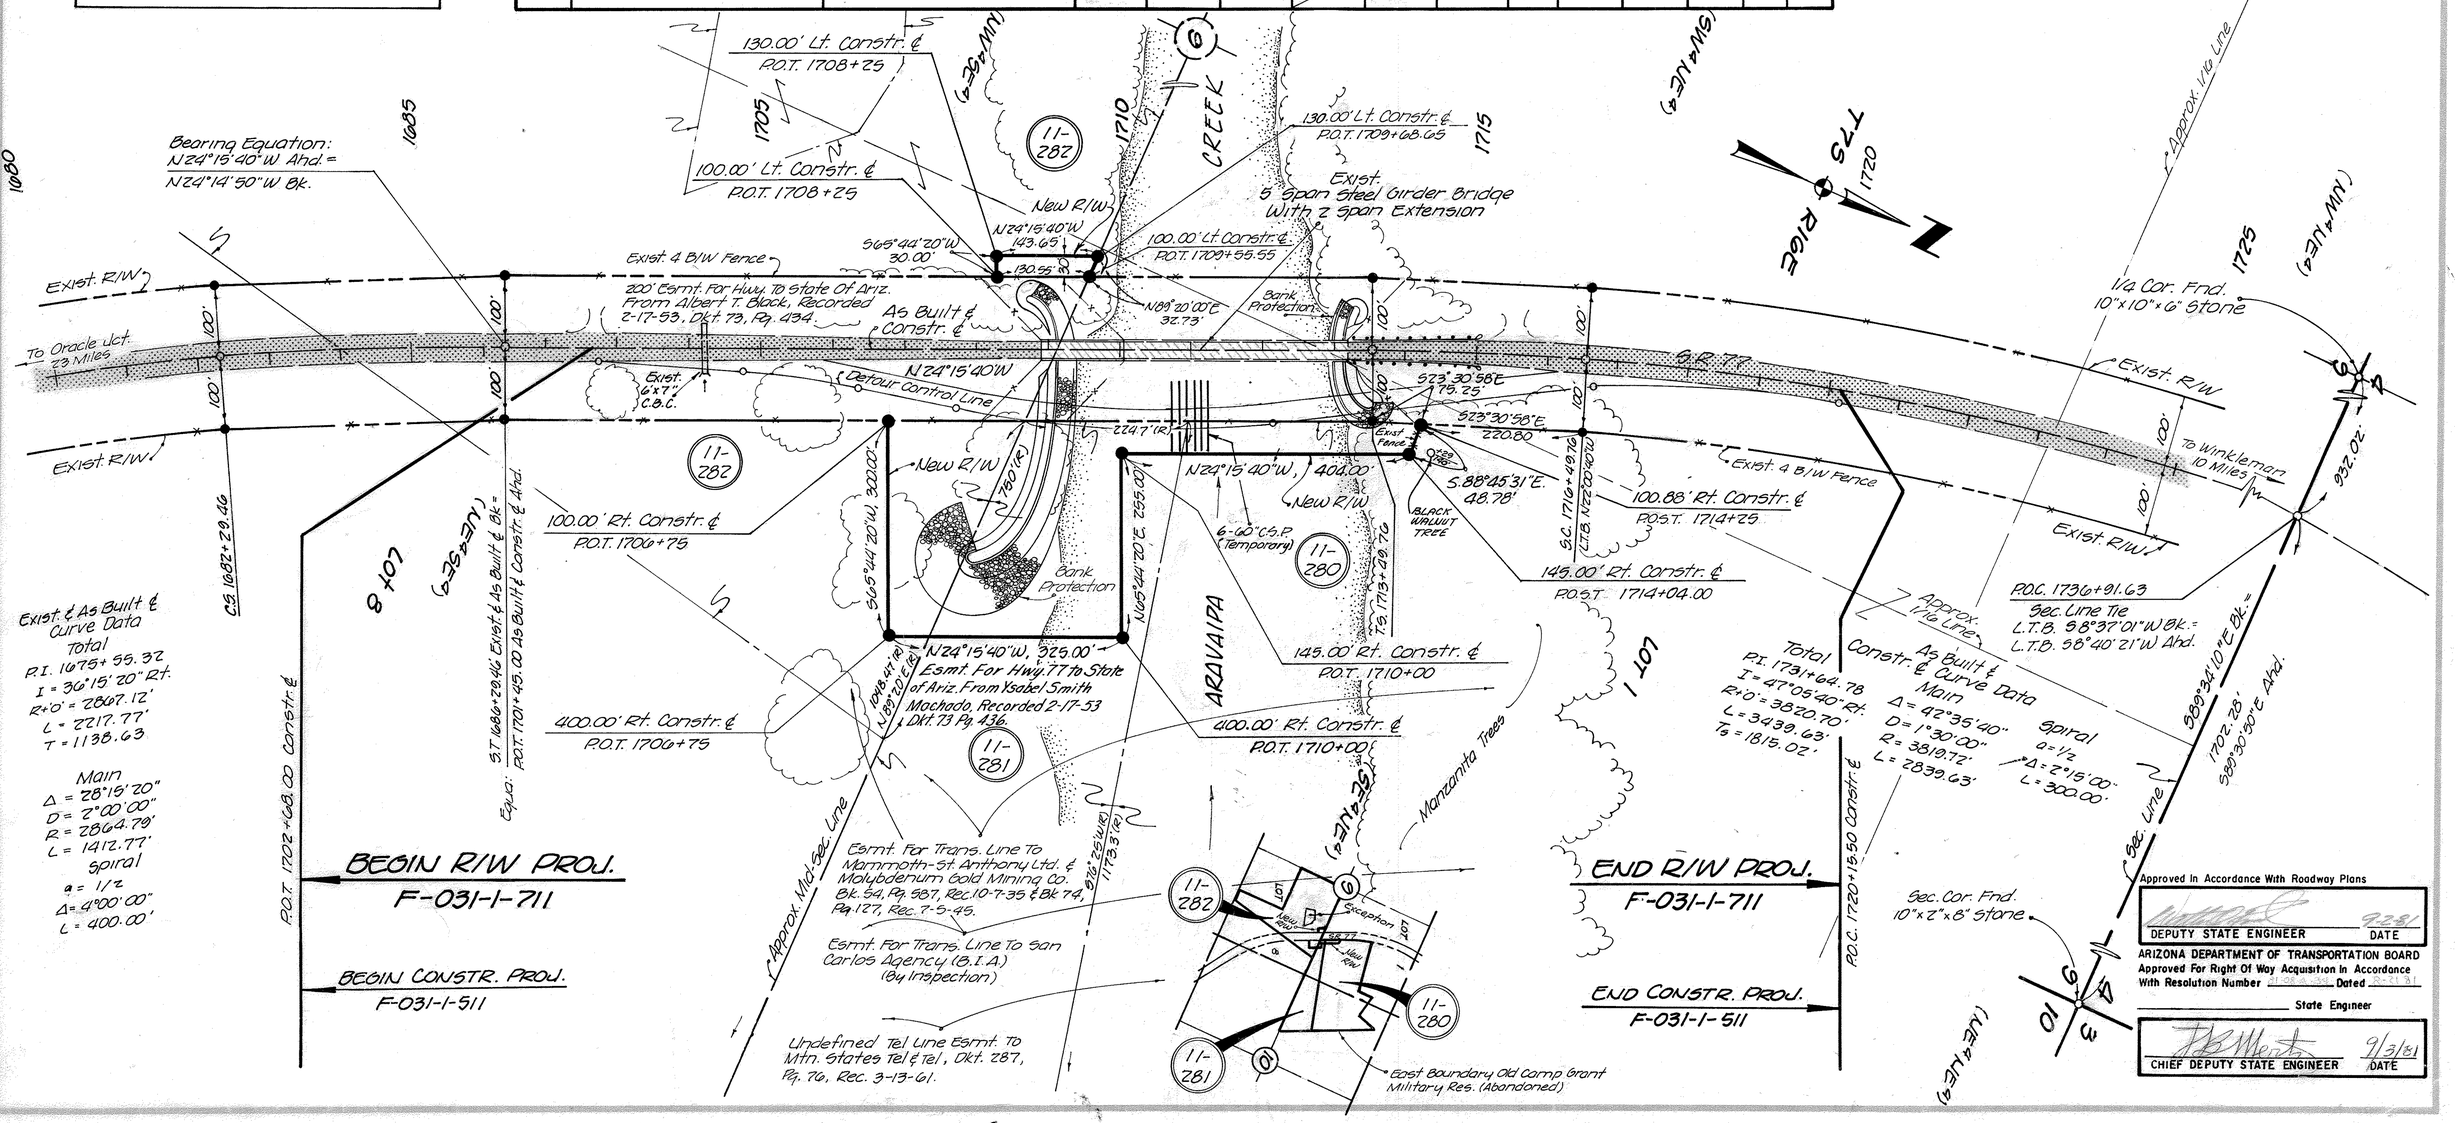

HARD COPY C-11-T-378

CHECKED BY Ted Carnes