Click here for SR 80 Index

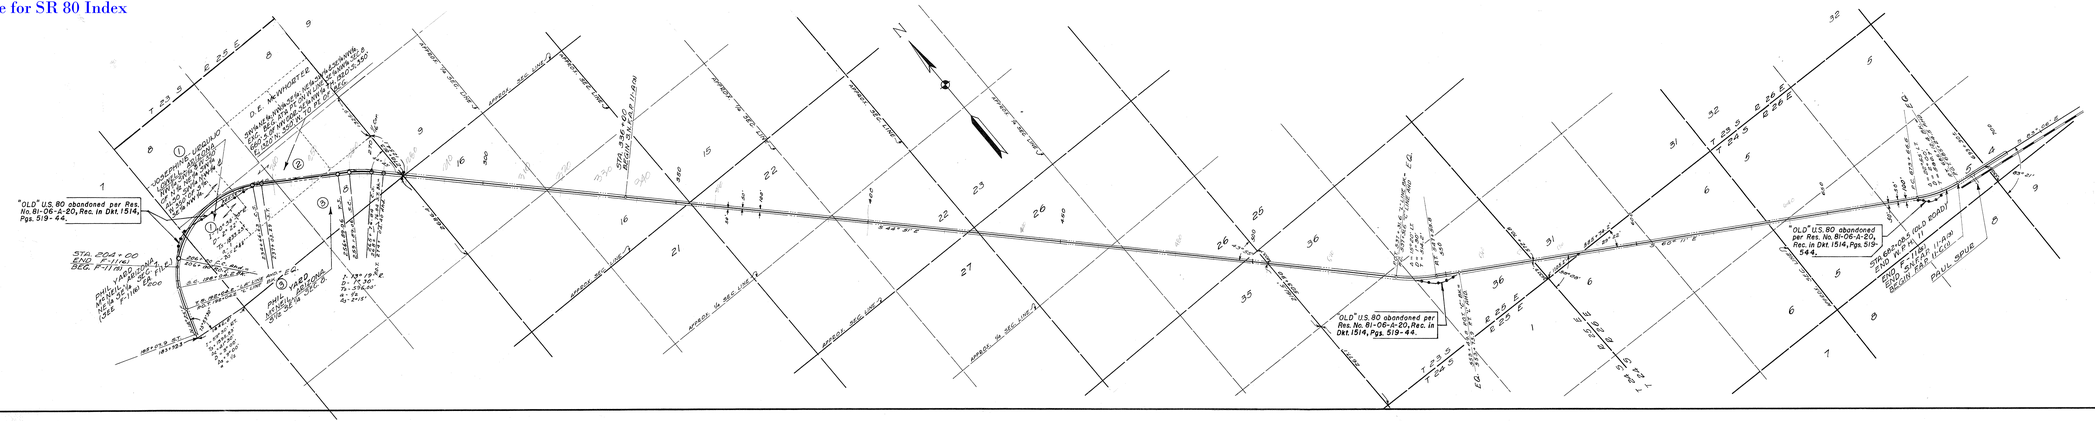

OWNERSHIP CHECK	
DATE	BY
OCT. 1941	MOORE

ARIZONA HIGHWAY DEPARTMENT

RIGHT OF WAY DIVISION

RIGHT OF WAY MAP

FOREST RANCH – PAUL SPUR

STA. 204+00 TO STA. 700+00

F-11(5)

COCHISE CO.

In accordance with resolution dated 9-2-47, minutes of ARIZONA HIGHWAY COMMISSION.

DRAWN BY	DATE	SCALE	FILE NO.
STANHAGEN	1-8-47	1"=400'	27-344

?? 1"=1000' ??

A-T-594