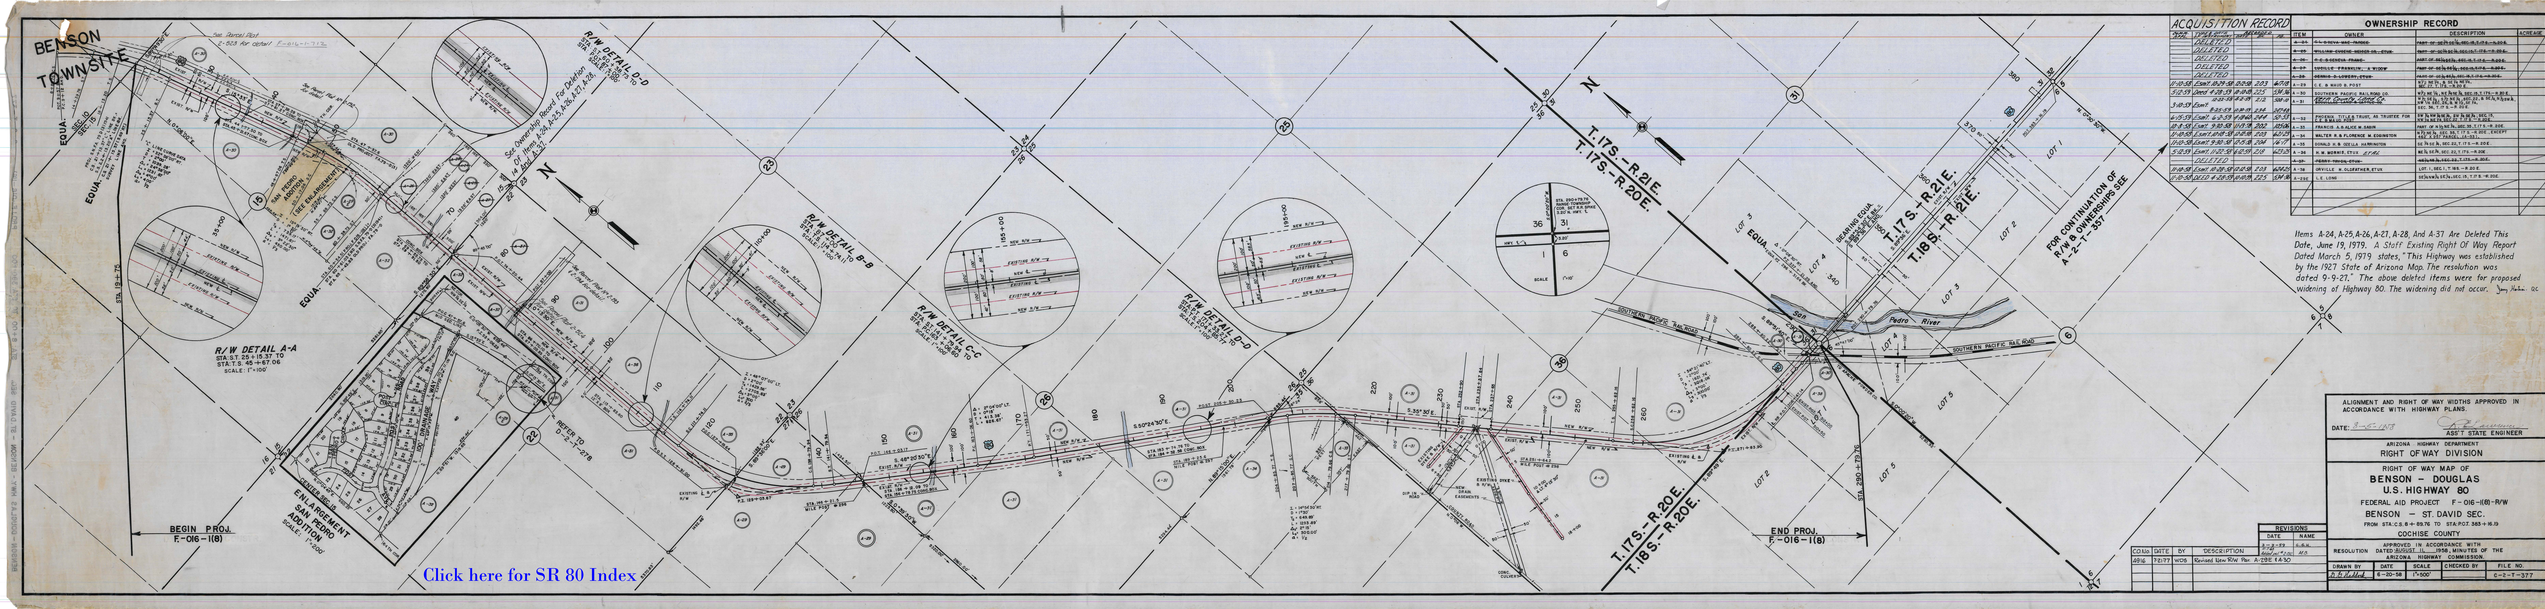
BENSON
TOWNSITE
BEGIN PROJ. F-016-1(8)
END PROJ. F-016-1(6)
R/W DETAIL A-A
STA. ST. 25+15.37 TO STA. T.S. 46+67.06
SCALE 1"=100'
ENLARGEMENT SAN PEDRO ADDITION
SCALE 1"=200'
R/W DETAIL B-B
R/W DETAIL C-C
R/W DETAIL D-D
R/W DETAIL D-D
R/W DETAIL D-D
SAN PEDRO ADDITION
(SEE ENLARGEMENT)
Old Benson-Tombstone Road
Old Benson-Tombstone Road
Old Benson-Tombstone Road