OWNERSHIP RECORD

PARCEL NO.	OWNER	DESCRIPTION	TOTAL AREA	NET AREA	REMAINDER
2-659	PHELPS DODGE CORP.	PT. SW⁴SW⁴, SEC. 11, T.24S. R.27E.		1.88 Ac.	
2-659-A	"	" " "		5.90 Ac.	
2-659-B	"	" " "		5.05 Ac.	

ACQUISITION RECORD

TYPE OF INSTRUMENT	DATE OF INSTRUMENT	EXPIRATION DATE	RECORDED DATE	RECORDED BOOK	RECORDED PAGE

APPROVED FOR FACILITY SITE ACQUISITION
BY R.P.MICKELSON DEPUTY STATE ENGINEER
ON _____.

APPROVED FOR FACILITY SITE ACQUISITION
BY TRANSPORTATION BOARD
RESOLUTION 89-12-A-101 DATE 12-15-89.
RESOLUTION 90-07-A-54 DATE 7-20-90.
RESOLUTION _____ DATE _____.

Robert P. Mickelson 7/27/92
DEPUTY STATE EGINEER DATE

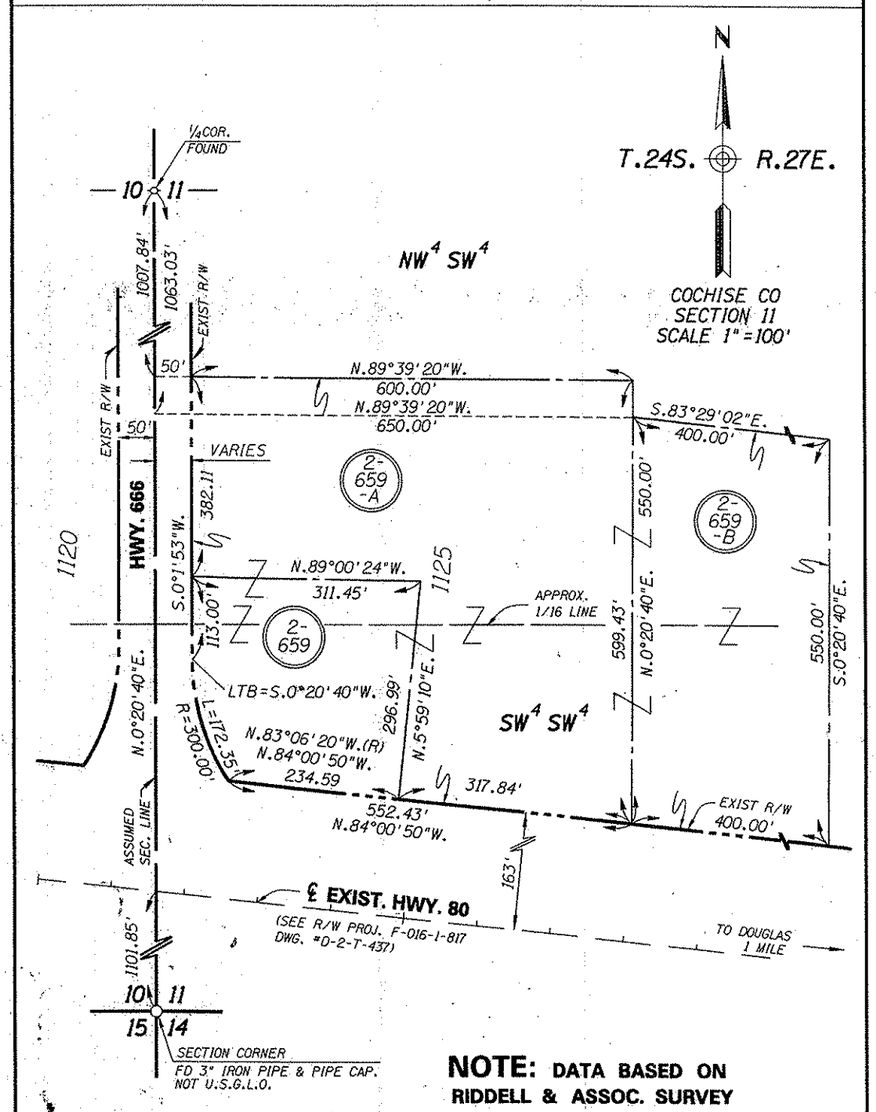

NOTE: DATA BASED ON RIDDELL & ASSOC. SURVEY JOB #4829

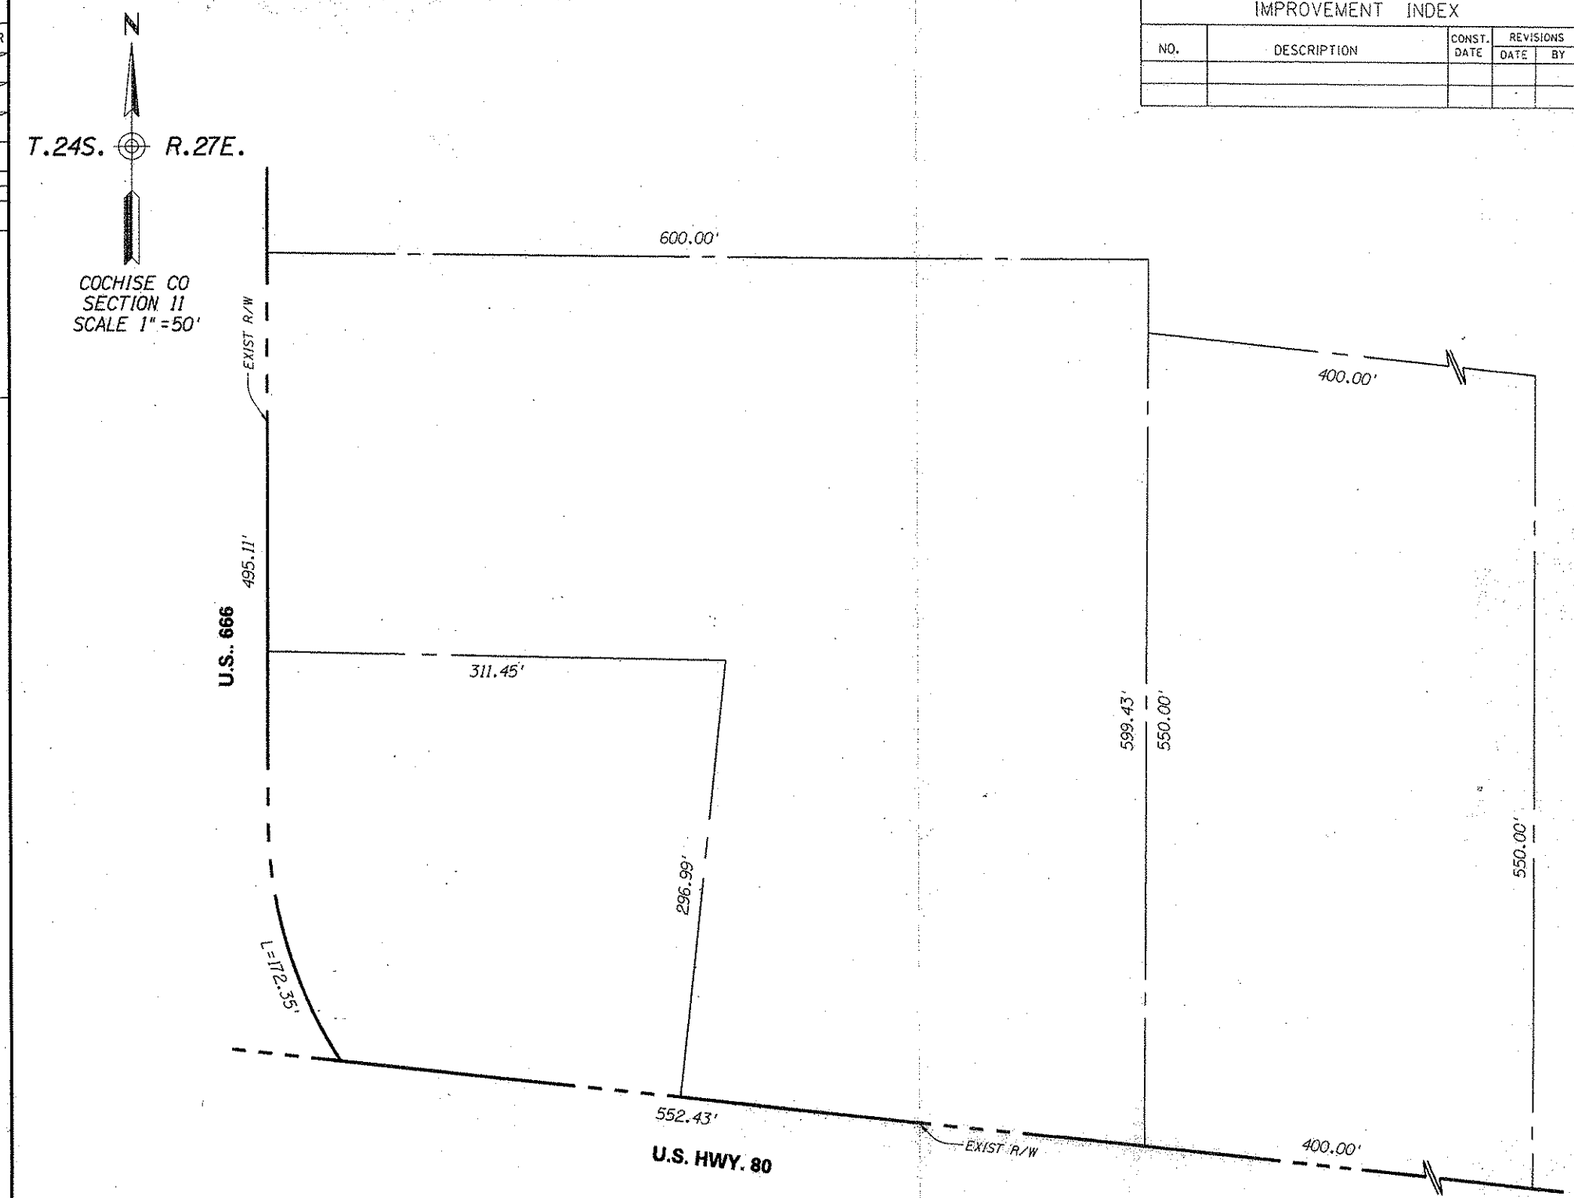

IMPROVEMENT INDEX

NO.	DESCRIPTION	CONST. DATE	REVISIONS DATE	REVISIONS BY

Click here for SR 80 Index

D-02-T-504

FACILITY SITE DETAIL SHEET

REVISIONS			
C.O. NO.	DATE	BY	DESCRIPTION
8546	7-10-92	GRJ	ADDED NEW PARCEL 2-659-B

COUNTY	COCHISE
DISTRICT	2
DRAWN BY	J.CASTILLO
CHECKED BY	L.M.F.
DATE	5-30-90
SCALE	1"=20'
ROUTE	U.S. 80

ARIZONA DEPARTMENT OF TRANSPORTATION
HIGHWAYS DIVISION
RIGHT OF WAY PLANS SERVICES

HIGHWAY: BENSON - DOUGLAS
SITE NUMBER: BC3-6000X (3-60)
FACILITY SITE NAME: DOUGLAS PORT OF ENTRY

SHEET 1 OF 1

TRACS NO. 80 CH 364 H2823 01R | FED NO. F-016-1-713 | OF