DOUGLAS–RODEO HWY.
DRY WASH BRIDGE
COCHISE COUNTY

REVISIONS				PROJECT NO.	F-016-2-601
C.O. No.	DATE	BY	DESCRIPTION	DRAWING NO.	D-2-T-458
5694	11-5-80	R.L.R.	Added brng. N46°49'E Bk. P.C. 469+76.30	SHEET NO.	1 OF 1
"	"	"	Called out T.22S. R.28E. N. of Township line. C.&S. (F-016-1-914)	DRAWN BY	LFW.
"	"	"		DATE COMP.	9-15-80
				SCALE	1" = 100'

OWNERSHIP RECORD										ACQUISITION RECORD				
PARCEL NUMBER	OWNER	DESCRIPTION	TOTAL AREA	AREA REQUIRED GROSS INCLUDING EXISTING R/W	AREA REQUIRED NET EXCLUDING EXISTING R/W	EASEMENT AREA	REMAINDER LEFT	REMAINDER RIGHT	SHEET NUMBER	BOARD APPROVAL	TYPE & DATE OF INSTRUMENT	RECORDED DATE	RECORDED BOOK	RECORDED PAGE
2-627	William C. Bryan, Jr.	Pt. NW4SW4, Sec. 1, T.23S. R.28E.	546.7Ac.*	11.0 Ac.	0.1 Ac.		87.9Ac.	447.8Ac.	1	12-31-80	WD 12-2-80	1-23-81	1481	146-8

* NOTE: Total Area includes Sec. 1 only.

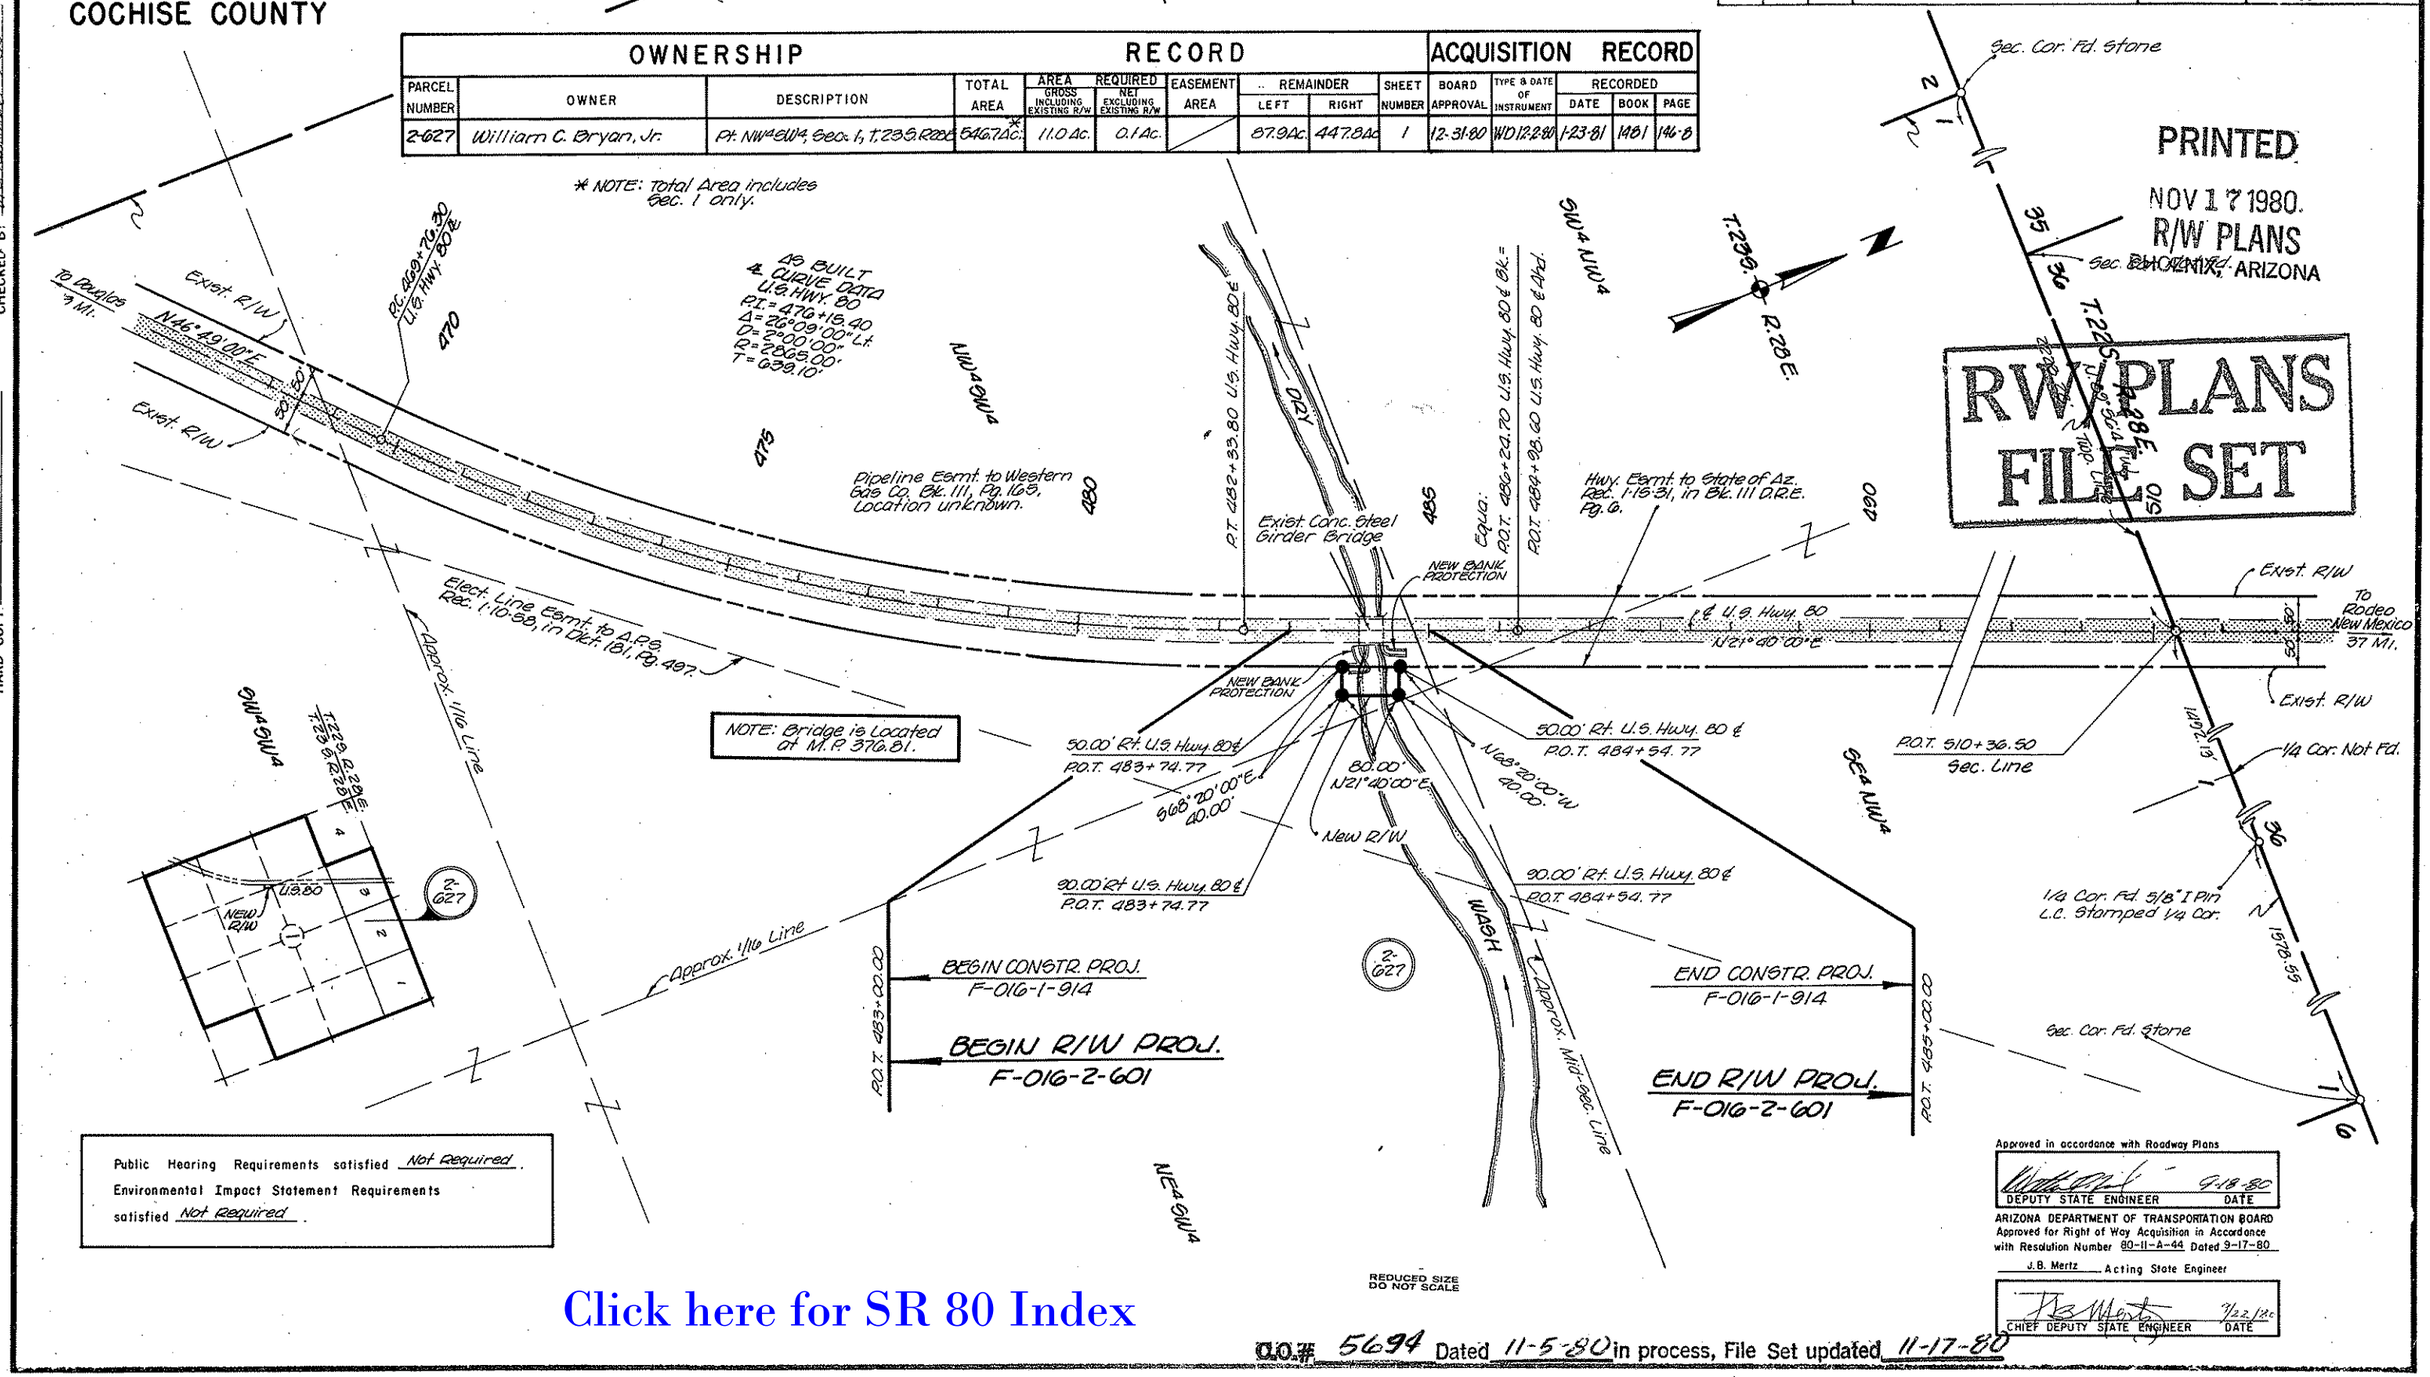

PRINTED
NOV 17 1980.
R/W PLANS
PHOENIX, ARIZONA

RW PLANS FILE SET

Public Hearing Requirements satisfied Not Required.
Environmental Impact Statement Requirements satisfied Not Required.

Approved in accordance with Roadway Plans
DEPUTY STATE ENGINEER 9-18-80 DATE

ARIZONA DEPARTMENT OF TRANSPORTATION BOARD
Approved for Right of Way Acquisition in Accordance with Resolution Number 80-11-A-44 Dated 9-17-80
J.B. Mertz Acting State Engineer
CHIEF DEPUTY STATE ENGINEER 9/22/80 DATE

REDUCED SIZE DO NOT SCALE

Click here for SR 80 Index

C.O.# 5694 Dated 11-5-80 in process, File Set updated 11-17-80

HARD COPY As Bit. "F.A. 14 A" & Special Survey 8-13-80

CHECKED BY [signature] 9-80