Click here for SR 82 Index

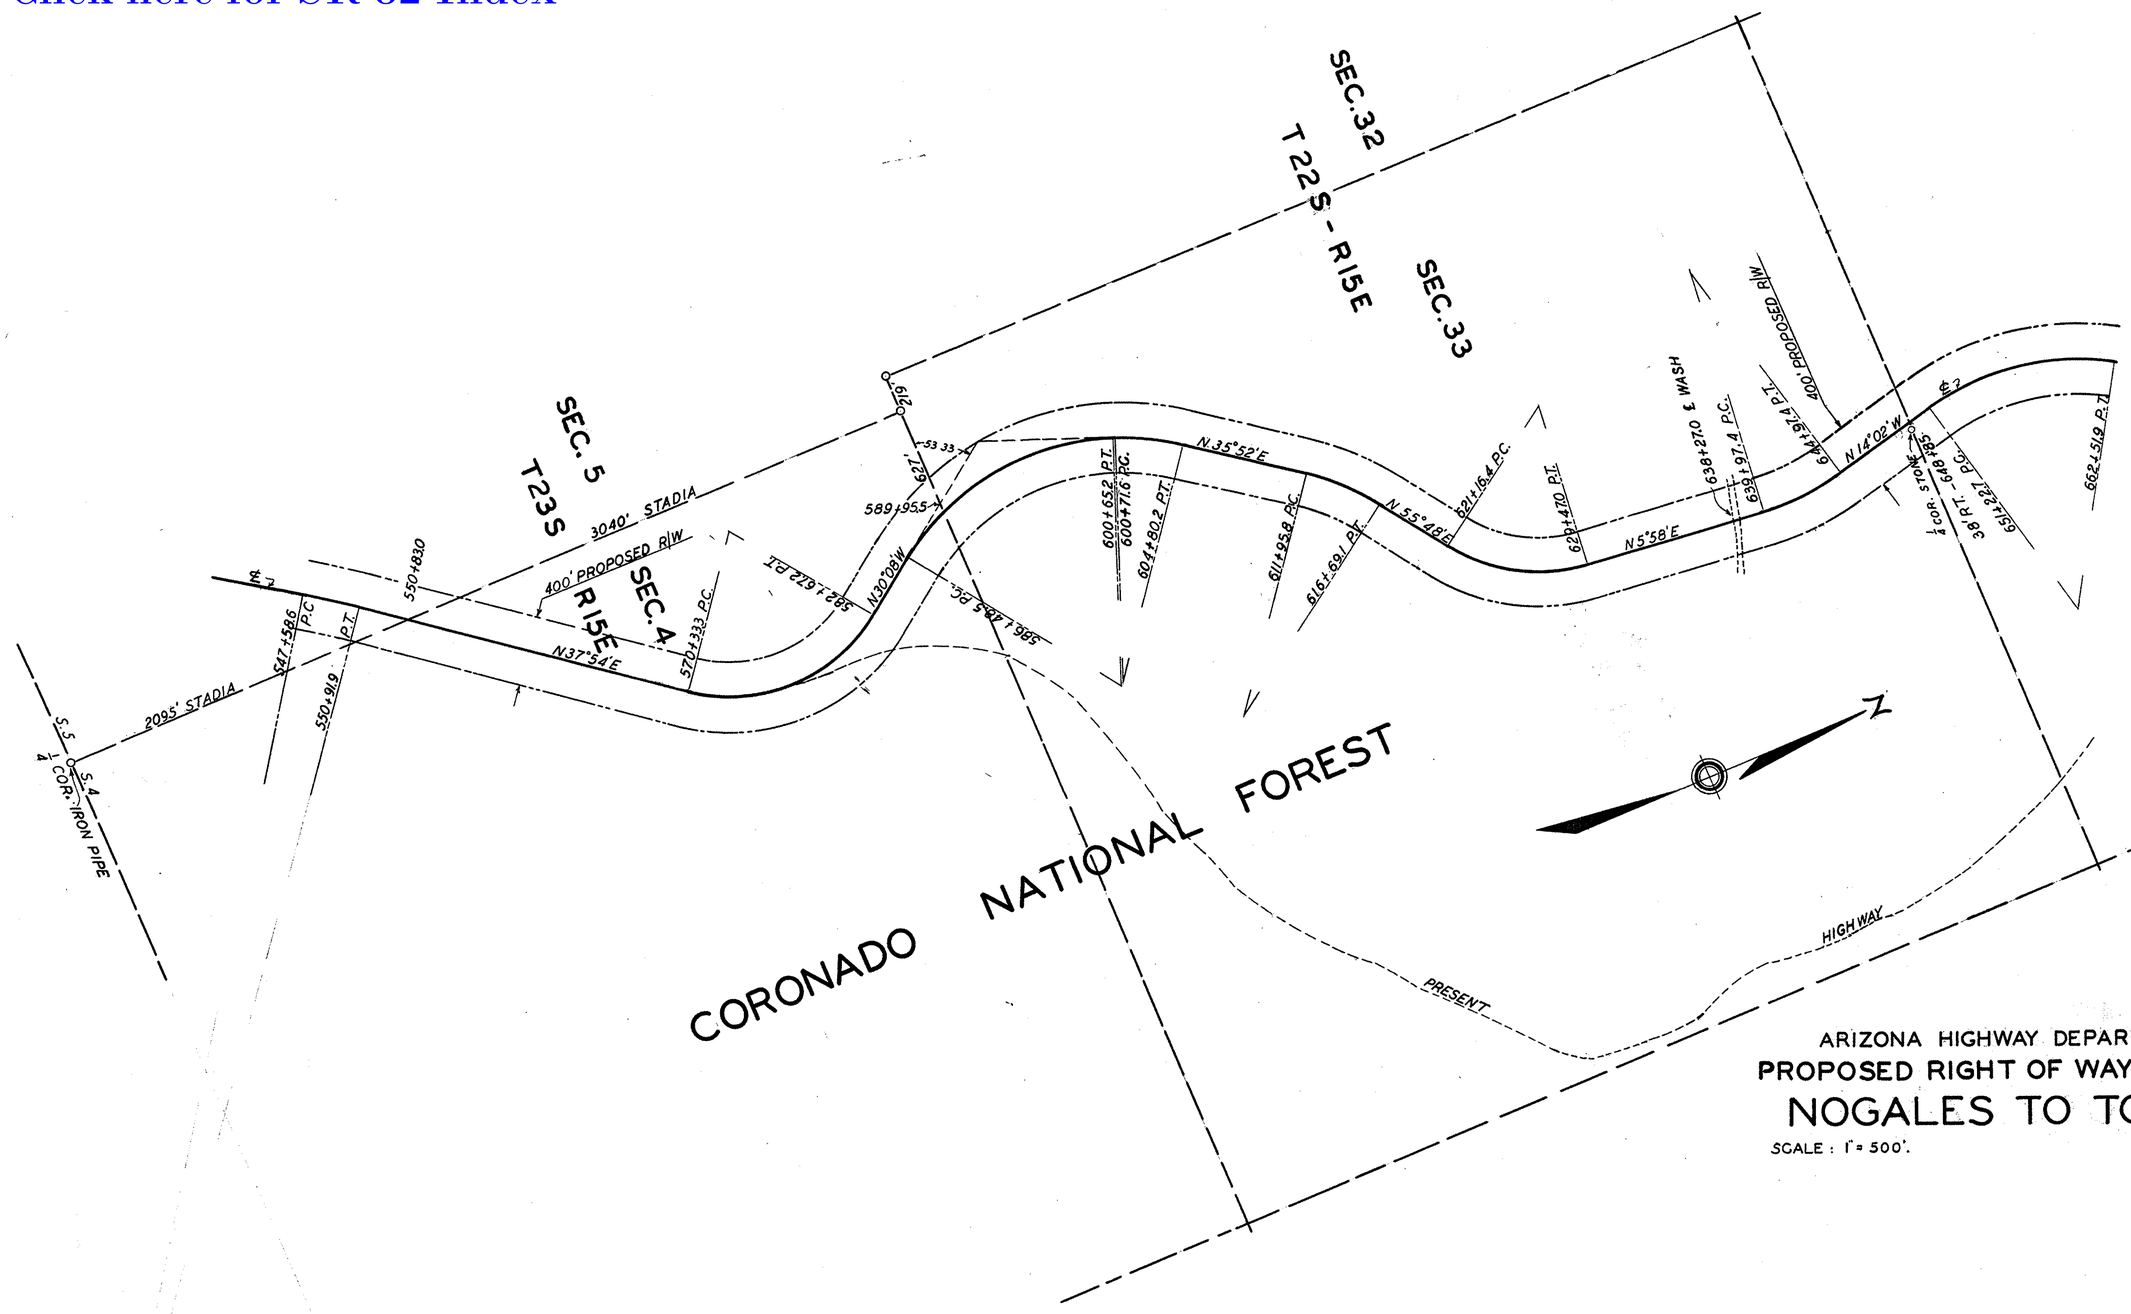

ARIZONA HIGHWAY DEPARTMENT

PROPOSED RIGHT OF WAY - PROJ.-109

NOGALES TO TOMBSTONE

SCALE : 1" = 500'.

DATE: AUGUST 9, 1935.

C-12-T-88

C-12-T-88