OWNERSHIP RECORD / ACQUISITION RECORD

PARCEL NUMBER	OWNER	DESCRIPTION	TOTAL AREA	AREA REQUIRED: GROSS INCLUDING EXISTING R/W	AREA REQUIRED: NET EXCLUDING EXISTING R/W	EASEMENT AREA	REMAINDER: LEFT	REMAINDER: RIGHT	SHEET NO.	CHIEF R/W AGENT APPROVAL	INSTRUMENT: TYPE	INSTRUMENT: DATE	RECORDED: DATE	RECORDED: DOCUMENT
12-348	CONTINENTAL SERVICE CORP. TRUSTEE #9490	PT. SAN JOSE DE SONOITA LAND GRANT				19436□' D.E.			1					
12-348-A	CONTINENTAL SERVICE CORP. TRUSTEE #9490	PT. SAN JOSE DE SONOITA LAND GRANT				4.9 Ac T.C.E.			1					

Click here for SR 82 Index

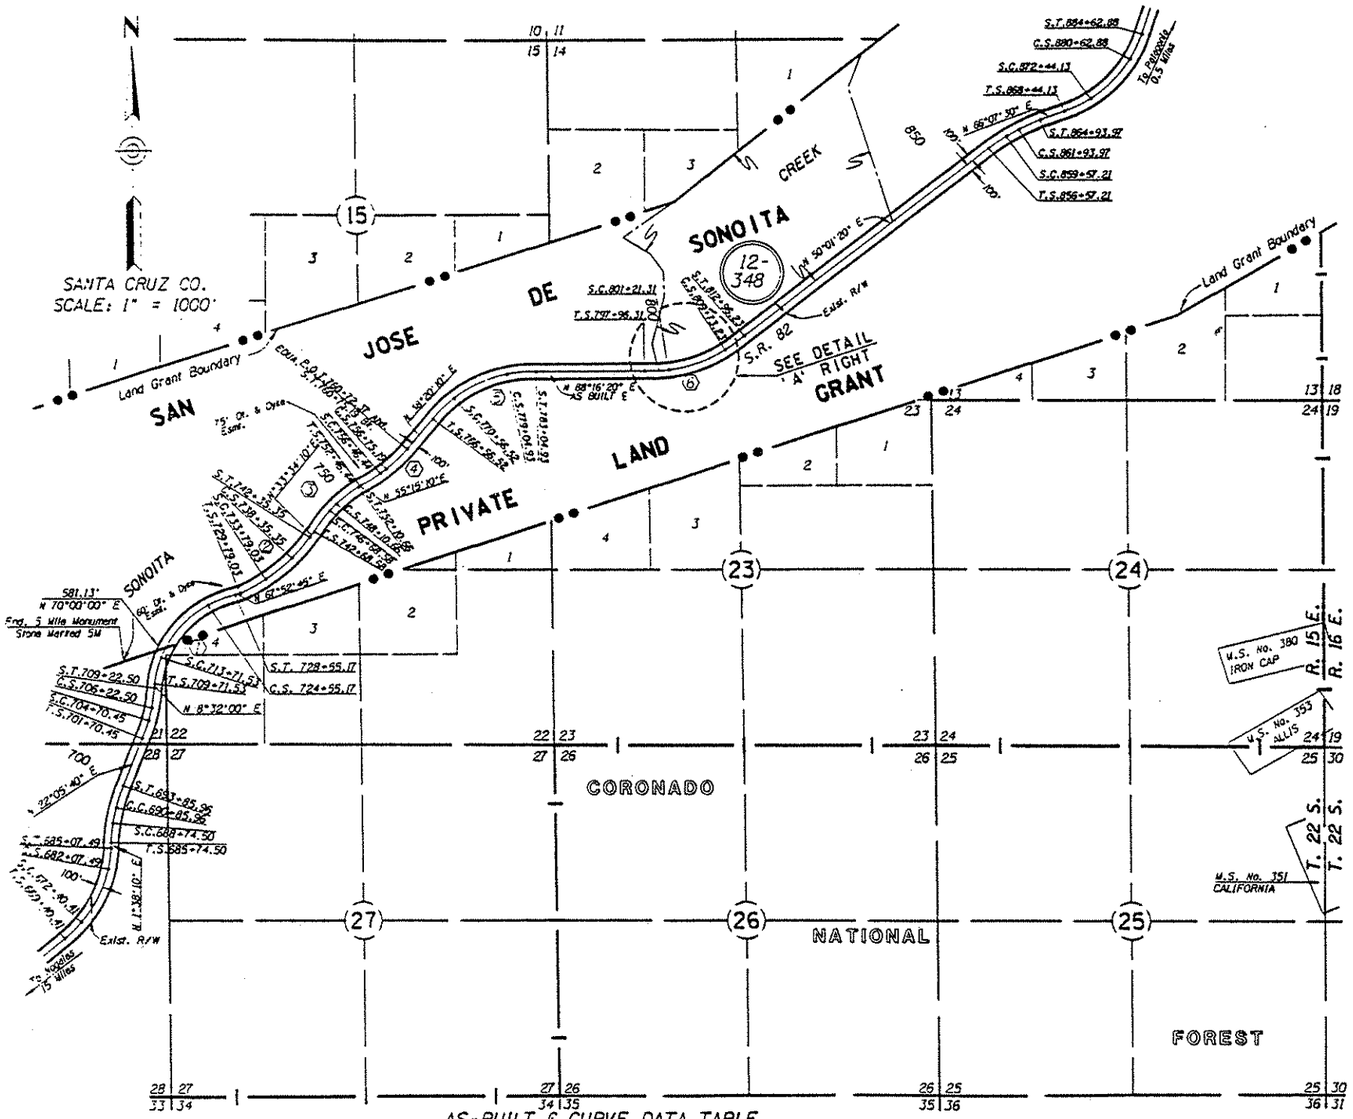

INDEX TO EXISTING R/W

IND.	SUBDIVISION	SEC.	TWP.	R.	ACQ. FROM	TYPE	BK./DKT.	PAGE	WIDTH	YEAR	PARCEL NO.
*	SAN JOSE DE SONOITA LAND GRANT	—	22 S.	15 E.	PETER LEWIS, et ux	ESMT.	27	336	200'	1957	479

DATA TABLE

1	135.00'	N 11°19'18" W
2	201.83'	S 62°05'45" E
3	L=156.58'	R=1662.95'
4	224.15'	N 40°11'54" E
5	76.00'	S 33°44'48" E
6	L=216.16'	R=1662.95'

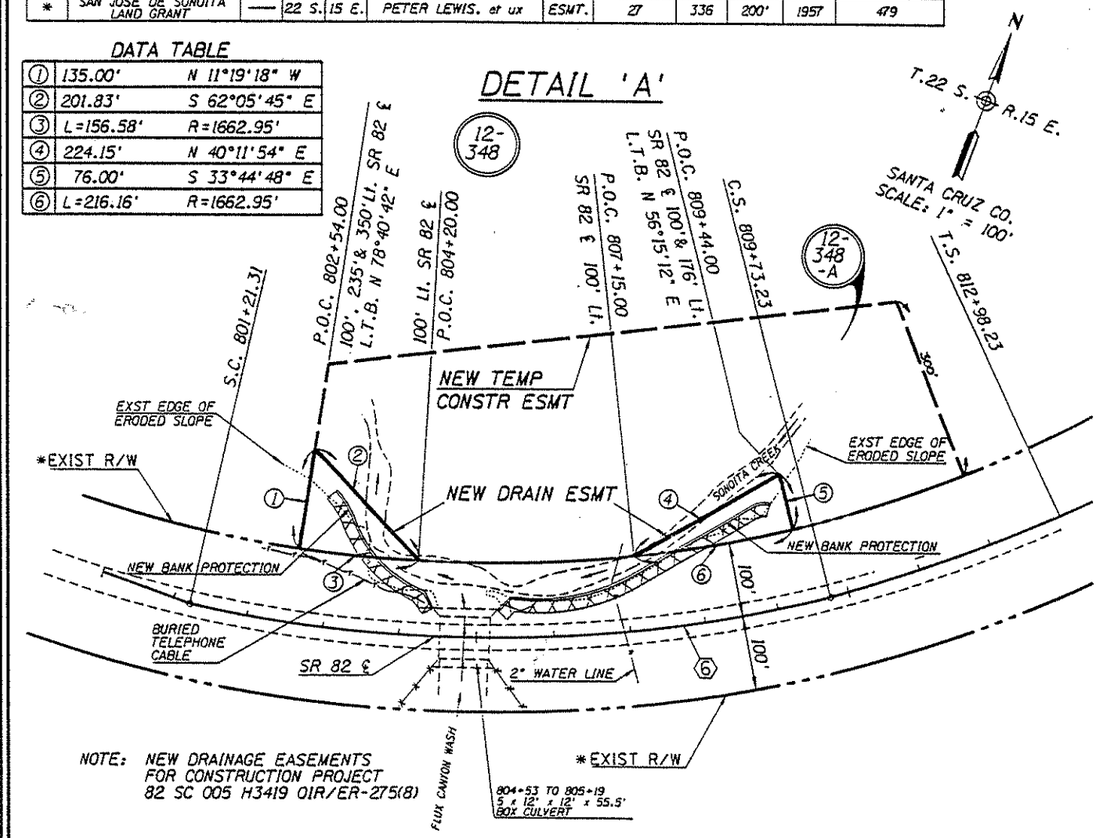

NOTE: NEW DRAINAGE EASEMENTS FOR CONSTRUCTION PROJECT 82 SC 005 H3419 01R/ER-275(8)

ARIZONA DEPARTMENT OF TRANSPORTATION BOARD APPROVED FOR RIGHT OF WAY ACQUISITION IN ACCORDANCE WITH RESOLUTION 93-05-A-35 DATED 5-21-93
ROBERT HELMANDOLLAR CHIEF R/W AGENT

Robert Helmandollar 9-28-93
CHIEF R/W AGENT DATE

PUBLIC HEARING REQUIREMENTS CERTIFIED N/A
ENVIRONMENTAL CLEARANCE
C & S REVIEW
BID SET REVIEW

DETAIL SHEET

AS-BUILT ℄ CURVE DATA TABLE

CURVE INDEX	TOTAL: I	TOTAL: R + 'a'	TOTAL: Ts	TOTAL: L	MAIN: Δ	MAIN: D	MAIN: R	MAIN: L	SPIRAL: a	SPIRAL: Δs	SPIRAL: Ls	SPIRAL: 'a'	SPIRAL: r
1	59°20'45" Rt.	1437.05'	1018.65'	1883.64'	43°20'45"	4°00'00"	1432.40'	1083.64'	1	8°00'00"	400.00'	4.65'	199.87'
2	34°15'10" Lt.	1437.05'	642.65'	1256.32'	18°15'10"	4°00'00"	1432.40'	456.32'	1	8°00'00"	400.00'	4.65'	199.87'
3	21°41'00" Rt.	1437.05'	475.09'	942.08'	5°41'00"	4°00'00"	1432.40'	142.08'	1	8°00'00"	400.00'	4.65'	199.87'
4	17°09'00" Lt.	1437.05'	416.56'	828.75'	1°09'00"	4°00'00"	1432.40'	28.75'	1	8°00'00"	400.00'	4.65'	199.87'
5	49°56'10" Rt.	1437.05'	869.00'	1648.41'	33°56'10"	4°00'00"	1432.40'	848.41'	1	8°00'00"	400.00'	4.65'	199.87'
6	38°15'00" Lt.	1765.45'	774.65'	1501.92'	27°41'15"	3°15'00"	1762.95'	851.92'	1	5°16'53"	325.00'	2.50'	162.45'

REVISIONS

C.O. NO.	DATE	BY	DESCRIPTION
8707	9-22-93	KJW	Added Par 12-348-A and New T.C.E.

DRAWING NO.	D-12-T-351
HARD COPY	
COUNTY	SANTA CRUZ
DRAWN	STEVE FOX
CHECKED	KURT J WILLIAMS
SCALE	1" = 100'
ROUTE	SR 82
LOCATION	MP 5.9-51.6 - EMERGENCY FLOOD REPAIR

ARIZONA DEPARTMENT OF TRANSPORTATION
HIGHWAYS DIVISION
RIGHT OF WAY PLANS SERVICES

HIGHWAY: NOGALES - TOMBSTONE
PROJECT NO. ER-275(8)

SHEET 1 OF 1

TRACS NO. 82 SC 005 H3419 01R

VIEW NAMES
28-SEP-1993 08:14