Click here for SR 84 Index

ARIZONA HIGHWAY DEPARTMENT
MAP SHOWING RIGHT OF WAY OF PROJECT N.R.S.100A CASA GRANDE-GILA BEND HIGHWAY THRU PROPERTY OF S.P. MORGAN
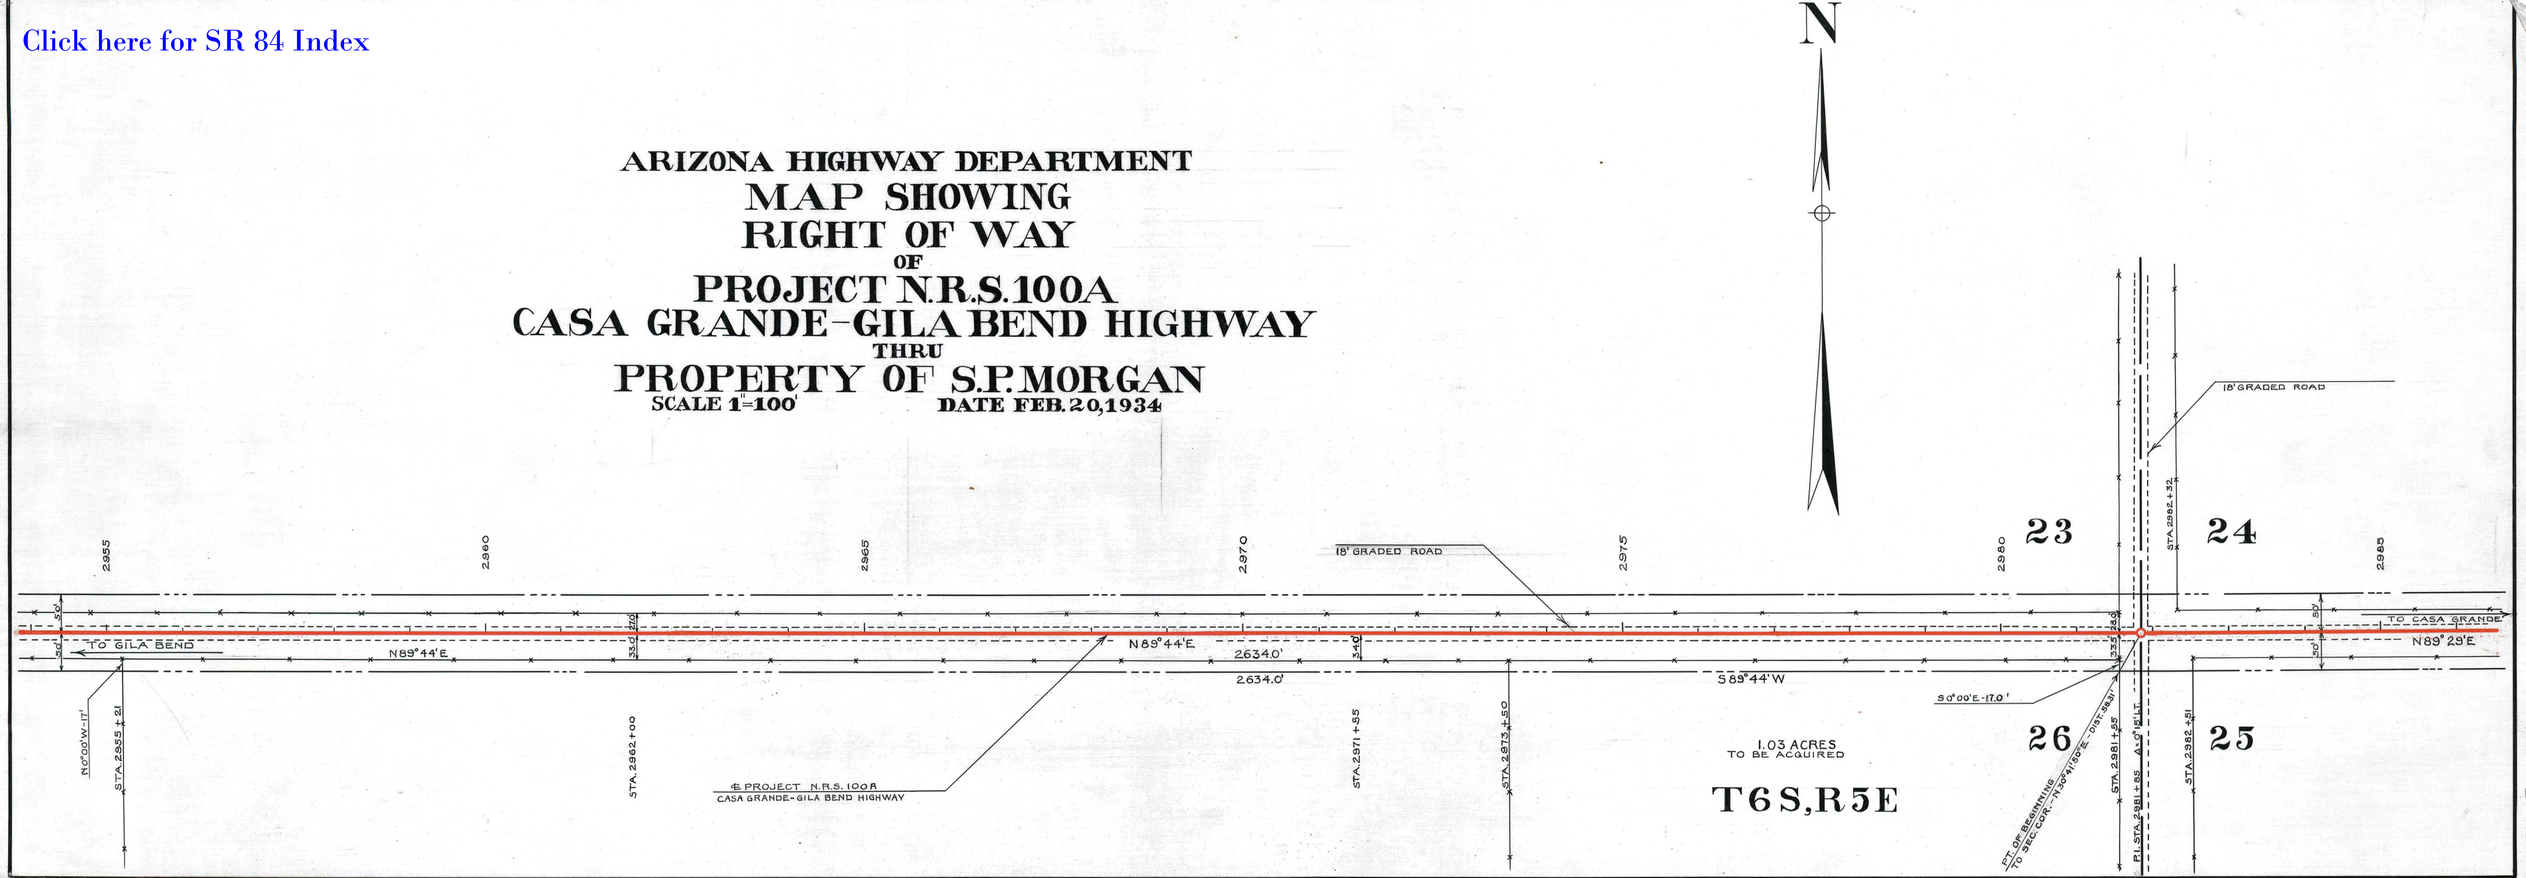
SCALE 1"=100' DATE FEB. 20, 1934