AJO-TUCSON HWY.
SANTA CRUZ RIVER
PIMA COUNTY

Click here for SR 86 Index

REVISIONS			
C.O. No.	DATE	BY	DESCRIPTION
5267	11-29-78	KS	Removed New access rd. & T.O.L. 1417±
5366	4-24-79	KS	Revd. owner 10-436.
3977	3-1982	RJM	Finalized

PROJECT NO.	ER-056-1(5)
DRAWING NO.	D-10-T-332
SHEET NO.	1 OF 1
DRAWN BY	L.F.W.
DATE COMP.	3-30-78
SCALE	1"=40'

Note: R/W Proj. Number And Constr. Proj. Number Are The Same.
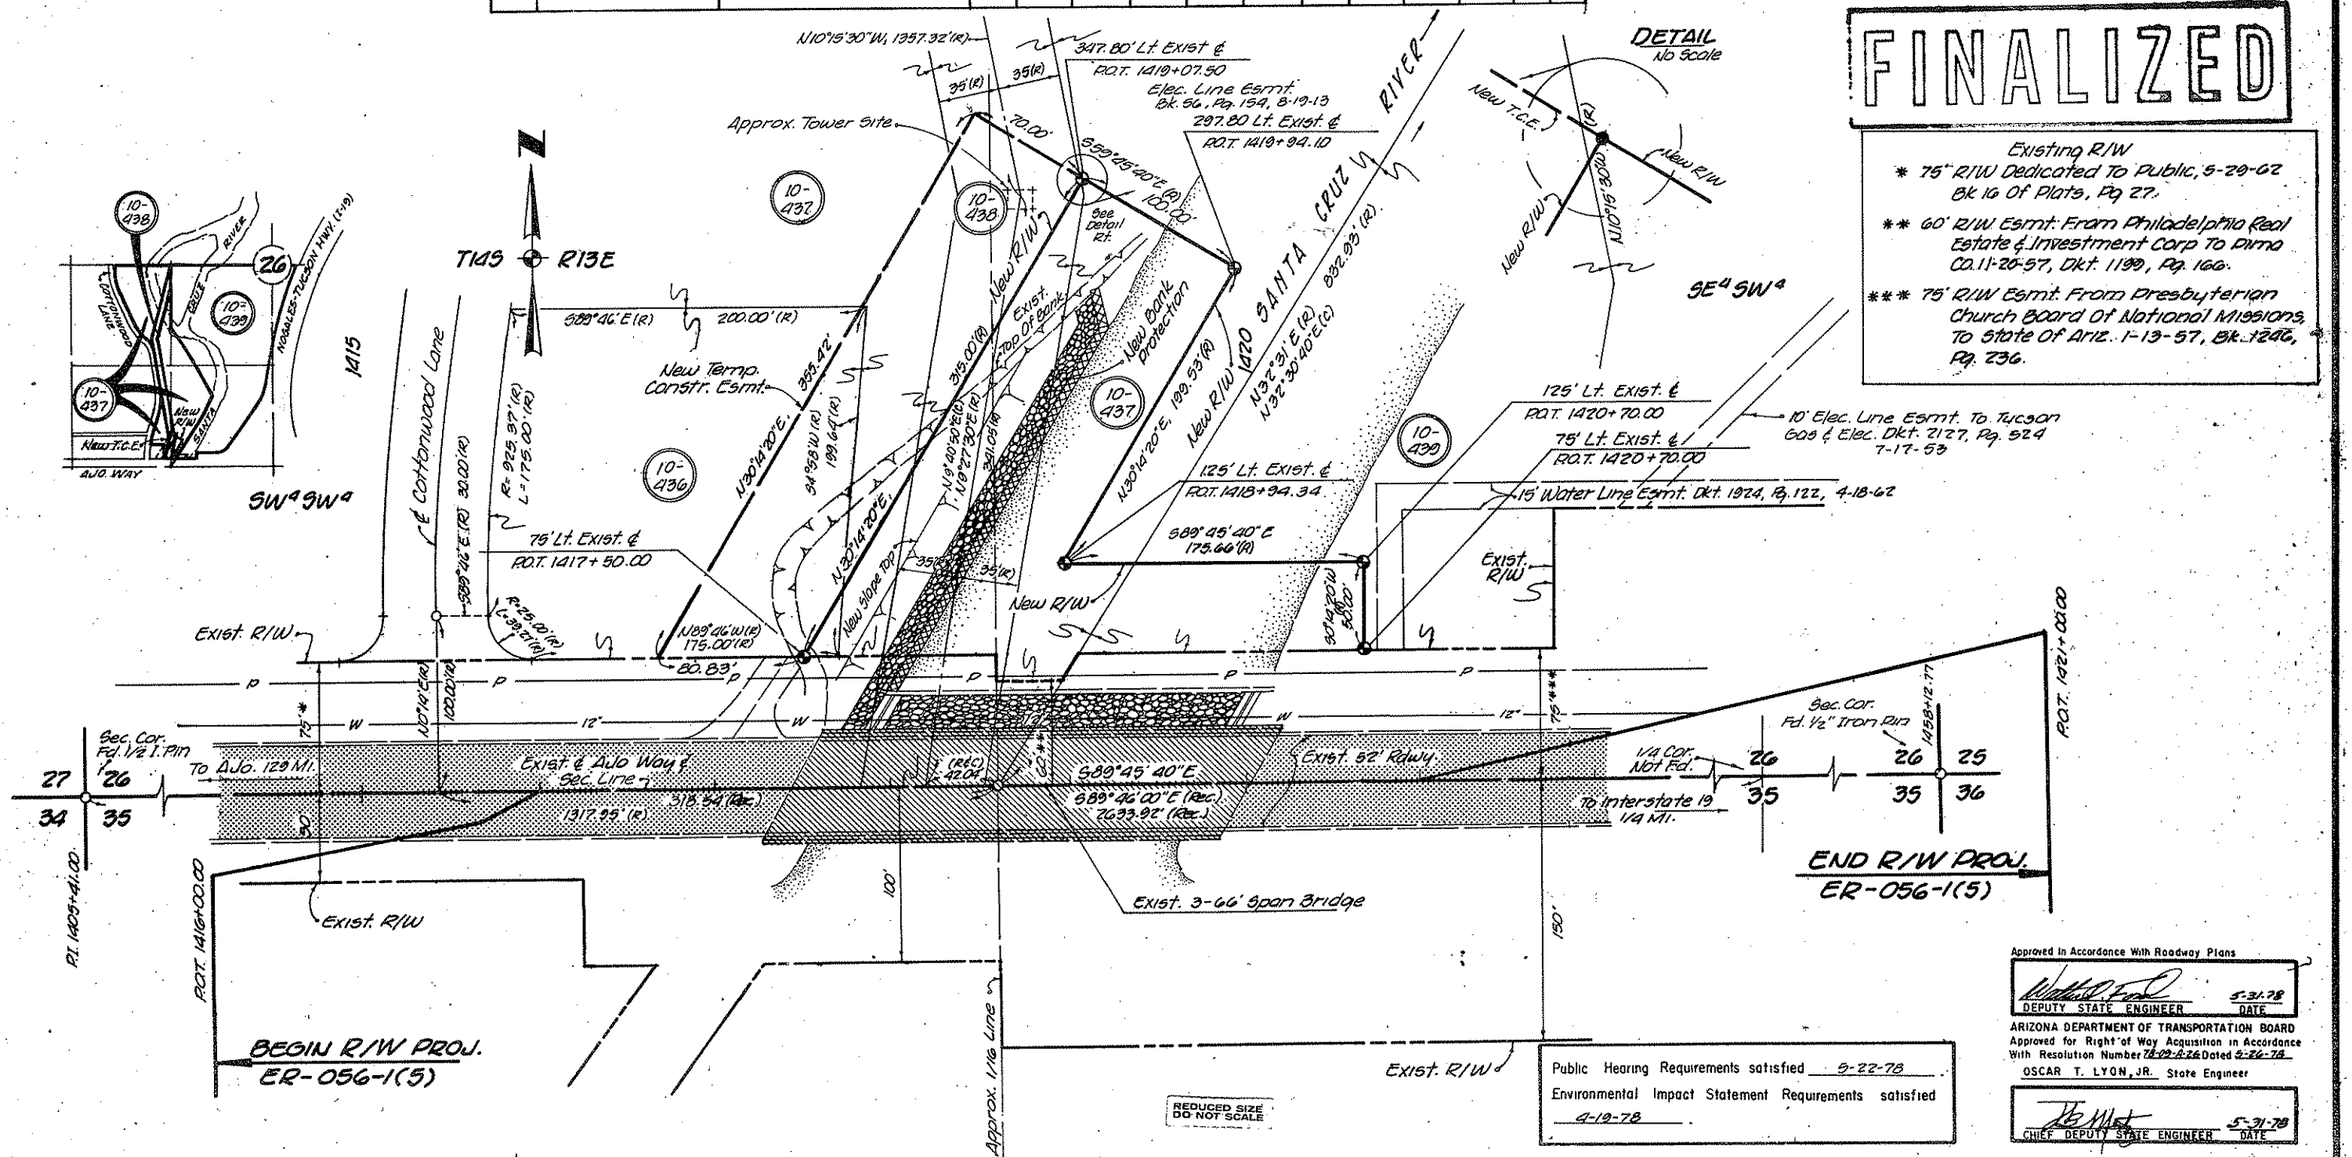
OWNERSHIP RECORD										ACQUISITION RECORD				
PARCEL NUMBER	OWNER	DESCRIPTION	TOTAL AREA	AREA INCLUDING EXISTING R/W	REQUIRED R/W EXCLUDING EXISTING R/W	EASEMENT AREA	REMAINDER LEFT	REMAINDER RIGHT	SHEET NUMBER	COMMISSION APPROVAL	TYPE & DATE OF INSTRUMENT	RECORDED DATE	RECORDED BOOK	RECORDED PAGE
10-436	Oilco Petroleum Corp.	Pt. SW¼SW¼, Sec. 26 T14S, R13E.	0.93 Ac.		0.01 Ac.	T.C.E. 0.23 Ac.	0.92 Ac.		1	5-23-79	WD 3-9-79	6-15-79	6050	1027-1028
10-437	Pioneer Trust Co. of Ariz., Trust # 11072	Pt. S½S½SW¼, Sec. 26, T14S, R13E.	28.53 Ac.		0.4 Ac.	T.C.E. 0.15 Ac.	28.13 Ac.		1	9-27-78	WD 7-25-78	10-25-78	5889	886-889
10-438	Tucson Gas & Electric Co.	Pt. S½S½SW¼, Sec. 26, T14S, R13E.	4.14 Ac.	0.44 Ac.	0.32 Ac.	T.C.E. 0.16 Ac.	3.68 Ac.		1	9-14-78	ESMT 7-21-78	9-29-78	5872	1446-1449
10-439	M.M. Gundt Constr. Co.	Pt. SW¼SE¼SW¼, Sec. 26, T14S, R13E.	117.62 Ac.		0.17 Ac.		117.50 Ac.		1	9-27-78	WD 7-25-78	10-25-78	5889	893-894